



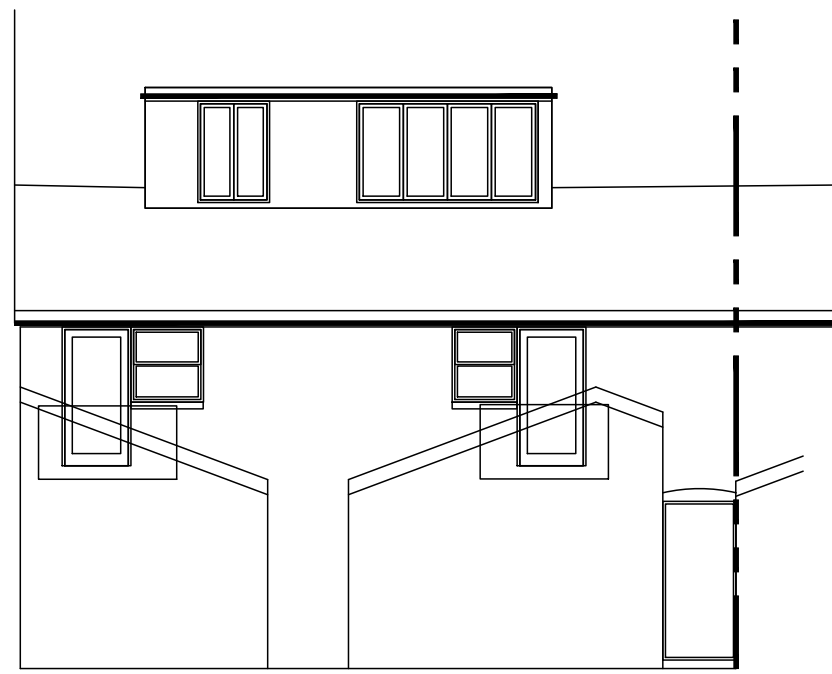

PROPOSED REAR ELEVATION

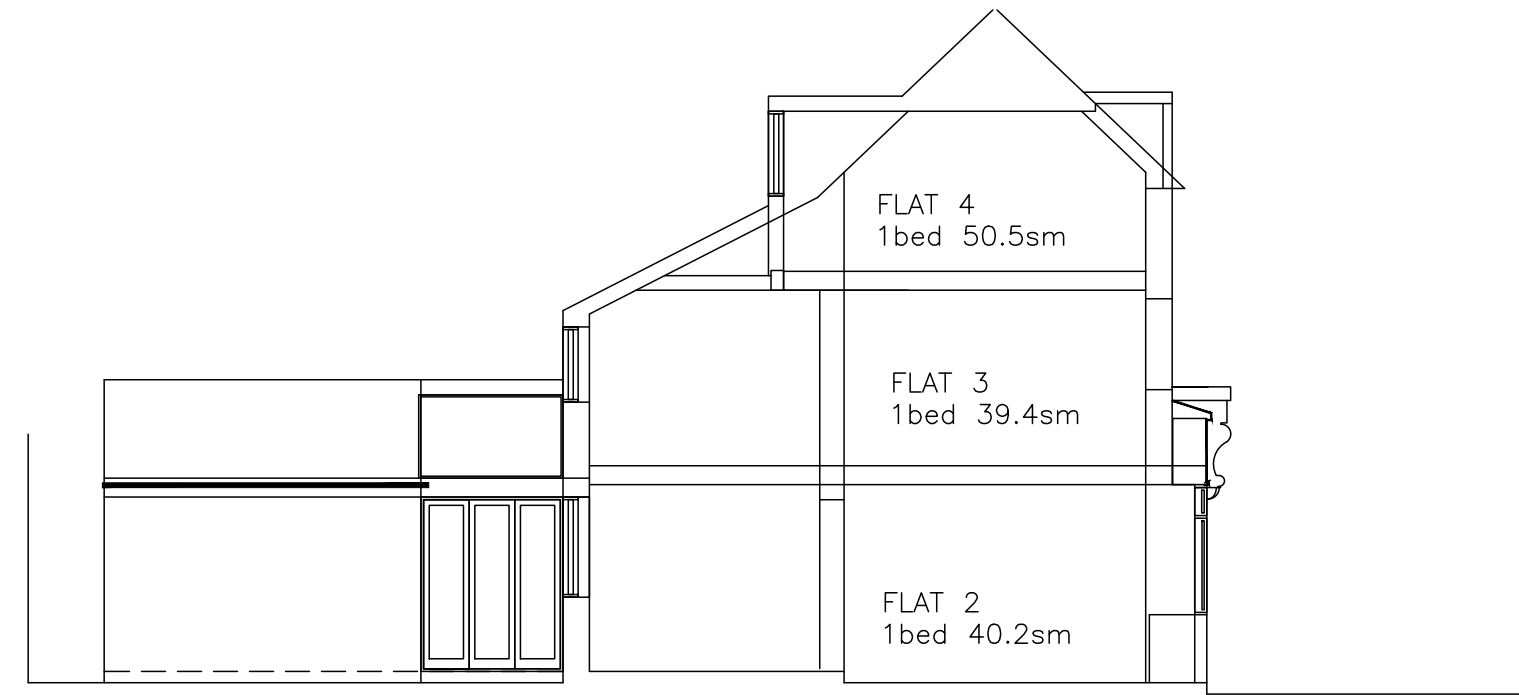


PROPOSED LONG SECTION B-B

New extensions to match existing rendered finishes at the back of the building, roofs to be in slate to match original, Dormer cheeks to be clad in sheet zinc or leadwork.




PROPOSED FRONT ELEVATION


New timber framed "shopfronts" entrance doors, scroll feature brackets to match existing adjacent. removing all existing modern signage and accretions. Replacement double glazed windows to be timber sliding sash type.

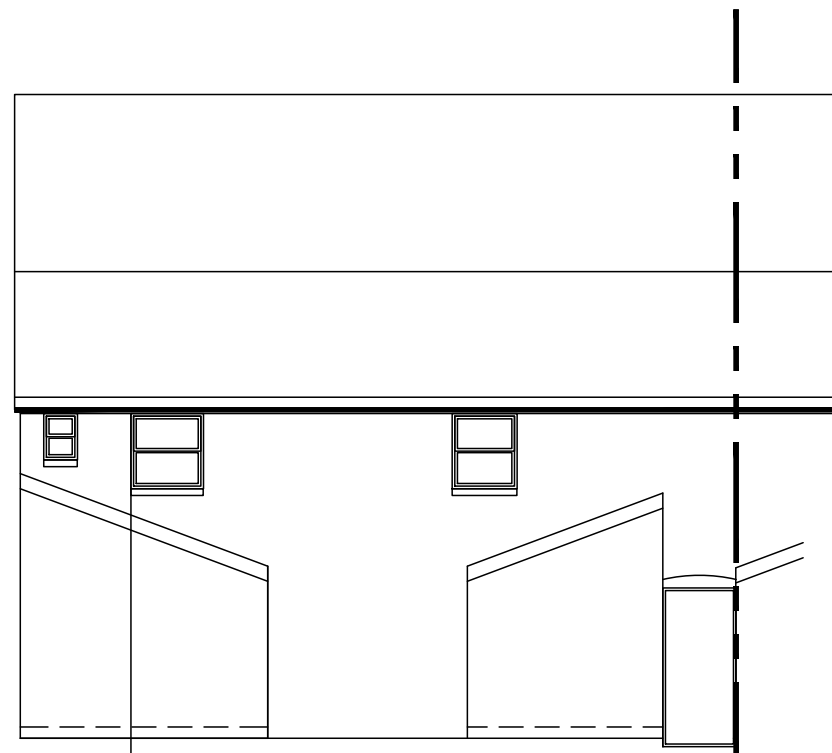


EXISTING REAR ELEVATION

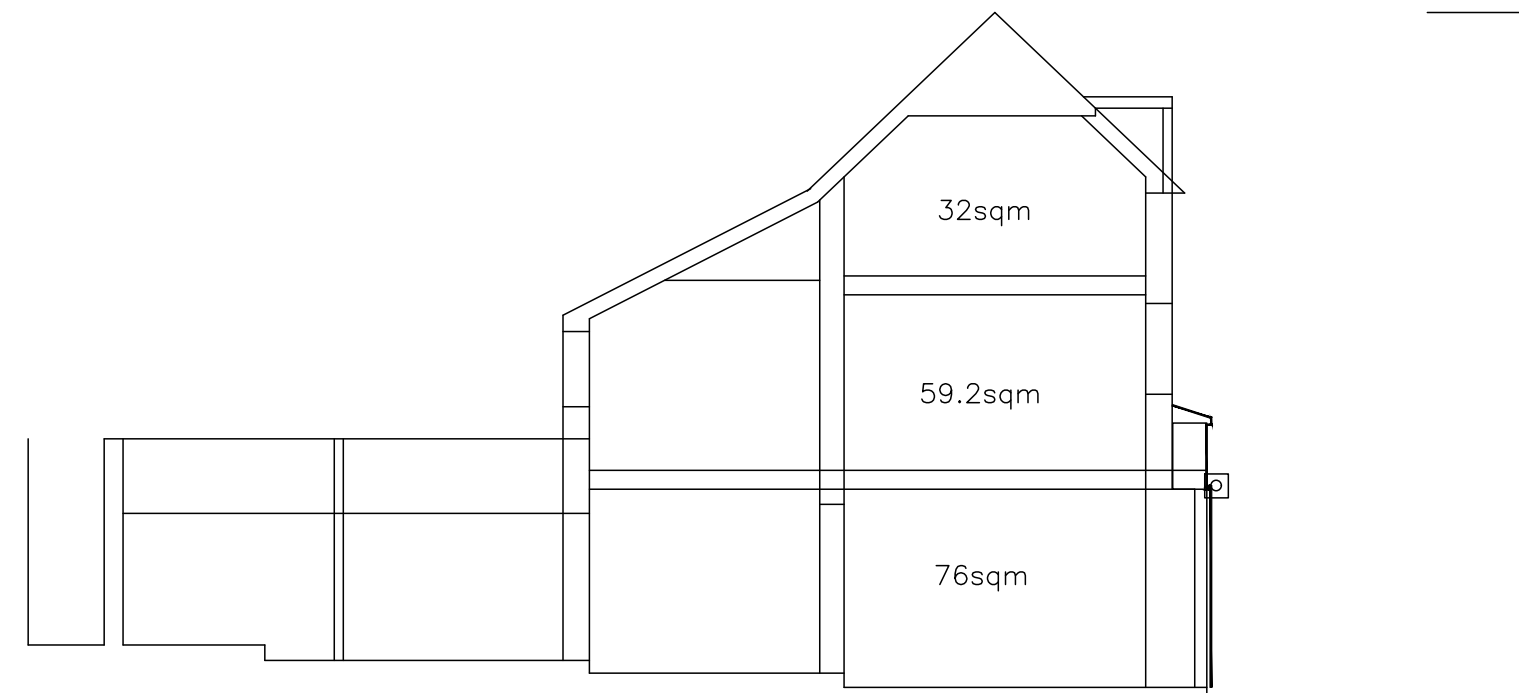

EXISTING LONG SECTION

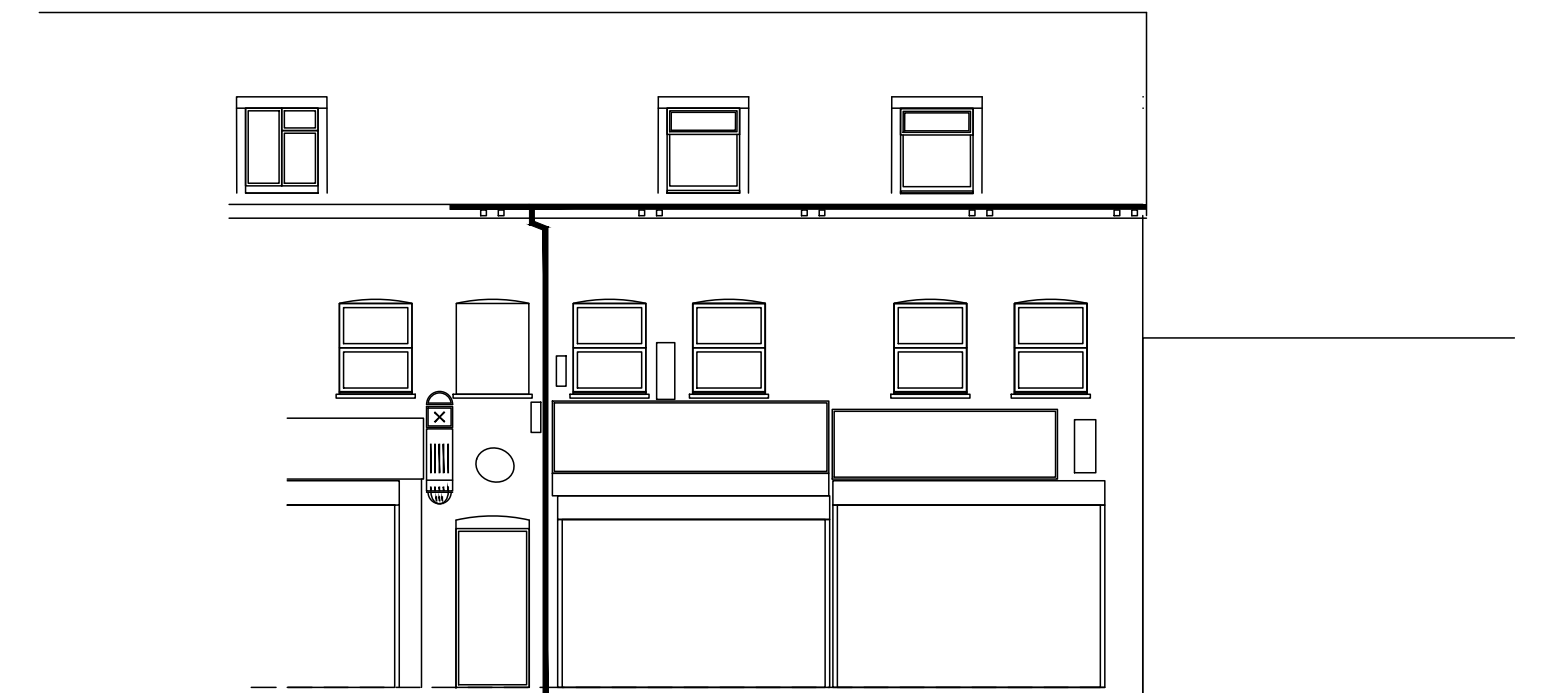

EXISTING FRONT ELEVATION

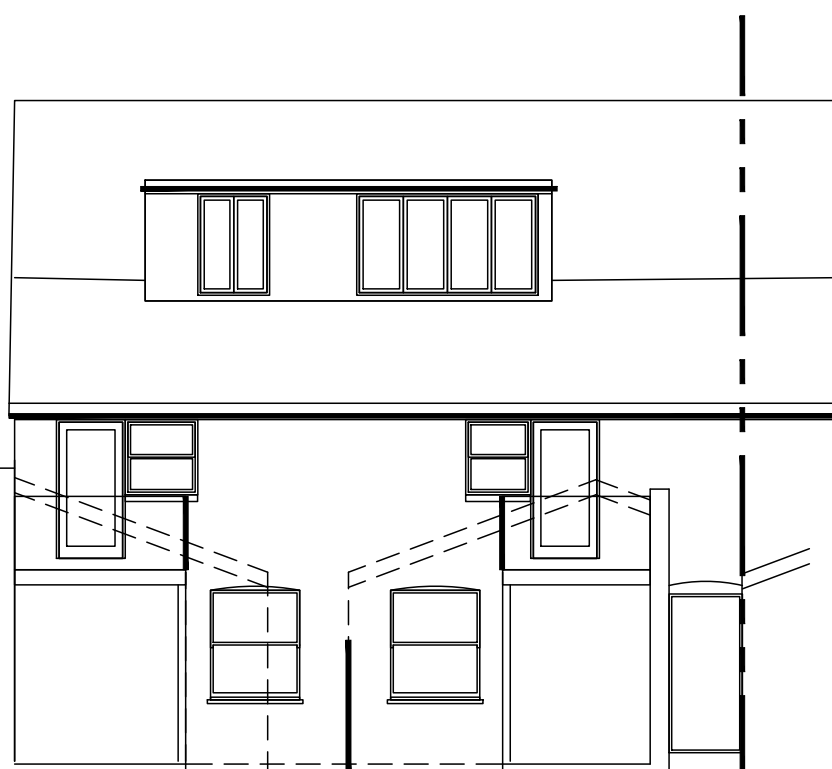

PROPOSED SECTION A-A THRO REAR COURTYARDS/BALCONIES

SCHEME D – FOUR 1BEDROOM FLATS



851-3 HIGH ROAD, TOTTENHAM, LONDON N17 8EY

PROPOSAL
CONVERSION OF GF SHOP UNITS TO 2X1 BED FLATS
AND RENOVATION OF 2X1 BED FLATS WITH REAR DORMER EXTENSION

SECTIONS AND ELEVATIONS

scale 1:100@A2 date 28.12.23 Dwg: HRT.g06 rev -.

PAUL EVANS DESIGN ASSOCIATES . ARCHITECTS
9 DALMENY ROAD . LONDON N7 0HG
tel: 020 7607 8002 fax: 020 700 1873

rev -