





SITE LOCATION PLAN 1 / 1250 @ A3

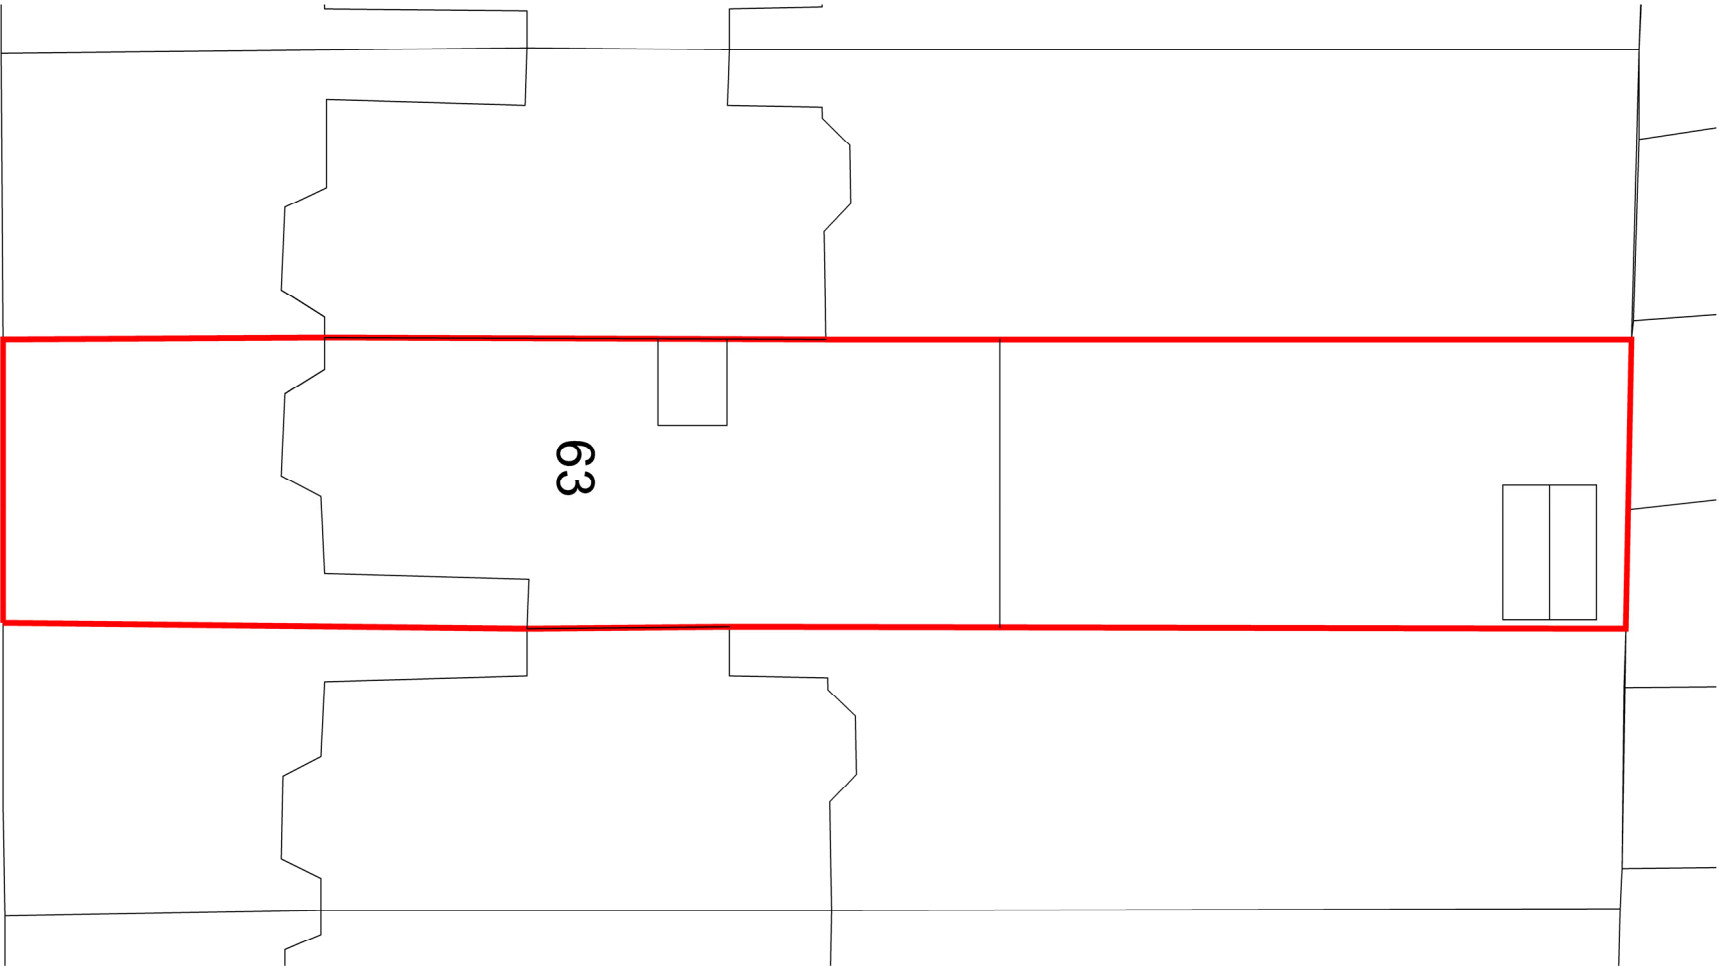

BLOCK PLAN 1 / 200 @ A3

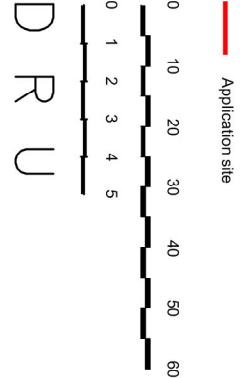

1 Lochbie Crouch Hill
London N4 4SB
07786478179

Client
DRU

Project
63C Middle Lane N8 8PE

Drawing Title
Location / Site Plan

Job/Dwg No/Rev	DRU6	P0001	-
Drawn	GS	Checked	Appr
GS	GS	CB	13.08.23
Drawing status PLANNING			
Do not scale from this drawing. Check all dimensions on site			
vsnbs@23			