

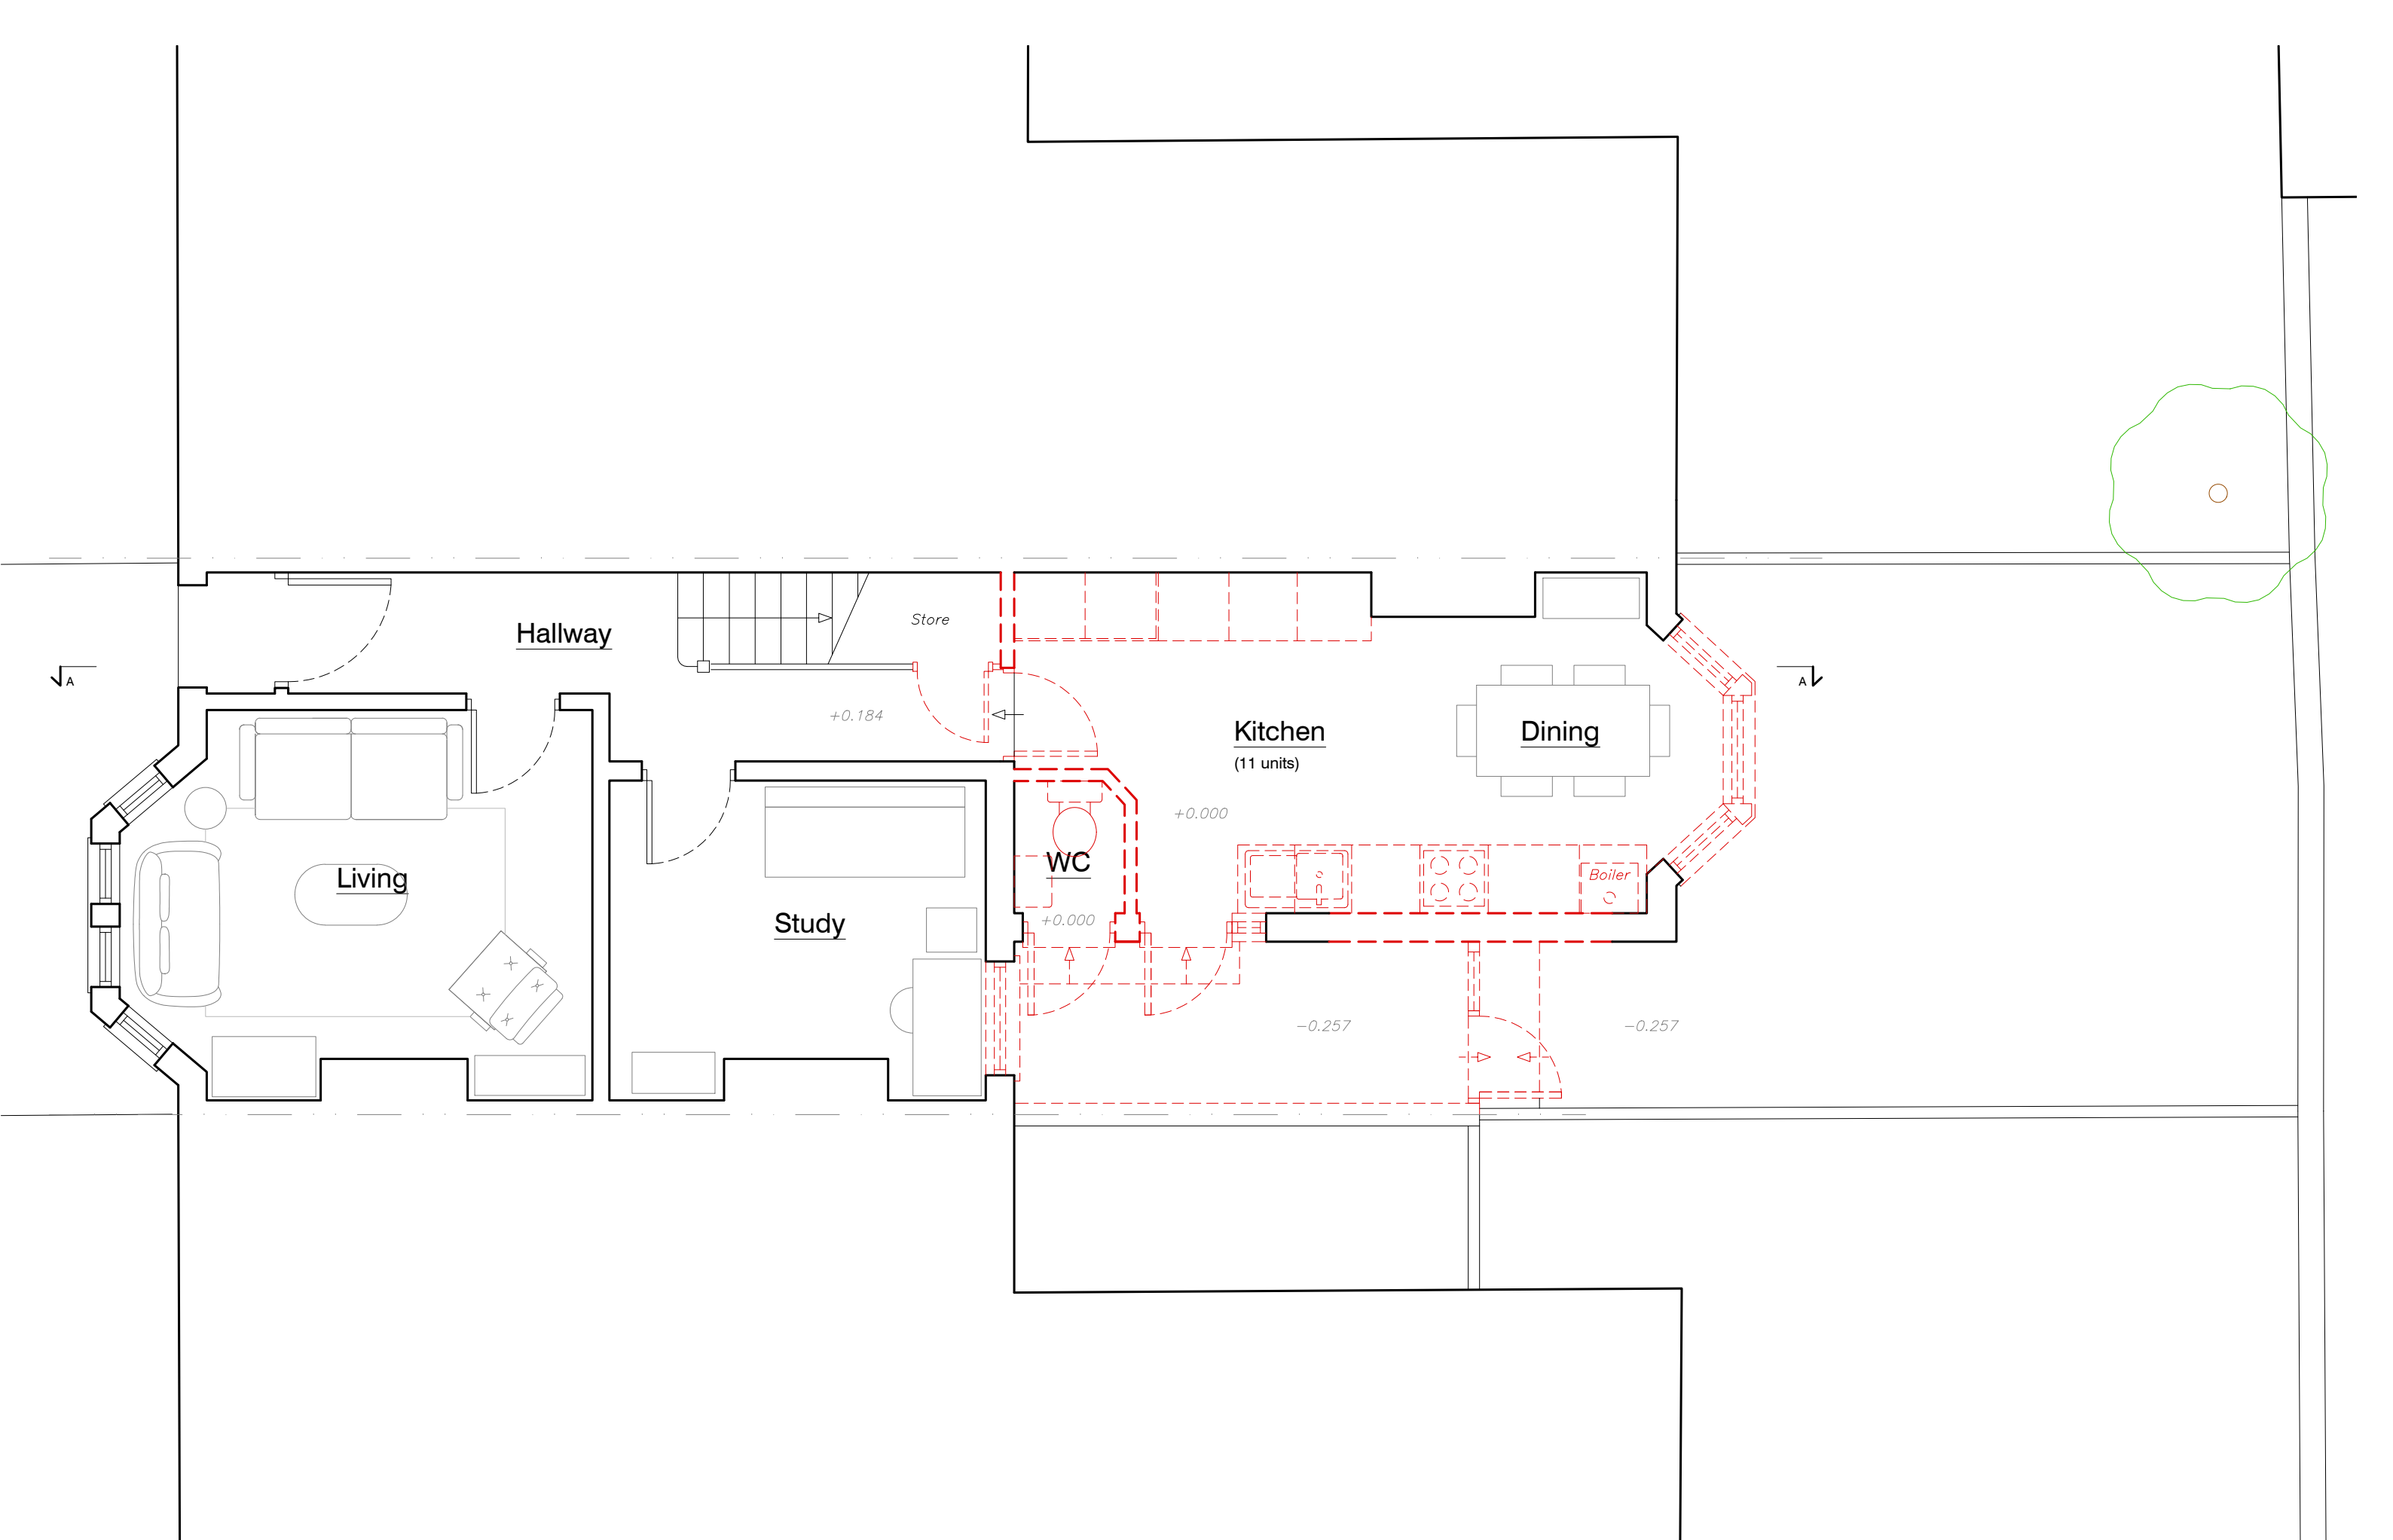


demolition

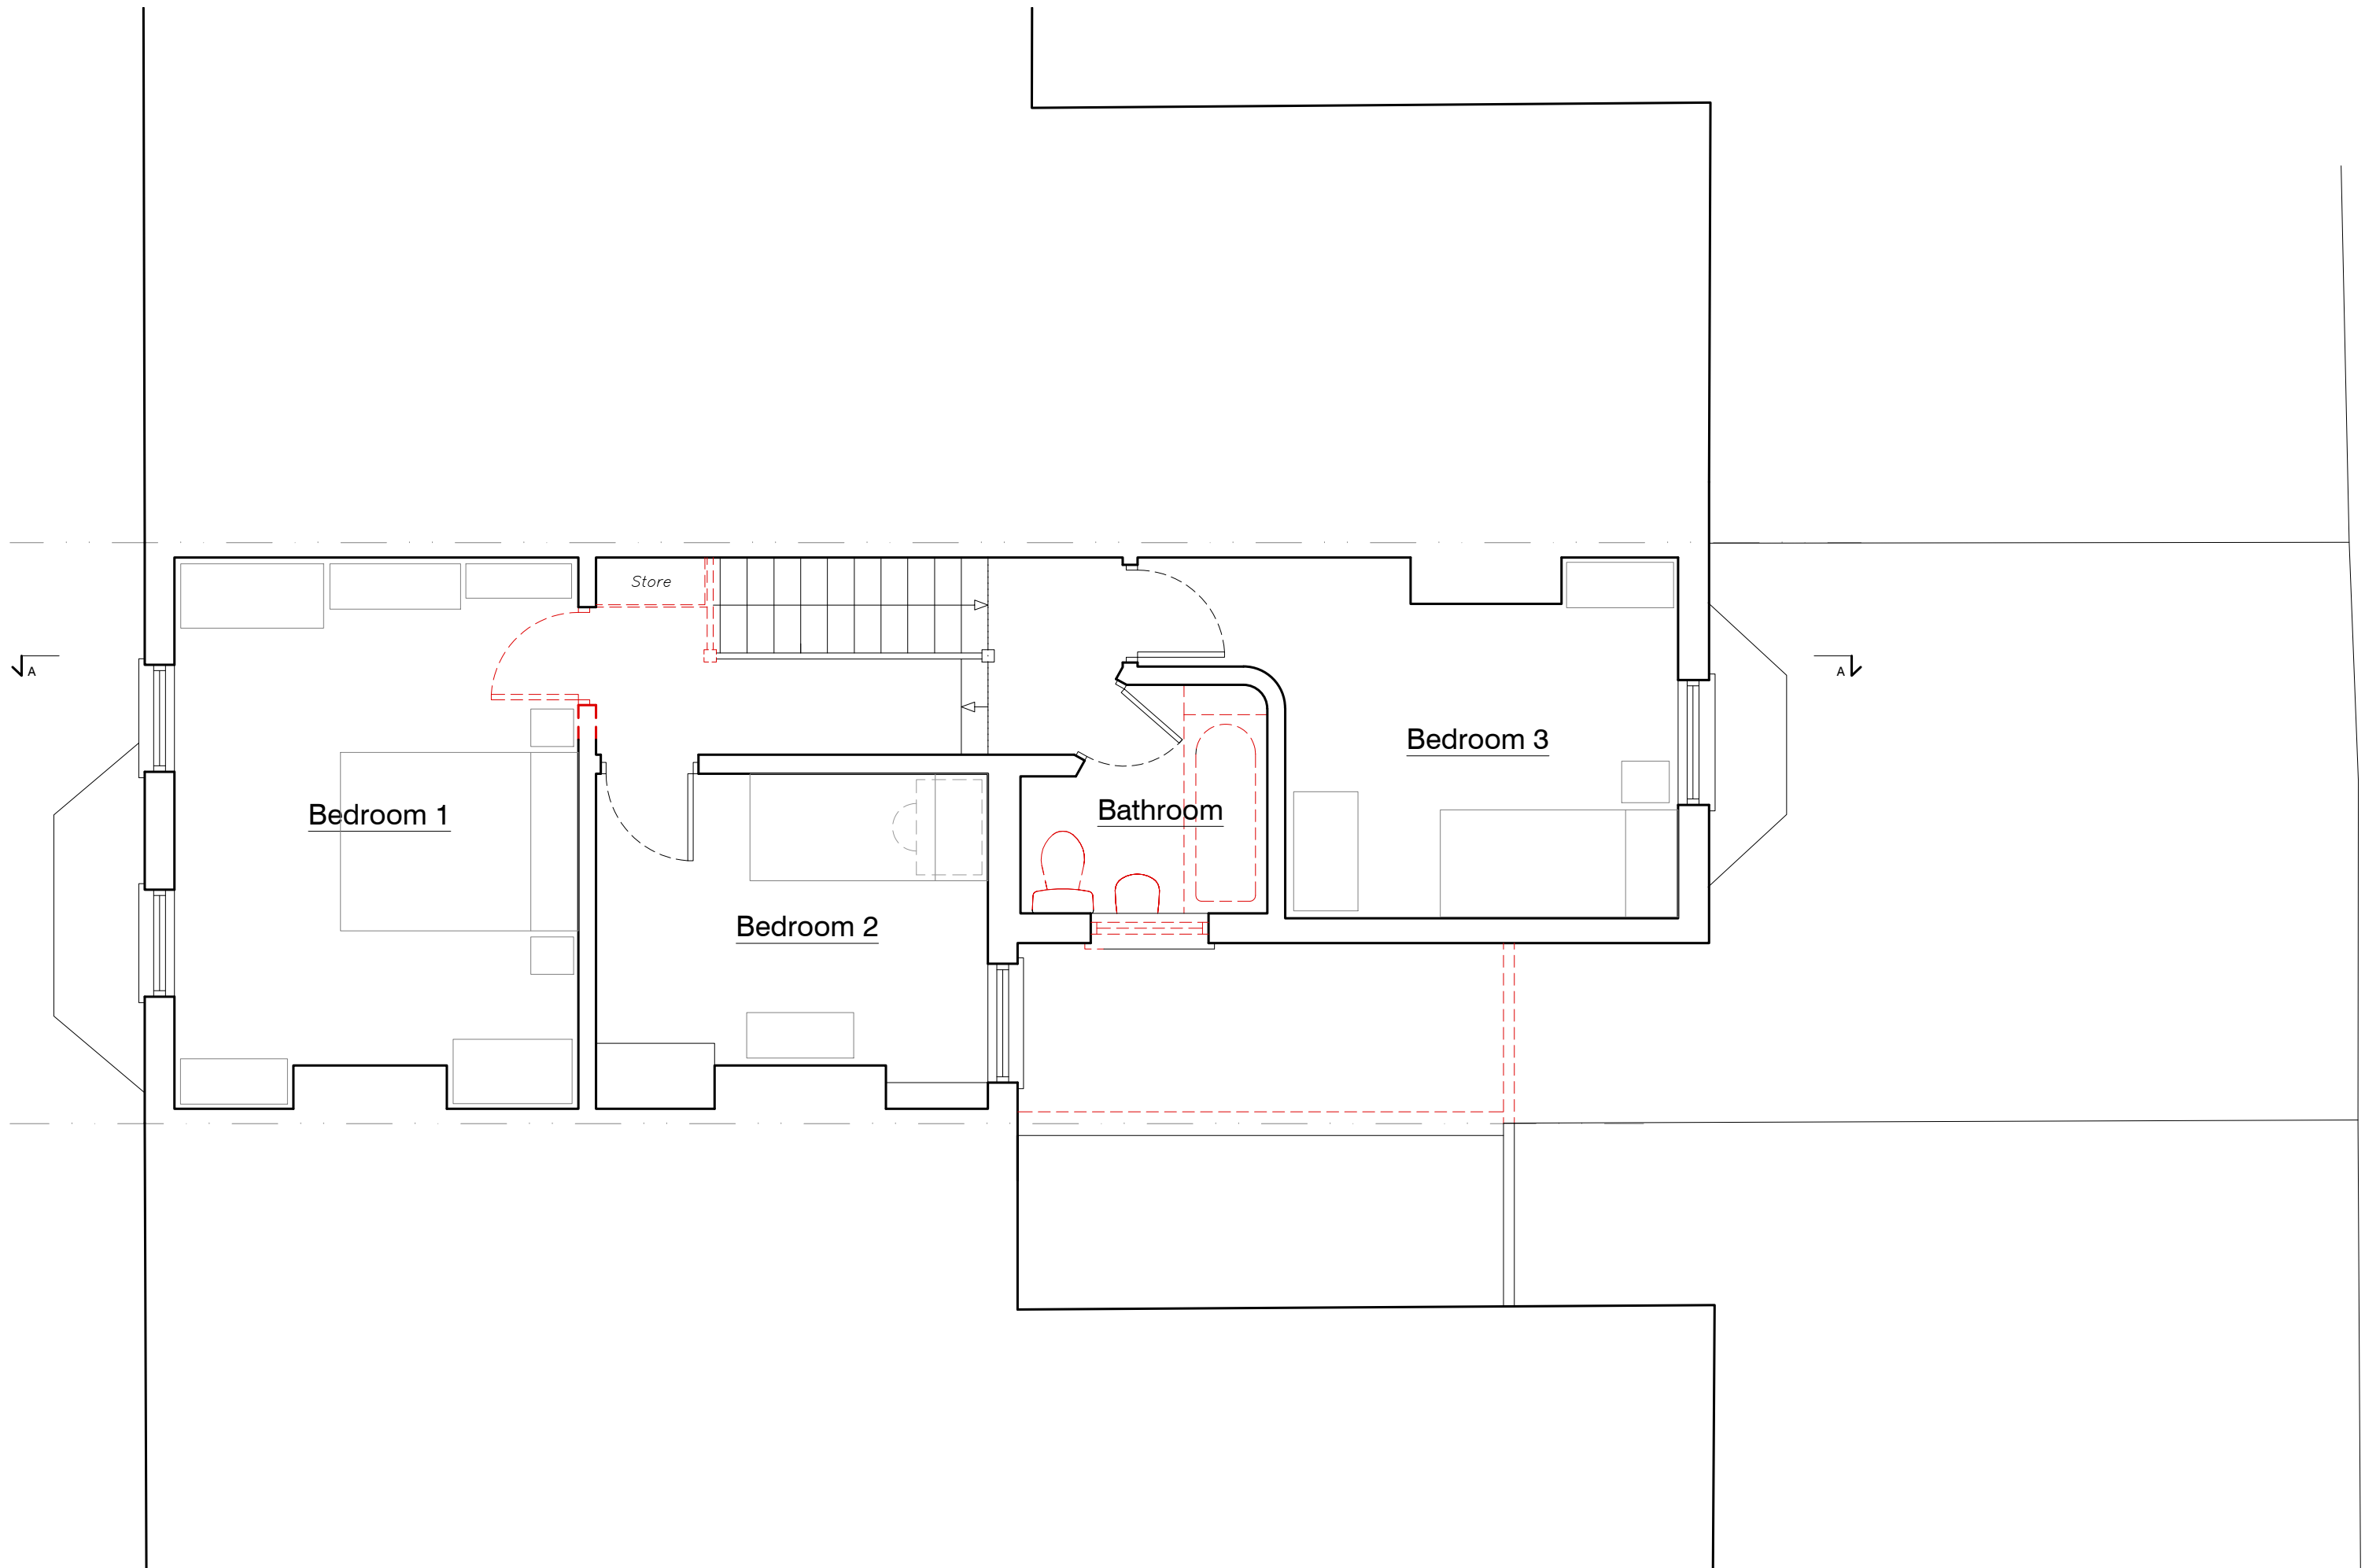


 demolition


CURTAL STUDIO 13 Kirkstall Avenue, London N17 6PH W. curtallstudio.com T. 07966904469	2337	PL.101	32 Rowley Road, London N15 3AX	Existing First Floor Plan	revision	-	drawn	MC	12/23	north point	scale 1:50 @A3 unless noted otherwise	notes All dimensions in mm u.n.o. Do not scale from drawing. All dimensions, levels, and conditions to be checked/confirmed by the contractor prior to construction. Any discrepancies to be reported to the architect. To be read in conjunction with the specification and all other drawings.
	project no.	dwg no.	project	drawing title	dwg status		checked					

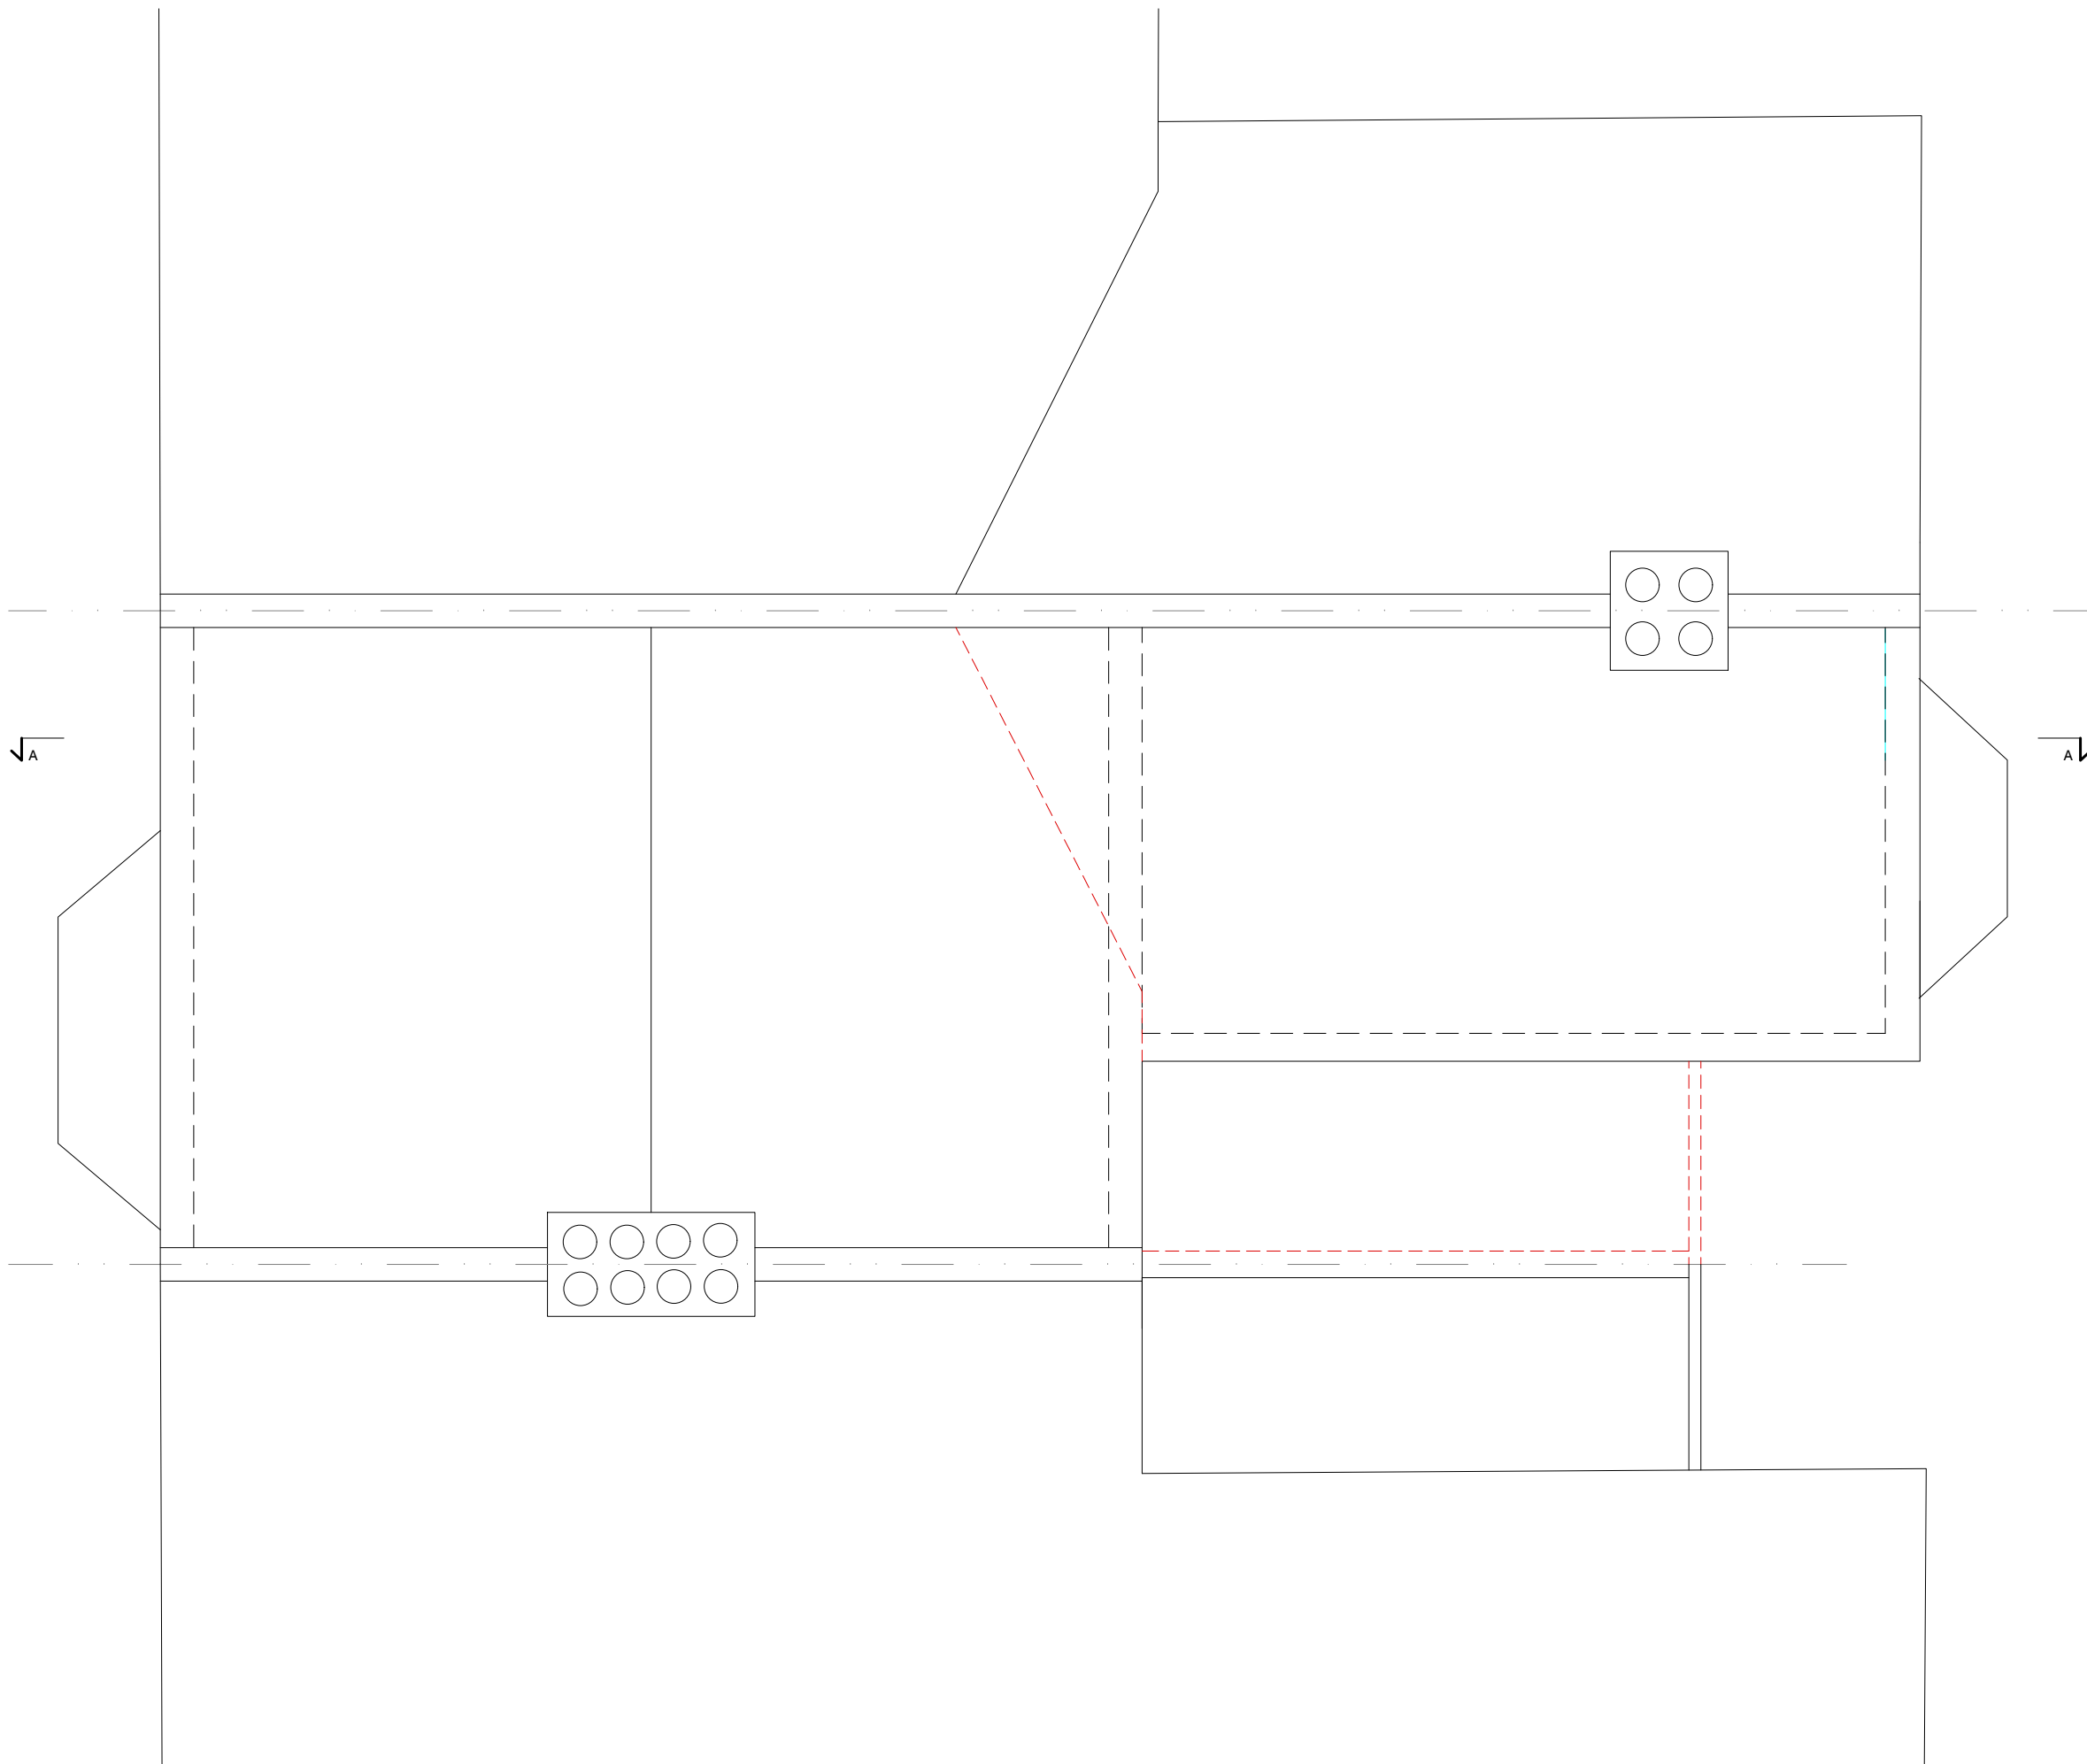


demolition

 

CURTAS STUDIO 13 Kristal Avenue, London, N17 6HJ W: curtastudio.com T: 07966704469	2337	PL.102	32 Rowley Road, London N15 3AX	Existing Roof Plan	revision	-	drawn	MC	12/23	north point	1:50 @A3	scale	All dimensions in mm u.n.o. Do not scale from drawing. All dimensions, levels, and conditions to be checked/confirmed by the contractor prior to construction. Any discrepancies to be reported to the architect. To be read in conjunction with the specification and all other drawings.	notes
	project no.	dwg no.	project	drawing title	dwg status		checked		date		unless noted otherwise			

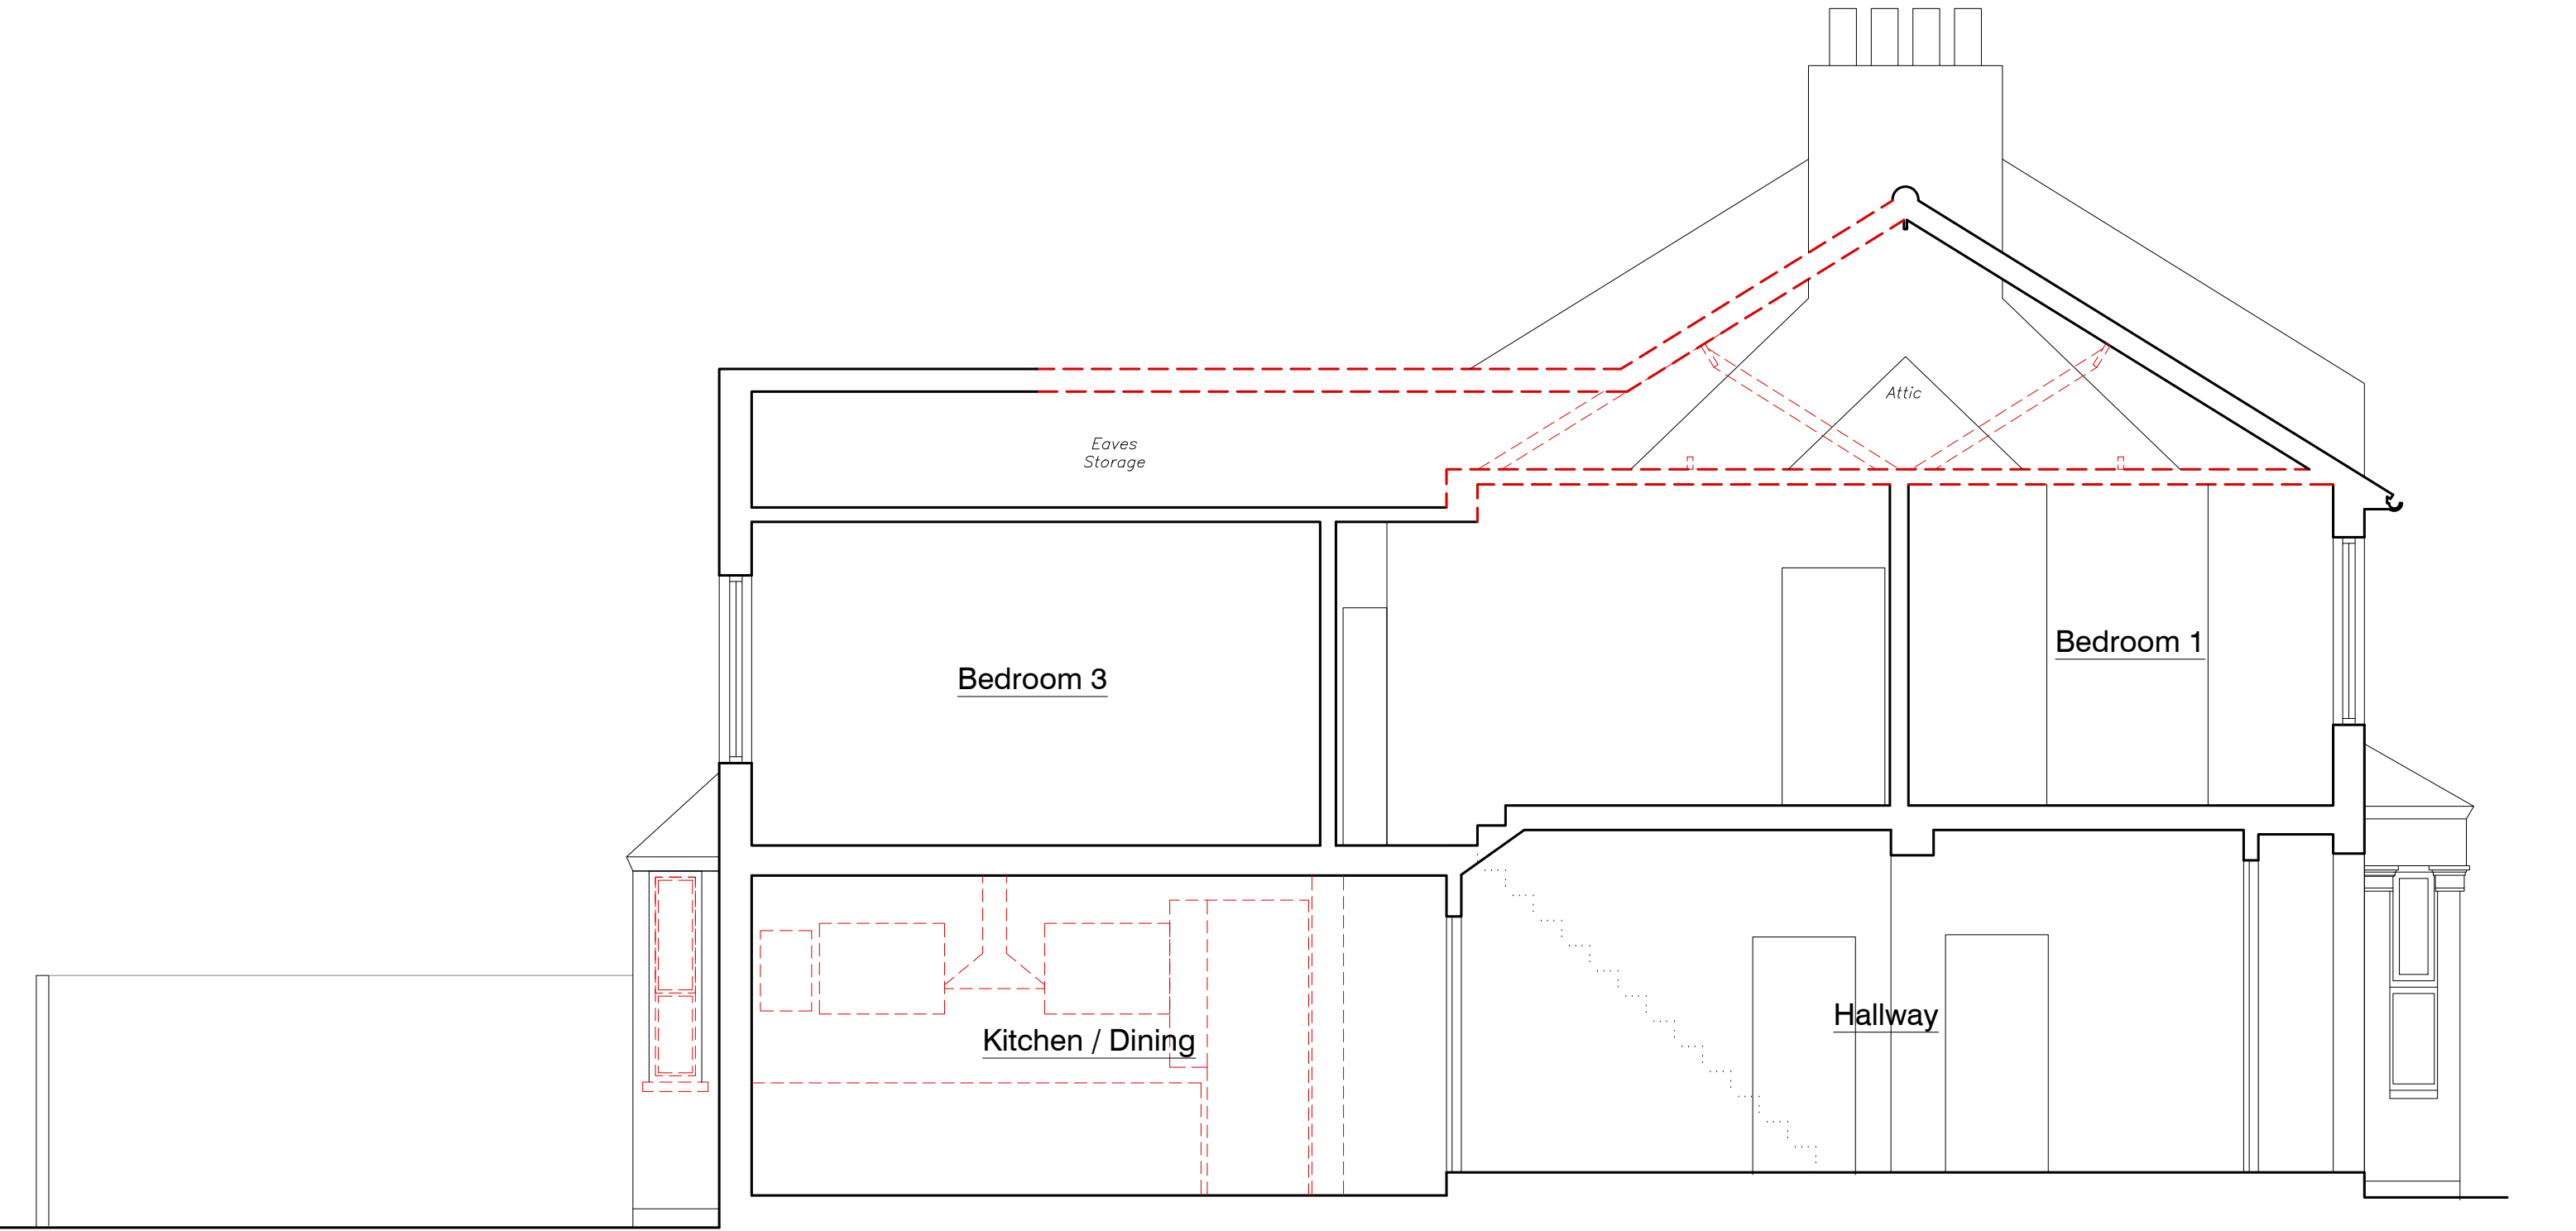

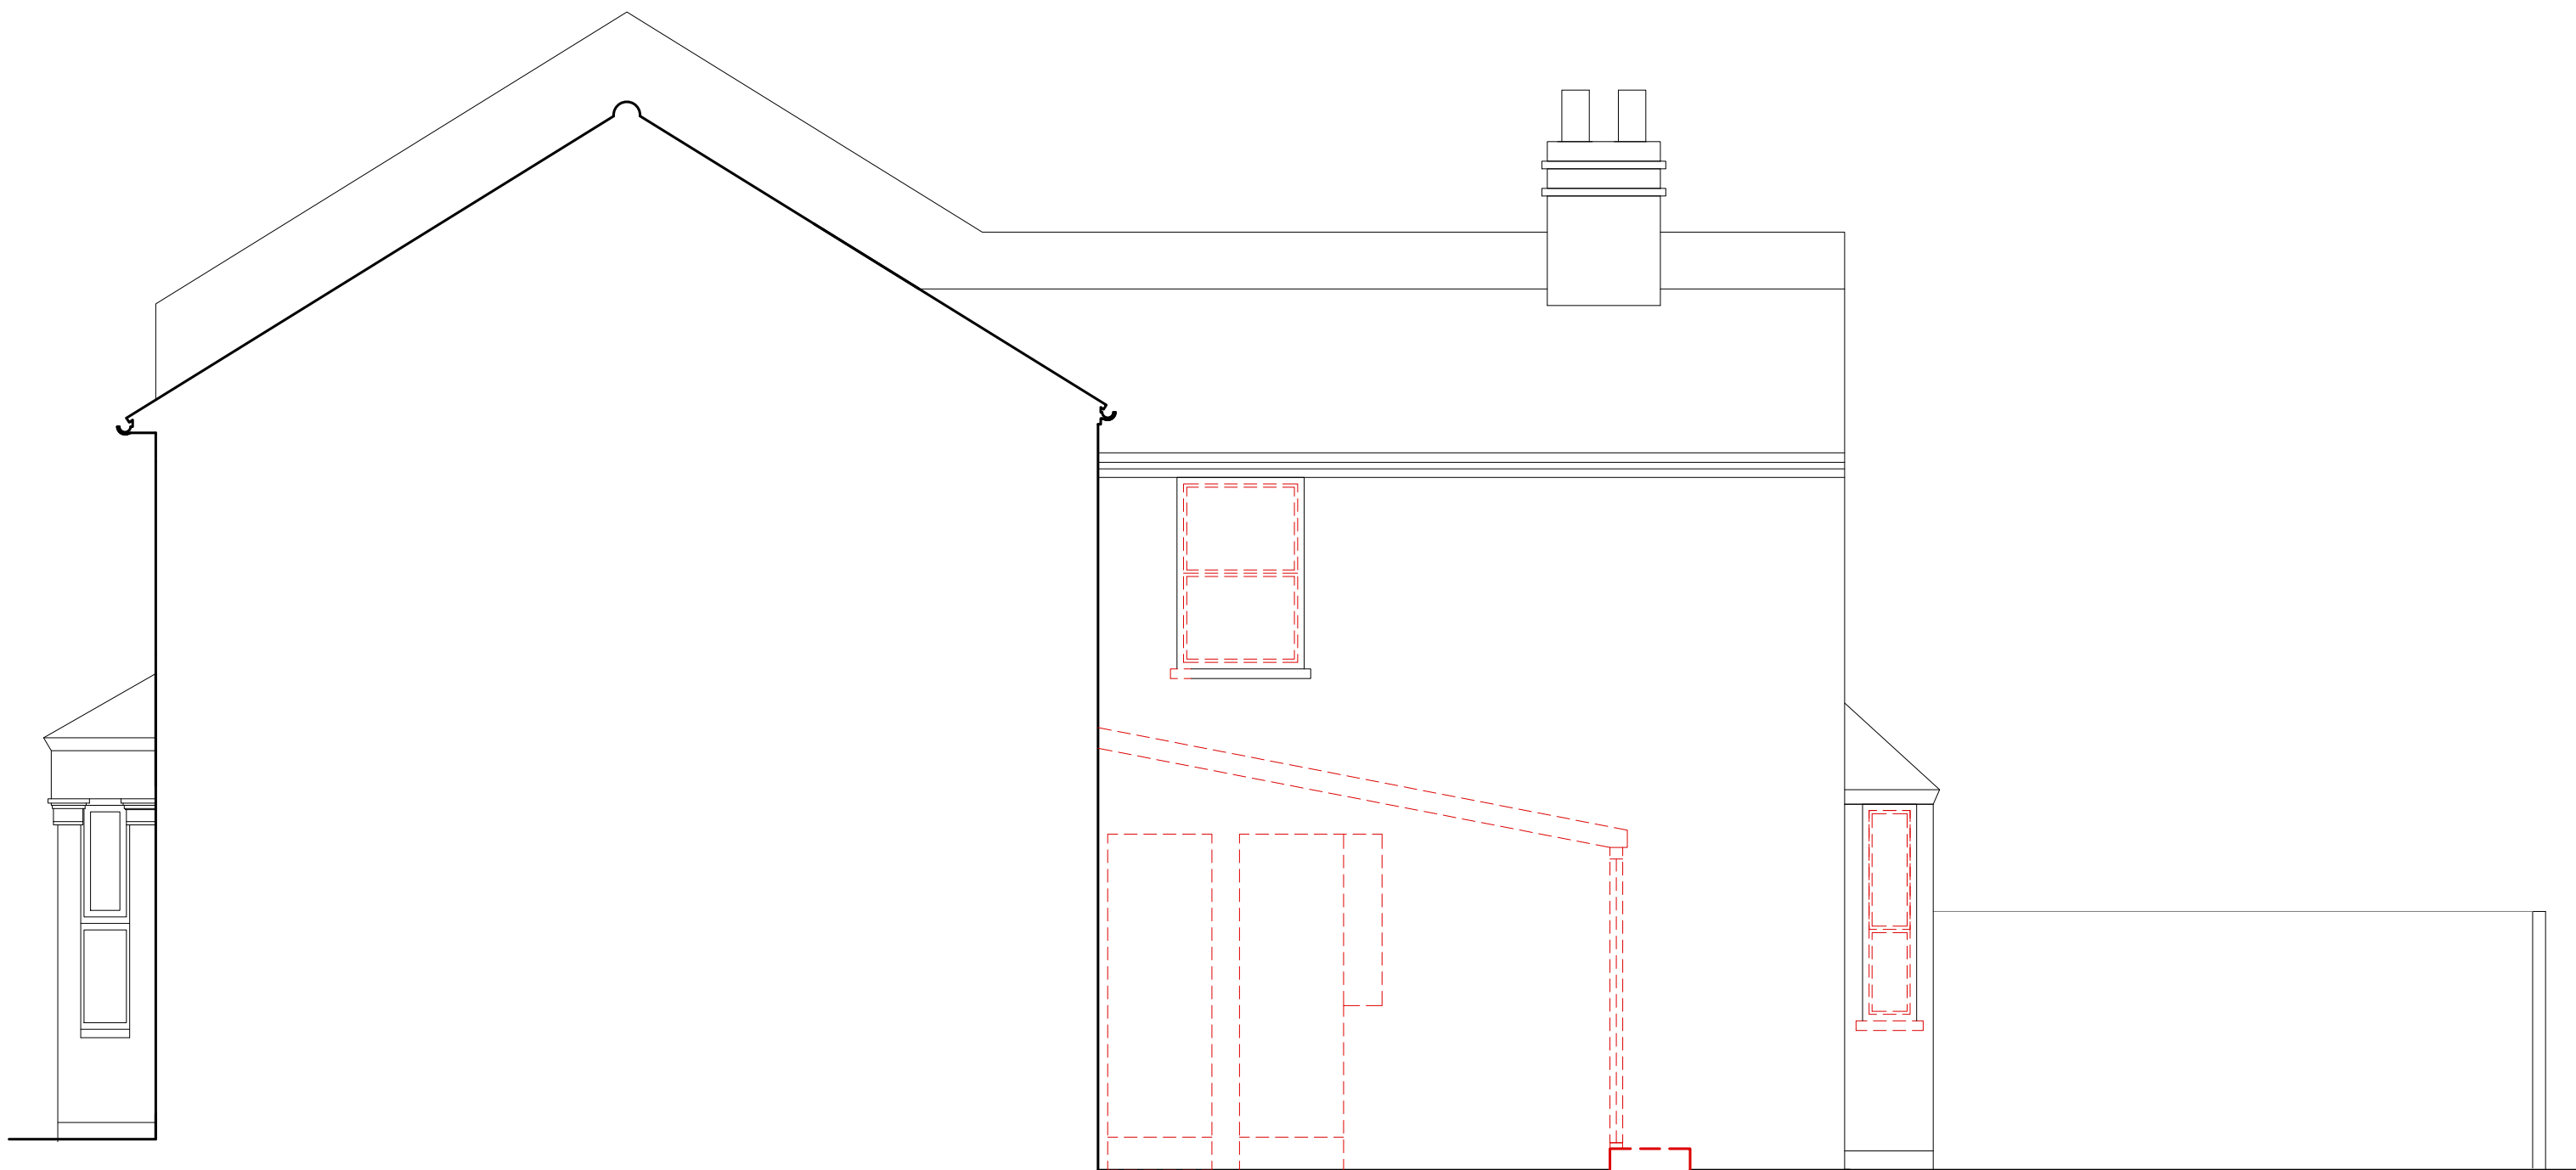

 demolition

CURTANZ | STUDIO
13 Kirkstall Avenue London N17 6PH
W. curtanzstudio.com T. 07966904469

2337
project no.

PL.120
dwg no.

32 Rowley Road, London N15 3AX

Existing Side Elevation (South)

drawing title

revision
dwg status

drawn

checked

MC

12/23
date

north point

1:50 @A3
unless noted otherwise

scale

All dimensions in mm u.n.o. Do not scale from drawing. All dimensions, levels, and conditions to be checked/confirmed by the contractor prior to construction. Any discrepancies to be reported to the architect. To be read in conjunction with the specification and all other drawings.

notes

Existing Front Elevation



Existing Rear Elevation



 demolition

