




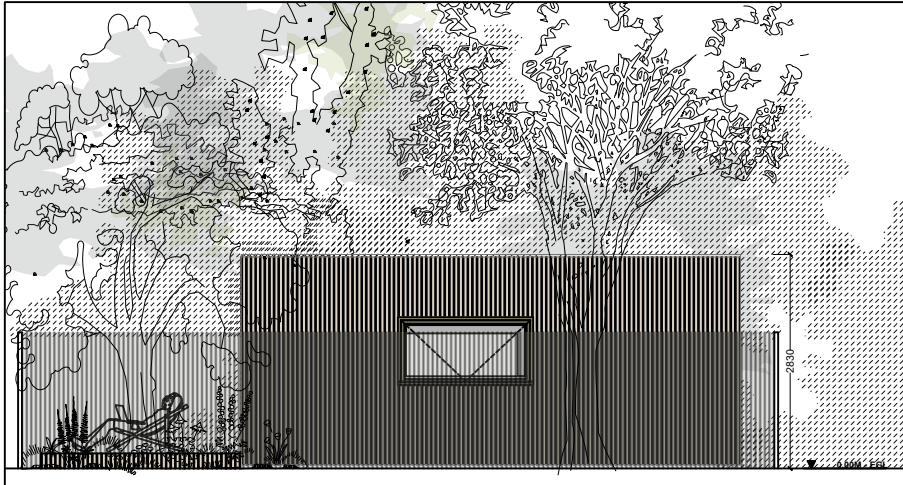


WEST ELEVATION SCALE 1:100

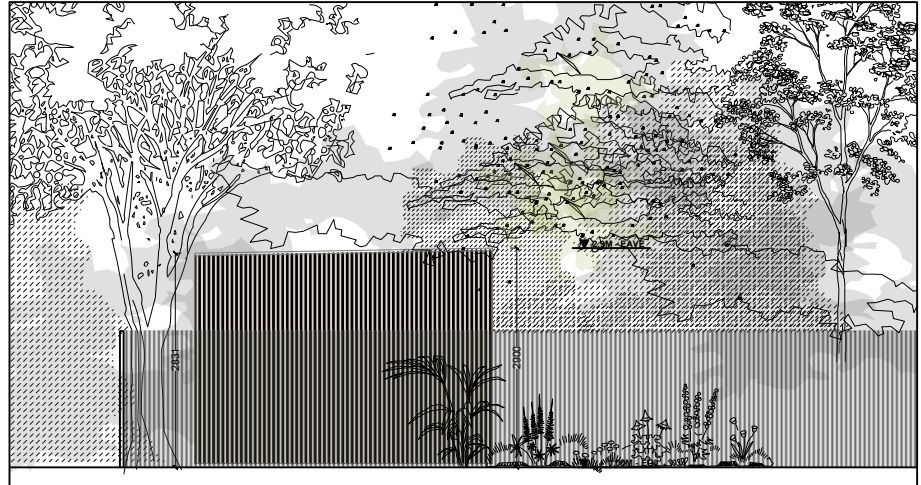

SOUTH ELEVATION SCALE 1:100

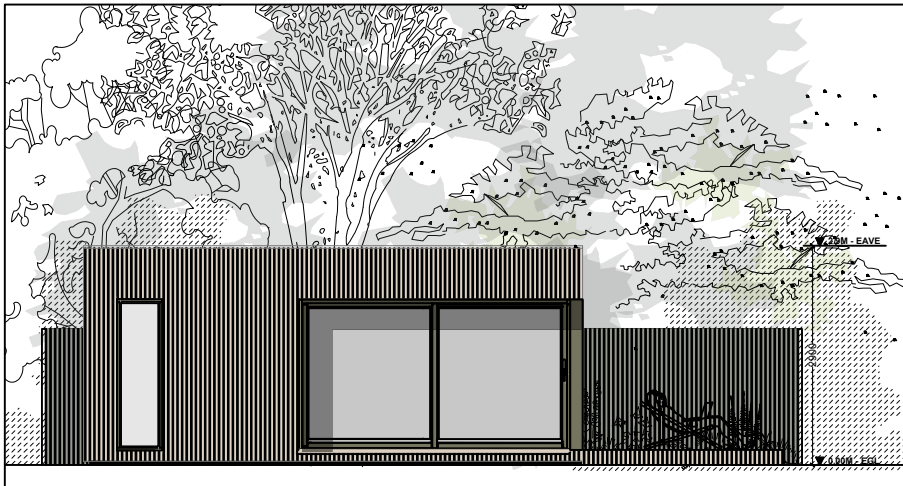


EAST ELEVATION SCALE 1:100

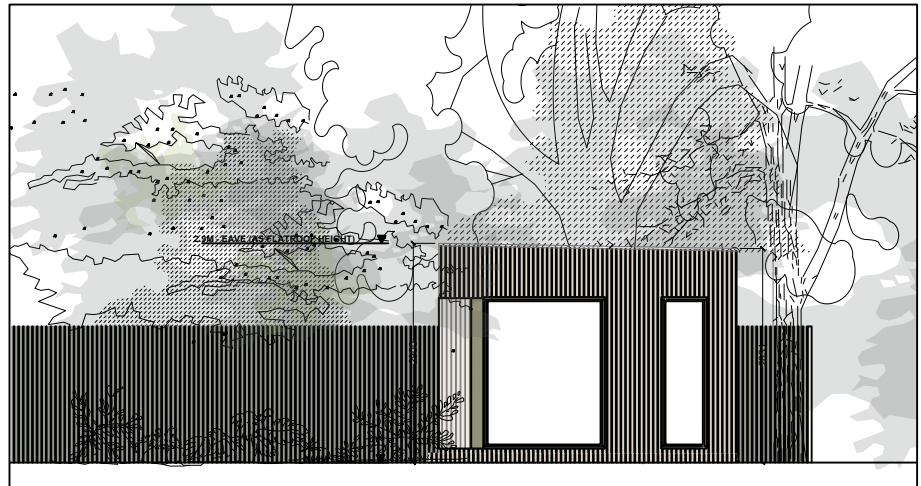

NORTH ELEVATION SCALE 1:100

PROPOSED ELEVATIONS
SCALE 1:100

 

DRAWING PROPOSED ELEVATIONS	NOTES Rev B: Adjusted location of building in accordance with tree report	DRAWN BY AP	CHECKED BY LT	SCALE 1/100 @ A4	DATE 26.06.23
		DRAWING NUMBER 2302.PL.03			REVISION b

PROJECT SONJA GOODLAD	SITE ADDRESS 15 MIDHURST AVENUE LONDON N10 3EP
STAGE PLANNING	

ecospace
architecture, naturally

5A/6A ILIFFE YARD
LONDON SE17 3QA
T: 020 7703 4004
F: 020 7708 4750
E: info@ecospacestudios.com