


NOTES:
CONTRACTORS MUST VERIFY ALL DIMENSIONS
AT THE
SITE BEFORE COMENCING ANY WORK.
NO CONSTRUCTION WORK BEFORE BUILDING
CONTROL APPROVAL AND STRUCTURAL ENGINEER
CONFIRMATION.
ANY DISCREPANCIES TO BE REPORTED TO
GRIDKUNE.
ALL DRAWINGS ARE TO BE READ IN
CONJUNCTION WITH
ALL RELEVANT DRAWINGS AND
SPECIFICATIONS.

Rev	Description	Date

PROJECT TITLE		
110 High Road N15 6JR		
Date	Project number	Drawing number
September 2023	7588	PEX-E003

DRAWING TITLE	
Pre - Existing 3D Front Elevation	
CLIENT	
Mr Mauricio	
Scale (@ A3)	Drawn by
	Sara



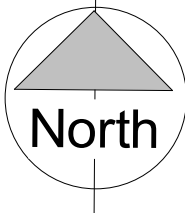

NOTES:
CONTRACTORS MUST VERIFY ALL DIMENSIONS
AT THE
SITE BEFORE COMENCING ANY WORK.
NO CONSTRUCTION WORK BEFORE BUILDING
CONTROL
APPROVAL AND STRUCTURAL ENGINEER
CONFIRMATION.
ANY DISCREPANCIES TO BE REPORTED TO
GRIDKUNE.
ALL DRAWINGS ARE TO BE READ IN
CONJUNCTION WITH
ALL RELEVANT DRAWINGS AND
SPECIFICATIONS.

Rev	Description	Date

PROJECT TITLE

110 High Road
N15 6JR

Date
September 2023

Project number
7588

Drawing number
PEX-E004

DRAWING TITLE

Pre - Existing 3D Rear Elevation

CLIENT

Mr Mauricio

Scale (@ A3)


Drawn by
Sara







1 Front Elevation
1 : 100


2 Rear Elevation
1 : 100

 


  North	NOTES: CONTRACTORS MUST VERIFY ALL DIMENSIONS AT THE SITE BEFORE COMENCING ANY WORK. NO CONSTRUCTION WORK BEFORE BUILDING CONTROL APPROVEL AND STRUCTURAL ENGINEER CONFIRMATION. ANY DISCREPANCIES TO BE REPORTED TO GRIDKUNE. ALL DRAWINGS ARE TO BE READ IN CONJUNCTION WITH ALL RELEVANT DRAWINGS AND SPECIFICATIONS.			PROJECT TITLE			DRAWING TITLE		 PLANNING SERVICES		
				110 High Road N15 6JR			Pre - Existing Front and Rear Elevations				
							CLIENT				
						Date	Project number	Drawing number		Scale (@ A3)	Drawn by
						September 2023	7588	PEX-E001		1 : 100	Sara

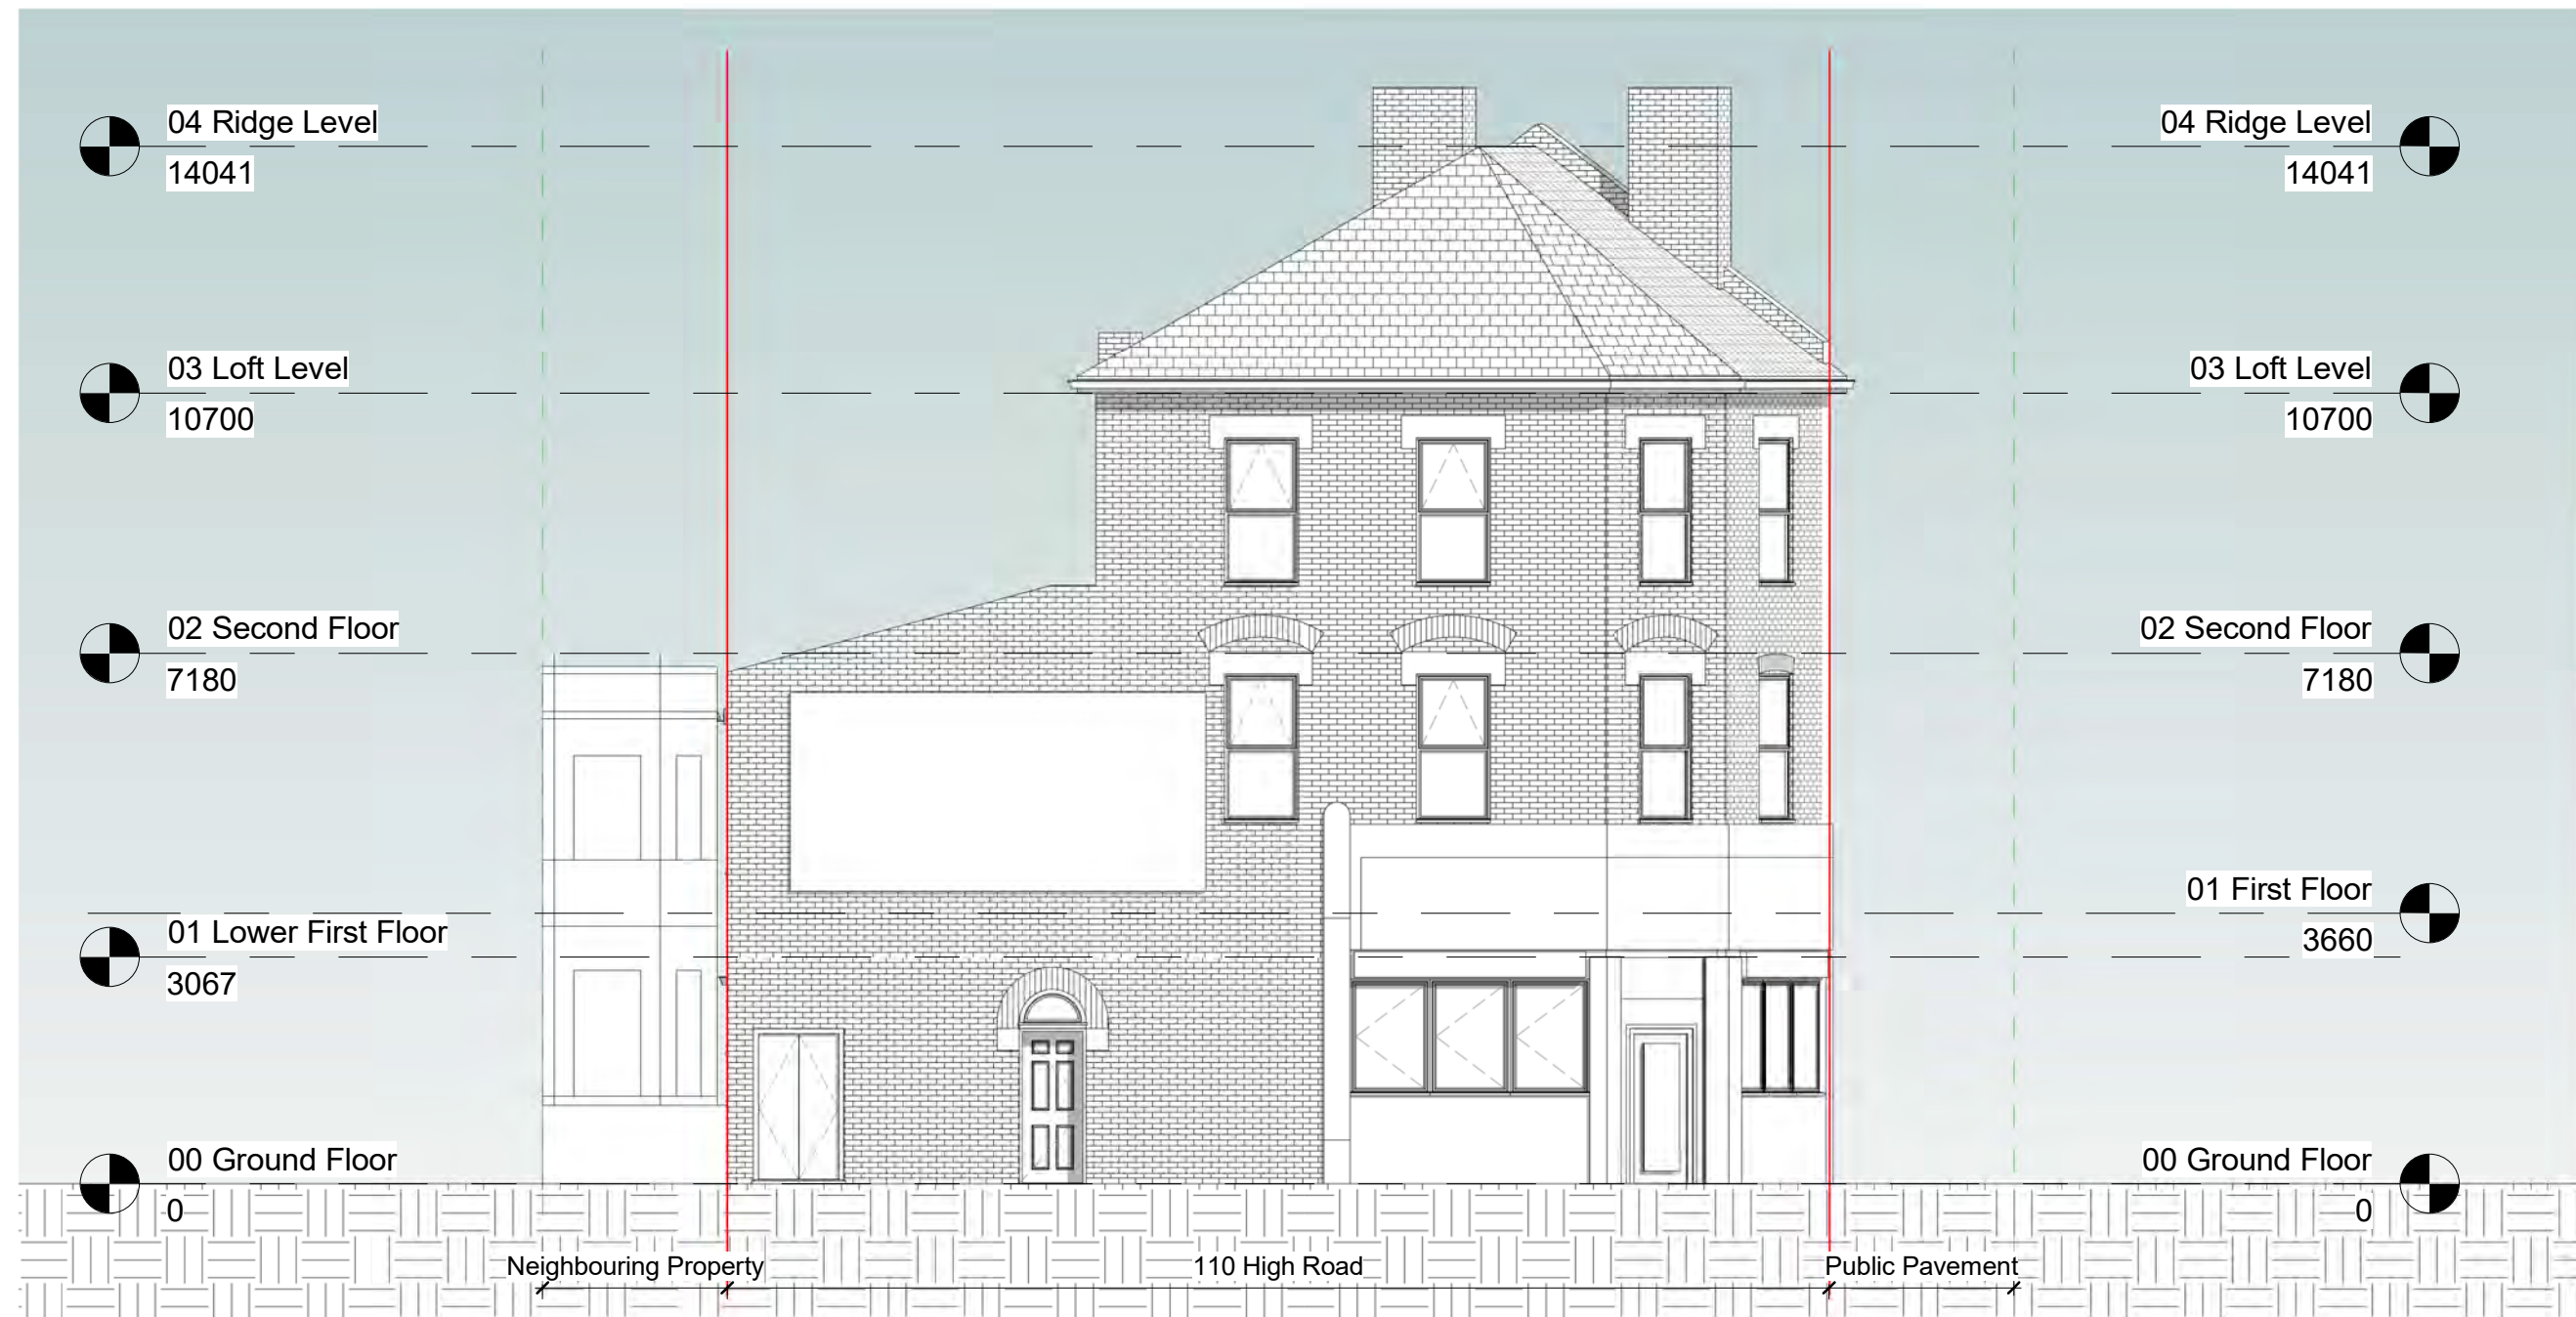

1 Side Elevation
1 : 100

 

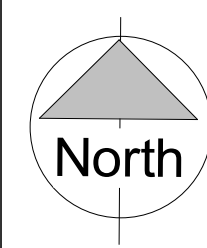


NOTES:
CONTRACTORS MUST VERIFY ALL DIMENSIONS AT THE SITE BEFORE COMMENCING ANY WORK.
NO CONSTRUCTION WORK BEFORE BUILDING CONTROL APPROVAL AND STRUCTURAL ENGINEER CONFIRMATION.
ANY DISCREPANCIES TO BE REPORTED TO GRIDKUNE.
ALL DRAWINGS ARE TO BE READ IN CONJUNCTION WITH ALL RELEVANT DRAWINGS AND SPECIFICATIONS.


Rev	Description	Date


PROJECT TITLE			DRAWING TITLE	
110 High Road N15 6JR			Pre - Existing Side Elevation	
			CLIENT Mr Mauricio	
Date September 2023	Project number 7588	Drawing number PR-E002	Scale (@ A3) 1 : 100	Drawn by Sara



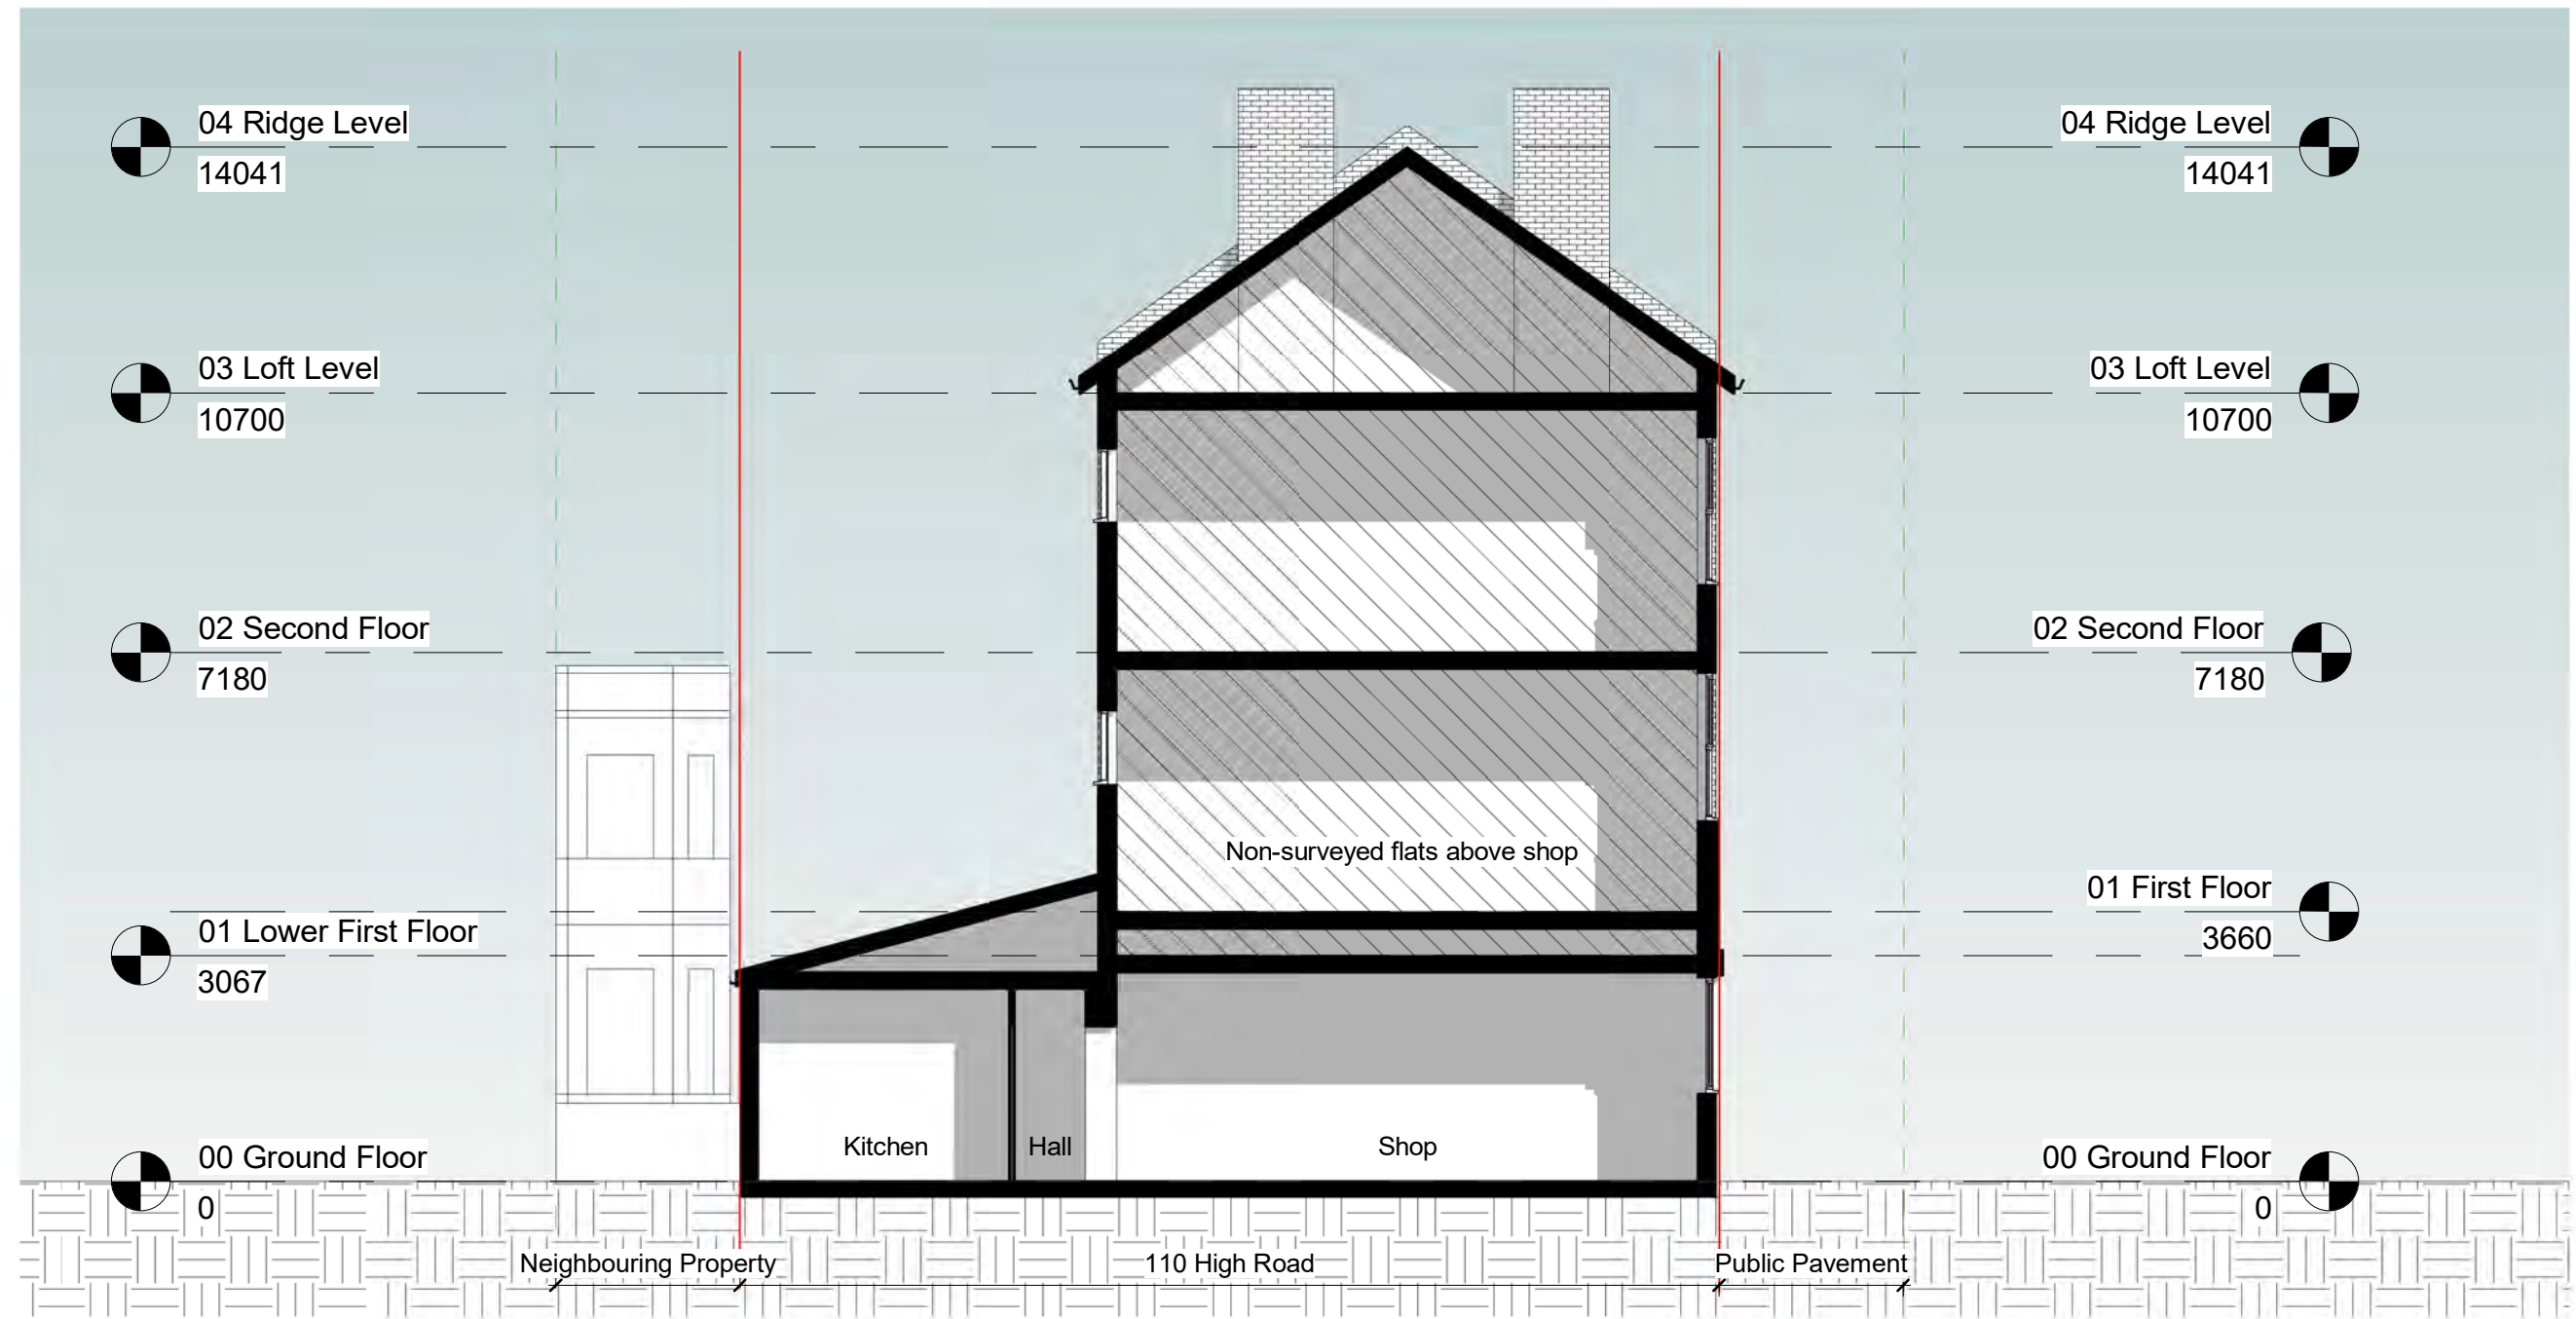

1 Section AA
1 : 100

 


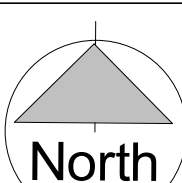	NOTES: CONTRACTORS MUST VERIFY ALL DIMENSIONS AT THE SITE BEFORE COMENCING ANY WORK.	
	NO CONSTRUCTION WORK BEFORE BUILDING CONTROL APPROVEL AND STRUCTURAL ENGINEER CONFIRMATION.	
	ANY DISCREPANCIES TO BE REPORTED TO GRIDKUNE.	
	ALL DRAWINGS ARE TO BE READ IN CONJUNCTION WITH ALL RELEVANT DRAWINGS AND SPECIFICATIONS.	

Rev	Description	Date


PROJECT TITLE			DRAWING TITLE		
110 High Road N15 6JR			Pre - Existing Section		
			CLIENT		
			Mr Mauricio		
Date	Project number	Drawing number	Scale (@ A3)	Drawn by	
September 2023	7588	PEX-S001	1 : 100	Sara	

ROAD

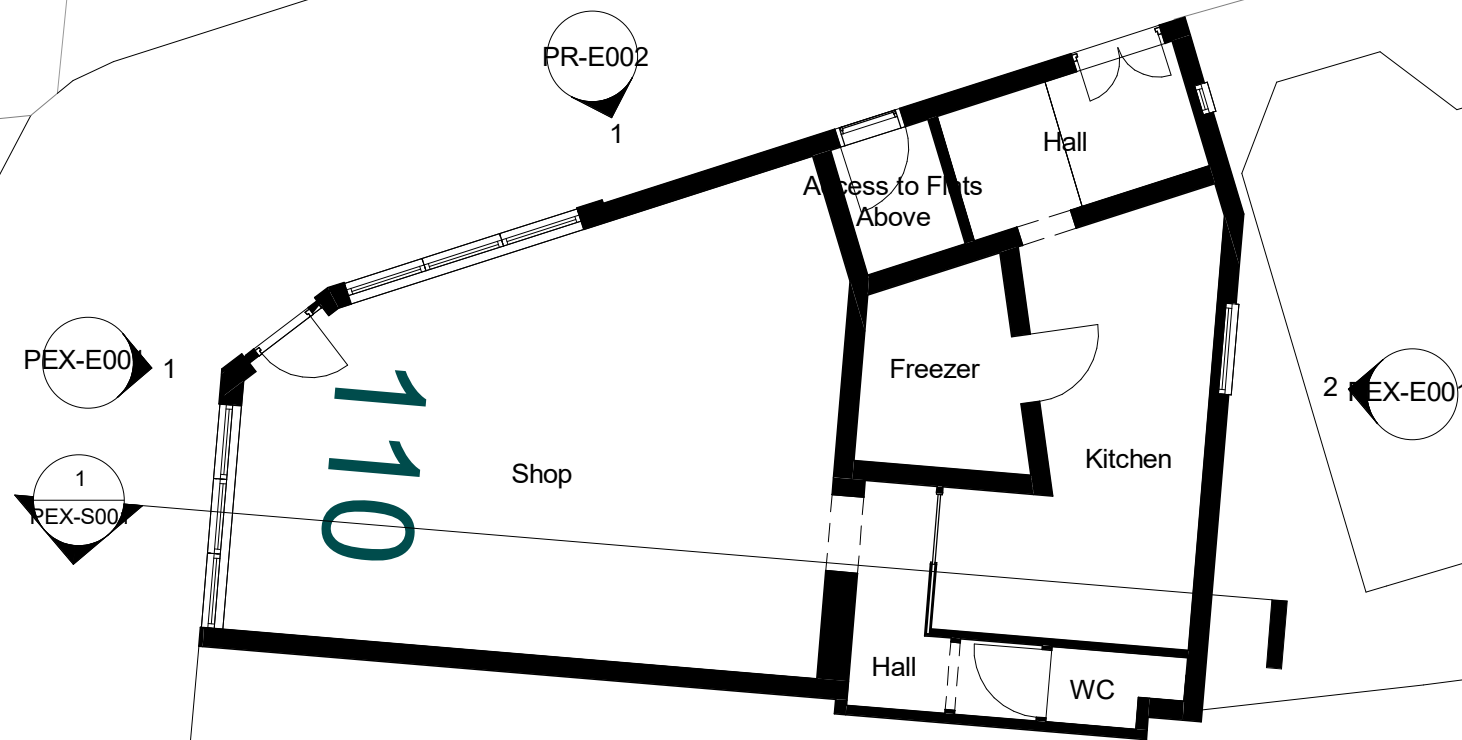


2

ROAD

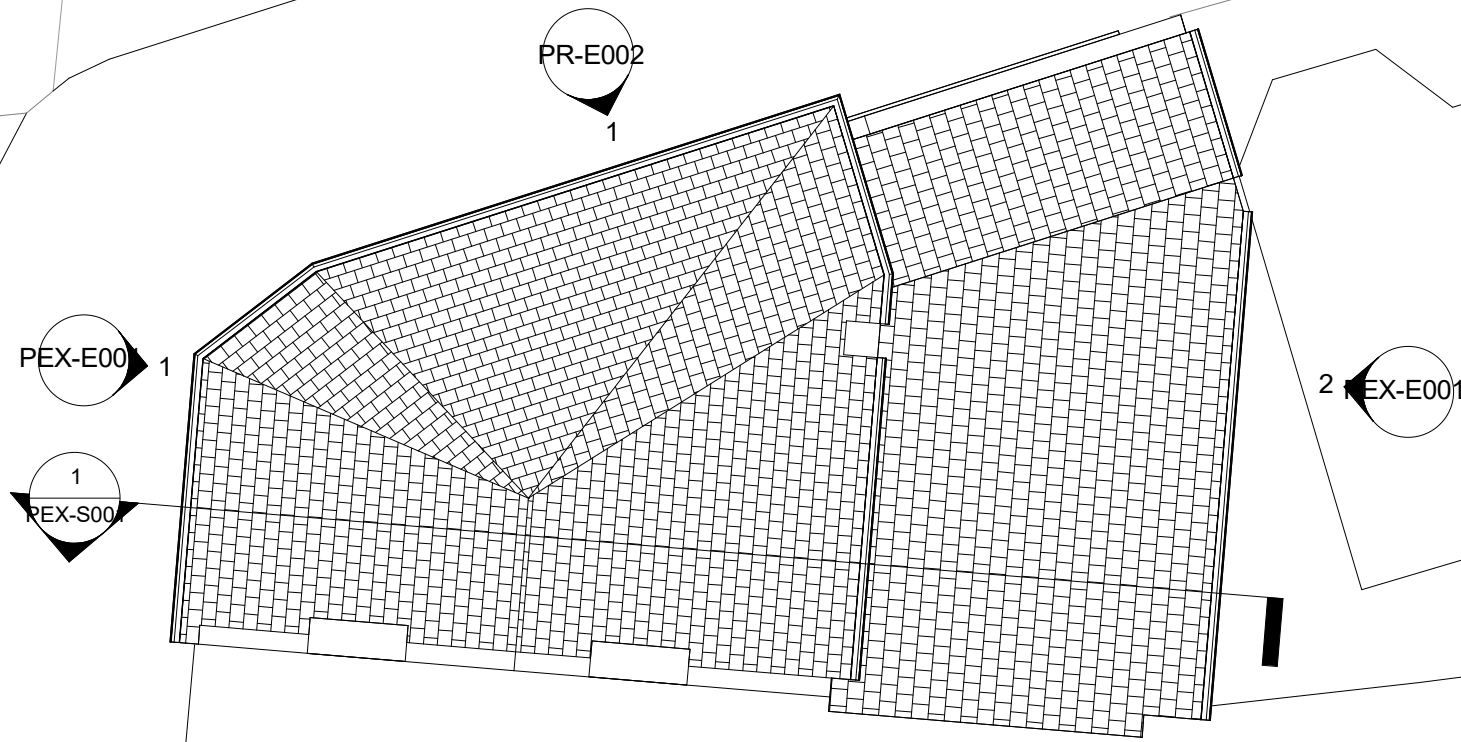

2

 



1 OS Map
1 : 1250





 Property Boundary

HIGH ROAD



2 Location Plan
1 : 200

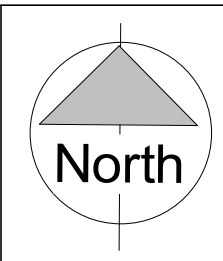 

NOTES:
CONTRACTORS MUST VERIFY ALL DIMENSIONS AT THE SITE BEFORE COMMENCING ANY WORK.
NO CONSTRUCTION WORK BEFORE BUILDING CONTROL APPROVAL AND STRUCTURAL ENGINEER CONFIRMATION.
ANY DISCREPANCIES TO BE REPORTED TO GRIDKUNE.
ALL DRAWINGS ARE TO BE READ IN CONJUNCTION WITH ALL RELEVANT DRAWINGS AND SPECIFICATIONS.

Rev	Description	Date

PROJECT TITLE 110 High Road N15 6JR		
Date September 2023	Project number 7588	Drawing number PEX-L001

DRAWING TITLE Pre - Existing OS Map and Location Plan	
CLIENT Mr Mauricio	
Scale (@ A3) As indicated	Drawn by Sara

