



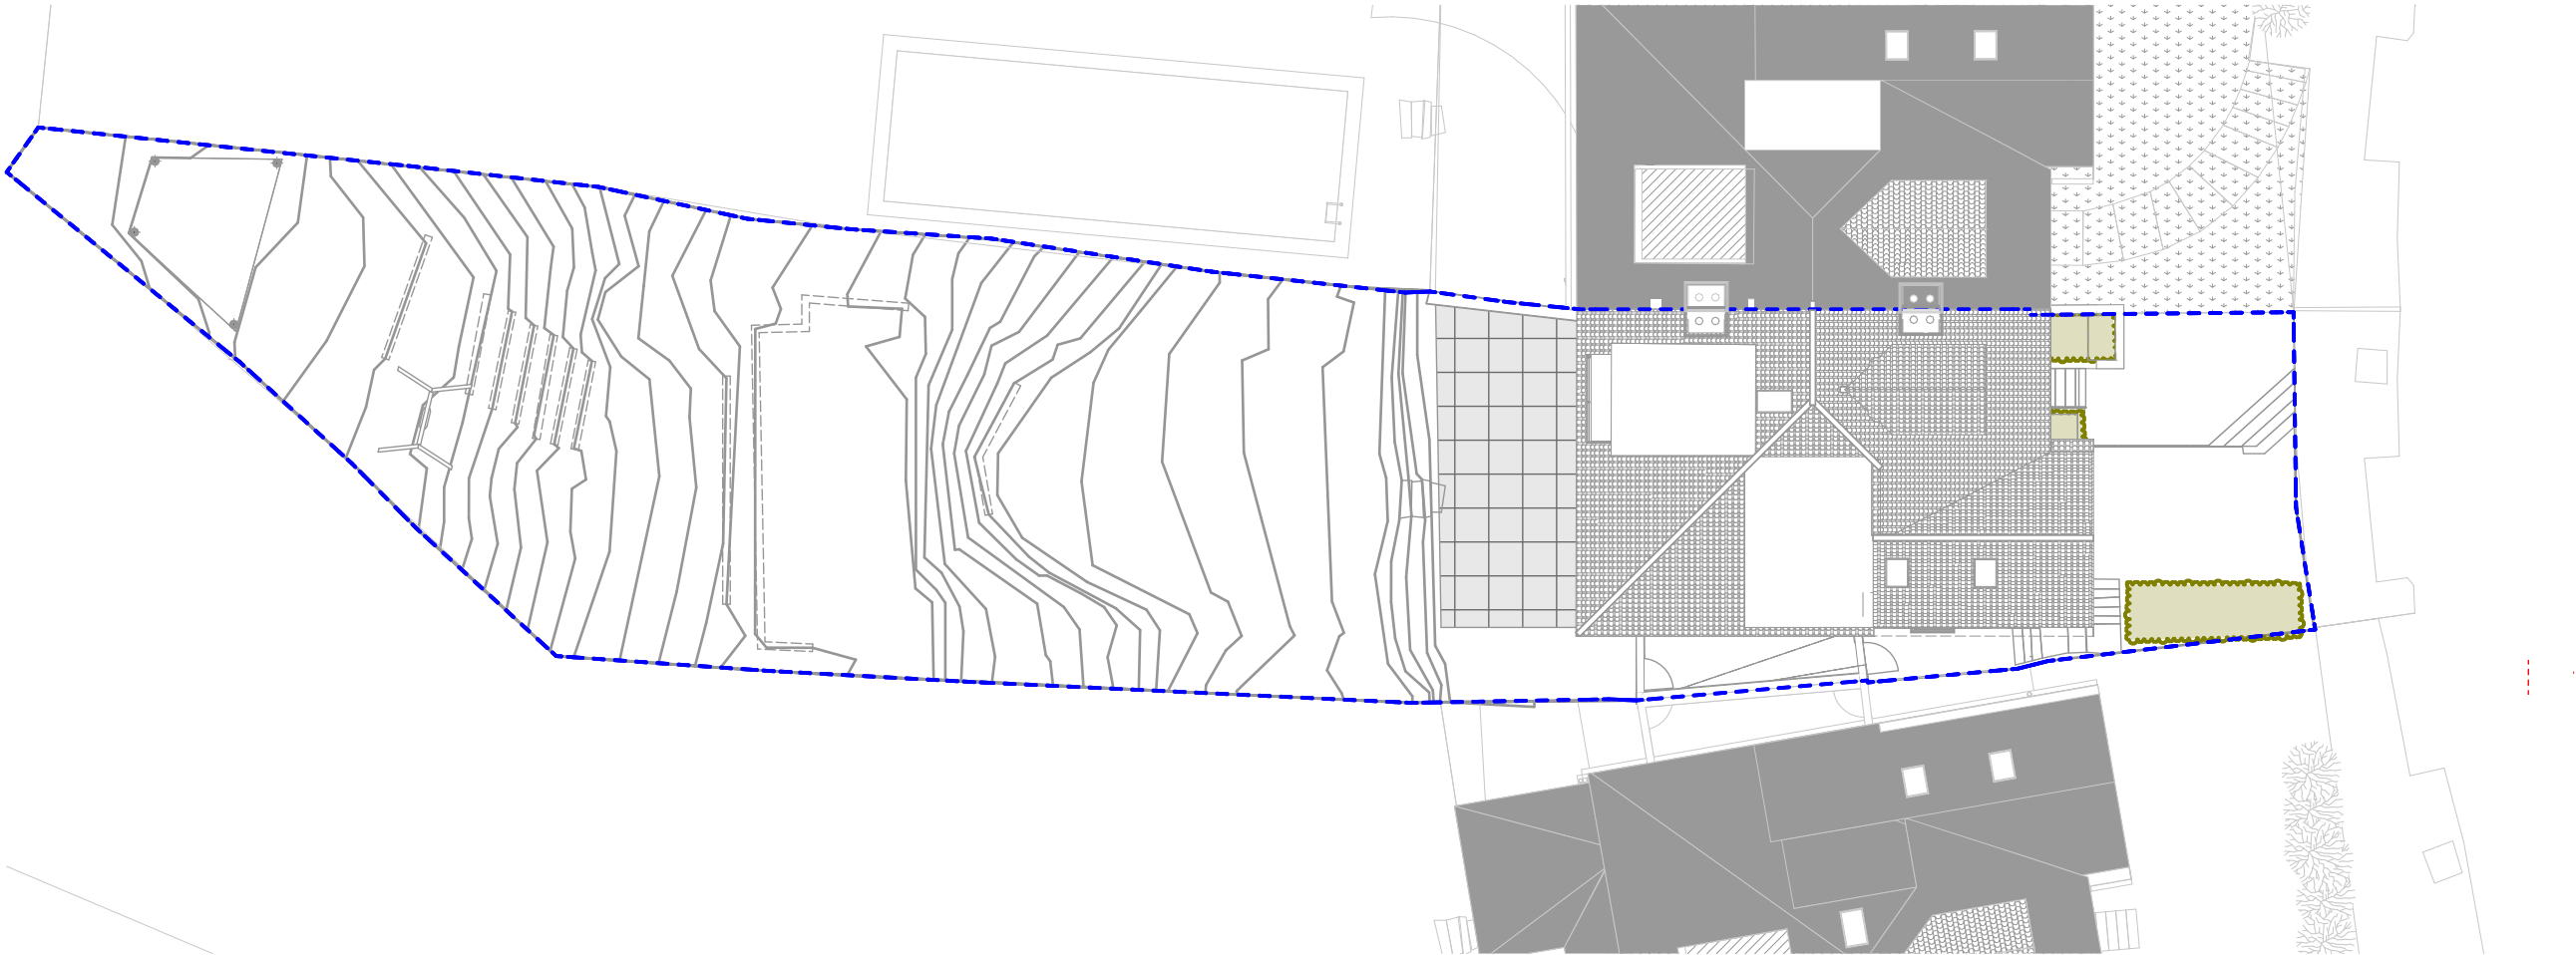

1 Site Plan 1:200

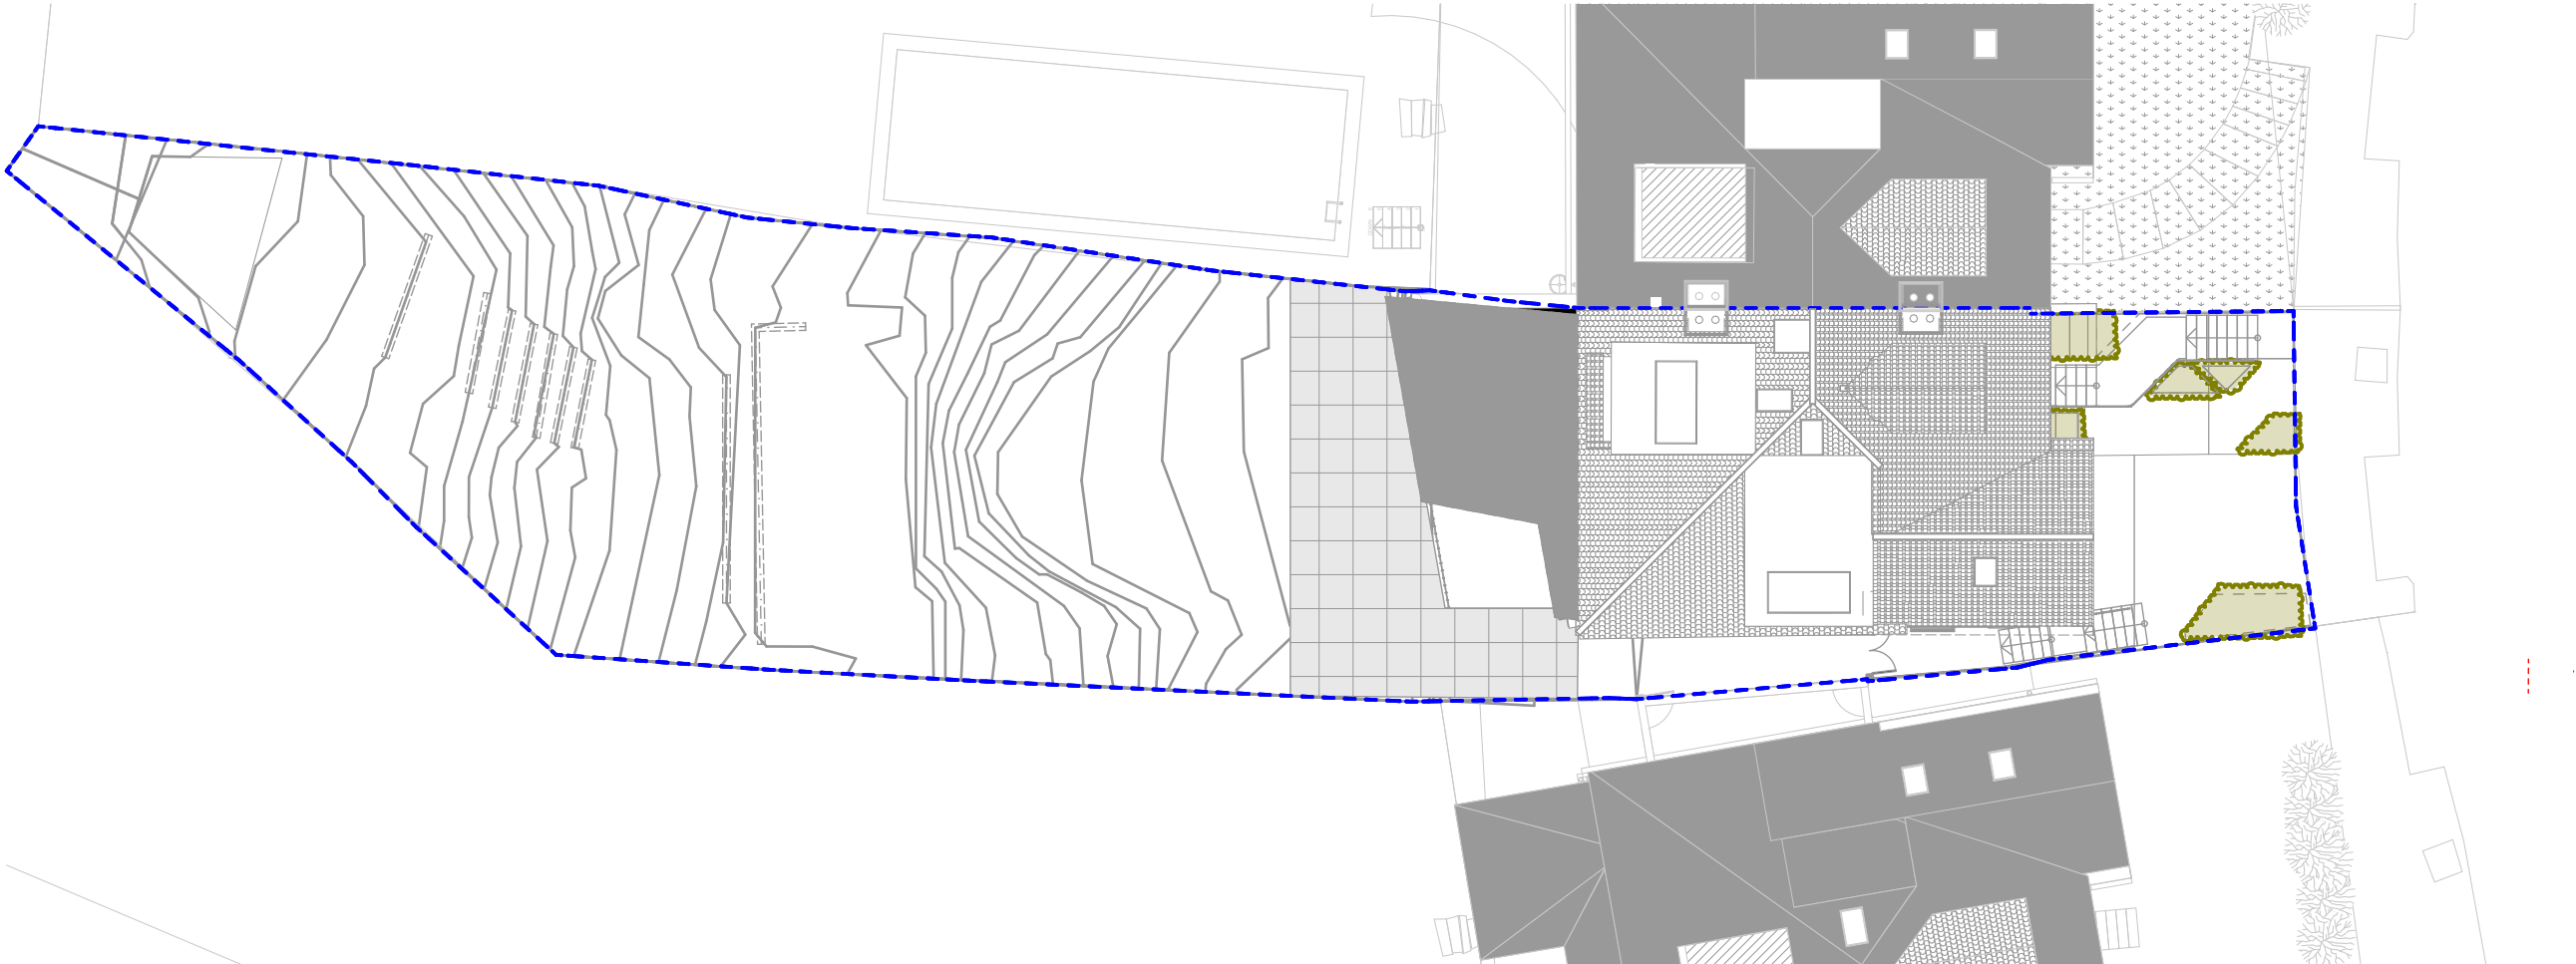

4 Site Plan 1:200

FOR PLANNING

Rev Date

S/A

10b Branch Place
London N1 5PH
p: 0207 686 3445
e: info@scenarioarchitecture.com
w: www.scenarioarchitecture.com

Project Name:
179_45 Cholmeley Crescent

Client:
Dmitry and Marina Podpolny

Site Location:
**45 Cholmeley
Crescent London N6
5EX UK**

Drawing not to be used other than the purpose for which it was prepared. It's
supplied without liability for errors or omissions. Do not scale from the drawing. All
dimensions are to be checked on site. This drawing is to be read in conjunction
with all other drawings. Notes on this drawing will apply to all other drawings where
a similar position exists.

Scale @ A2
1:200

Project No.
179



Drawing Name
Existing and Proposed Site Plan

Drawing Number
PL-A1.01


Rev
A

SCALE 1:50
0 1000 2000 3000 4000 5000mm

FOR INFORMATION	
Rev	Date

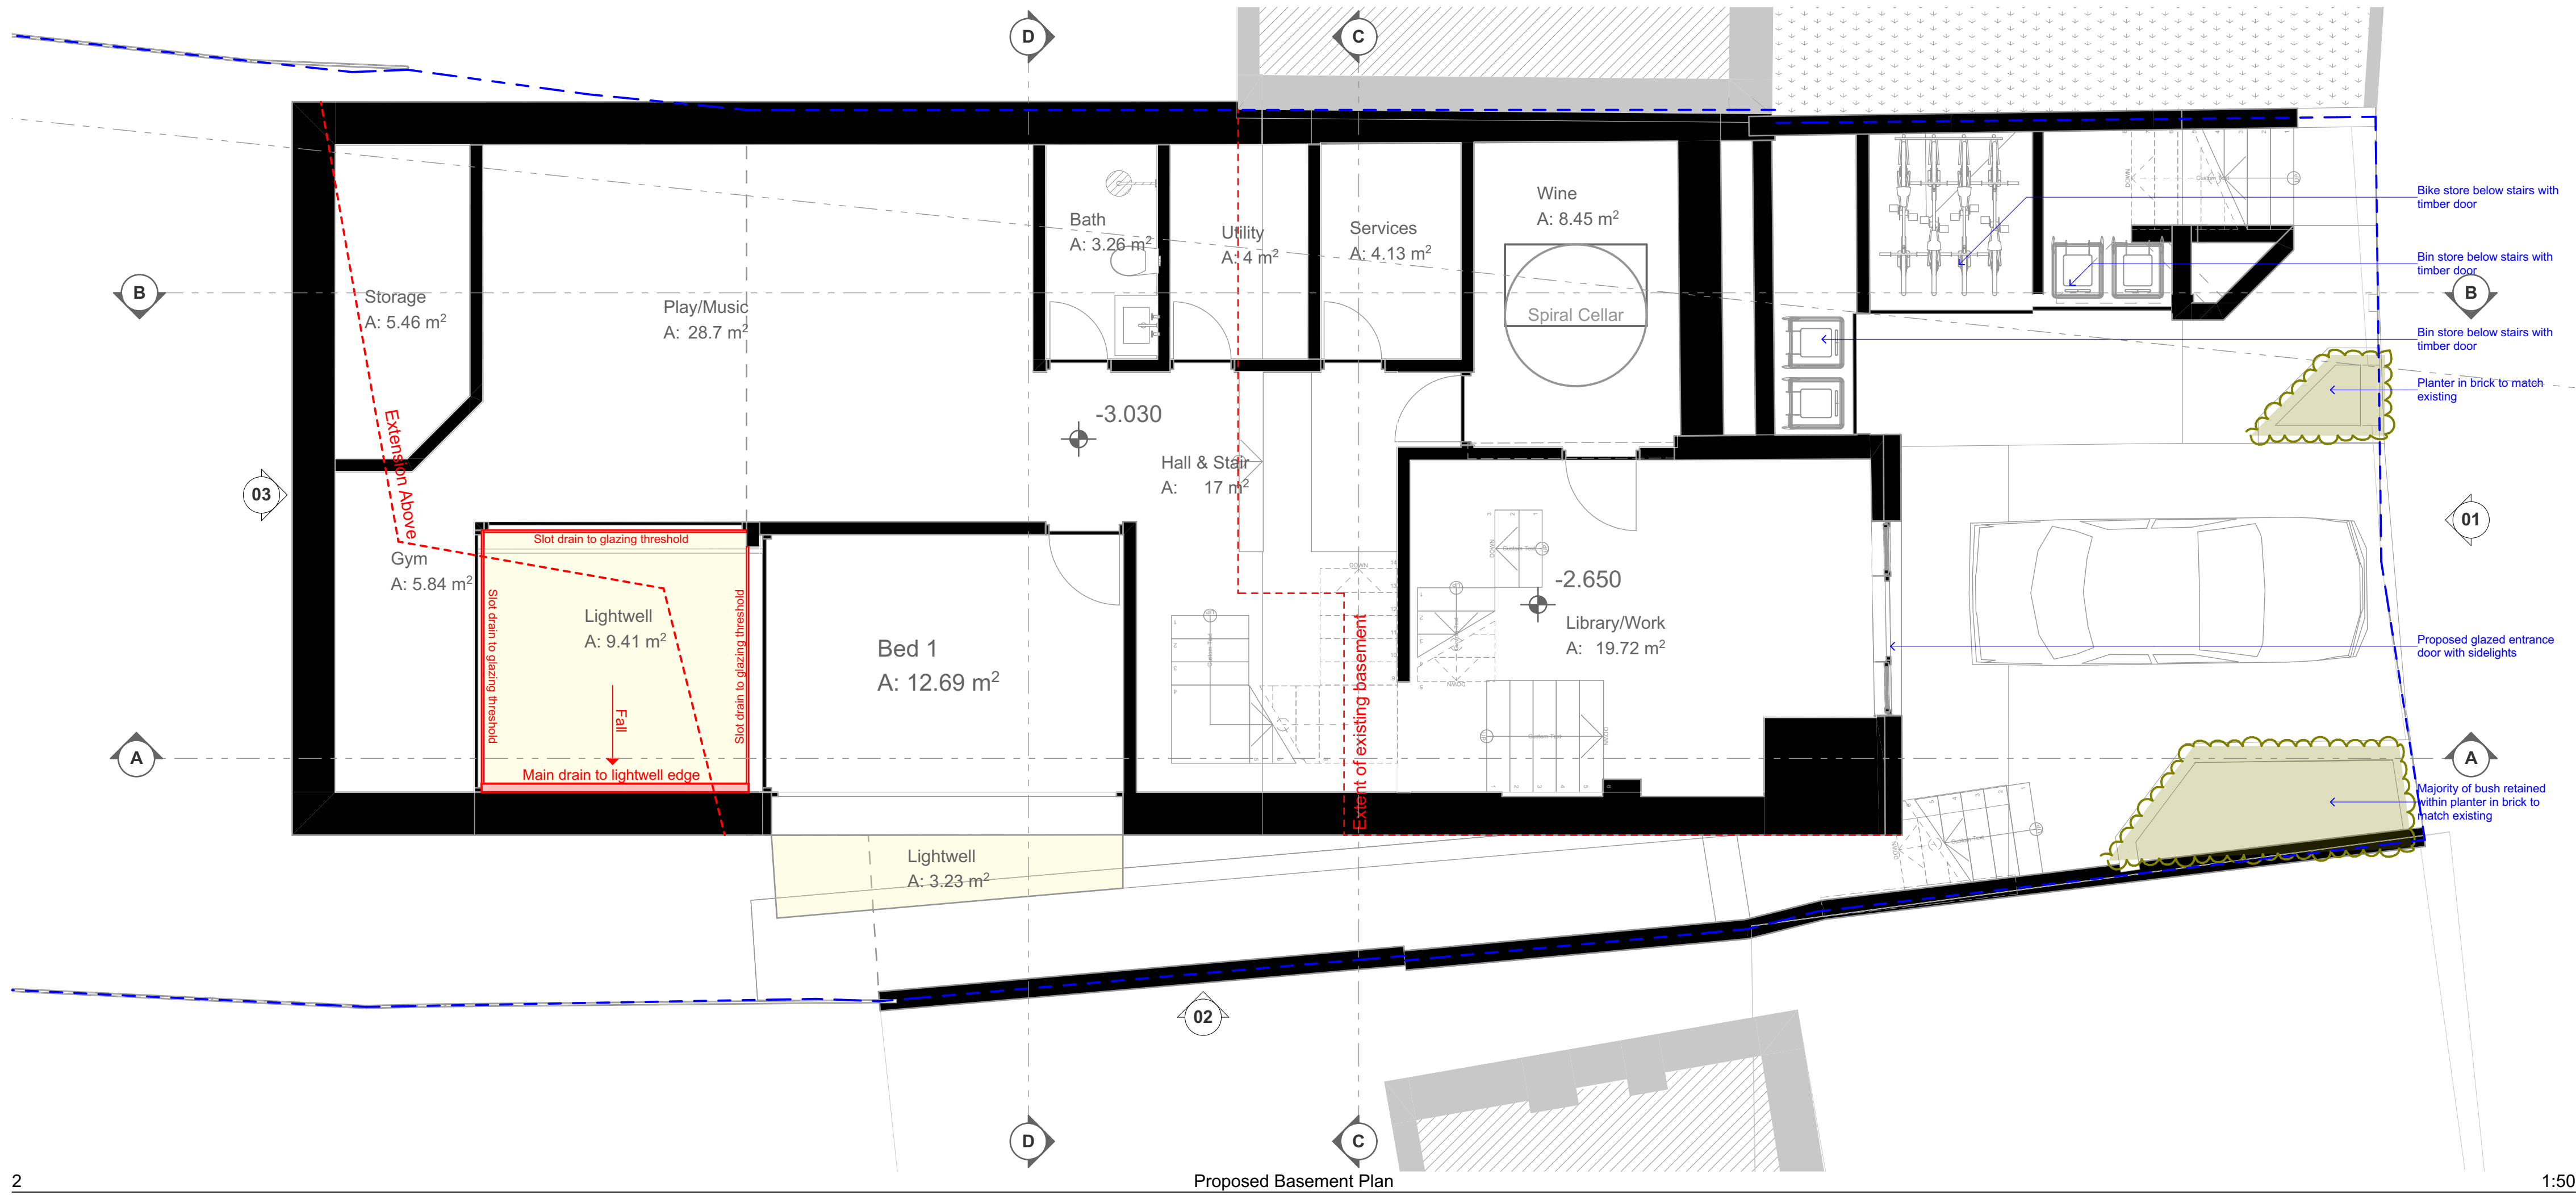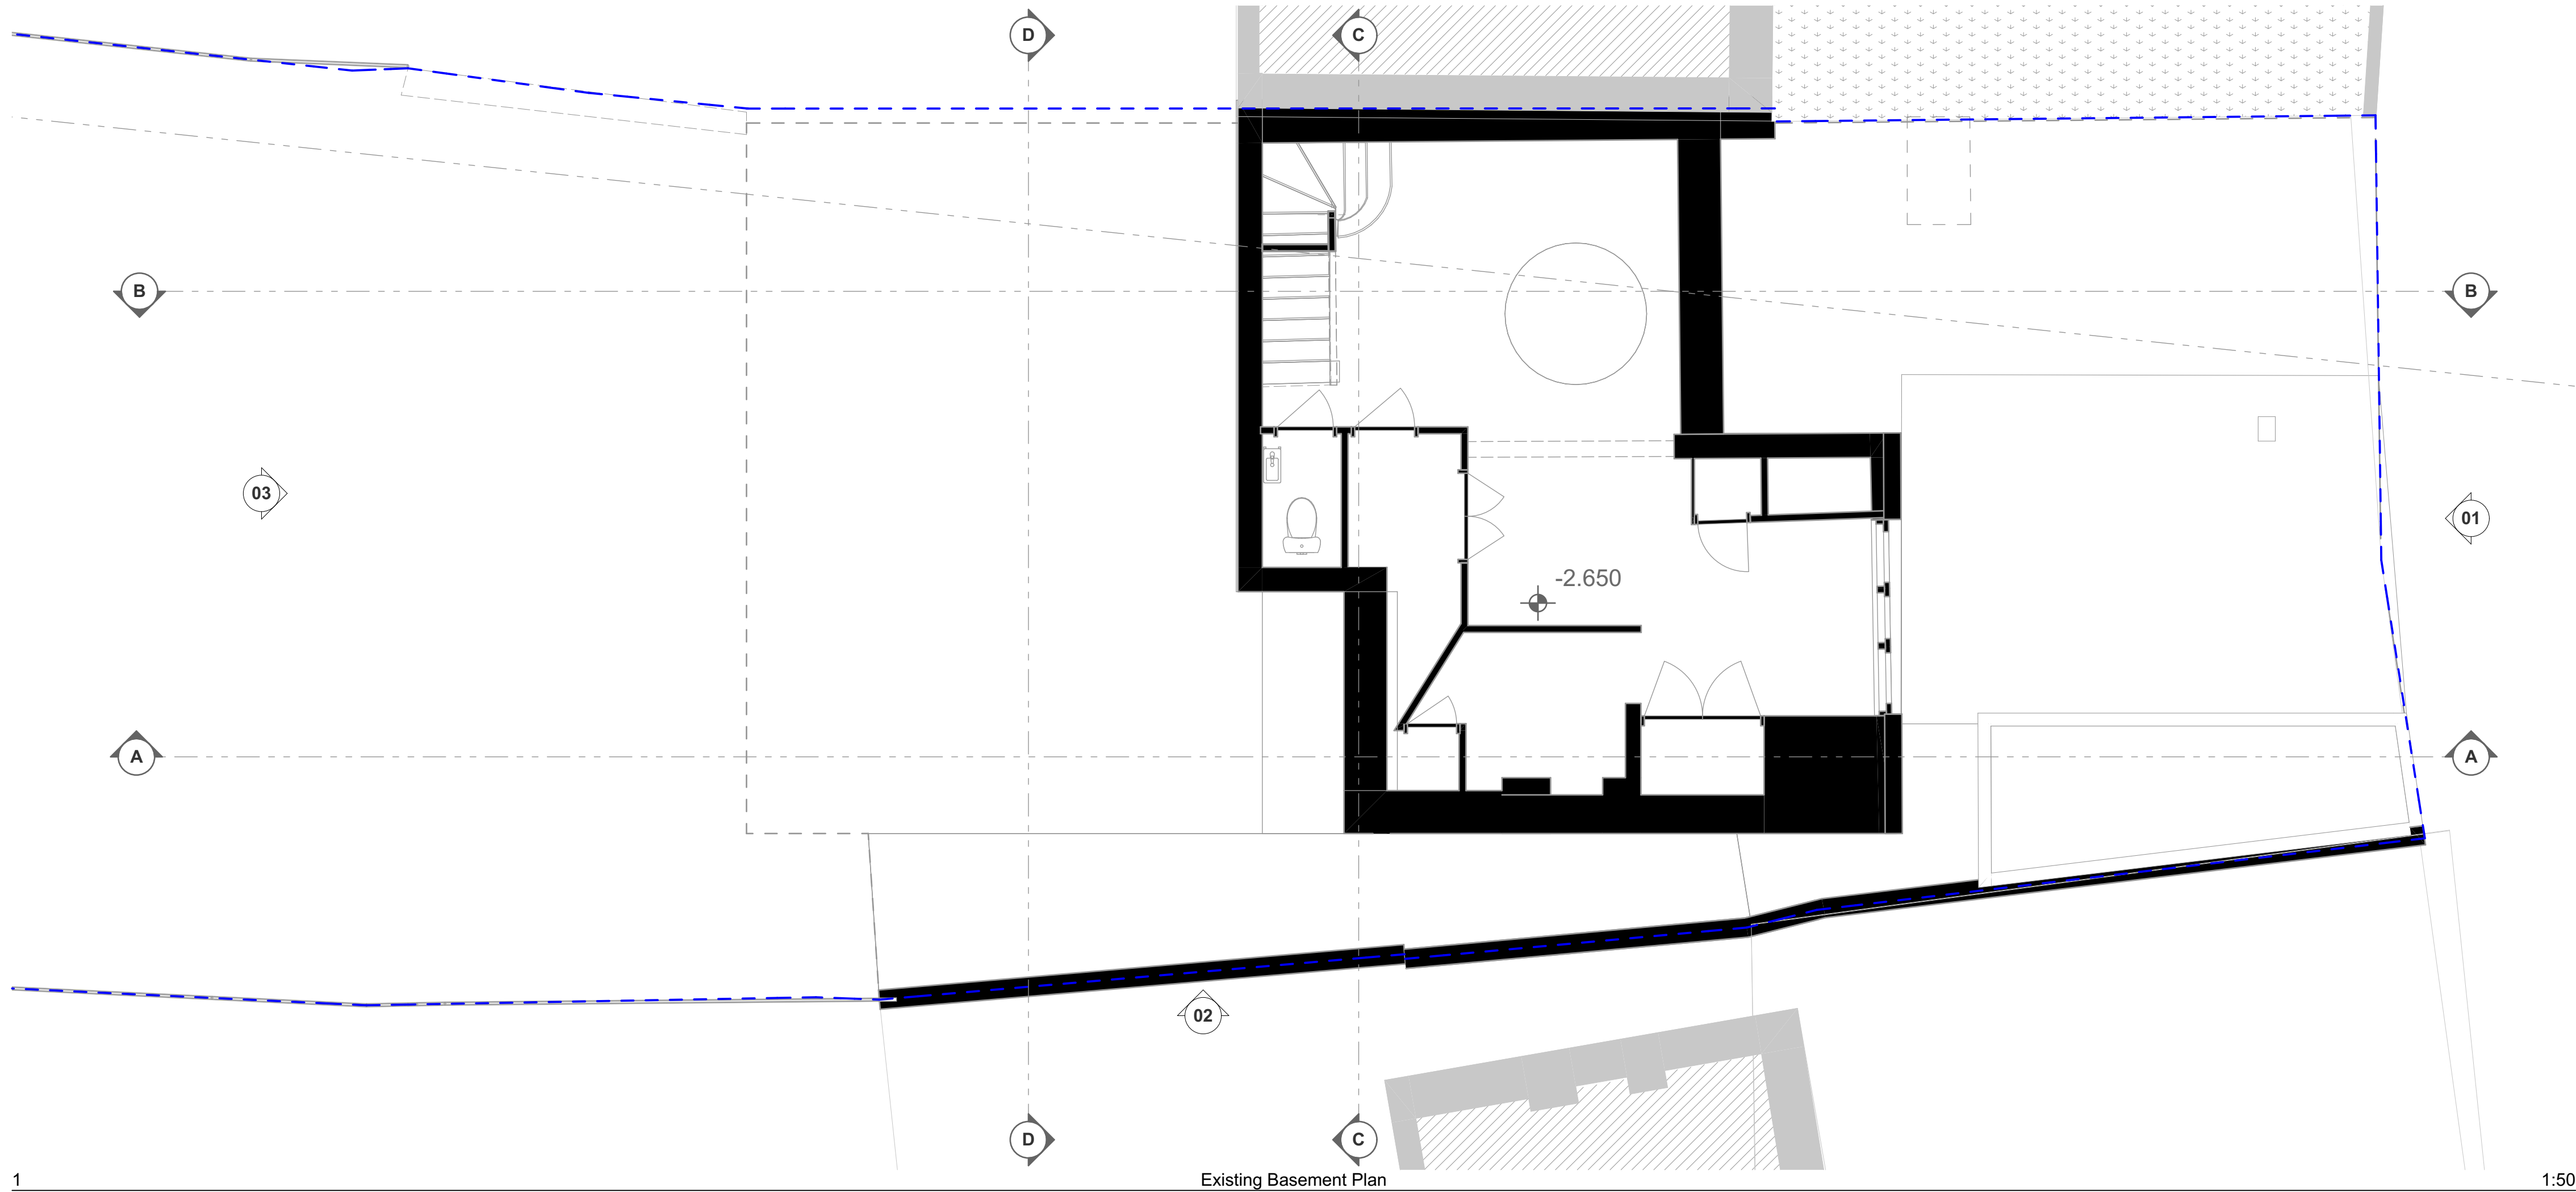

Blindfold construction - 1000mm reference to ground level. All dimensions are to the center of the wall unless otherwise stated. All dimensions are to be checked on site. This drawing is to be used in conjunction with all other drawings. Notes on this drawing will apply to all other drawings where a similar position exists.

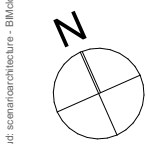

10b Branch Place
London N1 5PH
p: 0207 686 3445
e: info@scenarioarchitecture.com
w: www.scenarioarchitecture.com

Project Name:
179_45 Cholmeley Crescent

Client:
Dmitry and Marina Podpolny

Site Location:
45 Cholmeley
Crescent London N6

SEX UK
Designed and to be used other than the purpose for which it was prepared. It is
designed and used solely for reference purposes. Do not scale from the drawing. All
dimensions are to be checked on site. This drawing is to be used in conjunction
with all other drawings. Notes on this drawing will apply to all other drawings where
a similar position exists.

Scale @ A2
1:50

Project No.
179

Drawing Name
Existing and Proposed Basement
Floor Plan

Drawing Number


Rev

PL-A2.01

A

SCALE 1:50
0 1000 2000 3000 4000 5000mm


FOR INFORMATION	
Rev	Date

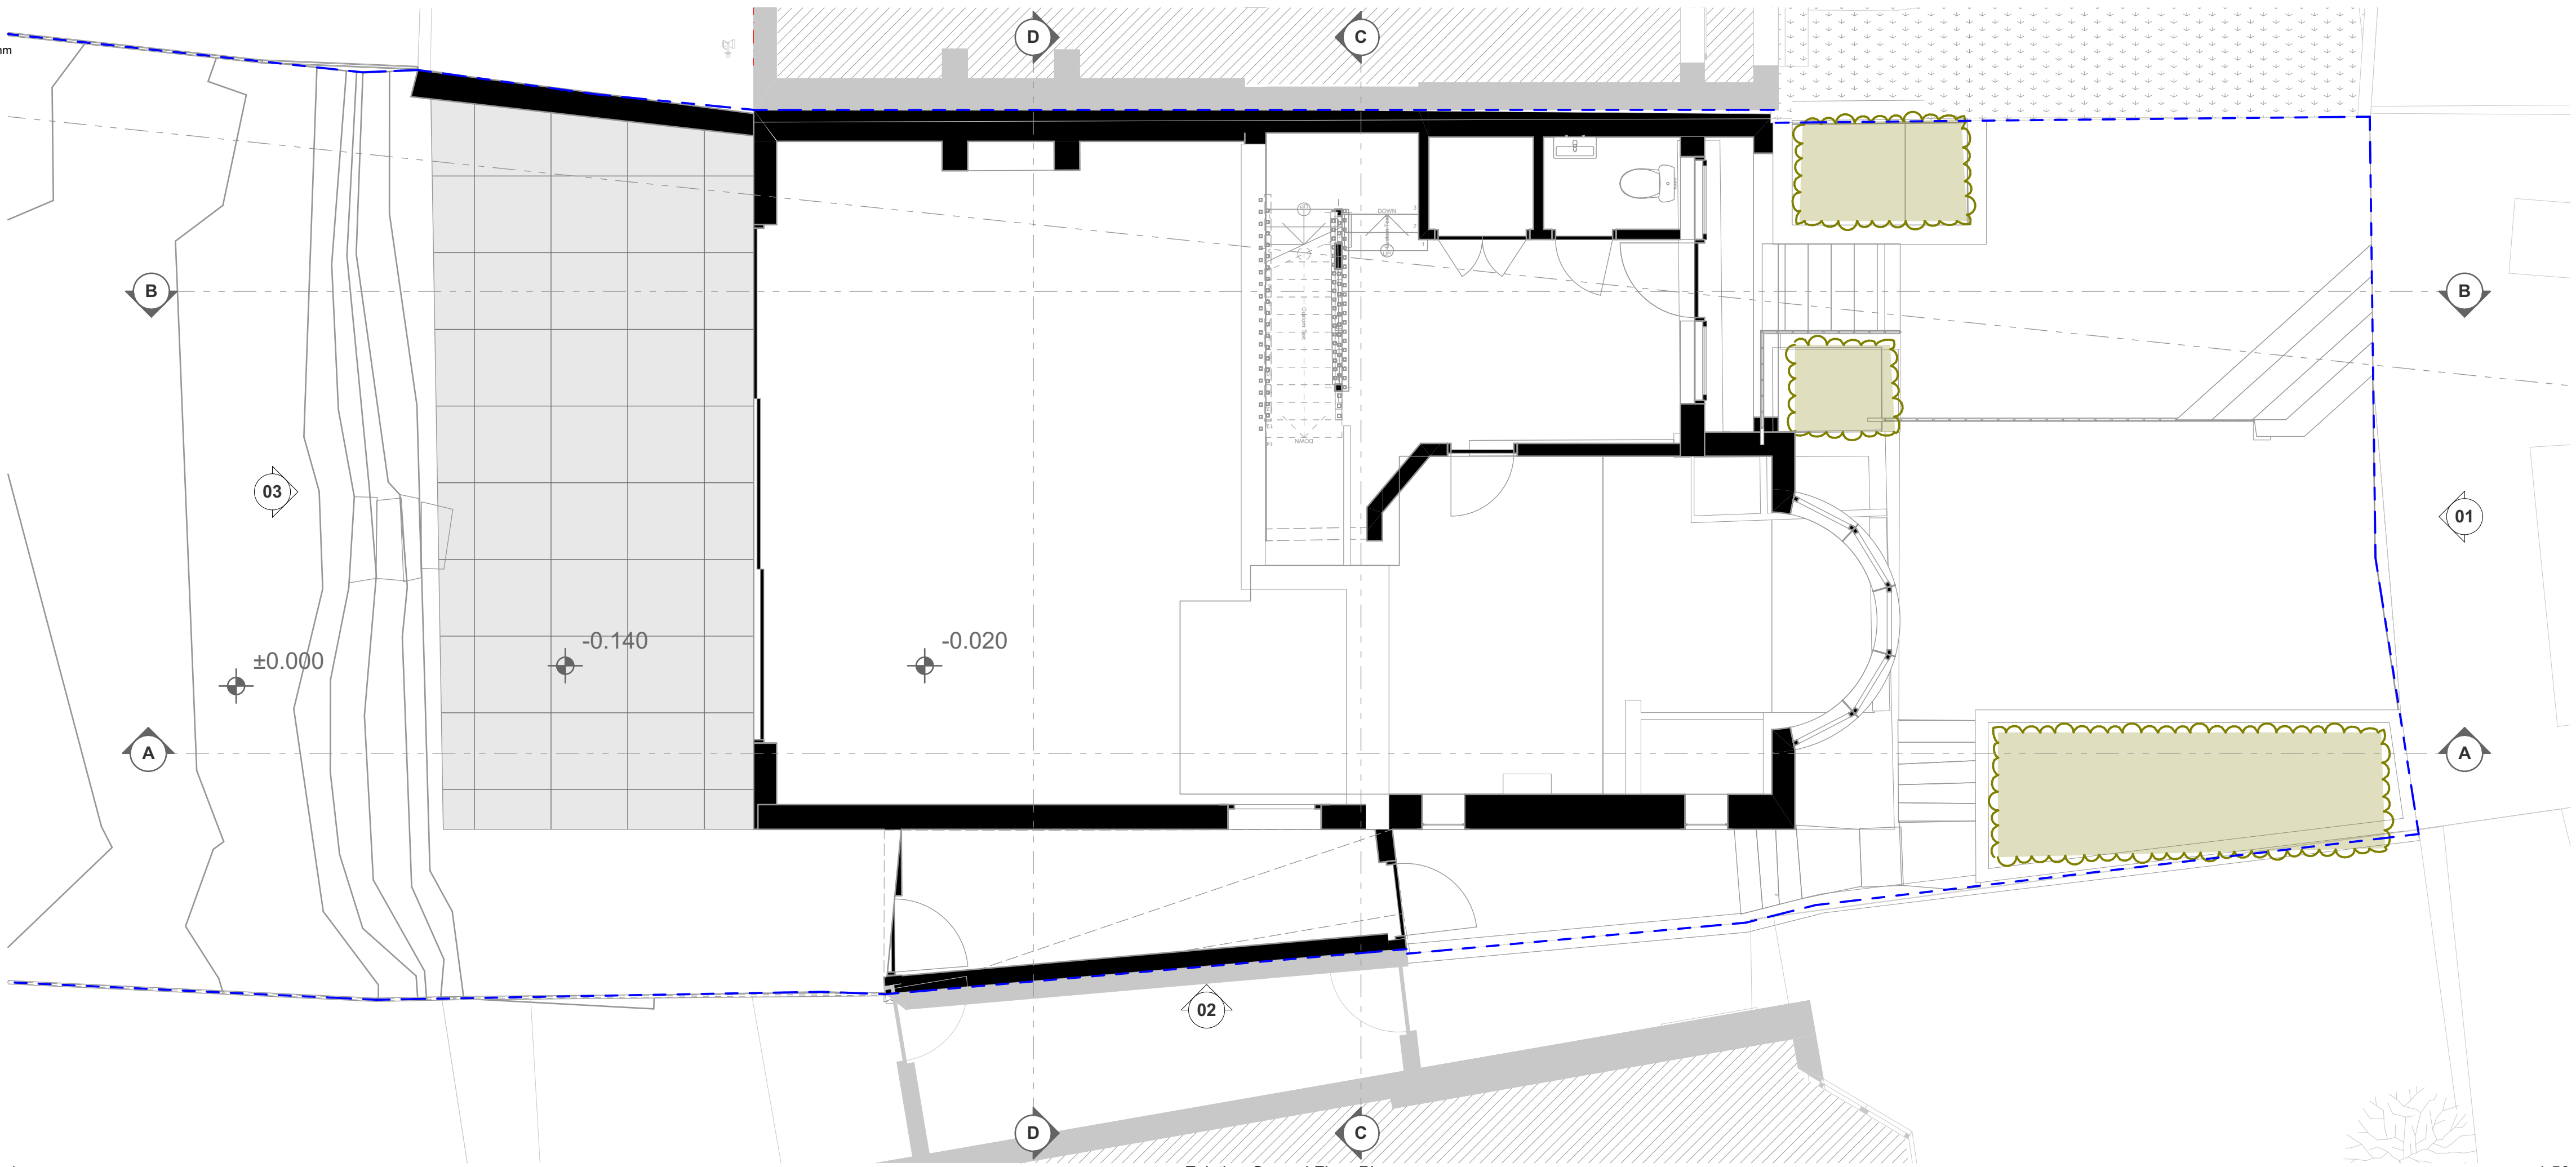

1

Existing Ground Floor Plan

1:50

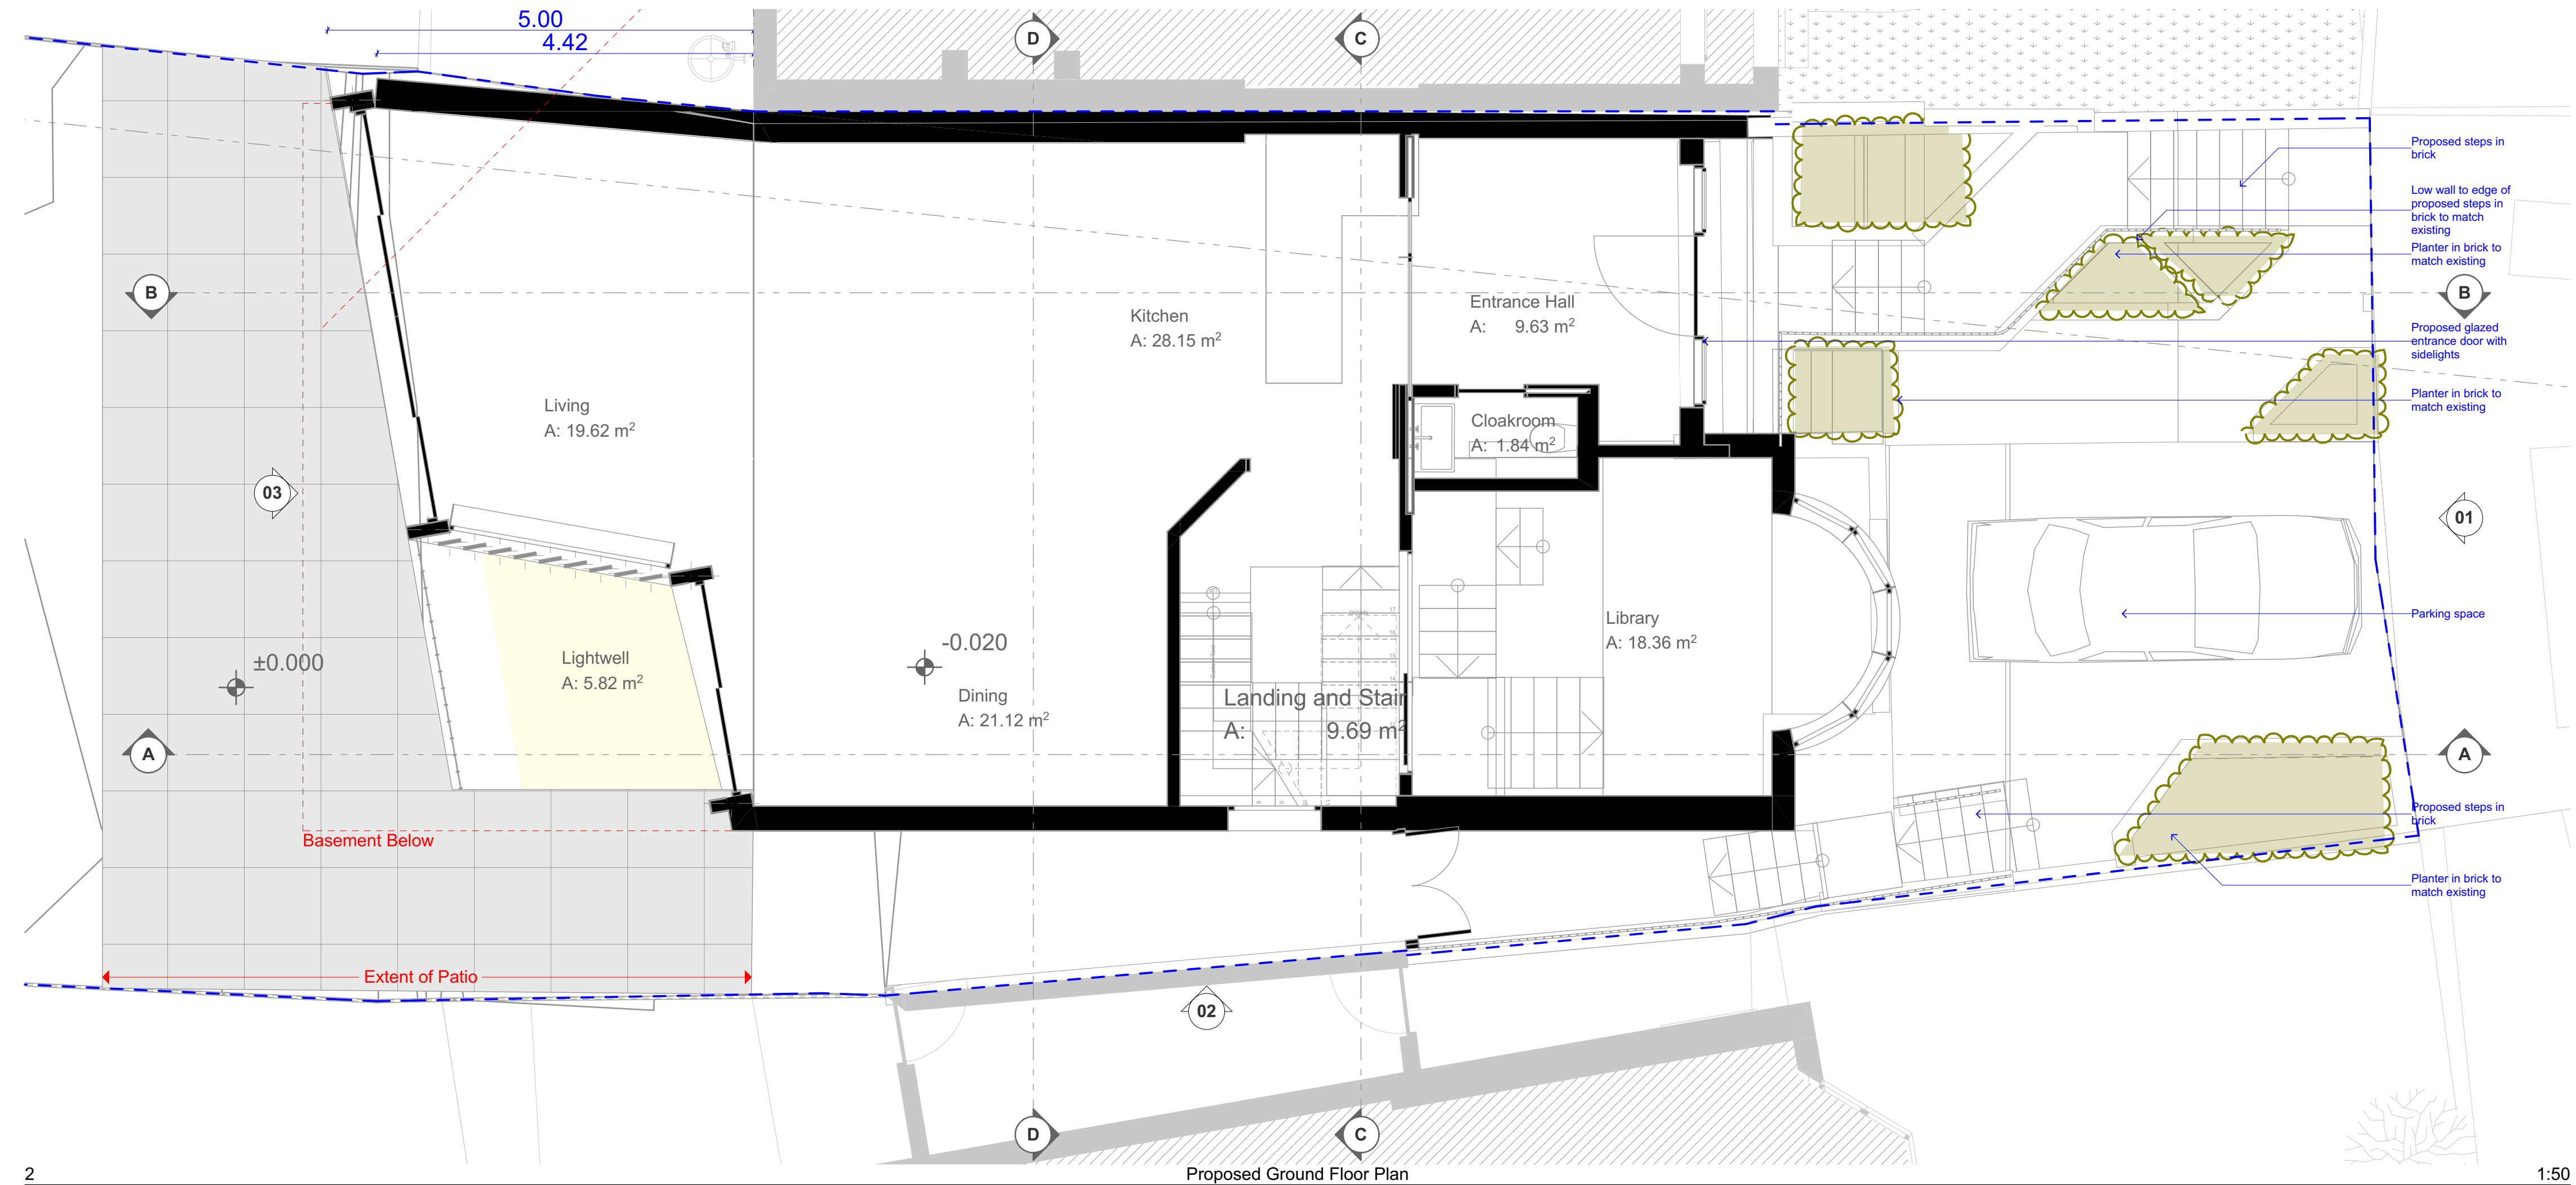

2


Proposed Ground Floor Plan

1:50

S/A	
10b Branch Place London N1 5PH p: 0207 686 3445 e: info@scenarioarchitecture.com w: www.scenarioarchitecture.com	
Project Name: 179_45 Cholmeley Crescent	
Client: Dmitry and Marina Podpolny	
Site Location: 45 Cholmeley Crescent London N6	
SEX UK Drawing not to be used other than the purpose for which it was prepared. It's prepared without liability for errors or omissions. Do not scale from the drawing. All dimensions are to be checked on site. This drawing is to be read in conjunction with all other drawings. Notes on this drawing will apply to all other drawings where a similar position exists.	
Scale @ A2 1:50	Project No. 179
Drawing Name Existing and Proposed Ground Floor Plan	
Drawing Number	Rev
PL-A2.02	A



SCALE 1:50
0 1000 2000 3000 4000 5000mm

FOR INFORMATION	
Rev	Date

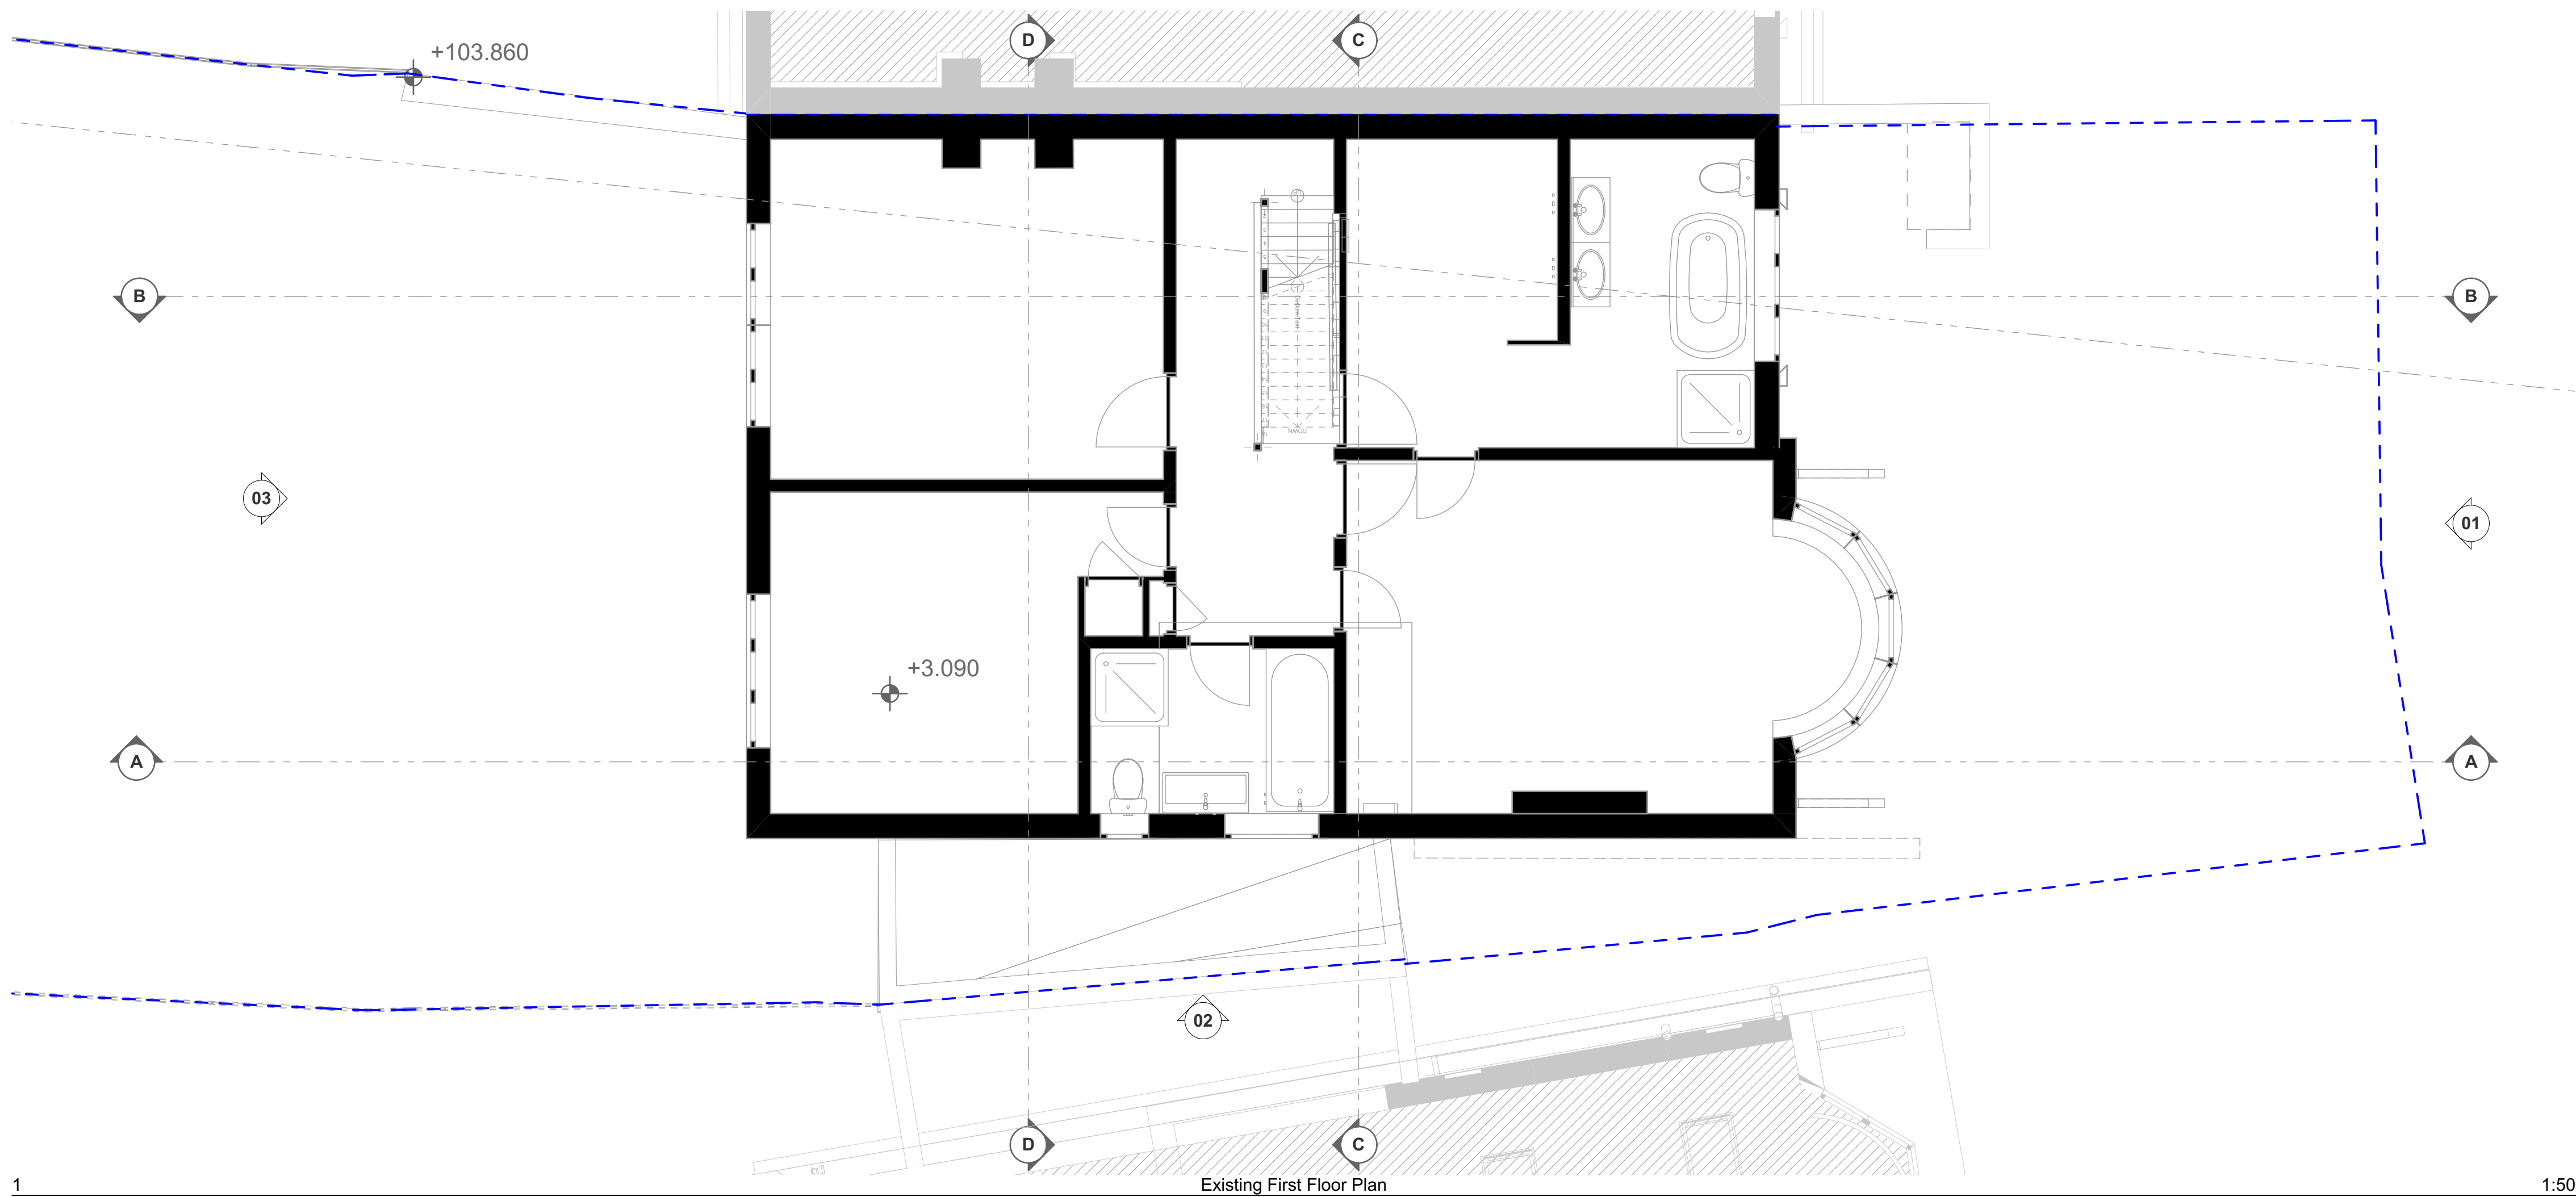

SCALE 1:50
0 1000 2000 3000 4000 5000mm

FOR INFORMATION	
Rev	Date

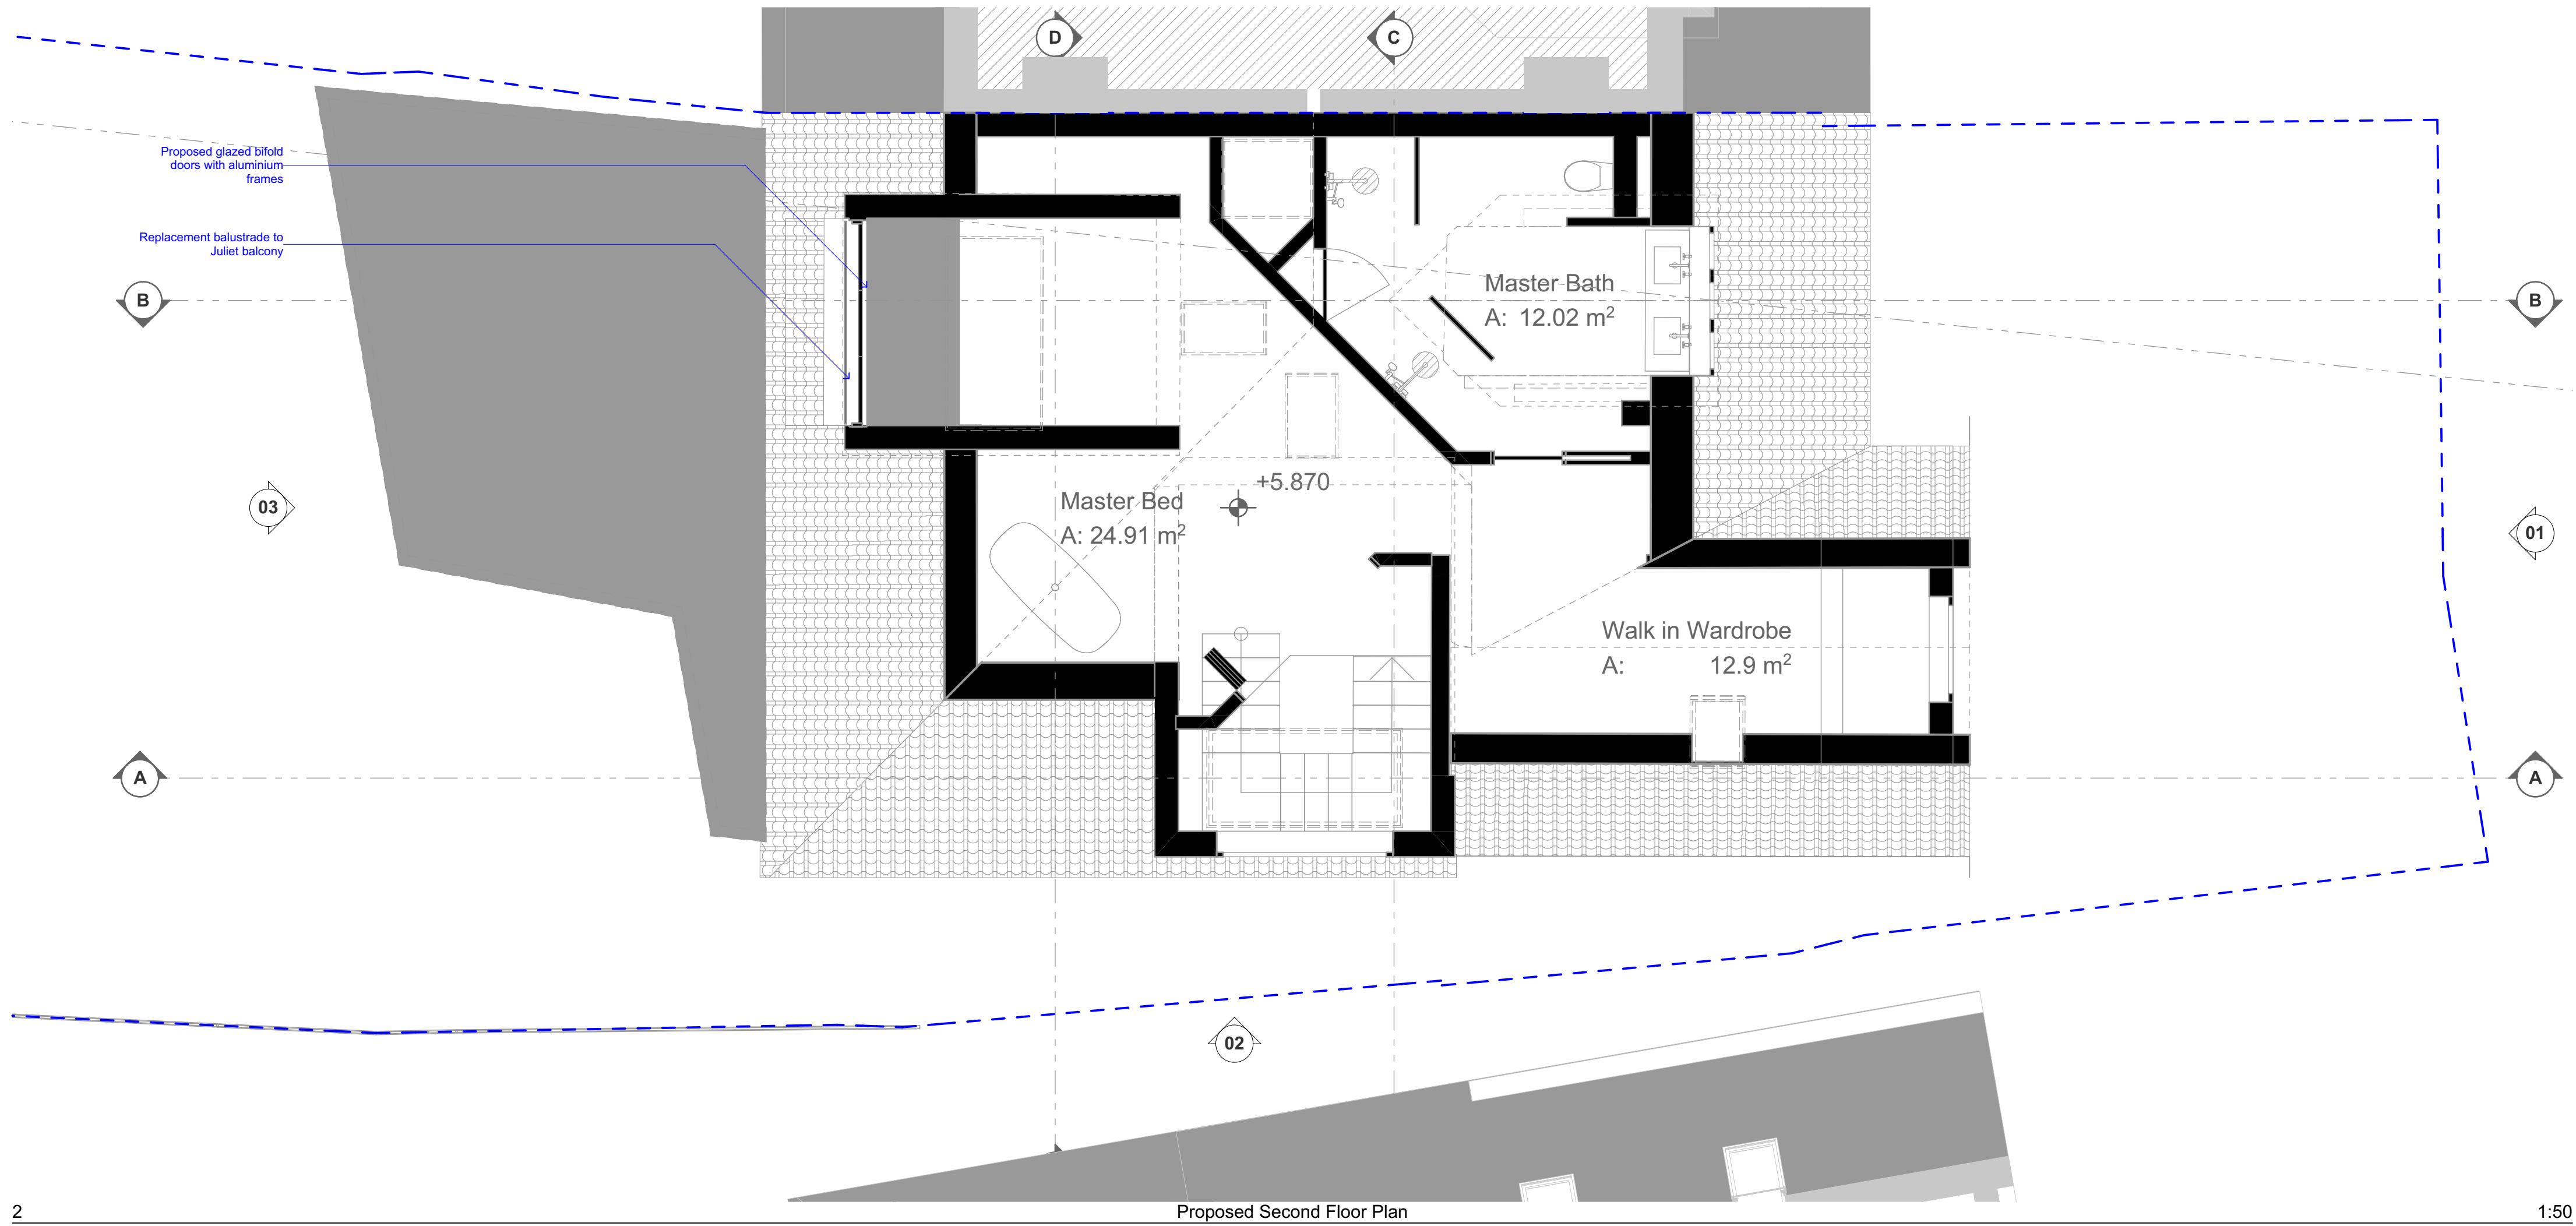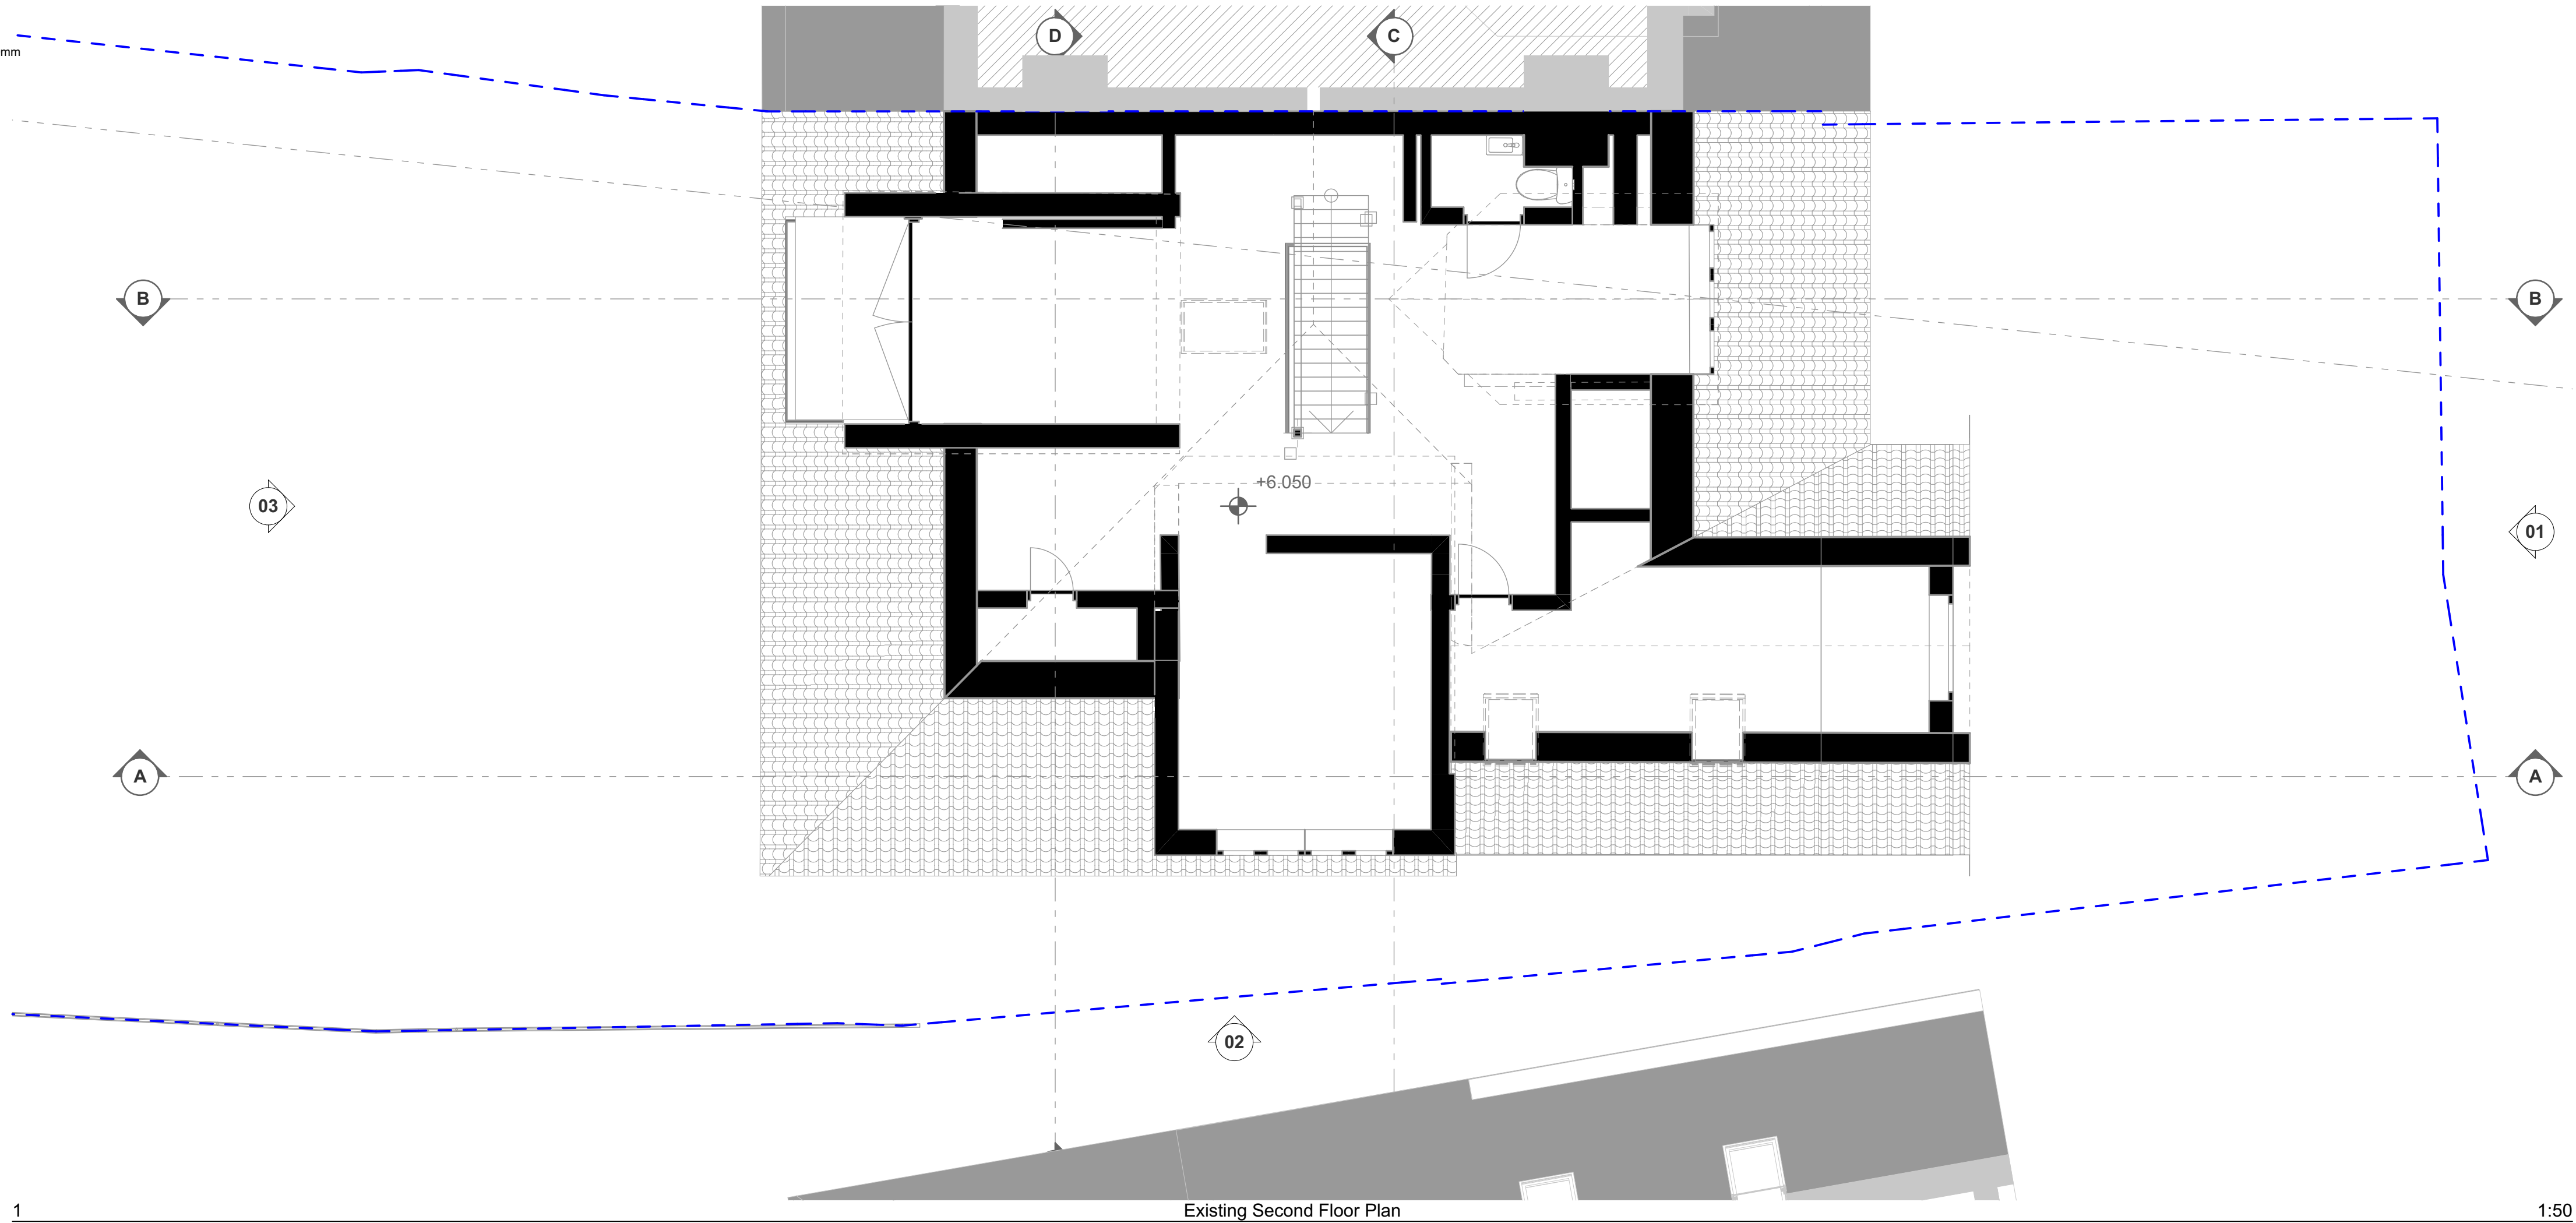

10b Branch Place
London N1 5PH
p: 0207 686 3445
e: info@scenarioarchitecture.com
w: www.scenarioarchitecture.com

Project Name:
179_45 Cholmeley Crescent

Client:
Dmitry and Marina Podpolny

Site Location:
45 Cholmeley
Crescent London N6

SEX.UK
Designed and to be used other than the purpose for which it was prepared. It's
intended for use as a guide only. It is not a contract. It is not a guarantee. It is
not a statement of fact. It is not a promise. It is not a warranty. It is not a
contract. It is not a guarantee. It is not a statement of fact. It is not a
promise. It is not a warranty. It is not a contract. It is not a guarantee.

Scale @ A2
1:50


Project No.
179


Drawing Name
Existing and Proposed Second Floor
Plan

Drawing Number

Rev


PL-A2.04

 

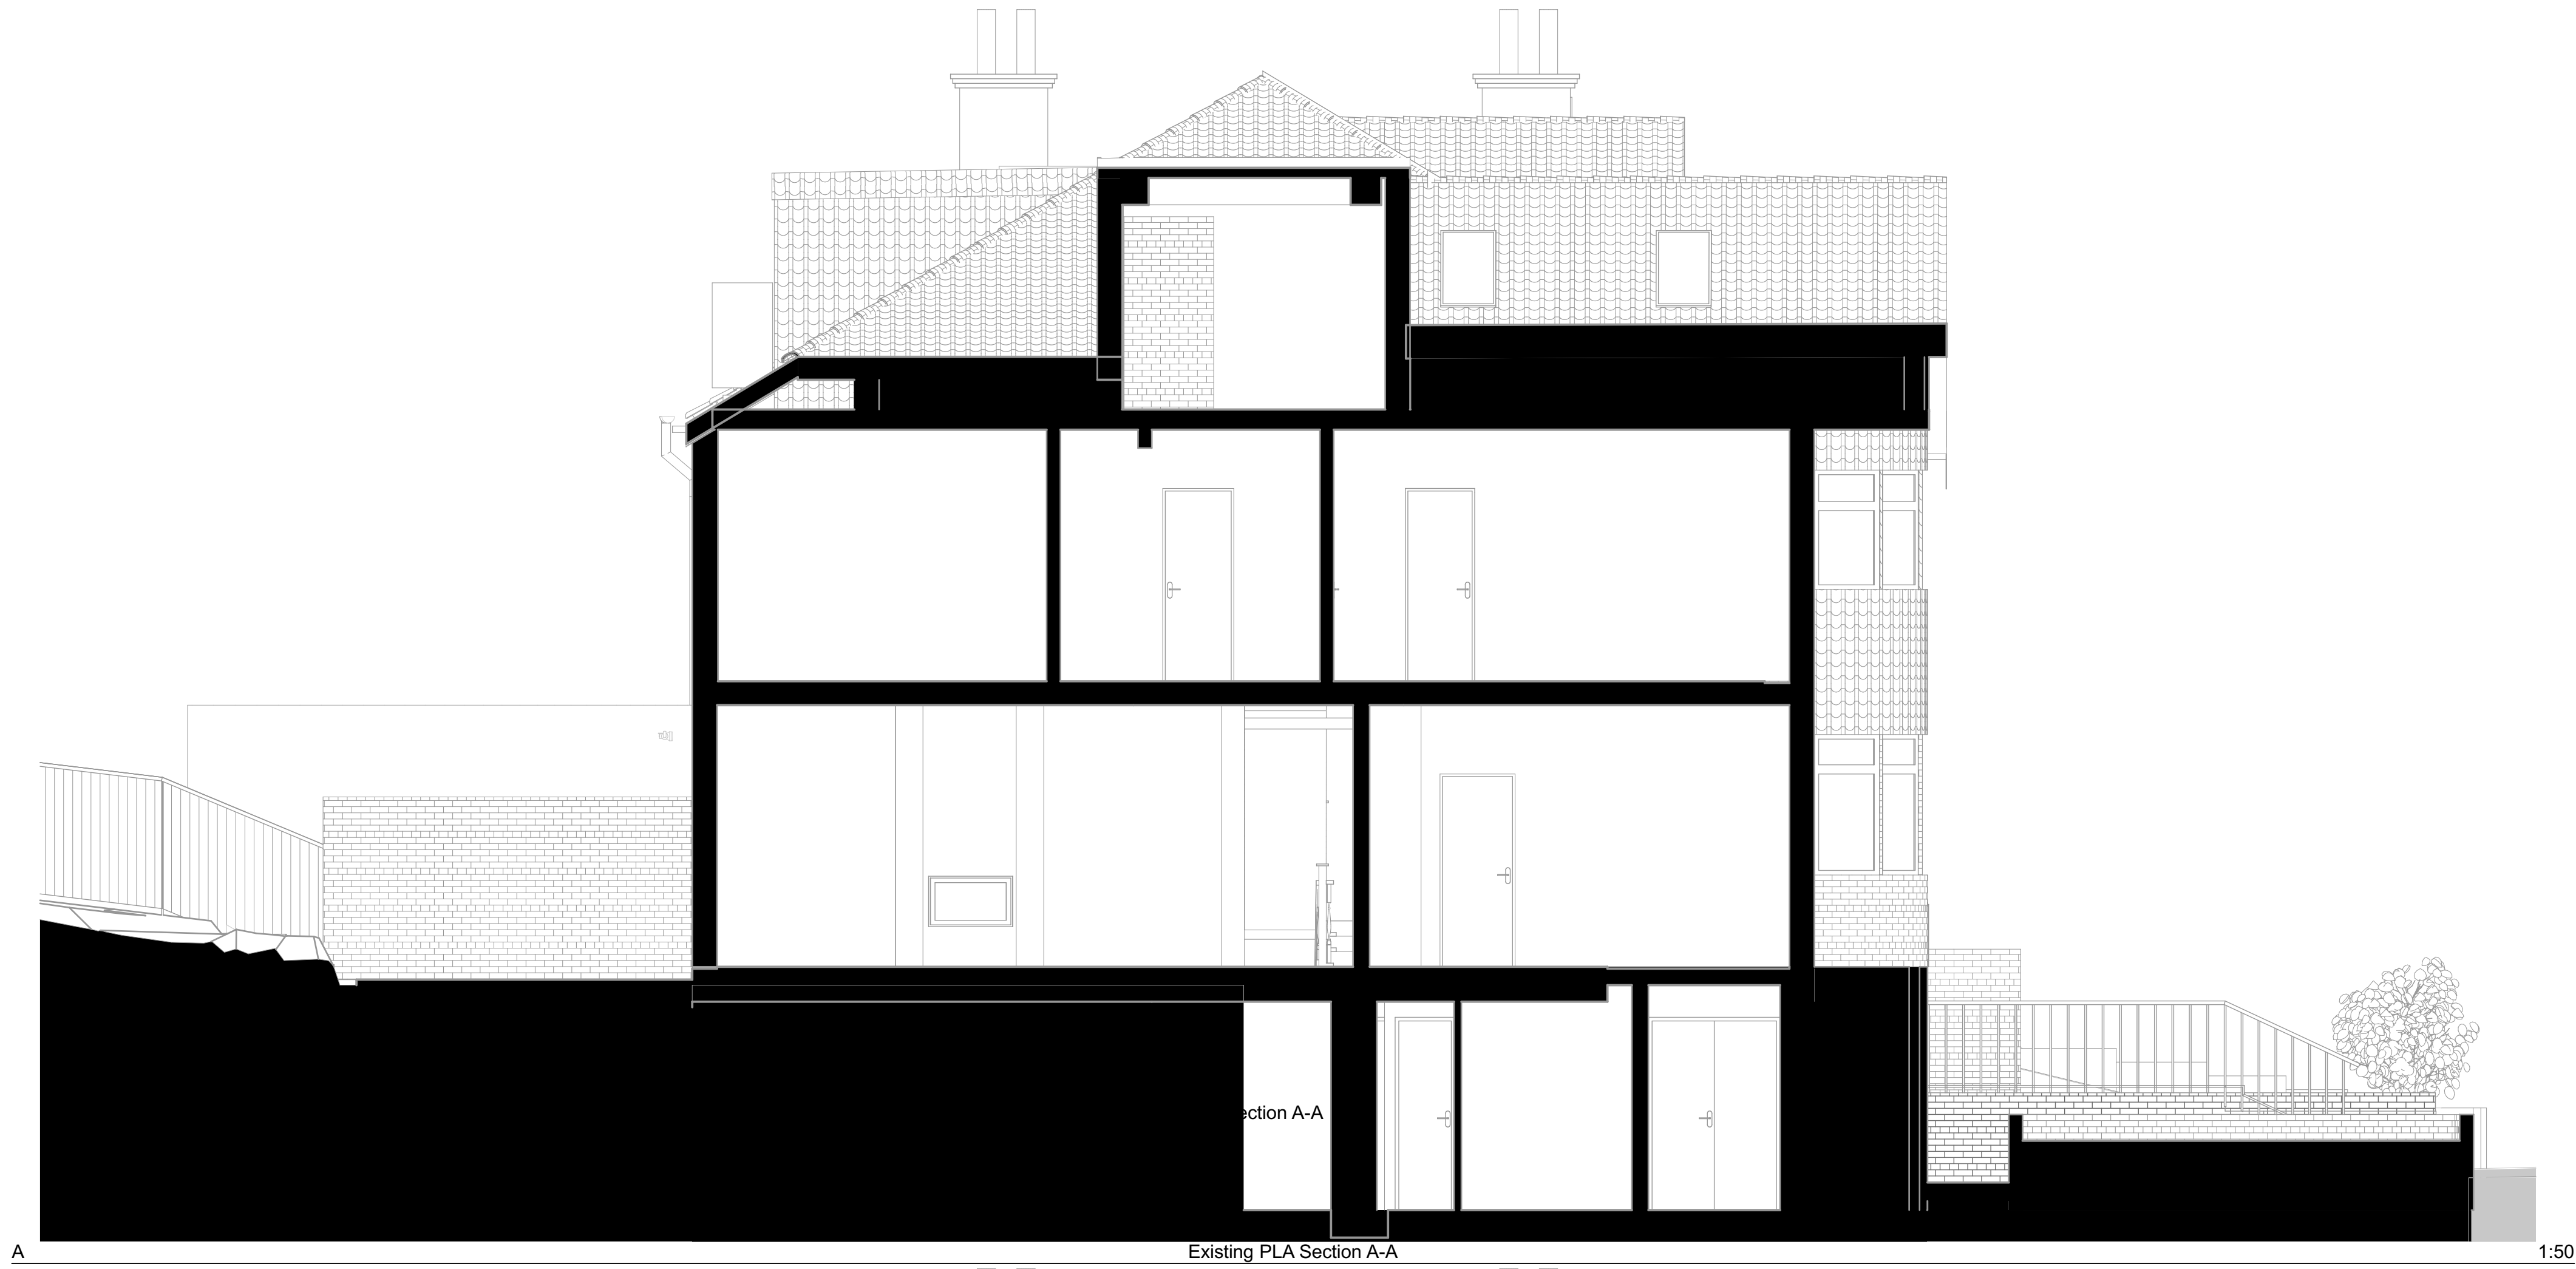

Existing PLA Section A-A

1:50

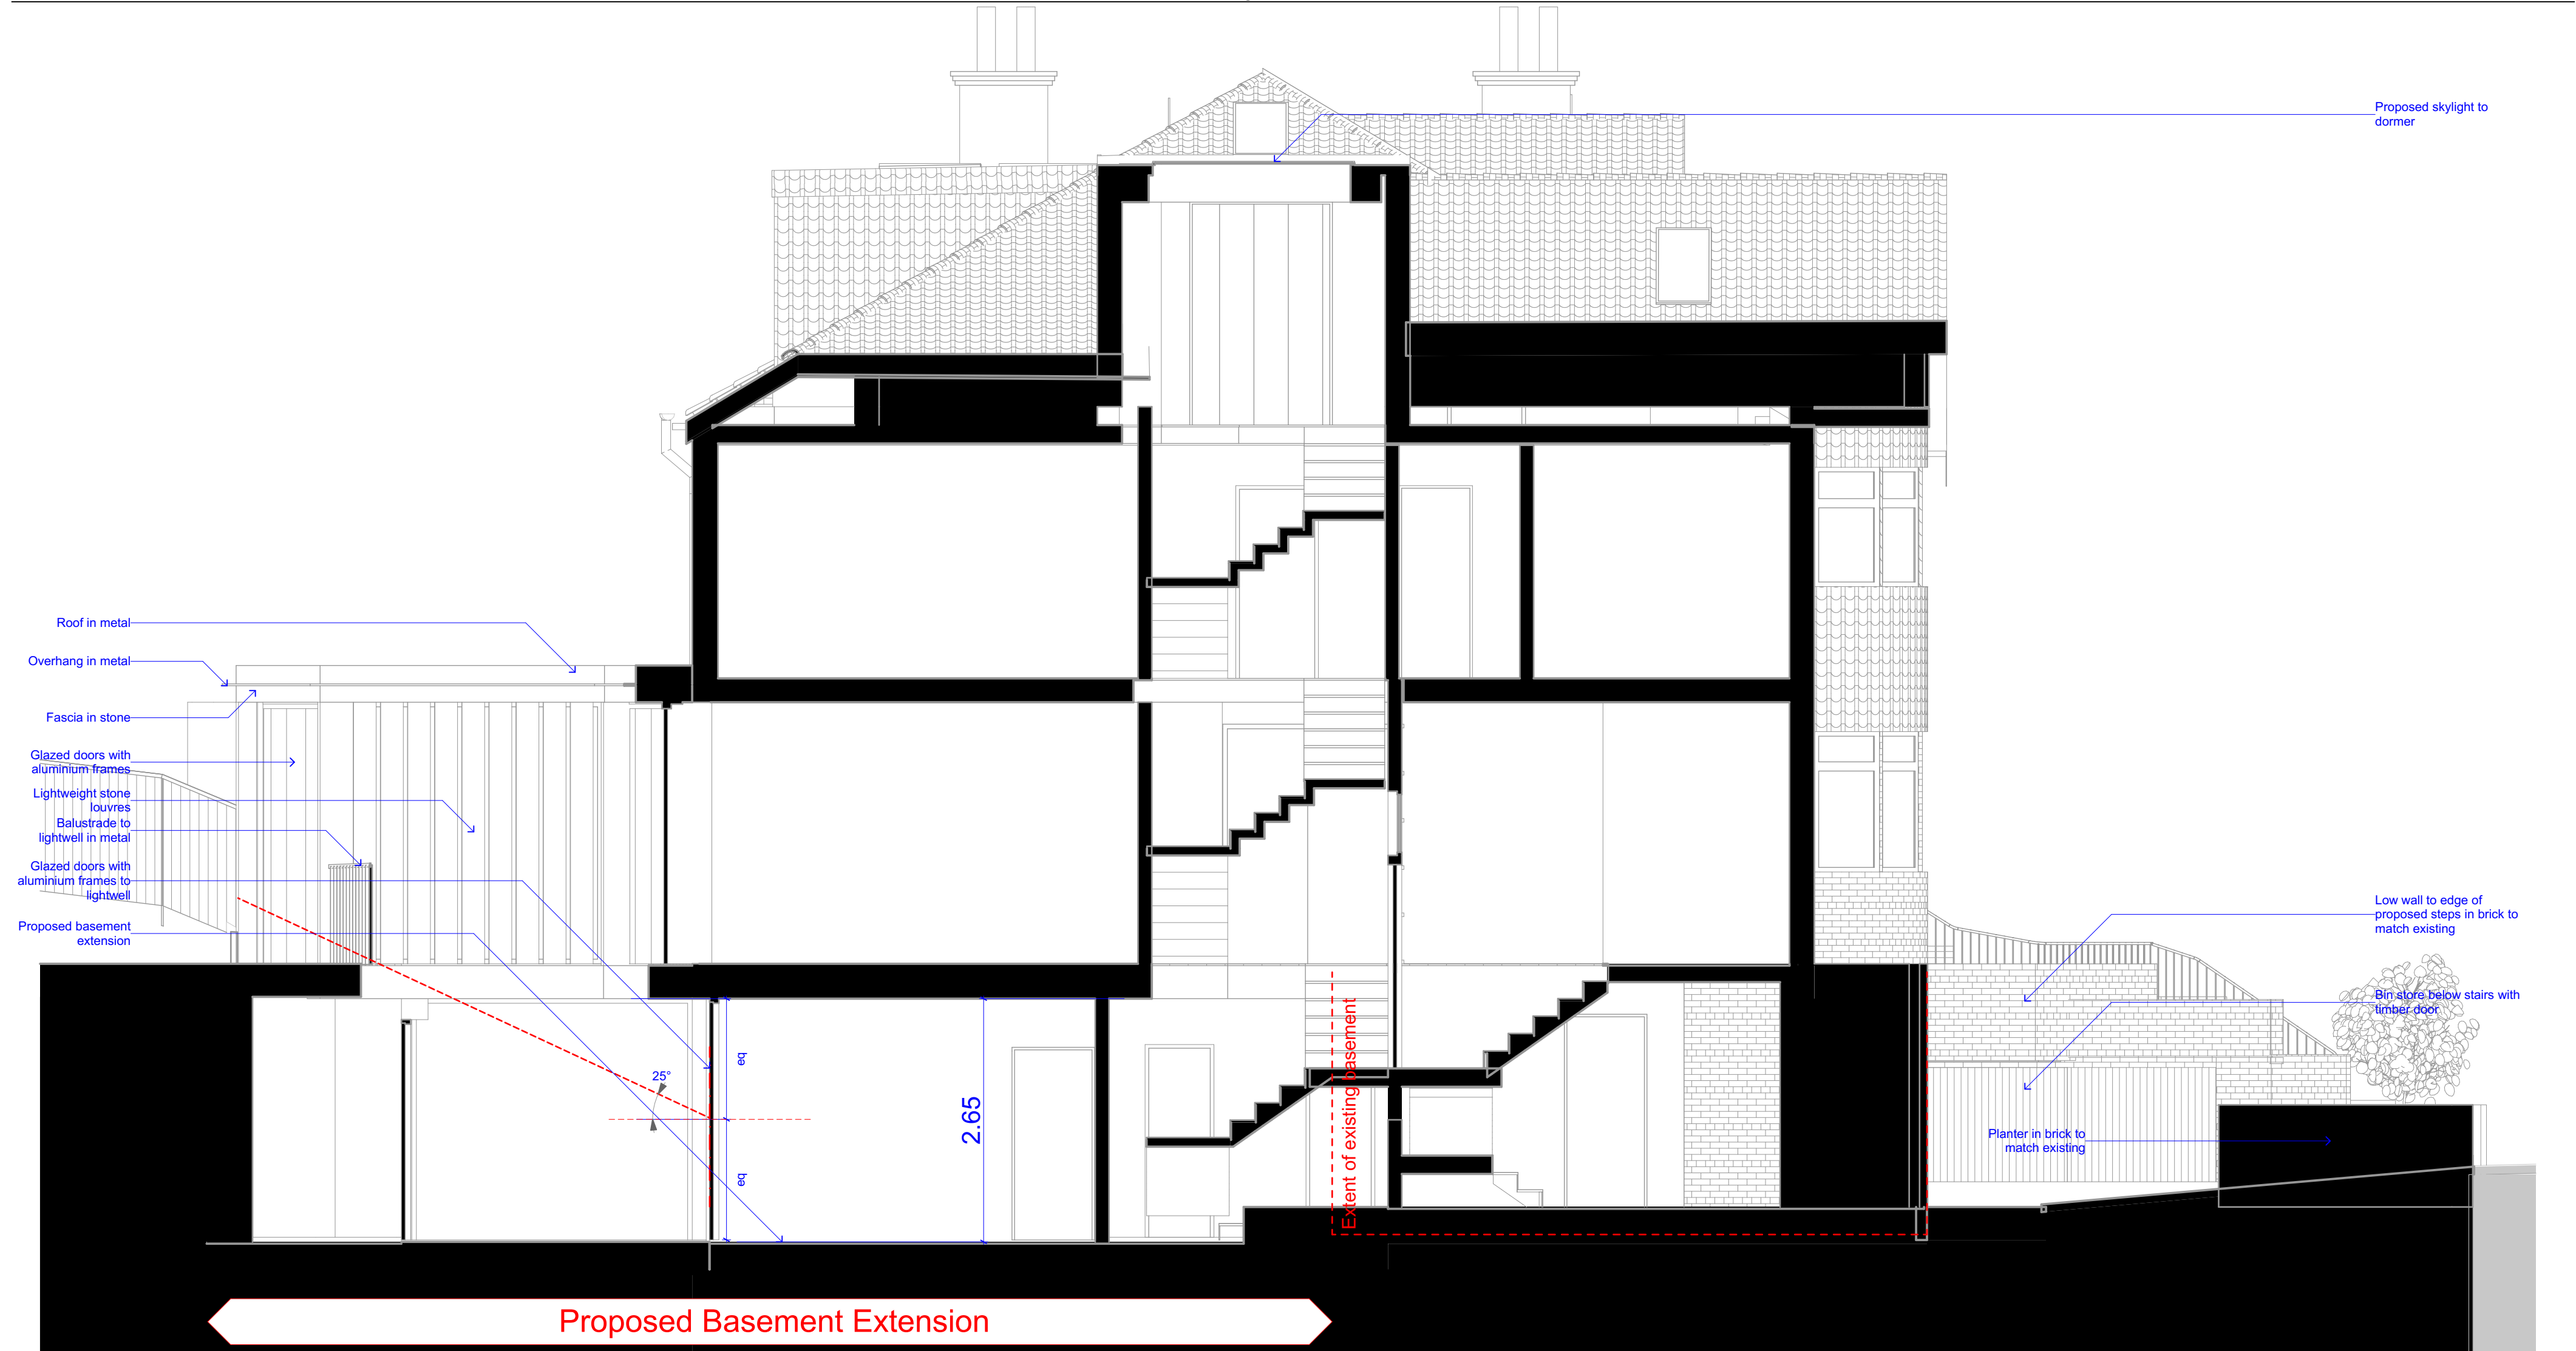

Proposed PLA Section A-A

1:50

0 1000 2000 3000 4000 5000mm

SCALE 1:50






B Existing PLA Section B-B 1:50



B Proposed PLA Section B-B 1:50

Scenario Architecture Ltd. 10b Branch Place, London N1 5PH. Tel: 0207 686 3445. Email: info@scenarioarchitecture.com. Website: www.scenarioarchitecture.com

SCALE 1:50
0 1000 2000 3000 4000 5000mm

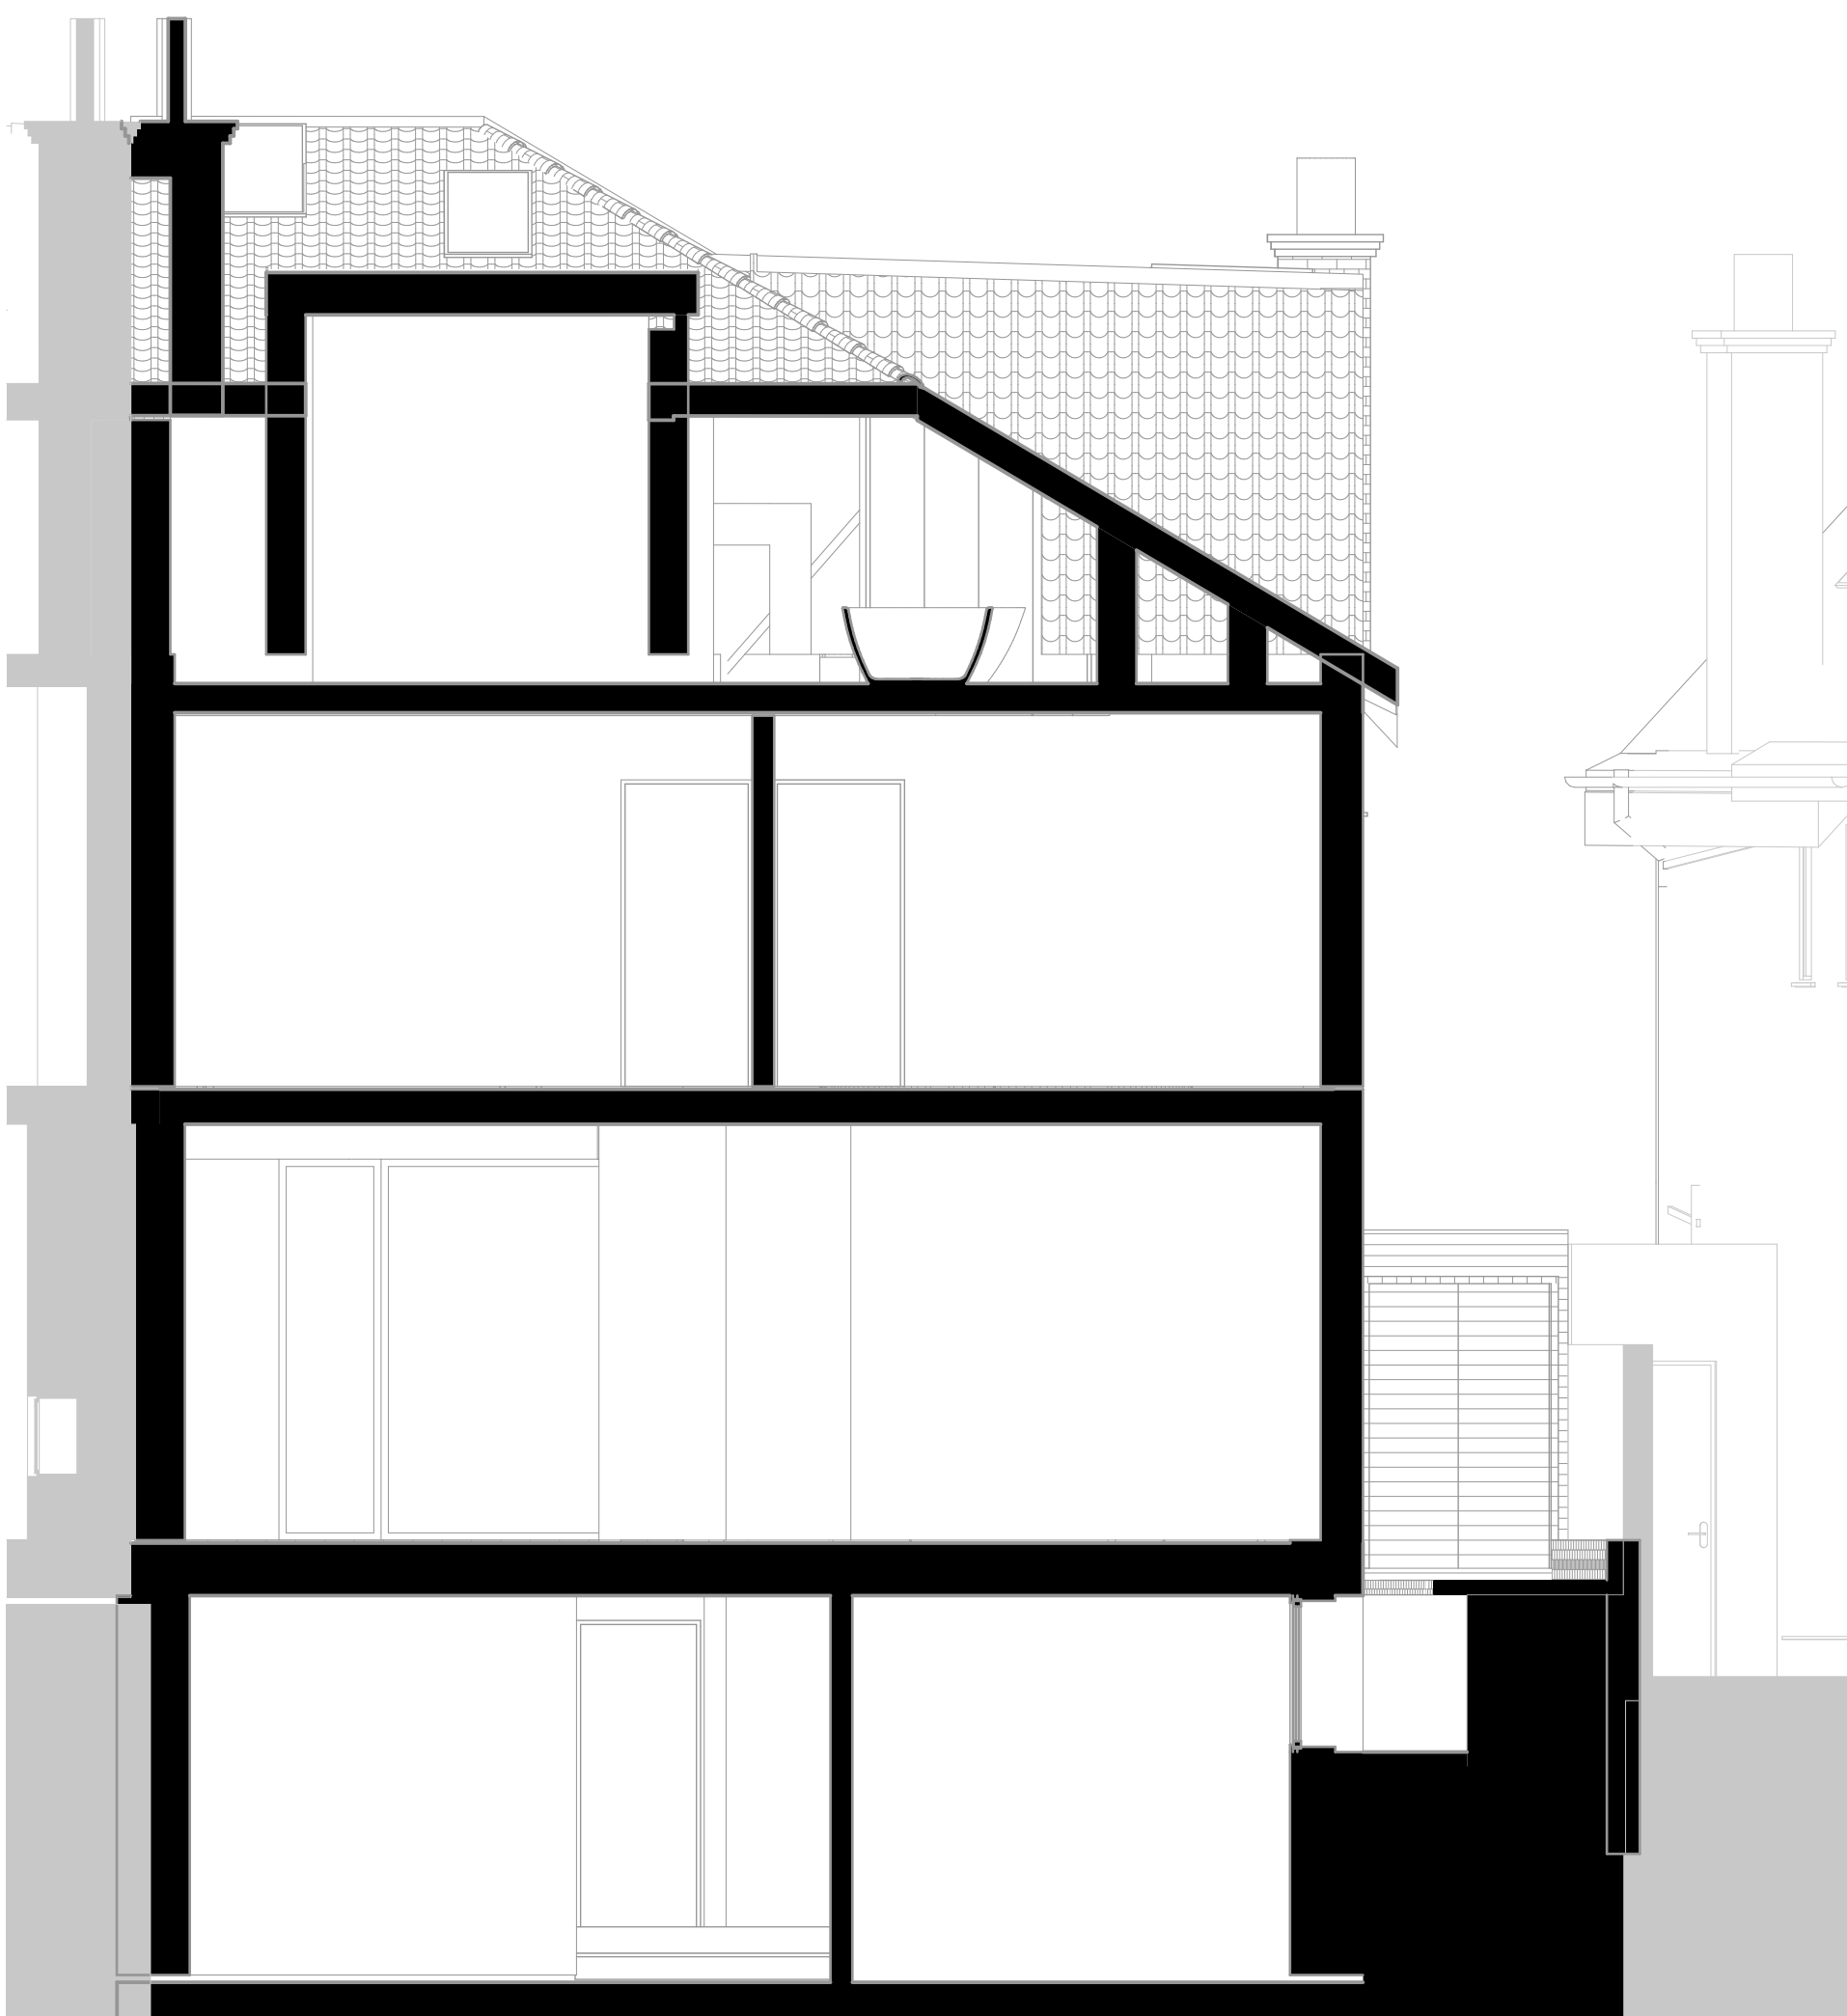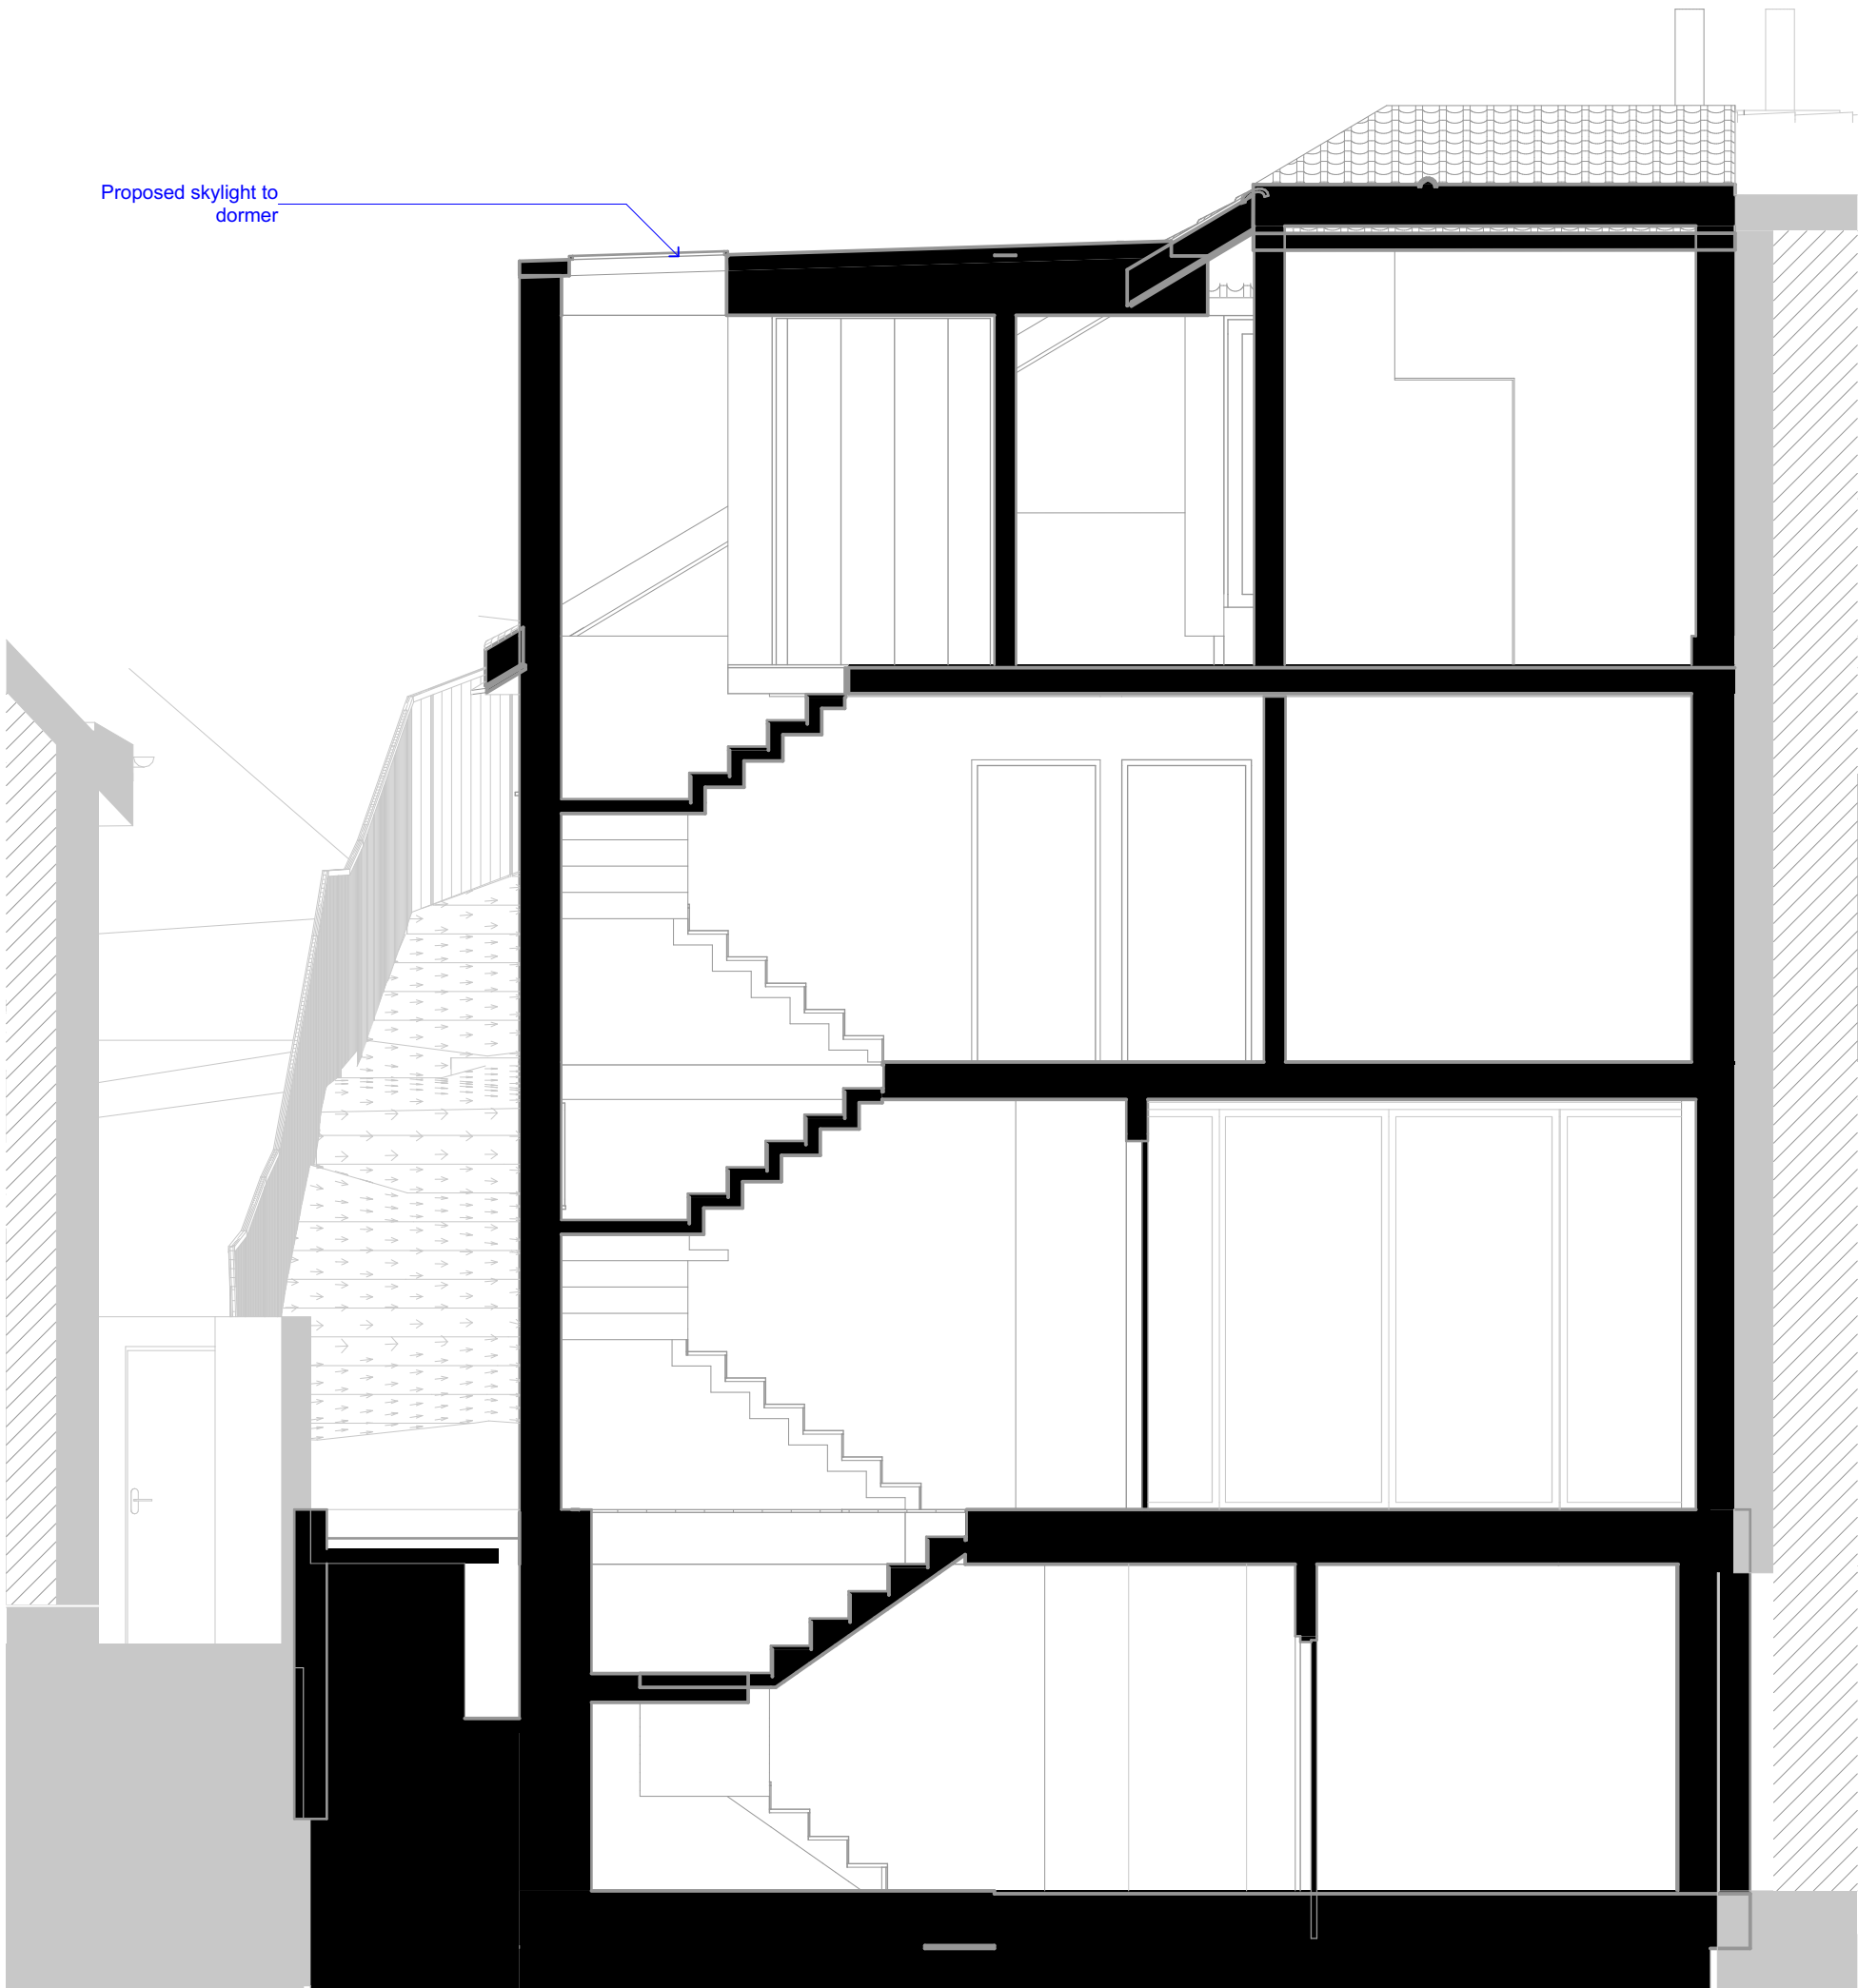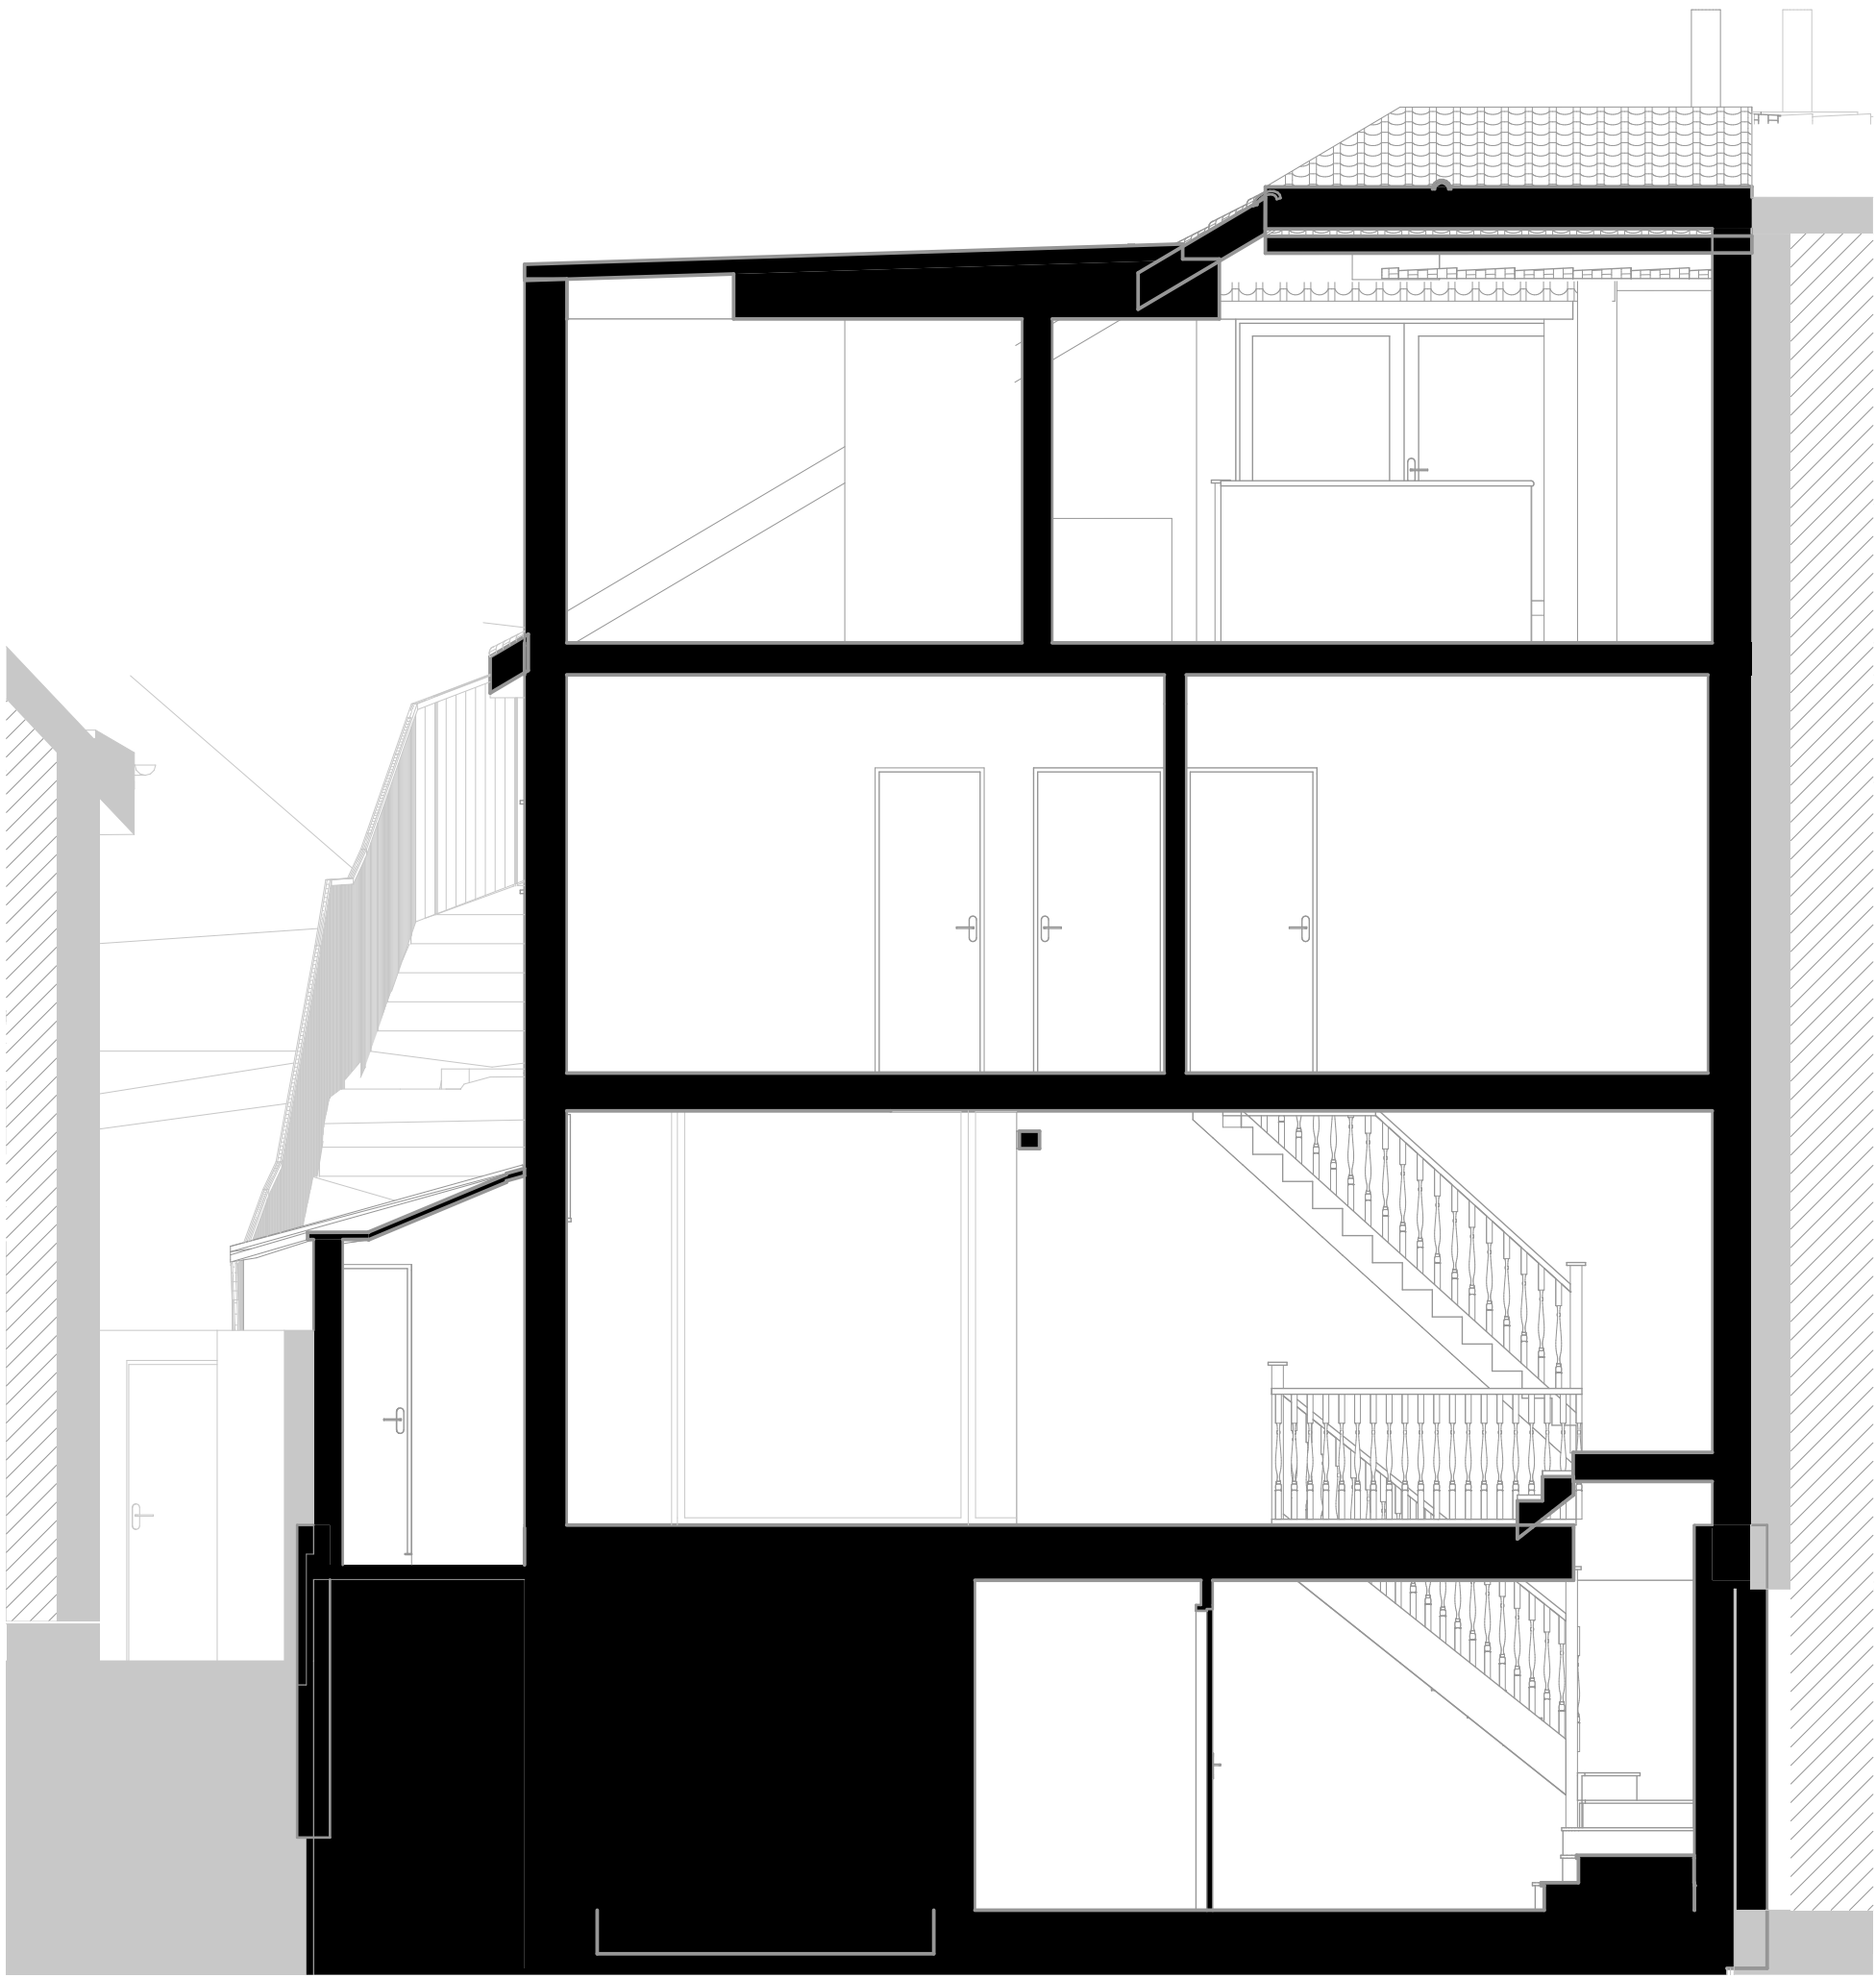

SCALE 1:50 0 1000 2000 3000 4000 5000mm



01

Existing PLA Front Elevation

1:50




02

Proposed PLA Front Elevation


1:50

01000 2000 3000 4000 5000mm


SCALE 1:50


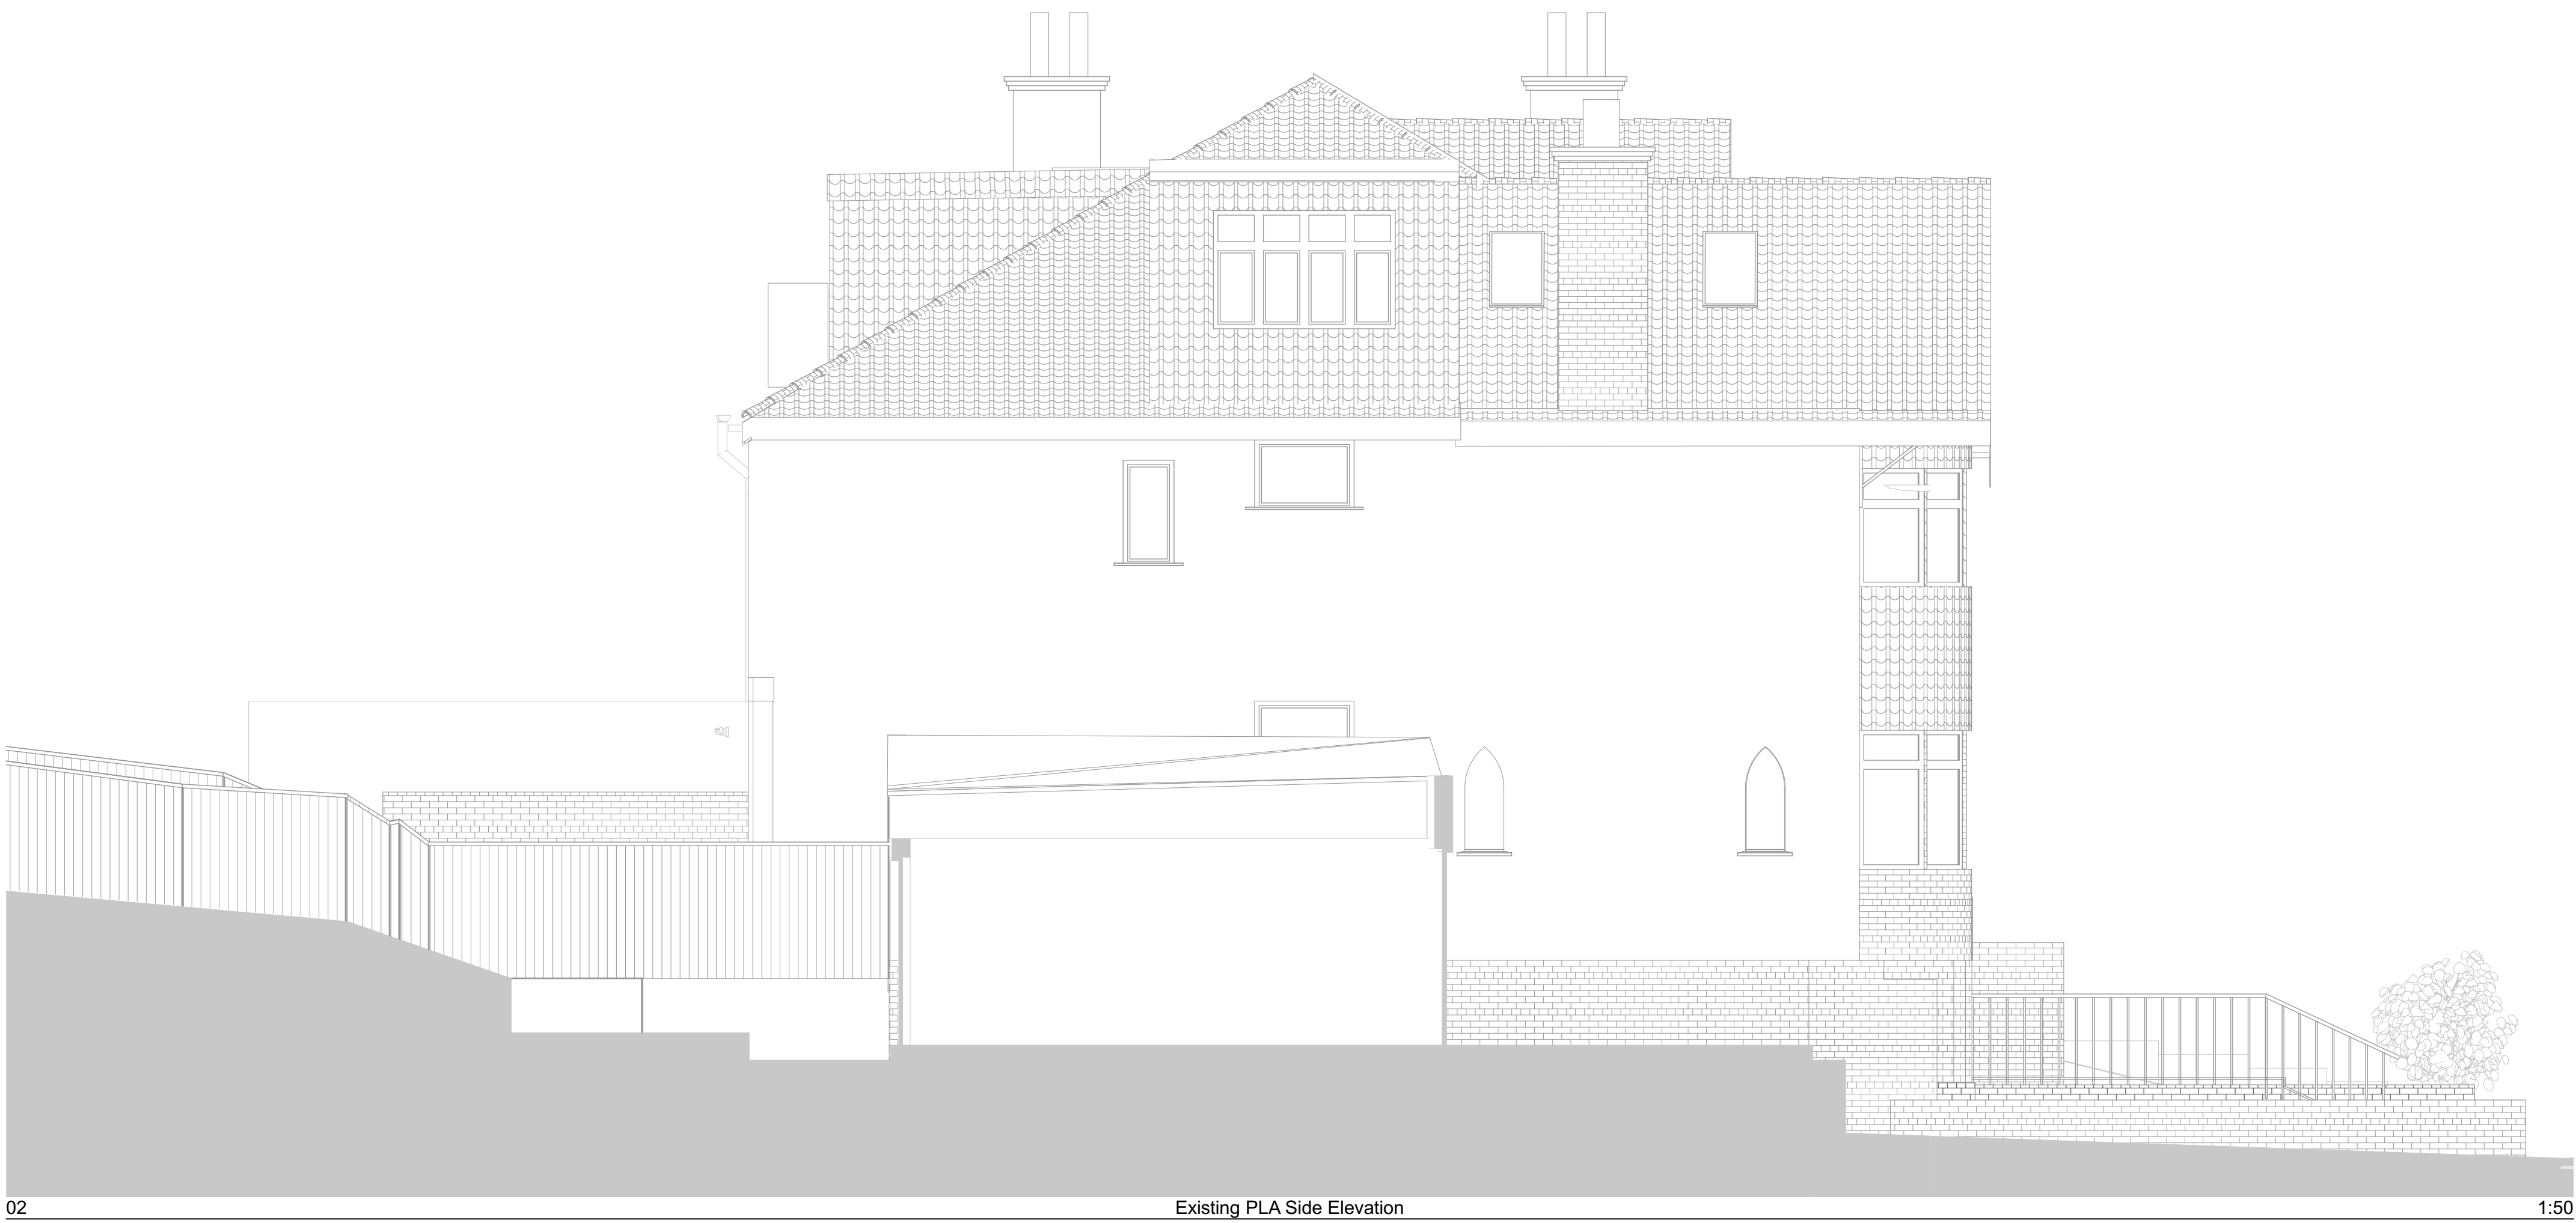


02 Existing PLA Side Elevation 1:50

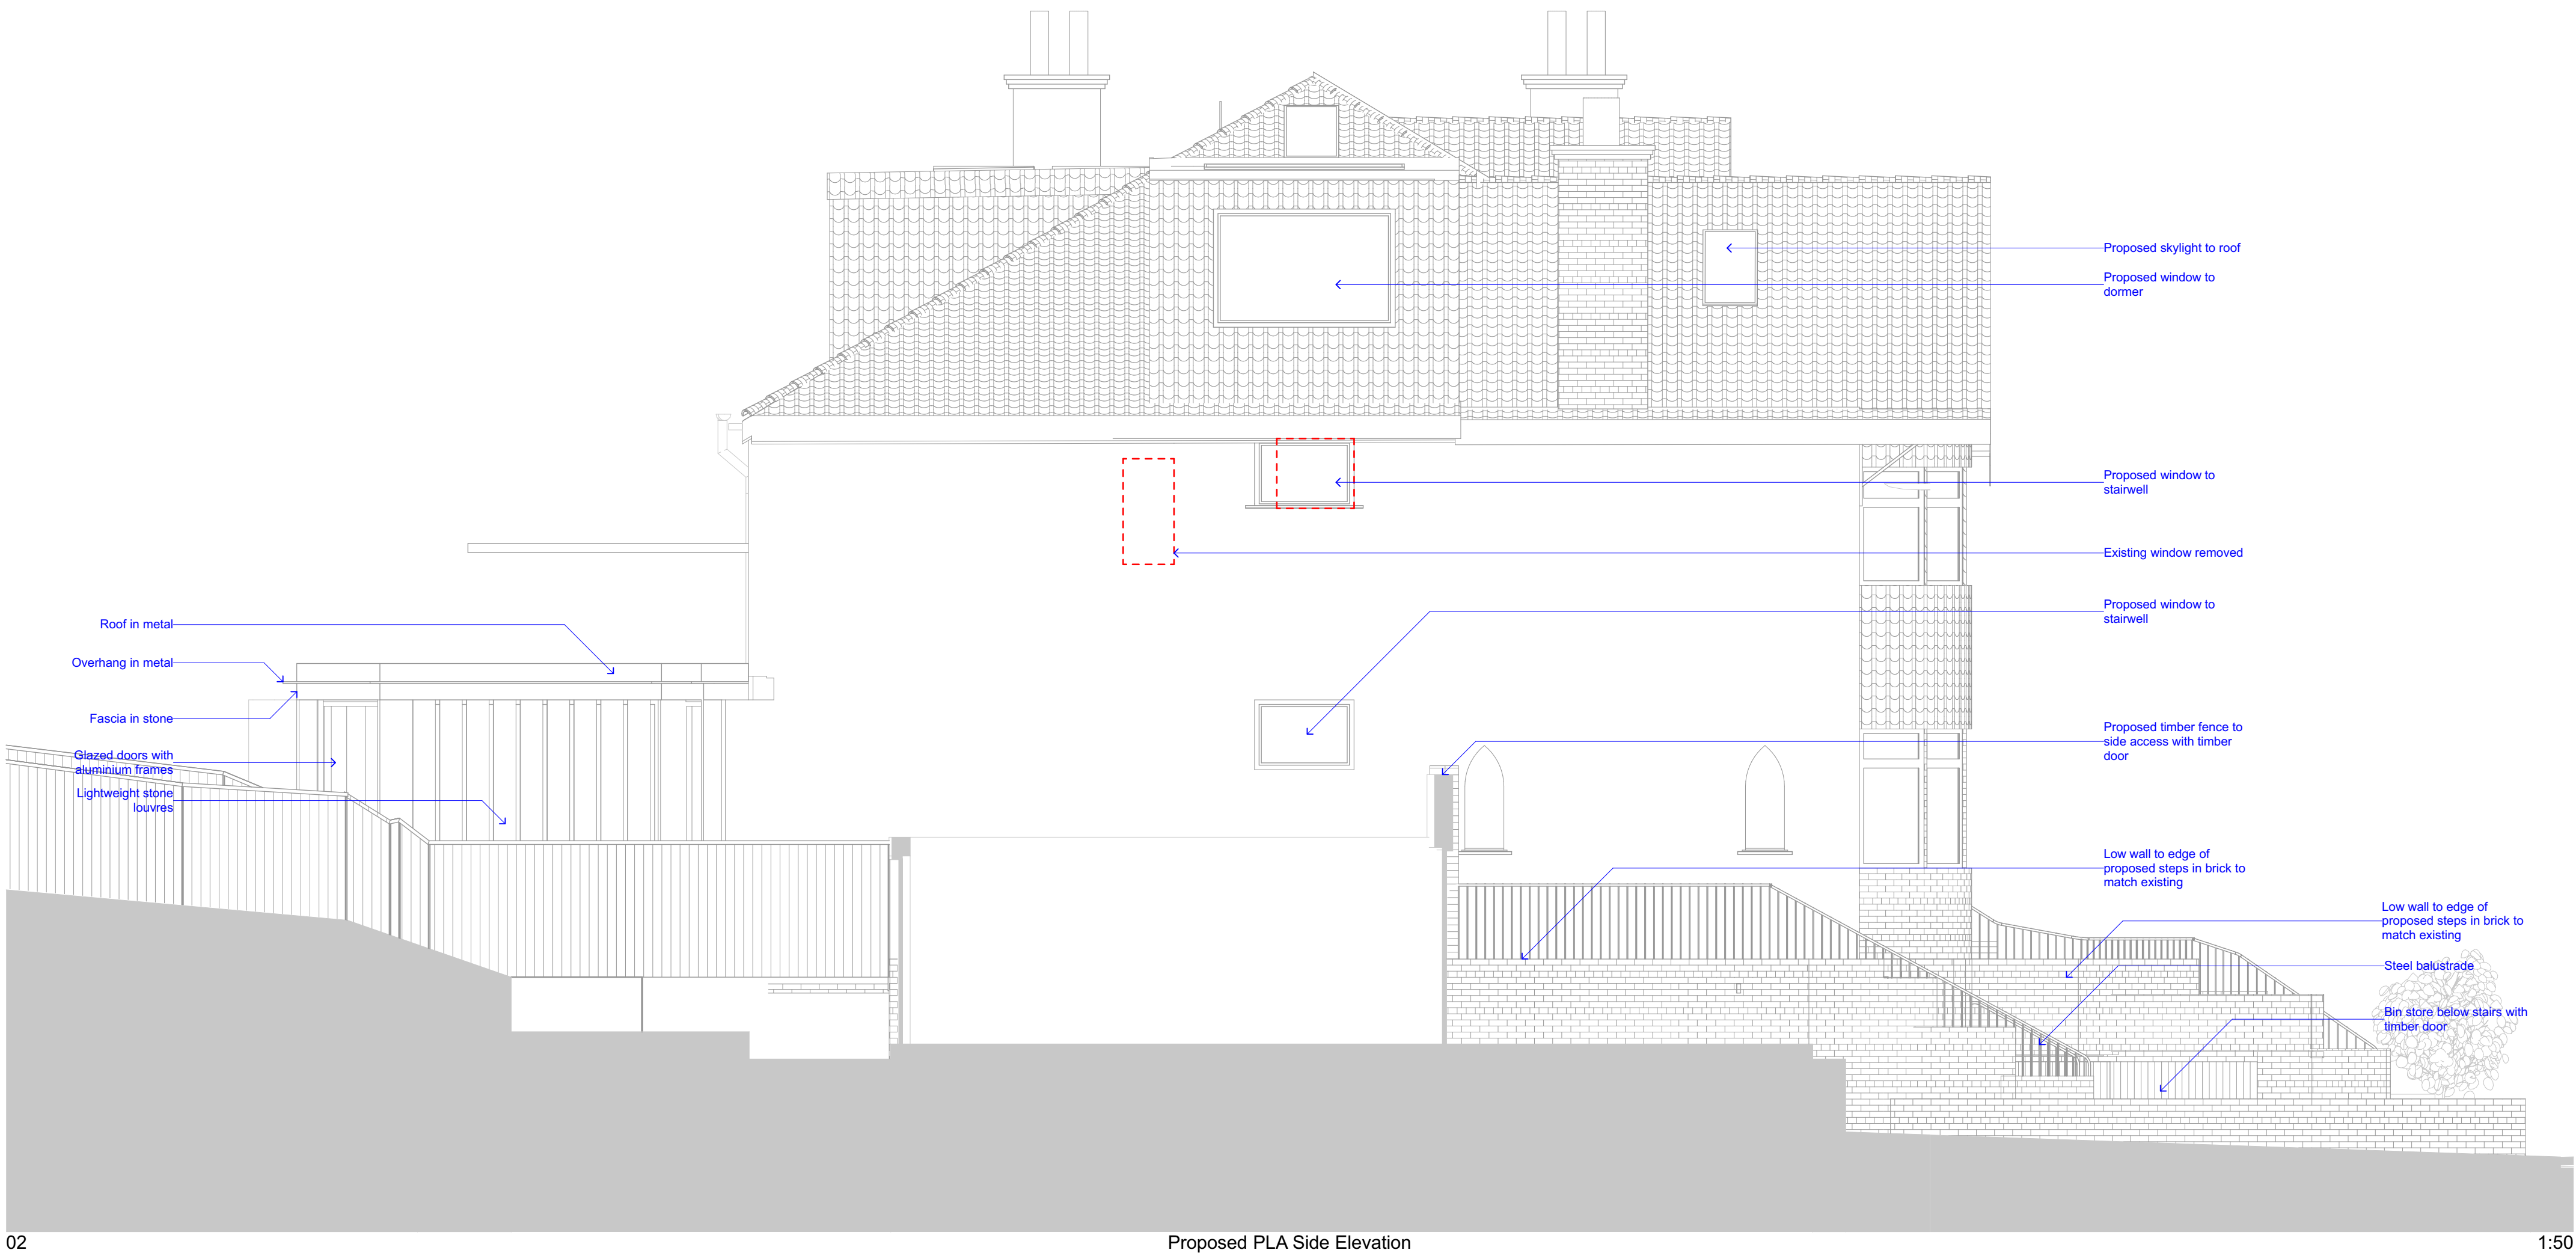

02 Proposed PLA Side Elevation 1:50

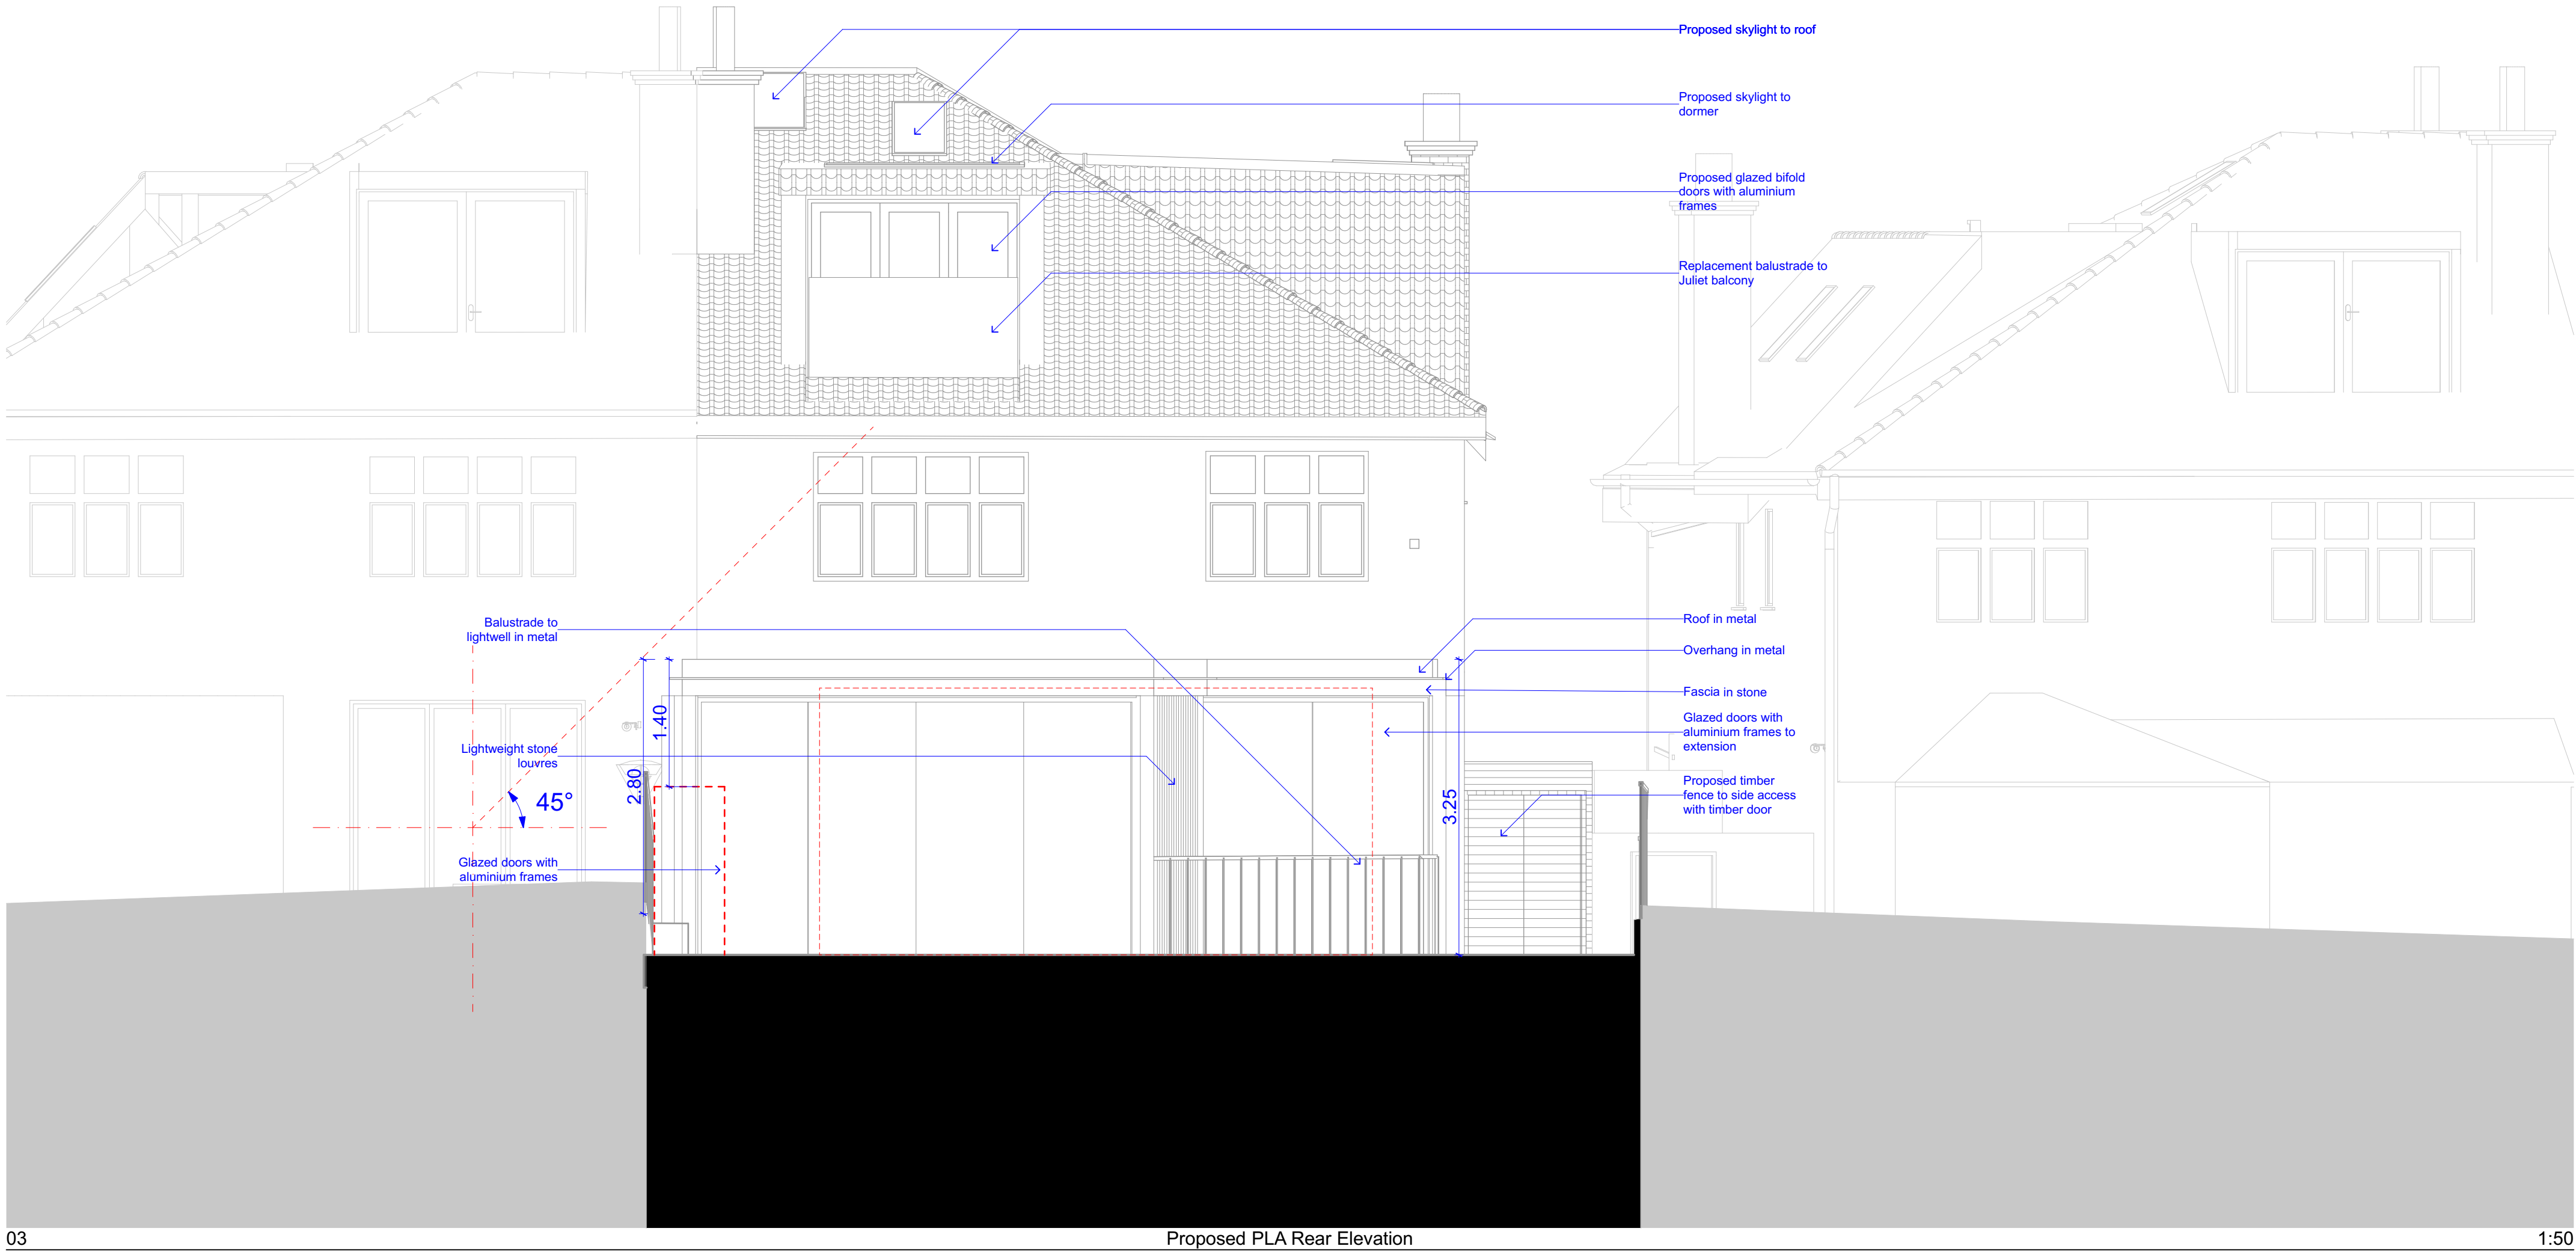

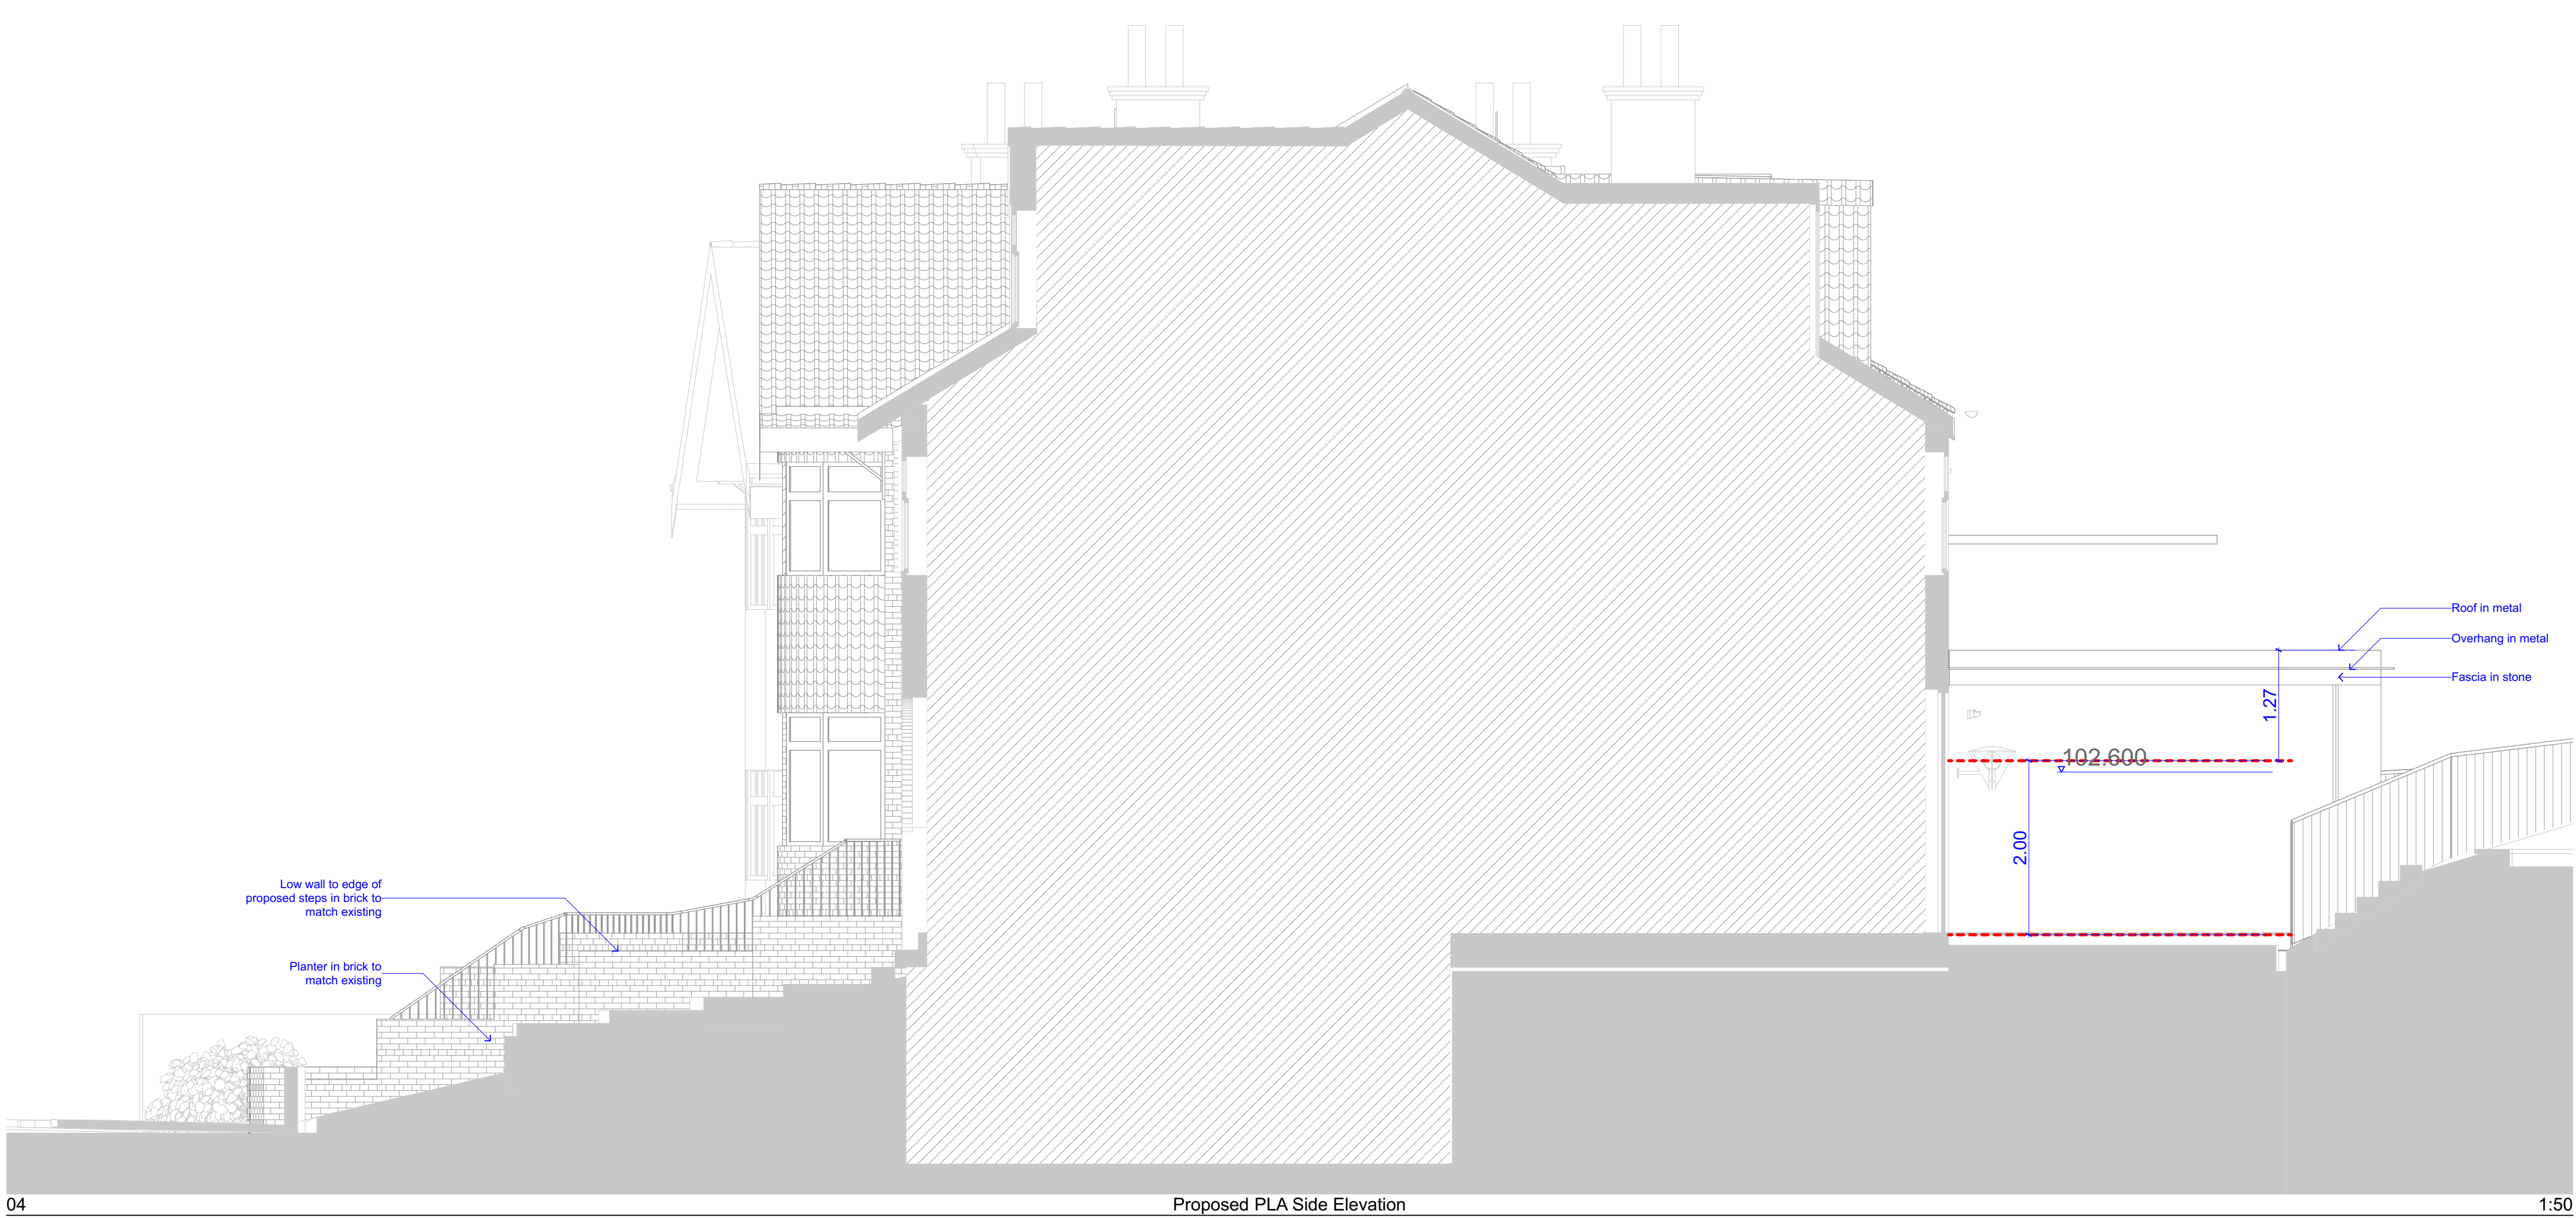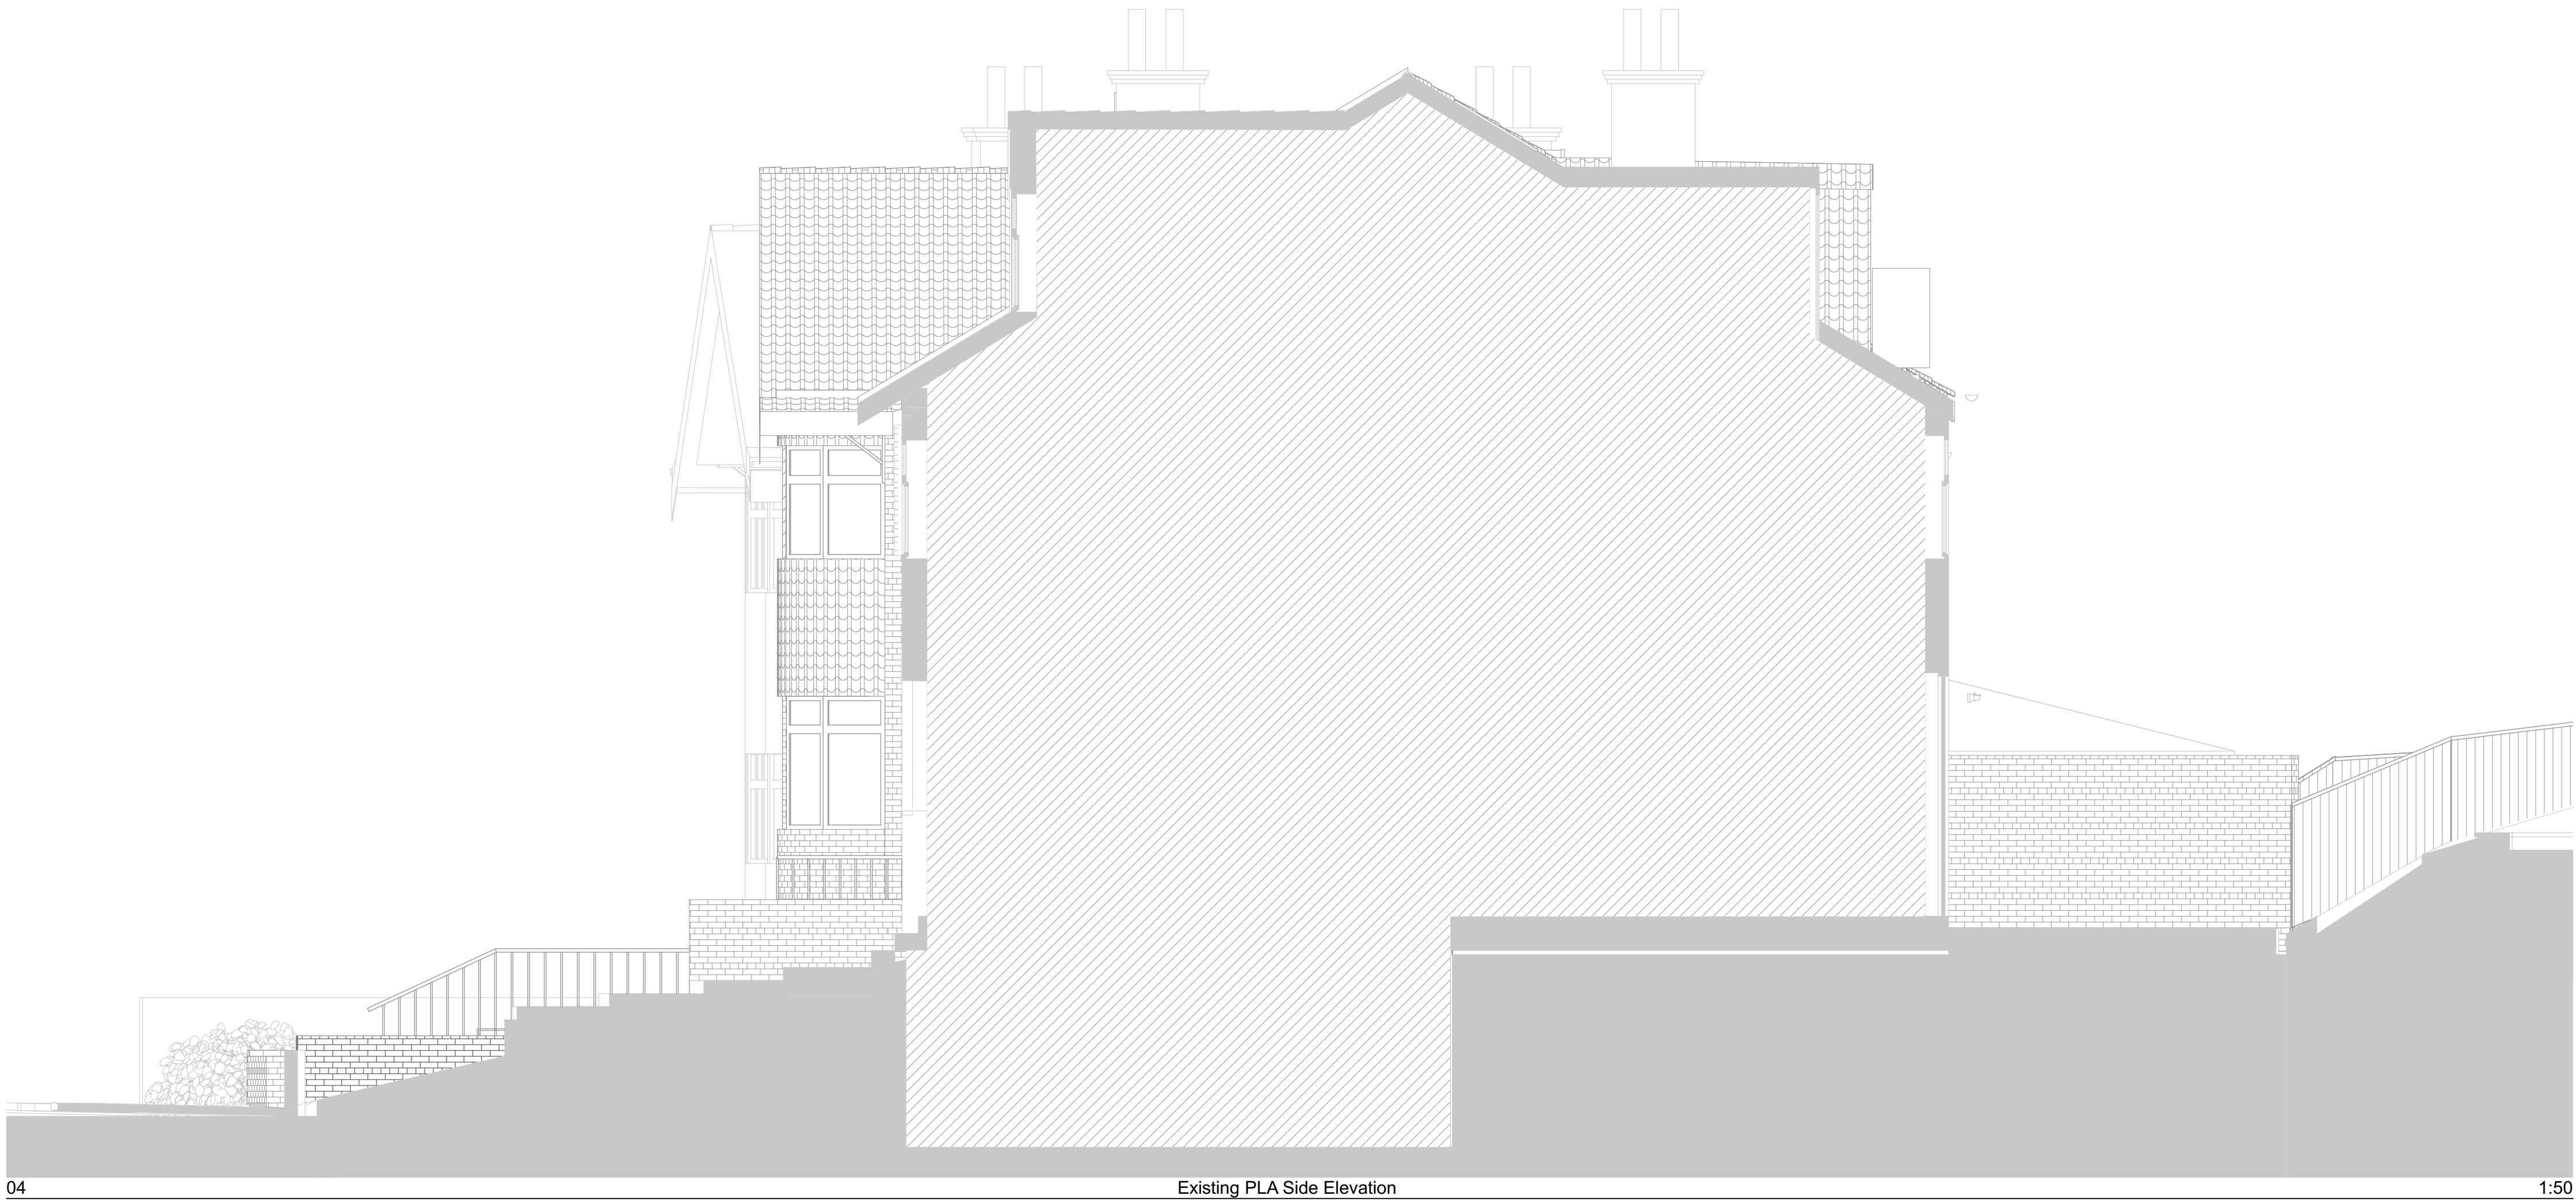

10b Branch Place
London N1 5PH
p: 0207 686 3445
e: info@scenarioarchitecture.com
w: www.scenarioarchitecture.com

Project Name:
179_45 Cholmeley Crescent

Client:
Dmitry and Marina Podpolny

Site Location:
45 Cholmeley
Crescent London N6

SEX.UK
Designed and to be used other than the purpose for which it was prepared. It's
intended for use as a guide only. It is not a contract. It is not a design. It is
information. It is not a design. It is information. It is not a design. It is information.

Scale @ A2
1:50

Project No.
179

Drawing Name
Existing and Proposed Side
Elevations

Drawing Number
PL-A4.04

Rev