



NOTES:
ALL DIMENSIONS, LEVELS AND CLEARANCES TO BE CHECKED
ON SITE PRIOR TO WORKS COMMENCING

THIS DRAWING SHOULD BE READ IN CONJUNCTION WITH ALL
OTHER PROJECT RELATED DRAWINGS, SPECIFICATIONS AND
DOCUMENTS.

THIS DRAWING IS COPYRIGHT OF GEBHARD AND GOODWIN

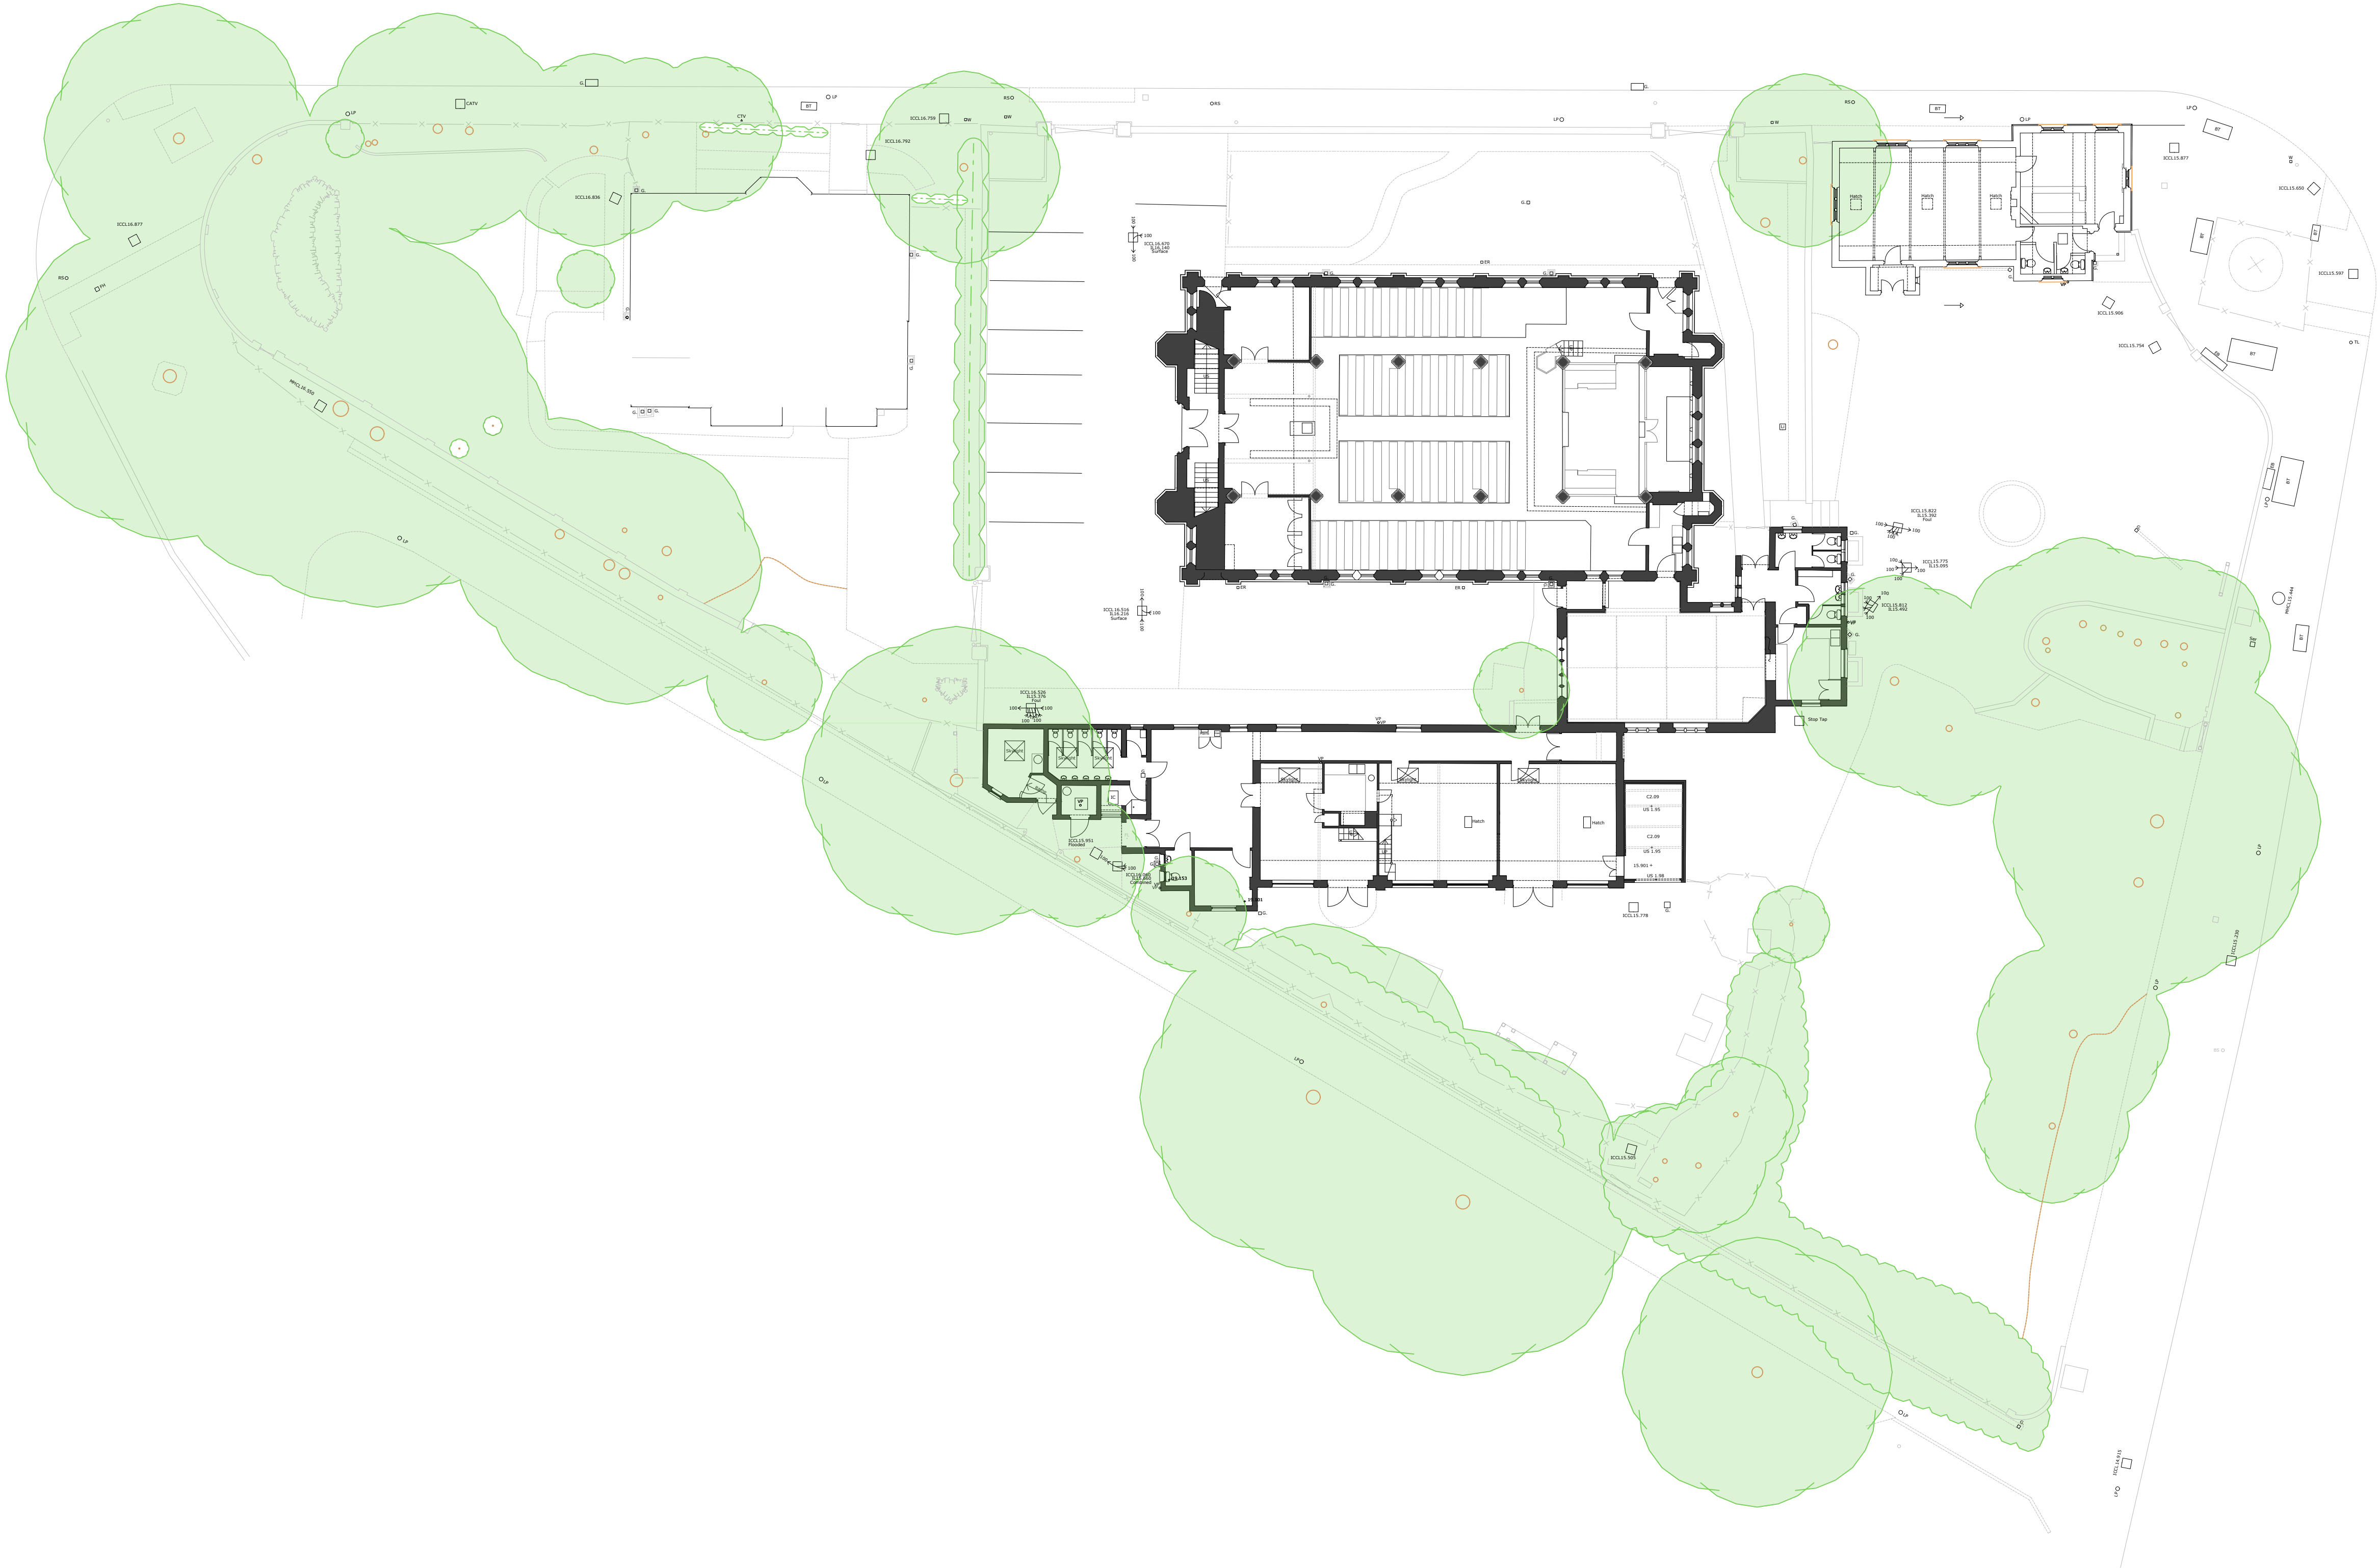

EXISTING GROUND FLOOR SITE PLAN

 


G	22.01.24	For Comment
Rev.	Date	Notes
PLANNING		
PROJECT		
PJR		
SITE ADDRESS		
The Old Nursery		
Tottenham Green,		
London		
N15 4GZ		
DRAWING TITLE:		
EXISTING GROUND FLOOR		
SITE PLAN		
DRAWING NO:		
1188-011		
BY:	CHK:	DATE:
GG	GG	31.05.22
		SCALE @A1
		1:200



NOTES:
ALL DIMENSIONS, LEVELS AND CLEARANCES TO BE CHECKED
ON SITE PRIOR TO WORKS COMMENCING

THIS DRAWING SHOULD BE READ IN CONJUNCTION WITH ALL
OTHER PROJECT RELATED DRAWINGS, SPECIFICATIONS AND
DOCUMENTS.

THIS DRAWING IS COPYRIGHT OF GEBHARD AND GOODWIN

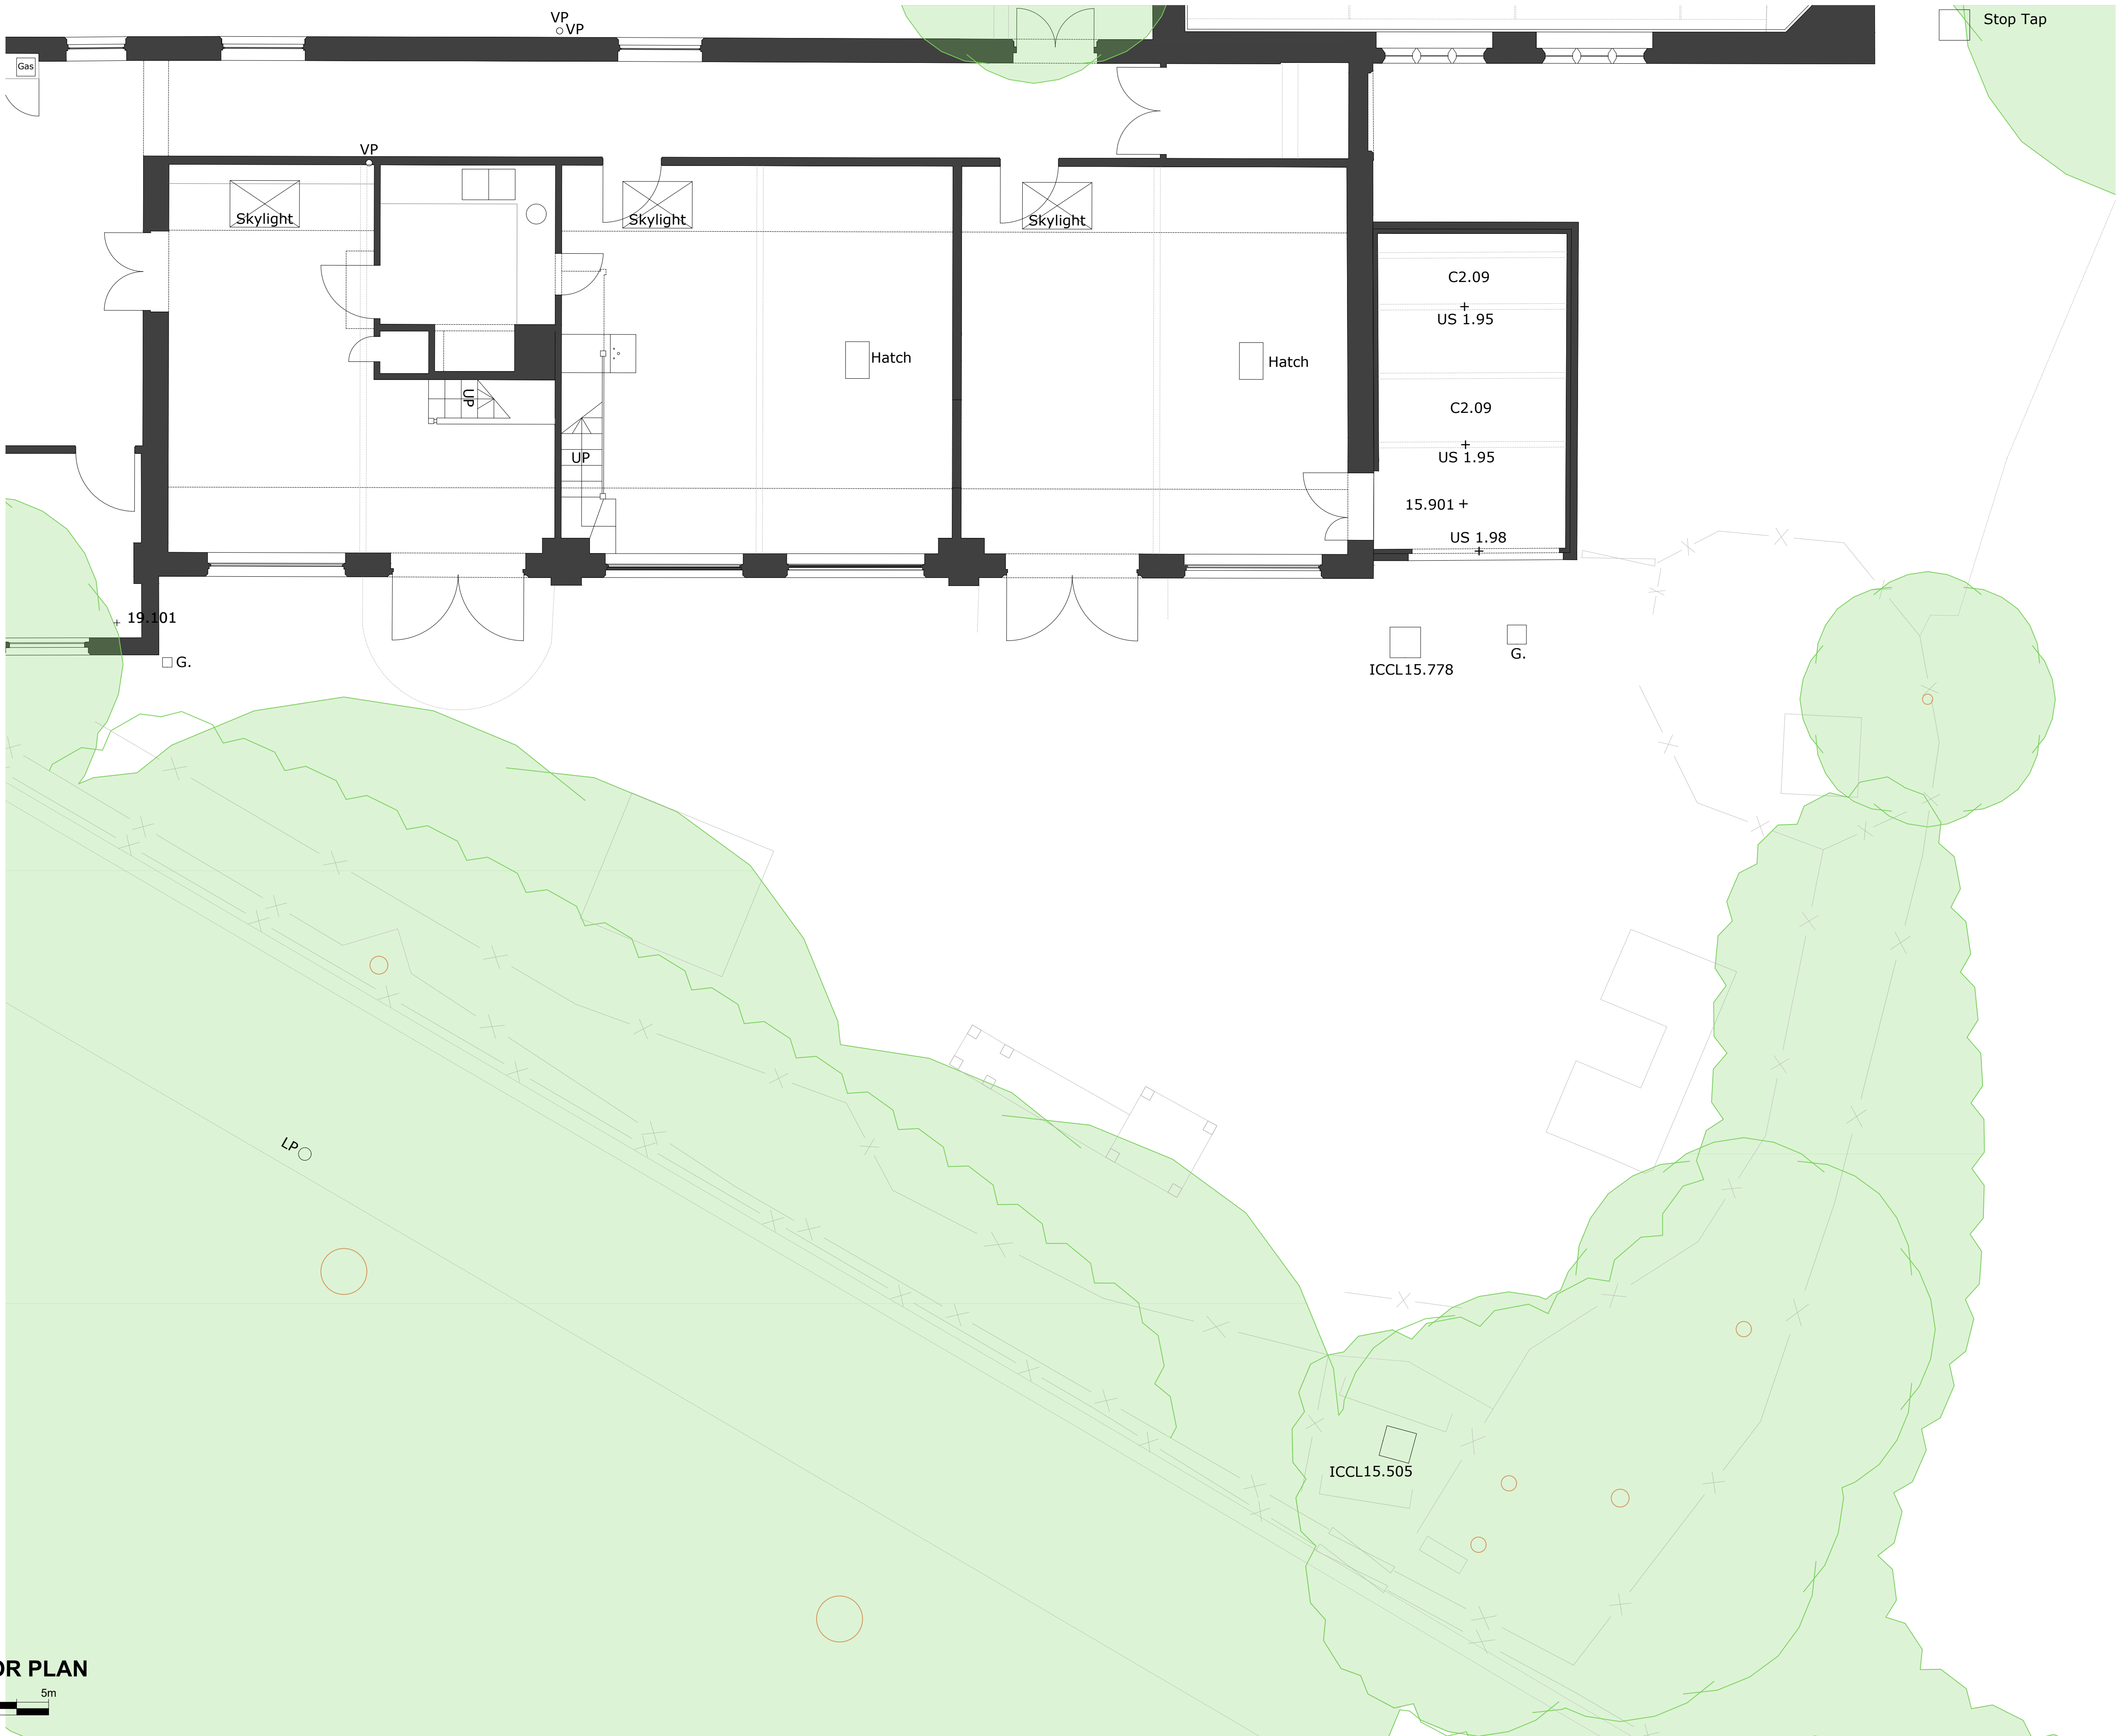

EXISTING GROUND FLOOR PLAN

0 5m

SCALE 1:50 @A1 / 1:100 @A3

G	22.01.24	For Comment
Rev.	Date	Notes

PLANNING

PROJECT
PJR

SITE ADDRESS
The Old Nursery
Tottenham Green,
London
N15 4GZ

DRAWING TITLE:
EXISTING FLOOR PLANS

DRAWING NO:
1188-012


BY:	CHK:	DATE:	SCALE:
GG	GG	31.05.22	@A1 1:50

GG

NOTES:
ALL DIMENSIONS, LEVELS AND CLEARANCES TO BE CHECKED
ON SITE PRIOR TO WORKS COMMENCING

THIS DRAWING SHOULD BE READ IN CONJUNCTION WITH ALL
OTHER PROJECT RELATED DRAWINGS, SPECIFICATIONS AND
DOCUMENTS.

THIS DRAWING IS COPYRIGHT OF GEBHARD AND GOODWIN

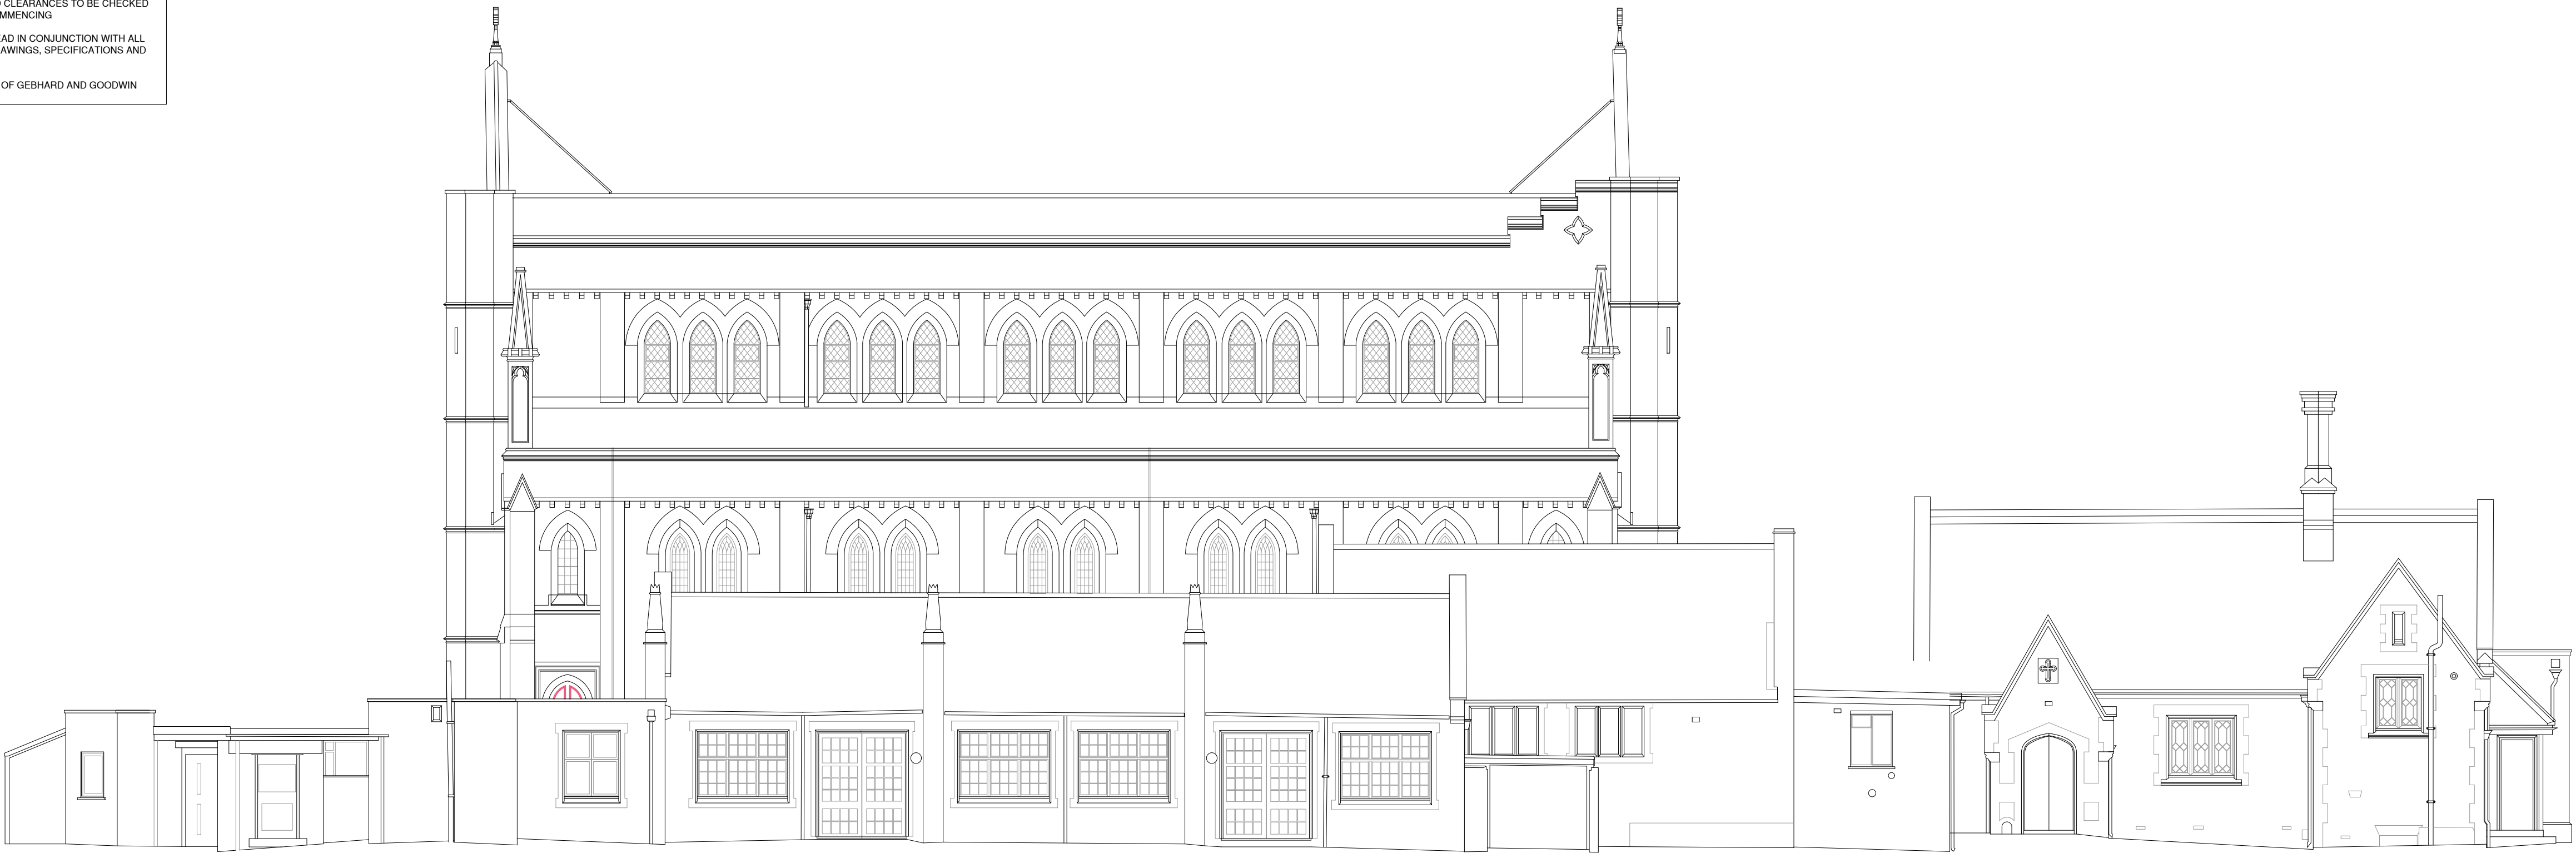

SOUTH ELEVATION




EAST ELEVATION



NORTH ELEVATION

EXISTING ELEVATIONS

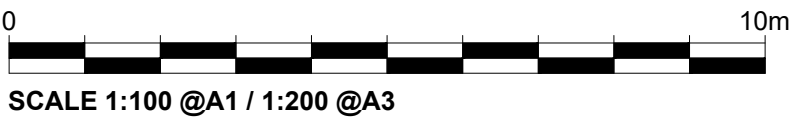

G	22.01.24	For Comment
Rev.	Date	Notes

PLANNING

PROJECT
PJR

SITE ADDRESS
The Old Nursery
Tottenham Green,
London
N15 4GZ

DRAWING TITLE:
EXISTING ELEVATIONS

DRAWING NO:
1186-200


BY:	CHK:	DATE:	SCALE @A1
GG	GG	31.05.22	1:100

GG


NOTES:
ALL DIMENSIONS, LEVELS AND CLEARANCES TO BE CHECKED
ON SITE PRIOR TO WORKS COMMENCING

THIS DRAWING SHOULD BE READ IN CONJUNCTION WITH ALL
OTHER PROJECT RELATED DRAWINGS, SPECIFICATIONS AND
DOCUMENTS.

THIS DRAWING IS COPYRIGHT OF GEBHARD AND GOODWIN

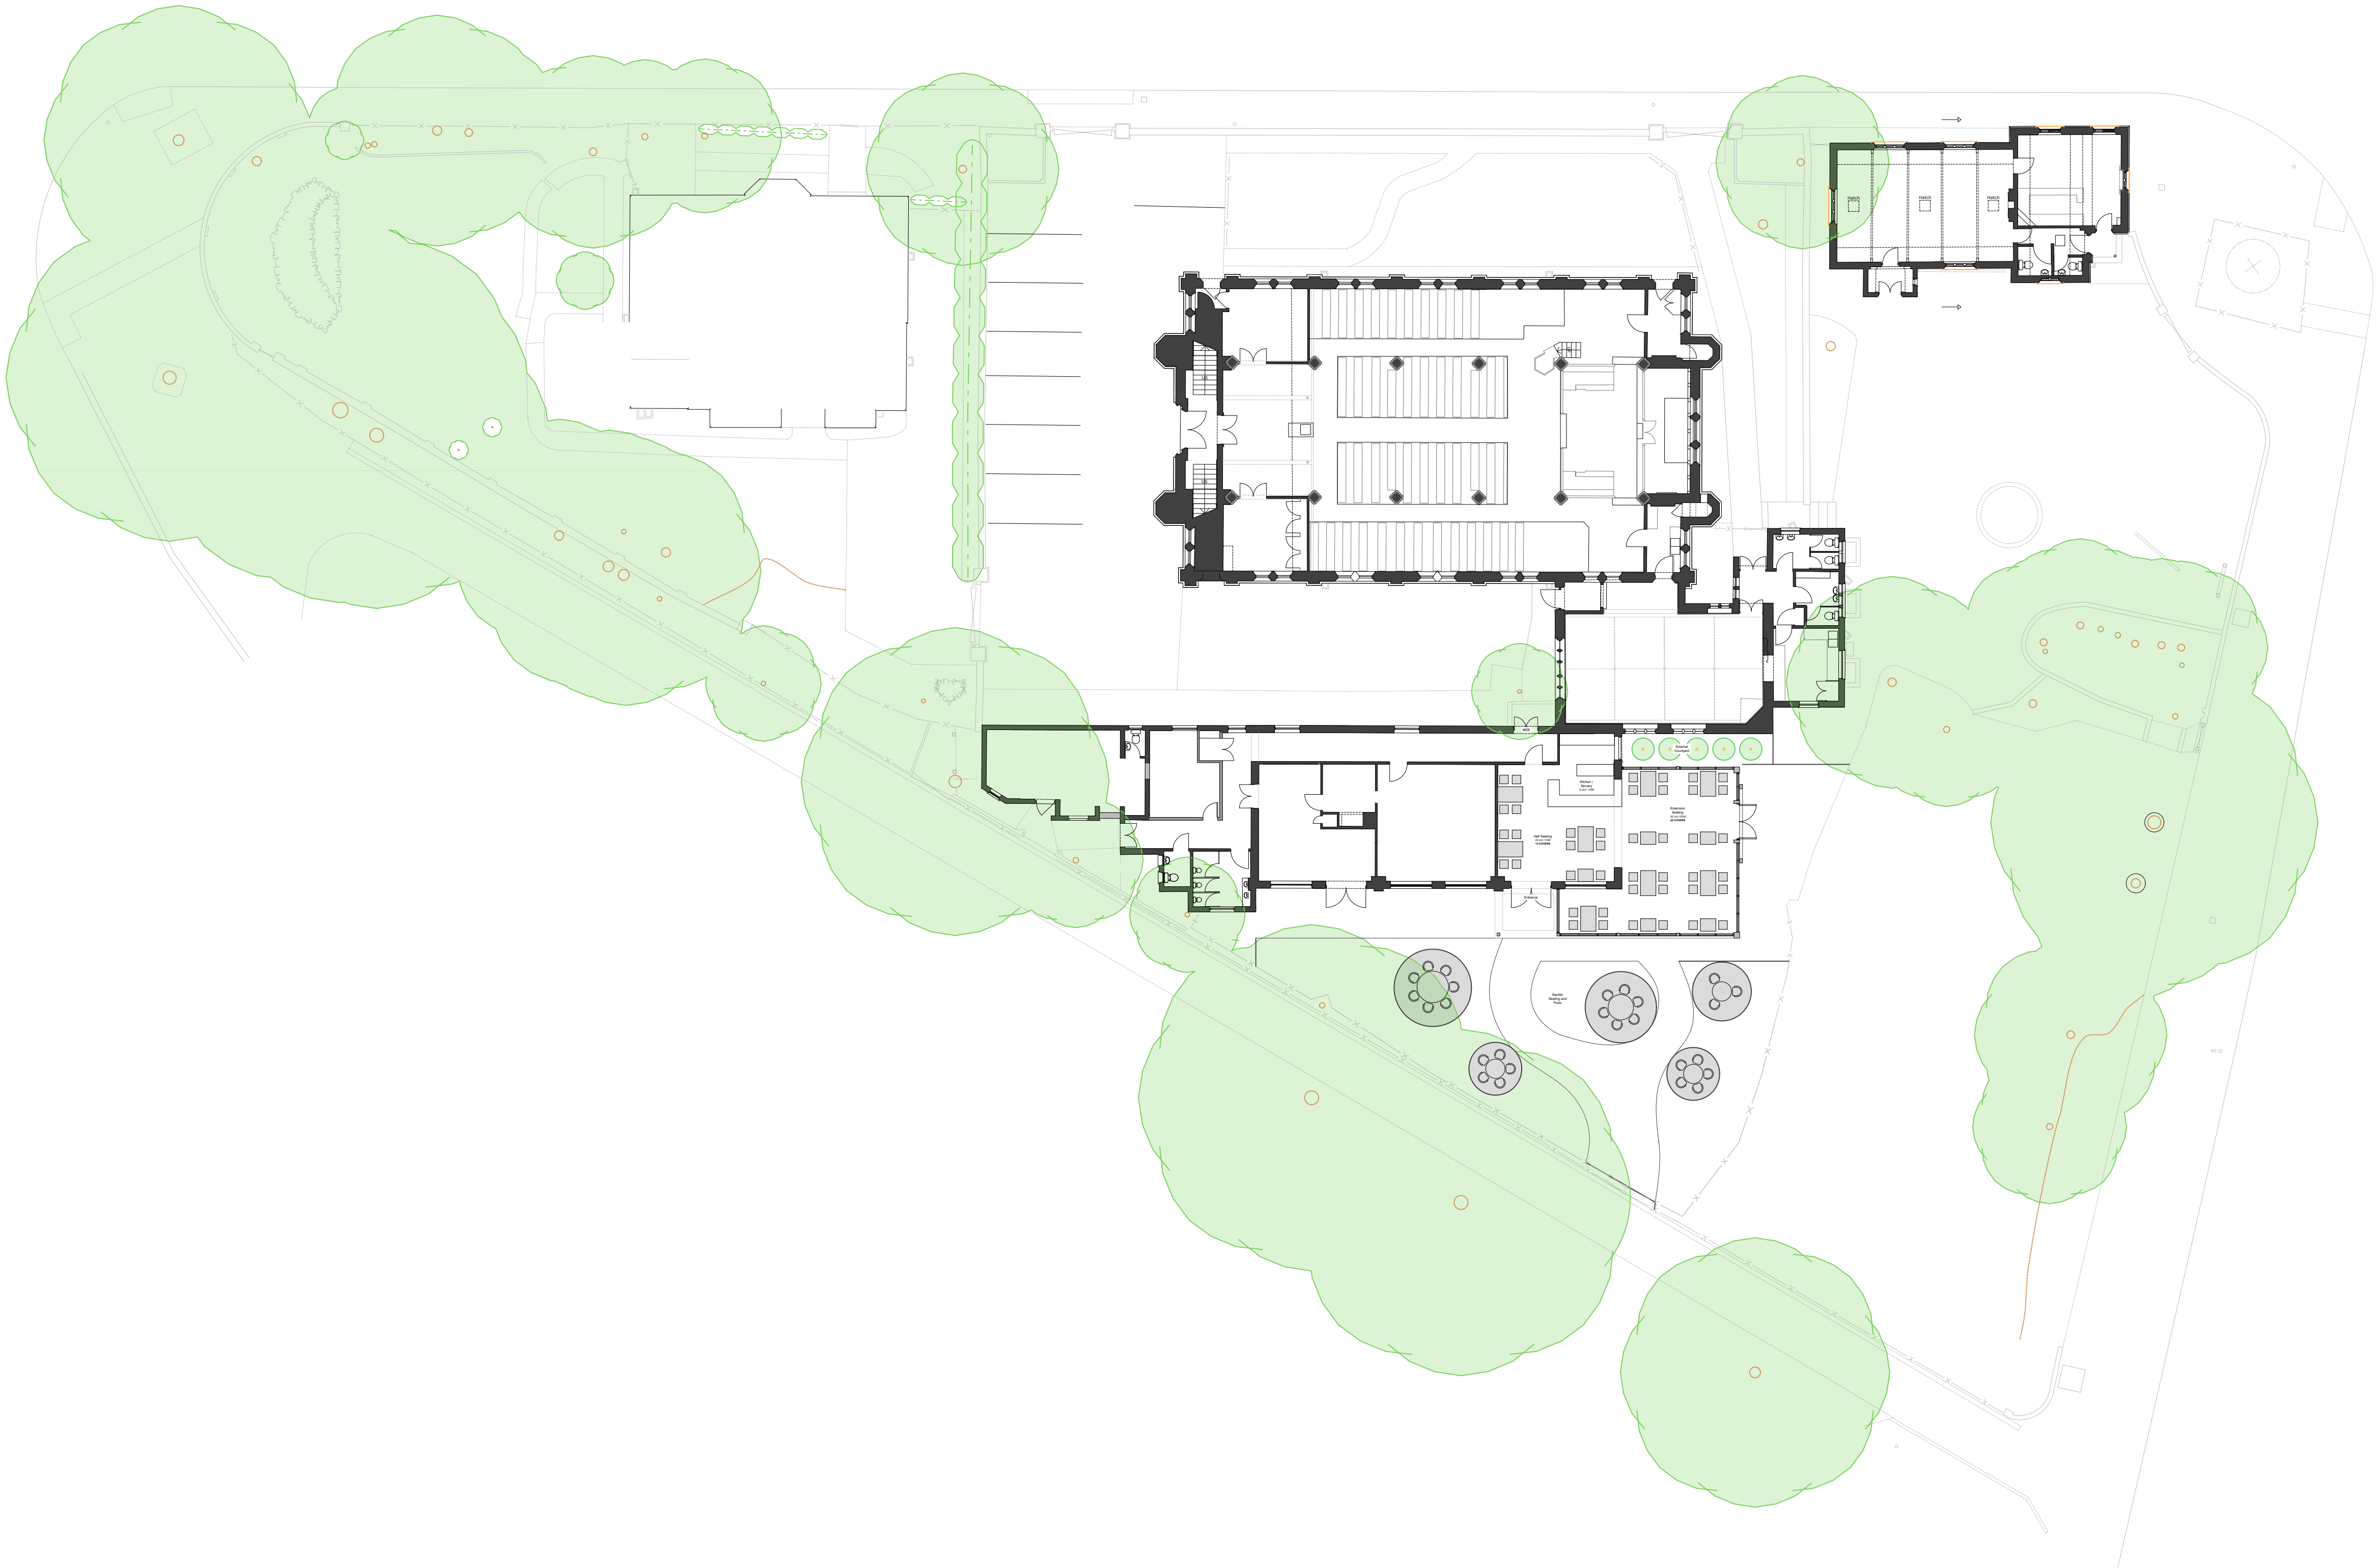

PROPOSED GROUND FLOOR SITE PLAN

 

G	22.01.24	For Comment
Rev.	Date	Notes
PLANNING		
PROJECT		
PJR		
SITE ADDRESS		
The Old Nursery		
Tottenham Green,		
London		
N15 4GZ		
DRAWING TITLE:		
PROPOSED GROUND FLOOR		
SITE PLAN		
DRAWING NO:		
1188-111		
BY:	CHK:	DATE:
GG	GG	31.05.22
		SCALE @A1
		1:200



NOTES:
ALL DIMENSIONS, LEVELS AND CLEARANCES TO BE CHECKED
ON SITE PRIOR TO WORKS COMMENCING

THIS DRAWING SHOULD BE READ IN CONJUNCTION WITH ALL
OTHER PROJECT RELATED DRAWINGS, SPECIFICATIONS AND
DOCUMENTS.

THIS DRAWING IS COPYRIGHT OF GEBHARD AND GOODWIN



Locally listed Vicarage

Grade II Forecourt wall to church
of Holy Trinity

Grade II listed Holy Trinity Church
School

Grade II listed Old Well and Well
House

Grade II listed Holy Trinity Church

Non original non listed annexe

Church Hall (not listed or locally
listed)

Proposed Development Site

Holy Trinity Infants Annexe (not
listed or locally listed)

G 22.01.24 For Comment
Rev. Date Notes

PLANNING

PROJECT
PJR

SITE ADDRESS
The Old Nursery
Tottenham Green,
London
N15 4GZ

DRAWING TITLE:
PROPOSED SITE PLAN

DRAWING NO:
1186-121

BY: GG CHK: GG DATE: 31.05.22 SCALE: @A1
NTS

GG

PROPOSED SITE PLAN



NTS

NOTES:
ALL DIMENSIONS, LEVELS AND CLEARANCES TO BE CHECKED
ON SITE PRIOR TO WORKS COMMENCING
THIS DRAWING SHOULD BE READ IN CONJUNCTION WITH ALL
OTHER PROJECT RELATED DRAWINGS, SPECIFICATIONS AND
DOCUMENTS.
THIS DRAWING IS COPYRIGHT OF GEBHARD AND GOODWIN

Church Hall (not listed or locally
listed)

Holy Trinity Infants Annexe (not
listed or locally listed)

Proposed Development Site

Grade II listed Holy Trinity Church

Grade II listed Holy Trinity Church
School

Grade II listed Old Well and Well
House



Non-original non listed annexe


PROPOSED STREETSCENE



G	22.01.24	For Comment
Rev.	Date	Notes
PLANNING		
PROJECT PJR		
SITE ADDRESS The Old Nursery Tottenham Green, London N15 4GZ		
DRAWING TITLE: PROPOSED STREETSCENE		
DRAWING NO: 1186-122		
BY: GG	CHK: GG	DATE: 31.05.22
		SCALE @A1 NTS



NOTES:
ALL DIMENSIONS, LEVELS AND CLEARANCES TO BE CHECKED
ON SITE PRIOR TO WORKS COMMENCING
THIS DRAWING SHOULD BE READ IN CONJUNCTION WITH ALL
OTHER PROJECT RELATED DRAWINGS, SPECIFICATIONS AND
DOCUMENTS.
THIS DRAWING IS COPYRIGHT OF GEBHARD AND GOODWIN

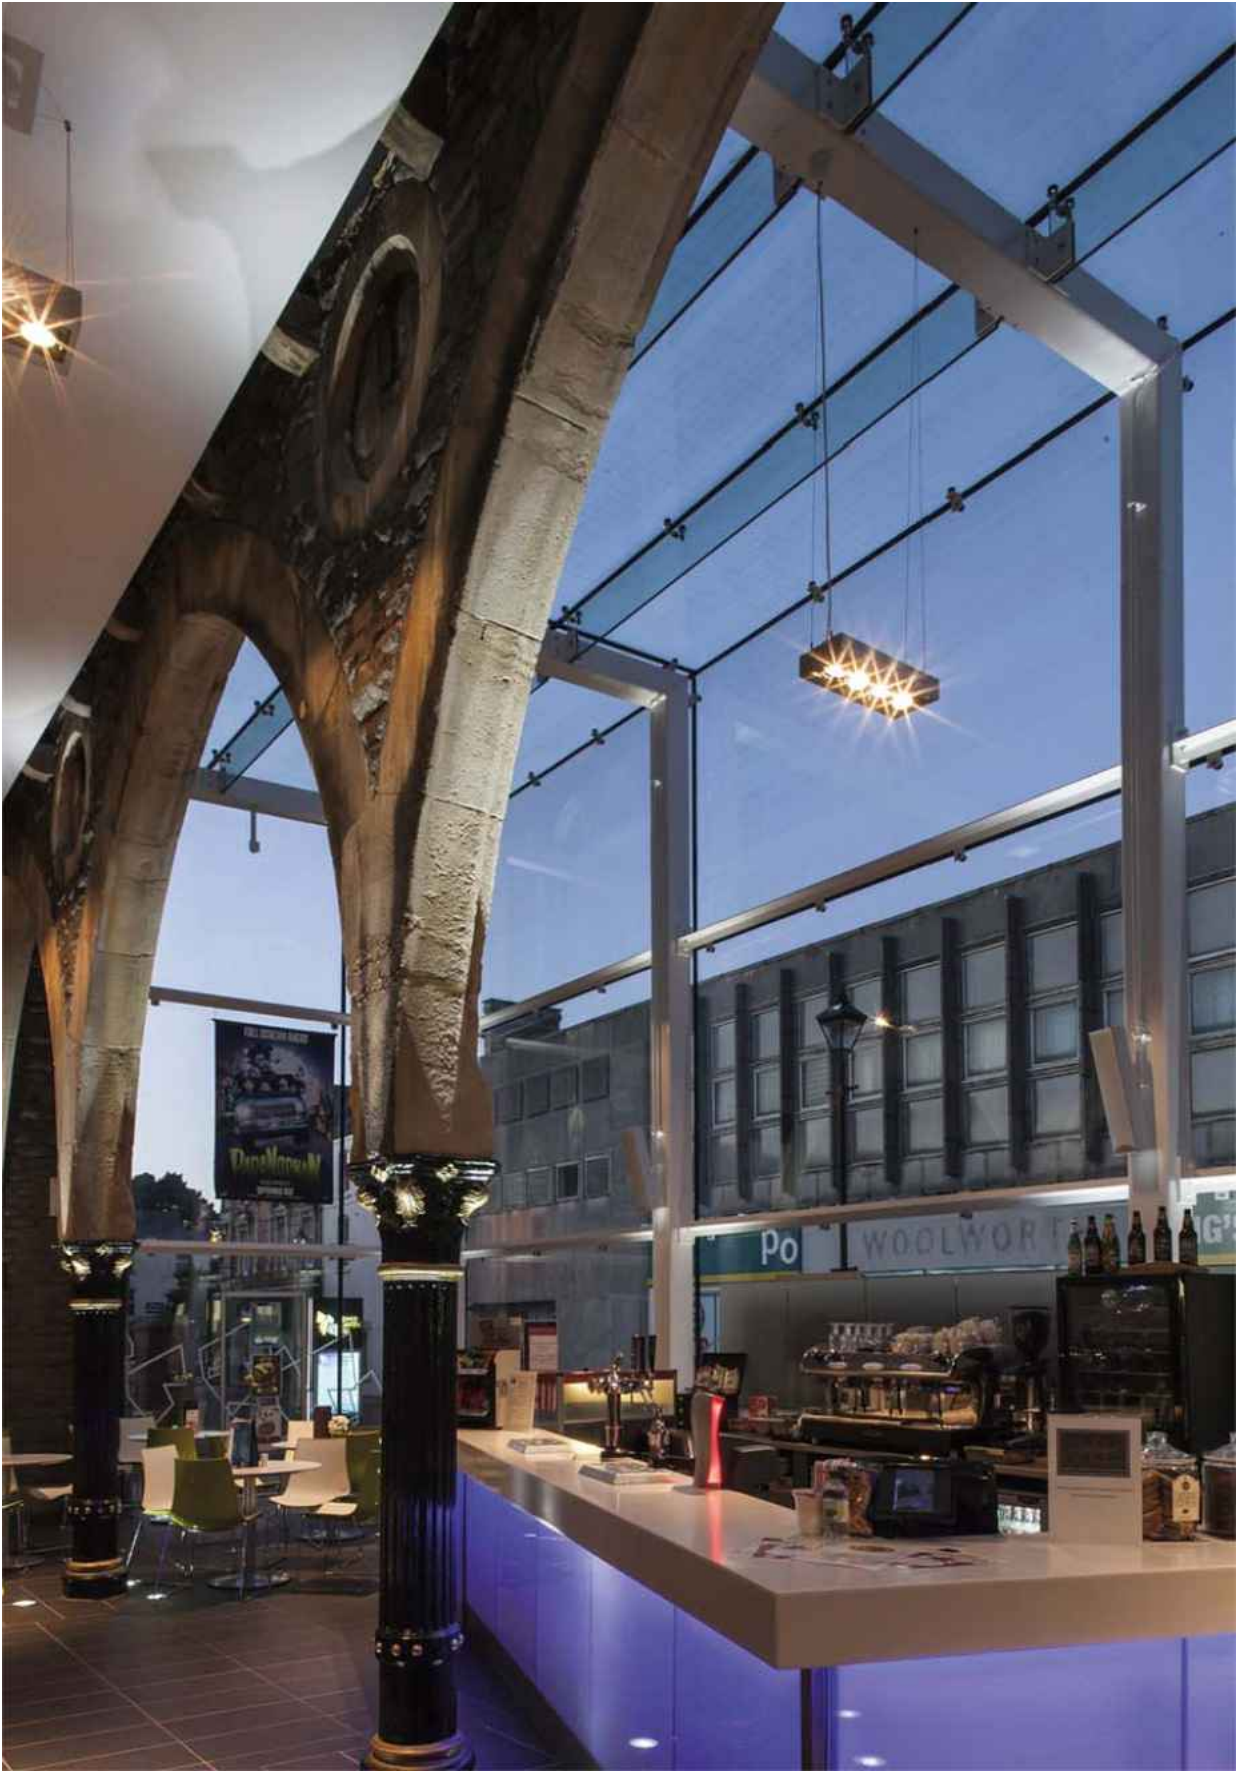

PRECEDENT



NTS



G	22.01.24	For Comment
Rev.	Date	Notes
PLANNING		
PROJECT PJR		
SITE ADDRESS The Old Nursery Tottenham Green, London N15 4GZ		
DRAWING TITLE: PRECEDENT		
DRAWING NO: 1186-122		
BY: GG	CHK: GG	DATE: 31.05.22 SCALE @A1 INTS



NOTES:
ALL DIMENSIONS, LEVELS AND CLEARANCES TO BE CHECKED
ON SITE PRIOR TO WORKS COMMENCING


THIS DRAWING SHOULD BE READ IN CONJUNCTION WITH ALL
OTHER PROJECT RELATED DRAWINGS, SPECIFICATIONS AND
DOCUMENTS.

THIS DRAWING IS COPYRIGHT OF GEBHARD AND GOODWIN

Gothic Arches with a hierarchy
ascending towards the Eastern
Facade of The Holy Trinity Church

Outdoor seating to enliven
Tottenham Green and create
a more secure environment

None original garage building
removed and the brickwork of the
Eastern face of the nursery is revealed
and opened into the new cafe

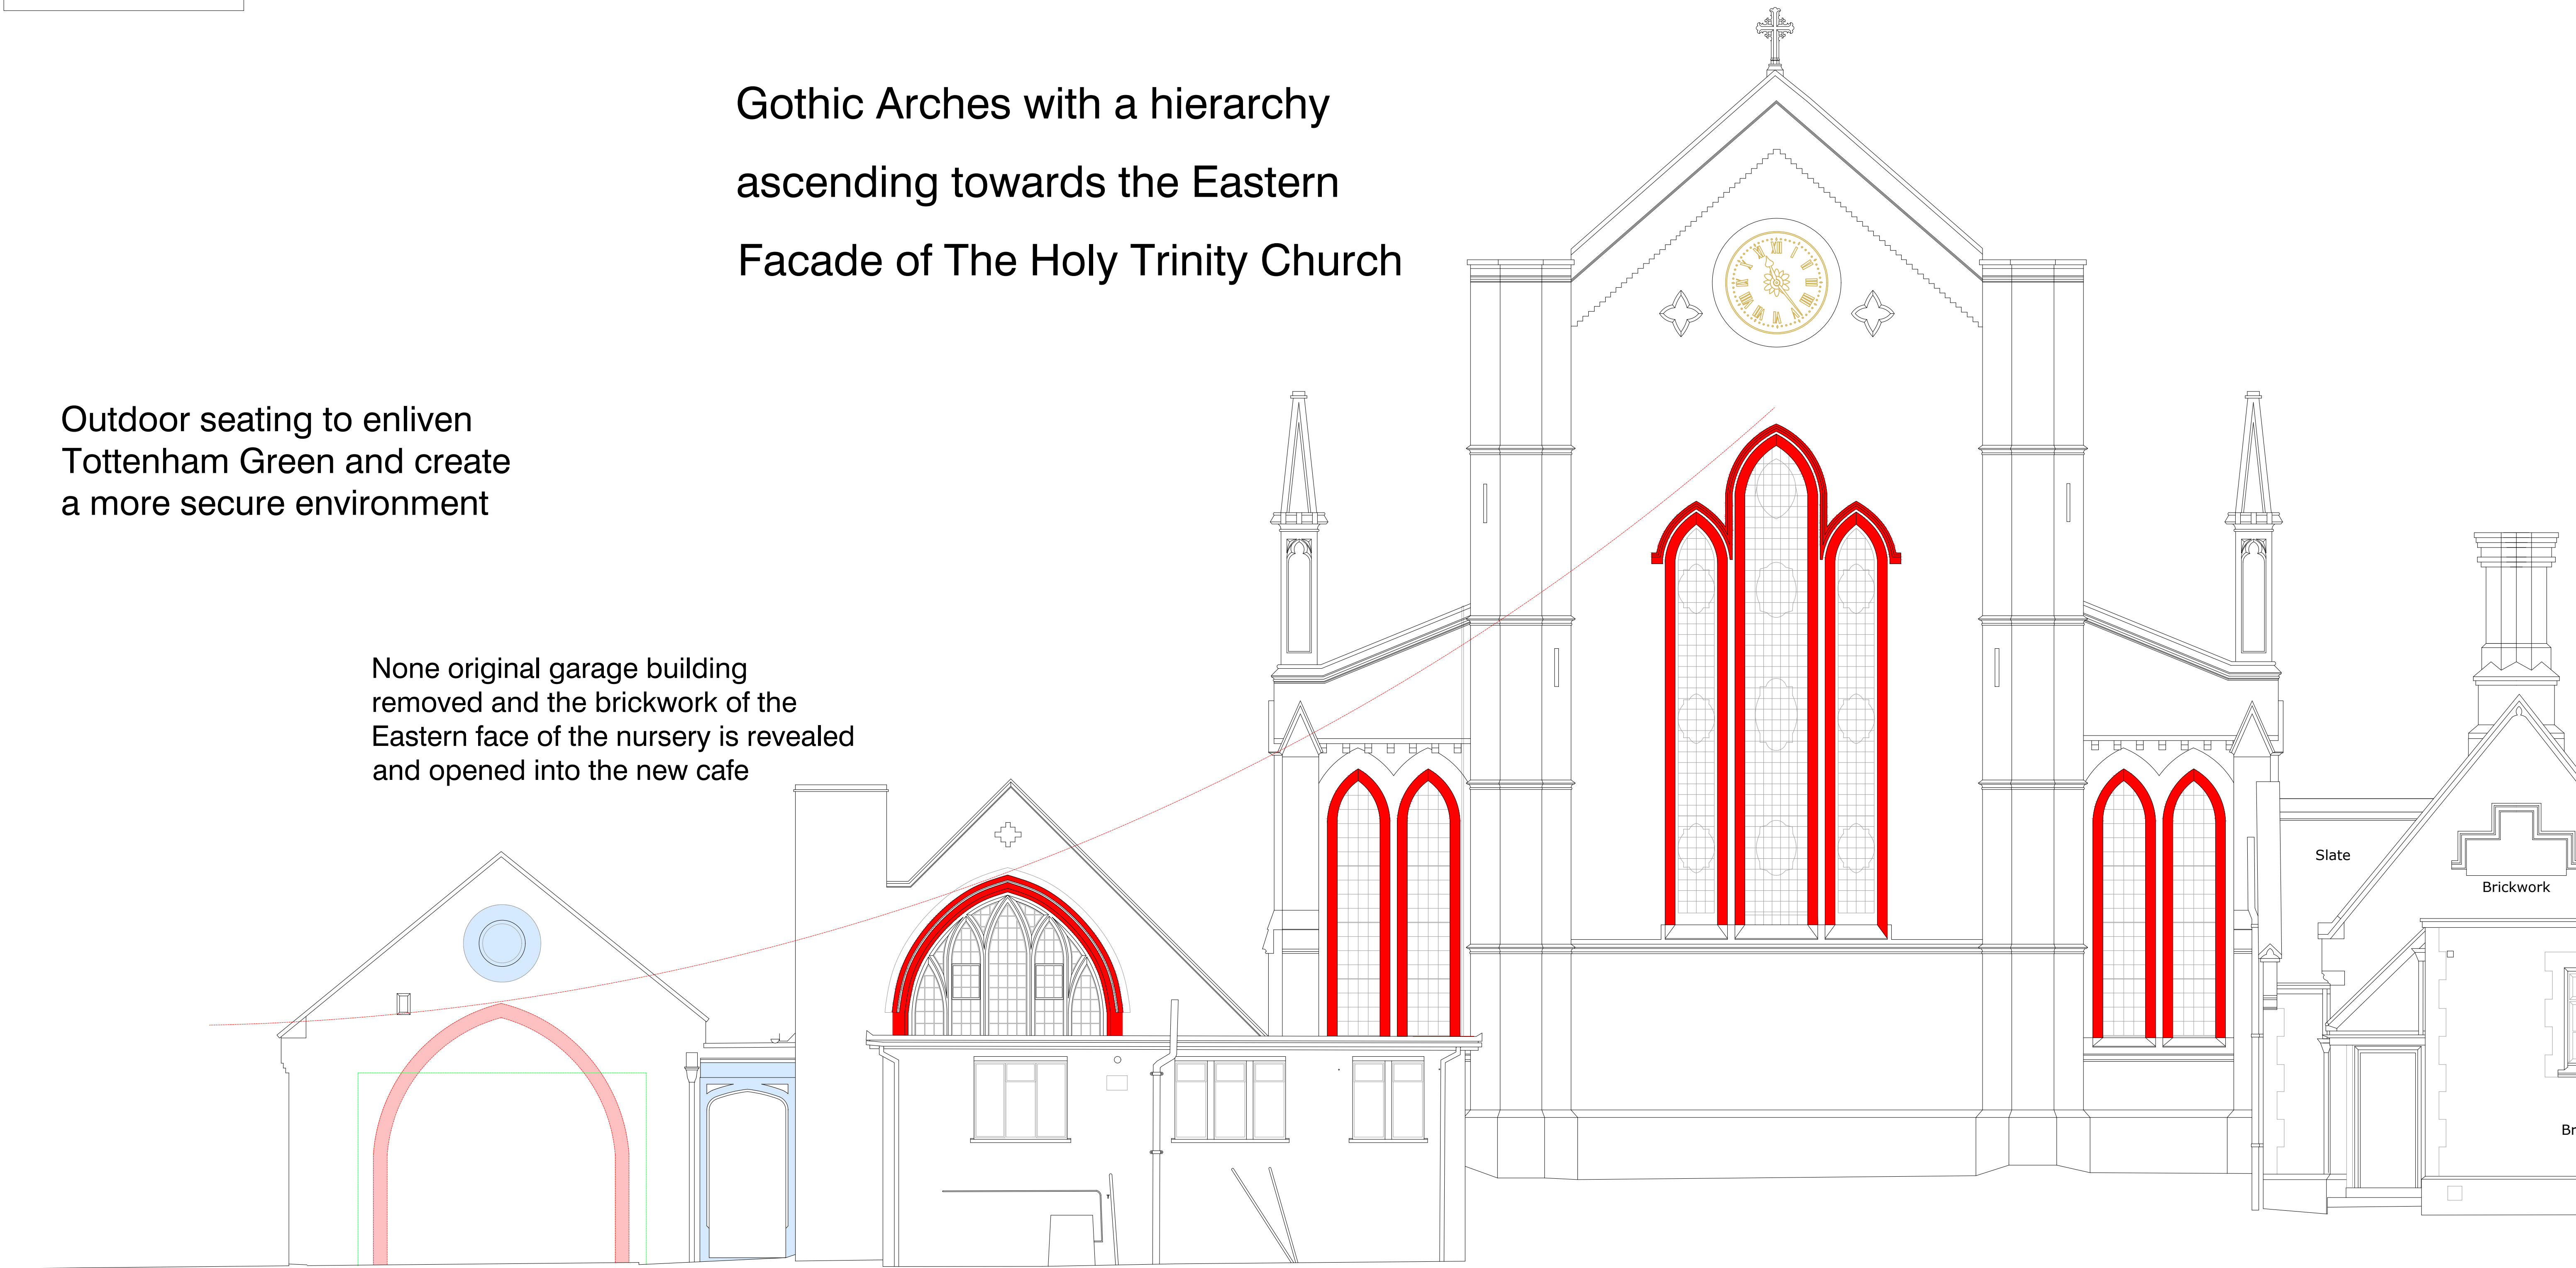


All heritage assests are preserved
and enhanced as part of the design

NOTES:
ALL DIMENSIONS, LEVELS AND CLEARANCES TO BE CHECKED
ON SITE PRIOR TO WORKS COMMENCING

THIS DRAWING SHOULD BE READ IN CONJUNCTION WITH ALL
OTHER PROJECT RELATED DRAWINGS, SPECIFICATIONS AND
DOCUMENTS.

THIS DRAWING IS COPYRIGHT OF GEBHARD AND GOODWIN

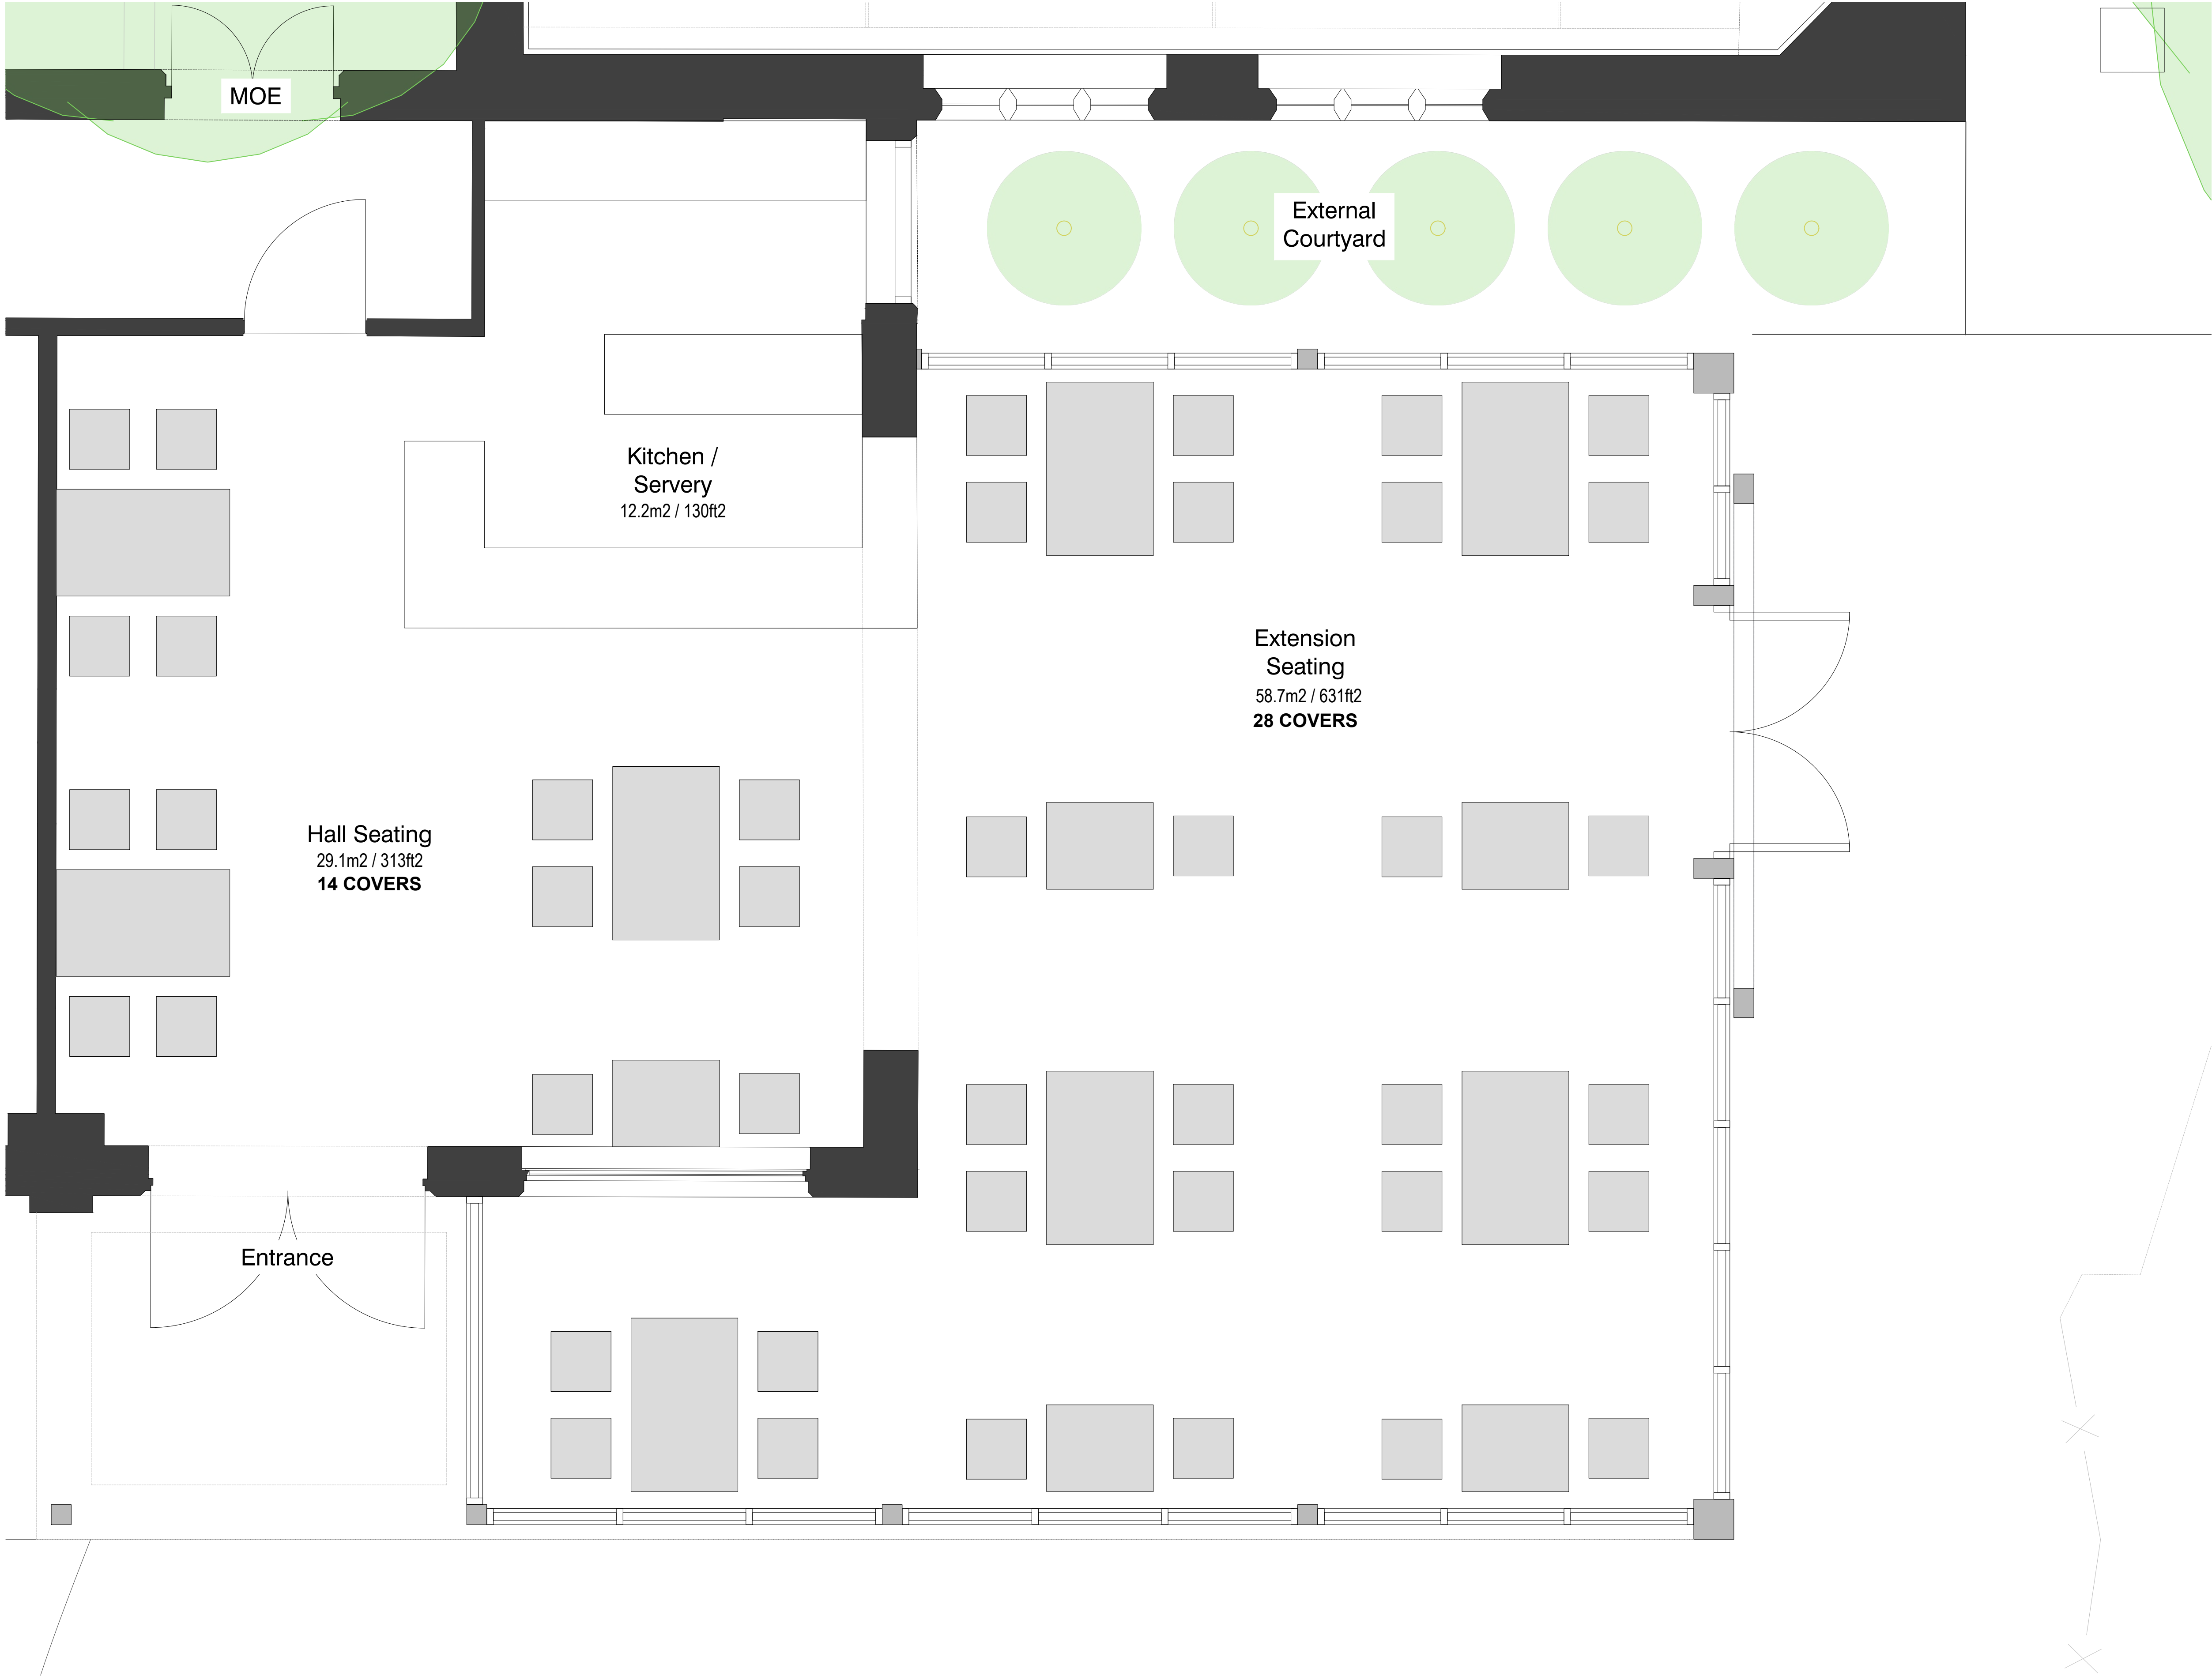

PROPOSED GROUND FLOOR PLAN

G	22.01.24	For Comment
Rev.	Date	Notes
PLANNING		
PROJECT PJR		
SITE ADDRESS The Old Nursery Tottenham Green, London N15 4GZ		
DRAWING TITLE: PROPOSED GROUND FLOOR PLAN		
DRAWING NO: 1188-112		
BY: GG	CHK: GG	DATE: 31.05.22
		SCALE @A1 1:25



NOTES:
ALL DIMENSIONS, LEVELS AND CLEARANCES TO BE CHECKED
ON SITE PRIOR TO WORKS COMMENCING
THIS DRAWING SHOULD BE READ IN CONJUNCTION WITH ALL
OTHER PROJECT RELATED DRAWINGS, SPECIFICATIONS AND
DOCUMENTS.
THIS DRAWING IS COPYRIGHT OF GEBHARD AND GOODWIN



SOUTH ELEVATION



EAST ELEVATION



NORTH ELEVATION

PROPOSED SITE ELEVATIONS

0 10m
SCALE 1:100 @A1 / 1:200 @A3


G	22.01.24	For Comment
Rev.	Date	Notes
PLANNING		
PROJECT PJR		
SITE ADDRESS The Old Nursery Tottenham Green, London N15 4GZ		
DRAWING TITLE: PROPOSED SITE ELEVATIONS		
DRAWING NO: 1188-210		
BY: GG	CHK: GG	DATE: 31.05.22 SCALE @A1 1:100

GG

NOTES:
ALL DIMENSIONS, LEVELS AND CLEARANCES TO BE CHECKED
ON SITE PRIOR TO WORKS COMMENCING
THIS DRAWING SHOULD BE READ IN CONJUNCTION WITH ALL
OTHER PROJECT RELATED DRAWINGS, SPECIFICATIONS AND
DOCUMENTS.
THIS DRAWING IS COPYRIGHT OF GEBHARD AND GOODWIN



SOUTH ELEVATION

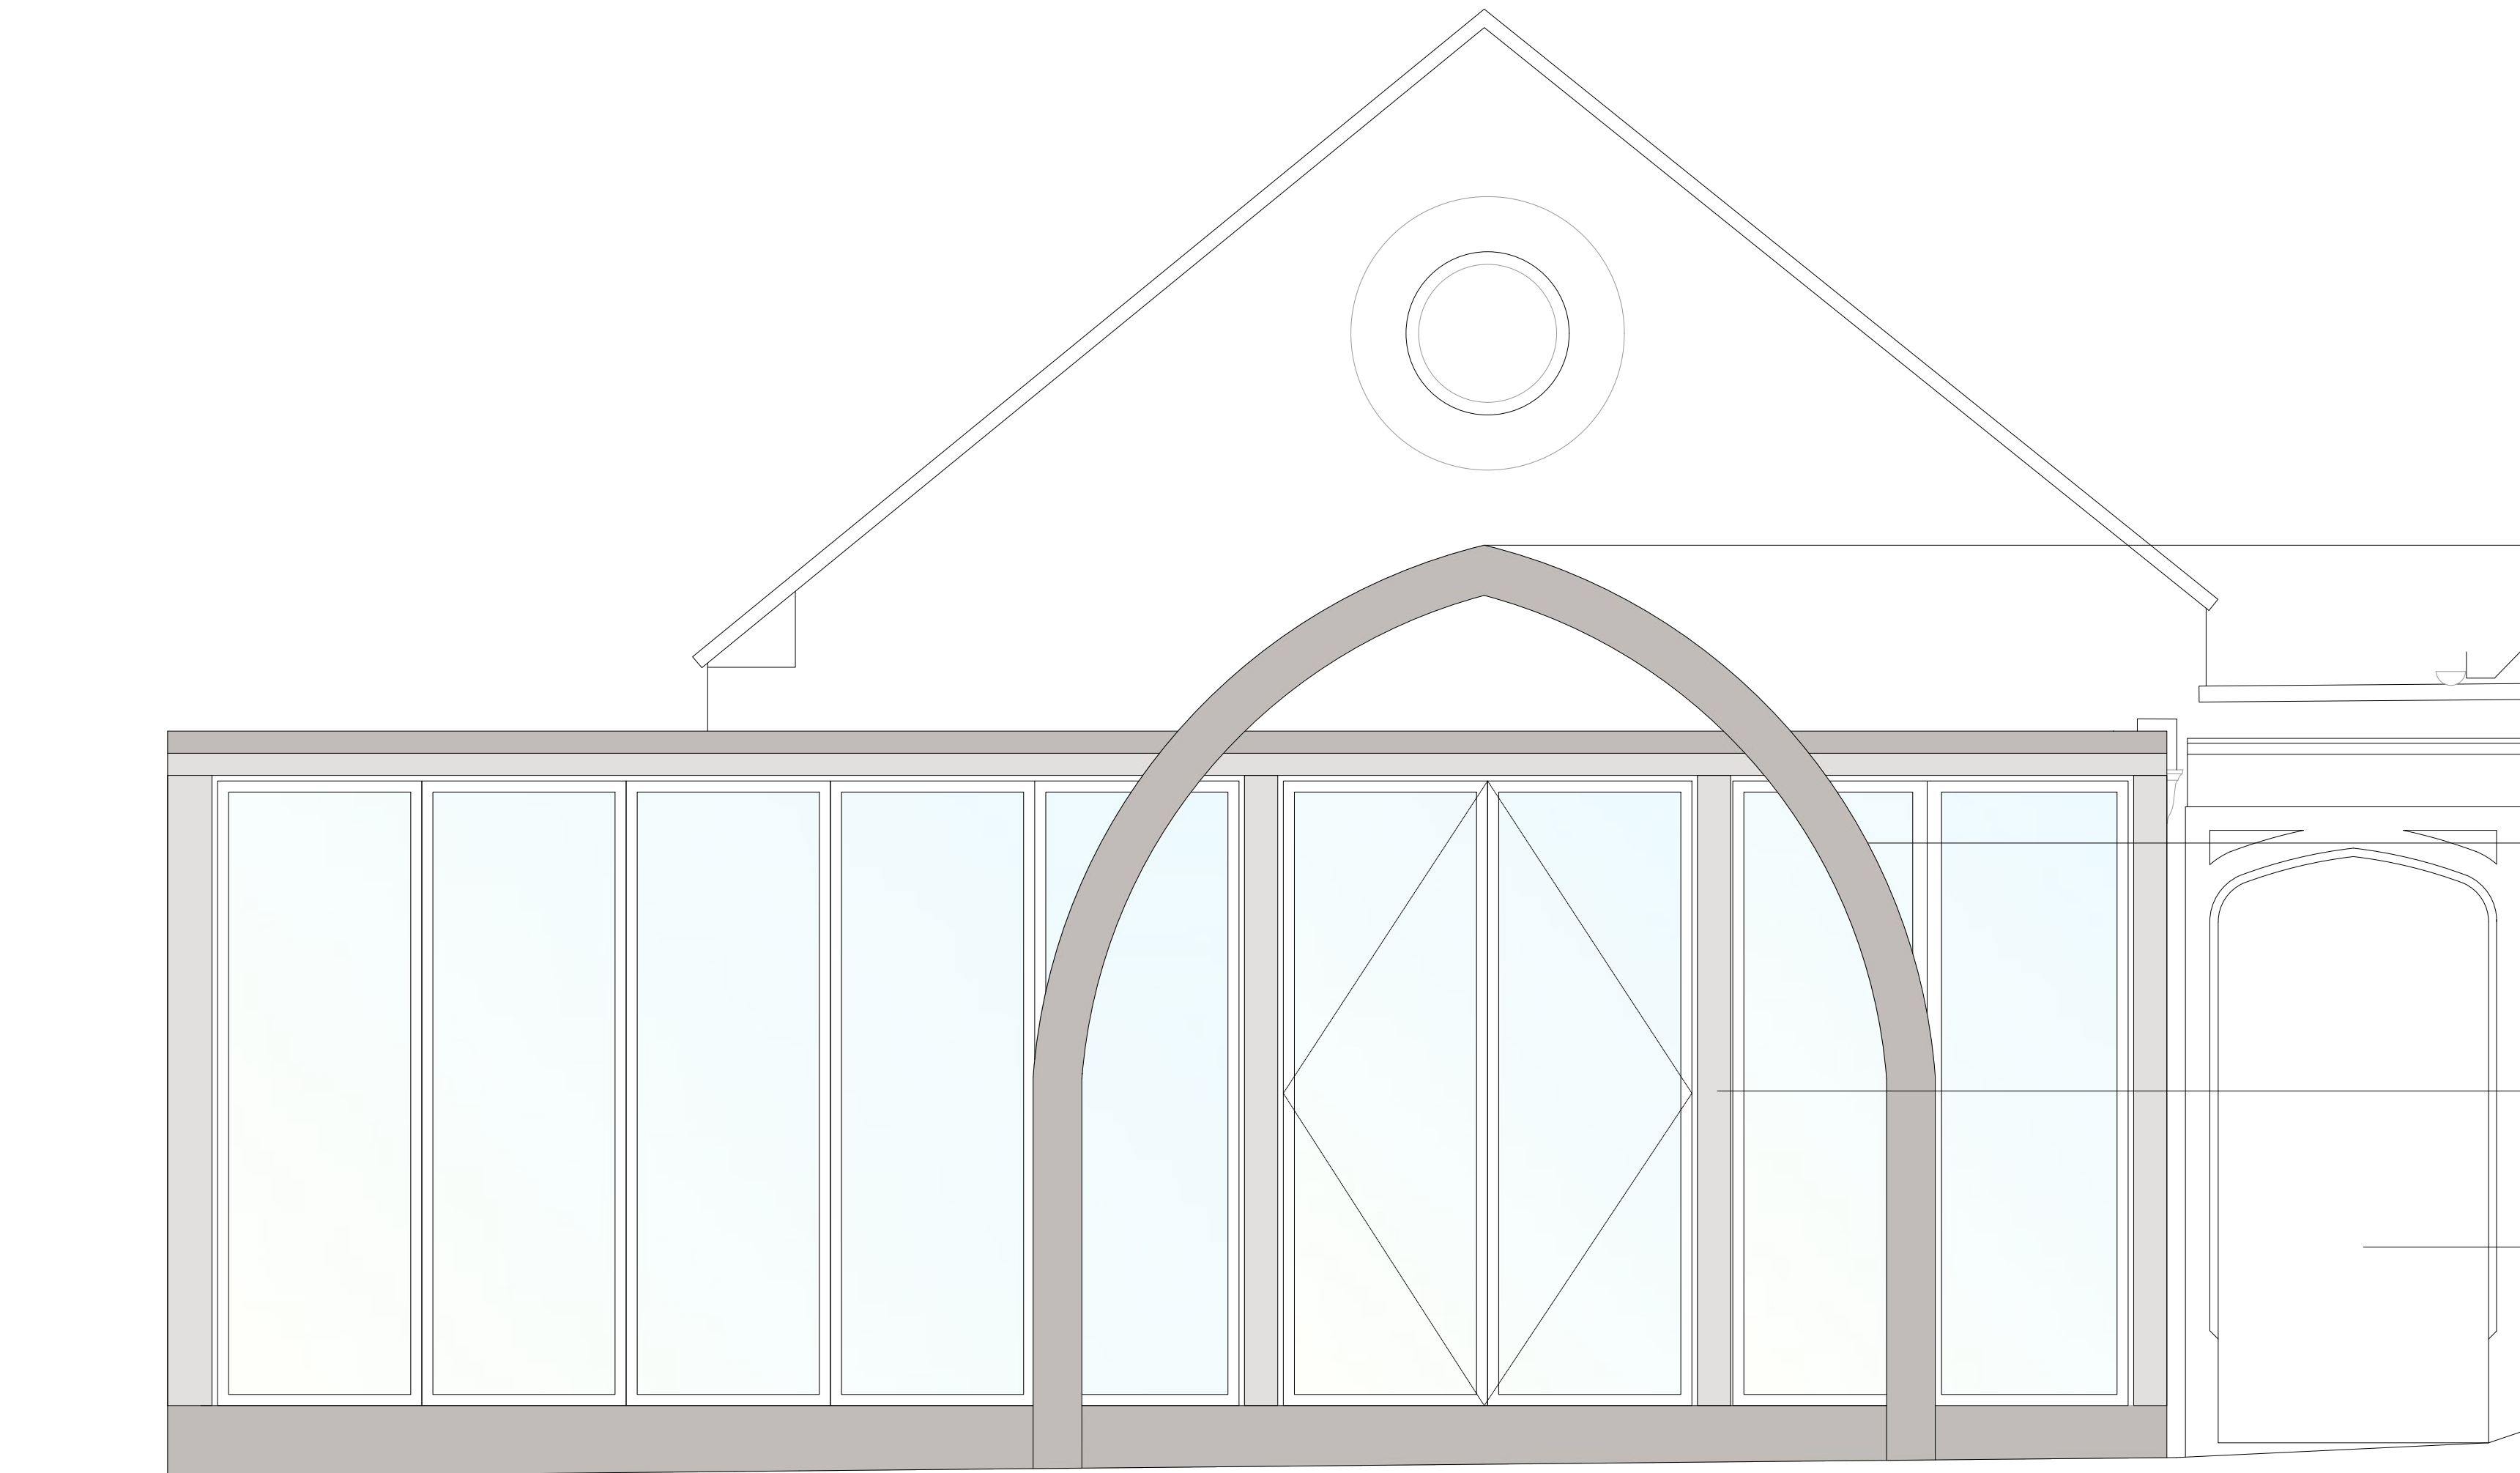

EAST ELEVATION


Centre of arch to align with centre of brick gable
and circular window detail

Decorative feature arch with proportions taken from
Eastern elevation of Holy Trinity Church

Brick piers, brickwork and pointing to match
existing building

Existing archway opening retained. New building
set away from stone surround

PROPOSED ELEVATIONS

 

SCALE 1:25 @A1 / 1:50 @A3

G	22.01.24	For Comment
Rev.	Date	Notes
PLANNING		
PROJECT PJR		
SITE ADDRESS The Old Nursery Tottenham Green, London N15 4GZ		
DRAWING TITLE: PROPOSED ELEVATIONS		
DRAWING NO: 1188-211		
BY: GG	CHK: GG	DATE: 31.05.22
		SCALE @A1 1:25



NOTES:
ALL DIMENSIONS, LEVELS AND CLEARANCES TO BE CHECKED
ON SITE PRIOR TO WORKS COMMENCING

THIS DRAWING SHOULD BE READ IN CONJUNCTION WITH ALL
OTHER PROJECT RELATED DRAWINGS, SPECIFICATIONS AND
DOCUMENTS.

THIS DRAWING IS COPYRIGHT OF GEBHARD AND GOODWIN



G	22.01.24	For Comment
Rev.	Date	Notes
PLANNING		
PROJECT		
PJR		
SITE ADDRESS		
The Old Nursery		
Tottenham Green,		
London		
N15 4GZ		
DRAWING TITLE:		
PROPOSED VISUALS		
DRAWING NO:		
1186-301		
BY:	CHK:	DATE:
GG	GG	31.05.22
SCALE @A1		NTS



PROPOSED VISUALS - images for illustrative purposes only, final details may vary

NOTES:
ALL DIMENSIONS, LEVELS AND CLEARANCES TO BE CHECKED
ON SITE PRIOR TO WORKS COMMENCING

THIS DRAWING SHOULD BE READ IN CONJUNCTION WITH ALL
OTHER PROJECT RELATED DRAWINGS, SPECIFICATIONS AND
DOCUMENTS.

THIS DRAWING IS COPYRIGHT OF GEBHARD AND GOODWIN



G	22.01.24	For Comment
Rev.	Date	Notes

PLANNING

PROJECT
PJR

SITE ADDRESS
The Old Nursery
Tottenham Green,
London
N15 4GZ

DRAWING TITLE:
PROPOSED VISUALS

DRAWING NO:
1186-302

BY:	CHK:	DATE:	SCALE @A1
GG	GG	31.05.22	NTS



PROPOSED VISUALS - images for illustrative purposes only, final details may vary

NOTES:
ALL DIMENSIONS, LEVELS AND CLEARANCES TO BE CHECKED
ON SITE PRIOR TO WORKS COMMENCING

THIS DRAWING SHOULD BE READ IN CONJUNCTION WITH ALL
OTHER PROJECT RELATED DRAWINGS, SPECIFICATIONS AND
DOCUMENTS.

THIS DRAWING IS COPYRIGHT OF GEBHARD AND GOODWIN



PROPOSED VISUALS - images for illustrative purposes only, final details may vary

G	22.01.24	For Comment
Rev.	Date	Notes
PLANNING		
PROJECT		
PJR		
SITE ADDRESS		
The Old Nursery		
Tottenham Green,		
London		
N15 4GZ		
DRAWING TITLE:		
PROPOSED VISUALS		
DRAWING NO:		
1186-303		
BY:	CHK:	DATE:
GG	GG	31.05.22
SCALE		@A1
		INTS

