



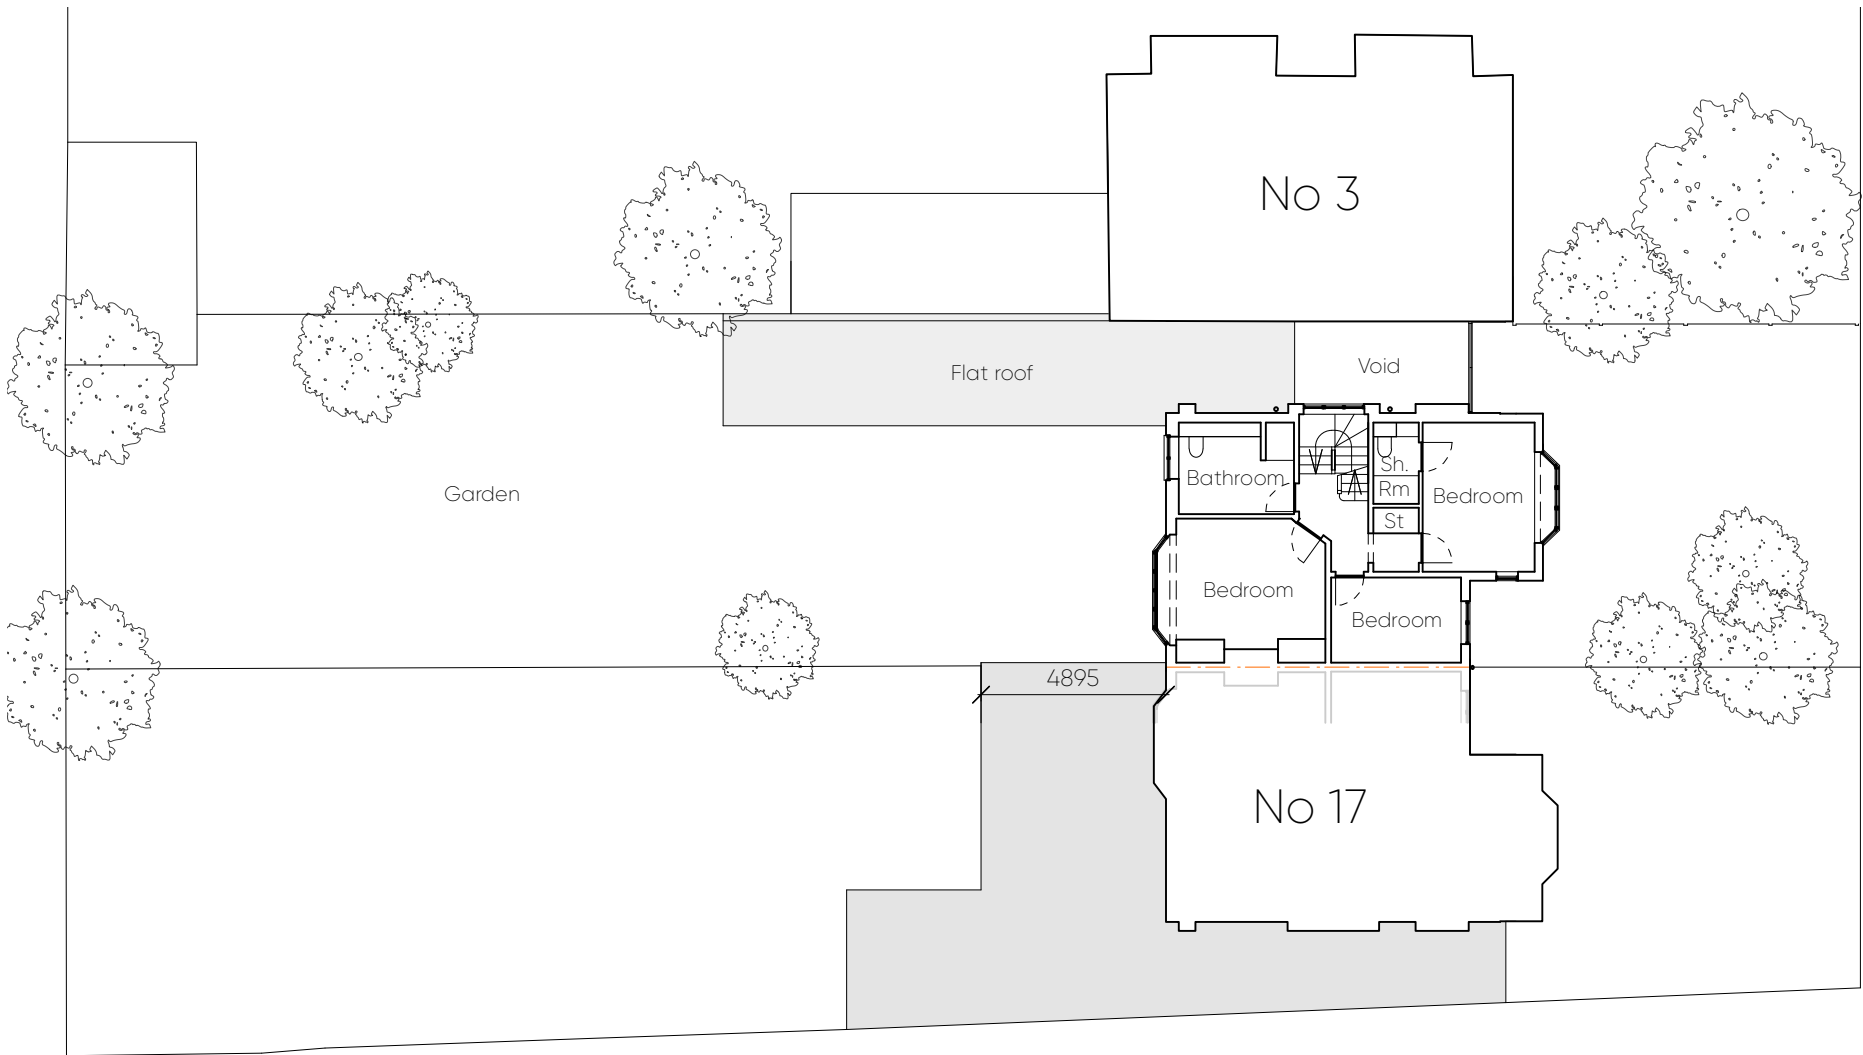

1. FIRST FLOOR PLAN - AS EXISTING

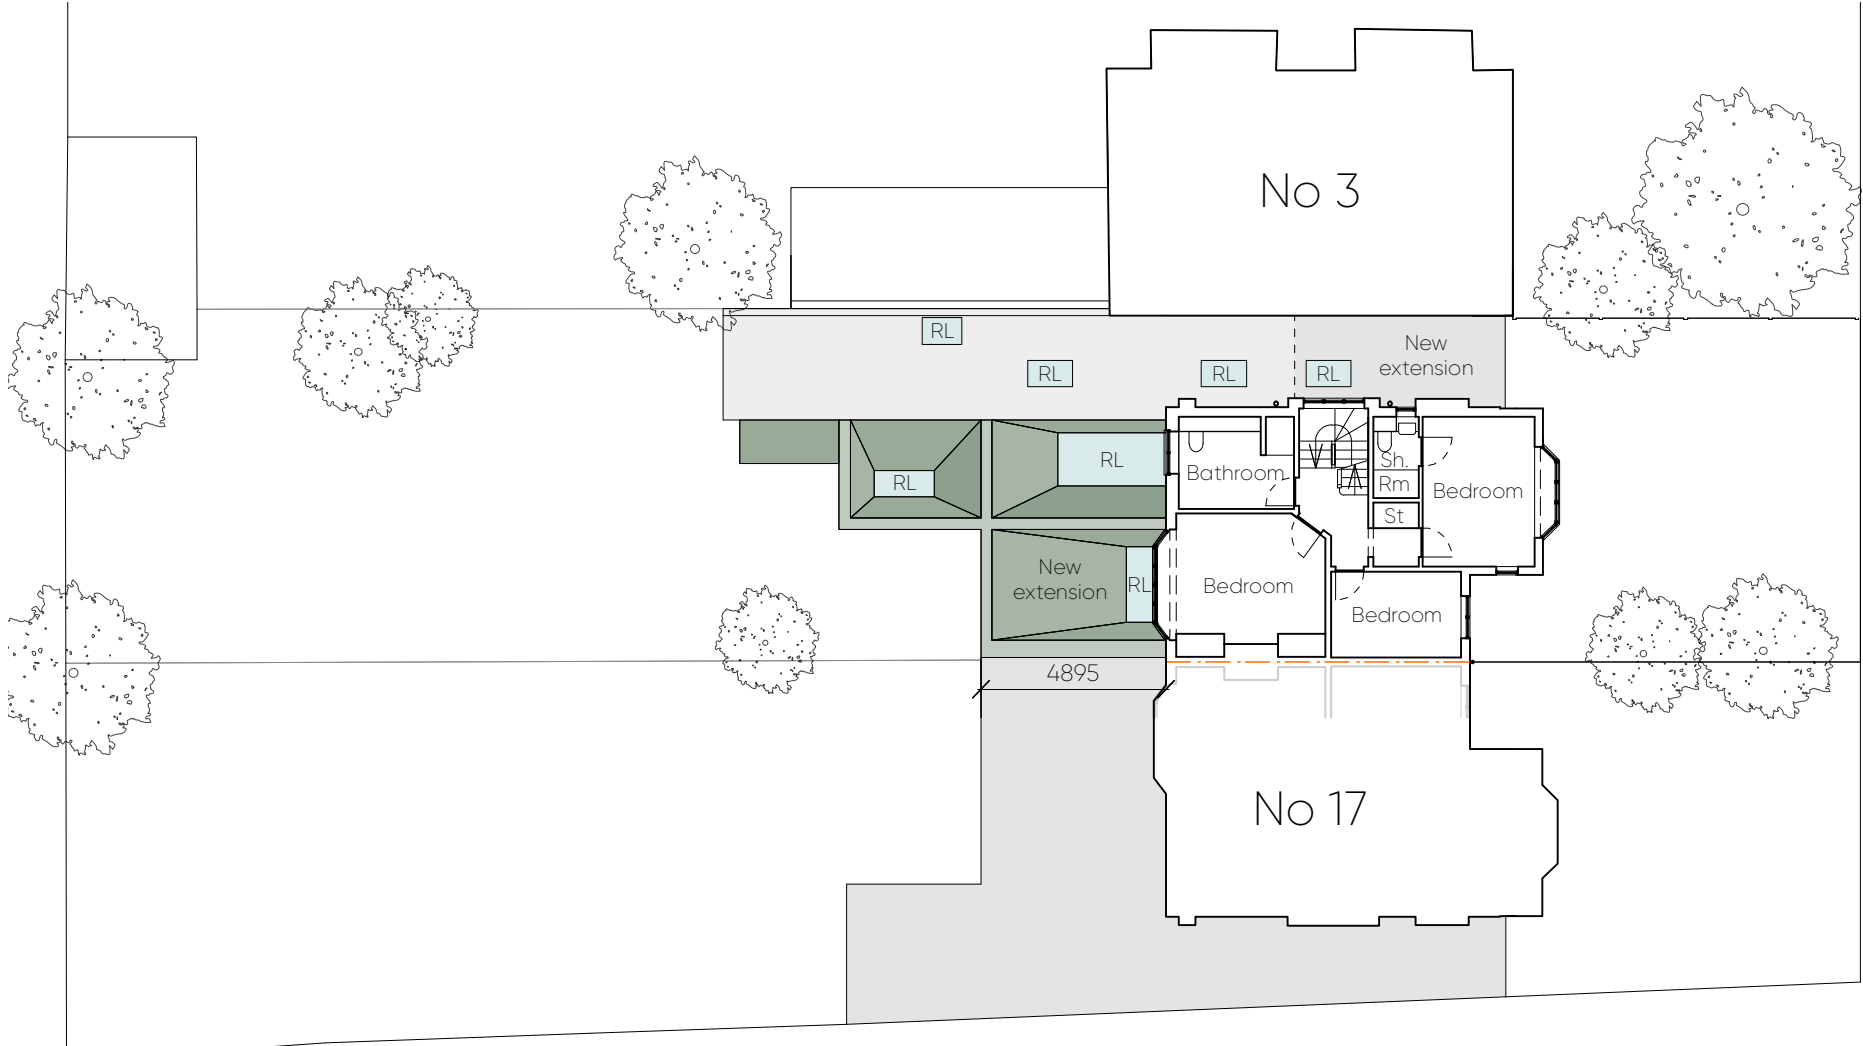

2. FIRST FLOOR PLAN - AS PROPOSED

Southern Road

Southern Road



PLANNING

© Knott Architects
98B Tollington Park
London N4 3RB
tel: (020) 72638844
mail@knottarchitects.co.uk

Note: Do not scale from this drawing.

Revisions

NOTE:
Neighbouring houses not surveyed. Information taken from OS map and photographs and is indicative only.

  

K N O T T

19 Southern Road N2

First Floor Plans
Existing & Proposed

Scale 1:100@A1, 1:200@A3

Date: January 2024

496.PLG.003 Rev -

ARCHITECTS