




PROPOSED FRONT ELEVATION

NEW ROOFLIGHTS
NEW SLATE COVERING
TO MAIN ROOF
NEW DORMER CHEEKS
AND FRONT FACES TO BE
OF SLATE HANGING

EXISTING WINDOWS TO
BE OVERHAULED AND
PAINTED WHITE

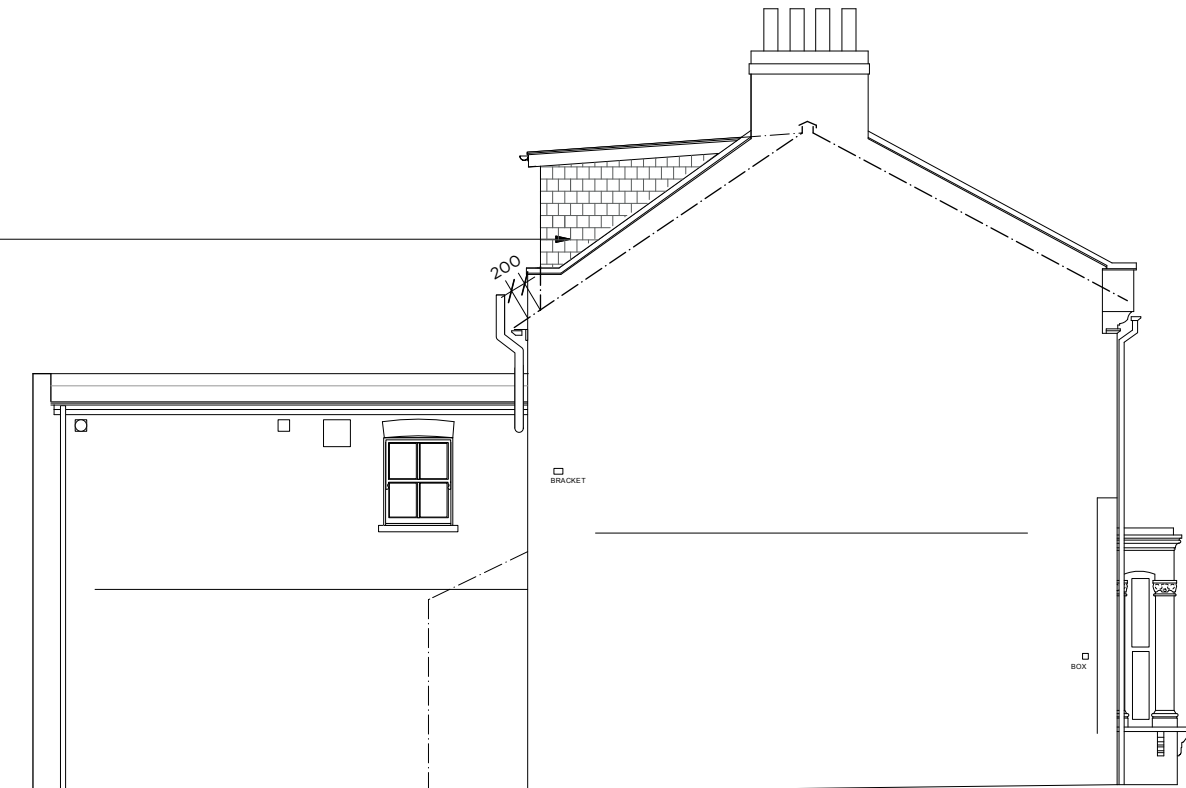

PROPOSED SIDE ELEVATION (GABLE)




PROPOSED REAR ELEVATION

NEW WHITE PAINTED
DOUBLE GLAZED SASH
WINDOW TO DORMER


NEW SLATE COVERING
TO MAIN ROOF
NEW DORMER CHEEKS
AND FRONT FACES TO BE
OF SLATE HANGING

EXISTING WINDOWS TO
BE OVERHAULED AND
PAINTED WHITE

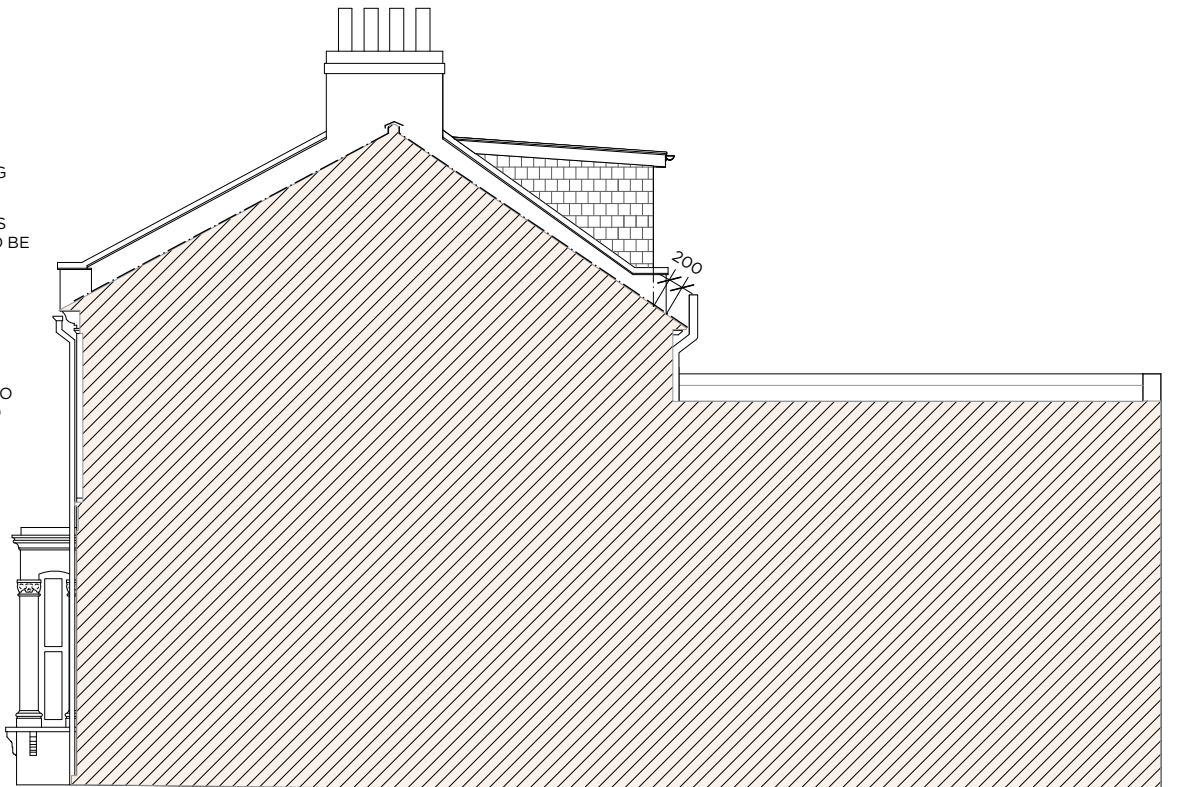

PROPOSED SIDE ELEVATION (GABLE)

FOR PLANNING APPLICATION ONLY

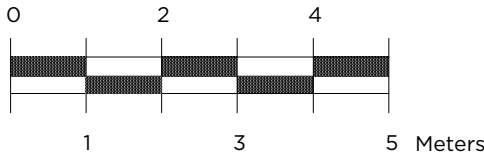

COPYRIGHT OF THIS DRAWING REMAINS WITH DESIGNER

A 22.01.24 FOR PLANNING CONSENT APPLICATION, DORMER SET BACK FROM EAVES

04.12.23 FOR PLANNING CONSENT APPLICATION

01.12.23 FOR CLIENT APPROVAL

REV DATE DETAIL

BOONHOLT
DESIGN CONSULTANTS LTD
HILL HOUSE
28 LYNN ROAD
WIMBOTSHAM
KINGS LYNN
PE34 3QL
STUDIO
+44 (0)1366 386555
MOBILE
+44 (0)7714 235750
+44 (0)7515 667430
www.boonholt.com



CLIENT O CHULKOV

PROJECT 98B SYDNEY ROAD, LONDON

DRAWING PROPOSED ELEVATIONS

DRAWING NO P567-04 REV A

DATE 20.11.23

SCALE 1:100 AT A3