




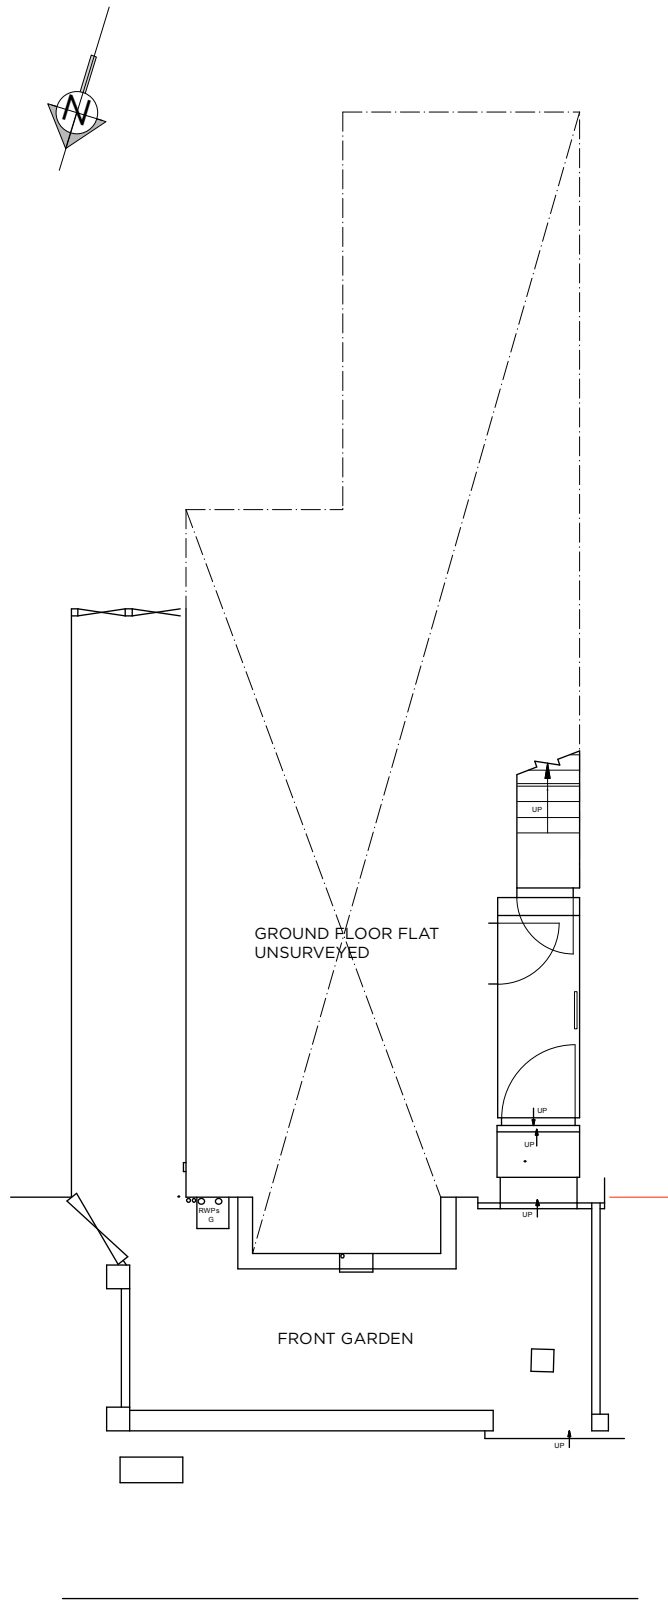


EXISTING GROUND FLOOR PLAN

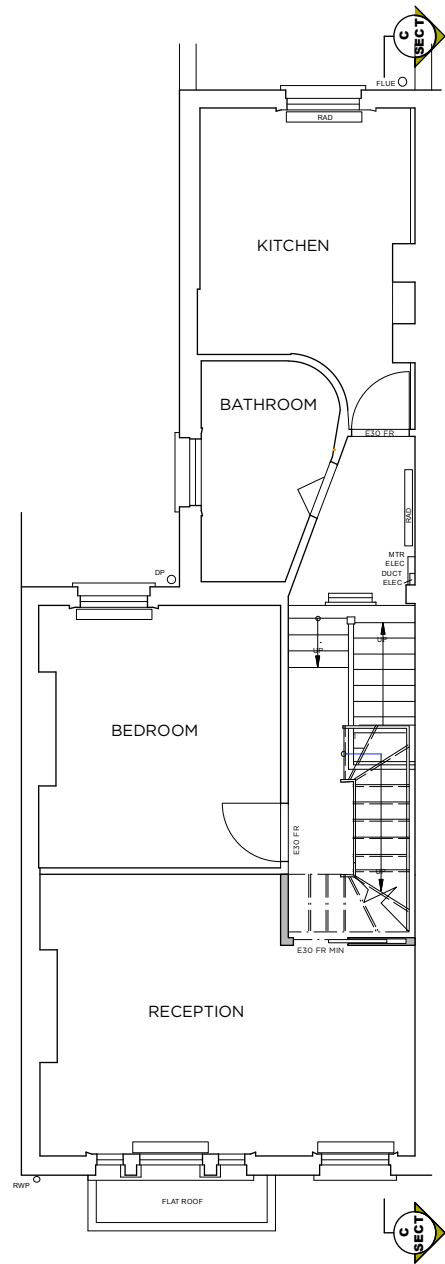

PROPOSED 1ST FLOOR PLAN

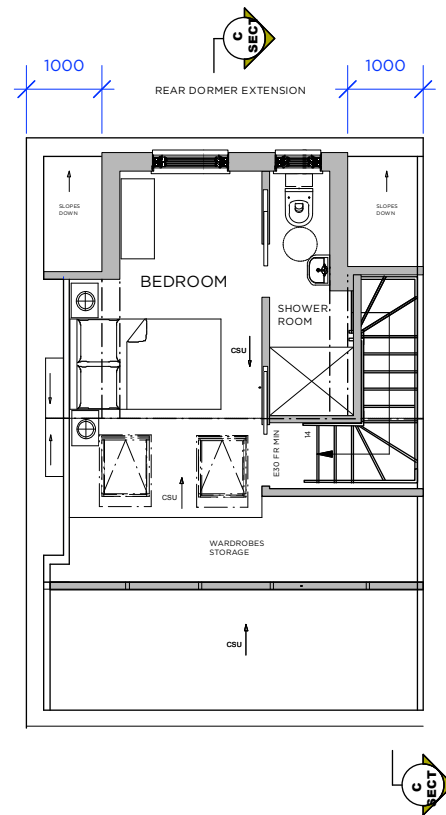


PROPOSED ATTIC FLOOR PLAN

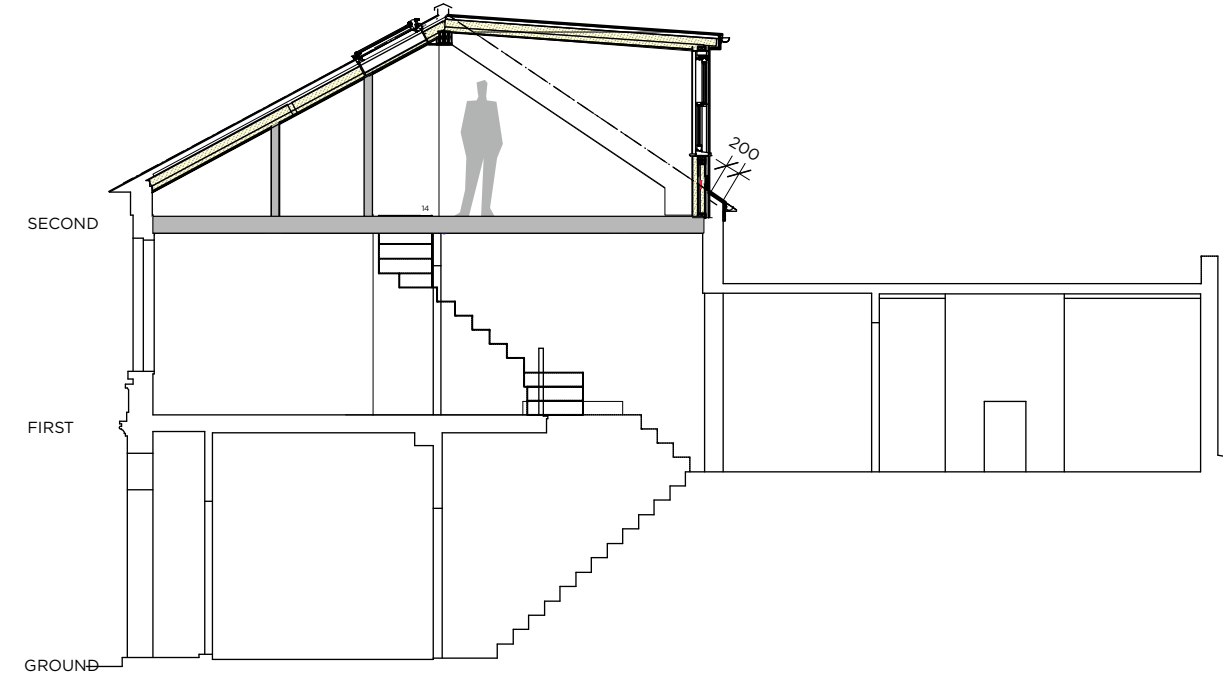

PROPOSED SECTION C-C

FOR PLANNING APPLICATION ONLY

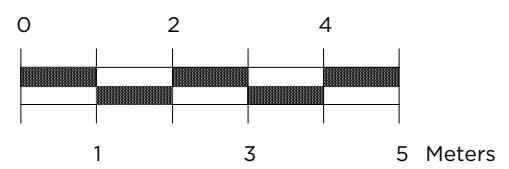

COPYRIGHT OF THIS DRAWING REMAINS WITH DESIGNER		BOONHOLT DESIGN CONSULTANTS LTD	STUDIO +44 (0)1366 386555
		HILL HOUSE 28 LYNN ROAD WIMBOTSHAM KINGS LYNN PE34 3QL	MOBILE +44 (0)7714 235750 +44 (0)7515 667430 www.boonholt.com
		CLIENT	O CHULKOV
		PROJECT	98B SYDNEY ROAD, LONDON
		DRAWING	PROPOSED PLANS
		DRAWING NO	P567-03 REV A
		DATE	20.11.23
		SCALE	1:100 AT A3
REV	DATE	DETAIL	
A	22.01.24	FOR PLANNING CONSENT APPLICATION, DORMER SET BACK FROM EAVES	
	04.12.23	FOR PLANNING CONSENT APPLICATION	
	01.12.23	FOR CLIENT APPROVAL	

