

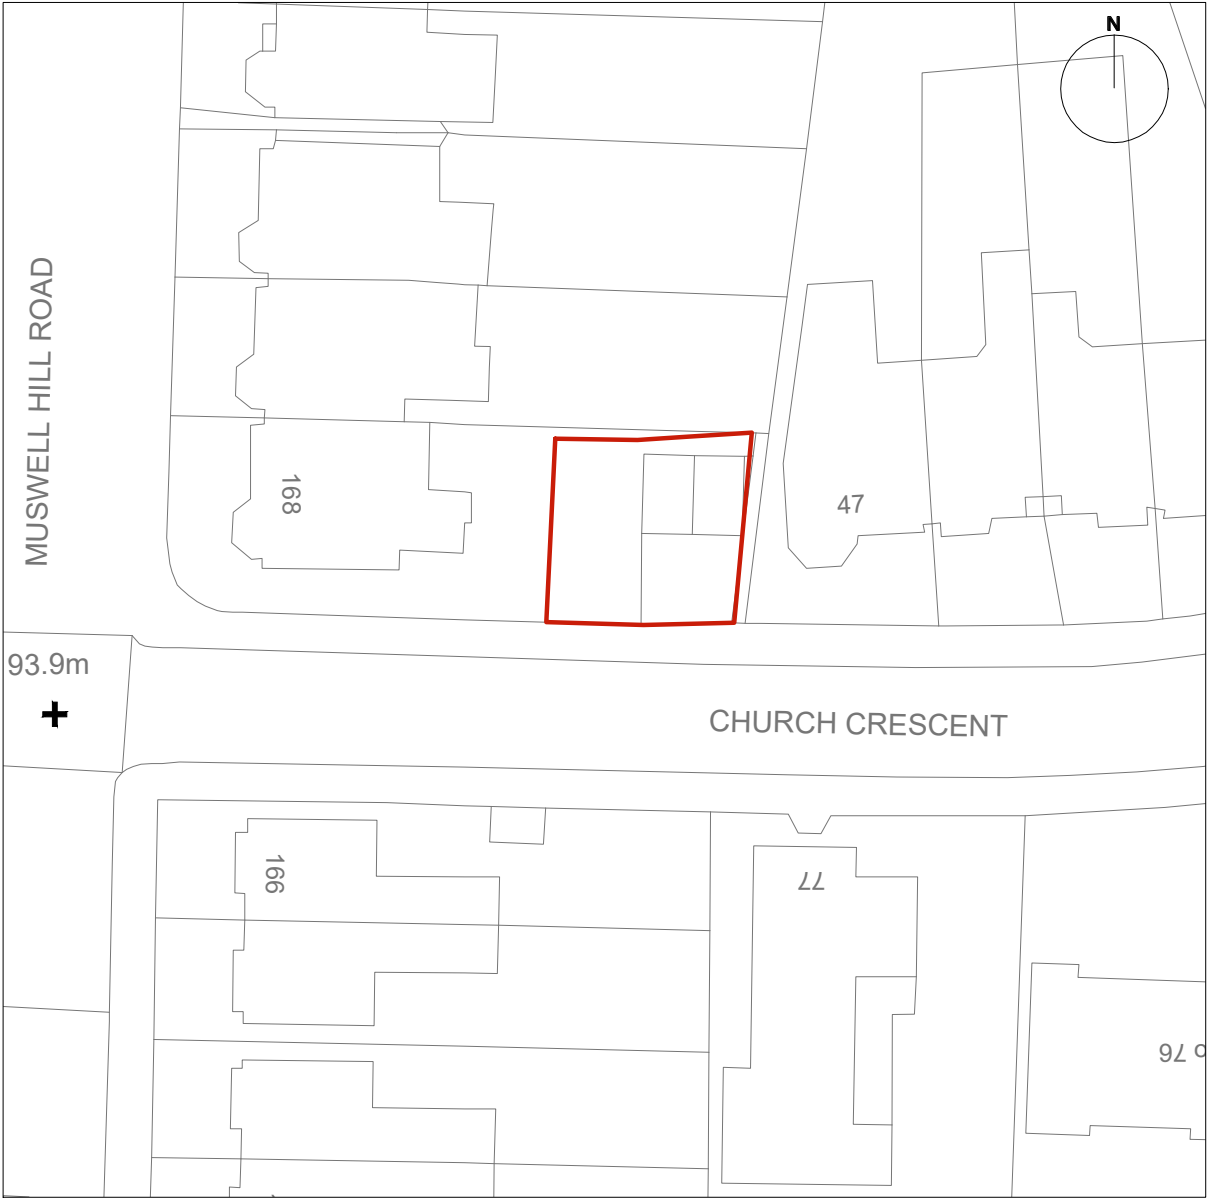


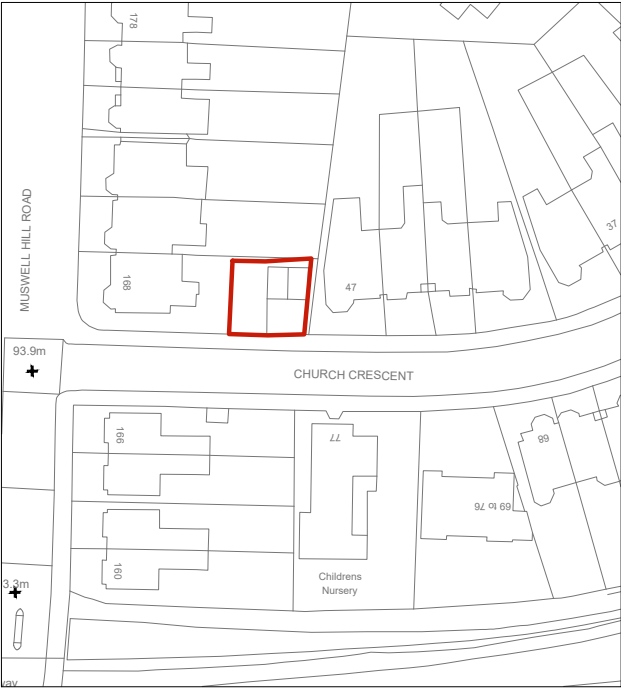


1 Block Plan
Scale 1 : 500

 

2 Site Location Plan
Scale 1 : 1250


KEY
SITE BOUNDARY

- Notes:
1. Drawing must be used solely for the status indicated only
 2. All dimensions and setting out shall be checked and confirmed and any discrepancies to be reported to the Architect prior to commencement of any work.
 3. This is a CAD Drawing. Under no circumstances shall manual alterations be made. Figured dimensions take preference to scale.
 4. All work and materials to be in accordance with current statutory legislation, relevant codes of practice and British Standards.
 5. Drawing to be read in accordance with relevant consultants and sub-contractors drawings and specifications.
- Disclaimer:**
The hard copy accompanying the electronic date is the legal. Copyright is Reserved.

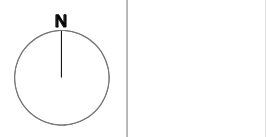

Rev:	Description:	Date:
A	Revised Proposal	01/12/23

Seesaw Studios	
Client: Andy Barr	
Project: Land rear of 168 Muswell Hill Road, N10 3NG	
Drawing Title: Site Location & Block Plan	
Date:	Drawing Status:
November 2023	Planning
Drawing Number:	Revision
SE 1826 - 01/P	A
Scale:	Drawn By:
1:500 / 1:1250 @ A4	SK

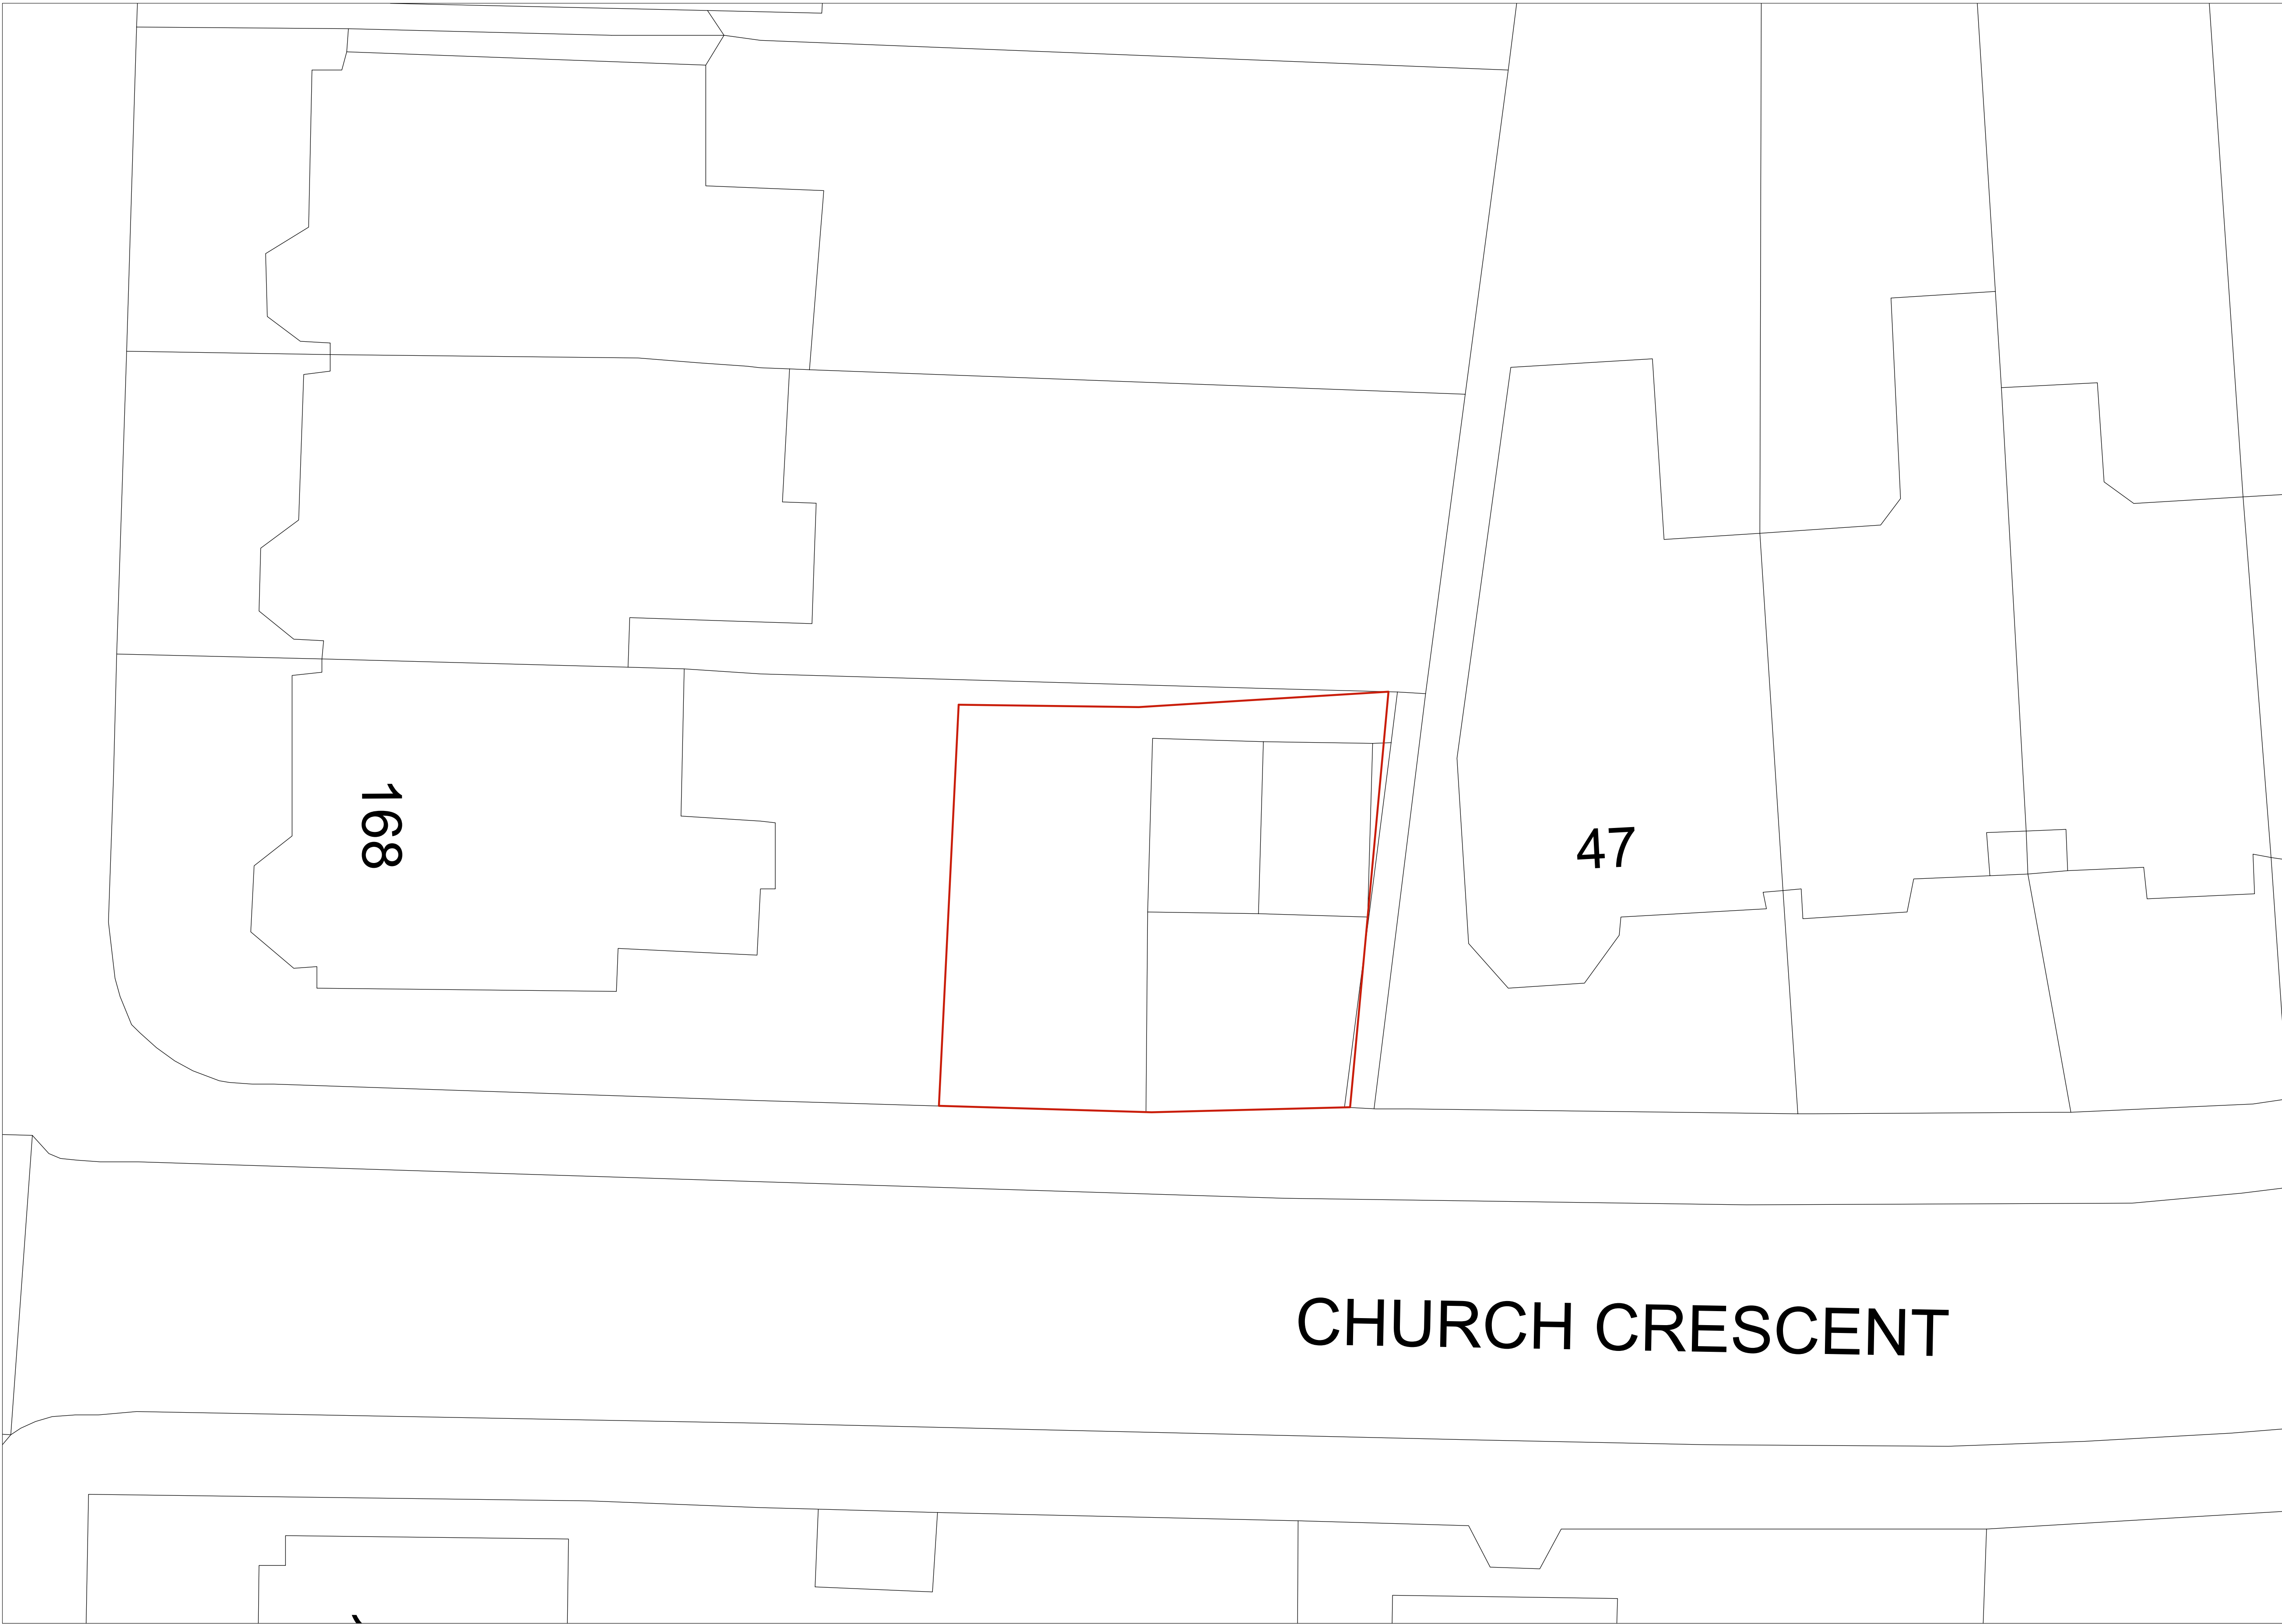


1 Existing Site Plan

Scale 1 : 100

KEY

SITE BOUNDARY

 

Notes:

1. Drawing must be used solely for the status indicated only

2. All dimensions and setting out shall be checked and confirmed and any discrepancies to be reported to the Architect prior to commencement of any work.

3. This is a CAD Drawing. Under no circumstances shall manual alterations be made. Figured dimensions take preference to scale.

4. All work and materials to be in accordance with current statutory legislation, relevant codes of practice and British Standards.

5. Drawing to be read in accordance with relevant consultants and sub-contractors drawings and specifications.

Disclaimer:
The hard copy accompanying the electronic date is the legal. Copyright is Reserved.

Rev:	Description:	Date:
A	Revised Proposal	01/12/23


Seesaw Studios

Client:
Andy Barr

Project:
Land rear of 168 Muswell Hill Road, N10 3NG

Drawing Title:
Existing Site Plan

Date:	Drawing Status:
November 2023	Planning
Drawing Number:	Revision
SE1826 - 02/P	A
Scale:	Drawn By:
1:100 @ A1	SK

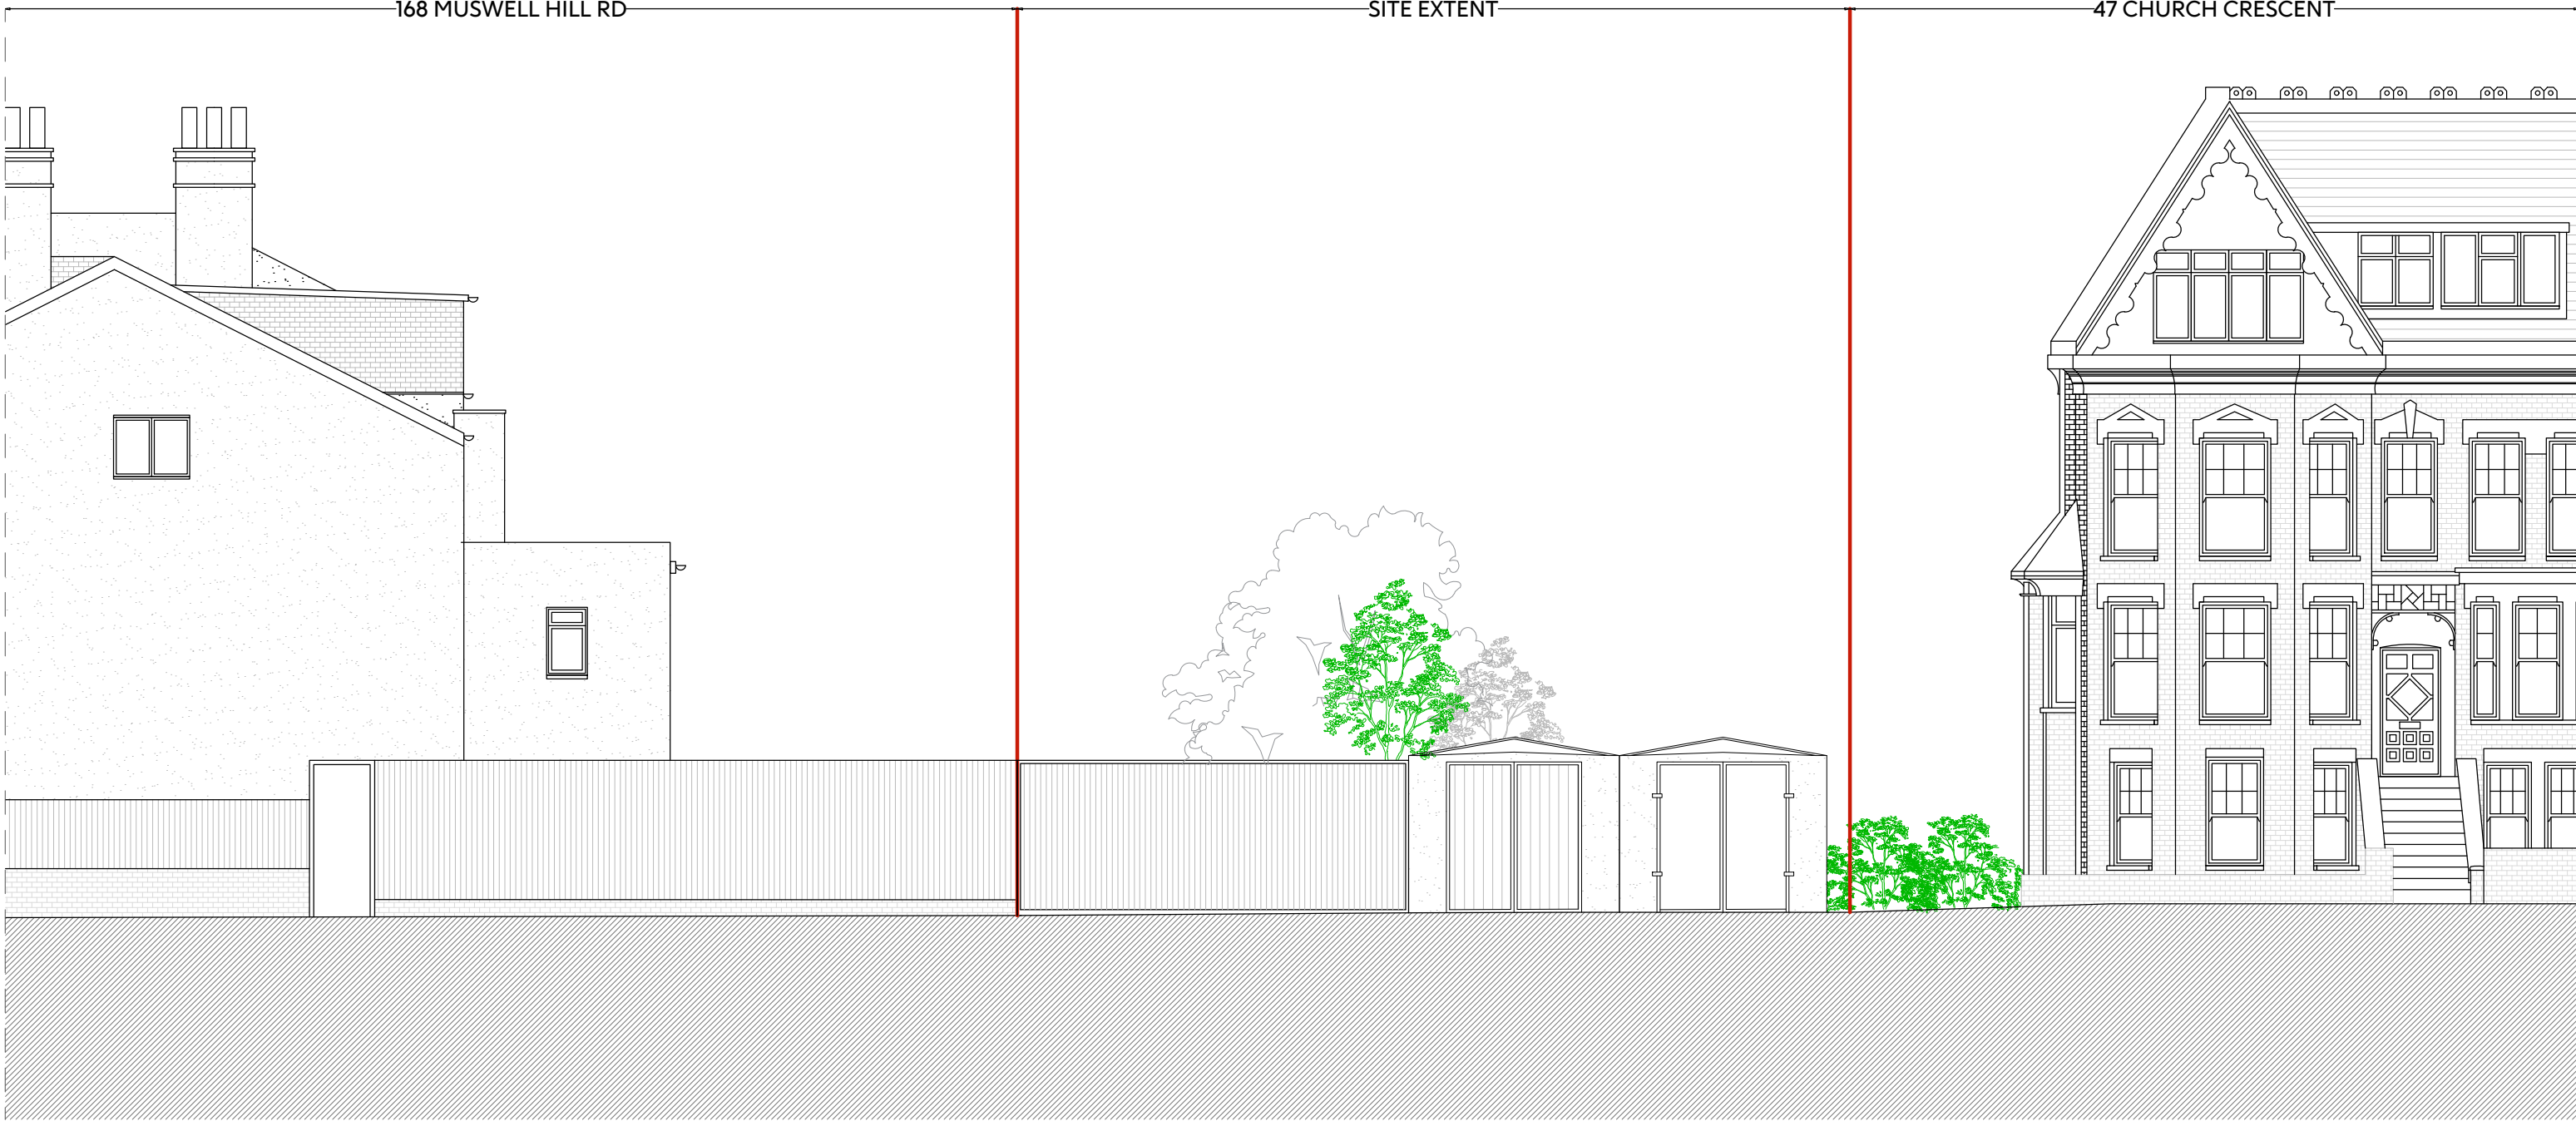


1 Existing Street Elevation (From Church Crescent)

Scale 1 : 100



0 Key Plan

Scale 1 : 200

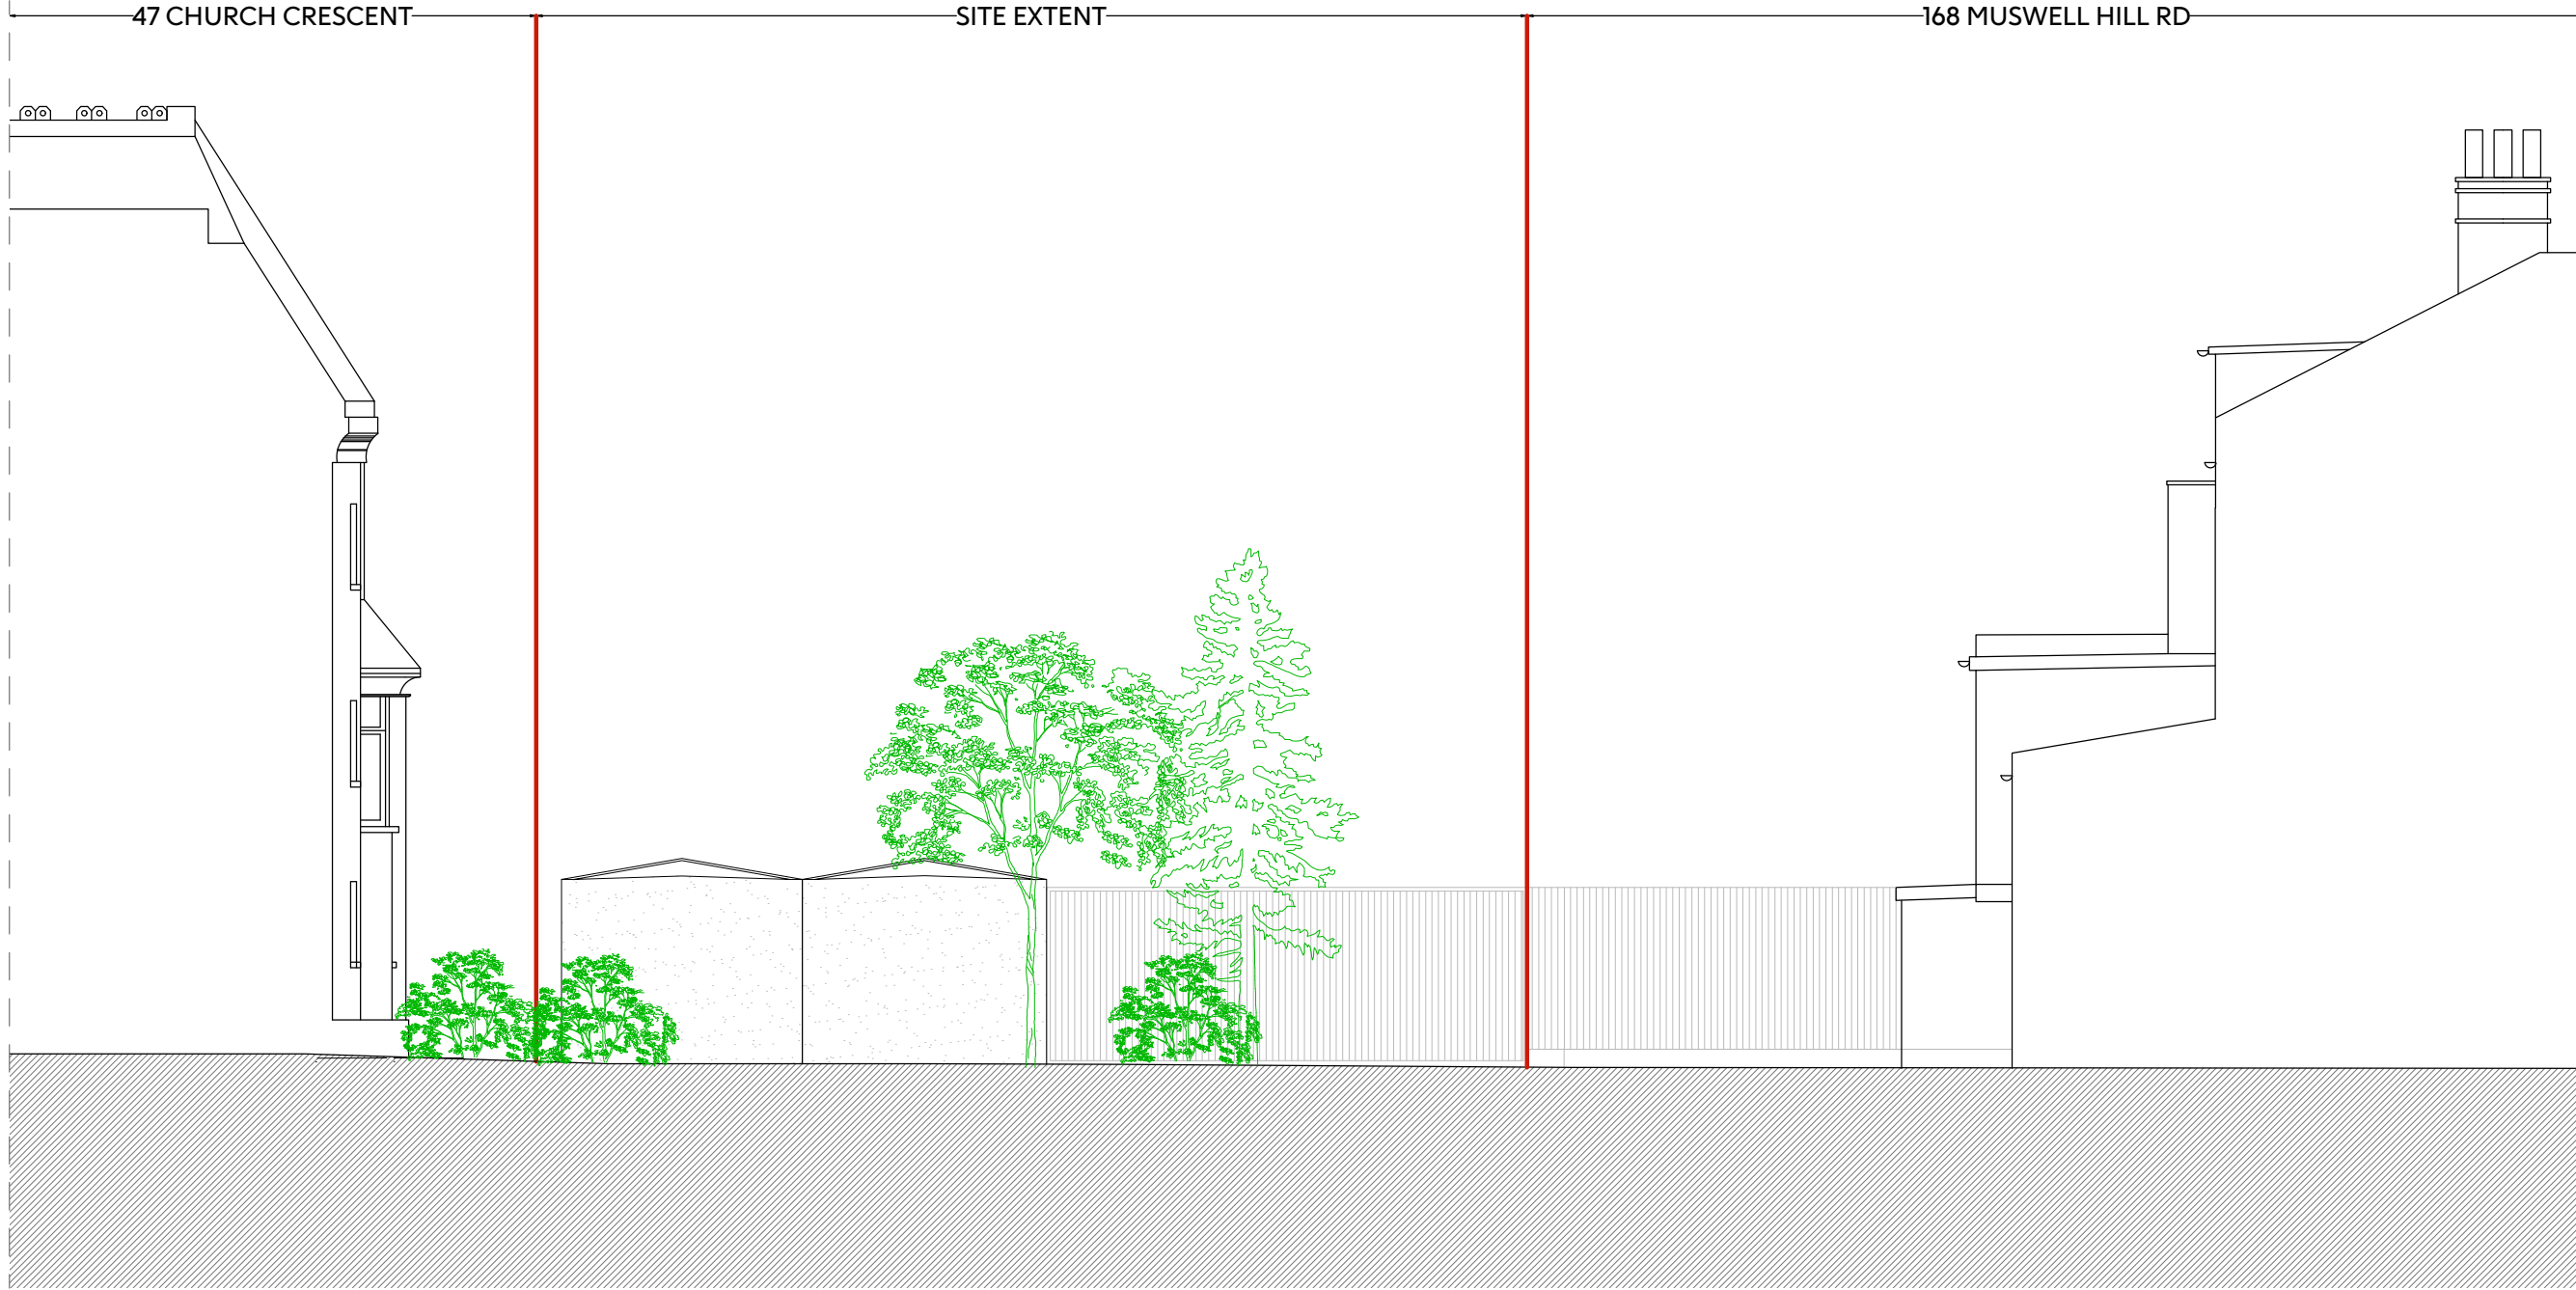

2 Existing Rear Elevation (Facing Church Crescent)


Scale 1 : 100

KEY

SITE BOUNDARY



- Notes:
1. Drawing must be used solely for the status indicated only
 2. All dimensions and setting out shall be checked and confirmed and any discrepancies to be reported to the Architect prior to commencement of any work.
 3. This is a CAD Drawing. Under no circumstances shall manual alterations be made. Figured dimensions take preference to scale.
 4. All work and materials to be in accordance with current statutory legislation, relevant codes of practice and British Standards.
 5. Drawing to be read in accordance with relevant consultants and sub-contractors drawings and specifications.
- Disclaimer:**
The hard copy accompanying the electronic date is the legal. Copyright is Reserved.

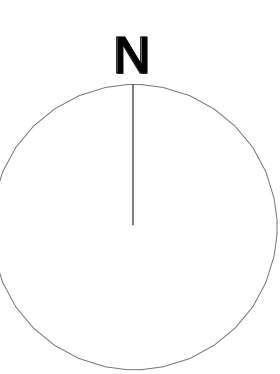

Rev:	Description:	Date:
------	--------------	-------

A	Revised Proposal	01/12/23
---	------------------	----------

Seesaw
Studios

Client:
Andy Barr

Project:
Land rear of 168 Muswell Hill Road, N10 3NG

Drawing Title:
Existing Street Elevations

Date:	Drawing Status:
-------	-----------------

November 2023	Planning
---------------	----------

Drawing Number:	Revision
-----------------	----------

SE1826 - 03/P	A
---------------	---

Scale:	Drawn By:
--------	-----------

1:100 @ A1	SK
------------	----



1 Proposed Ground Floor Plan

Scale 1 : 50



0 Key Plan

Scale 1 : 200

KEY


SITE BOUNDARY

Schedule of Accommodation

3 bedroom, 6 person - 137.2 sq m



- Notes:
1. Drawing must be used solely for the status indicated only
 2. All dimensions and setting out shall be checked and confirmed and any discrepancies to be reported to the Architect prior to commencement of any work.
 3. This is a CAD Drawing. Under no circumstances shall manual alterations be made. Figured dimensions take preference to scale.
 4. All work and materials to be in accordance with current statutory legislation, relevant codes of practice and British Standards.
 5. Drawing to be read in accordance with relevant consultants and sub-contractors drawings and specifications.
- Disclaimer:**
The hard copy accompanying the electronic date is the legal. Copyright is Reserved.

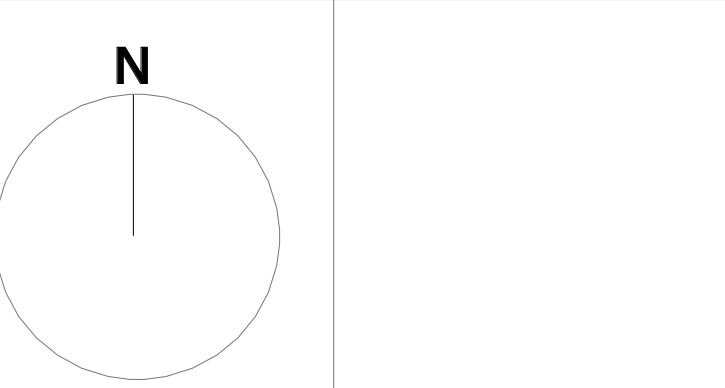

Rev:	Description:	Date:
A	Revised Proposal	01/12/23

Seesaw Studios

Client:
Andy Barr

Project:
Land rear of 168 Muswell Hill Road, N10 3NG


Drawing Title:
Proposed Ground Floor Plan

Date:	Drawing Status:
November 2023	Planning
Drawing Number:	Revision
SE1826 - 04/P	A
Scale:	Drawn By:
1:50 @ A1	SK



1 Proposed First Floor Plan

Scale 1 : 50

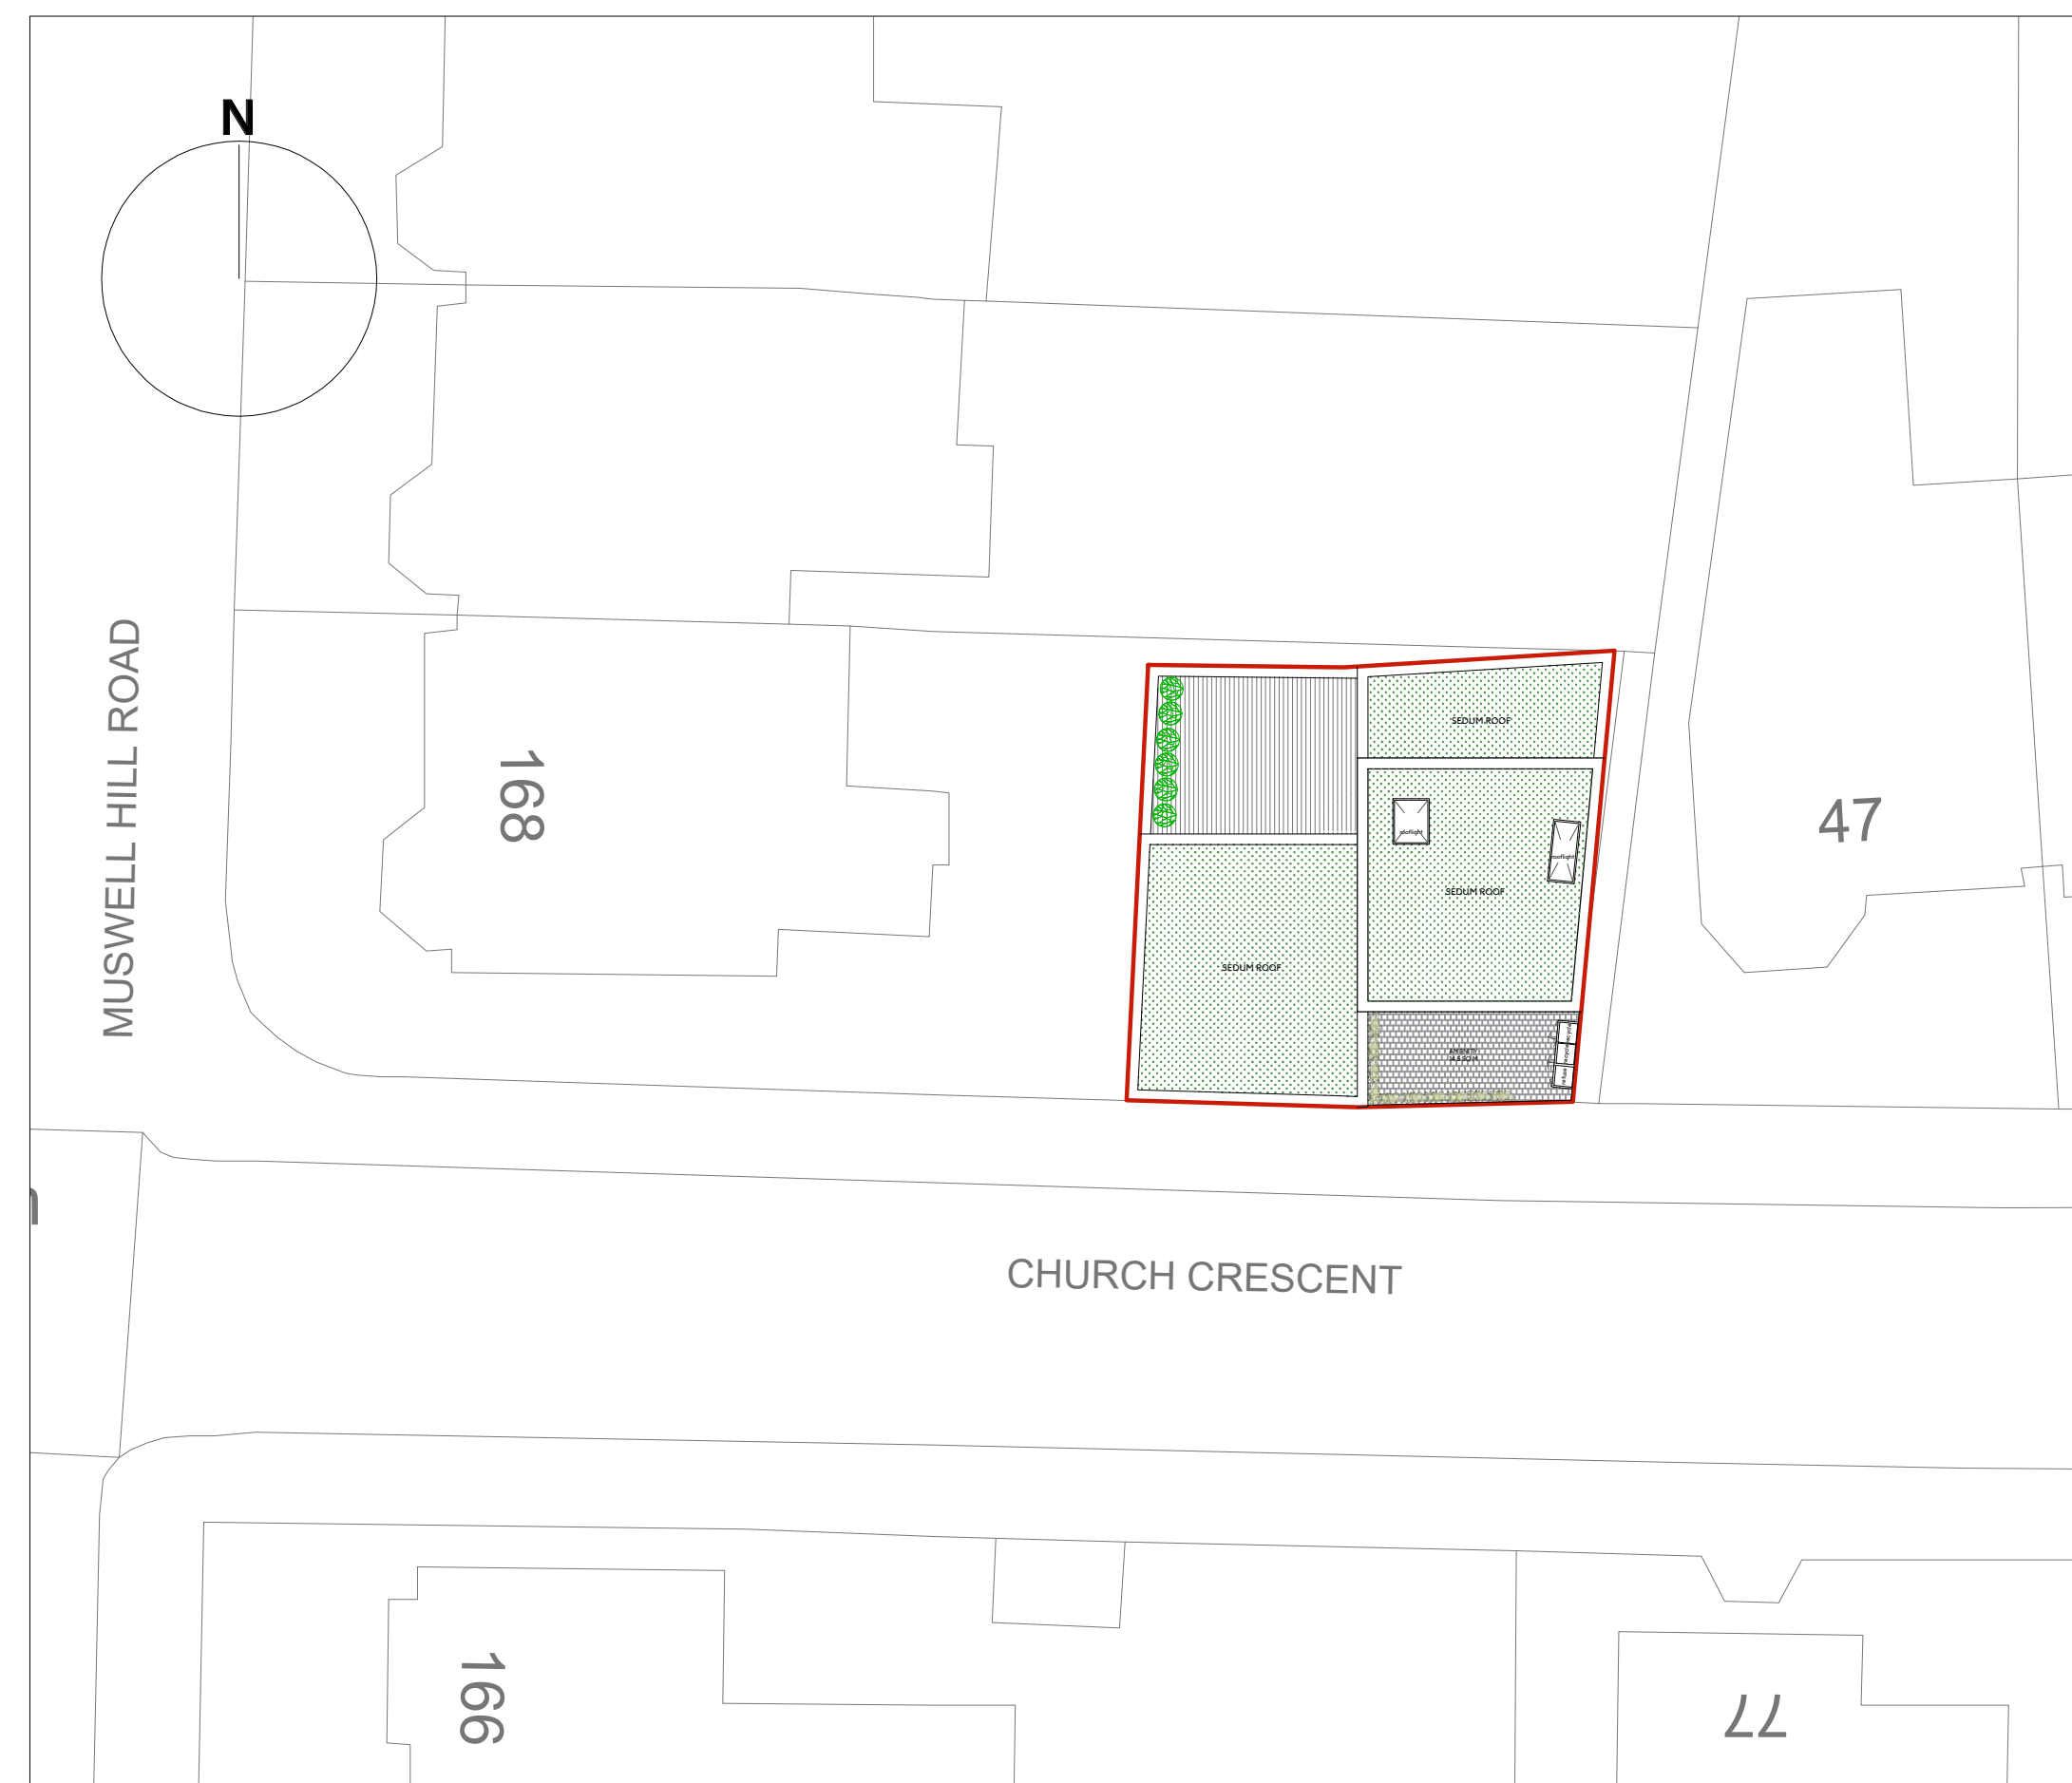

0 Key Plan

Scale 1 : 200

KEY

SITE BOUNDARY

Schedule of Accommodation

3 bedroom, 6 person - 137.2 sq m



Notes:

1. Drawing must be used solely for the status indicated only

2. All dimensions and setting out shall be checked and confirmed and any discrepancies to be reported to the Architect prior to commencement of any work.

3. This is a CAD Drawing. Under no circumstances shall manual alterations be made. Figured dimensions take preference to scale.

4. All work and materials to be in accordance with current statutory legislation, relevant codes of practice and British Standards.

5. Drawing to be read in accordance with relevant consultants and sub-contractors drawings and specifications.

Disclaimer:
The hard copy accompanying the electronic date is the legal. Copyright is Reserved.

Rev:	Description:	Date:
A	Revised Proposal	01/12/23

Seesaw Studios

Client:
Andy Barr

Project:
Land rear of 168 Muswell Hill Road, N10 3NG


Drawing Title:
Proposed First Floor Plan

Date:	Drawing Status:
November 2023	Planning
Drawing Number:	Revision
SE1826 - 05/P	A
Scale:	Drawn By:
1:50 @ A1	SK



1 Proposed Roof Plan

Scale 1 : 50

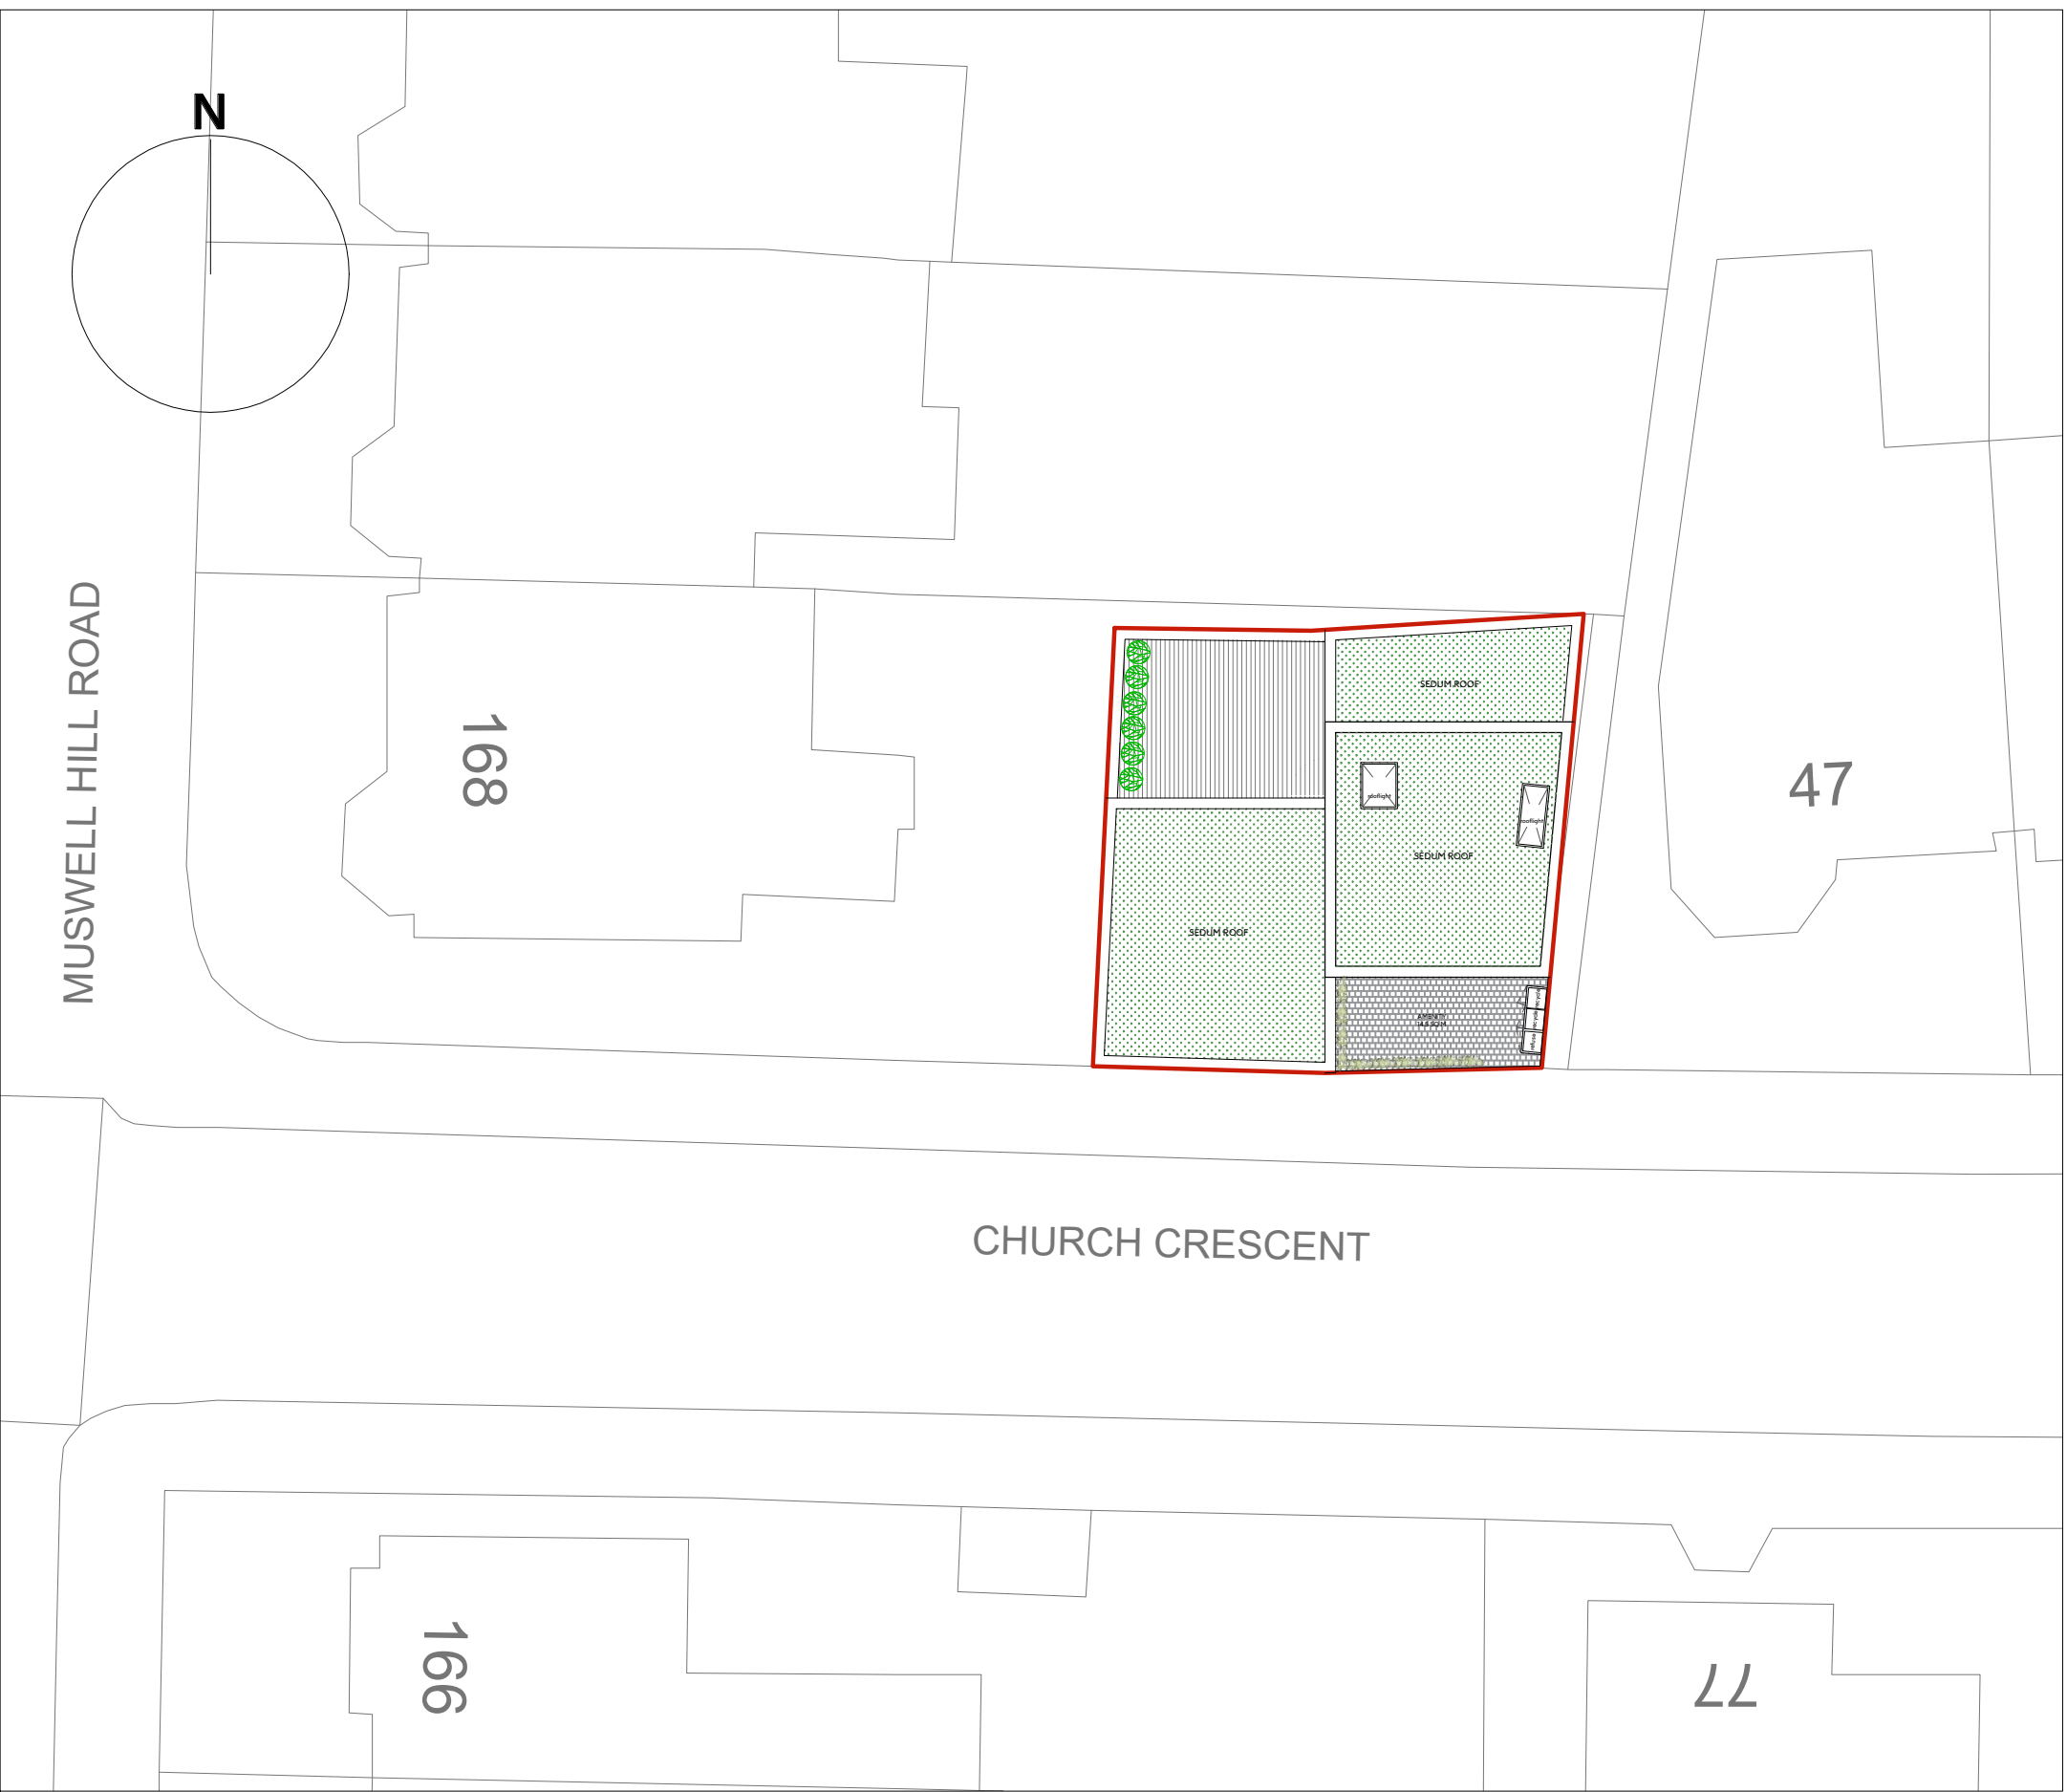

0 Key Plan

Scale 1 : 200

KEY


SITE BOUNDARY

Schedule of Accommodation

3 bedroom, 6 person - 137.2 sq m



- Notes:
1. Drawing must be used solely for the status indicated only
 2. All dimensions and setting out shall be checked and confirmed and any discrepancies to be reported to the Architect prior to commencement of any work.
 3. This is a CAD Drawing. Under no circumstances shall manual alterations be made. Figured dimensions take preference to scale.
 4. All work and materials to be in accordance with current statutory legislation, relevant codes of practice and British Standards.
 5. Drawing to be read in accordance with relevant consultants and sub-contractors drawings and specifications.
- Disclaimer:**
The hard copy accompanying the electronic date is the legal. Copyright is Reserved.

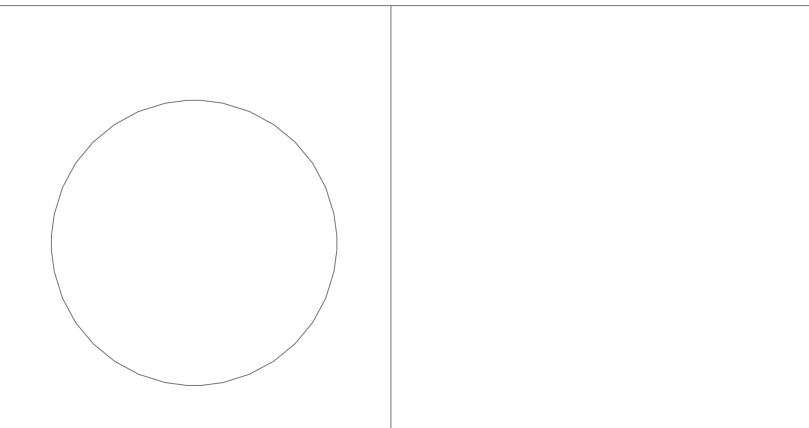

Rev:	Description:	Date:
A	Revised Proposal	01/12/23

Seesaw Studios

Client:
Andy Barr

Project:
Land rear of 168 Muswell Hill Road, N10 3NG

Drawing Title:
Proposed Roof Plan


Date:	Drawing Status:
November 2023	Planning
Drawing Number:	Revision
SE1826 - 06/P	A
Scale:	Drawn By:
1:50 @ A1	SK




1 Proposed Front Elevation (South)
Scale 1 : 100



2 Proposed Front Elevation - Street View (South)
Scale 1 : 100

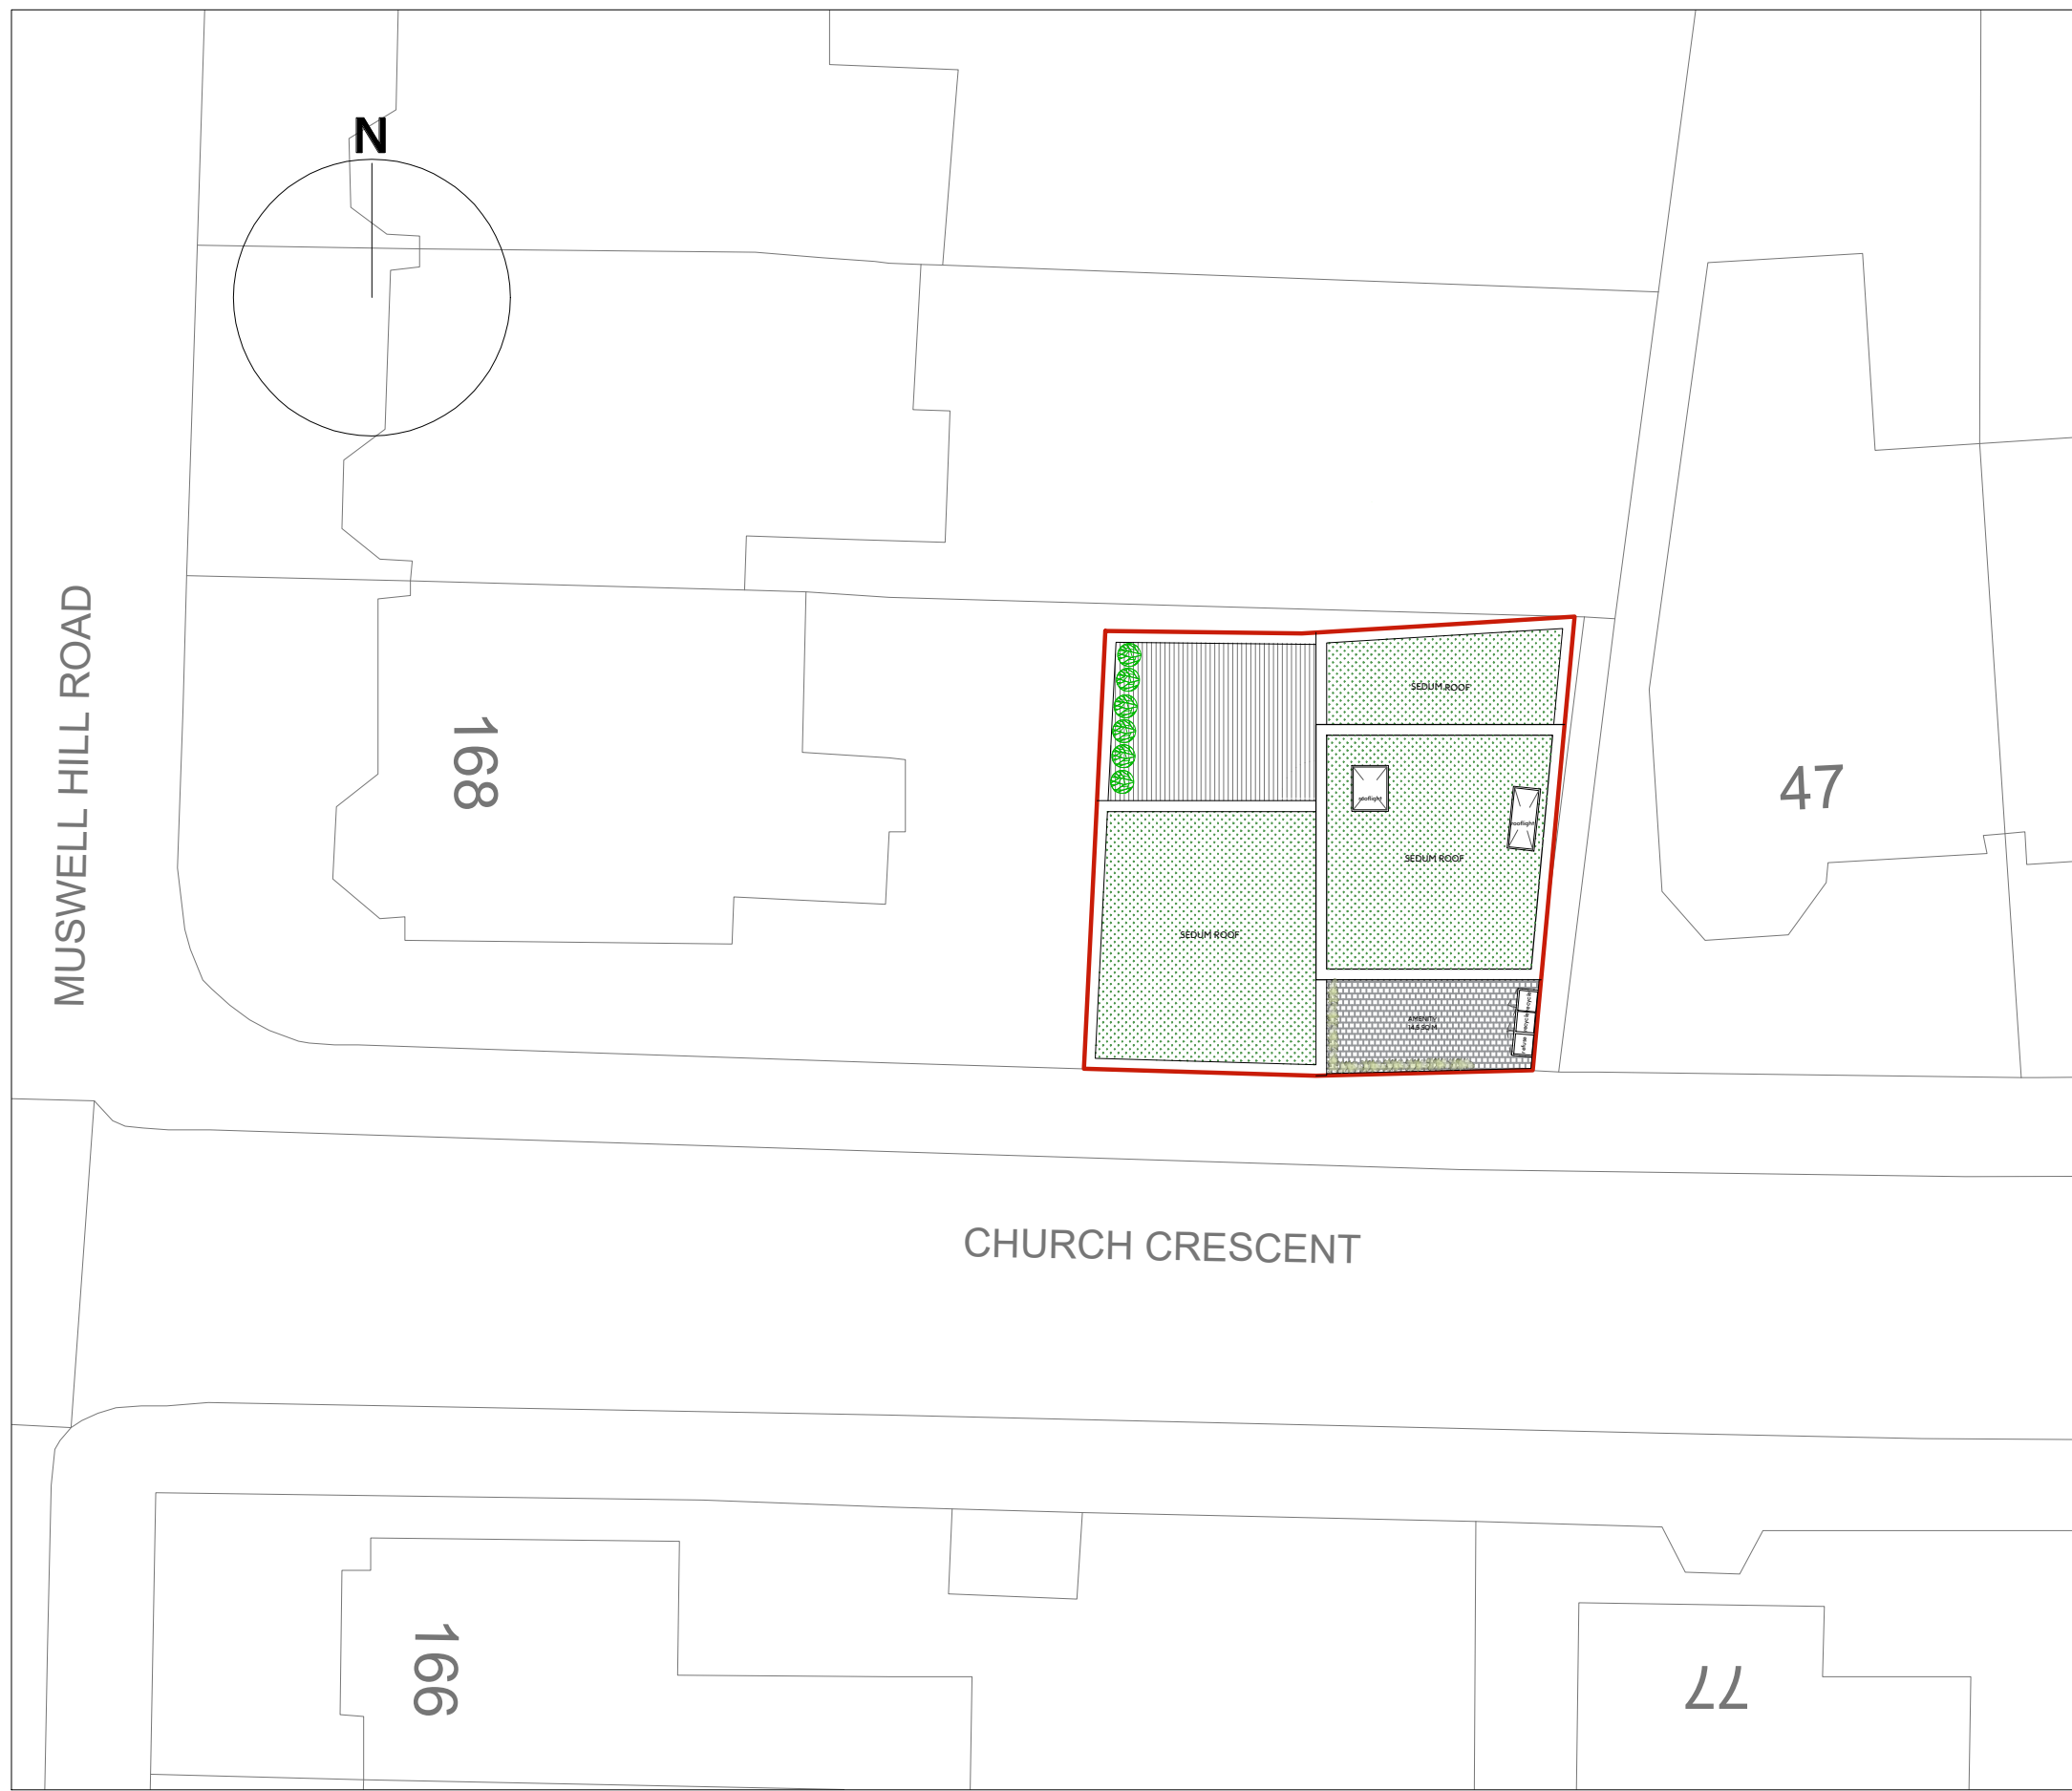

0 Key Plan
Scale 1 : 200

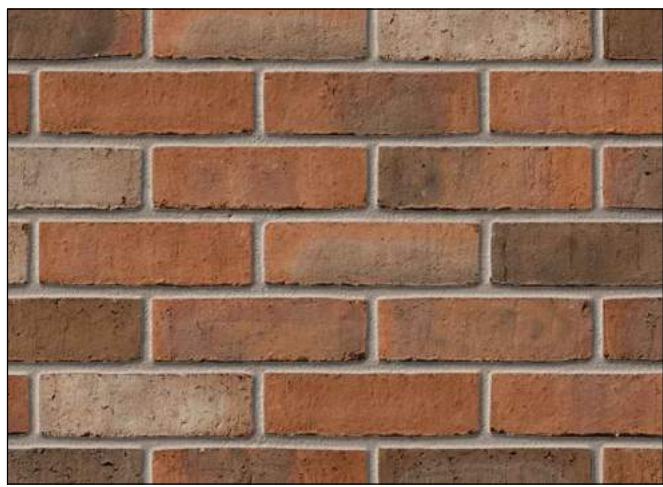

Ref Image:
Red Brick




Ref Image:
Brown Zinc Cladding

KEY


SITE BOUNDARY

Schedule of Accommodation

3 bedroom, 6 person - 137.2 sq m

 

- Notes:
1. Drawing must be used solely for the status indicated only
 2. All dimensions and setting out shall be checked and confirmed and any discrepancies to be reported to the Architect prior to commencement of any work.
 3. This is a CAD Drawing. Under no circumstances shall manual alterations be made. Figured dimensions take preference to scale.
 4. All work and materials to be in accordance with current statutory legislation, relevant codes of practice and British Standards.
 5. Drawing to be read in accordance with relevant consultants and sub-contractors drawings and specifications.
- Disclaimer:**
The hard copy accompanying the electronic date is the legal. Copyright is Reserved.

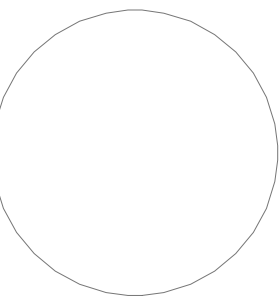

Rev:	Description:	Date:
A	Revised Proposal	01/12/23


Seesaw
Studios

Client:
Andy Barr

Project:
Land rear of 168 Muswell Hill
Road, N10 3NG


Drawing Title:
Proposed Elevations

Date:	Drawing Status:
November 2023	Planning
Drawing Number:	Revision
SE1826 - 07/P	A
Scale:	Drawn By:
1:50 @ A1	SK

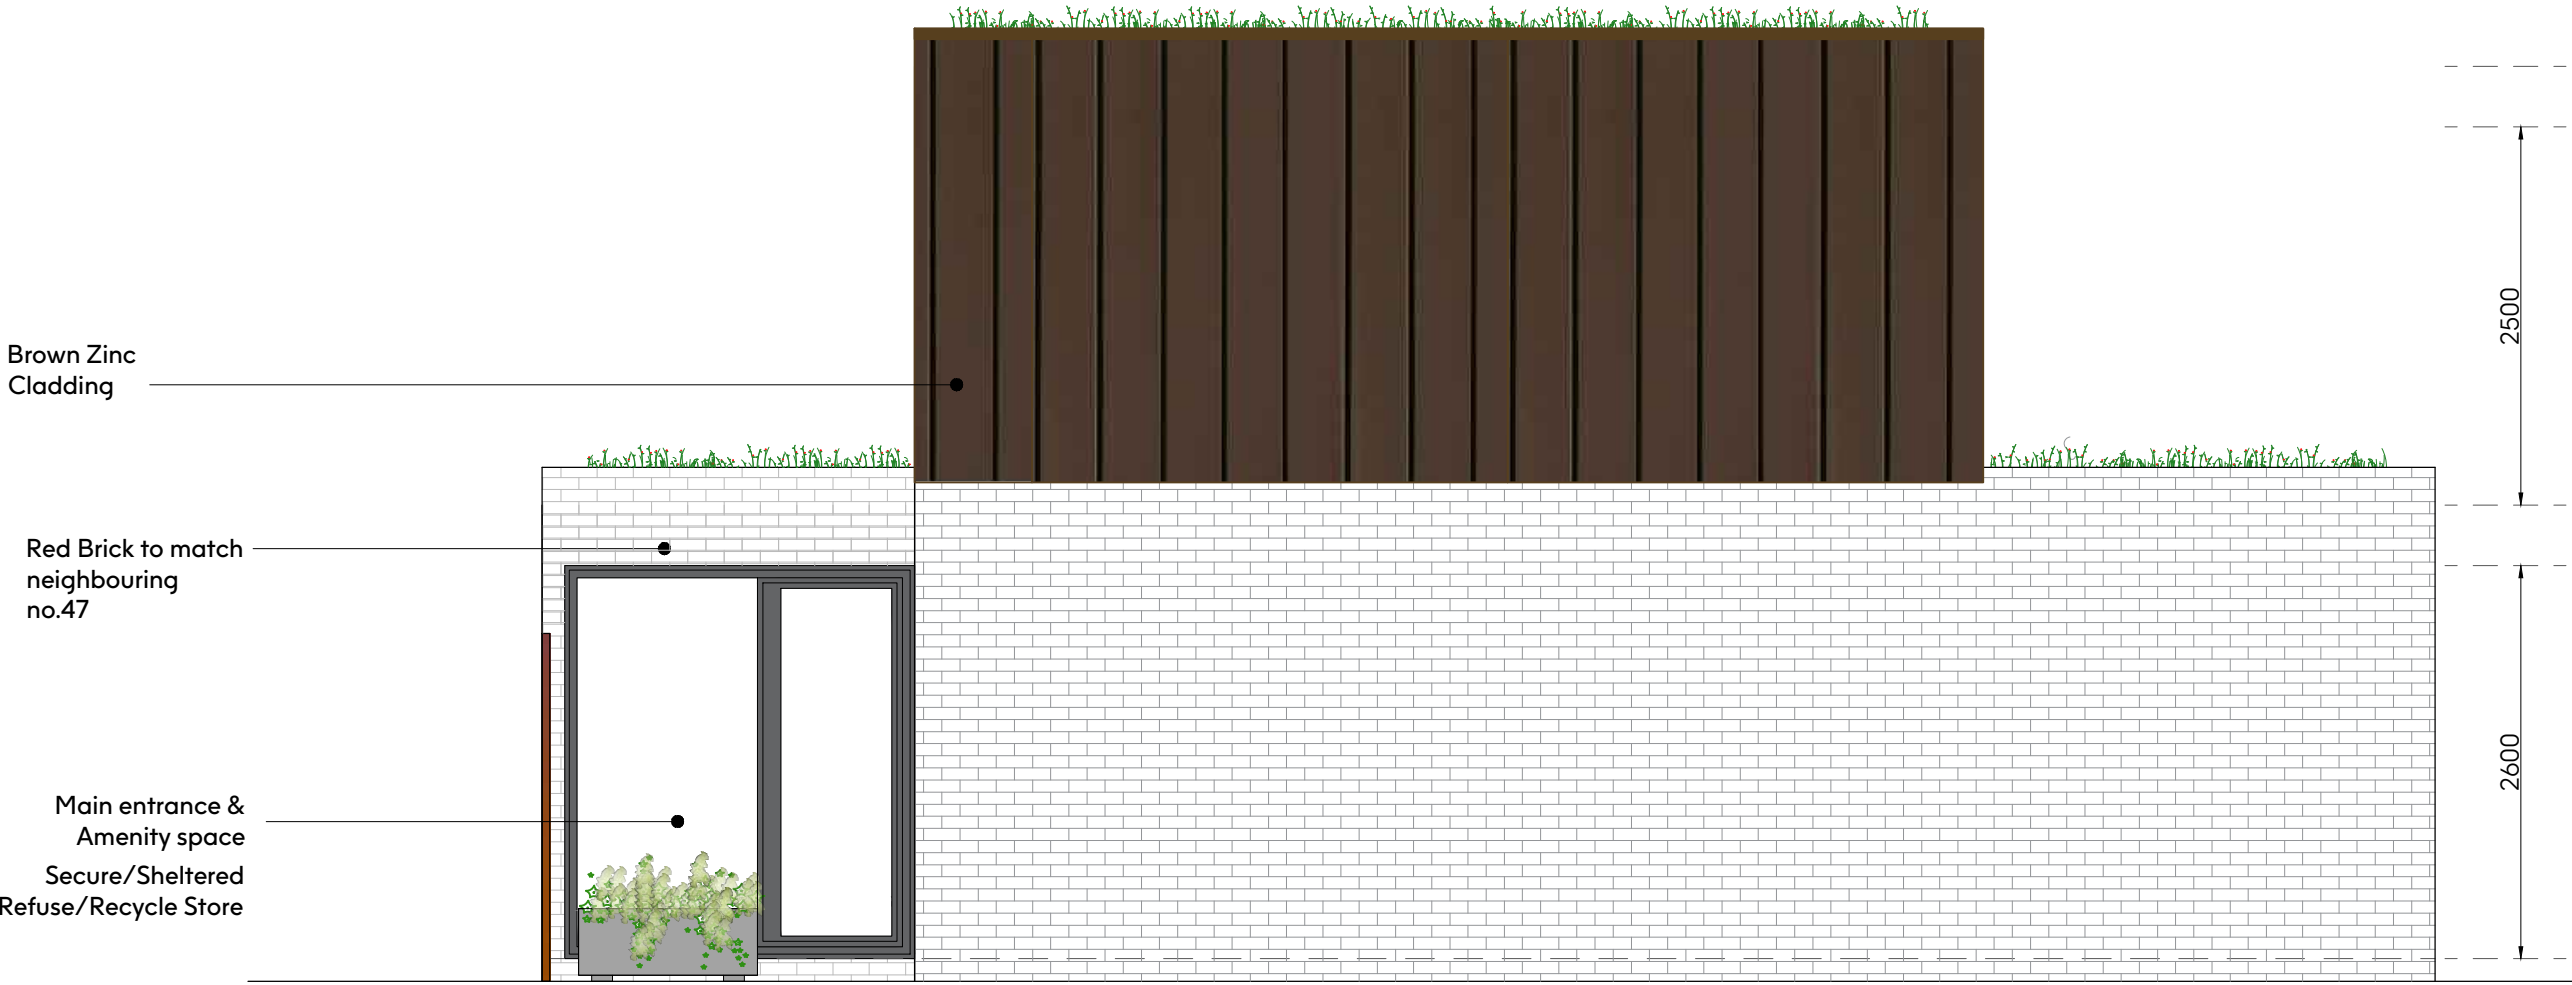


1 Proposed Side Elevation (East)

Scale 1 : 100

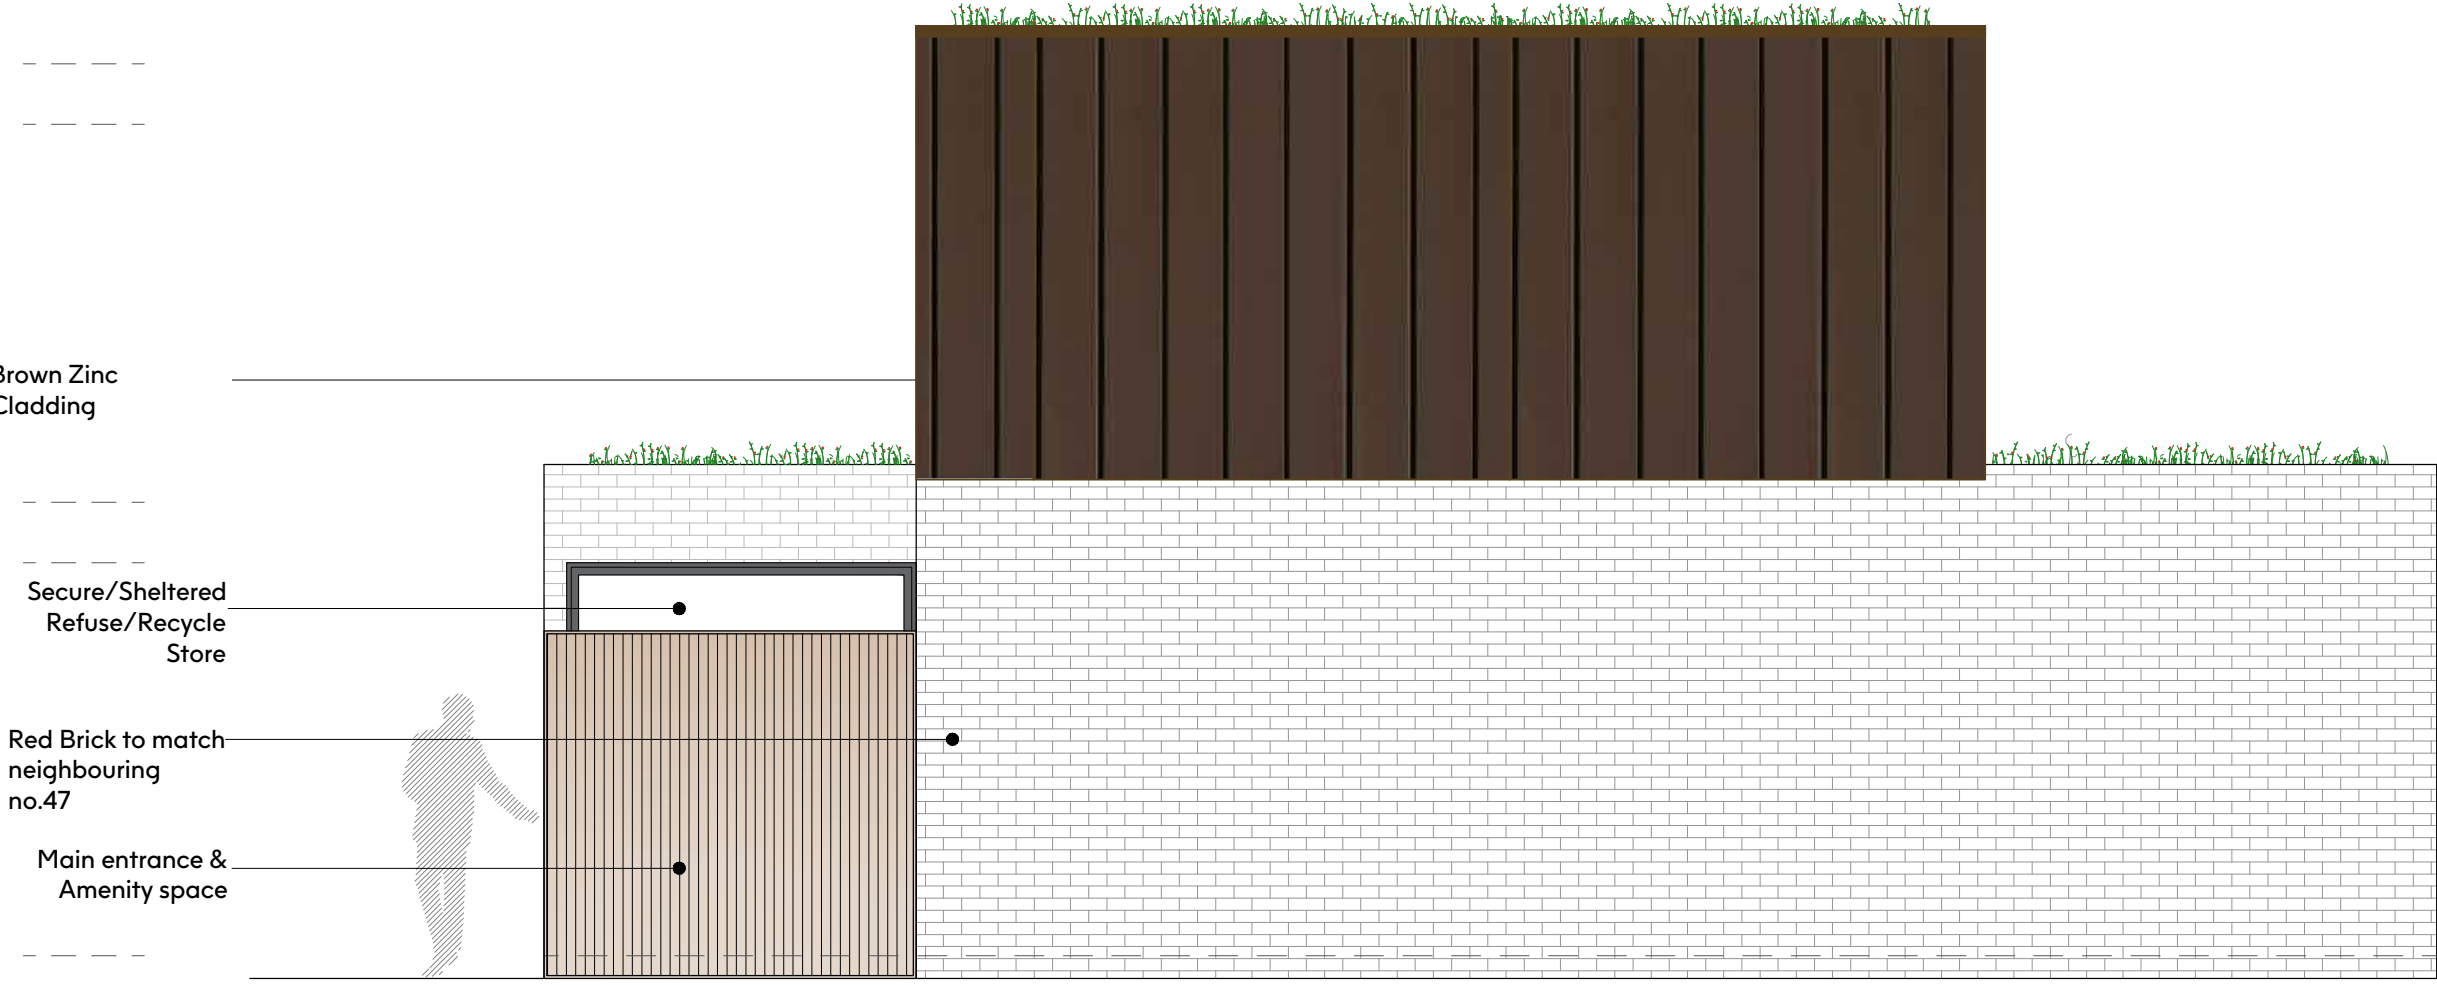

2 Proposed Side Elevation - Street View (East)

Scale 1 : 100

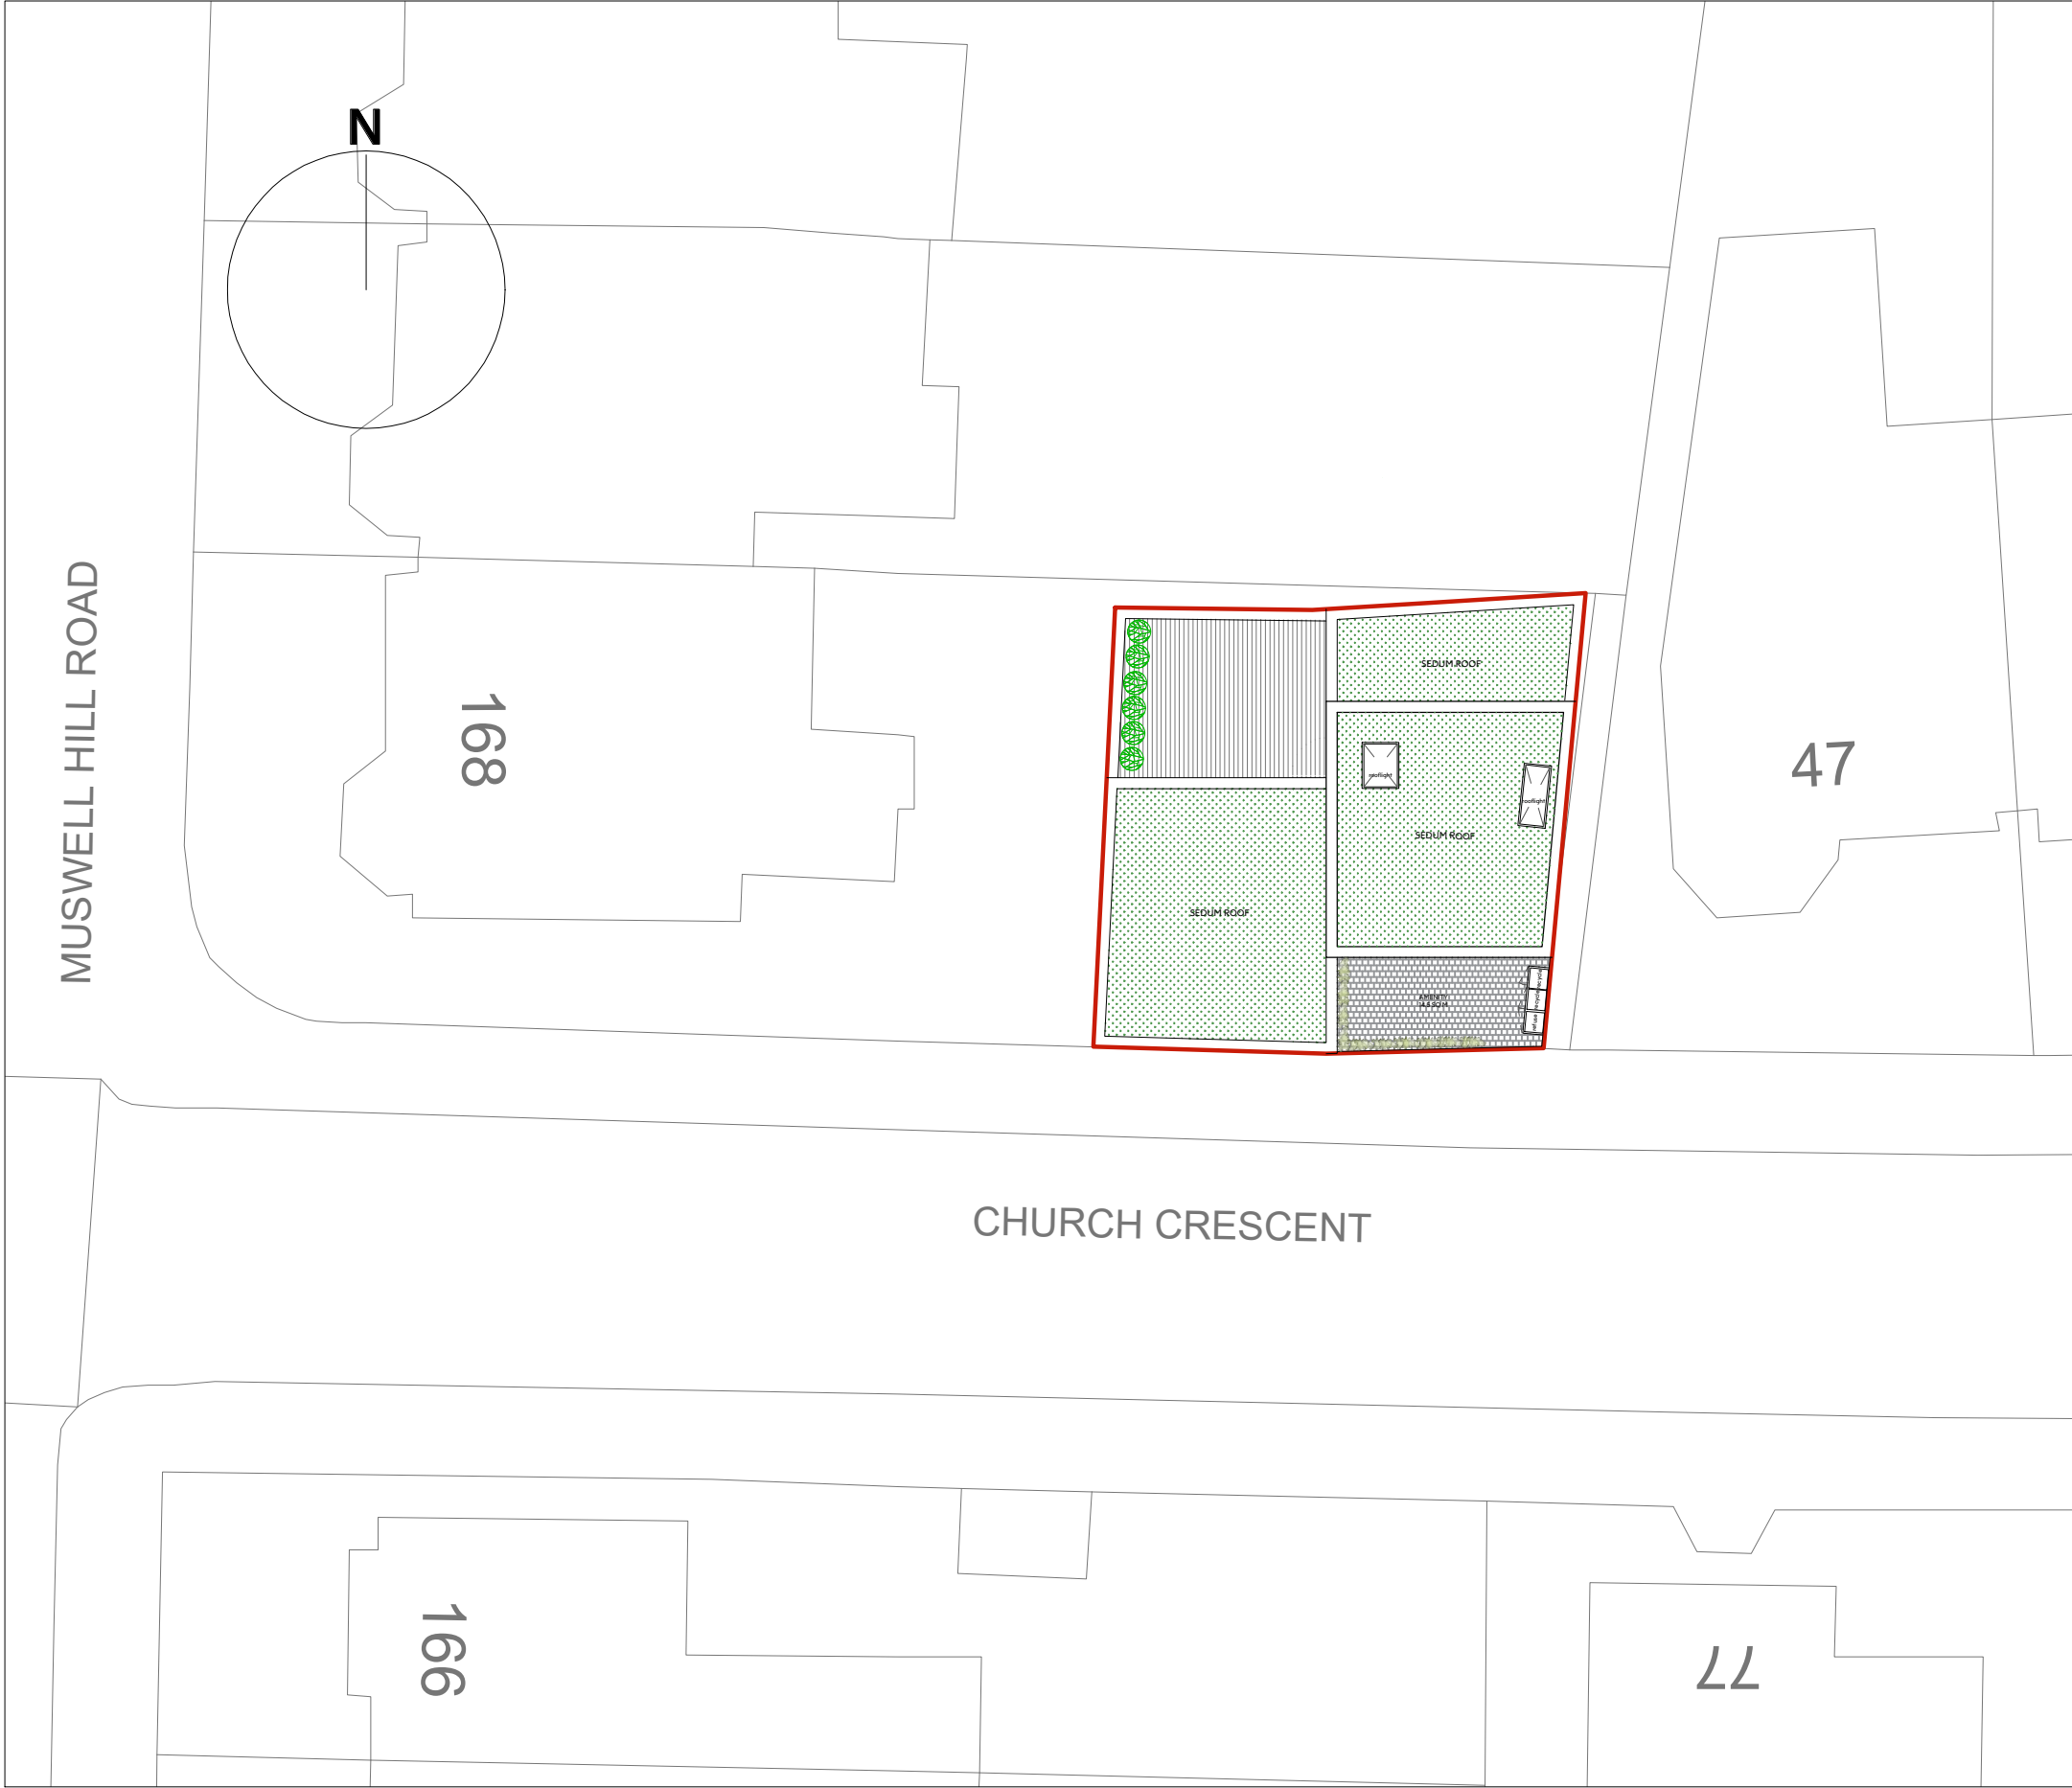

0 Key Plan

Scale 1 : 200



Ref Image:
Red Brick

Ref Image:
Brown Zinc Cladding

KEY

SITE BOUNDARY


Schedule of Accommodation

3 bedroom, 6 person - 137.2 sq m

SCALE BAR 1:50



- Notes:
1. Drawing must be used solely for the status indicated only
 2. All dimensions and setting out shall be checked and confirmed and any discrepancies to be reported to the Architect prior to commencement of any work.
 3. This is a CAD Drawing. Under no circumstances shall manual alterations be made. Figured dimensions take preference to scale.
 4. All work and materials to be in accordance with current statutory legislation, relevant codes of practice and British Standards.
 5. Drawing to be read in accordance with relevant consultants and sub-contractors drawings and specifications.
- Disclaimer:**
The hard copy accompanying the electronic date is the legal. Copyright is Reserved.

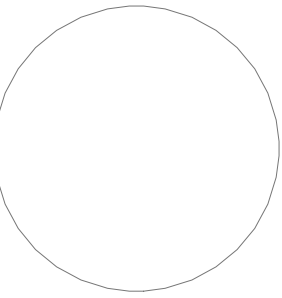

Rev:	Description:	Date:
A	Revised Proposal	01/12/23


Seesaw
Studios

Client:
Andy Barr


Project:
Land rear of 168 Muswell Hill Road, N10 3NG

Drawing Title:
Proposed Elevations

Date:	Drawing Status:
November 2023	Planning
Drawing Number:	Revision
SE1826 - 08/P	A
Scale:	Drawn By:
1:50 @ A1	SK

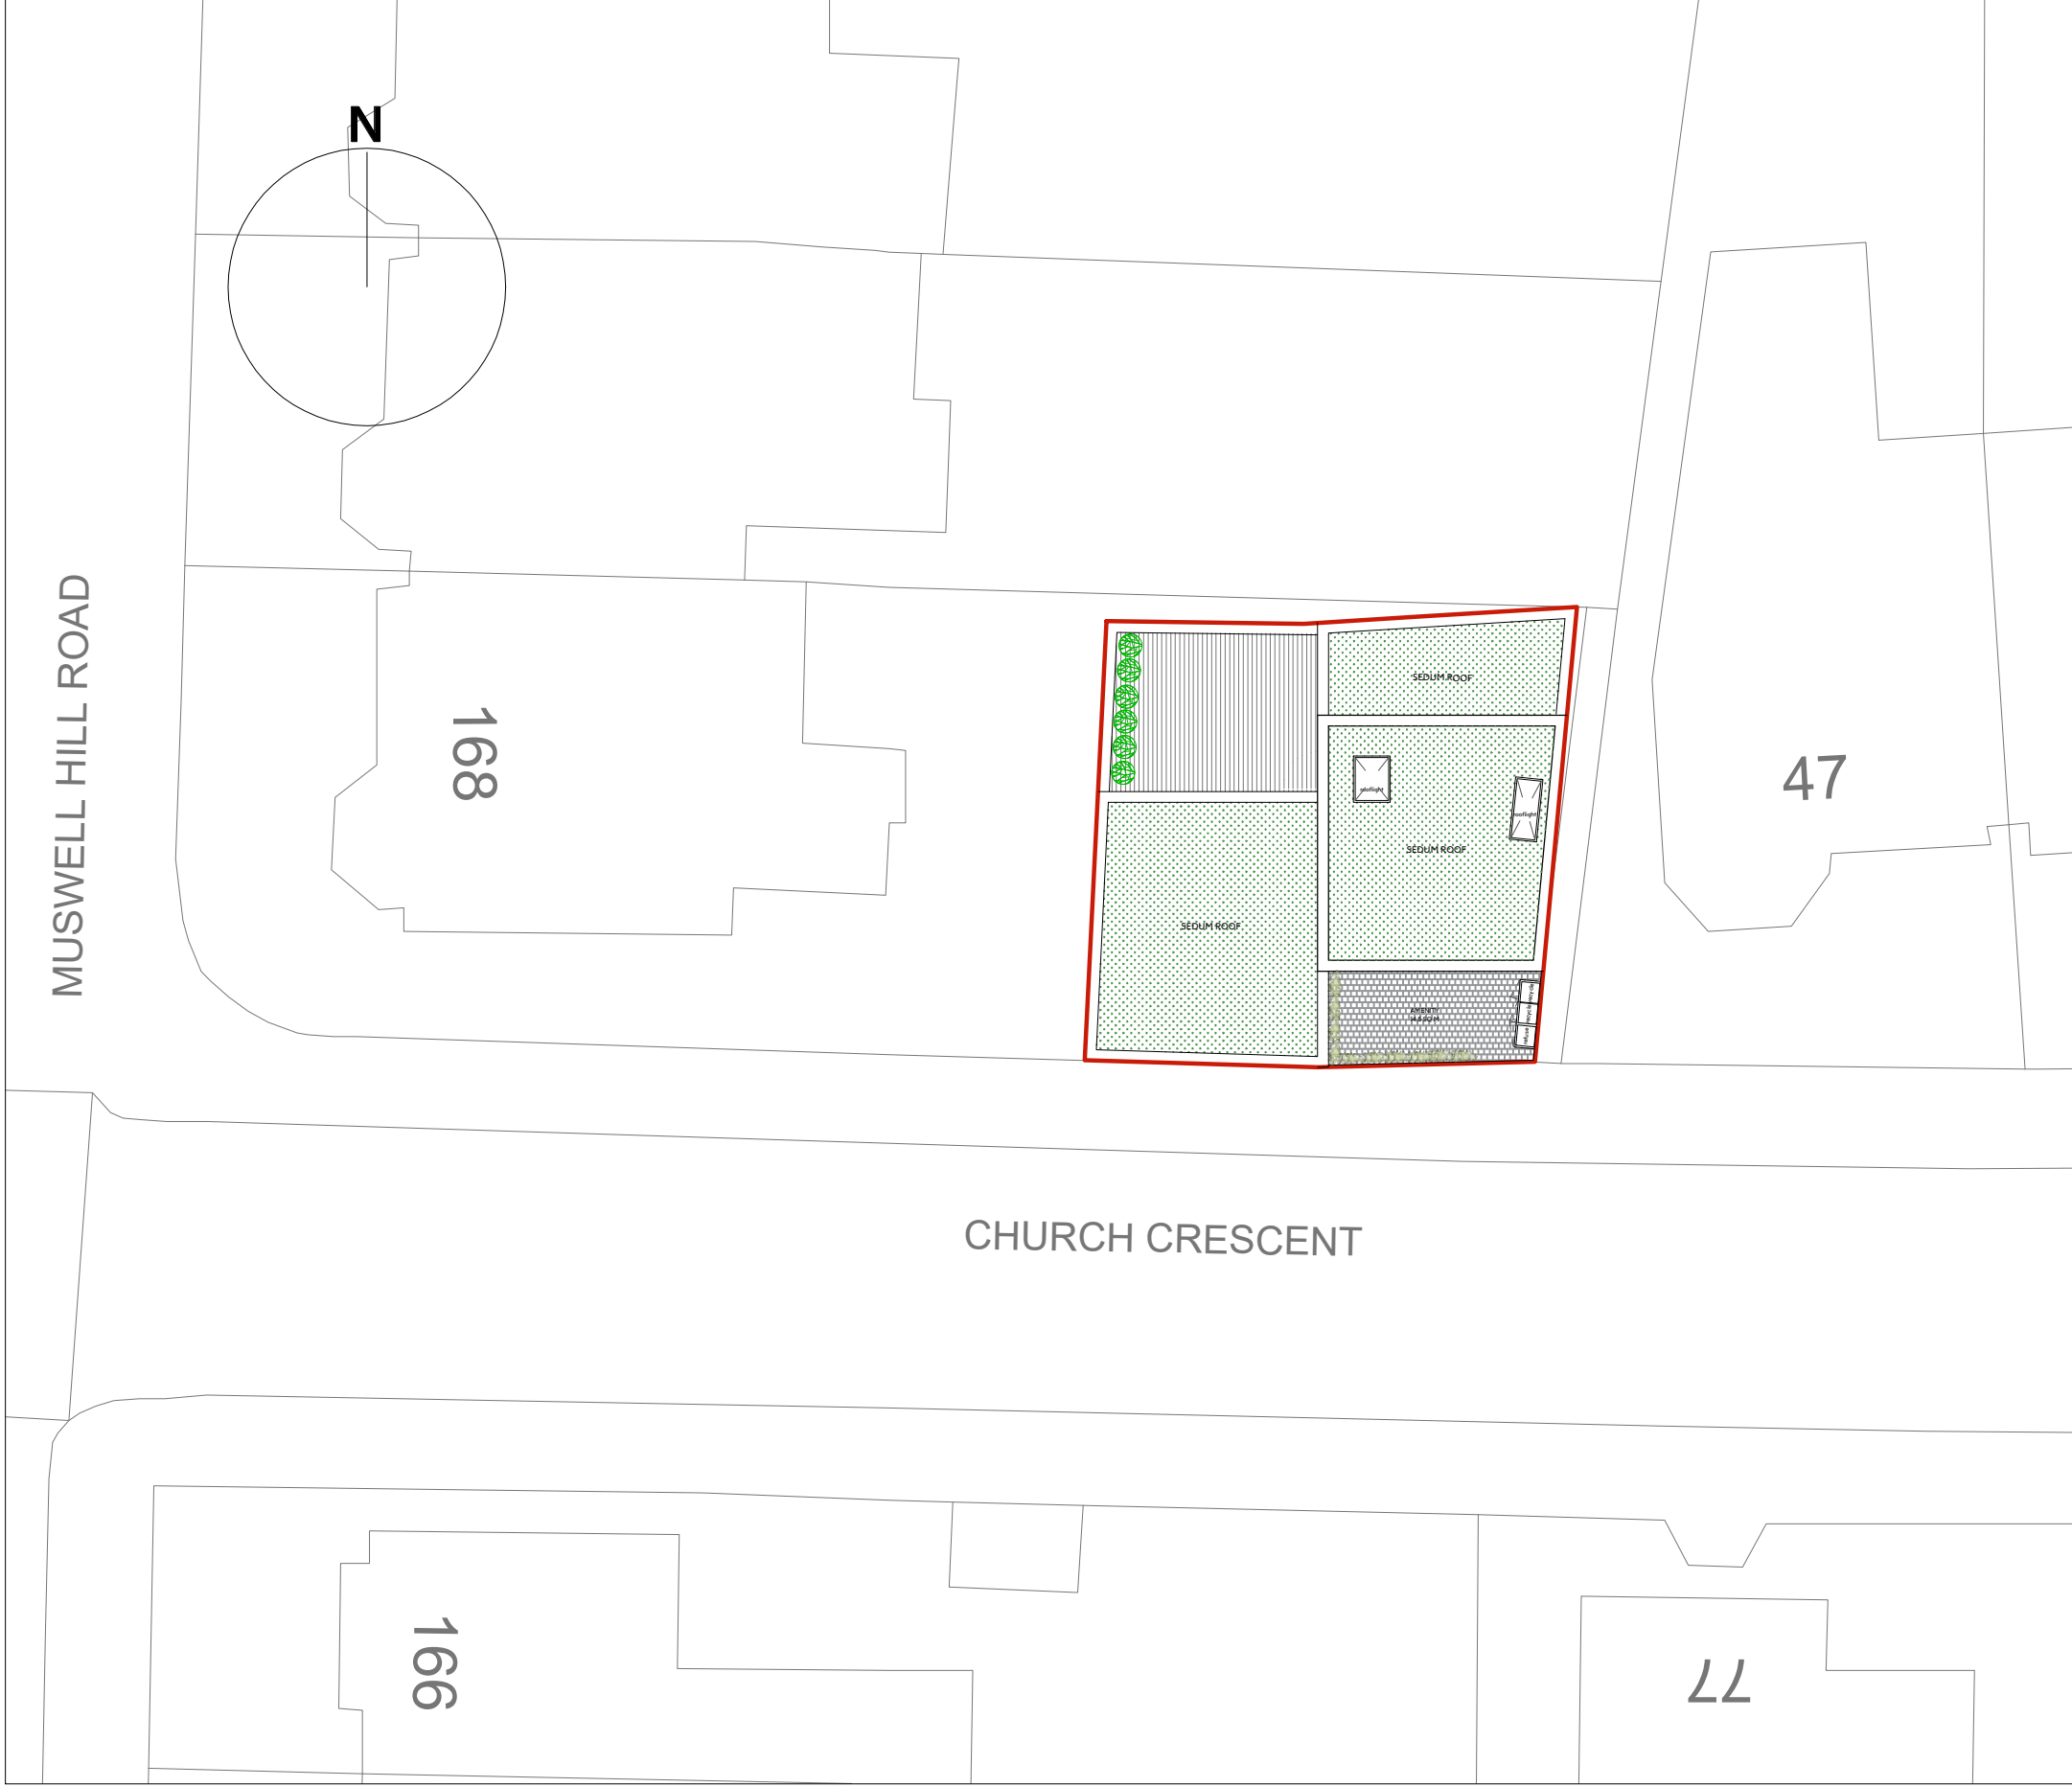

- Notes:
1. Drawing must be used solely for the status indicated only
 2. All dimensions and setting out shall be checked and confirmed and any discrepancies to be reported to the Architect prior to commencement of any work.
 3. This is a CAD Drawing. Under no circumstances shall manual alterations be made. Figured dimensions take preference to scale.
 4. All work and materials to be in accordance with current statutory legislation, relevant codes of practice and British Standards.
 5. Drawing to be read in accordance with relevant consultants and sub-contractors drawings and specifications.
- Disclaimer:**
The hard copy accompanying the electronic date is the legal. Copyright is Reserved.

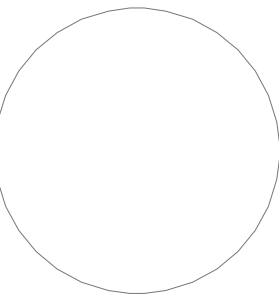

Rev: Description: Date:

A Revised Proposal 01/12/23

Seesaw
Studios

Client:
Andy Barr

Project:
Land rear of 168 Muswell Hill
Road, N10 3NG

Drawing Title:
Proposed Elevations

Date: Drawing Status:

November 2023 Planning

Drawing Number: Revision

SE1826 - 09/P A

Scale: Drawn By:

1:50 @ A1 SK



Ref Image:
Red Brick

Ref Image:
Brown Zinc Cladding

KEY

SITE BOUNDARY

Schedule of Accommodation

3 bedroom, 6 person - 137.2 sq m

SCALE BAR 1:50

