



Scale- 1:200


Tottenham Lane

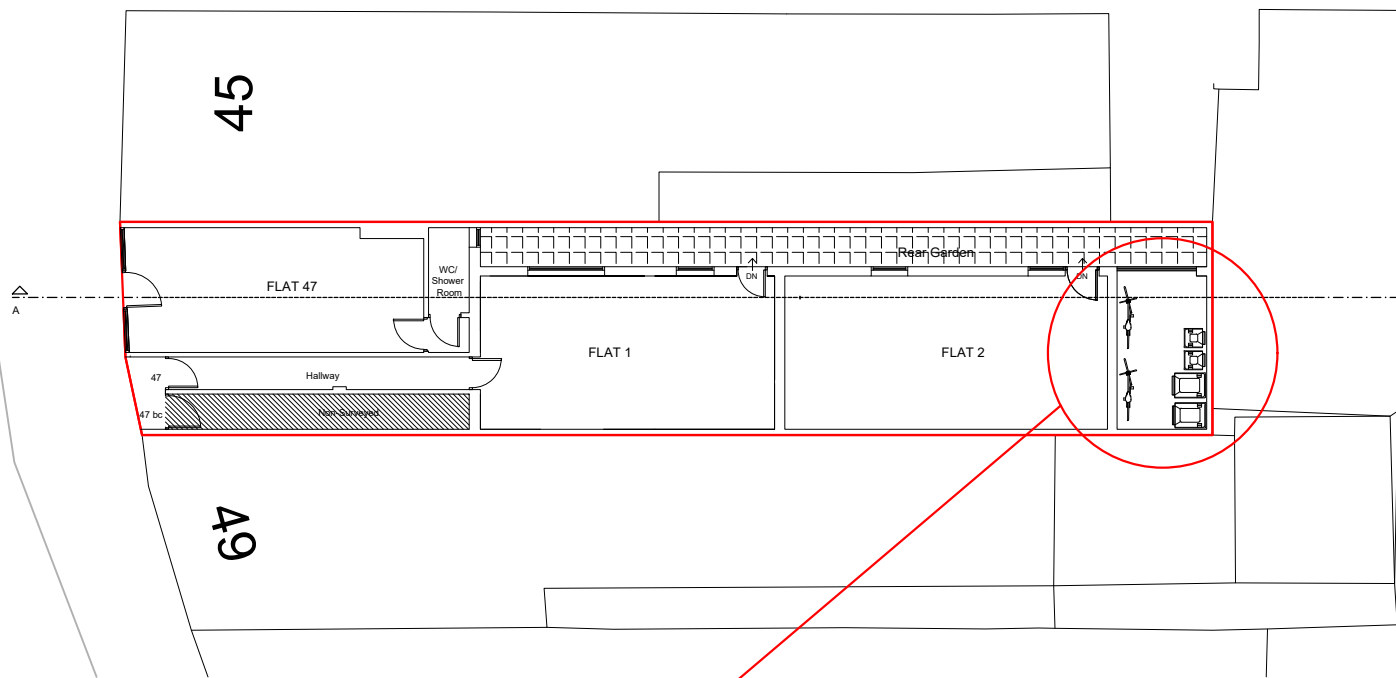

Ground Floor Site Plan 1:200

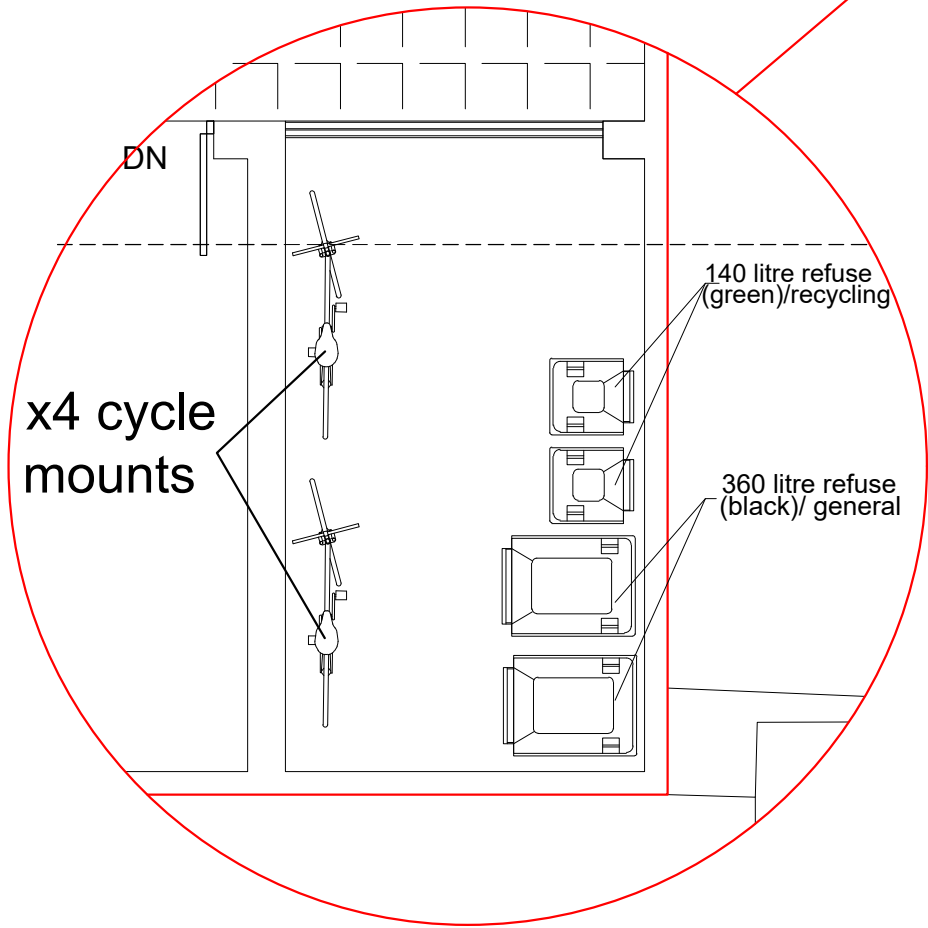


Bin/Bike Storage 1:50

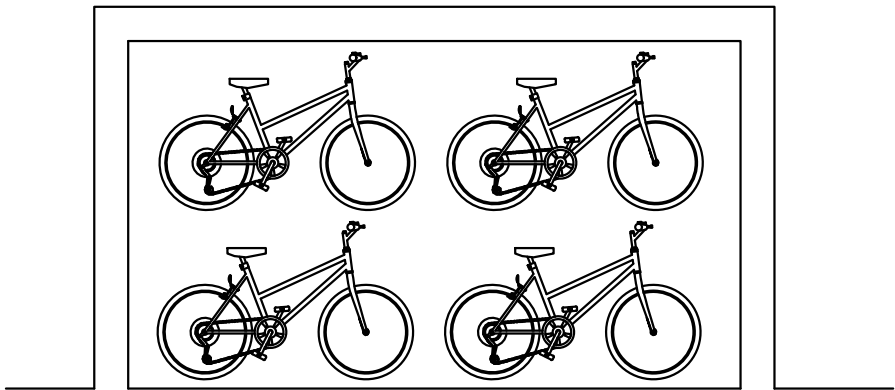

Garage Section
Cycle Layout 1:50

LOCKABLE CYCLE MOUNTS

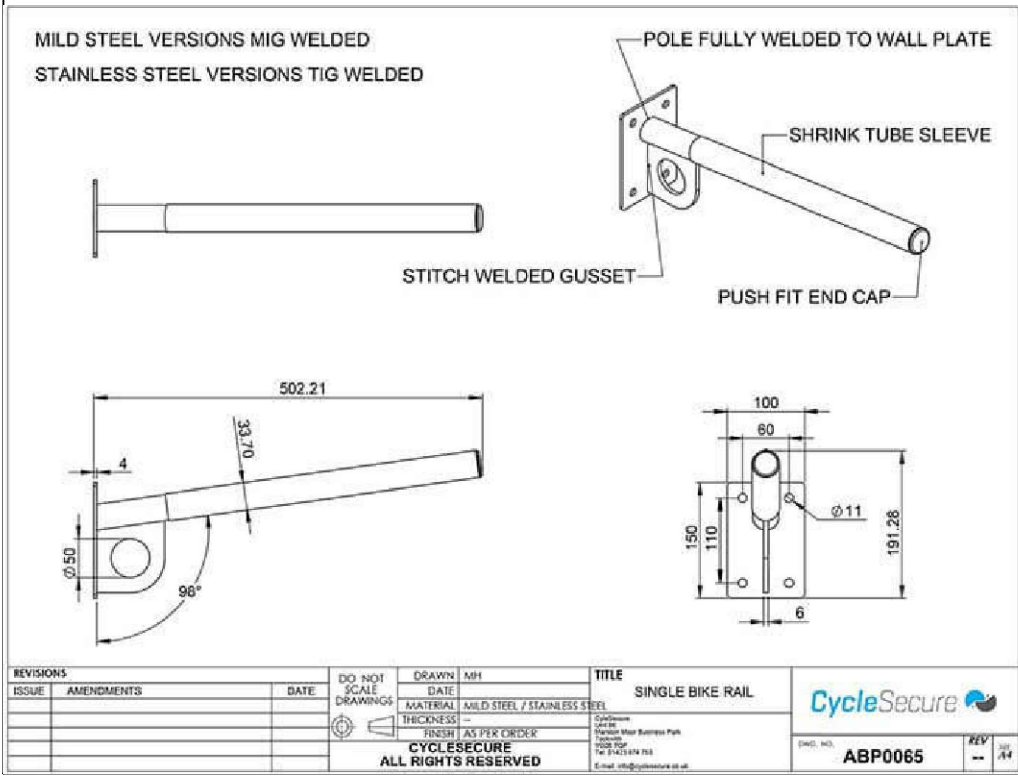

NOTES
The contractors are to check all the dimensions, levels, drain runs and general condition of the site before works commence.
All works are to be carried out in accordance with current Building Regulations, British Standards, Code of Practice and Local Authority Requirements.

Project: 47 Tottenham Lane N8 9BD	
Title: PROPOSED Site Plan	
Date: 22.01.24	Scale: 1:50/200 @ A3
Dwg. No. TL.47.PR.SP	Rev: