
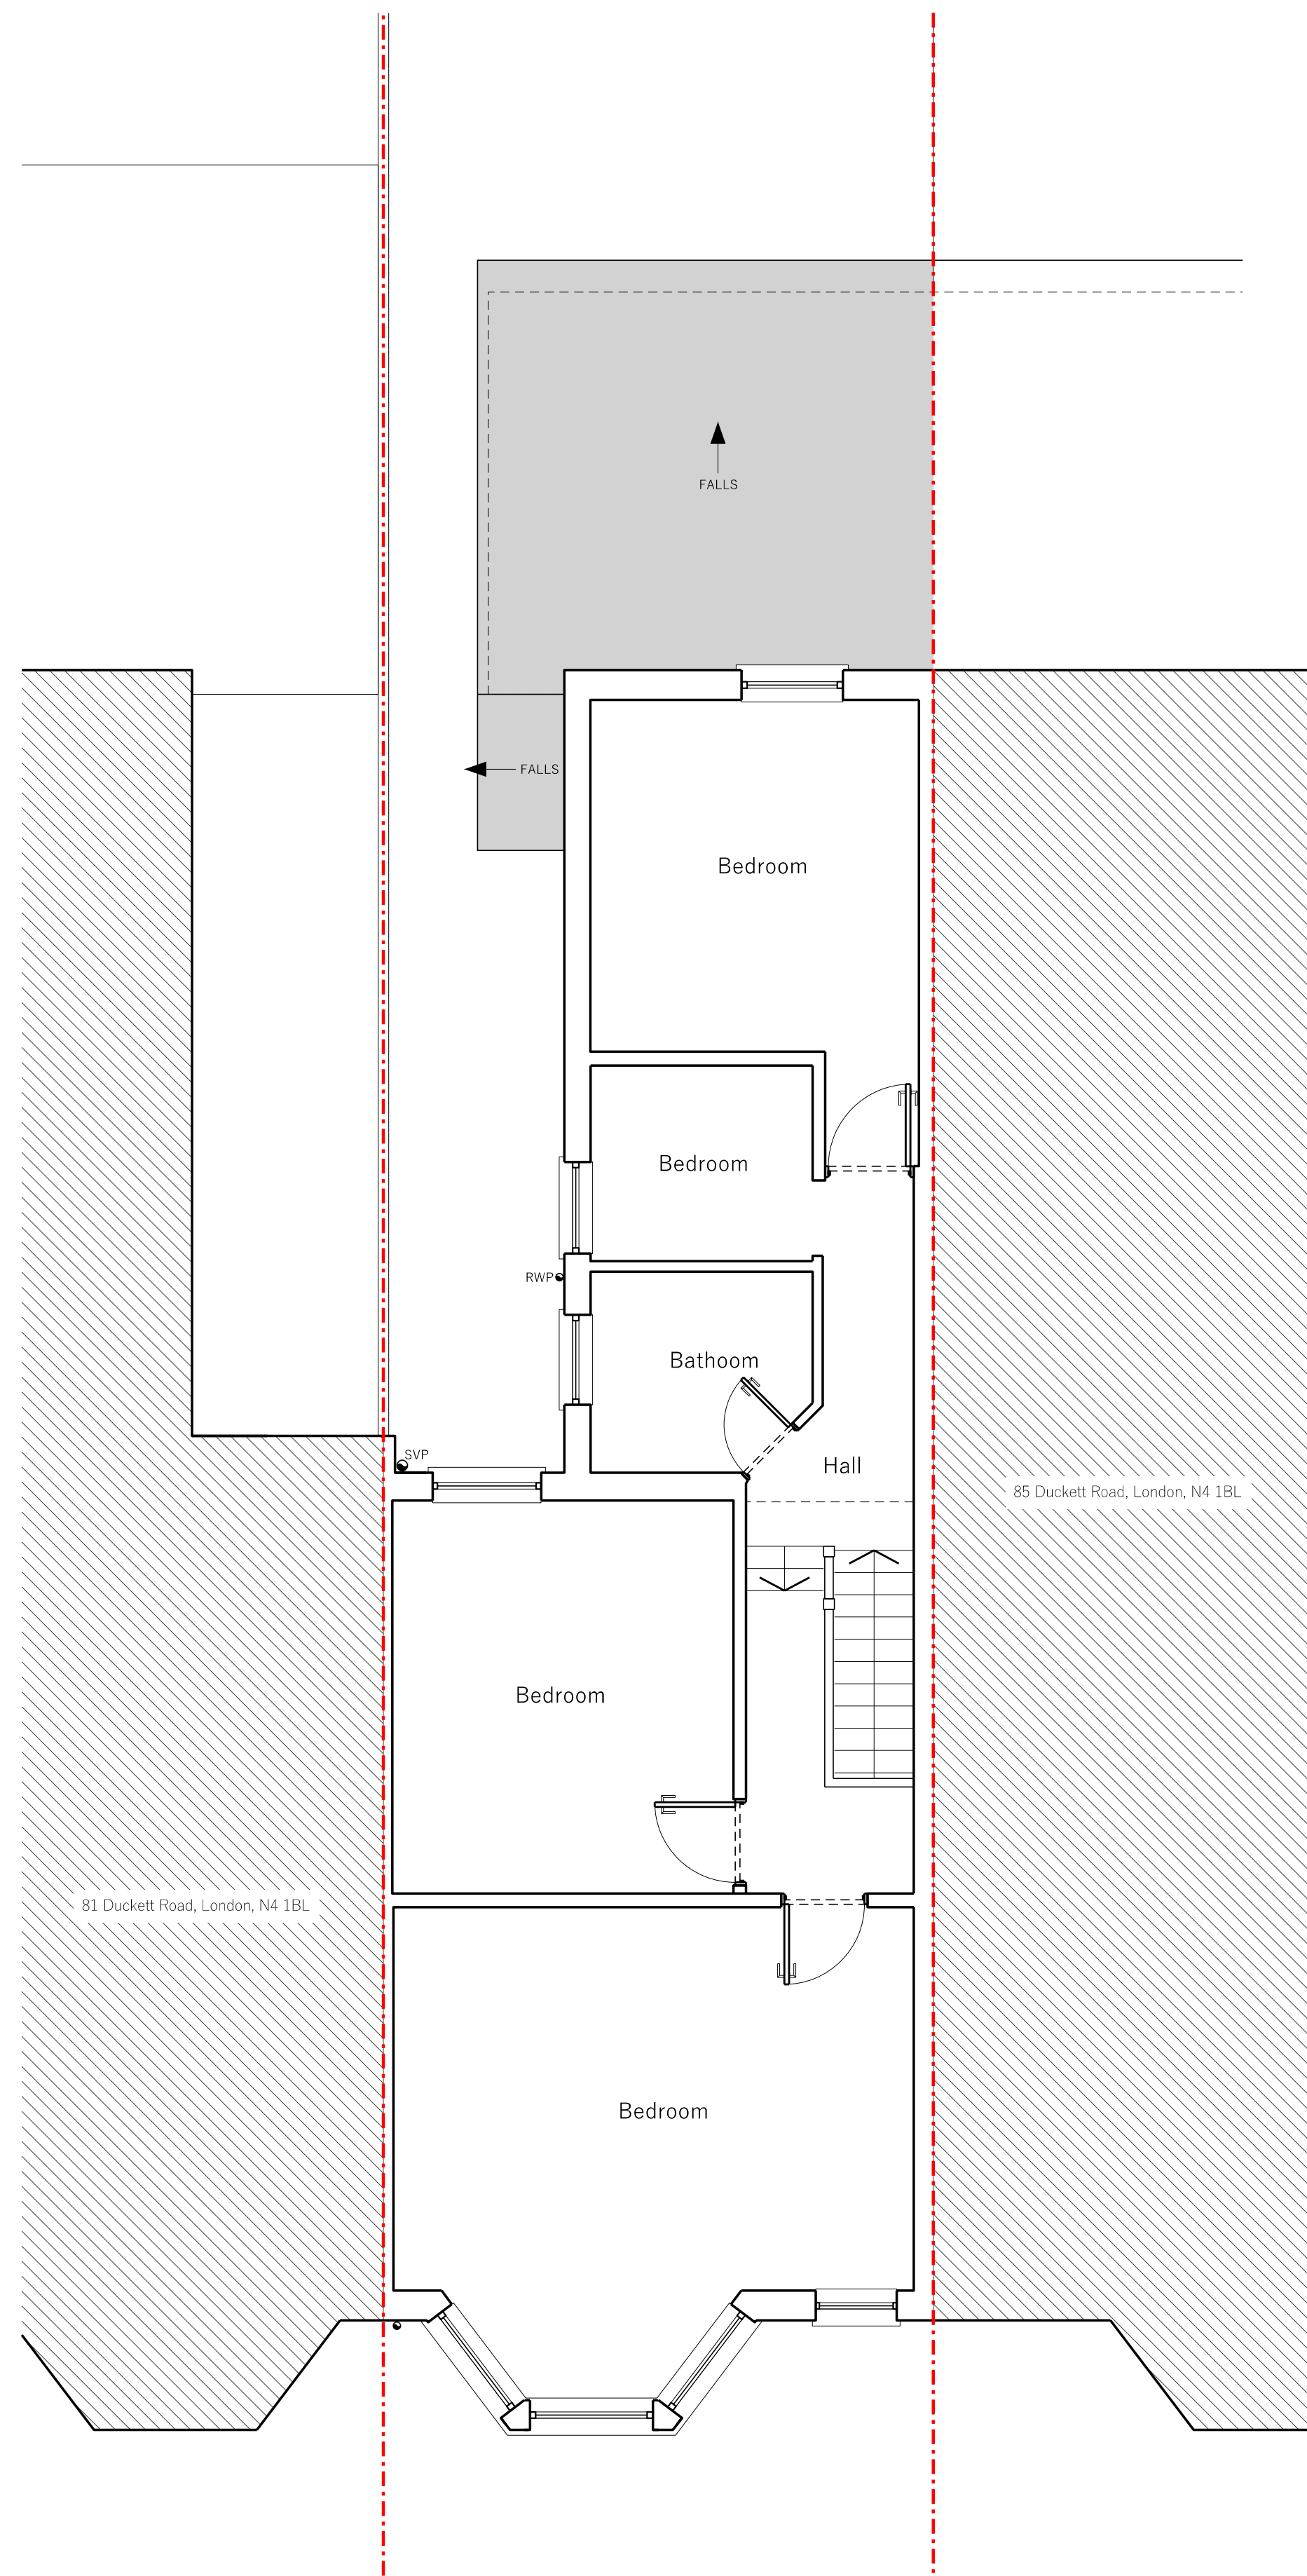


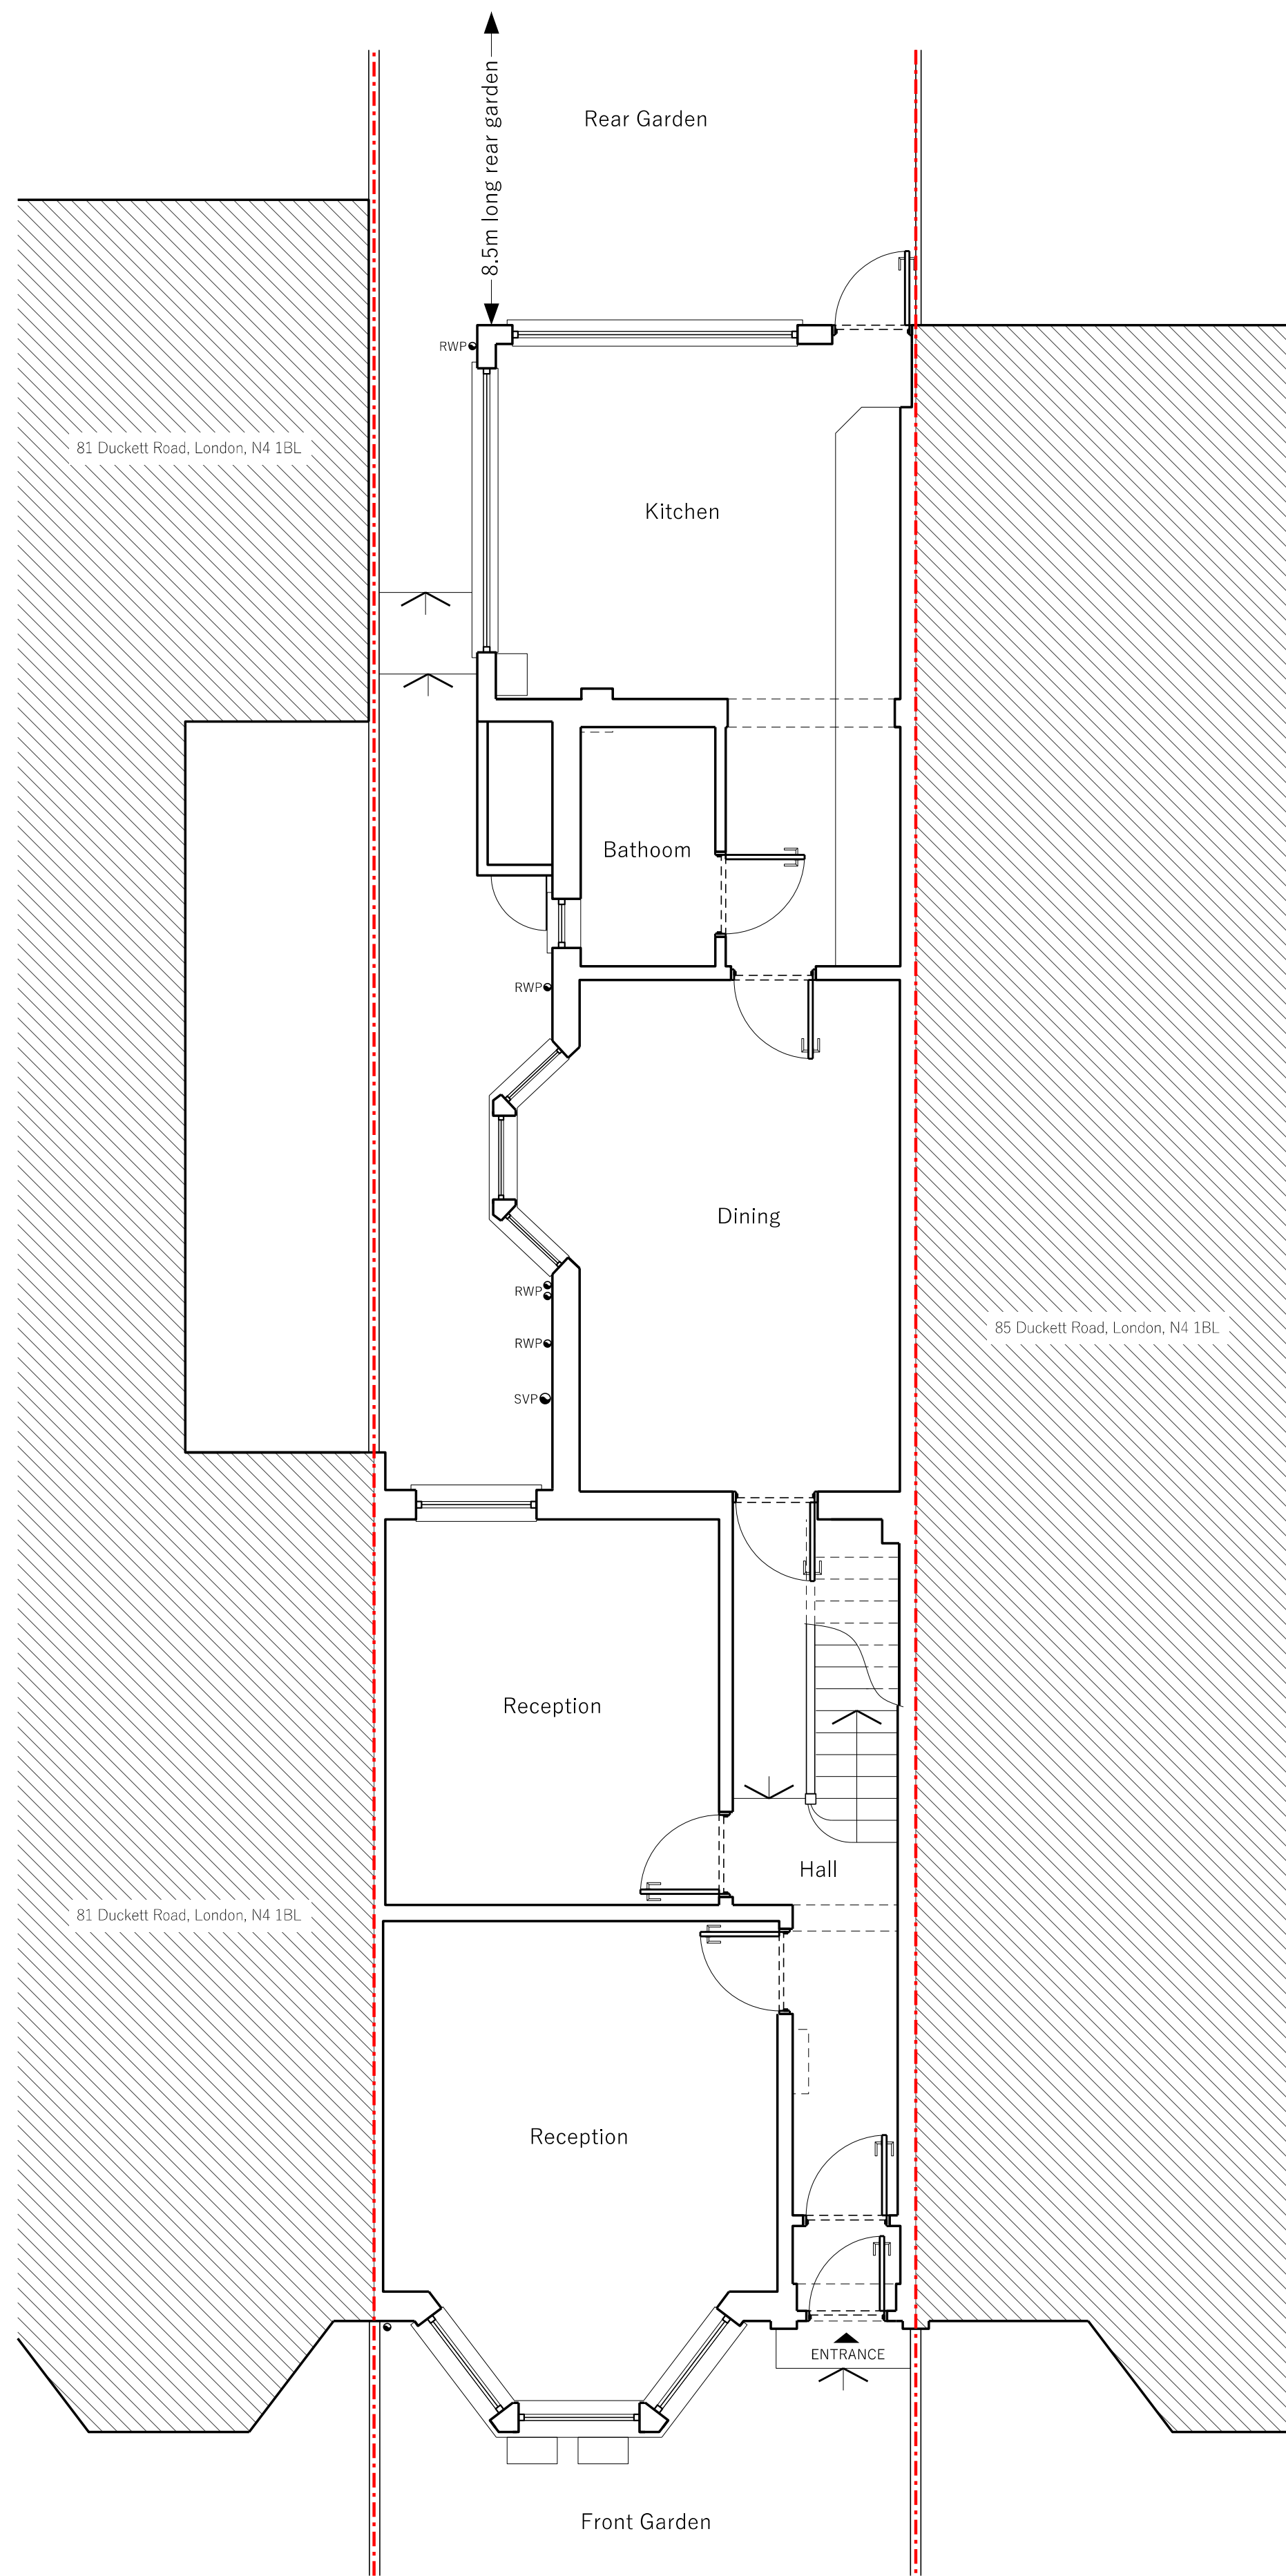

### Existing Ground Floor Plan

### Existing First Floor Plan

CRAFTED  
ARCHITECTURE  
+  
PLANNING


### General Notes

This drawing should be read in conjunction with all other Crafted Architecture & Planning Ltd (CAP's) drawings and accompanying written information. Any discrepancies in the drawn or written information to be reported to Crafted Architecture & Planning Ltd (CAP) without delay. It is the contractor's responsibility to ensure that all built works are constructed in line with the latest UK Building Regulations.

**CRAFTED ARCHITECTURE & PLANNING**


020 8050 1781 / [studio@capltd.co.uk](mailto:studio@capltd.co.uk) / [www.capltd.co.uk](http://www.capltd.co.uk)

Copyright © Crafted Architecture and Planning Ltd 2023

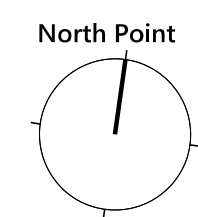

Scale

1:50 @ A1, 1:100 @ A3

 

0 1m 2m 3m  
Use figured dimensions only. Confirm all dimensions on site.

Legend

Legend  
 Site boundary line

## PLANNING

### General Arrangement

| General Arrangement             |                       |                 | Rev. | Date       | Notes       |
|---------------------------------|-----------------------|-----------------|------|------------|-------------|
| <b>Project address</b>          |                       |                 | P-A  | 20.12.2023 | FIRST ISSUE |
| 82 Duckett Road, London, N4 1BL |                       |                 |      |            |             |
| <b>Drawing title</b>            |                       |                 |      |            |             |
| Existing floor plans            |                       |                 |      |            |             |
| <b>Scale</b>                    | <b>Drawing number</b> | <b>Revision</b> |      |            |             |
| 1:50 @ A1, 1:100 @ A3           | 387_002               | P-A             |      |            |             |