



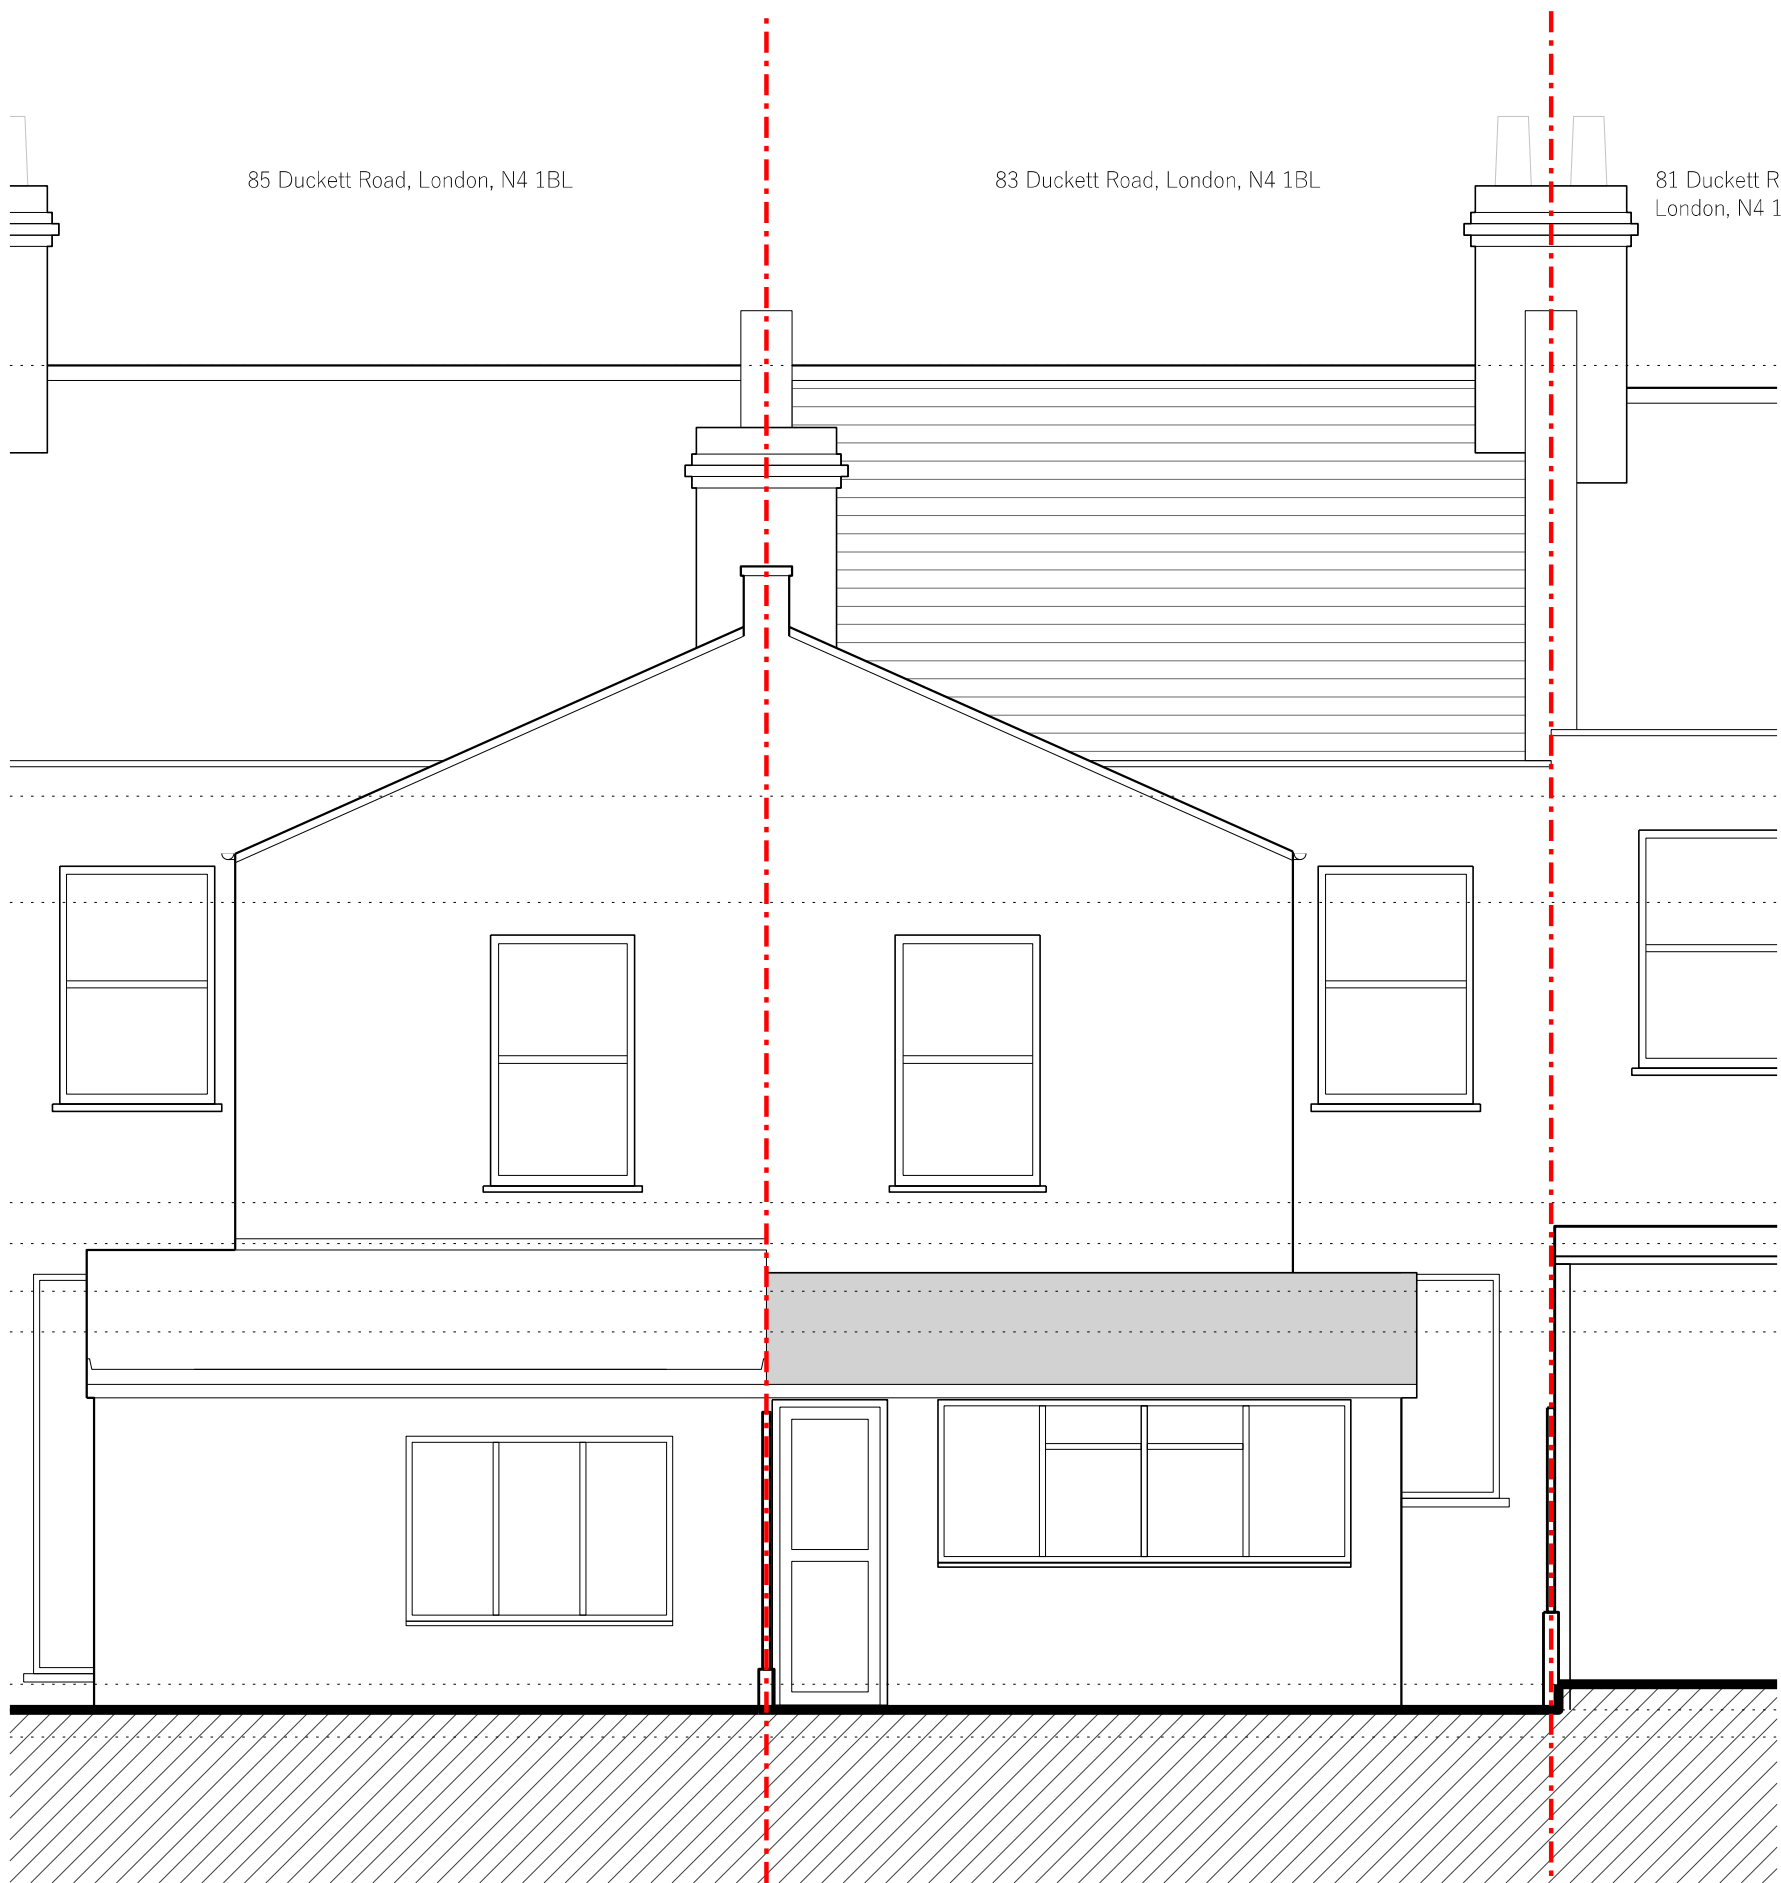

Existing Rear Elevation



Existing Side Elevation / Section

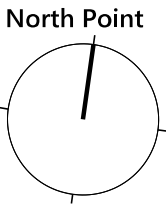

PLANNING

General Arrangement

Rev.	Date	Notes
P-A	17.01.2024	FIRST ISSUE
P-B	26.01.2024	PLANNING

Drawing title	Drawing number	Revision
Existing elevations / section	387_003	P-B

Project address
83 Duckett Road, London, N4 1BL

Scale
1:50 @ A1, 1:100 @ A3