


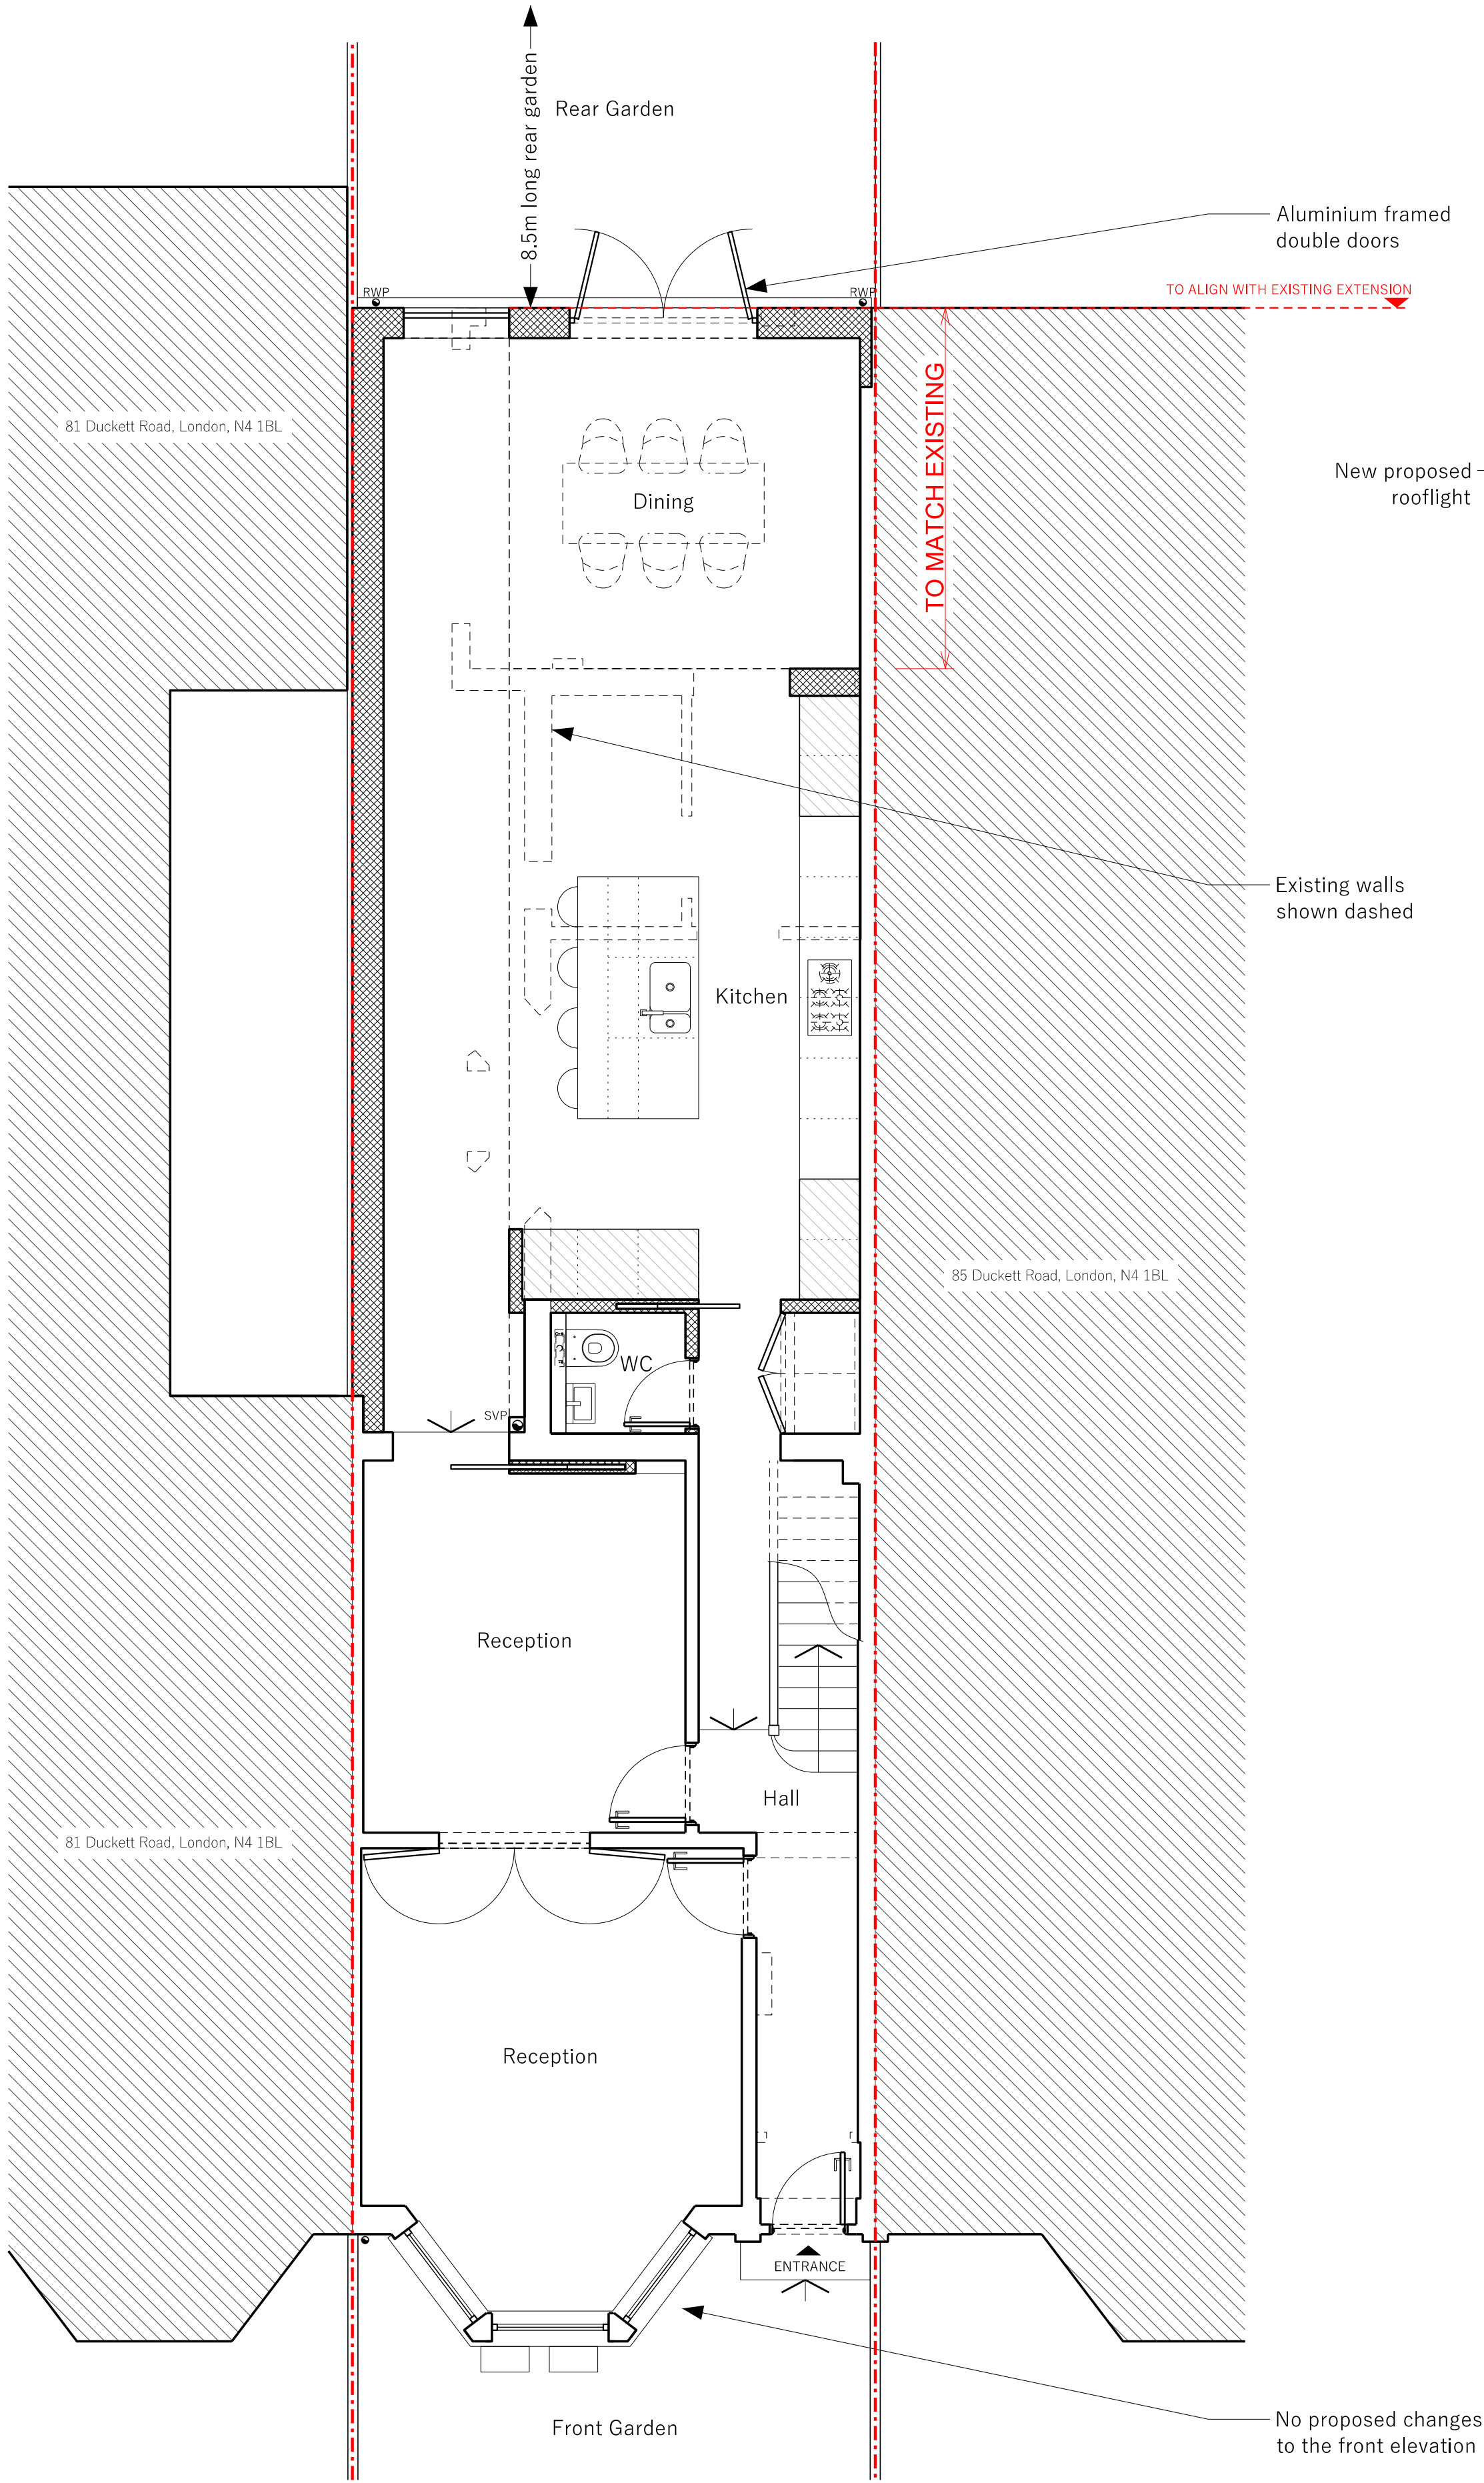


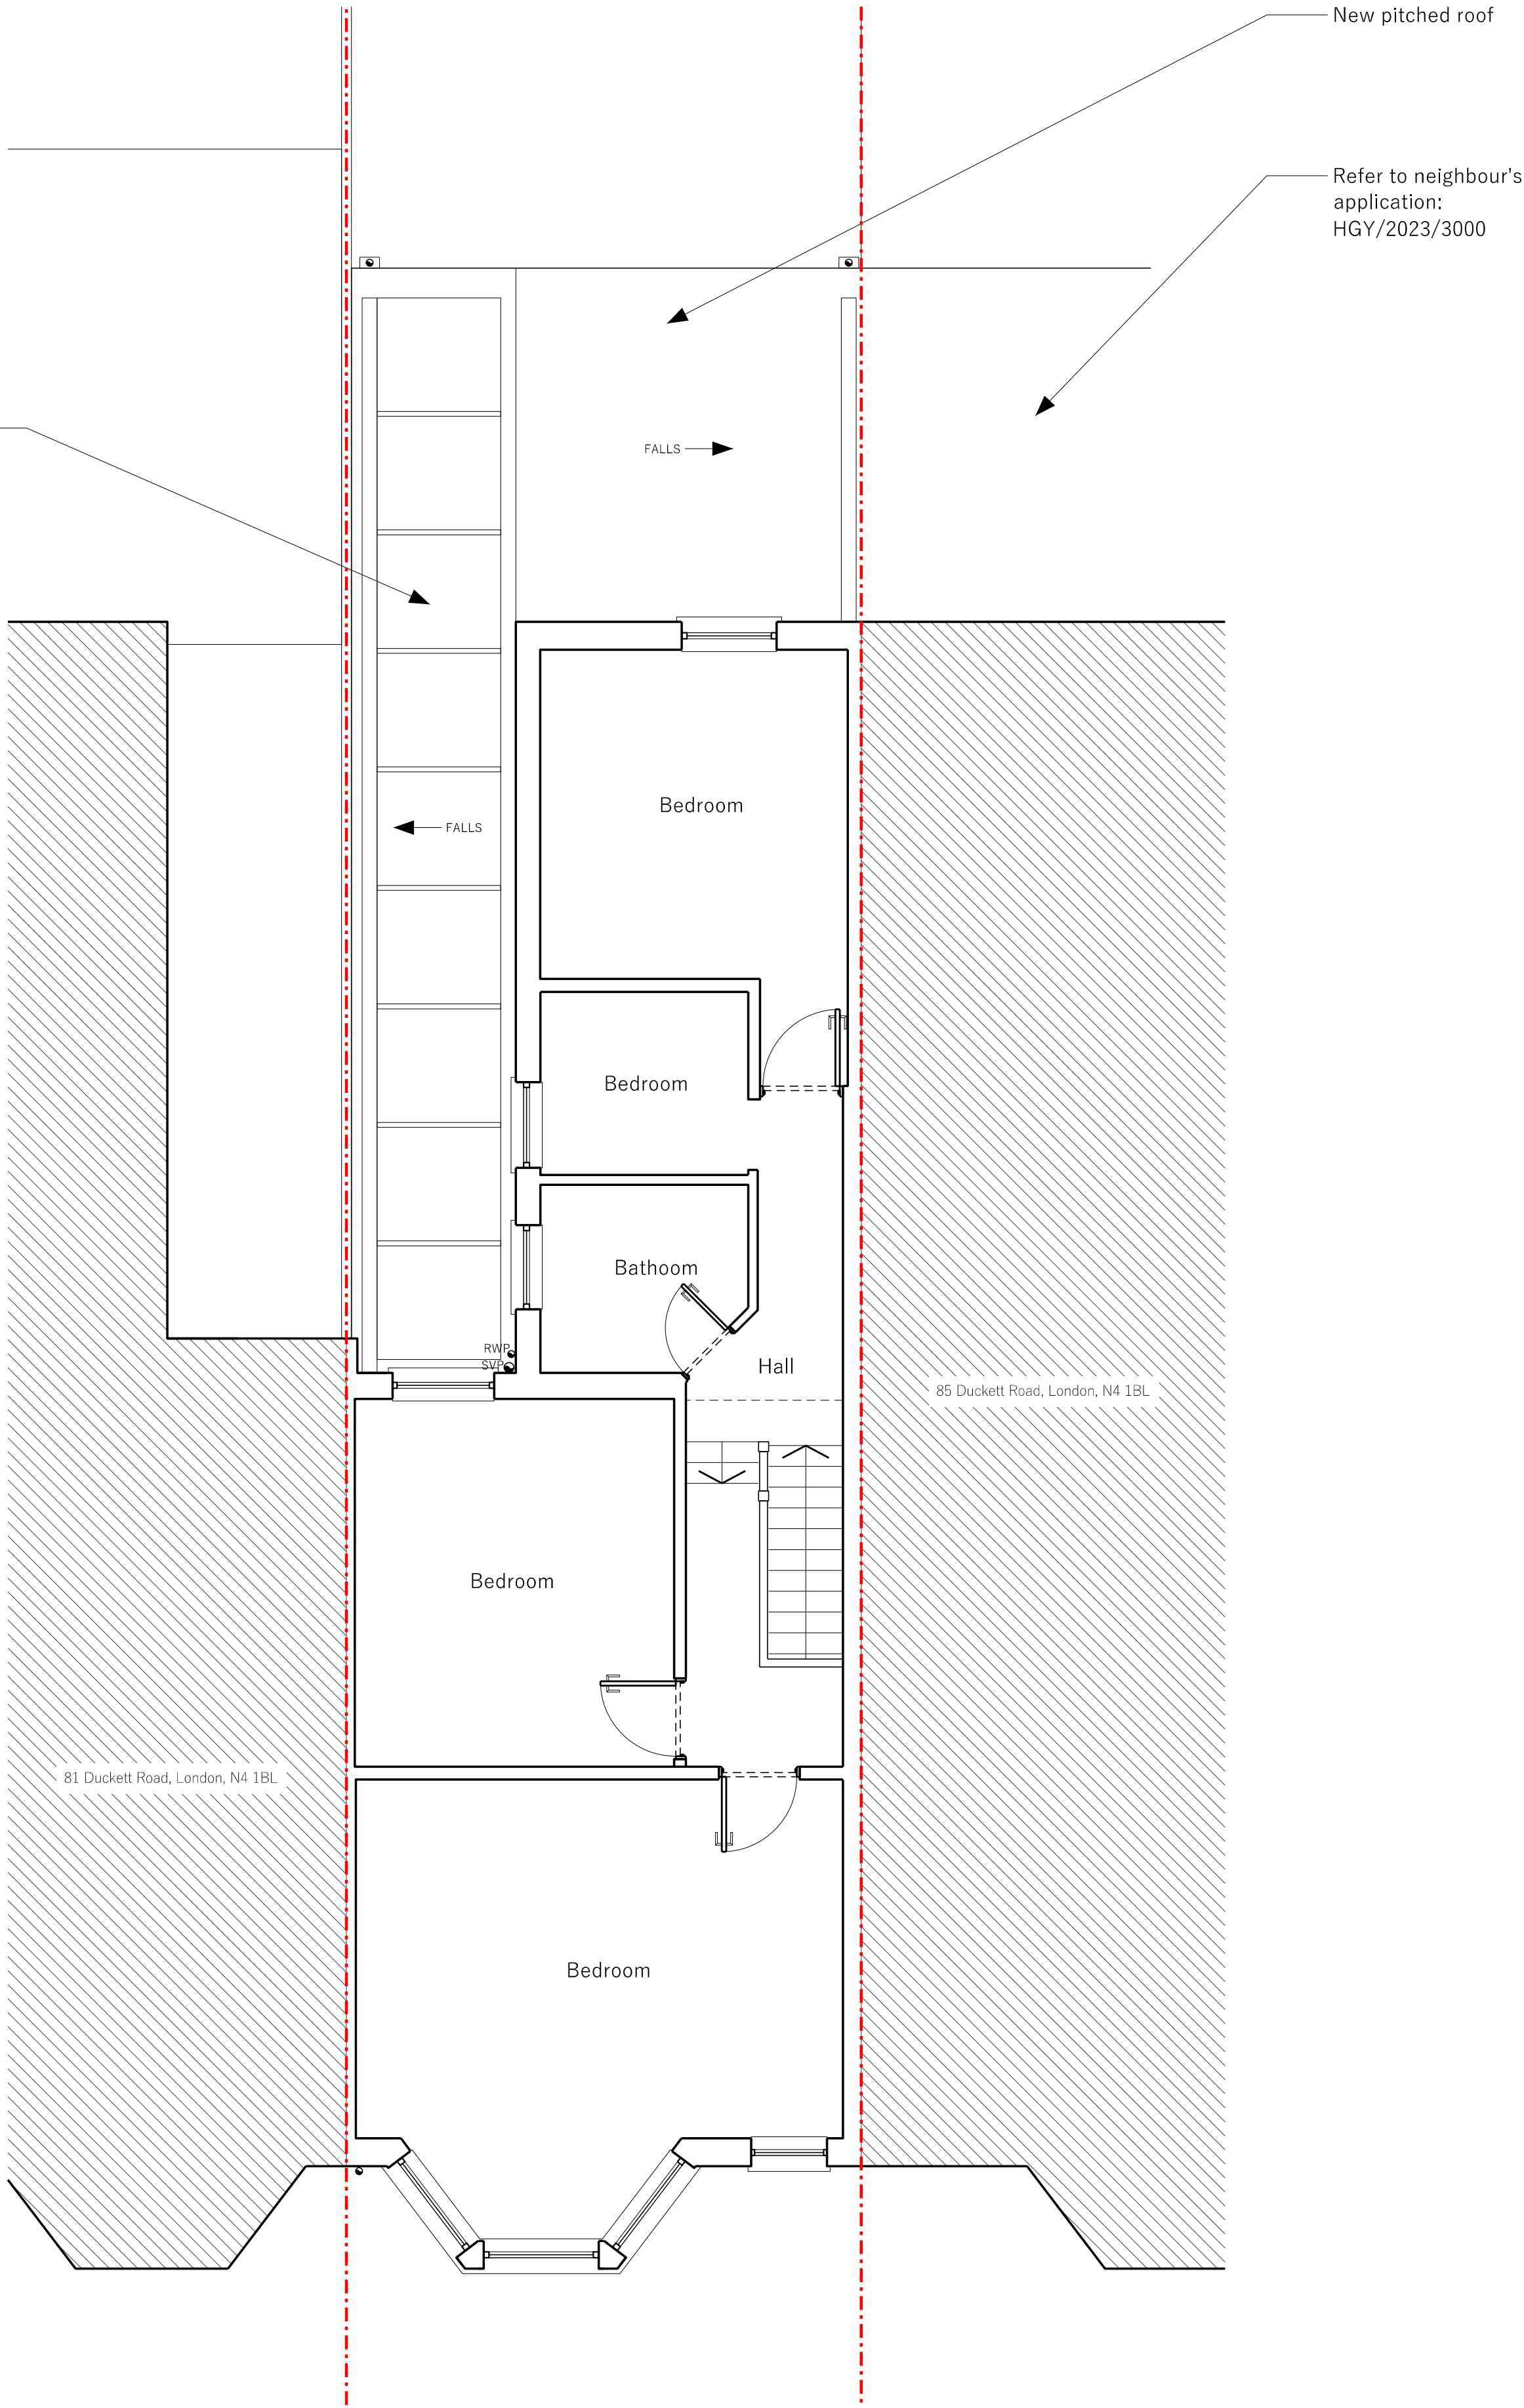

Proposed Ground Floor Plan

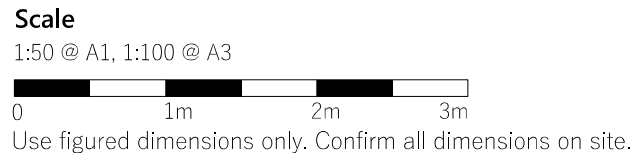

Proposed First Floor Plan

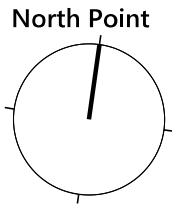

Legend
- - - - - Site boundary line

PLANNING

General Arrangement

Rev.	Date	Notes
P-A	20.12.2023	FIRST ISSUE

Drawing title	Drawing number	Revision
Proposed floor plans	387_102	P-A

Project address
83 Duckett Road, London, N4 1BL

Scale
1:50 @ A1, 1:100 @ A3