


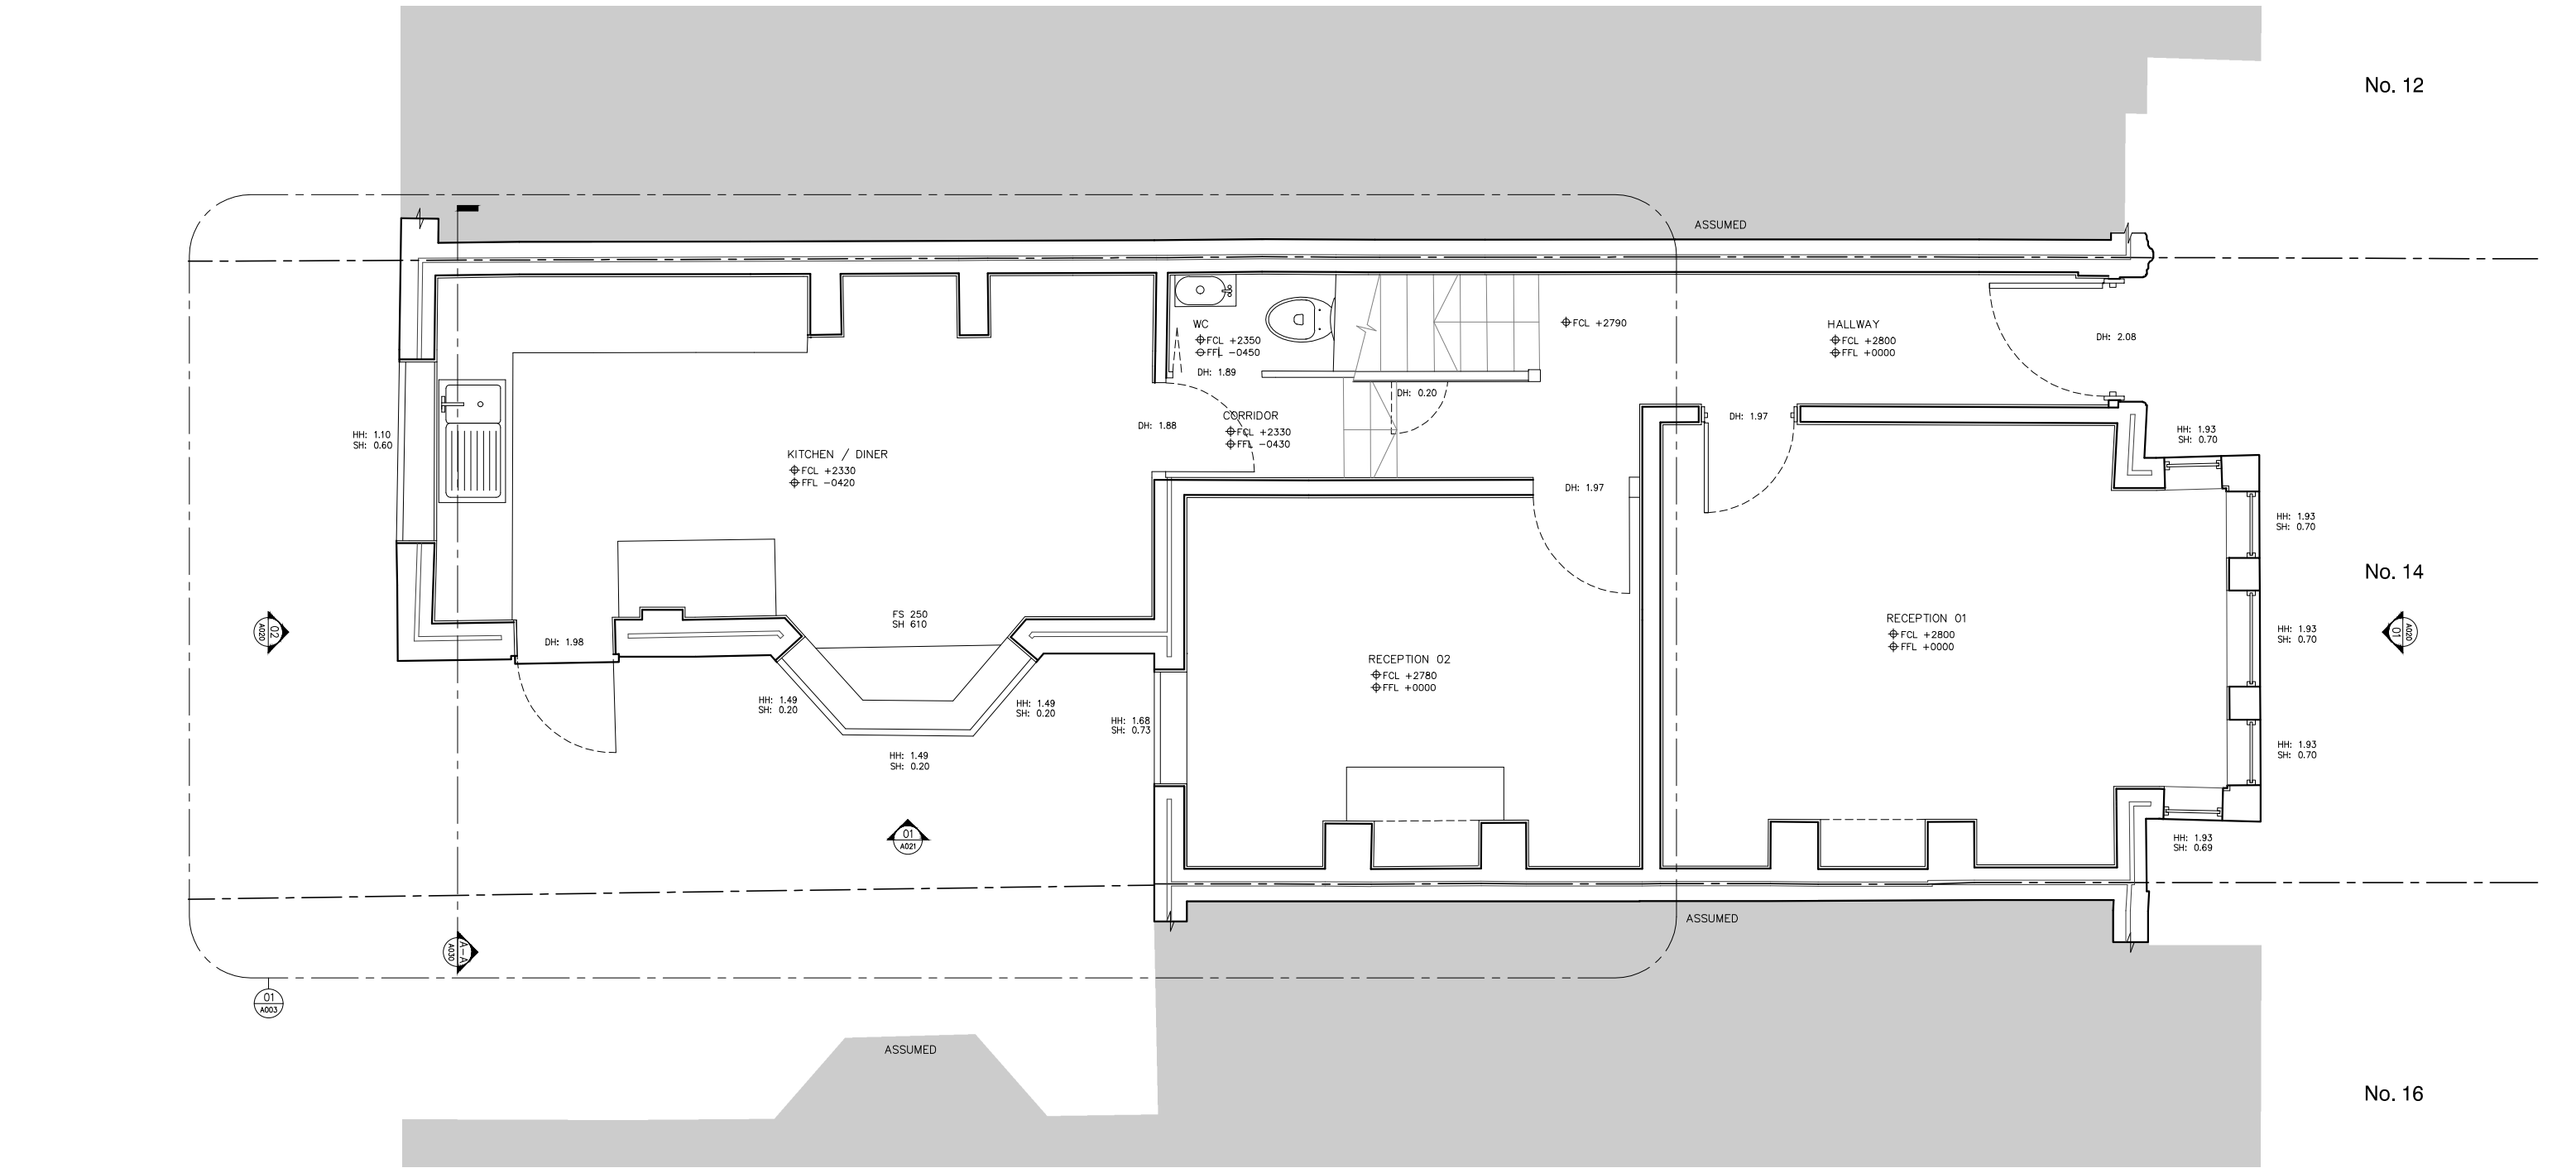

General Notes

1. This drawing is the copyright of Architecture Assembly, and must not be retained, copied or used without the above consultant's authority.
2. Do not scale off this drawing.
3. All dimensions are in millimetres and levels in metres unless otherwise stated. All dimensions to be verified on site and approved by the engineer.
4. This drawing shall be read in conjunction with relevant architectural, civil/structural, and services engineer's drawings and specifications.

Project Notes

Revision

Rev	Date	Description
00	17/11/2023	FIRST ISSUE
-	-	-
-	-	-
-	-	-
-	-	-
-	-	-
-	-	-

Project name

14SR

Address

14
Selborne
Road
N22 7TL

Project no.

084

IN PROGRESS

Do no use for construction

Issued by

WT/AZ

Issue date

17/11/2023

Checked by

AZ

Drawing title

EXISTING GROUND FLOOR PLAN

Drawing no.

A001

Rev no.

00

Scale

1:50 @ A3

NOTE

FCL FINISHED CEILING LEVEL
FFL FLOOR FINISHED LEVEL
DH DOOR HEIGHT (LEAF)
HH WINDOW HEIGHT
SH WINDOW SILL LEVEL
R Radiator

ARCHITECTURE
> ASSEMBLY

19 Britton Street
First Floor
London
EC1M 5NZ
UK

www.arc-a.com

No. 12

No. 14

No. 16

01
002
EXISTING FIRST FLOOR PLAN

NOTE
FCL FINISHED CEILING LEVEL
FFL FLOOR FINISHED LEVEL
DH DOOR HEIGHT (LEAF)
HH WINDOW HEIGHT
SH WINDOW SILL LEVEL
R Radiator



General Notes

1. This drawing is the copyright of Architecture Assembly, and must not be retained, copied or used without the above consultant's authority.
2. Do not scale off this drawing.
3. All dimensions are in millimetres and levels in metres unless otherwise stated. All dimensions to be verified on site and approved by the engineer.
4. This drawing shall be read in conjunction with relevant architectural, civil/structural, and services engineer's drawings and specifications.

Project Notes

Revision

Rev	Date	Description
00	17/11/2023	FIRST ISSUE

Project name

14SR

Address

14
Selborne
Road
N22 7TL

Project no.

084

IN PROGRESS
Do no use for construction

Issued by Checked by
WT/AZ AZ

Issue
date
17/11/2023

Drawing title
EXISTING FIRST FLOOR PLAN


Drawing no. Rev no.
A002 00

Scale
1:50 @ A3


ARCHITECTURE
> ASSEMBLY
19 Britton Street
First Floor
London
EC1M 5NZ
UK
www.arc-a.com



01
020 EXISTING FRONT ELEVATION

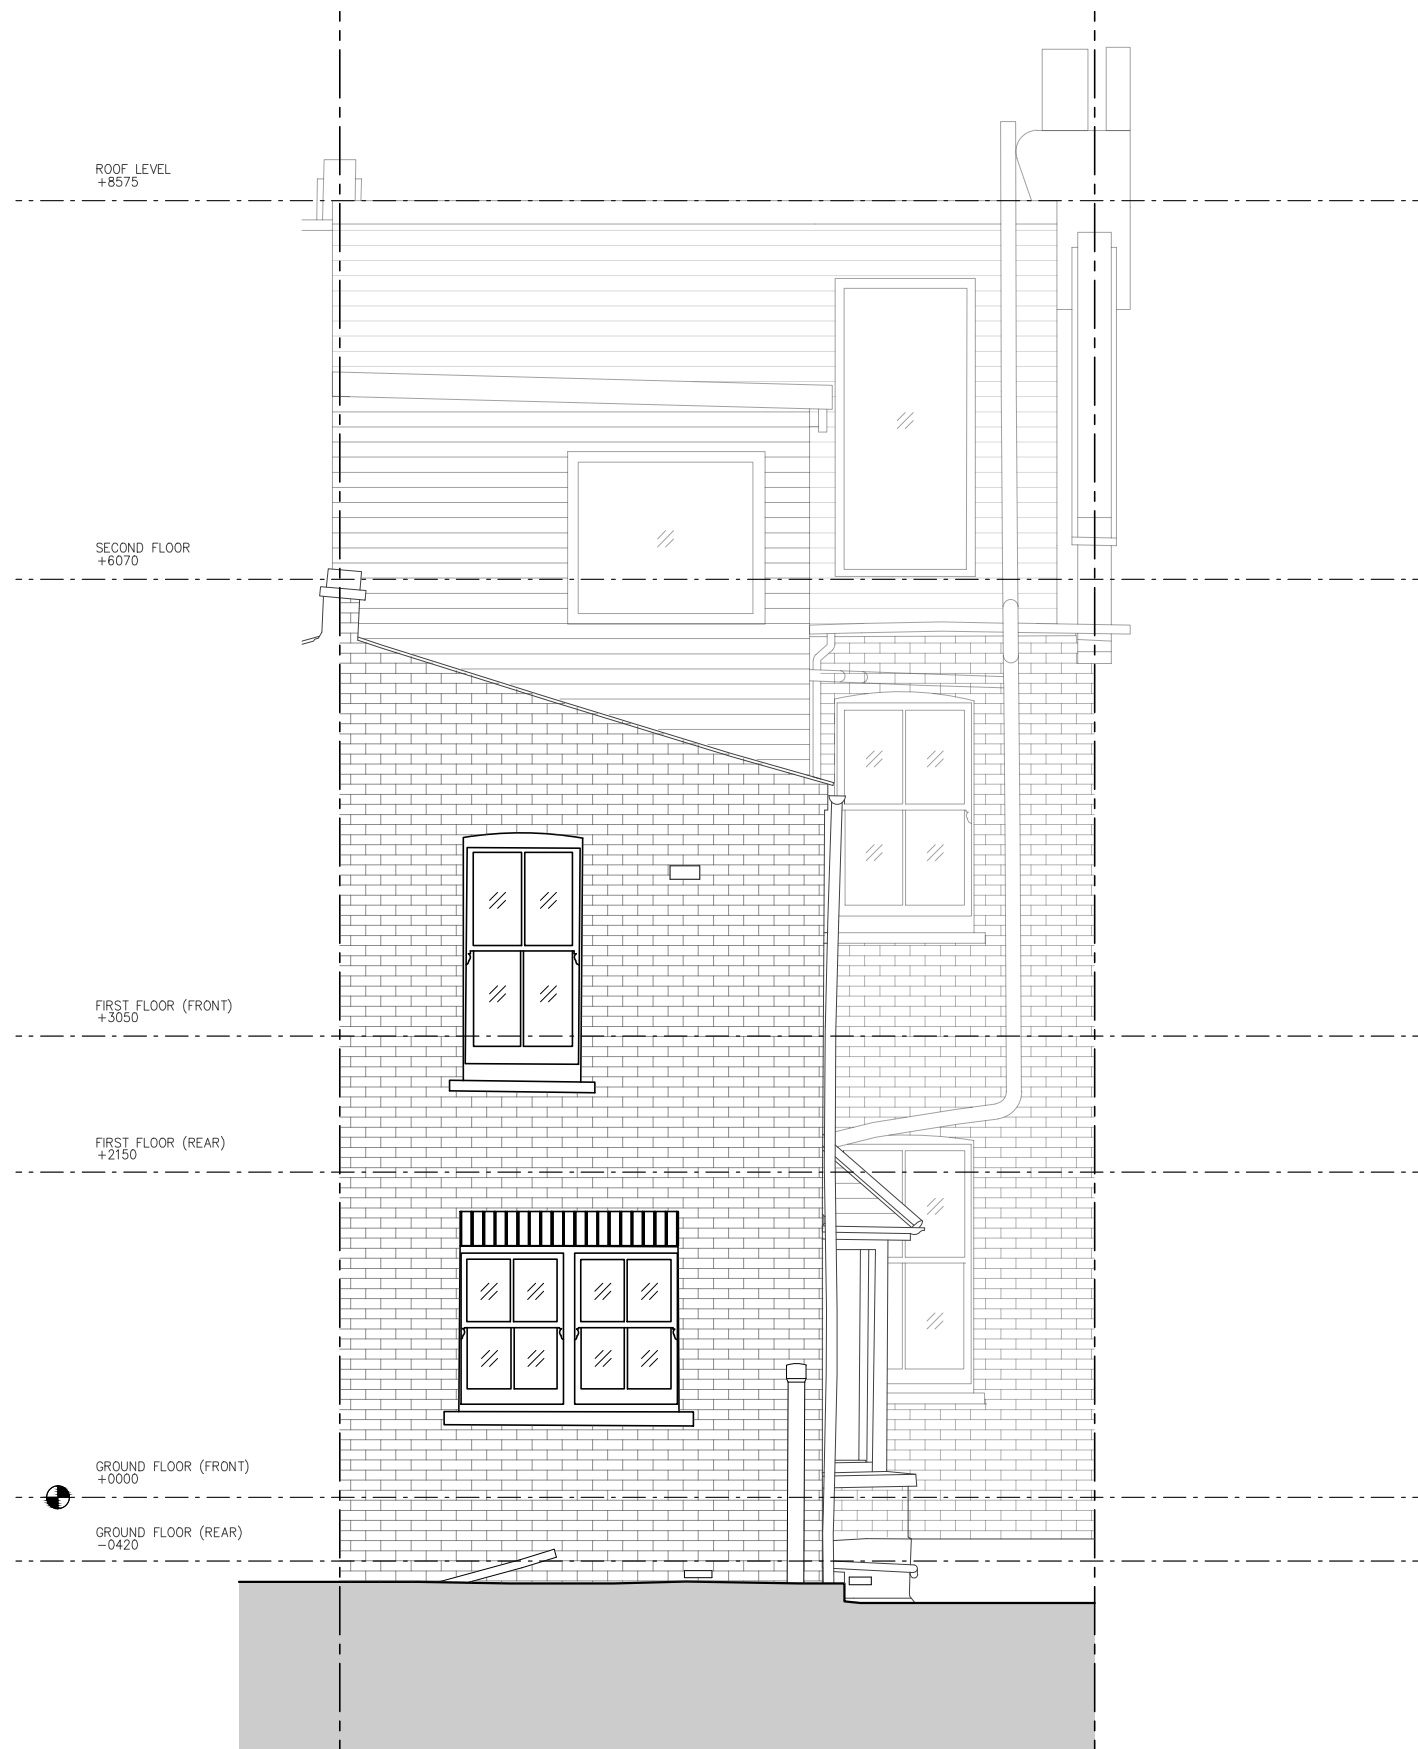

02
020 EXISTING REAR ELEVATION

 

General Notes

1. This drawing is the copyright of Architecture Assembly, and must not be retained, copied or used without the above consultant's authority.
2. Do not scale off this drawing.
3. All dimensions are in millimetres and levels in metres unless otherwise stated. All dimensions to be verified on site and approved by the engineer.
4. This drawing shall be read in conjunction with relevant architectural, civil/structural, and services engineer's drawings and specifications.

Project Notes

Revision

Rev	Date	Description
00	17/11/2023	FIRST ISSUE

Project name

14SR

Address

14
Selborne
Road
N22 7TL

Project no.

084

IN PROGRESS

Do no use for construction

Issued by

WT

Checked by

AZ

Issue date

17/11/2023

Drawing title

EXISTING FT/RR ELEVATIONS

Drawing no.

A020

Rev no.

00


Scale

1:50 @ A3




19 Britton Street
First Floor
London
EC1M 5NZ
UK

www.arc-a.com

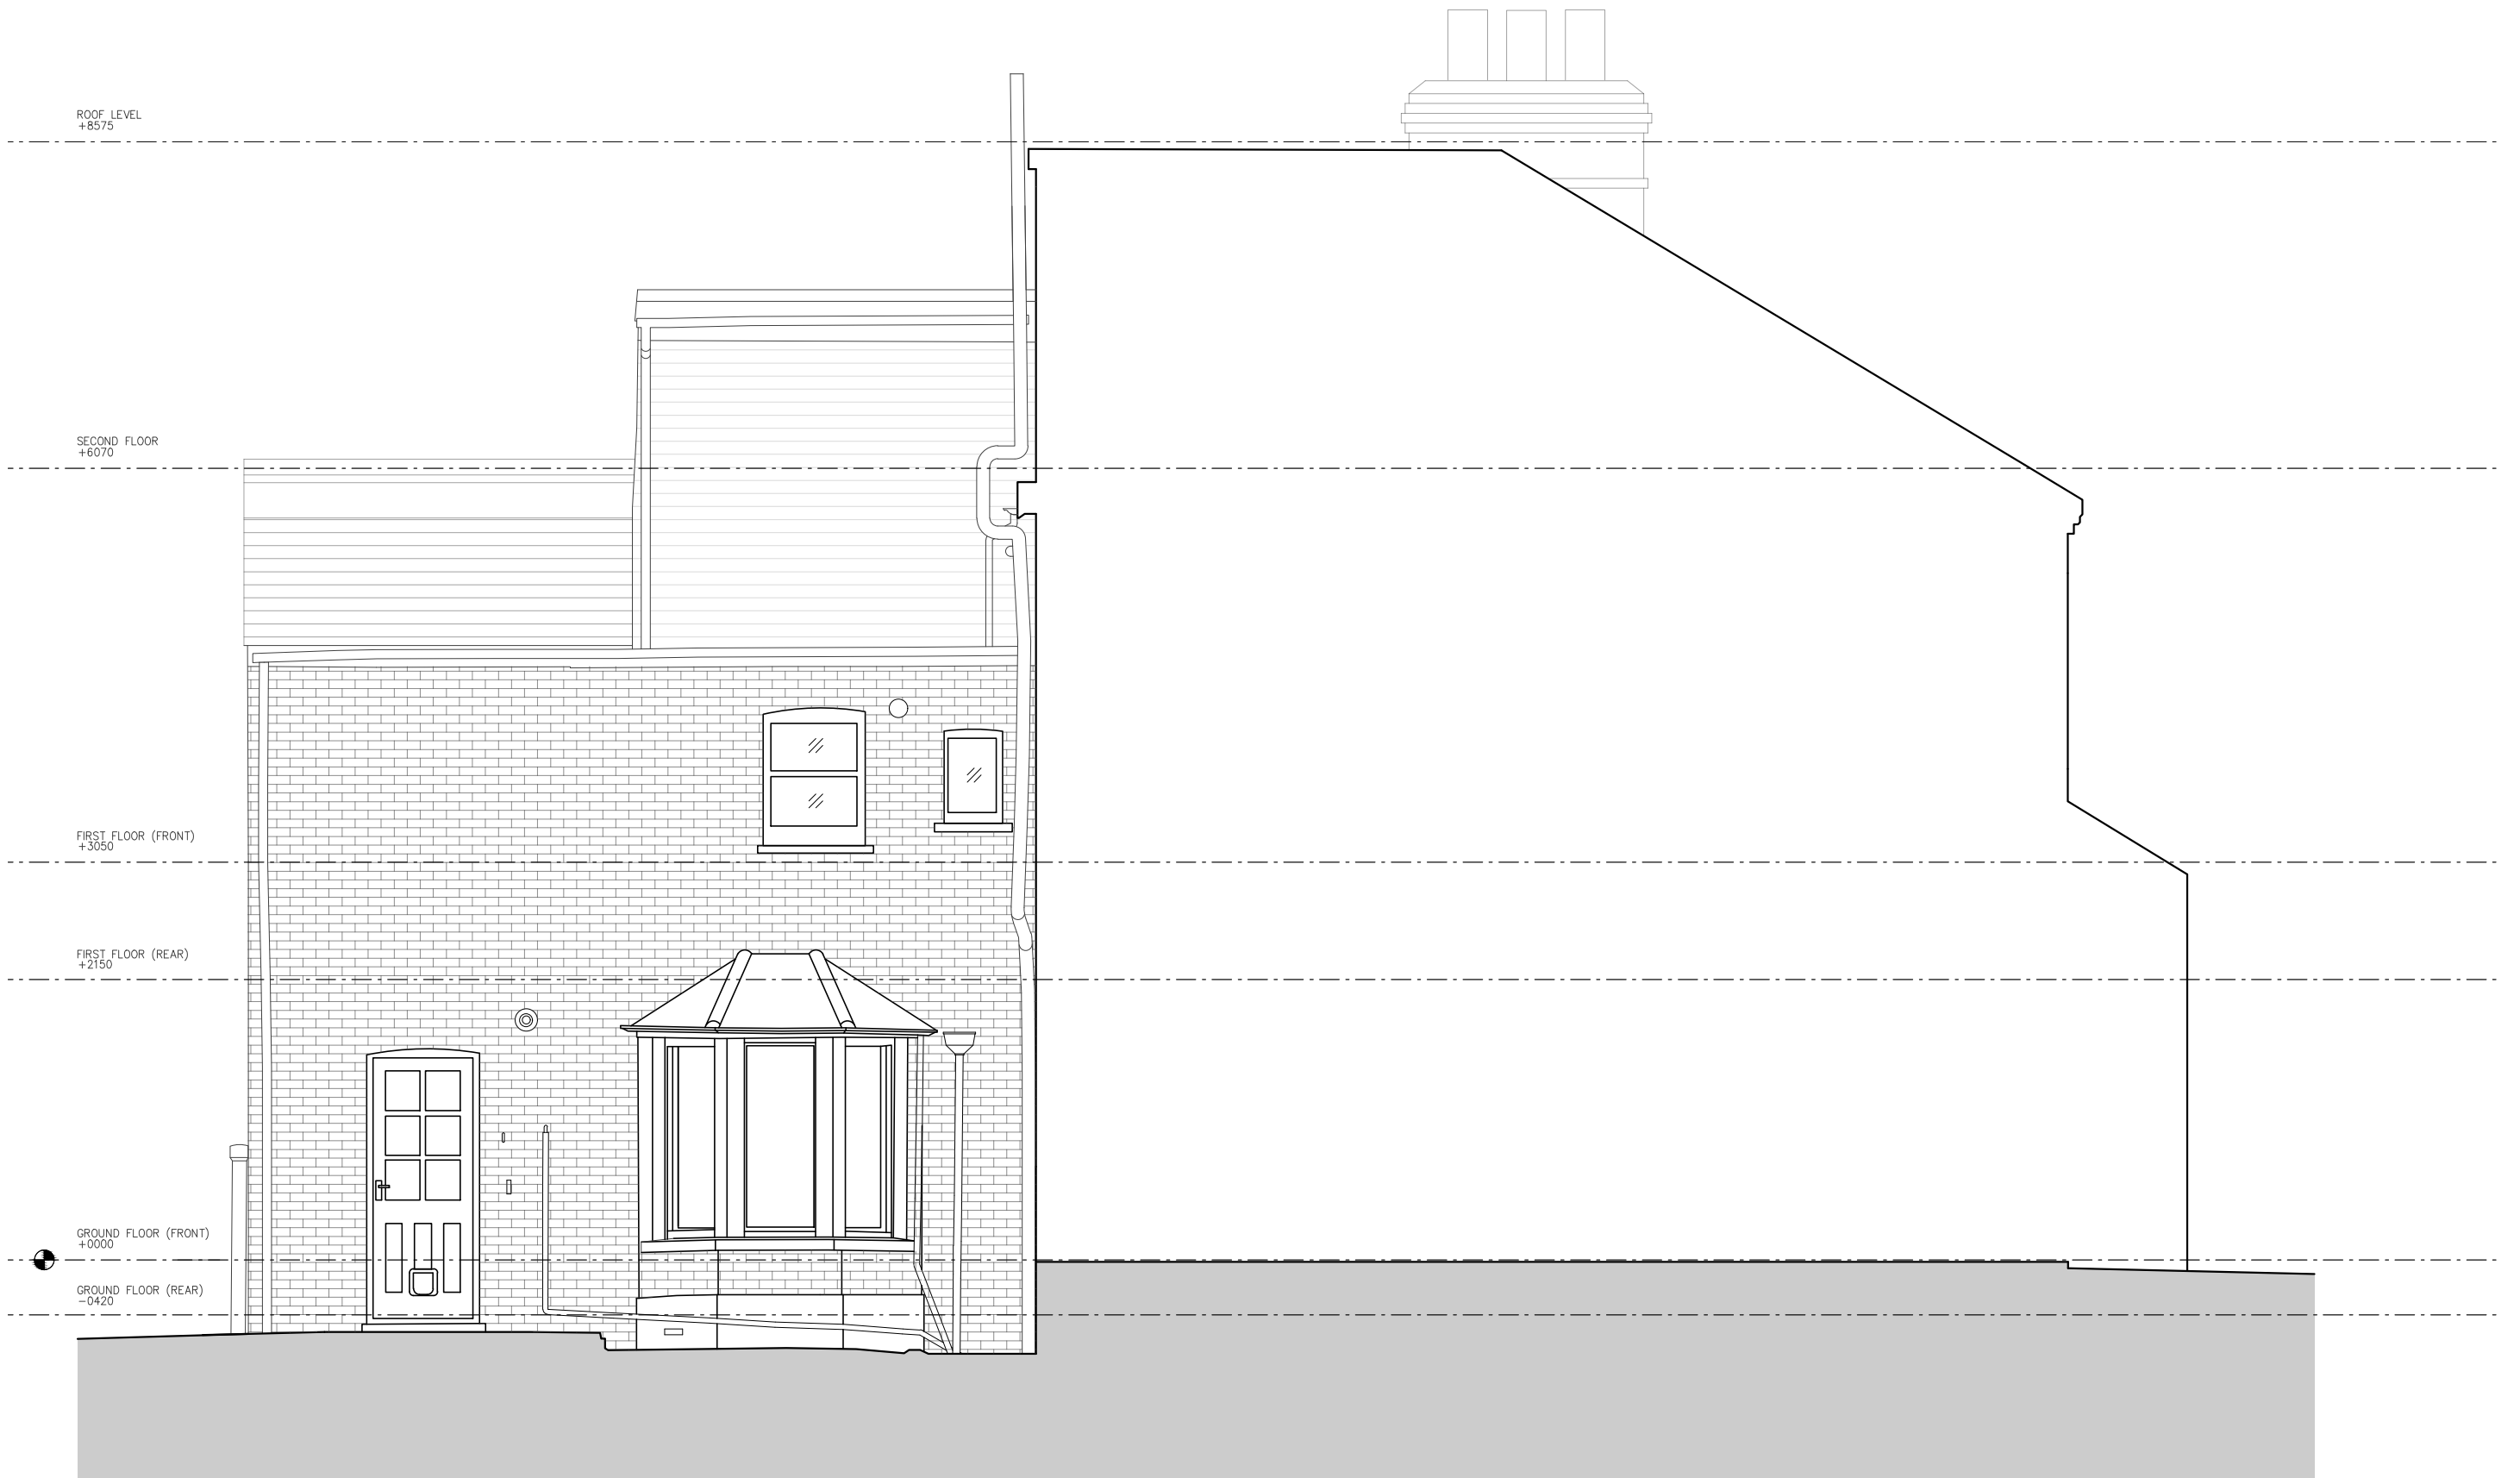

01
021 EXISTING SIDE ELEVATION

 

General Notes

1. This drawing is the copyright of Architecture Assembly, and must not be retained, copied or used without the above consultant's authority.
2. Do not scale off this drawing.
3. All dimensions are in millimetres and levels in metres unless otherwise stated. All dimensions to be verified on site and approved by the engineer.
4. This drawing shall be read in conjunction with relevant architectural, civil/structural, and services engineer's drawings and specifications.

Project Notes

Revision

Rev	Date	Description
00	00/00/0000	
-	-	-
-	-	-
-	-	-
-	-	-
-	-	-
-	-	-

Project name

14 SR

Address

14
Selborne
Road
N22 7TL

Project no.

- - -

IN PROGRESS

Do no use for construction

Issued by

WT/AZ

Checked by

AZ

Issue

date

17/11/2023

Drawing title

EXISTING SIDE ELEVATION

Drawing no.

A021

Rev no.

00

Scale


1:50 @ A3

ARCHITECTURE
ASSEMBLY

19 Britton Street
First Floor
London
EC1M 5NZ
UK

www.arc-a.com

No. 12

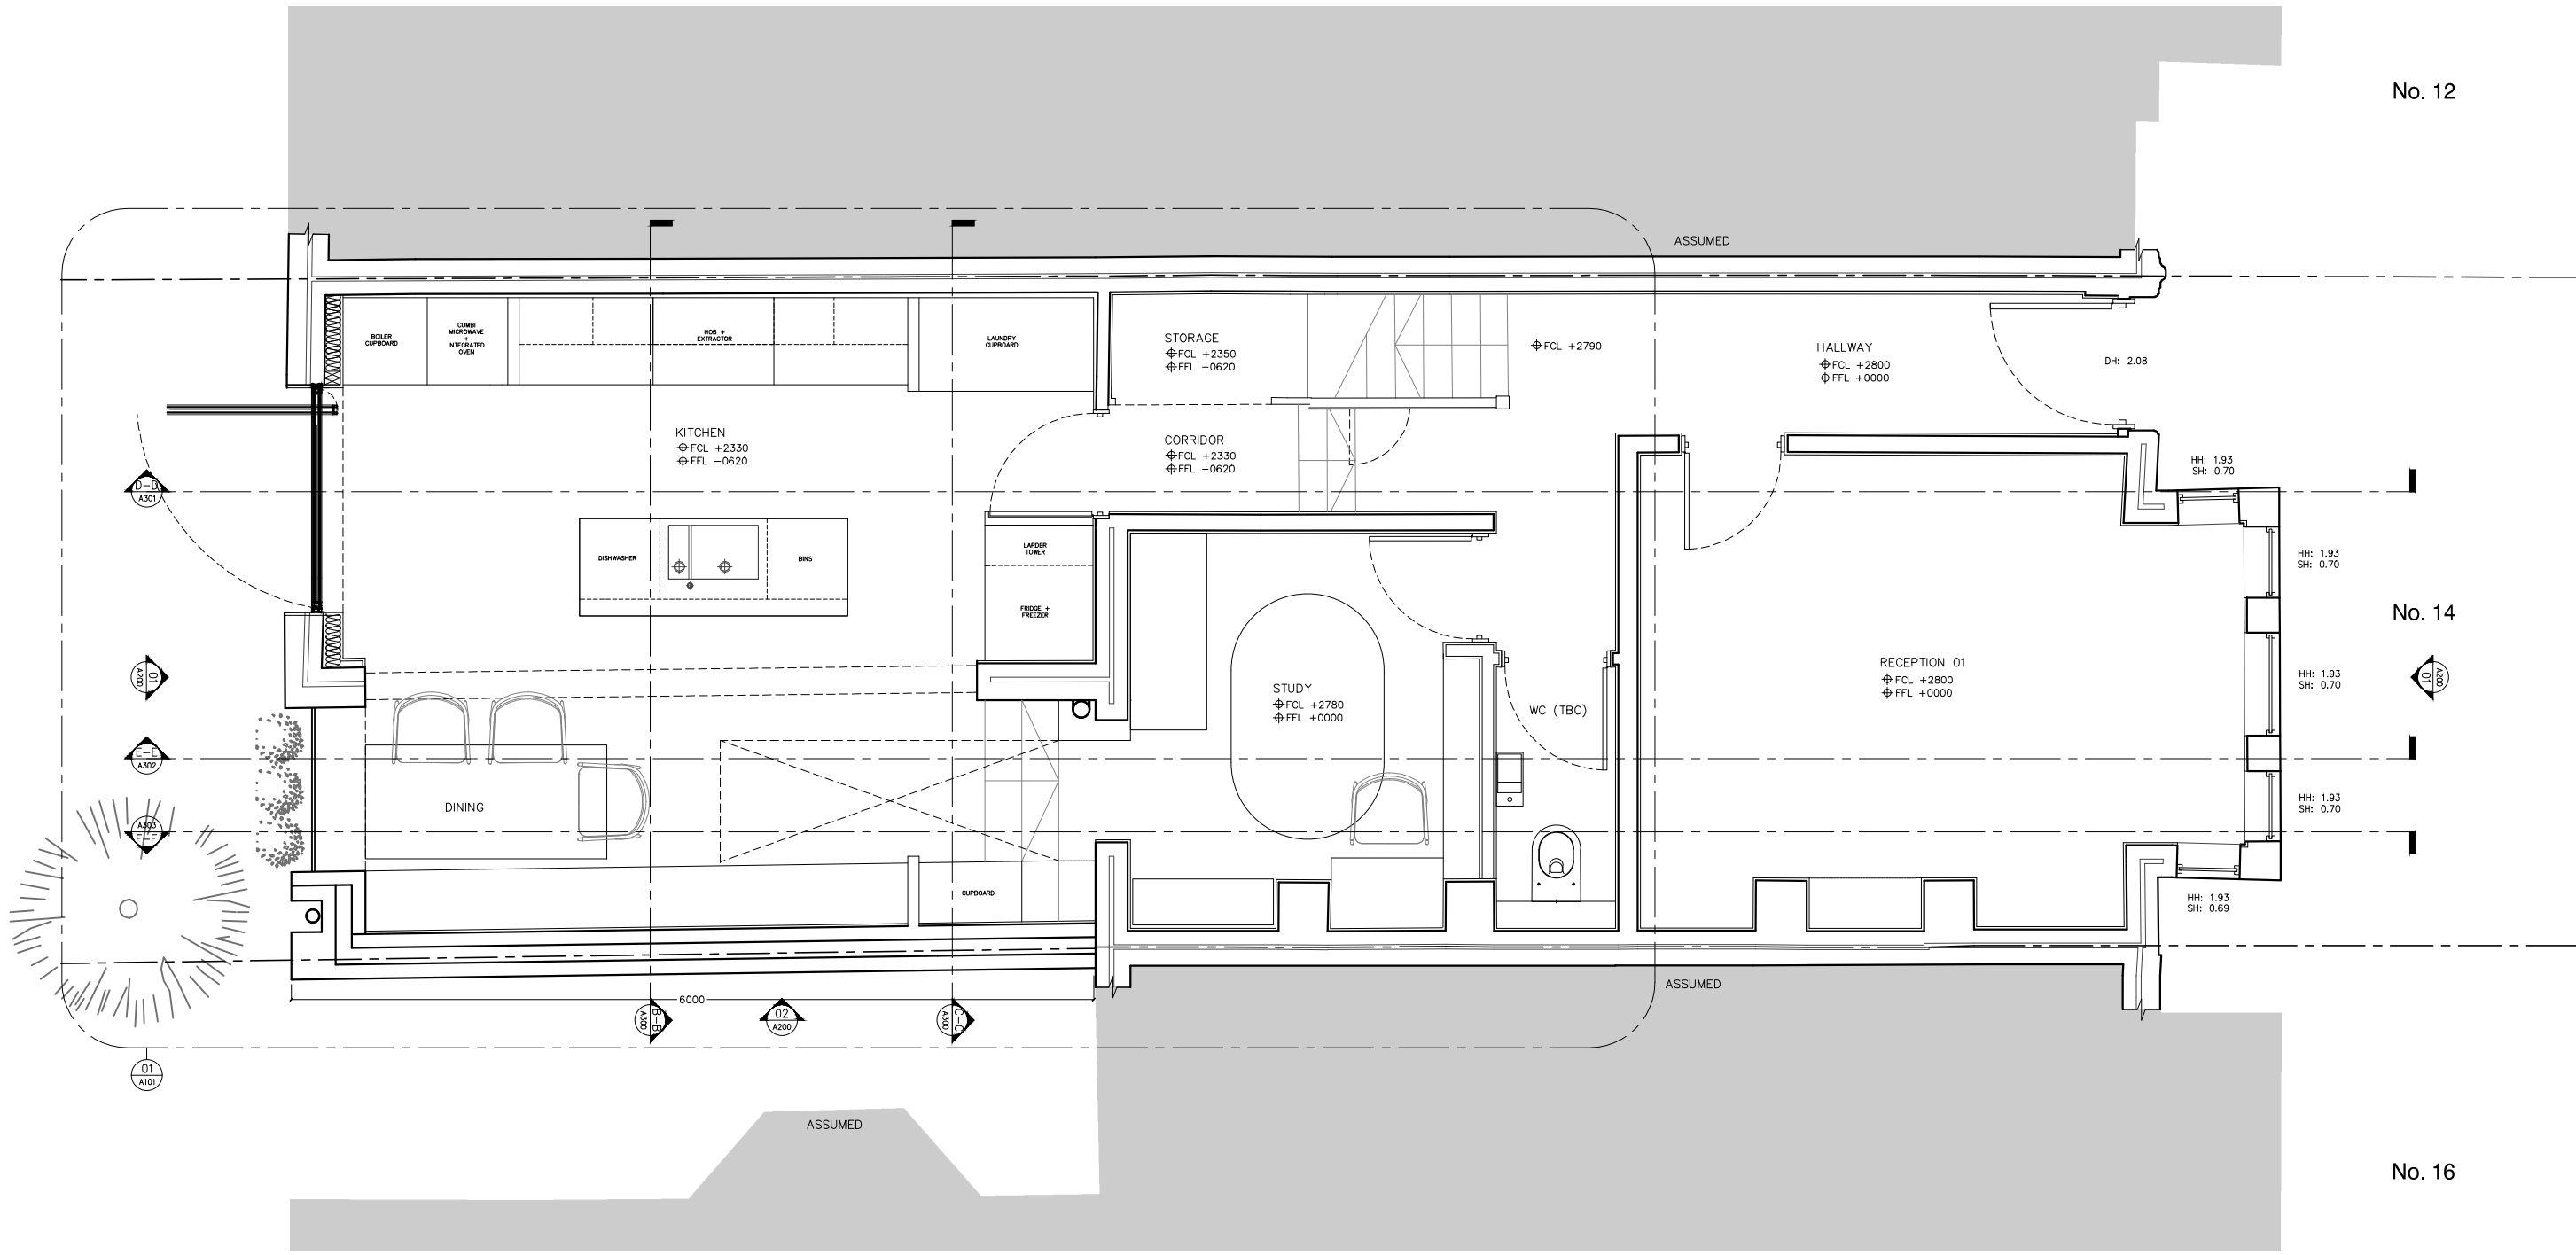

No. 14

No. 16

NOTE
FCL FINISHED CEILING LEVEL
FFL FLOOR FINISHED LEVEL
DH DOOR HEIGHT (LEAF)
HH WINDOW HEIGHT
SH WINDOW SILL LEVEL
R Radiator



General Notes

- This drawing is the copyright of Architecture Assembly, and must not be retained, copied or used without the above consultant's authority.
- Do not scale off this drawing.
- All dimensions are in millimetres and levels in metres unless otherwise stated. All dimensions to be verified on site and approved by the engineer.
- This drawing shall be read in conjunction with relevant architectural, civil/structural, and services engineer's drawings and specifications.

Project Notes

Revision	Date	Description
Rev 00	17/11/2023	FIRST ISSUE

Project name
14SR

Address
14 Selborne Road N22 7TL

Project no.
084

IN PROGRESS
Do no use for construction

Issued by
WT/AZ

Checked by
AZ

Issue date
17/11/2023

Drawing title
PROPOSED G/F PLAN

Drawing no.
A100


Rev no.
00

Scale
1:50 @ A3

ARCHITECTURE
> ASSEMBLY


19 Britton Street
First Floor
London
EC1M 5NZ
UK

www.arc-a.com

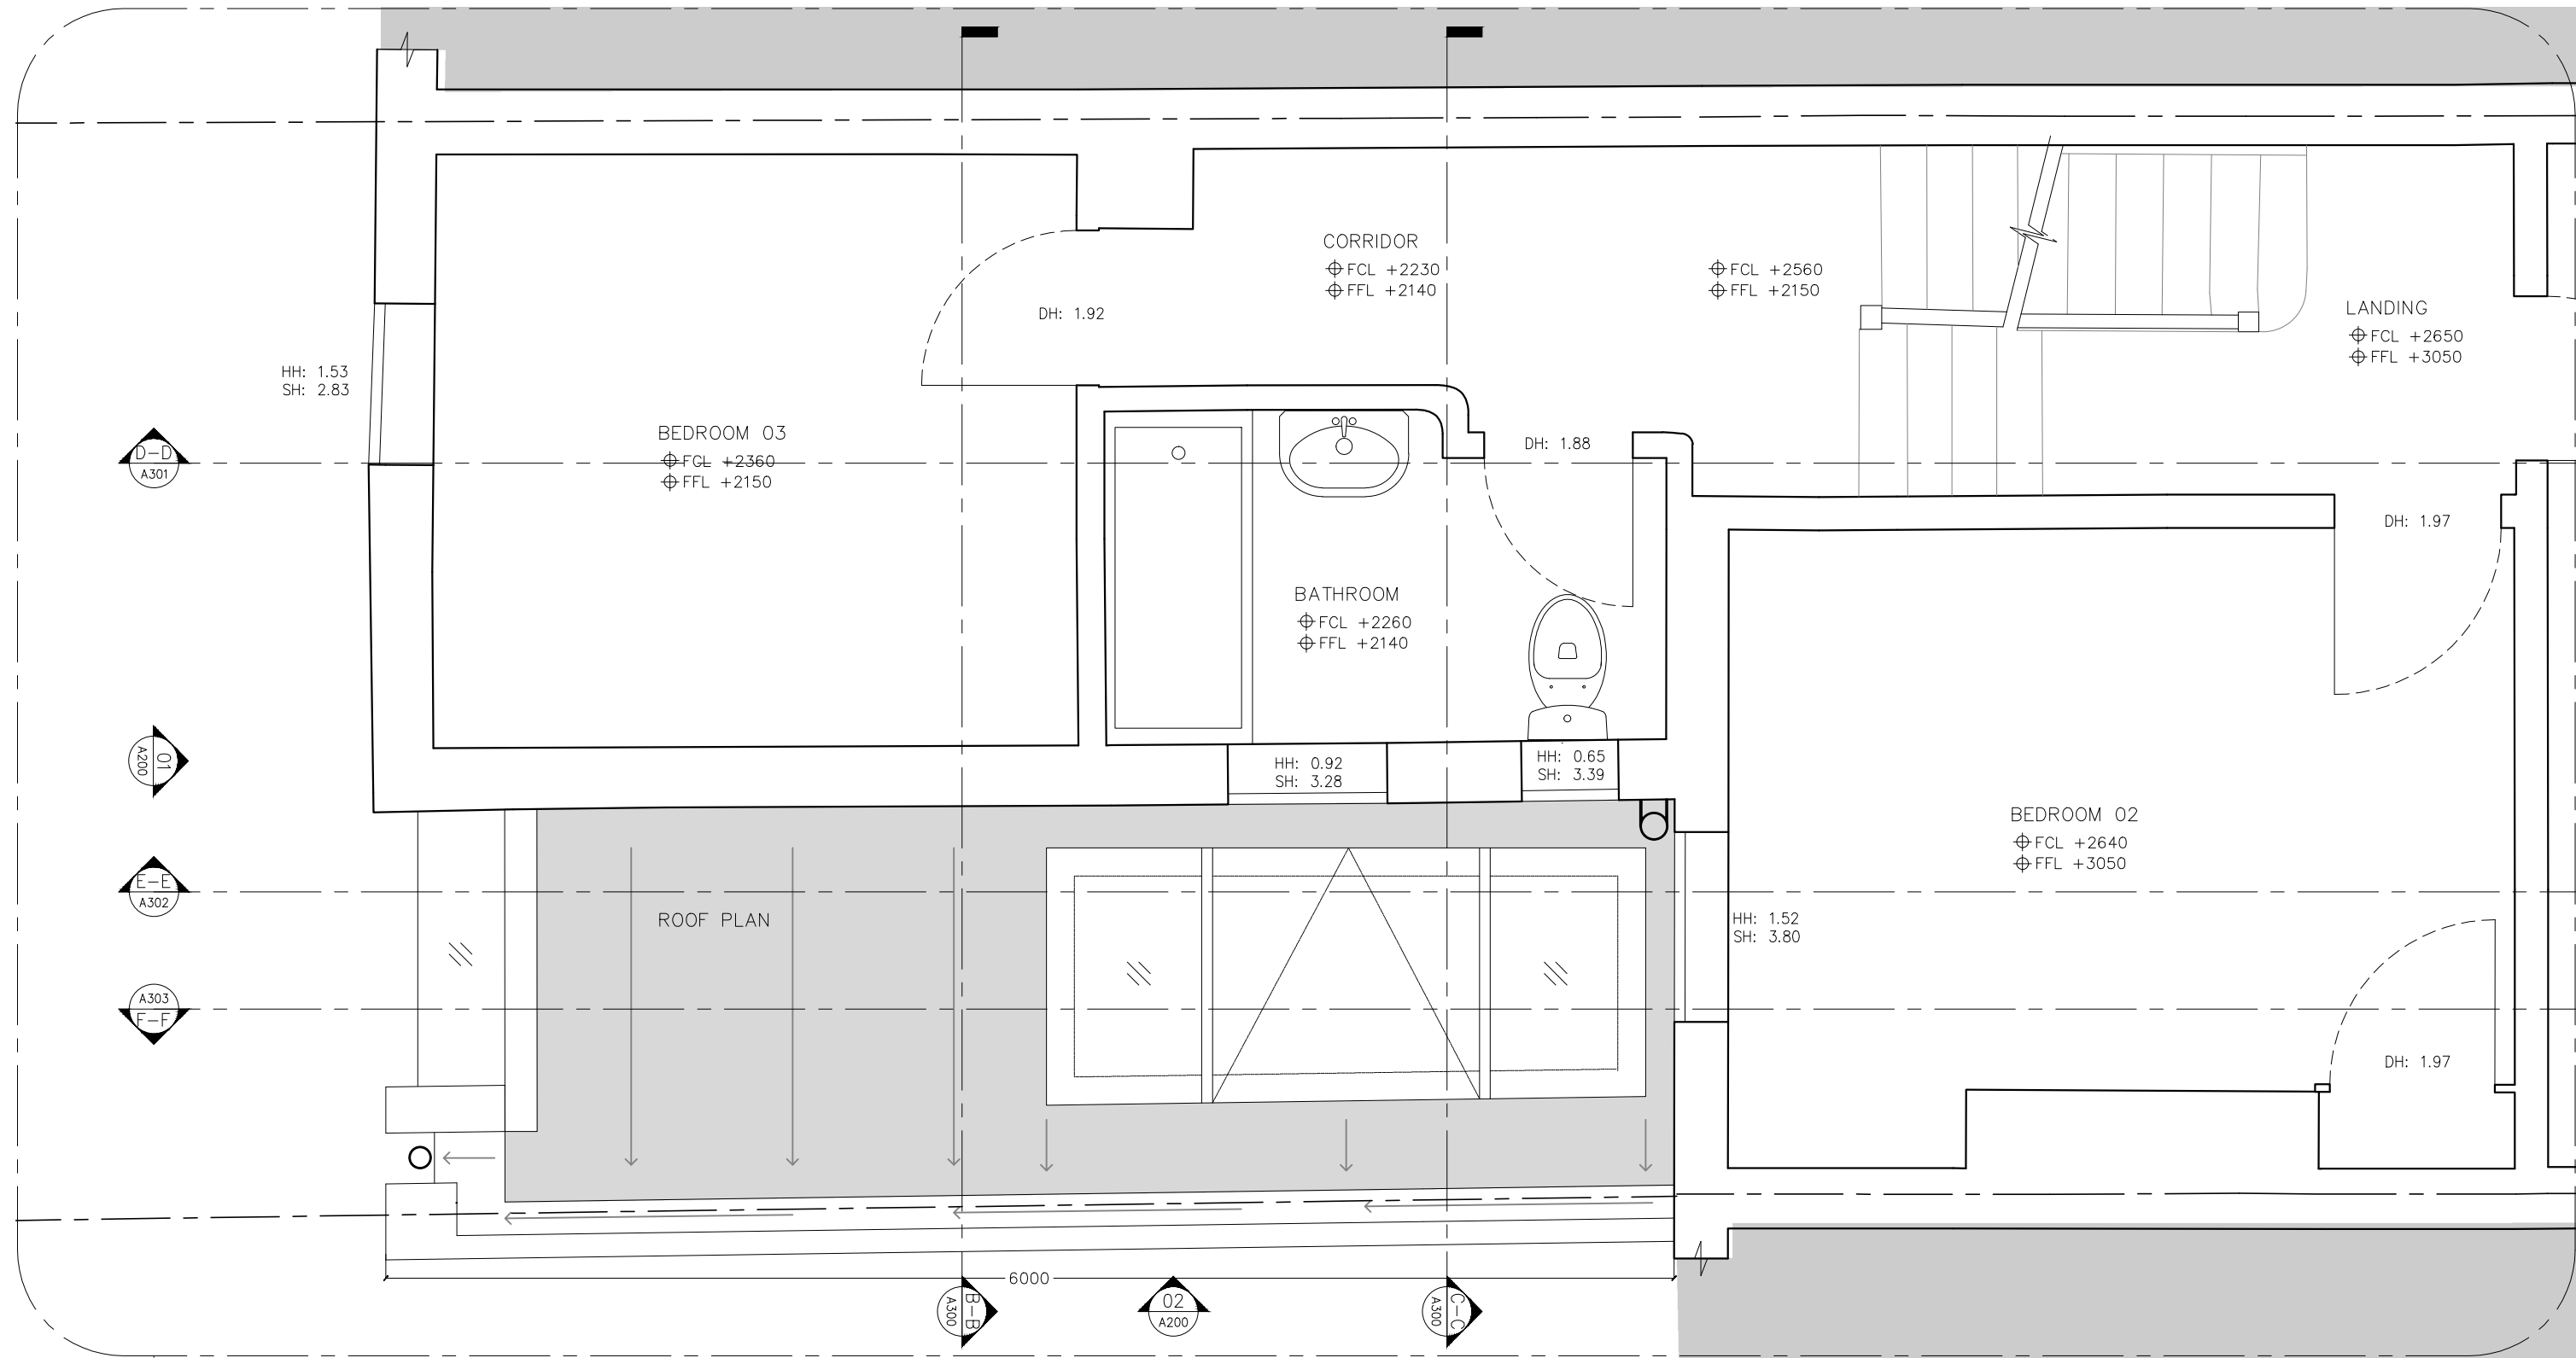

01 PROPOSED 1/F PLAN (PARTIAL)/ROOF PLAN

NOTE
FCL FINISHED CEILING LEVEL
FFL FLOOR FINISHED LEVEL
DH DOOR HEIGHT (LEAF)
HH WINDOW HEIGHT
SH WINDOW SILL LEVEL
R Radiator

 

General Notes

1. This drawing is the copyright of Architecture Assembly, and must not be retained, copied or used without the above consultant's authority.
2. Do not scale off this drawing.
3. All dimensions are in millimetres and levels in metres unless otherwise stated. All dimensions to be verified on site and approved by the engineer.
4. This drawing shall be read in conjunction with relevant architectural, civil/structural, and services engineer's drawings and specifications.

Project Notes

Revision

Rev	Date	Description
00	17/11/2023	FIRST ISSUE

Project name

14SR

Address

14
Selborne
Road
N22 7TL

Project no.

084

IN PROGRESS

Do no use for construction

Issued by

WT/AZ

Issue date

17/11/2023

Checked by

AZ

Drawing title

PROPOSED ROOF PLAN

Drawing no.

A102

Rev no.

00


Scale

1:30 @ A3




19 Britton Street
First Floor
London
EC1M 5NZ
UK


www.arc-a.com

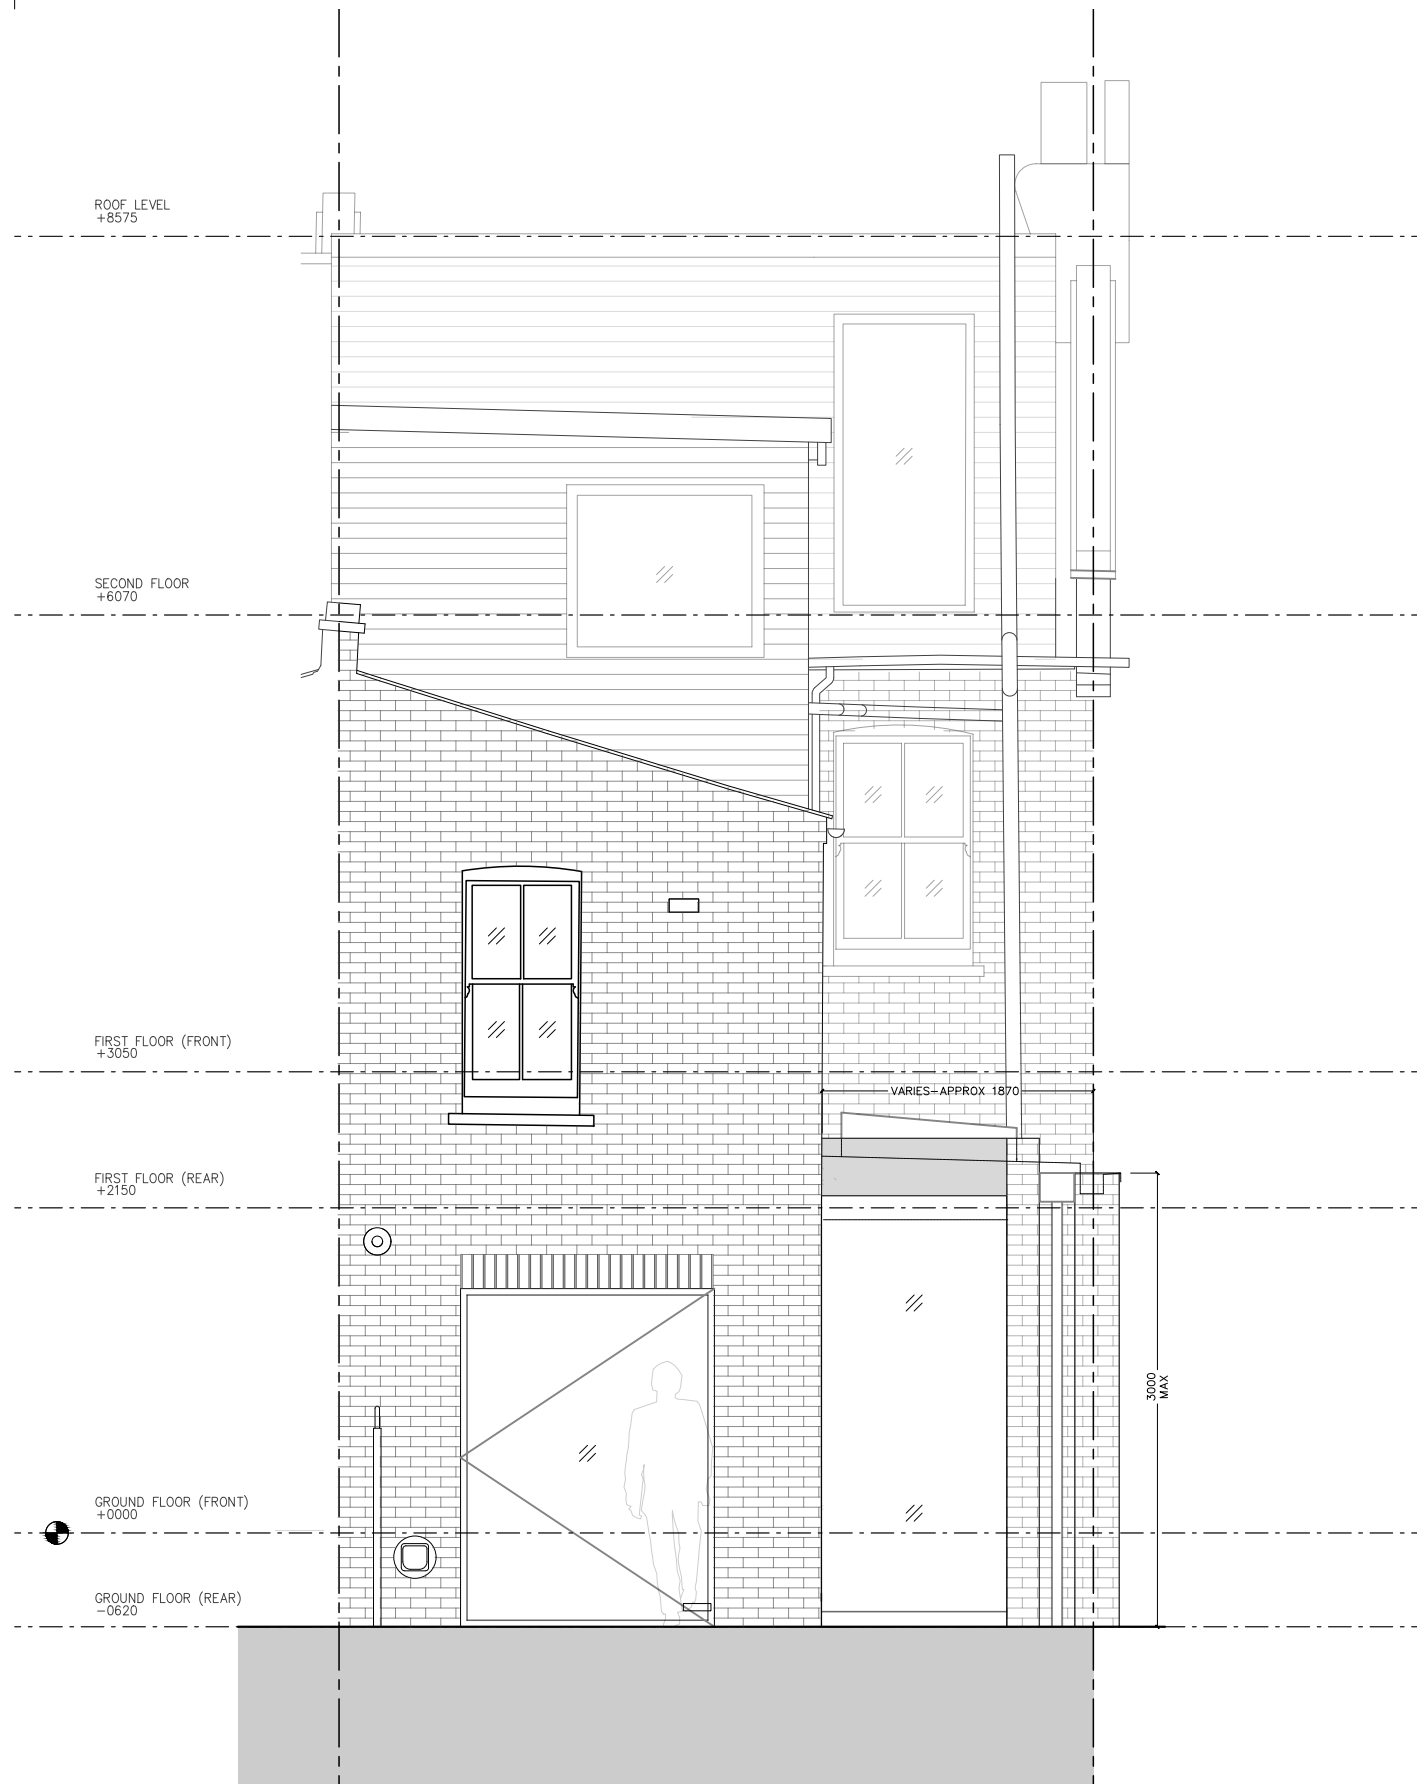

01
200
PROPOSED REAR ELEVATION

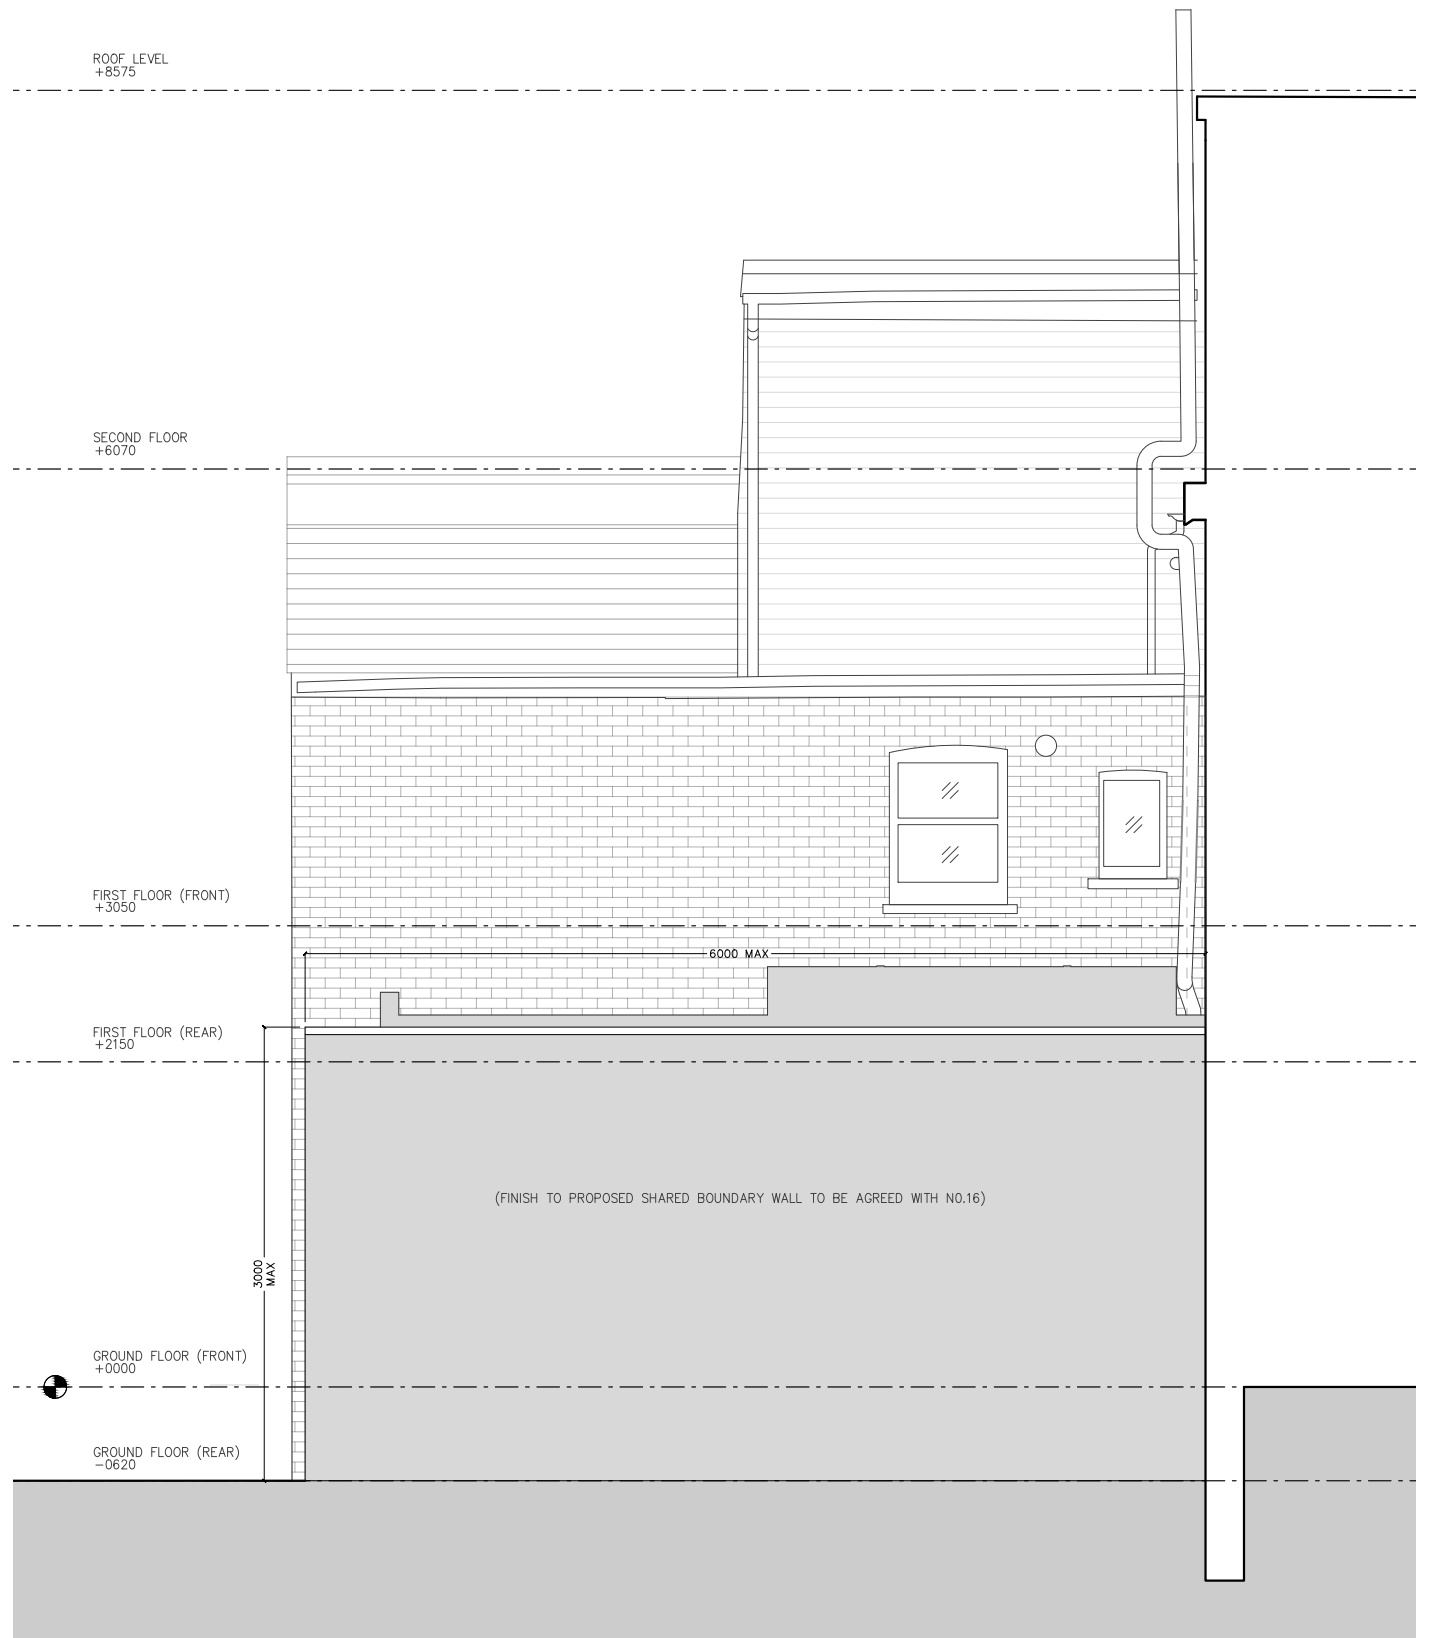

02
200
PROPOSED SIDE ELEVATION

 

General Notes

1. This drawing is the copyright of Architecture Assembly, and must not be retained, copied or used without the above consultant's authority.
2. Do not scale off this drawing.
3. All dimensions are in millimetres and levels in metres unless otherwise stated. All dimensions to be verified on site and approved by the engineer.
4. This drawing shall be read in conjunction with relevant architectural, civil/structural, and services engineer's drawings and specifications.

Project Notes

Revision

Rev	Date	Description
00	17/11/2023	FIRST ISSUE

Project name

14SR

Address

14
Selborne
Road
N22 7TL

Project no.

084

IN PROGRESS

Do no use for construction

Issued by

WT/AZ

Checked by

AZ

Issue date

17/11/2023

Drawing title

PROPOSED REAR/SIDE ELEVATIONS

Drawing no.

A200

Rev no.

00


Scale

1:50 @ A3


ARCHITECTURE
ASSEMBLY

19 Britton Street
First Floor
London
EC1M 5NZ
UK


www.arc-a.com

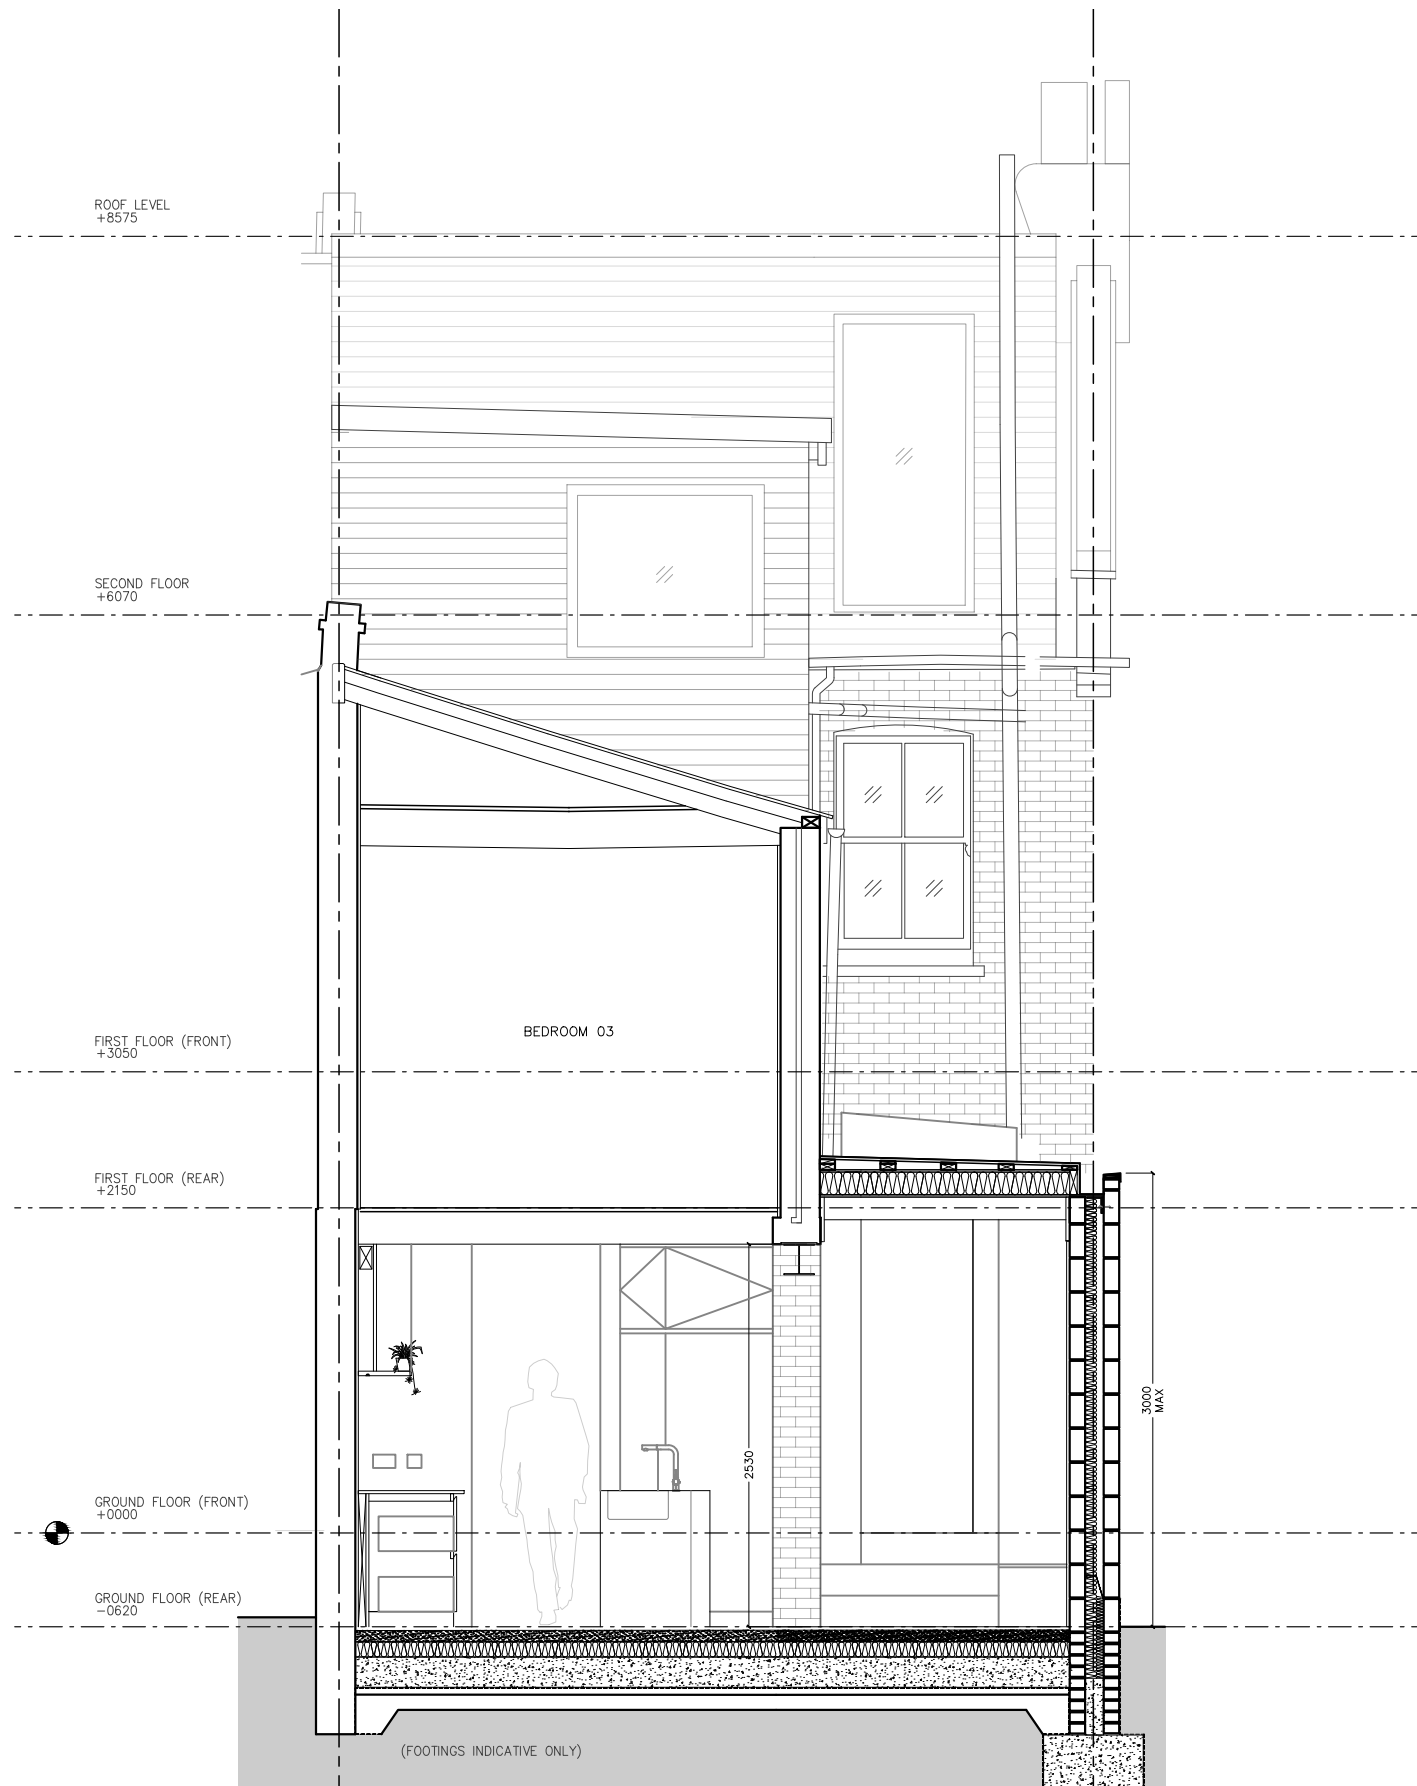

B-B
300
PROPOSED SECTION B-B

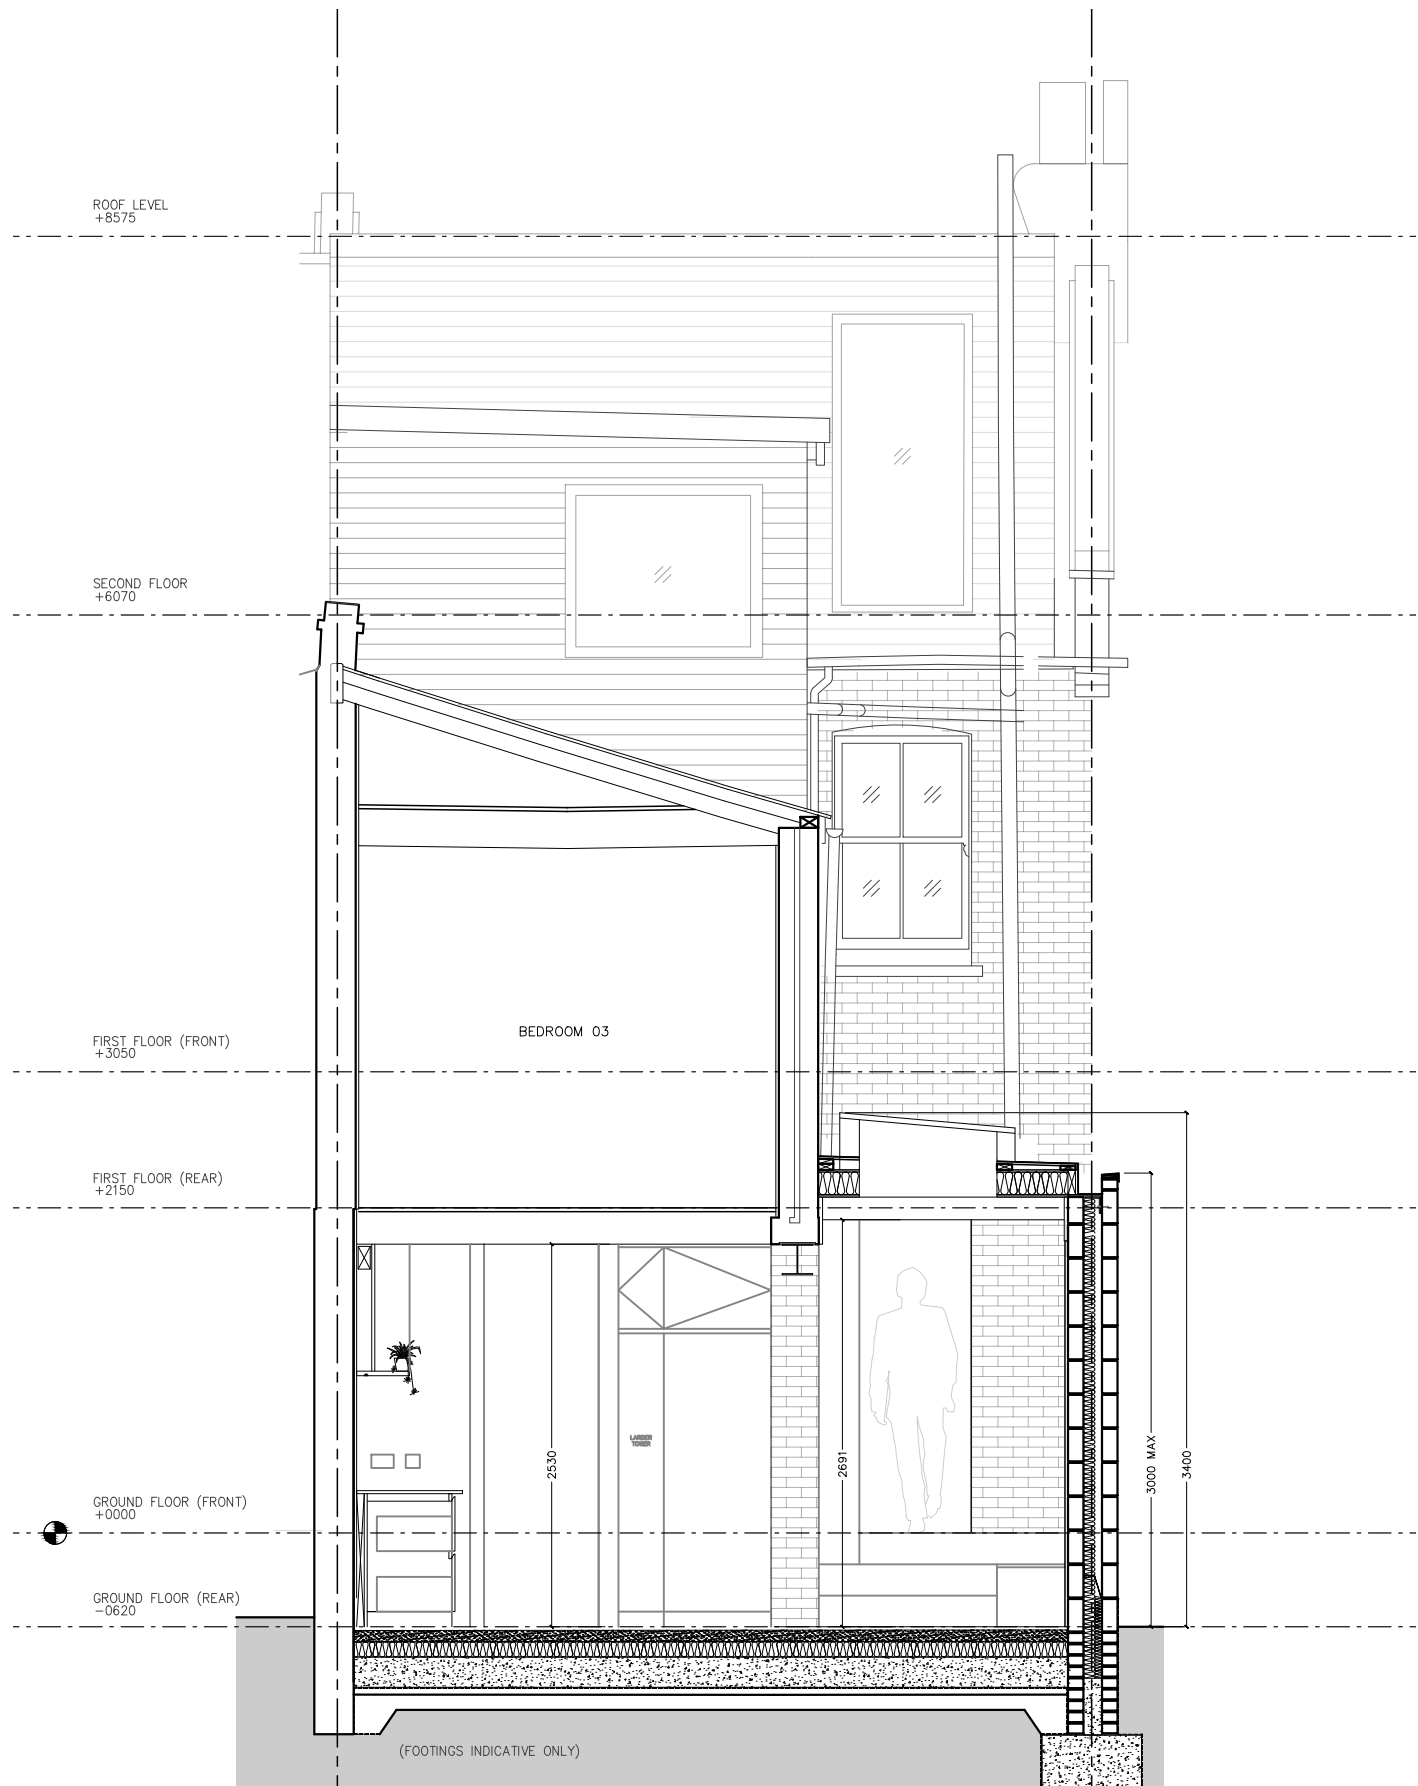

C-C
300
PROPOSED SECTION C-C

 

General Notes

1. This drawing is the copyright of Architecture Assembly, and must not be retained, copied or used without the above consultant's authority.
2. Do not scale off this drawing.
3. All dimensions are in millimetres and levels in metres unless otherwise stated. All dimensions to be verified on site and approved by the engineer.
4. This drawing shall be read in conjunction with relevant architectural, civil/structural, and services engineer's drawings and specifications.

Project Notes

Revision

Rev	Date	Description
00	17/11/2023	FIRST ISSUE

Project name

14SR

Address

14
Selborne
Road
N22 7TL

Project no.

084

IN PROGRESS

Do no use for construction

Issued by

WT/AZ

Checked by

AZ

Issue date

17/11/2023

Drawing title

PROPOSED SECTIONS B-B/C-C

Drawing no.

A300

Rev no.

00


Scale

1:50 @ A3

ARCHITECTURE
ASSEMBLY


19 Britton Street
First Floor
London
EC1M 5NZ
UK

www.arc-a.com

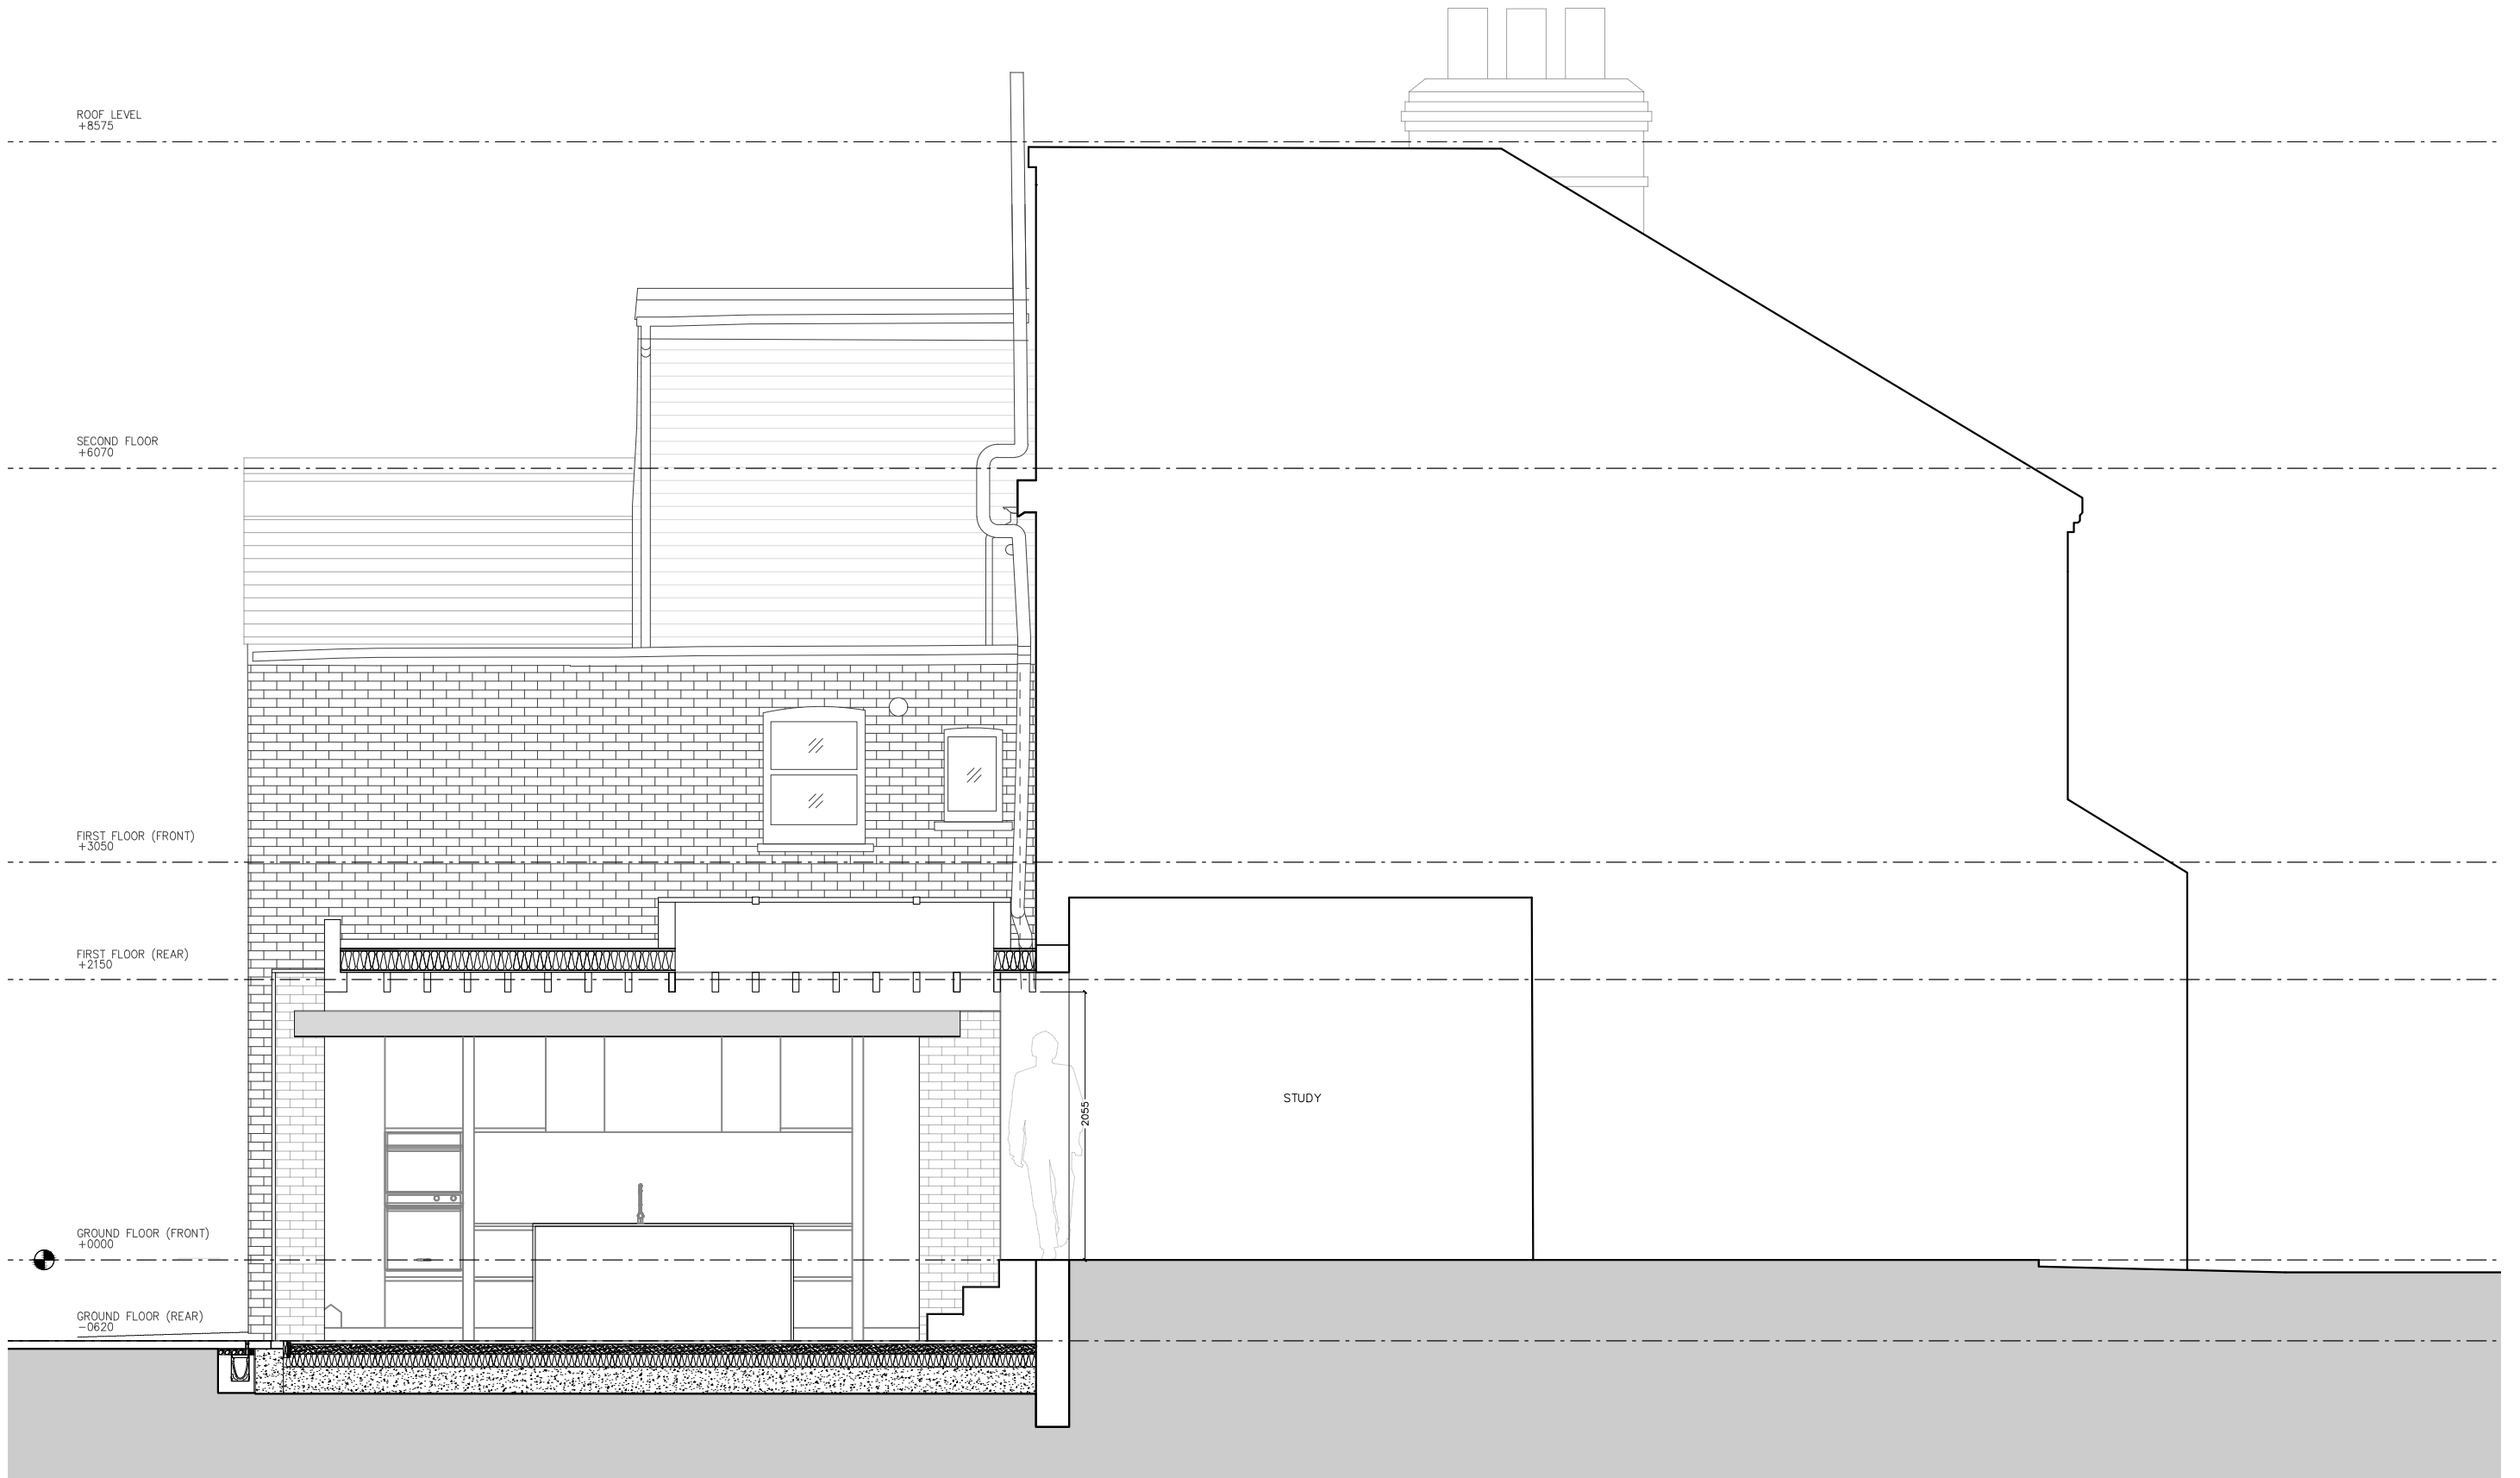

E-E
302

PROPOSED SECTION E-E

 

General Notes

1. This drawing is the copyright of Architecture Assembly, and must not be retained, copied or used without the above consultant's authority.
2. Do not scale off this drawing.
3. All dimensions are in millimetres and levels in metres unless otherwise stated. All dimensions to be verified on site and approved by the engineer.
4. This drawing shall be read in conjunction with relevant architectural, civil/structural, and services engineer's drawings and specifications.

Project Notes

Revision

Rev	Date	Description
00	17/11/2023	FIRST ISSUE

Project name

14SR

Address

14
Selborne
Road
N22 7TL

Project no.

084

IN PROGRESS

Do no use for construction

Issued by

WT/AZ

Checked by

AZ

Issue

date

17/11/2023

Drawing title

PROPOSED SECTION E-E

Drawing no.

A302

Rev no.

00

Scale

1:50 @ A3

ARCHITECTURE
ASSEMBLY

19 Britton Street
First Floor
London
EC1M 5NZ
UK

www.arc-a.com