




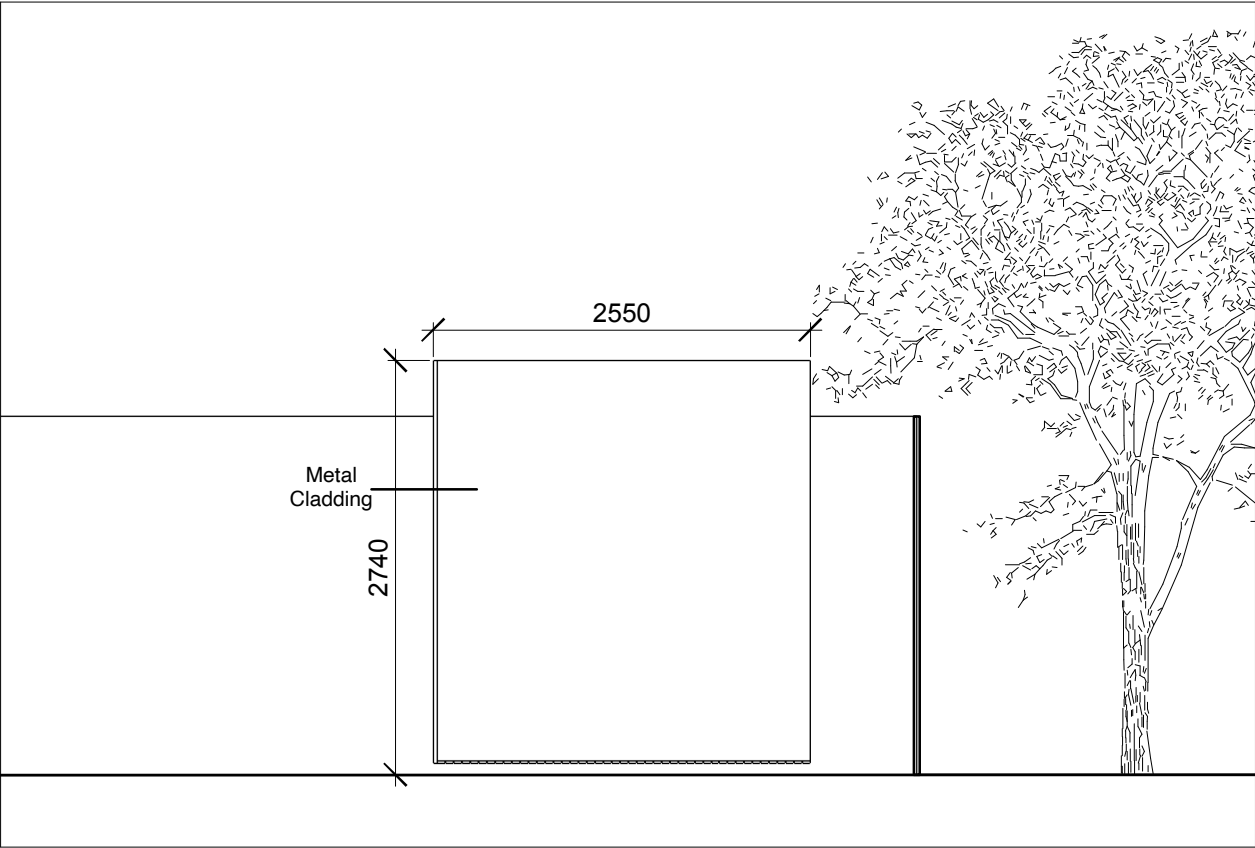


West Elevation

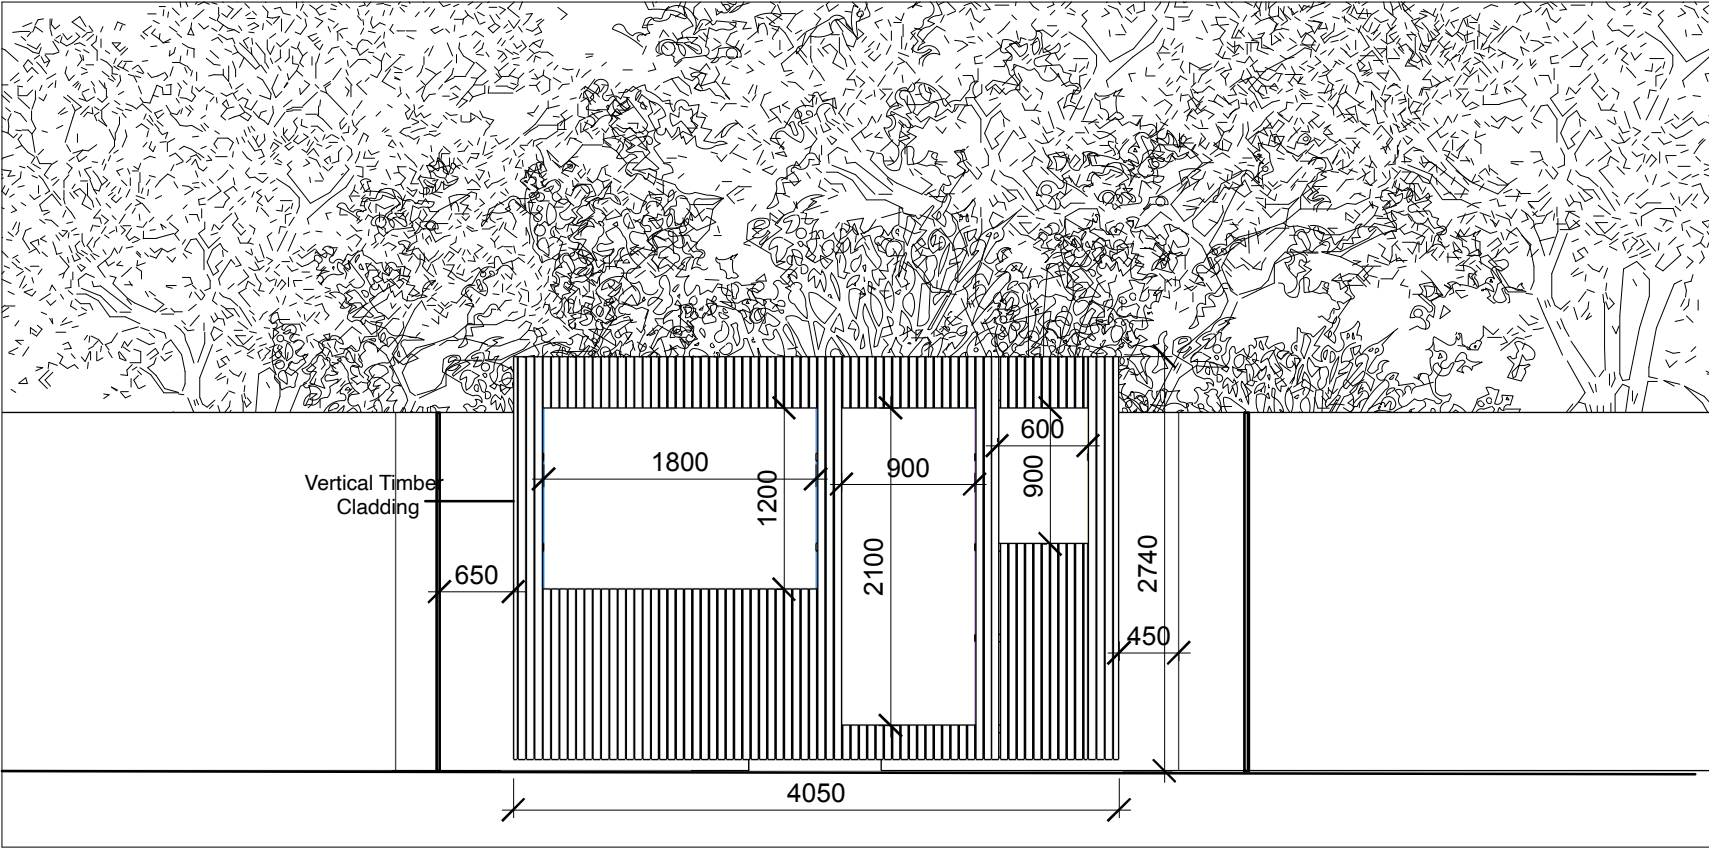

North Elevation

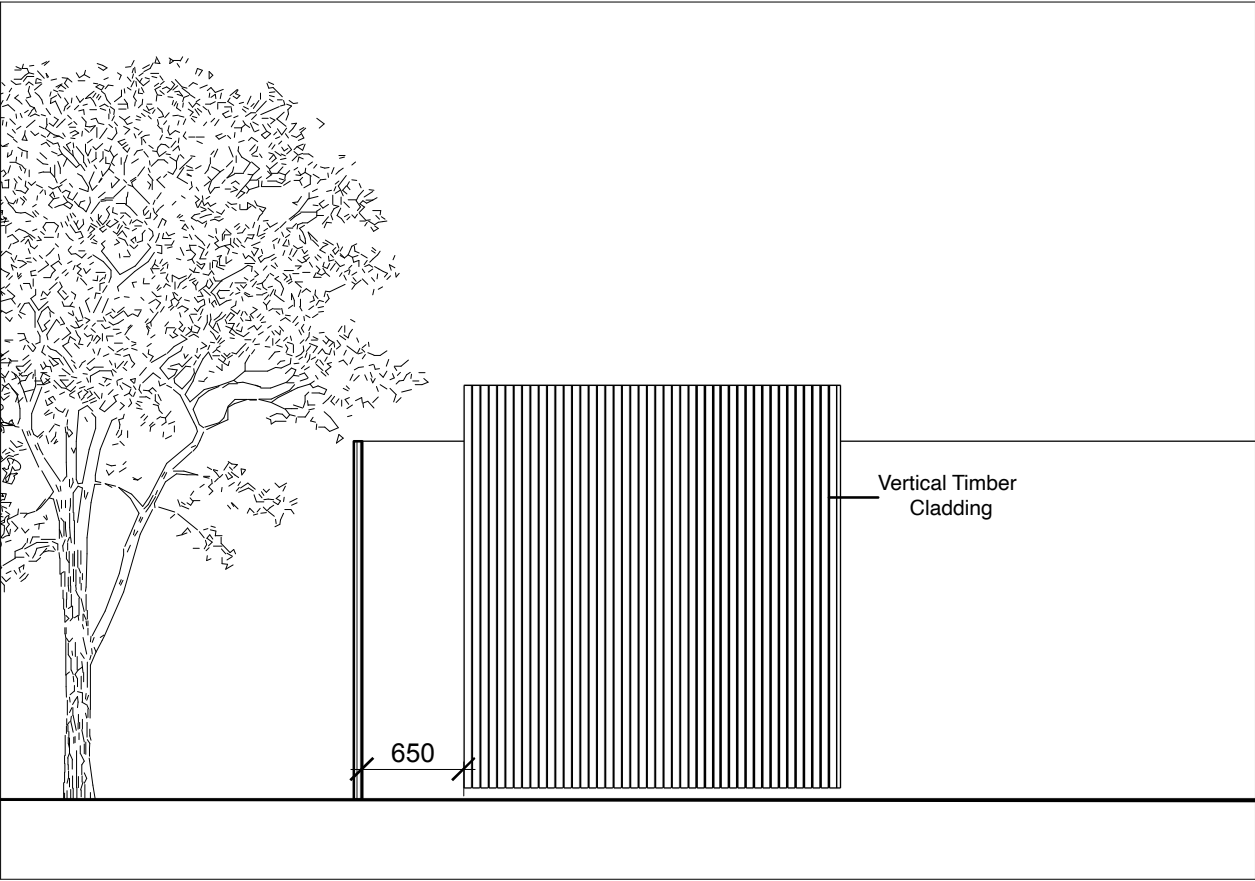

East Elevation

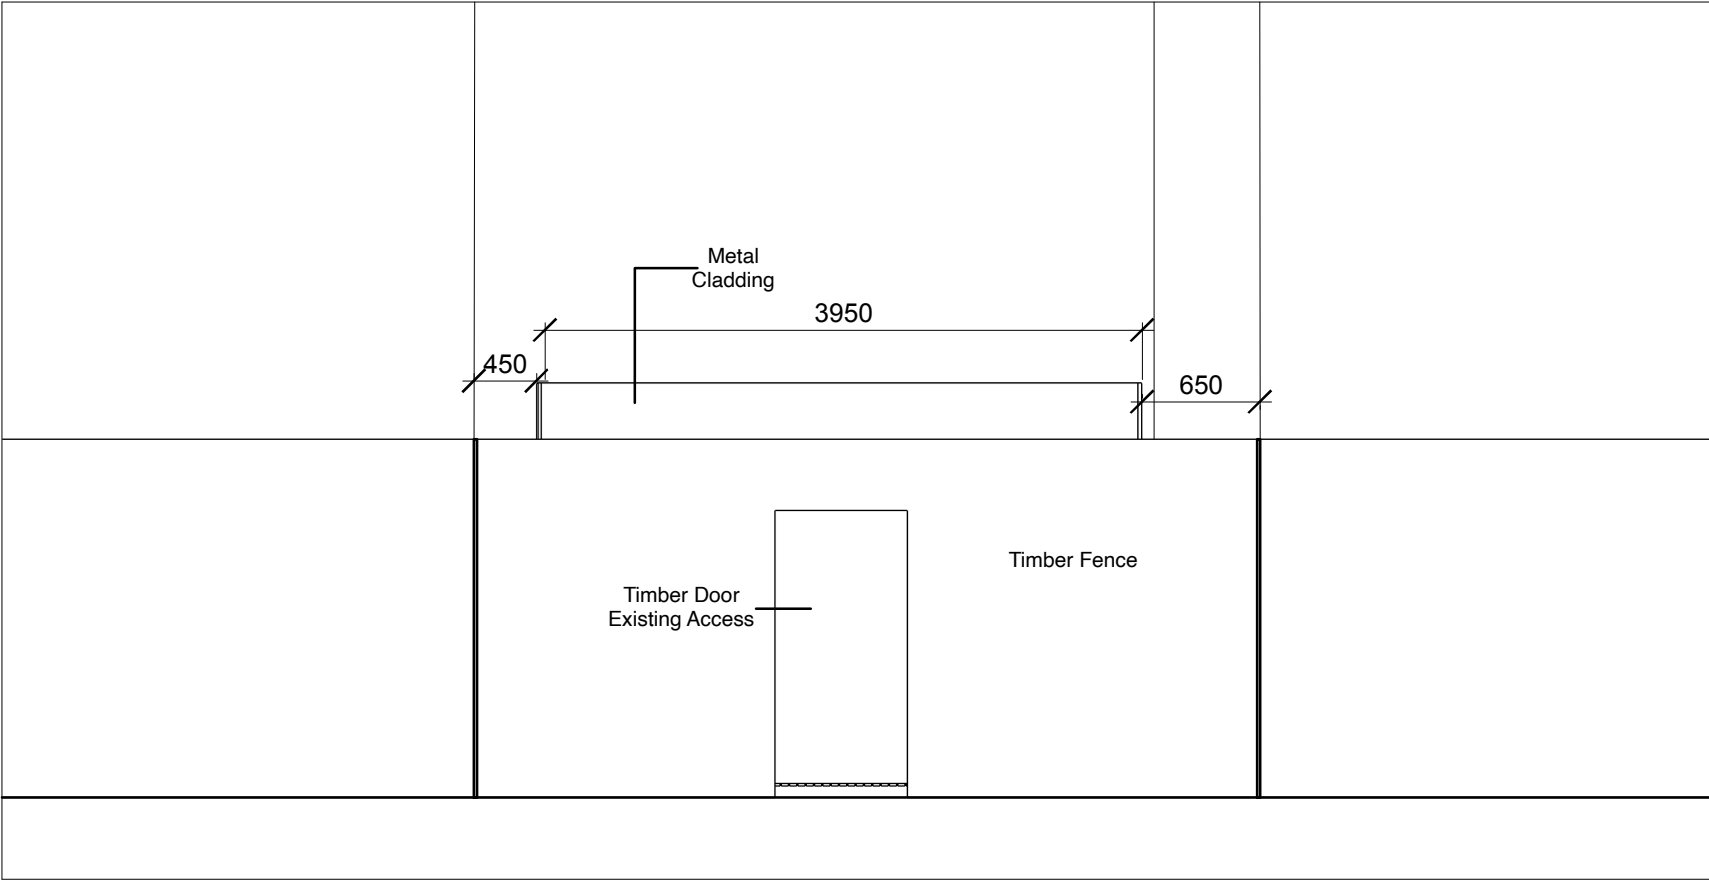

South Elevation

U-BUILD

www.u-build.org

info@u-build.org

Notes

Metal cladding on elevations close to boundaries for improved maintenance access.

Vertical timber cladding on elevations most visible.

- Do not scale from this drawing. Use figured dimensions only.
- All dimensions to be checked on site before construction proceeds and prior to the fabrication of any component.
- Any discrepancies shall be brought to the attention of U-Build for resolution before construction commences.
- Any structural and services information shown is indicative only. Refer to consultants' drawings for details and setting out.
- Copyright notice: U-Build owns the copyright of these drawings which must not be reproduced in whole or part without the express written permission of U-Build.

Building Information			
External Length:	4.05m	Internal Length:	3.6m
External Width:	2.55m	Internal Width:	2.1m
External Height:	2.74m	Internal Height:	2.1m
External Area:	10.3m ²	Internal Area:	7.56m ²

Kieron and Karlijn

Drawn By
CB

Address: 33A Ossian Rd, Finsbury Park, N4 4DX

Drawing: Proposed Elevations

Drawing & Revision
0104A

Date
22 Jan 24

Scale
1:50 @ A3

Project Number
U426

00.5m1m1.5m2m