






© COPYRIGHT Mehra Design Services  
NOT TO BE REPRODUCED WITHOUT WRITTEN PERMISSION  
ALL DIMENSIONS TO BE CHECKED & VERIFIED ON SITE  
PRIOR TO CONSTRUCTION

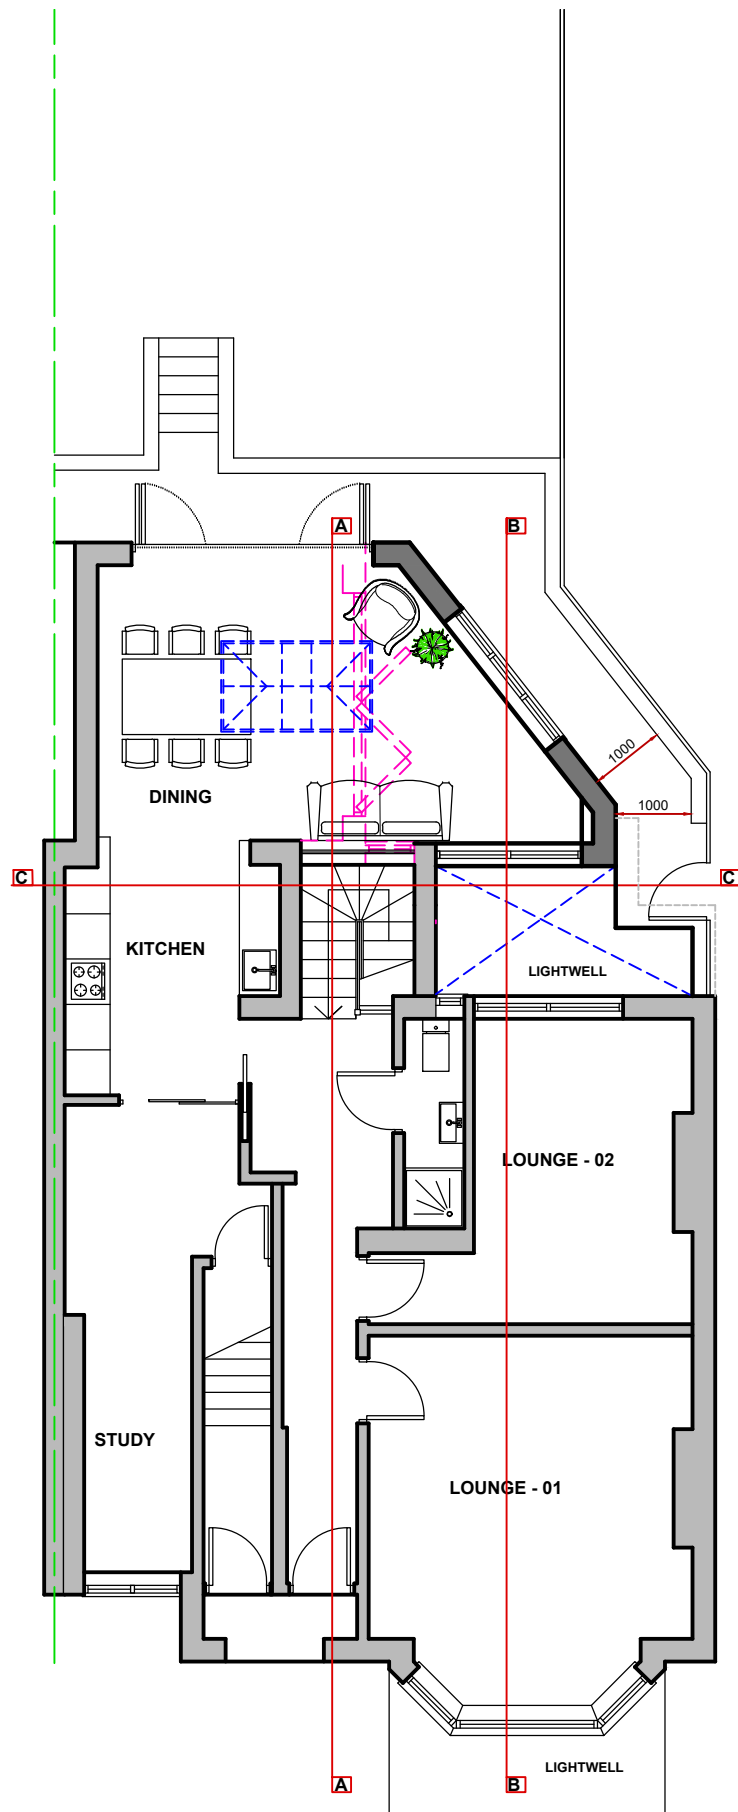

PROPOSED GROUND FLOOR PLAN

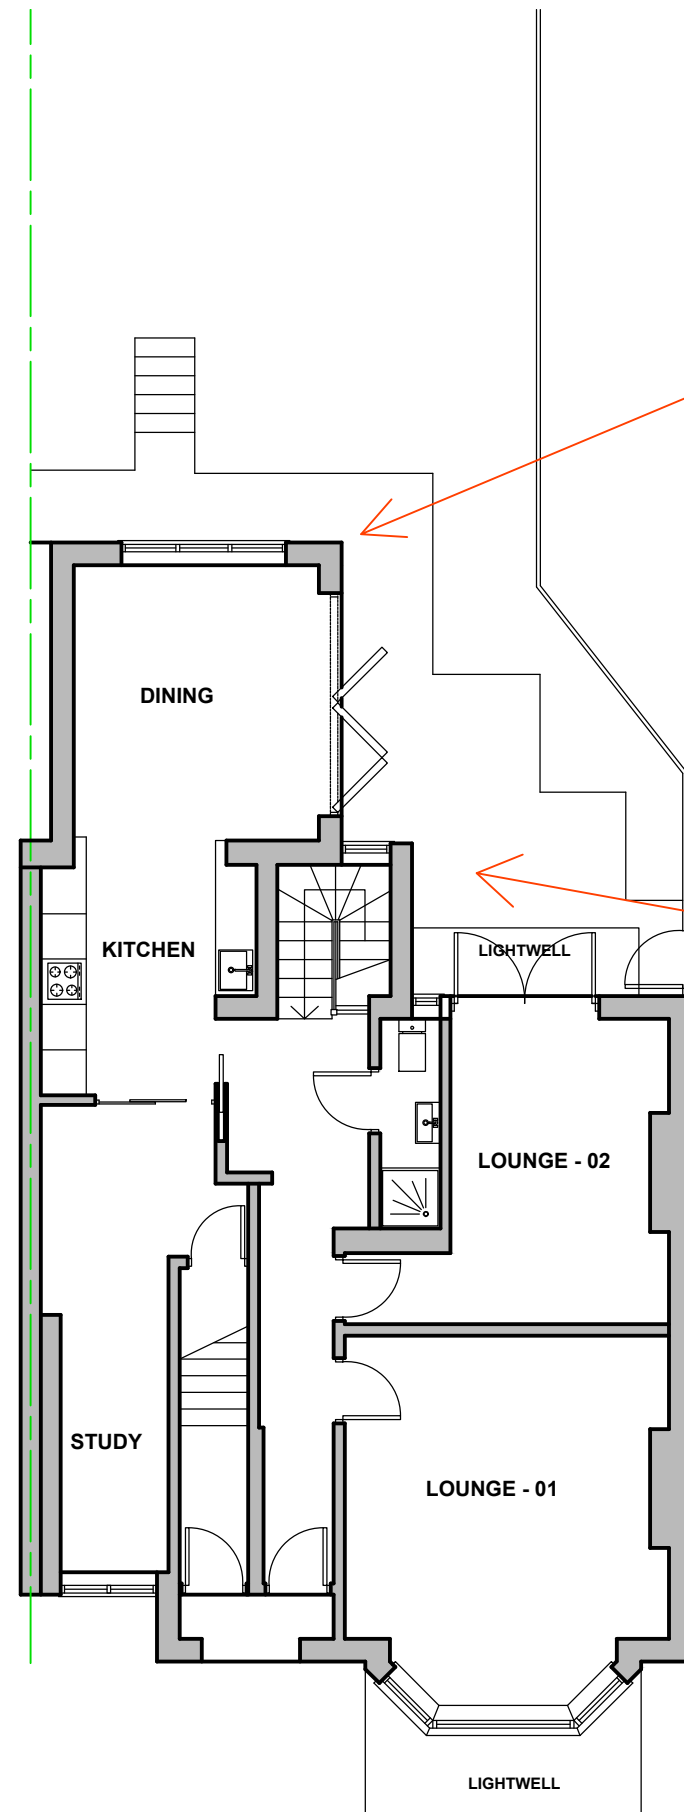

EXISTING GROUND FLOOR PLAN

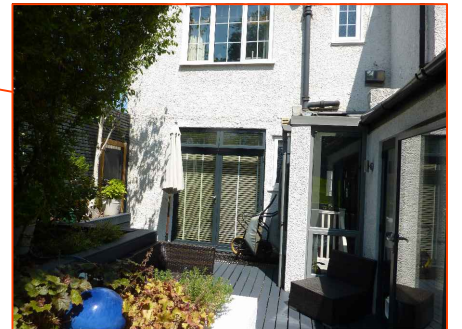

SCALE 1:100  
0 1000 2000 5000

DEMOLITION LINE — — — — —

|   |                          |              |                          |
|---|--------------------------|--------------|--------------------------|
| -   | -                        | -            | -                        |
| Rev   | By                       | Description  | Date                     |
| <div>Mehra Design Services</div> <div>41 Summit Avenue</div> <div>Kingsbury</div> <div>London</div> <div>NW9 0TH</div> <div>Telephone: 07456789516</div> <div>E Mail: shihanaz41@aol.com</div> |                          |              |                          |
| PRELIMINARY   | <input type="checkbox"/> | INFORMATION  | <input type="checkbox"/> |
| APPROVAL   | <input type="checkbox"/> | CONSTRUCTION | <input type="checkbox"/> |
| TENDER   | <input type="checkbox"/> | .            | <input type="checkbox"/> |
| PLANNING   | <input type="checkbox"/> | .            | <input type="checkbox"/> |
| RECORD   | <input type="checkbox"/> | .            | <input type="checkbox"/> |
| CLIENT   |                          |              |                          |
| MR AND MRS STOCK   |                          |              |                          |
| PROJECT   |                          |              |                          |
| 298B ALEXANDRA PARK ROAD,   |                          |              |                          |
| N22 7BD   |                          |              |                          |
| DRAWING TITLE   |                          |              |                          |
| EXISTING AND PROPOSED GROUND FLOOR PLANS   |                          |              |                          |
| DRAWN BY SM   |                          |              |                          |
| CHECKED SM   |                          |              |                          |
| DATE JANUARY 2024   |                          |              |                          |
| SCALE 1:100 @ A3   |                          |              |                          |
| DRAWING NO.   |                          | REV          |                          |
| SM-02   |                          | -            |                          |
| FILED ON AUTOCAD AS:   |                          |              |                          |