

LEGEND

	TIMBER FRAMED (SINGLE GLAZED)
	uPVC FRAMED (DOUBLE GLAZED)

The contractor is responsible to ensure that no products are to be utilised that do not comply with relevant British and/or European Standards and/or Codes of Practice, COSHH Regulations, Construction Regulations, or which are known or suspected at the time of product selection and/or construction to be deleterious to health and safety or to the durability of the work or not in accordance with good building practices.


The contractor is responsible for checking dimensions, tolerances, levels and references. This drawing/model is to be read in conjunction with all relevant Other Project Team Members' or specialists' drawings/models/any Federated Model. Any discrepancy is to be notified to Baily Garner LLP and is to be rectified before proceeding with the works on site or shop drawings. Where an item is covered by drawings to different scales, the larger scale drawing is to be worked to.

Any rights (including copyright) in this drawing/model and any proprietary work contained therein belong to Baily Garner LLP and may only be used in accordance with the licence granted to the Employer and with attribution to Baily Garner LLP.

The drawing to be read in conjunction with: Document Suitability Codes page or at www.bailygarner.co.uk/disclaimer/




FRONT ELEVATION:
1:100

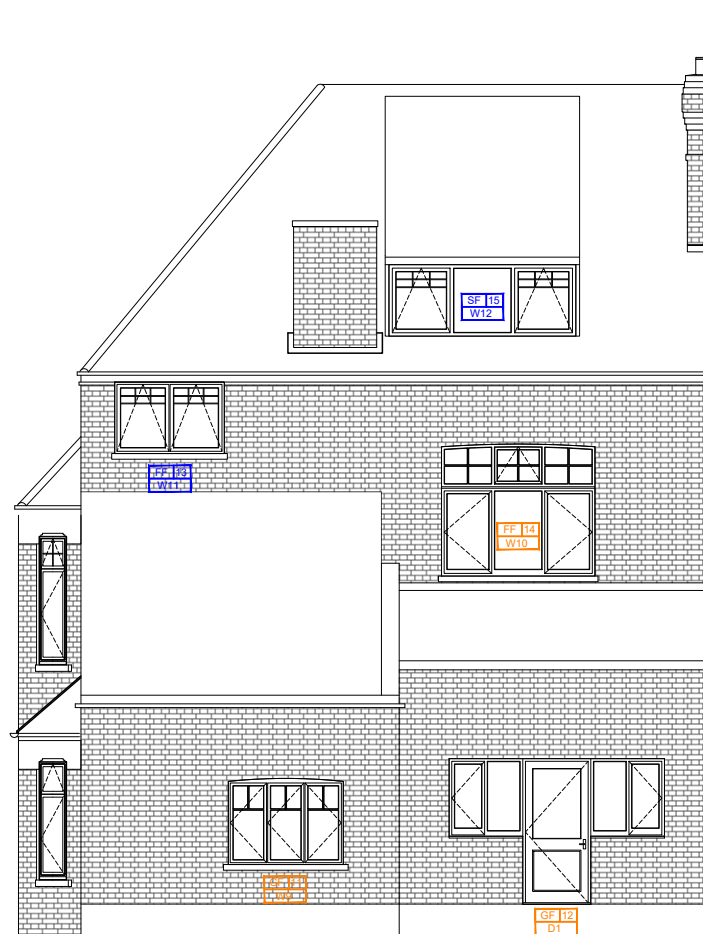

REAR ELEVATION:
1:100



SIDE ELEVATION:
1:100

 

36 Great North Road

Existing Front, Rear and Flank Elevation

CLIENT NAME Morgan Sindall		PROJECT NAME Window Replacement Applications - Batch 3	
PROJECT ADDRESS 36 Great North Road Highgate, London N6 4LU		DRAWING TITLE Existing Front, Rear and Flank Elevations Planning	
SCALE 1:100	DRAWN GS	APPROVED HG	DATE 12/2023
PROJ NO 35116	AUTHOR BGL	VOLUME A1	LEVEL XX
		DOCTYP DR	ROLE A
		DRW NO 4400	REV STAT P
			REV NO 01



LONDON HEAD OFFICE
146-148 ELTHAM HILL
LONDON SE9 6DY
T 020 8294 1000
e. general@bailygarner.co.uk