


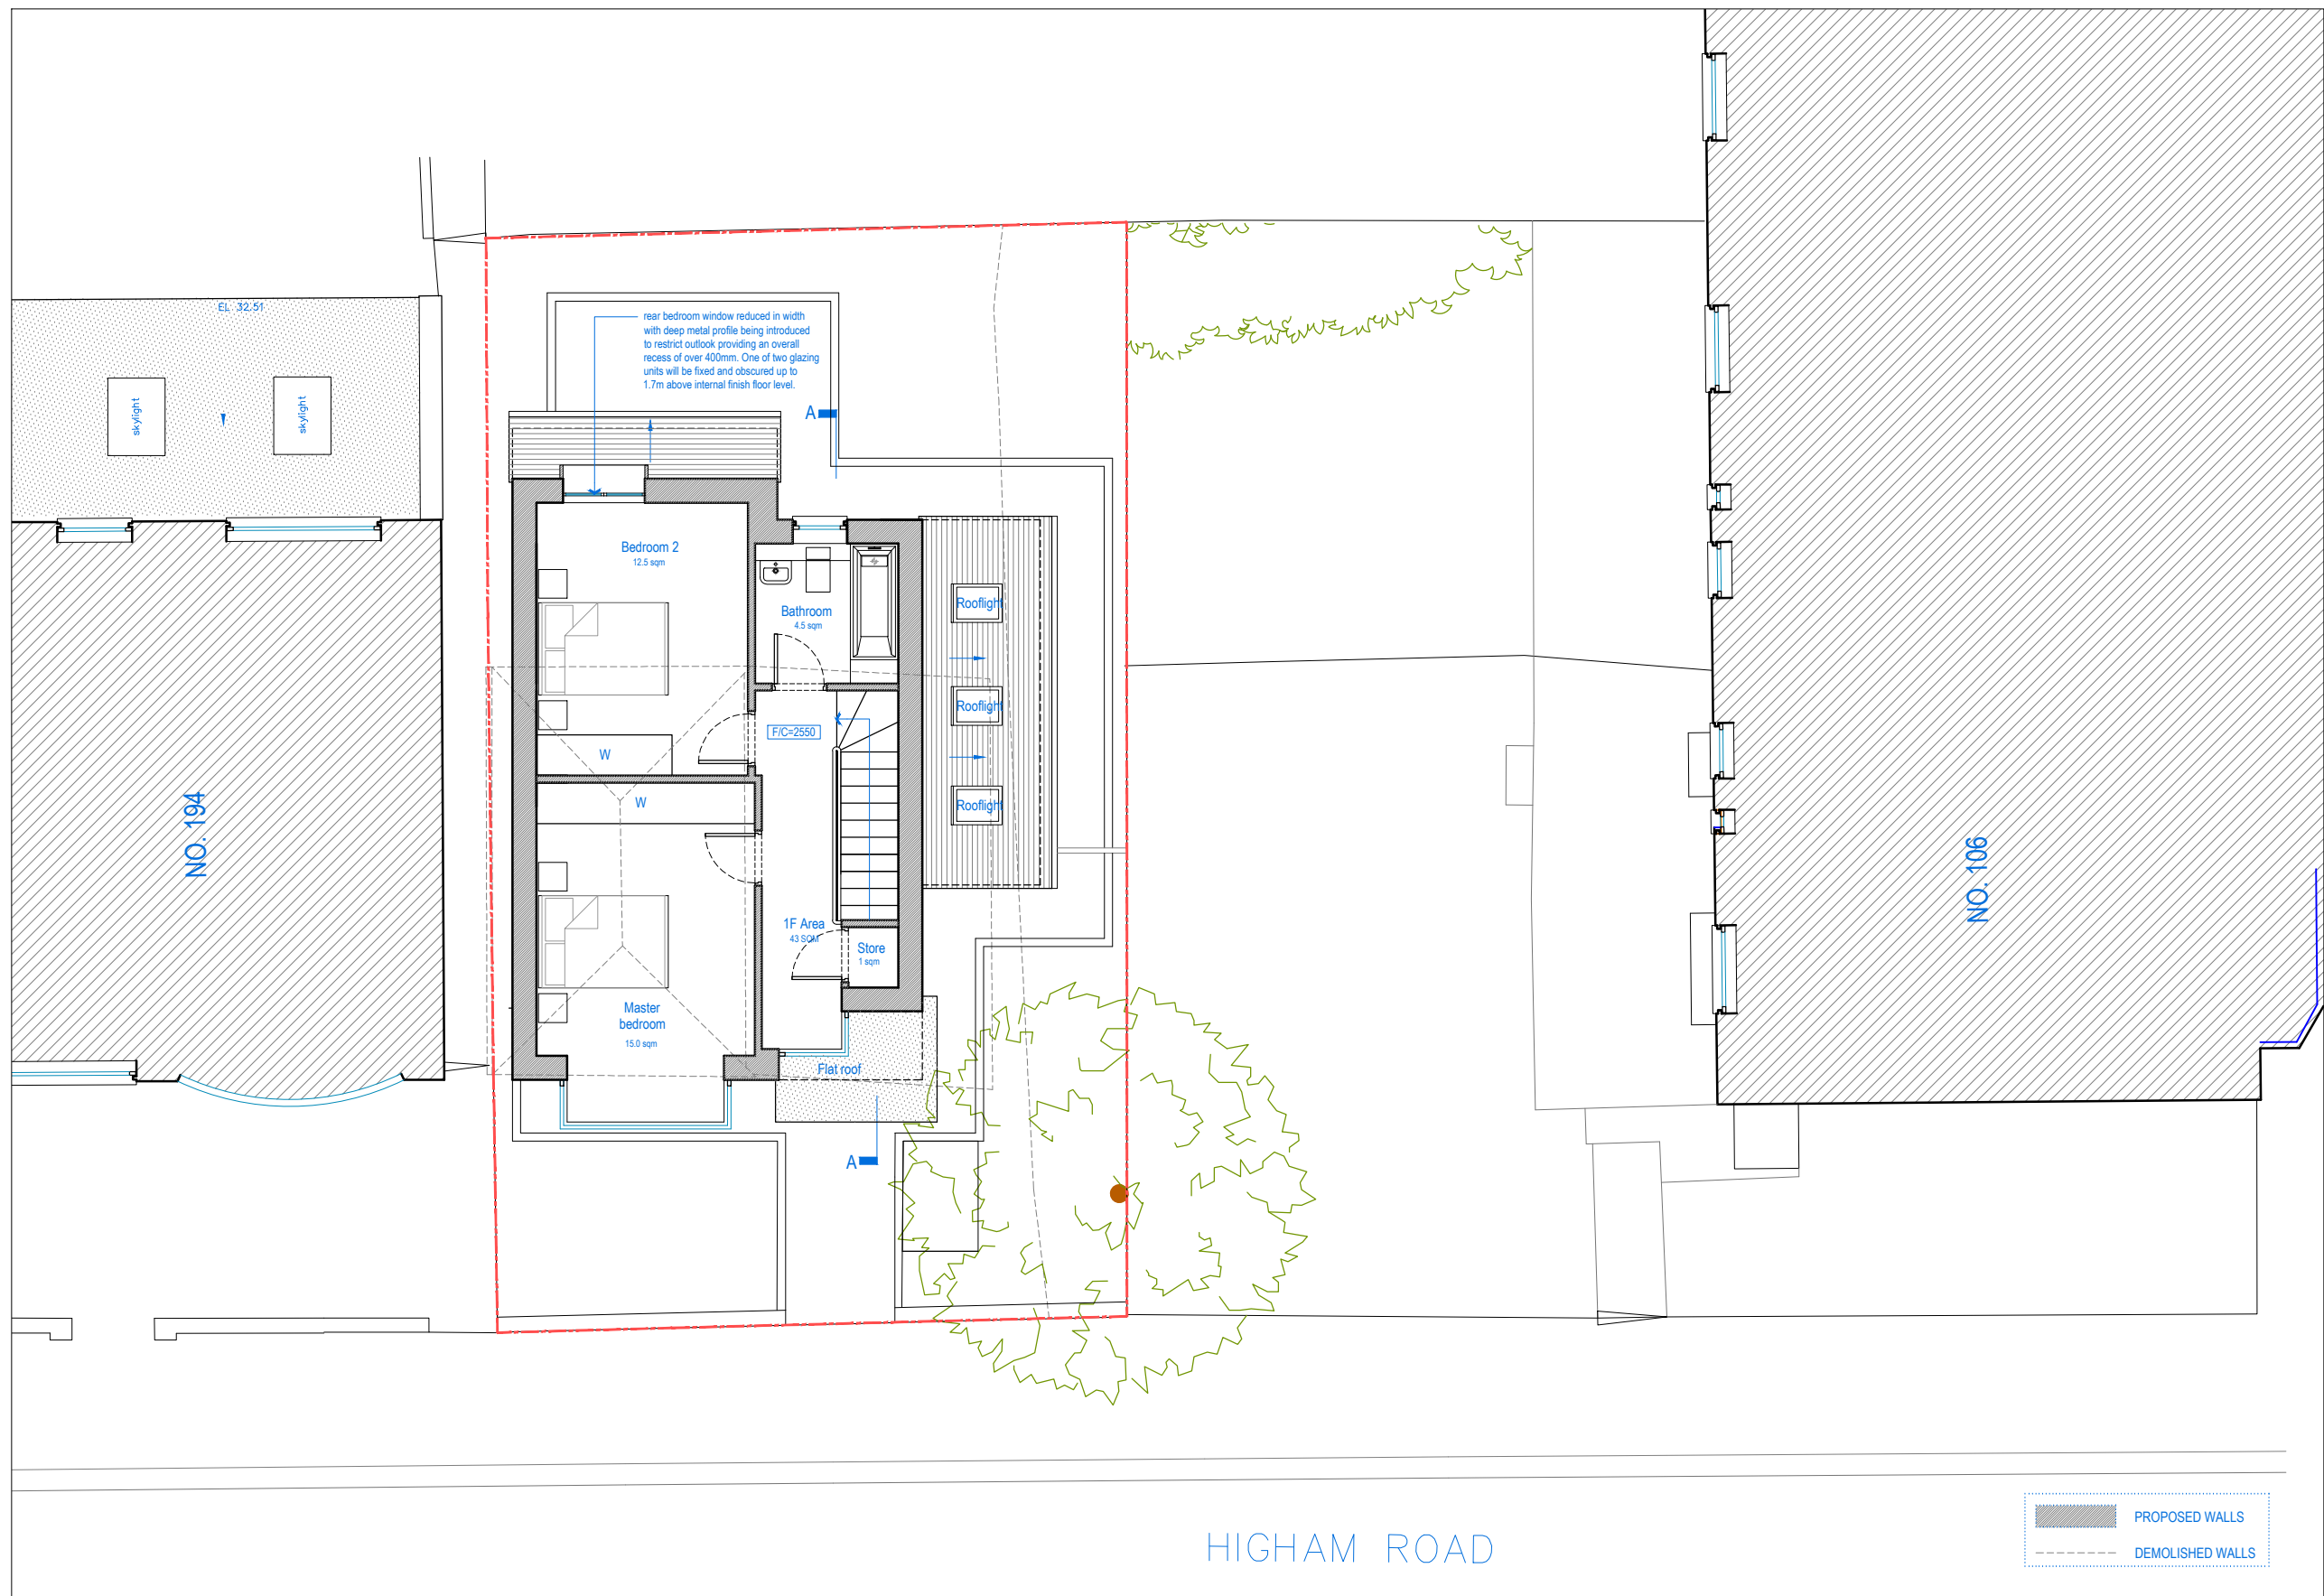


[01] PROPOSED FIRST FLOOR PLAN

1:100 @ A3

NOTE:
DO NOT SCALE FROM DRAWINGS – EXCEPT FOR PLANNING PURPOSES.
ALL DISCREPANCIES TO BE REPORTED TO ARCHITECT IMMEDIATELY.
ALL DIMENSIONS TO BE VERIFIED BY CONTRACTOR ON SITE PRIOR TO THE COMMENCEMENT OF ANY WORKS.

P1 03/03/22 Client issue
P2 07/09/23 Issued For Planning
P3 05/12/23 Issued For Planning: Alterations to side boundary position and rear 1st floor bedroom window design.

Scale 1:100 0 1 2.5 5 10m

 

ISO-A3

VIVENDI ARCHITECTS LTD
Unit E3U, Bounds Green Industrial Estate, Ringway, London N11 2UD
Tel/Fax +44 (0)20 3232 4000 - email: info@vivendiarchitects.com
© VIVENDI ARCHITECTS LTD 2009
All rights reserved, including but not limited to The Copyright, Designs and Patents Act 1988

CLIENT:
Mr. T. Vassiliou

DRAWN:
SM
CHECKED:
PK
ISSUED BY:
PK

STATUS:
PLA
SCALE AT A3:
1:100
REVISION:
P3

JOB AND DRAWING NO:

PROJECT TITLE:
104 - 106 Downhills Park Road, London N17 6PA

DRAWING TITLE:
Proposed First Floor Plan

1882-P02-01