



NOTES


Do not scale off this drawing unless for planning purposes.
All dimensions to be checked on site

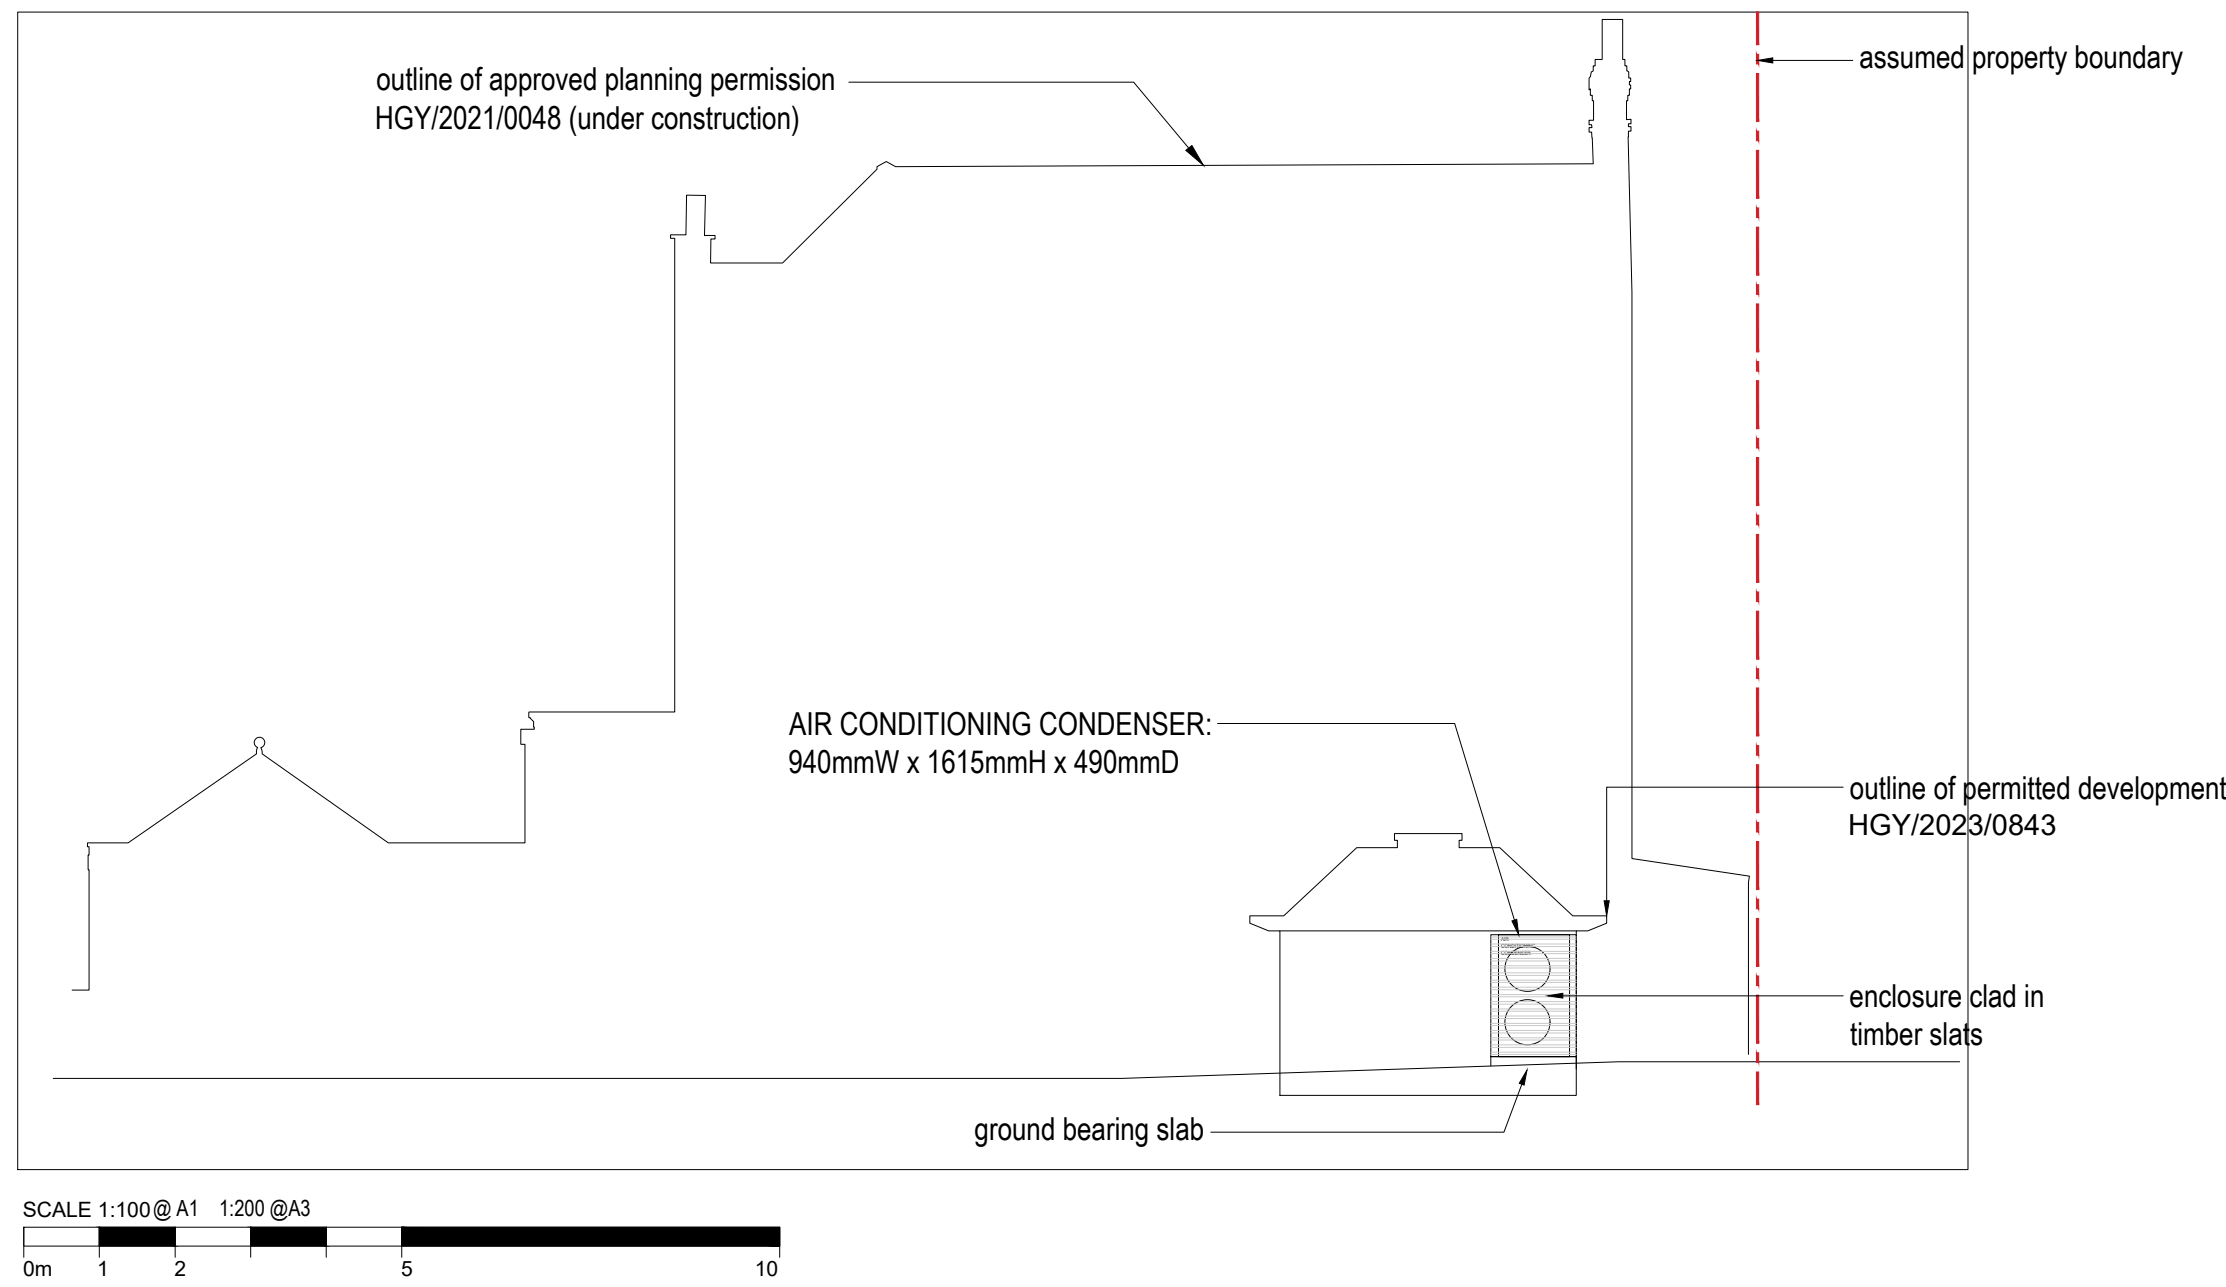


01 REAR ELEVATION
1:100 @A1, 1:200@A3

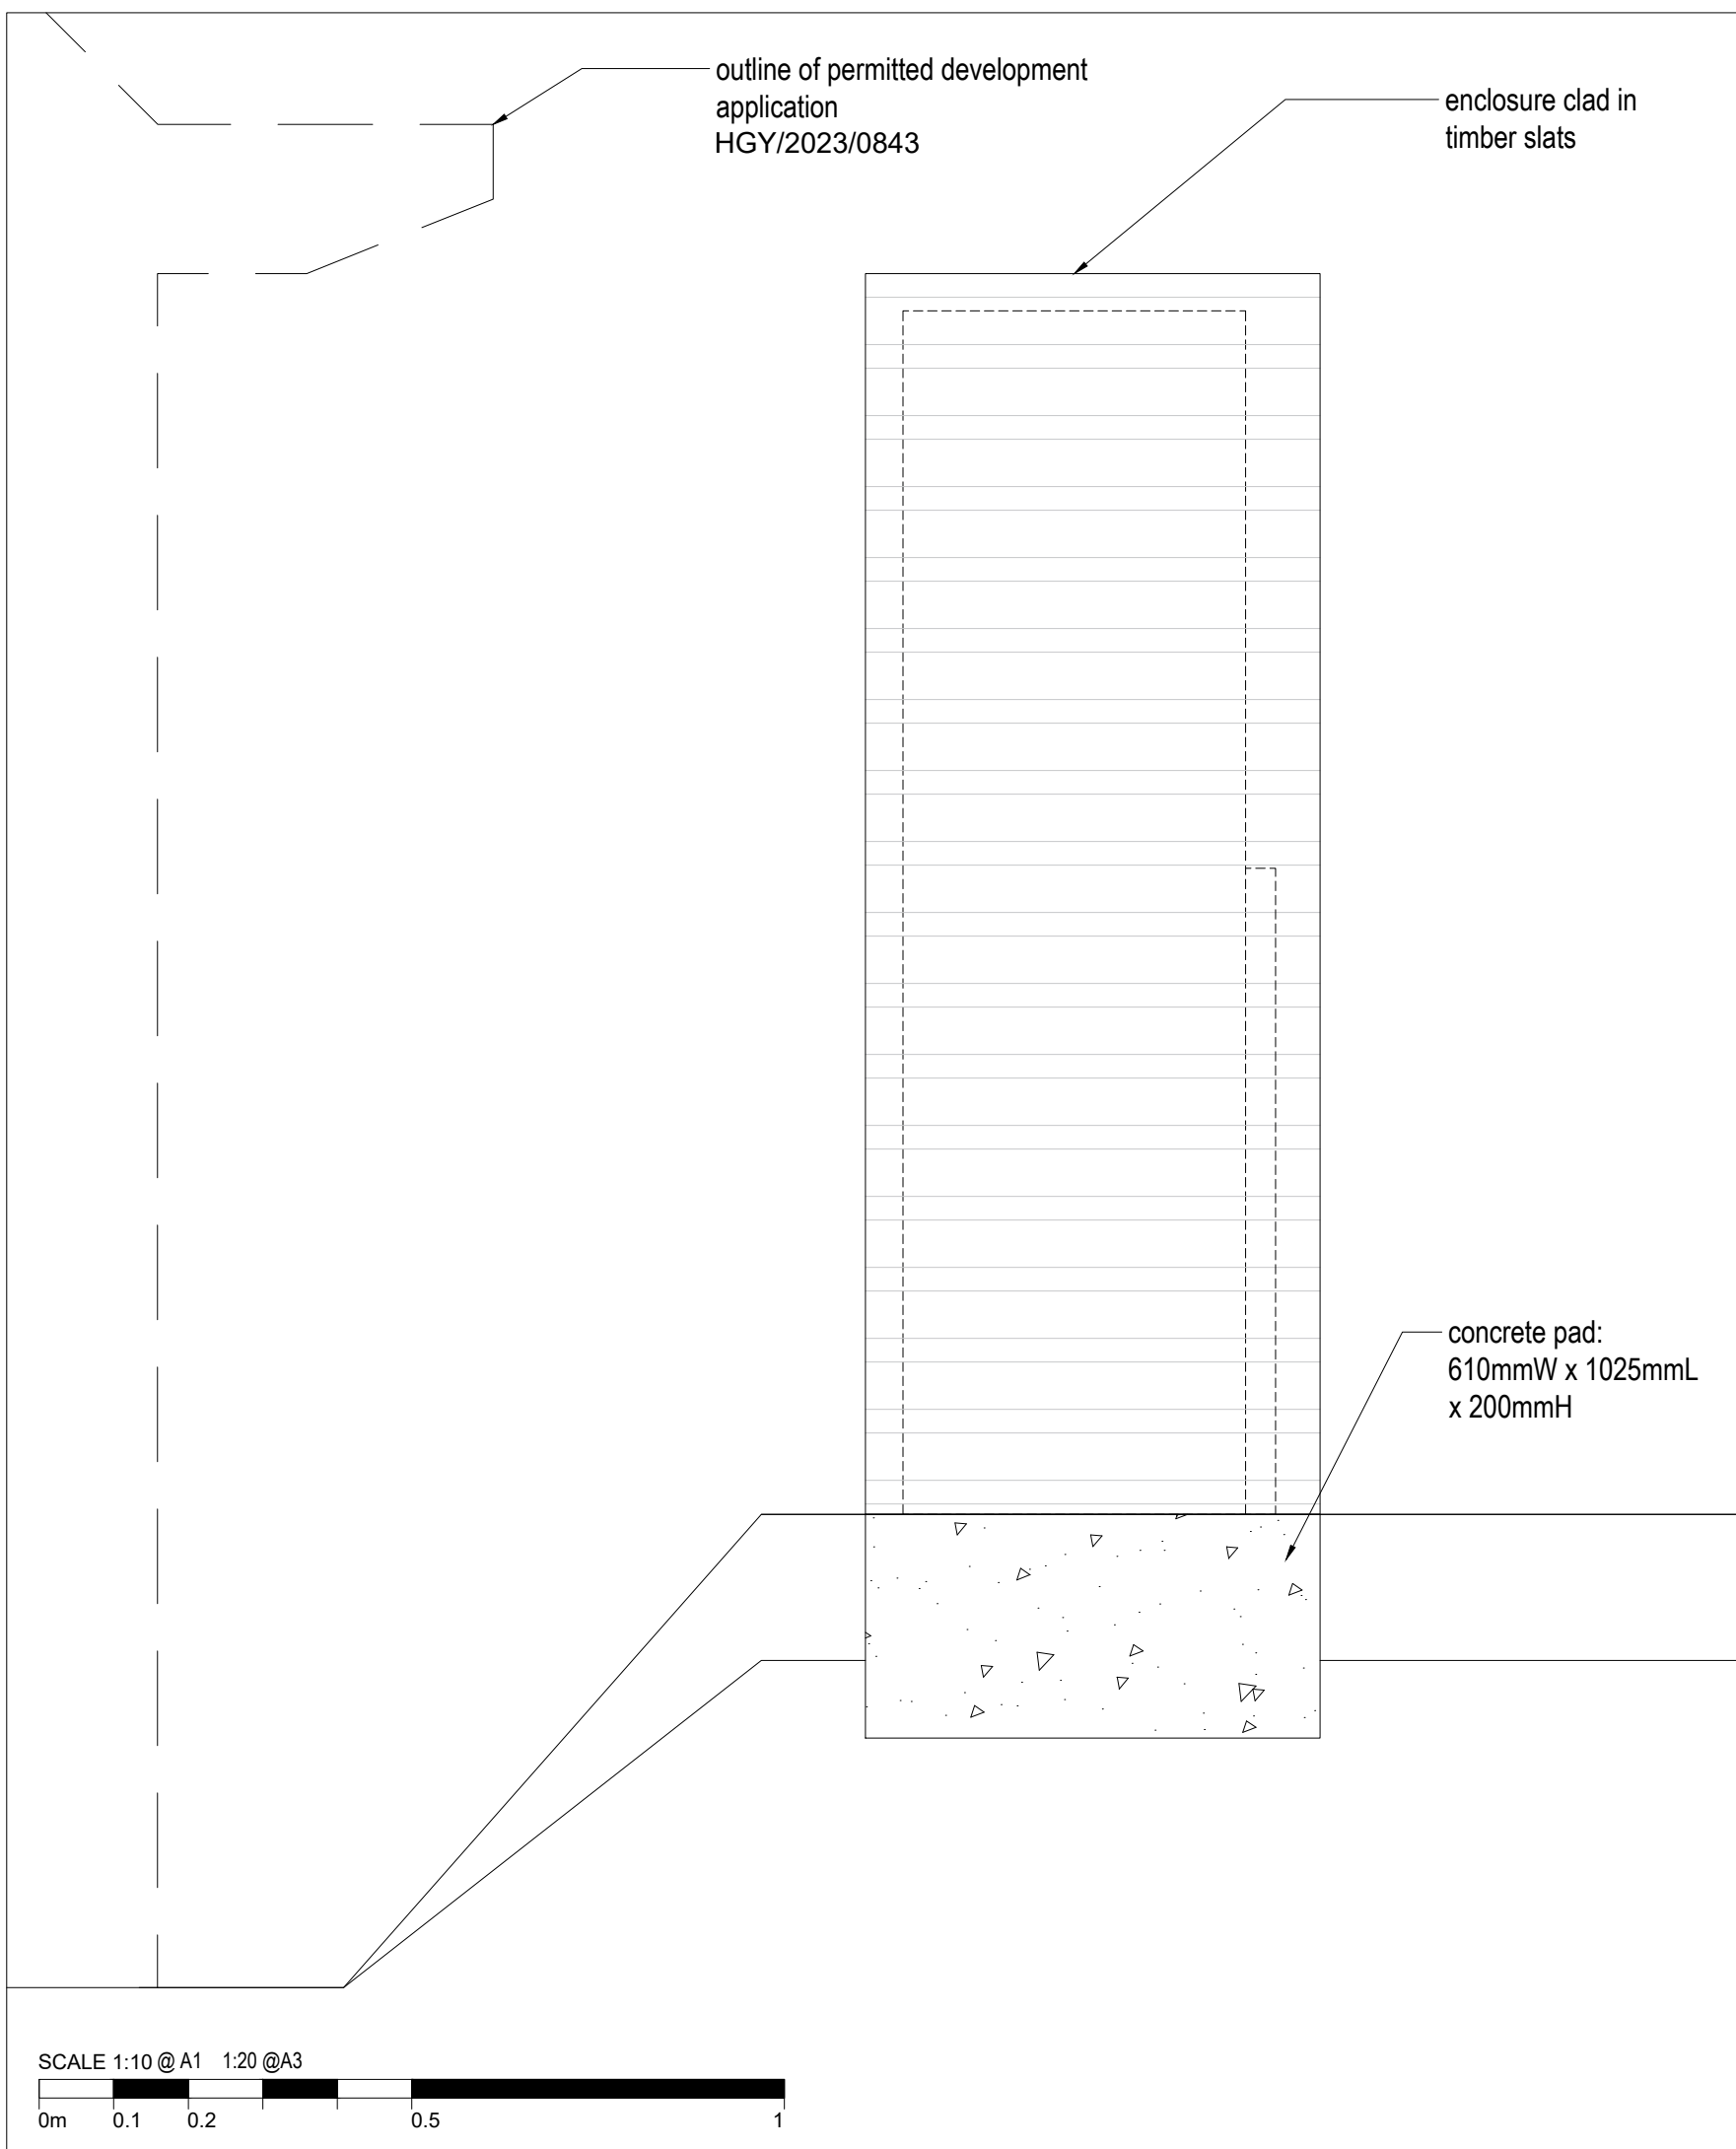

03 CONCRETE SLAB DETAIL
1:10 @A1, 1:20@A3

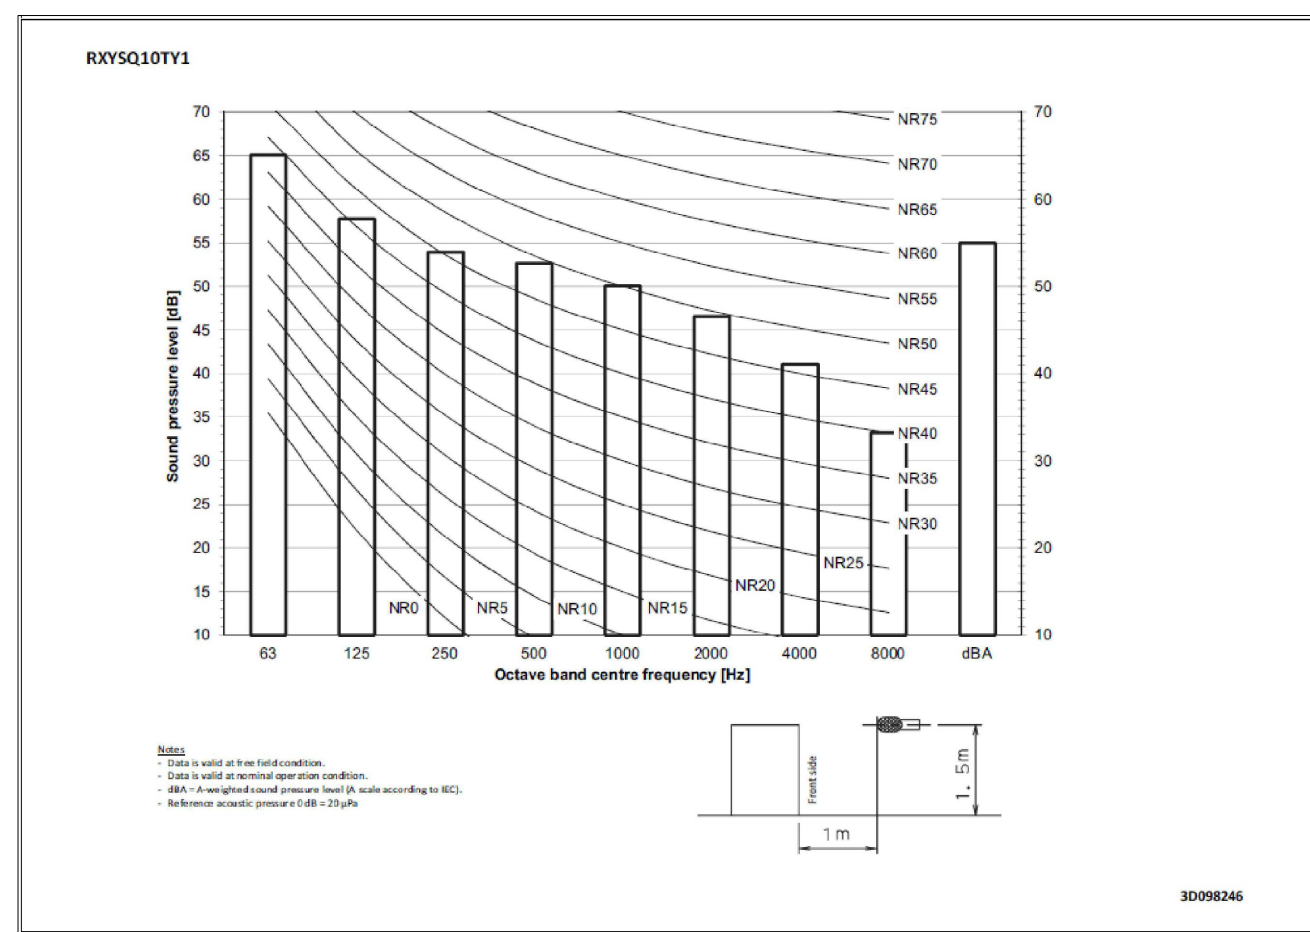

05 SOUND PRESSURE LEVEL - AIR CONDITIONING CONDENSER

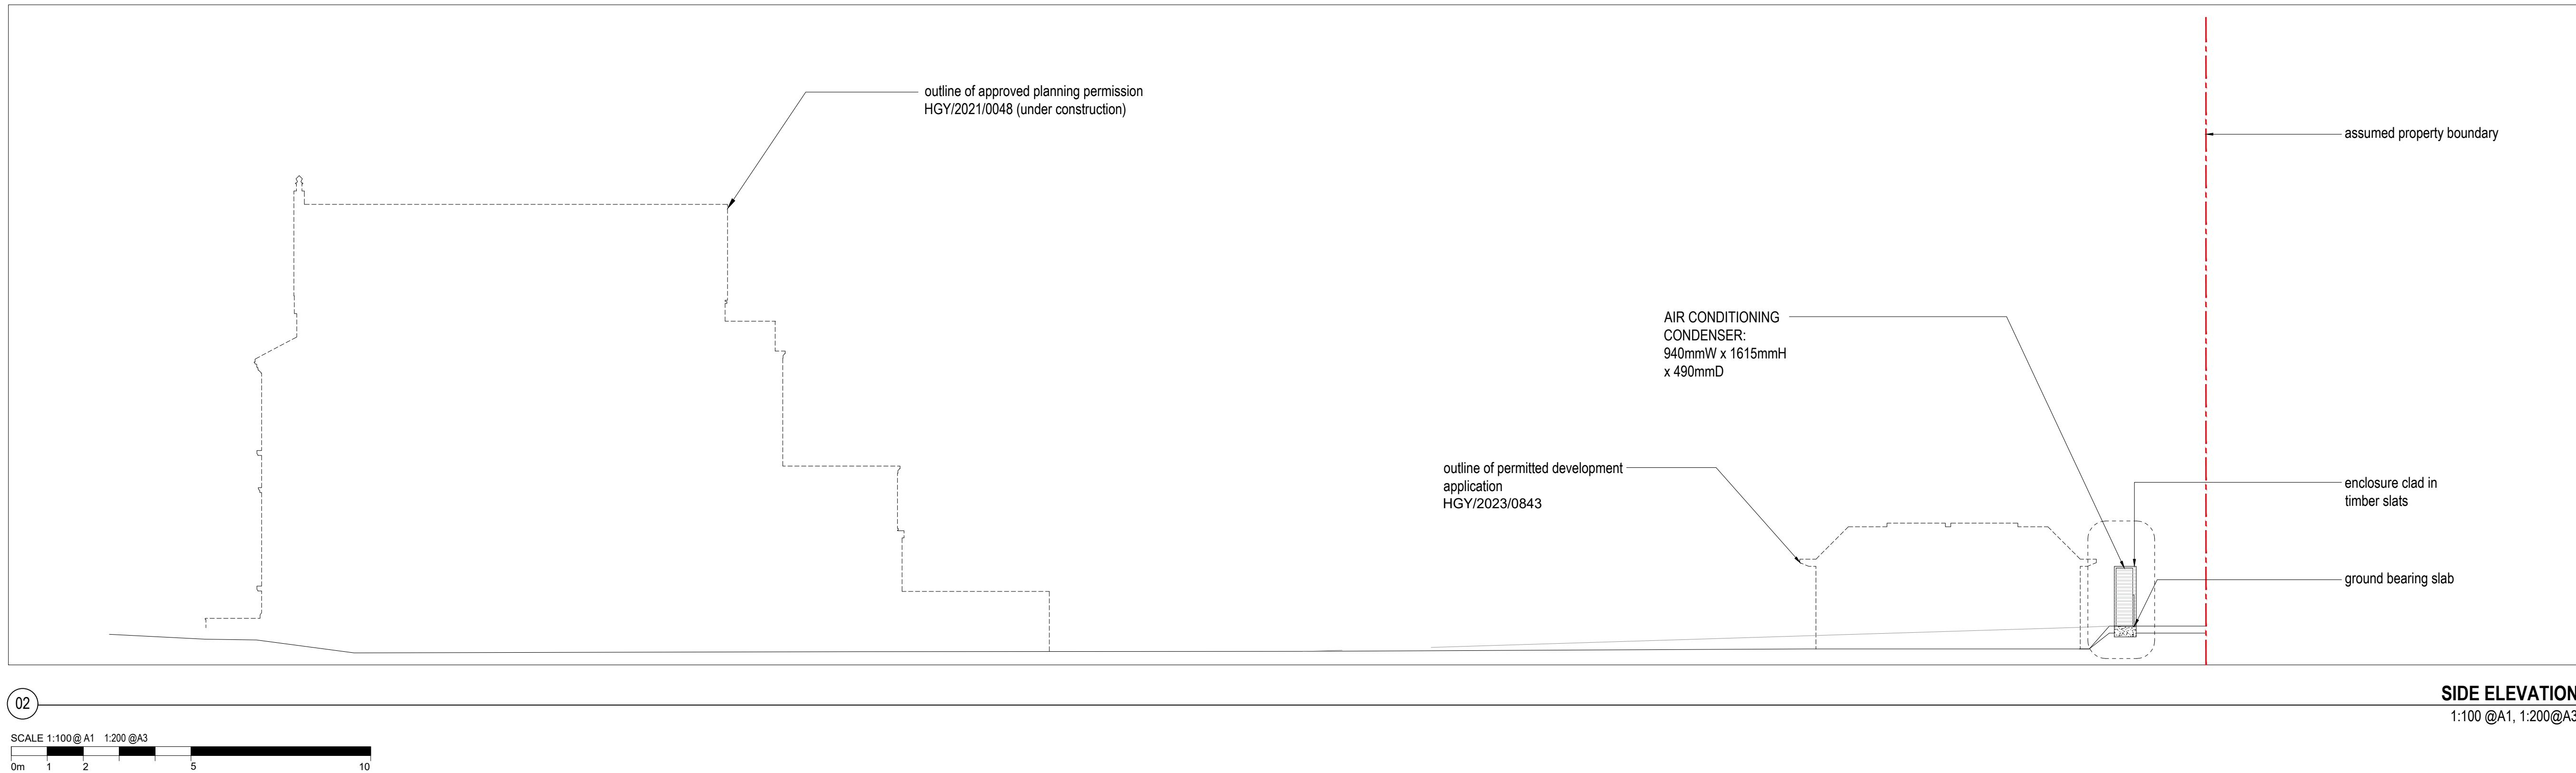

02 SIDE ELEVATION
1:100 @A1, 1:200@A3

A. REMOVED ASHP CONDENSER UNITS 10.01.24

PLANNING ISSUE



15 Broadlands Rd, N6 4AE

TITLE: Condenser Elevations - Proposed

SCALE: 1:100 @ A1

DATE: JANUARY 2024

AL(G20)002

A