




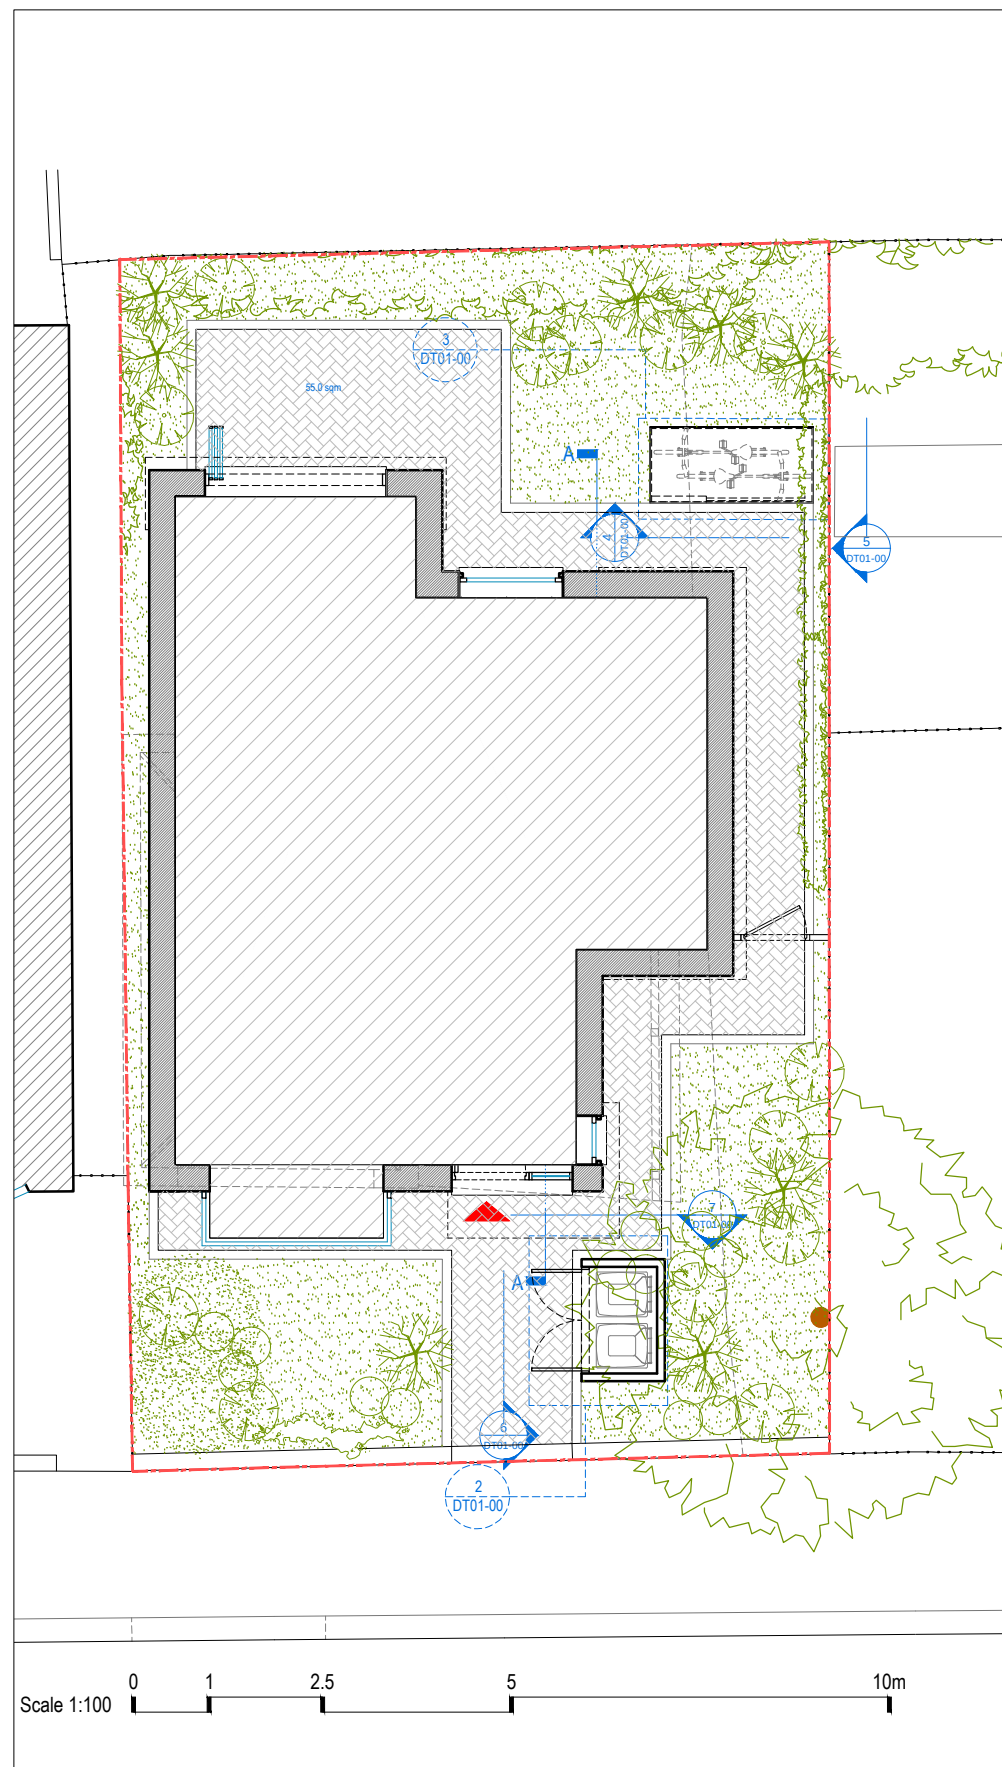


[01] Proposed Site/Landscape Plan 1:100 @ A3

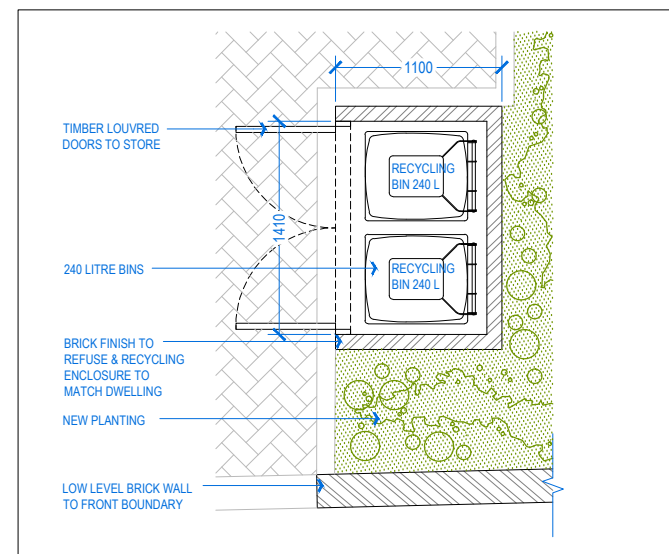


[02] DETAIL Proposed Refuse & Recycling Store - Plan 1:50 @ A3

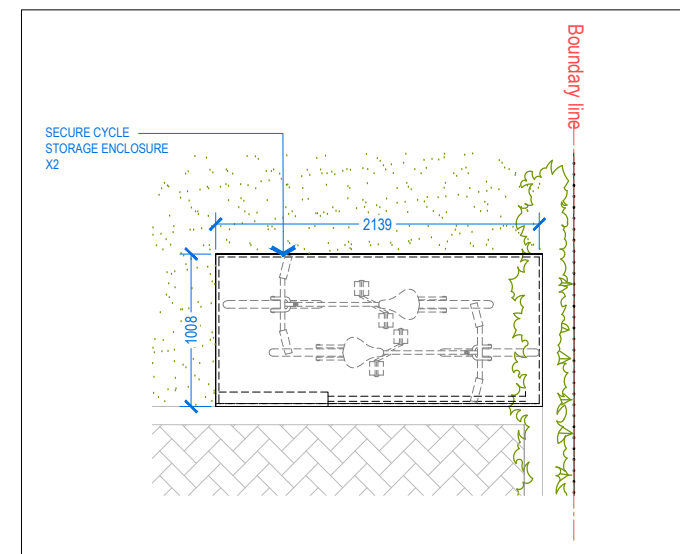


[03] DETAIL Proposed Secure Cycle Enclosure - Plan 1:50 @ A3

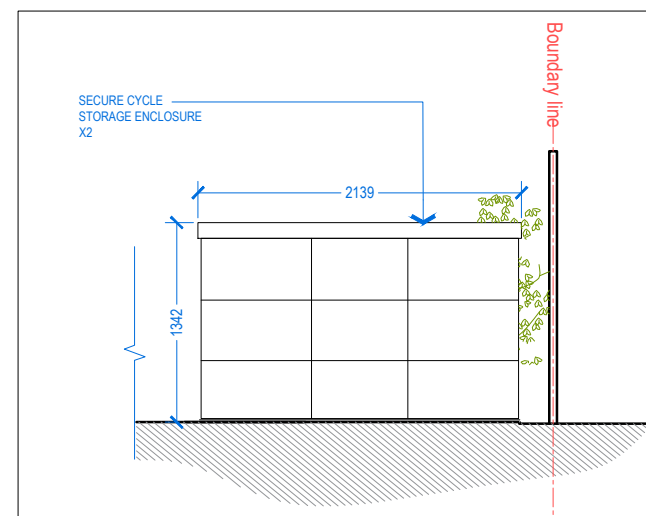

[04] Proposed Secure Cycle Enclosure - Front Elevation

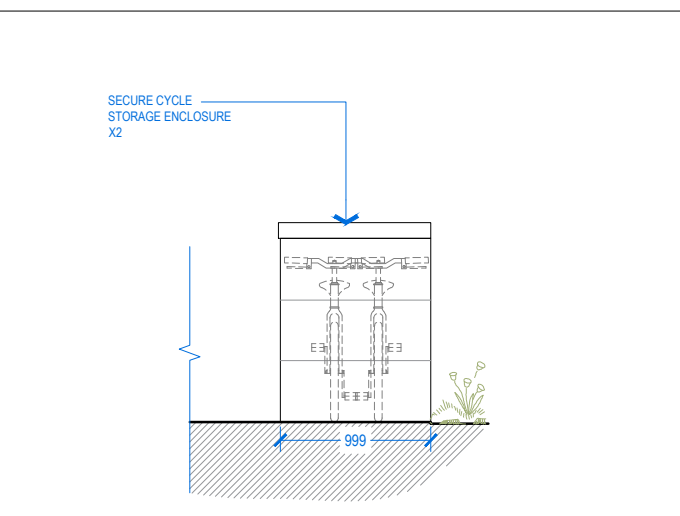

[05] Proposed Secure Cycle Enclosure - Side Elevation 1:50 @ A3

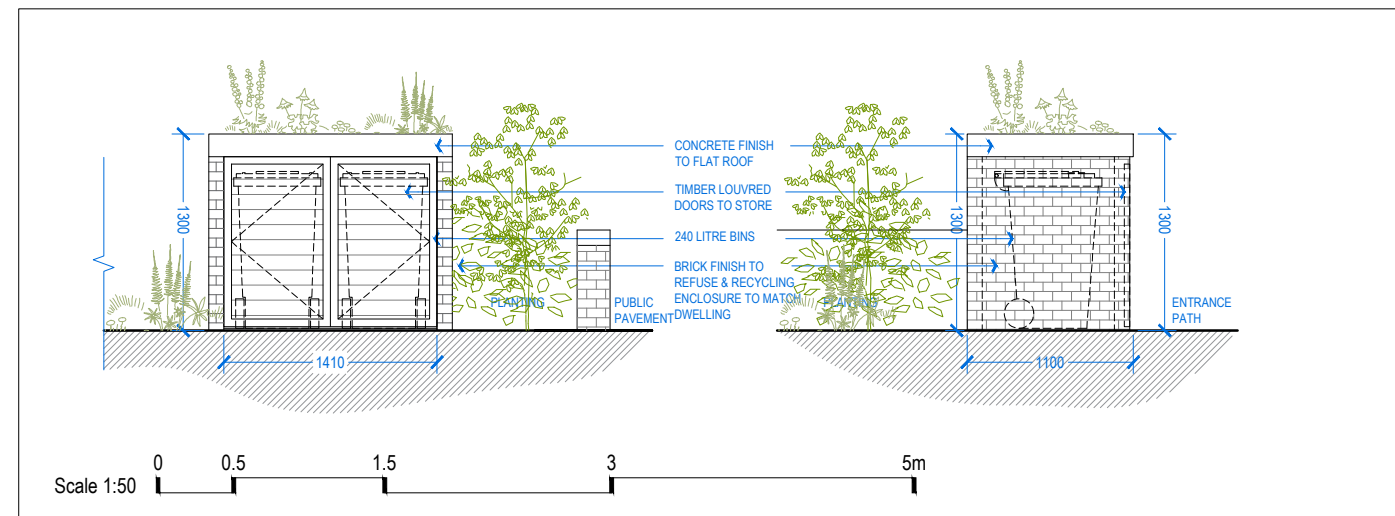

[06] DETAIL Proposed Refuse & Recycling Store - Front Elevation

[07] Proposed Refuse & Recycling Store - Side Elevation 1:50 @ A3

NOTE:
DO NOT SCALE FROM DRAWINGS – EXCEPT FOR PLANNING PURPOSES.
ALL DISCREPANCIES TO BE REPORTED TO ARCHITECT IMMEDIATELY.
ALL DIMENSIONS TO BE VERIFIED BY CONTRACTOR ON SITE PRIOR TO THE COMMENCEMENT OF ANY WORKS.

P1 07/09/23 Issued For Planning
P2 05/12/23 Issued For Planning: Alterations to side boundary position and rear 1st floor bedroom window design.



ISO-A3

VIVENDI ARCHITECTS LTD
Unit E3U, Bounds Green Industrial Estate, Ringway, London N11 2UD
Tel/Fax +44 (0)20 3232 4000 - email: info@vivendiarchitects.com
© VIVENDI ARCHITECTS LTD 2009
All rights reserved, including but not limited to The Copyright, Designs and Patents Act 1988

CLIENT:
Mr. T. Vassiliou

DRAWN:
RC
CHECKED:
PK
ISSUED BY:
PK

STATUS:
PLA
SCALE AT A3:
1:100/1:50
REVISION:
P2

JOB AND DRAWING NO:

PROJECT TITLE:
104 - 106 Downhills Park Road, London N17 6PA
DRAWING TITLE:
Proposed Refuse and Recycling Store & Secure Cycle Enclosure Details

1882-DT01-00