

PLEASE NOTE:

1. All dimensions to be checked on site before fabrication.
2. Contractor to refer to engineers drawings before proceeding with works.
3. All drawings and designs are covered by design right (intellectual property), and may not be distributed, copied or issued without written permission by the Architect.
4. All design concepts are the sole property of the Architect and no adaptations, reproductions or copies may be made without written permission of the Architect.
5. These drawings are subject to any variation required or recommendation by any statutory authority, or for the better carrying out of the works.
6. Samples to be provided by contractor for XUL Architecture's approval.
7. All finishes to XUL Architecture's satisfaction.
8. All drawings to be approved by XUL Architecture prior to construction.

ADDITIONAL NOTE:

Issue key: Tender (T)
Information (I) Construction (C)
Planning (P) As Built (B)

Project Address
46 Sheldon Avenue, London N6


EXISTING & PROPOSED
Ground Floor Plan

Scale 1:100@A2 Dwg. No. PA-01


Rev. Date 16.01.24 Rev. P-00

Drawn SZ Project Number 23077

Checked FM Issue For: PLANNING

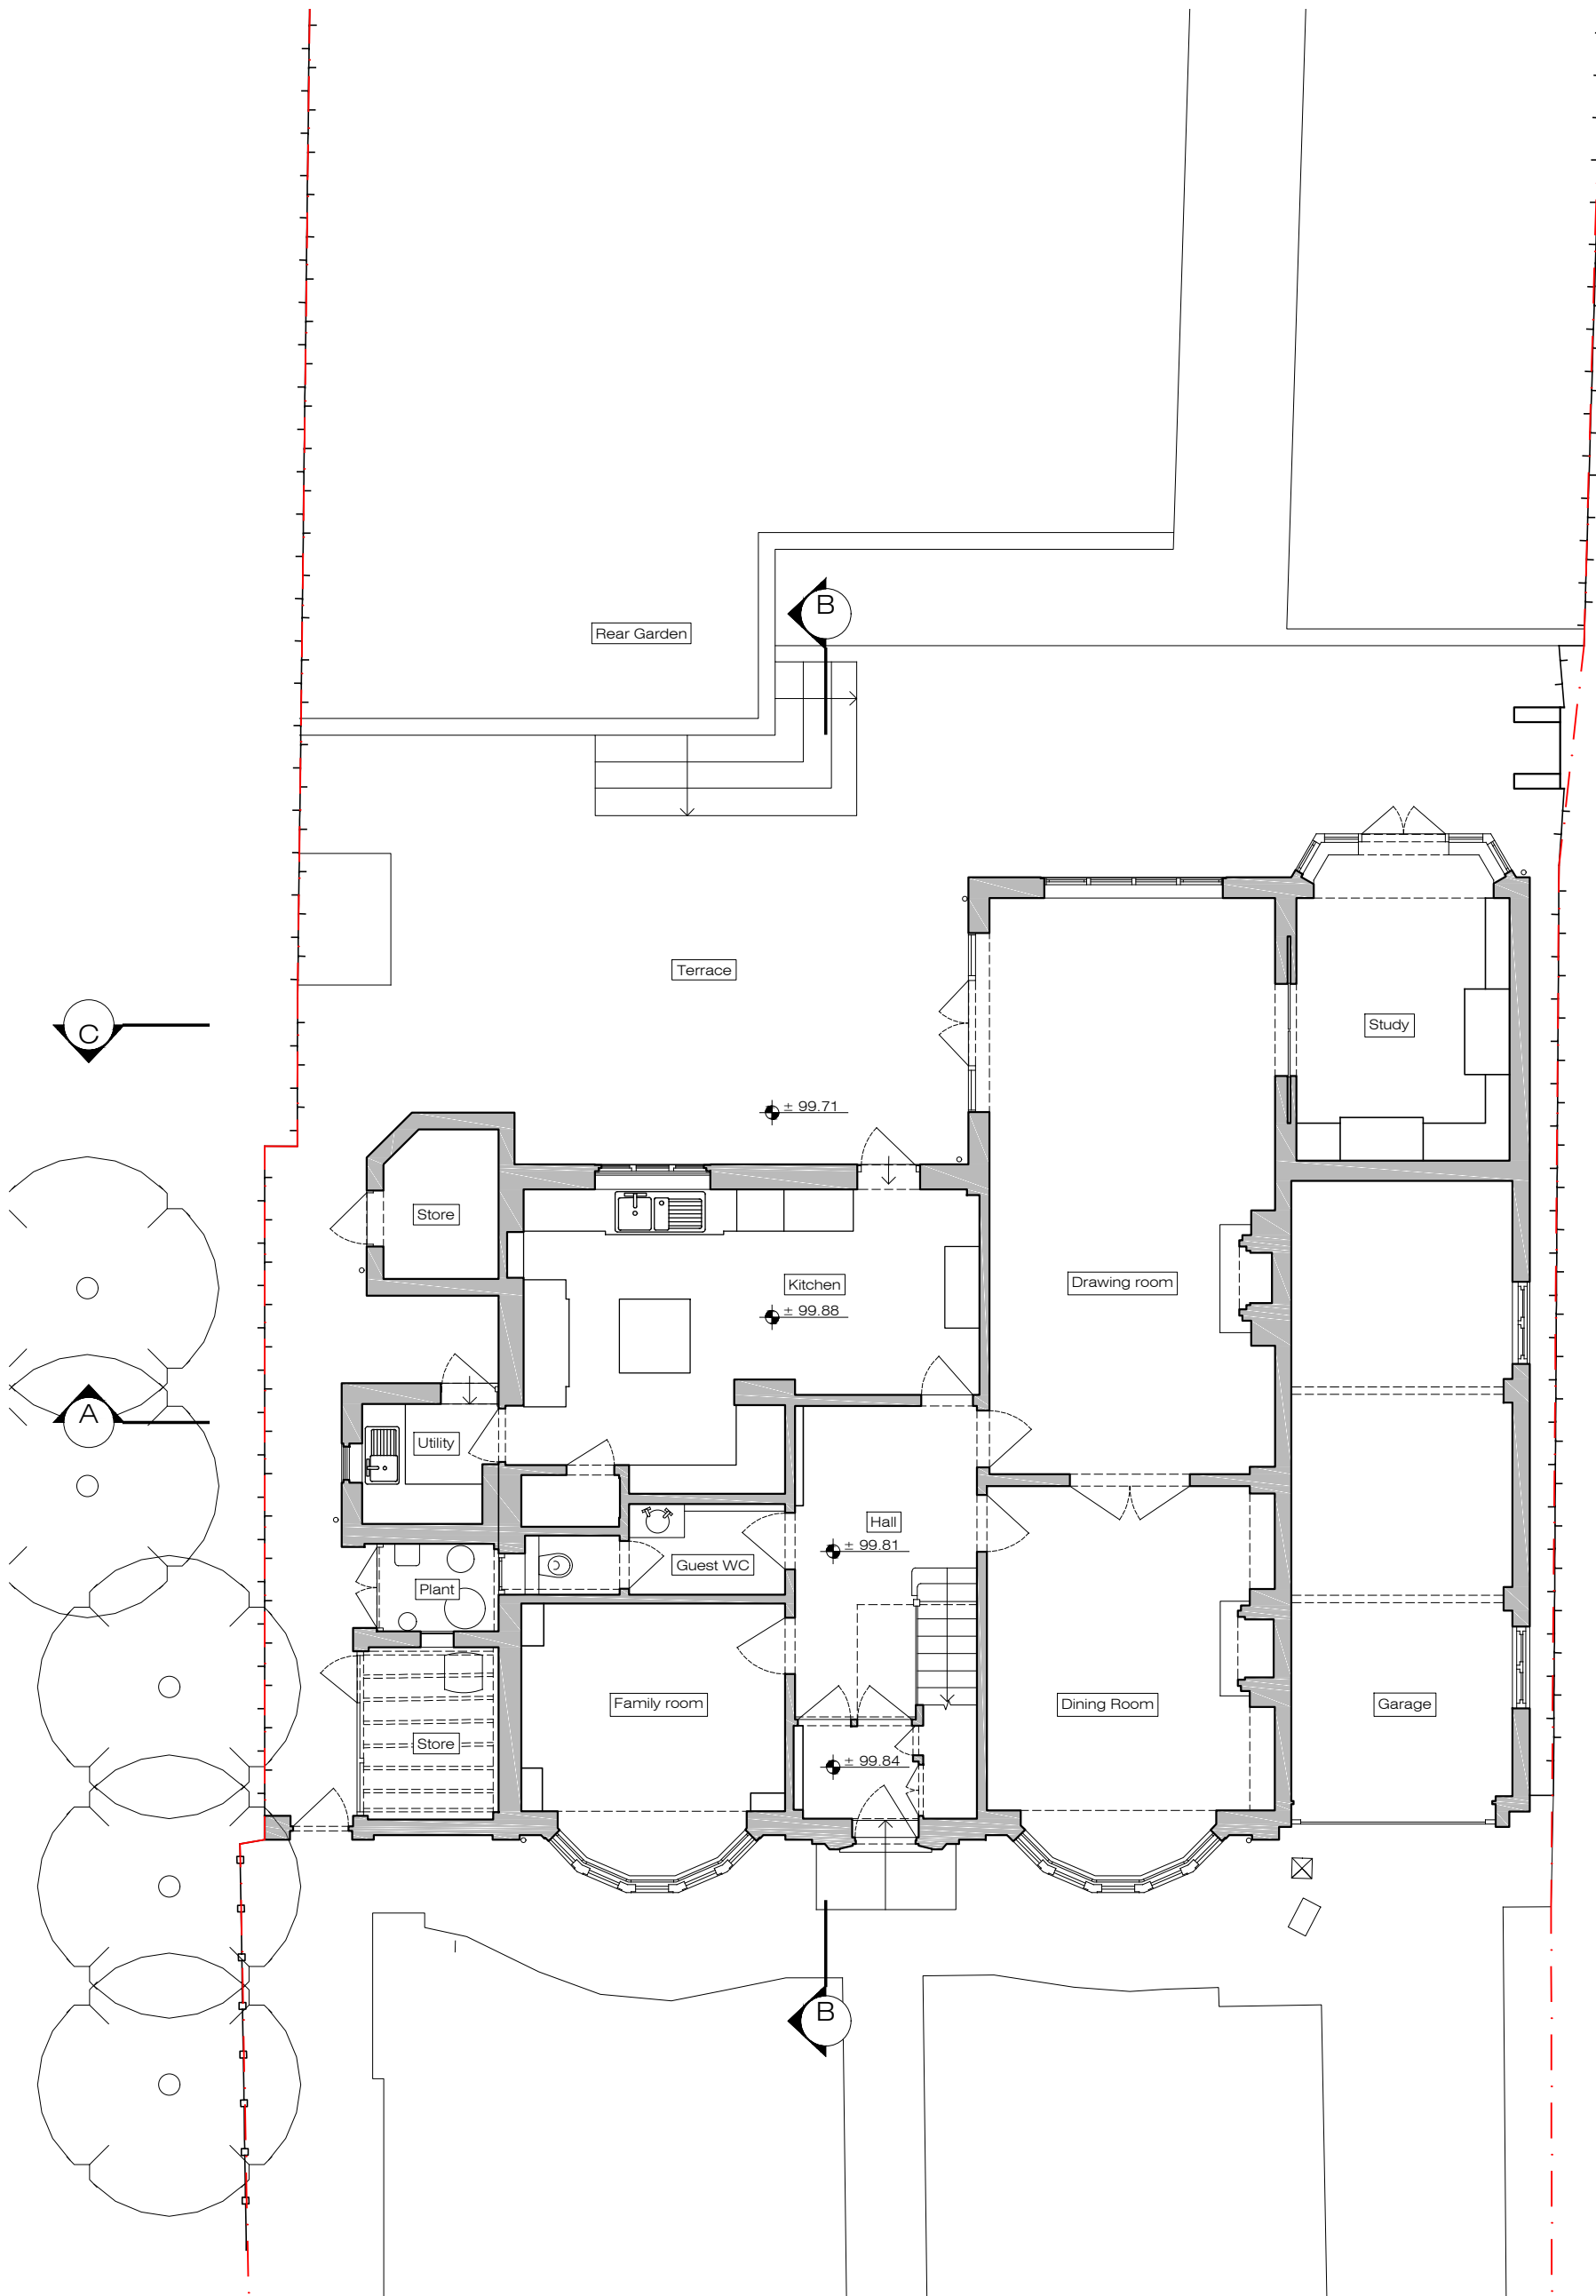

EXISTING
Ground Floor Plan 1:100@A2

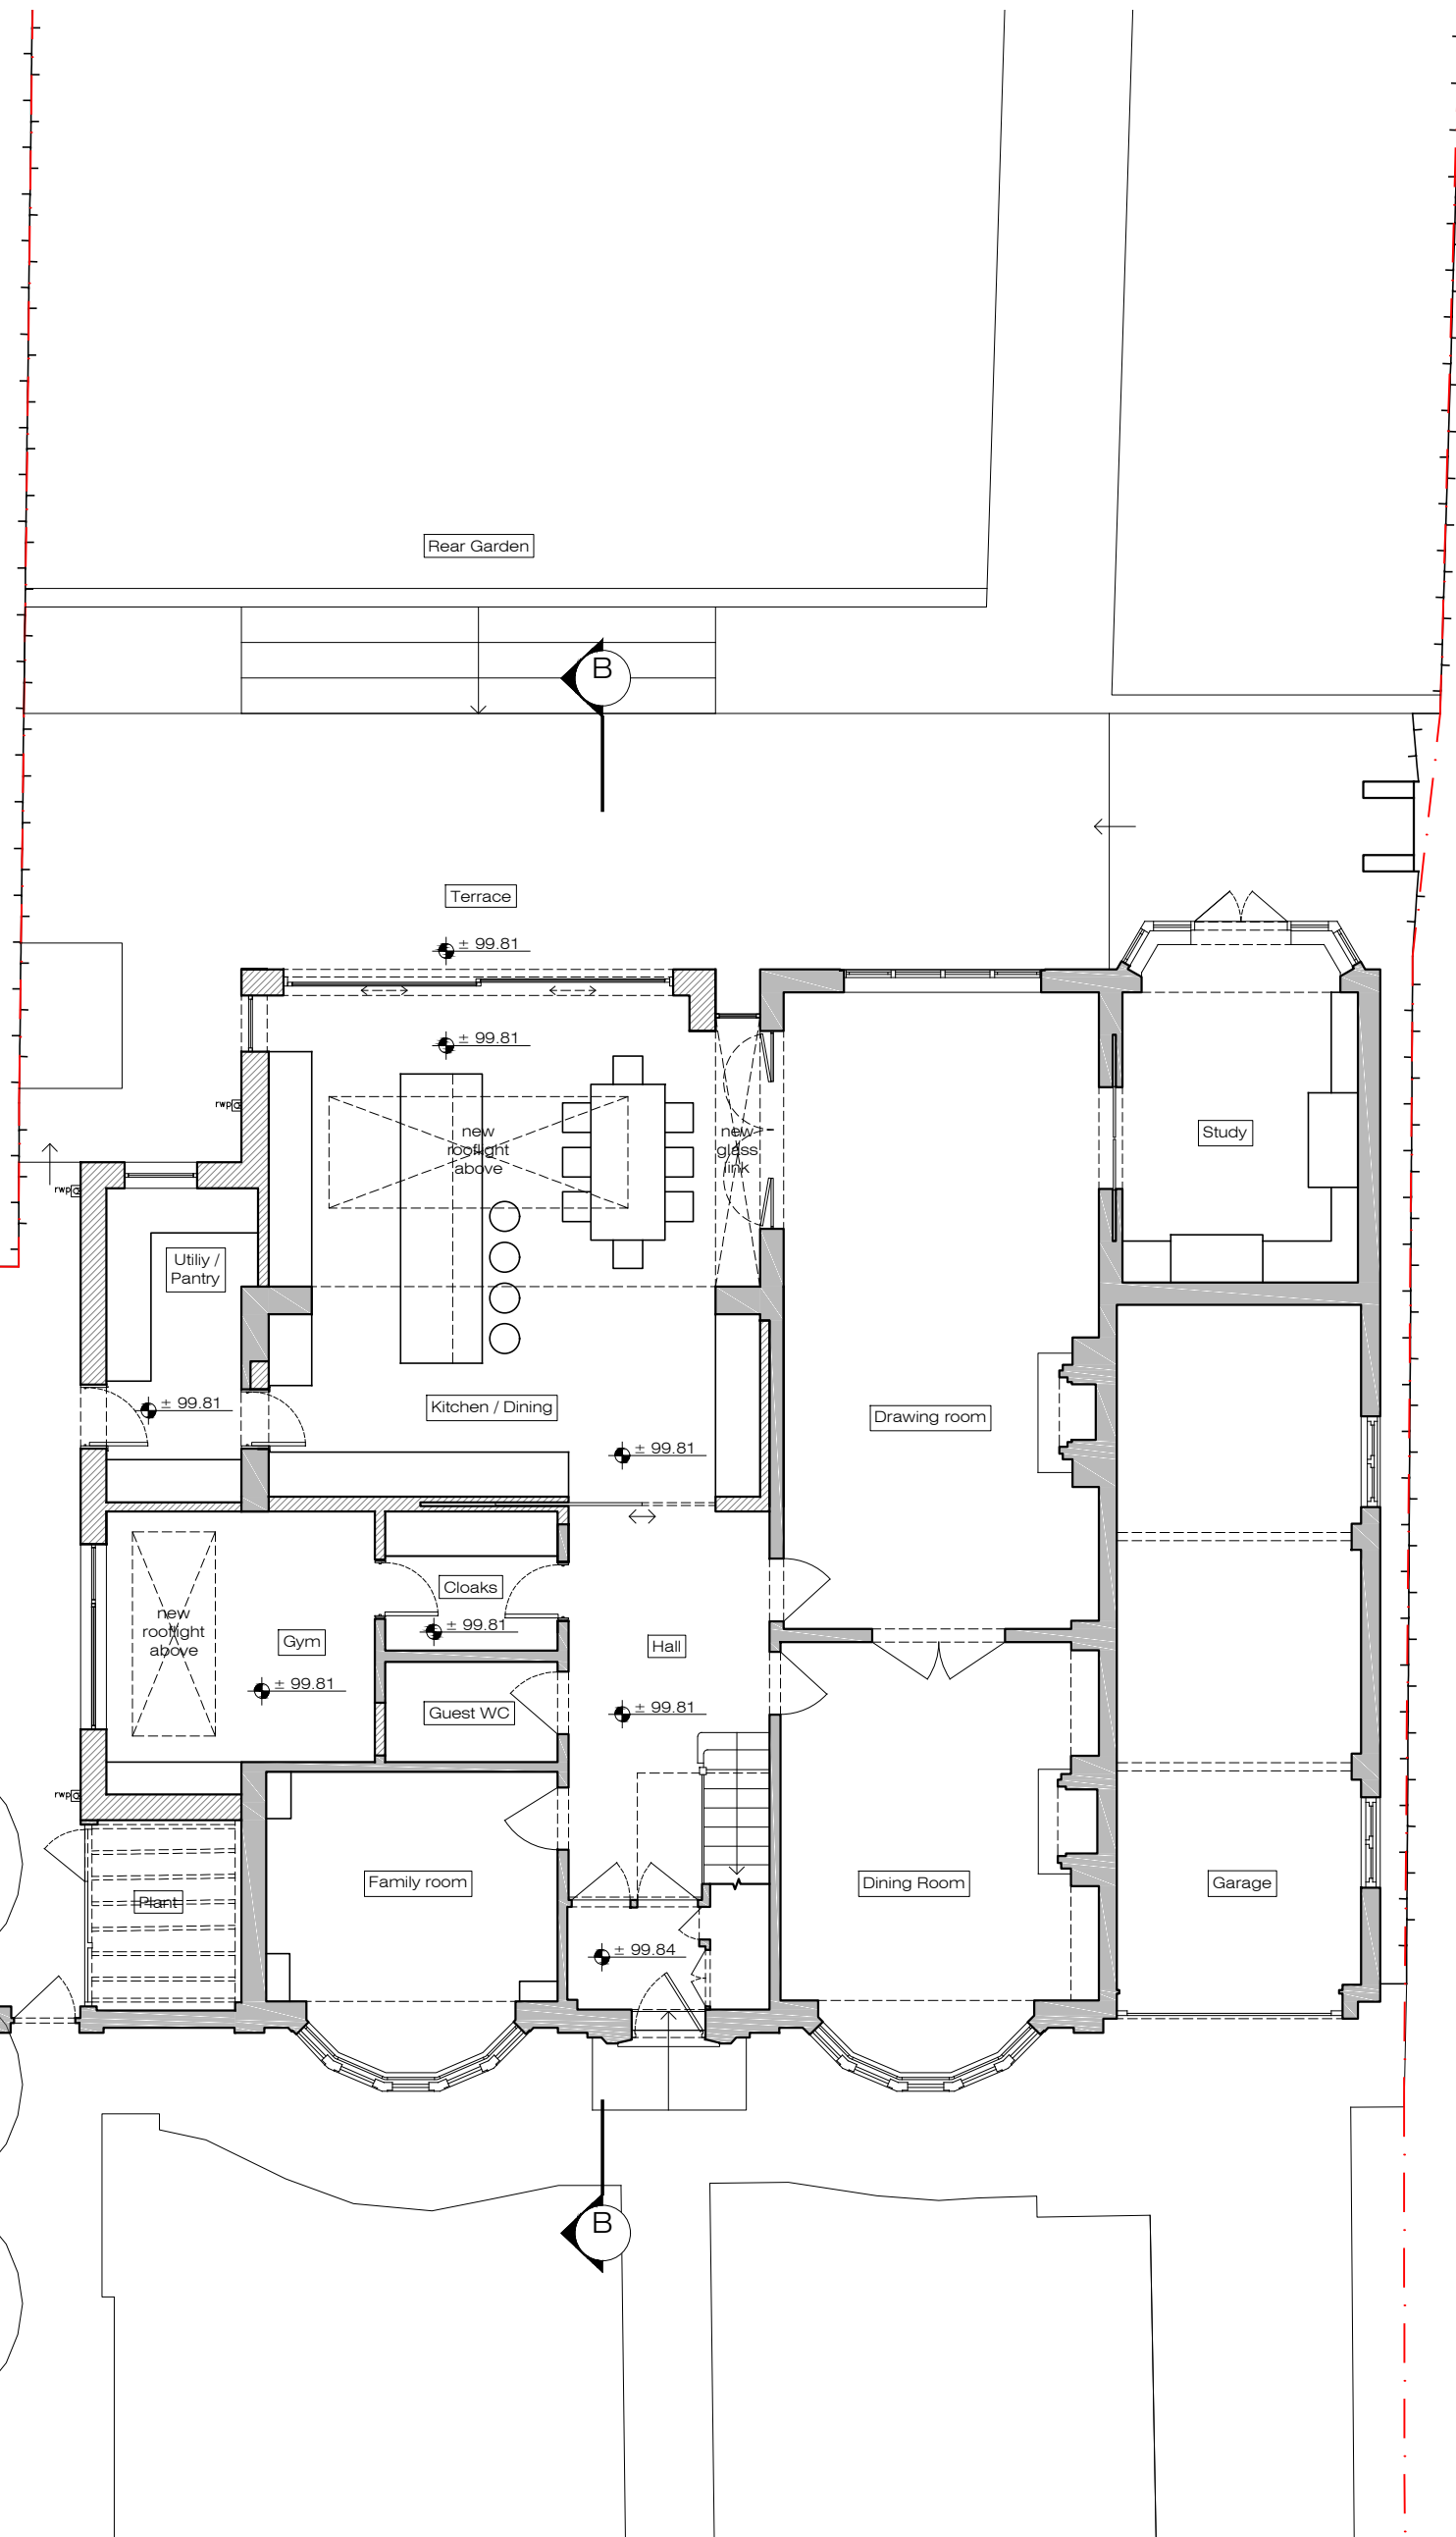


PROPOSED
Ground Floor Plan 1:100@A2




PLEASE NOTE:

1. All dimensions to be checked on site before fabrication.
2. Contractor to refer to engineers drawings before proceeding with works.
3. All drawings and designs are covered by design right (intellectual property), and may not be distributed, copied or issued without written permission by the Architect.
4. All design concepts are the sole property of the Architect and no adaptations, reproductions or copies may be made without written permission of the Architect.
5. These drawings are subject to any variation required or recommendation by any statutory authority, or for the better carrying out of the works.
6. Samples to be provided by contractor for XUL Architecture's approval.
7. All finishes to XUL Architecture's satisfaction.
8. All drawings to be approved by XUL Architecture prior to construction.



ADDITIONAL NOTE:

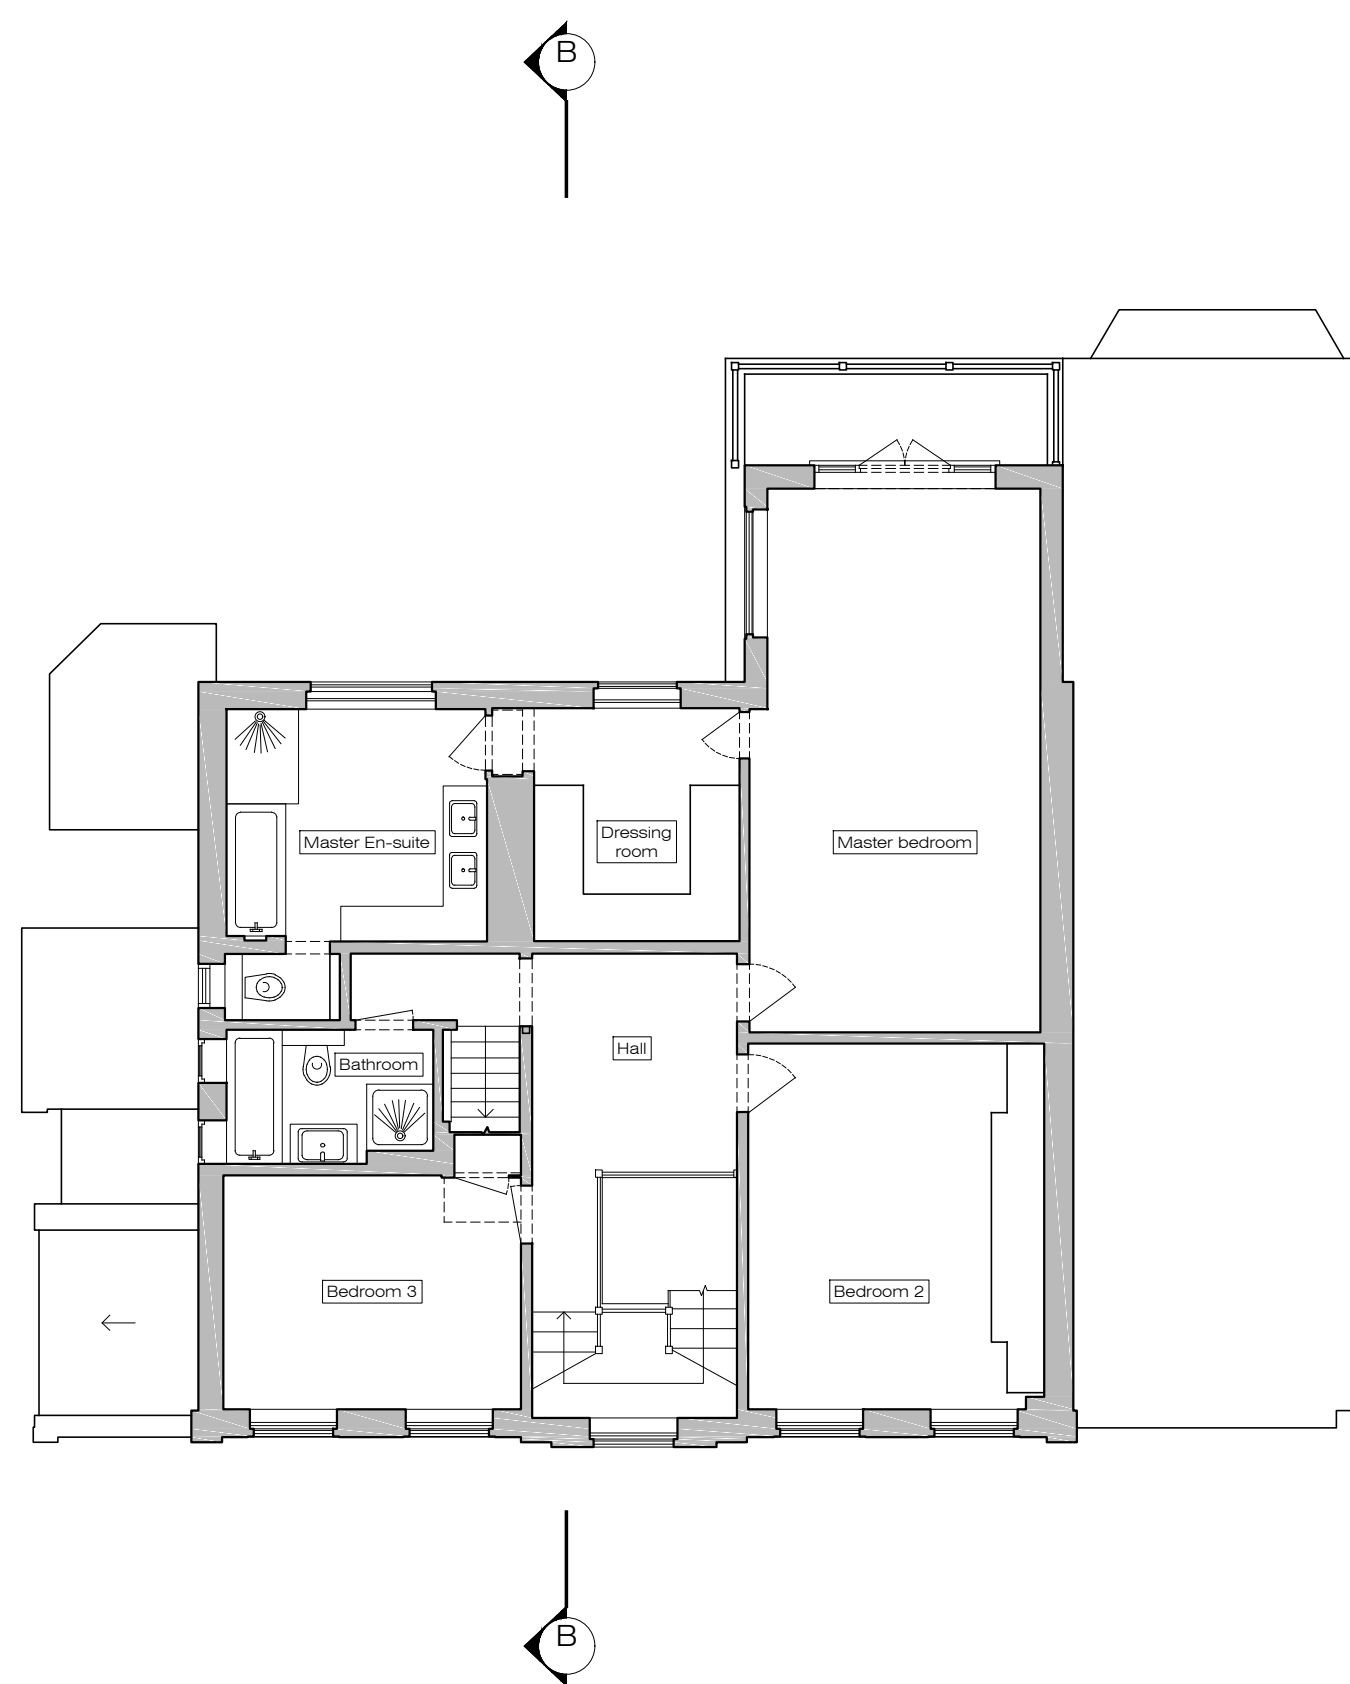

EXISTING
First Floor Plan
1:100@A2

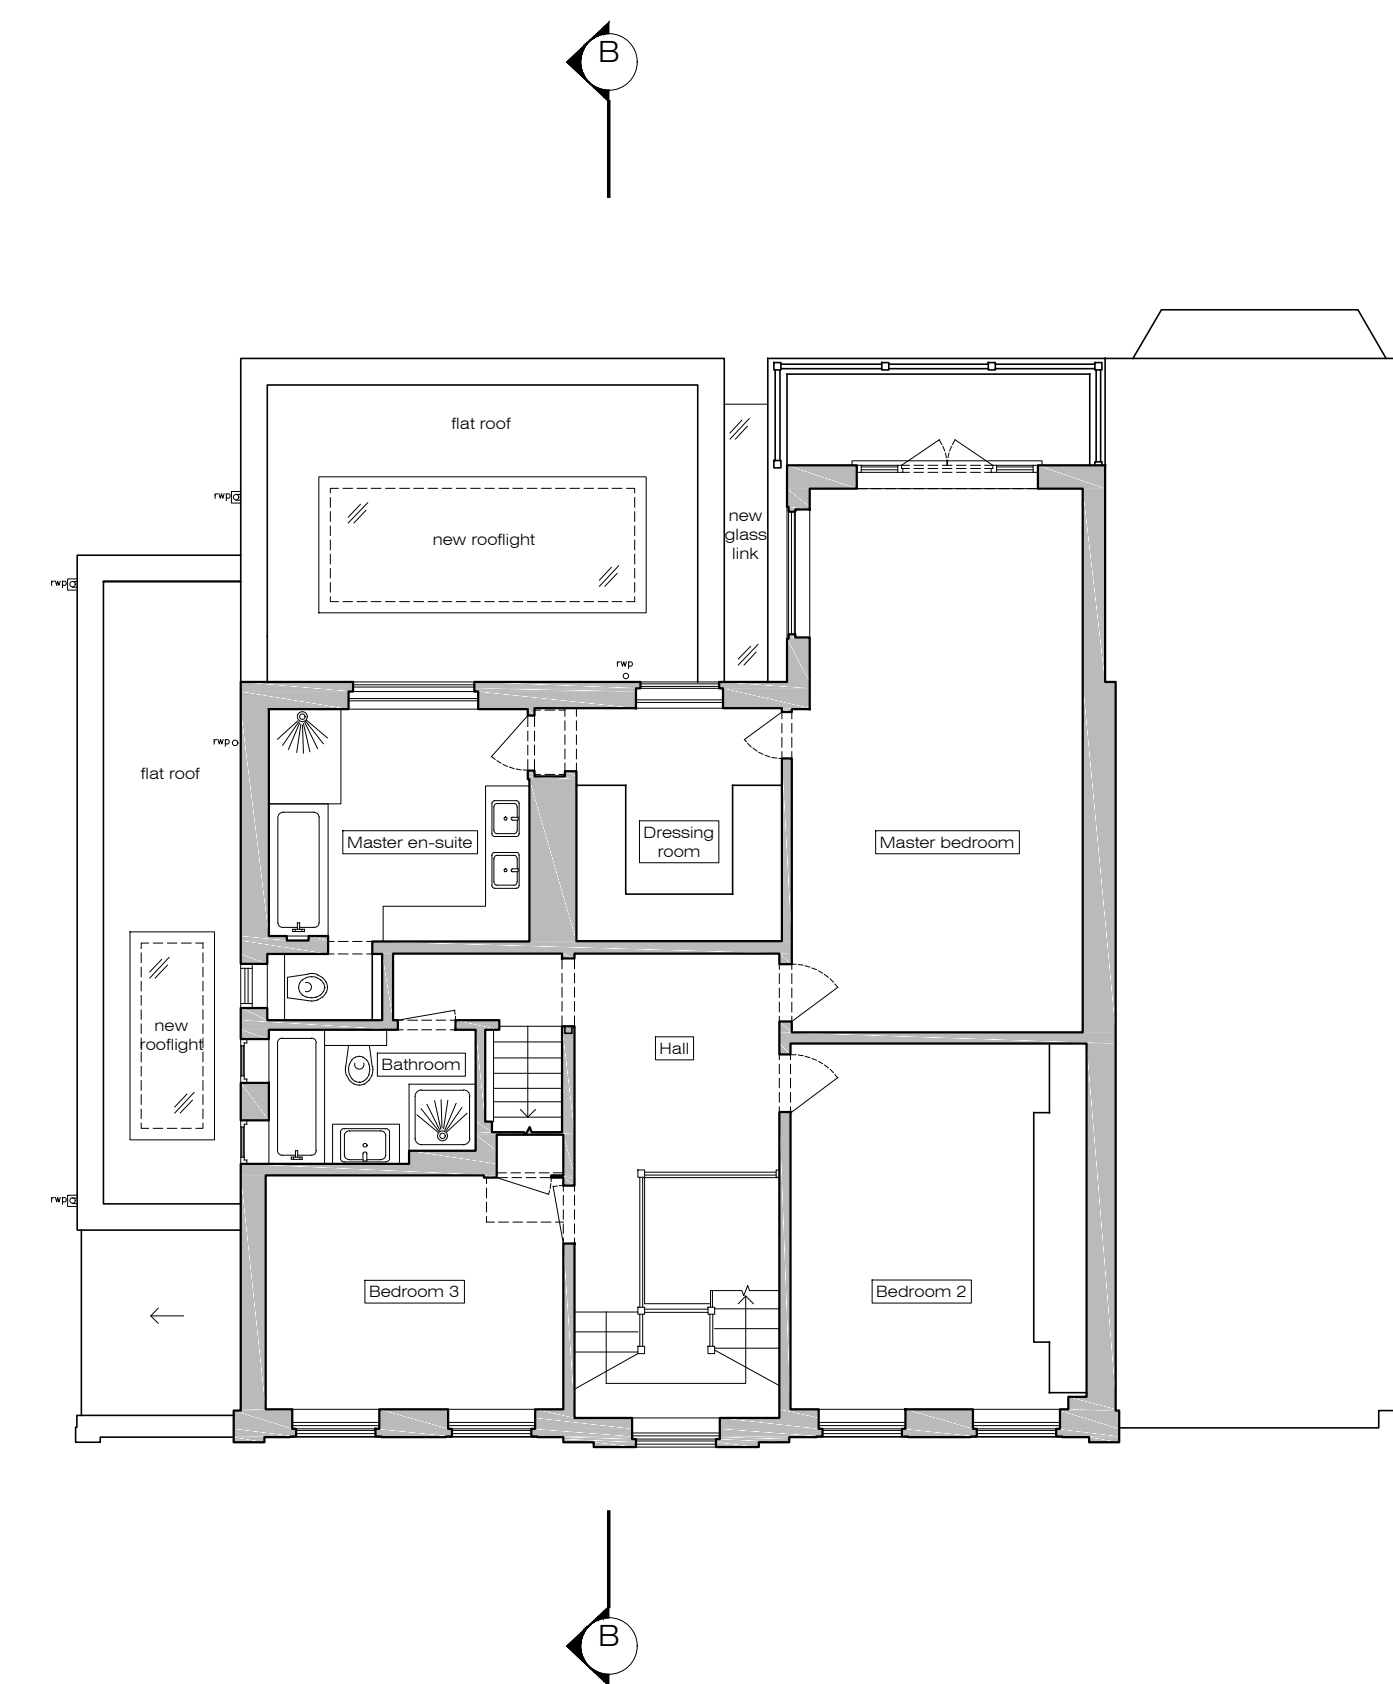

PROPOSED
First Floor Plan
1:100@A2

  

Issue key: Tender (T)
Information (I) Construction (C)
Planning (P) As Built (B)

Project Address
46 Sheldon Avenue, London N6

EXISTING & PROPOSED
First Floor Plan

Scale
1:100@A2
Dwg. No.
PA-02

Rev. Date
16.01.24
Rev.
P-00


Drawn
SZ
Project Number
23077

Checked
FM
Issue For:
PLANNING

PLEASE NOTE:

- All dimensions to be checked on site before fabrication, Contractor to refer to engineers drawings before proceeding with fabrication.
- All drawings and designs are covered by design right (intellectual property), and may not be distributed, copied or issued without written permission by the Architect.
- All design concepts are the sole property of the Architect and no adaptations, reproductions or copies may be made without written permission of the Architect.
- These drawings are subject to modification required or recommendation by any statutory authority, or for the better carrying out of the works. Samples to be provided by contractor for XUL Architecture's approval.
- Consent to XUL Architecture's satisfaction.
- All drawings to be approved by XUL Architecture prior to construction.

ADDITIONAL NOTE:

 

Checked FM	Issue For: PLANNING
---------------	------------------------



PLEASE NOTE:

1. All dimensions to be checked on site before fabrication.
2. Contractor to refer to engineers drawings before proceeding with works.
3. All drawings and designs are covered by design right (intellectual property), and may not be distributed, copied or issued without written permission by the Architect.
4. All design concepts are the sole property of the Architect and no adaptations, reproductions or copies may be made without written permission of the Architect.
5. These drawings are subject to any variation required or recommendation by any statutory authority, or for the better carrying out of the works.
6. Samples to be provided by contractor for XUL Architecture's approval.
7. All finishes to XUL Architecture's satisfaction.
8. All drawings to be approved by XUL Architecture prior to construction.

ADDITIONAL NOTE:

Issue key: Tender (T)
Information (I) Construction (C)
Planning (P) As Built (B)

Project Address
46 Sheldon Avenue, London N6

EXISTING & PROPOSED
Rear Elevation

Scale 1:100@A2 Dwg. No. PA-04

Rev. Date 16.01.24 Rev. P-00

Drawn SZ Project Number 23077

Checked FM Issue For: PLANNING

PLEASE NOTE:

1. All dimensions to be checked on site before fabrication,
2. Contractor to refer to engineers drawings before proceeding with works.
3. All drawings and designs are covered by design right (intellectual property), and may not be distributed, copied or issued without written permission by the Architect.
4. All design concepts are the sole property of the Architect and no adaptations, reproductions or copies may be made without written permission of the Architect.
5. These drawings are subject to any variation required or recommendation by any statutory authority, or for the better carrying out of the works.
6. Samples to be provided by contractor for XUL Architecture's approval.
7. All finishes to XUL Architecture's satisfaction.
8. All drawings to be approved by XUL Architecture prior to construction.

ADDITIONAL NOTE:

Issue key: Tender (T)
Information (I) Construction (C)
Planning (P) As Built (B)

Project Address
46 Sheldon Avenue, London N6


EXISTING & PROPOSED
Side Elevation 1

Scale 1:100@A3	Dwg. No. PA-05
Rev. Date 16.01.24	Rev. P-00
Drawn SZ	Project Number 23077
Checked FM	Issue For: PLANNING

NOTE: ALL EXISTING SINGLE GLAZED
WINDOWS TO BE REPLACED WITH
DOUBLE-GLAZED UNITS TO MATCH THE
EXISTING.
INCLUDING THE STUDY AND MASTER
BEDROOM DOORS/WINDOWS.



X EXISTING
Side Elevation 1
1:100@A3

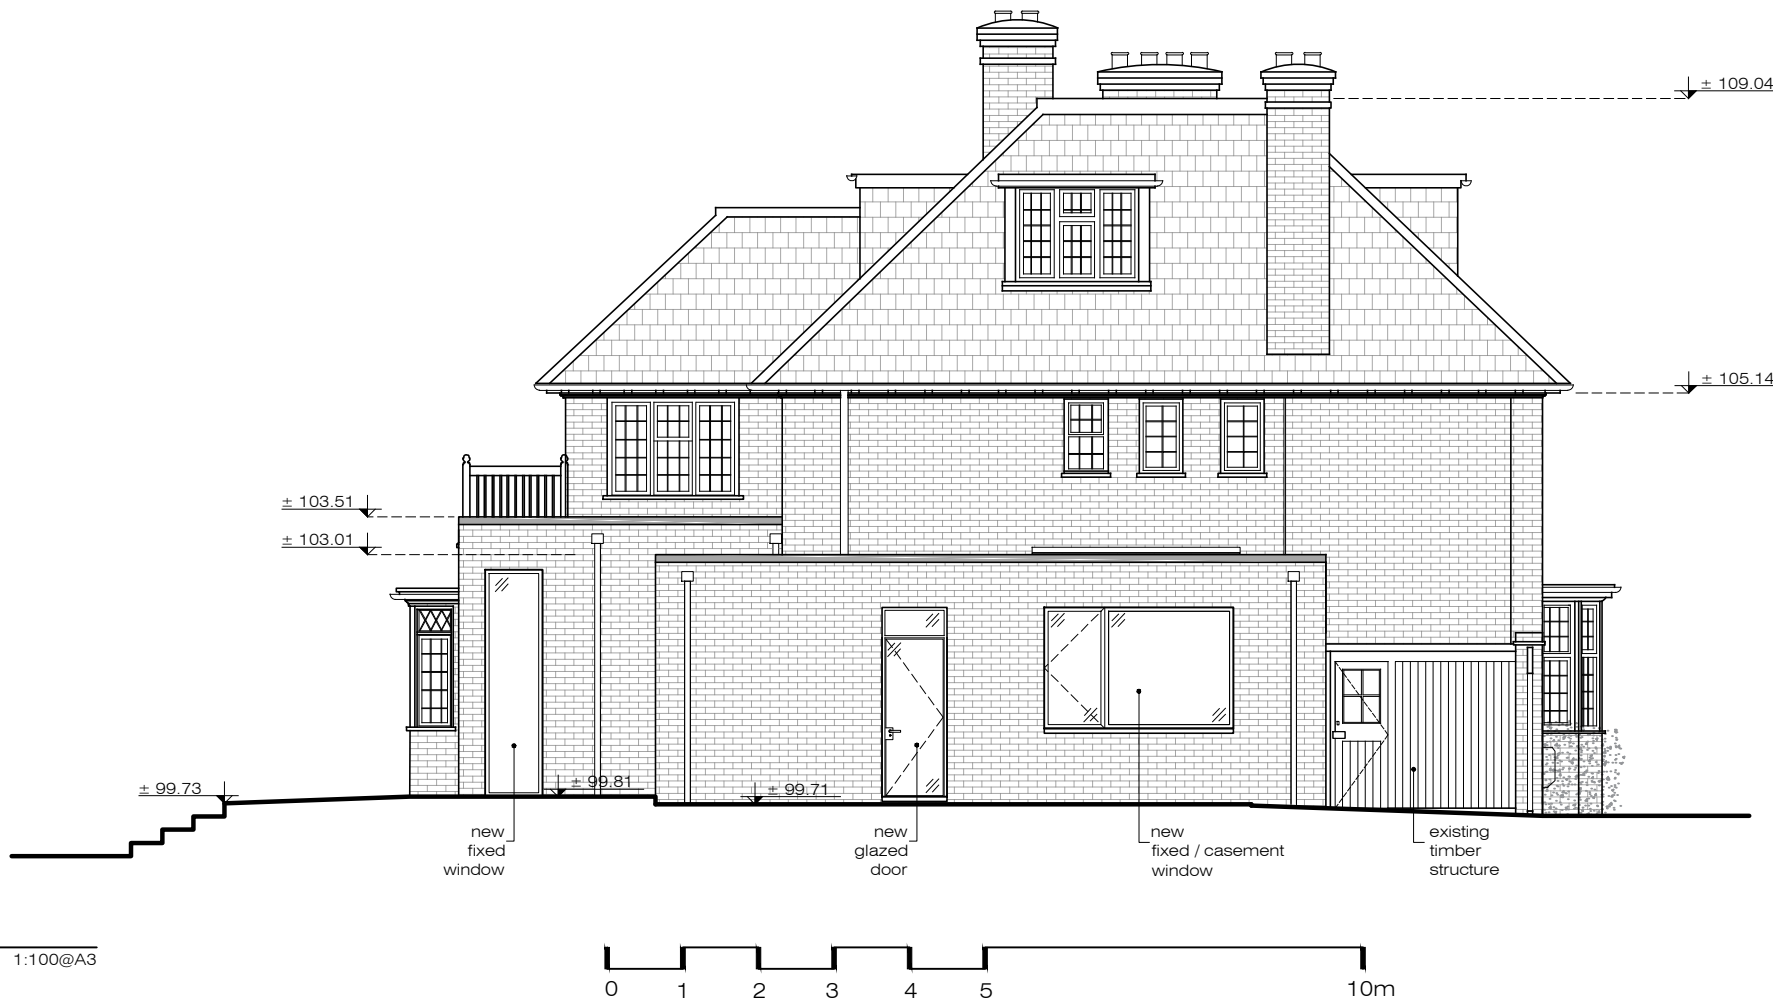

X PROPOSED
Side Elevation 1
1:100@A3

- PLEASE NOTE:
1. All dimensions to be checked on site before fabrication,
 2. Contractor to refer to engineers drawings before proceeding with works.
 3. All drawings and designs are covered by design right (intellectual property), and may not be distributed, copied or issued without written permission by the Architect.
 4. All design concepts are the sole property of the Architect and no adaptations, reproductions or copies may be made without written permission of the Architect.
 5. These drawings are subject to any variation required or recommendation by any statutory authority, or for the better carrying out of the works.
 6. Samples to be provided by contractor for XUL Architecture's approval.
 7. All finishes to XUL Architecture's satisfaction.
 8. All drawings to be approved by XUL Architecture prior to construction.


ADDITIONAL NOTE:

Issue key: Tender (T)
Information (I) Construction (C)
Planning (P) As Built (B)


Project Address
46 Sheldon Avenue, London N6

EXISTING & PROPOSED
Section A-A

Scale 1:100@A3	Dwg. No. PA-06
Rev. Date 16.01.24	Rev. P-00
Drawn SZ	Project Number 23077
Checked FM	Issue For: PLANNING

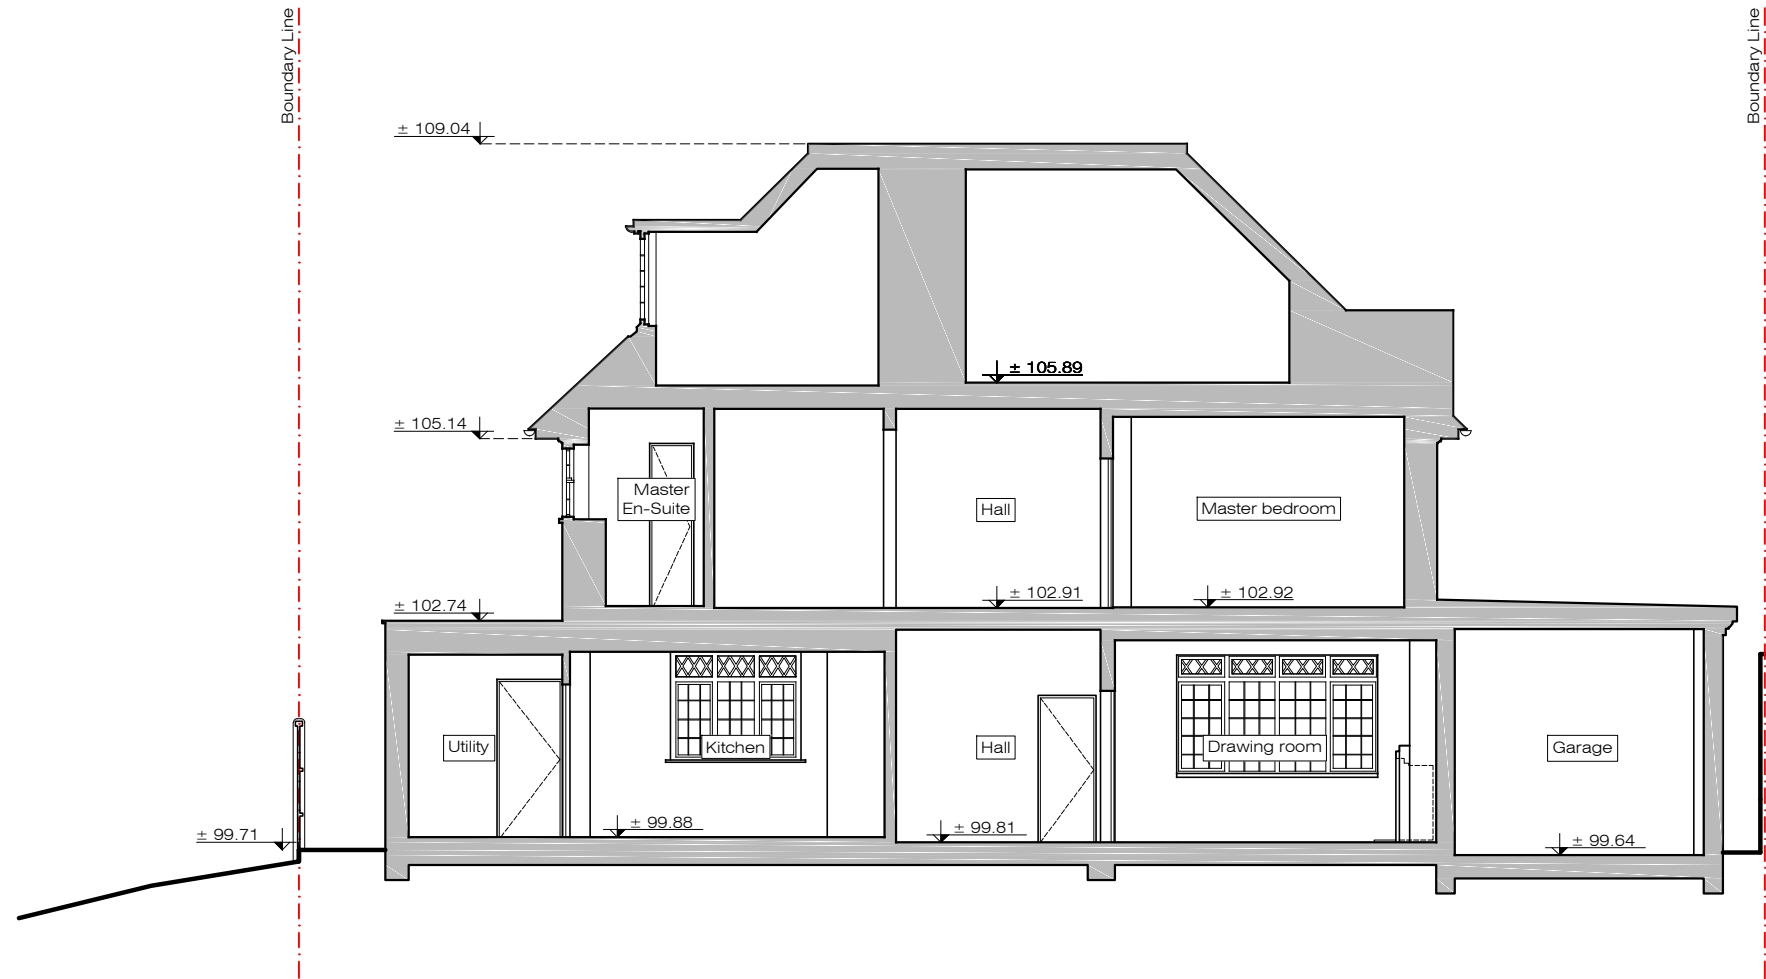

X EXISTING
Section A-A
1:100@A3

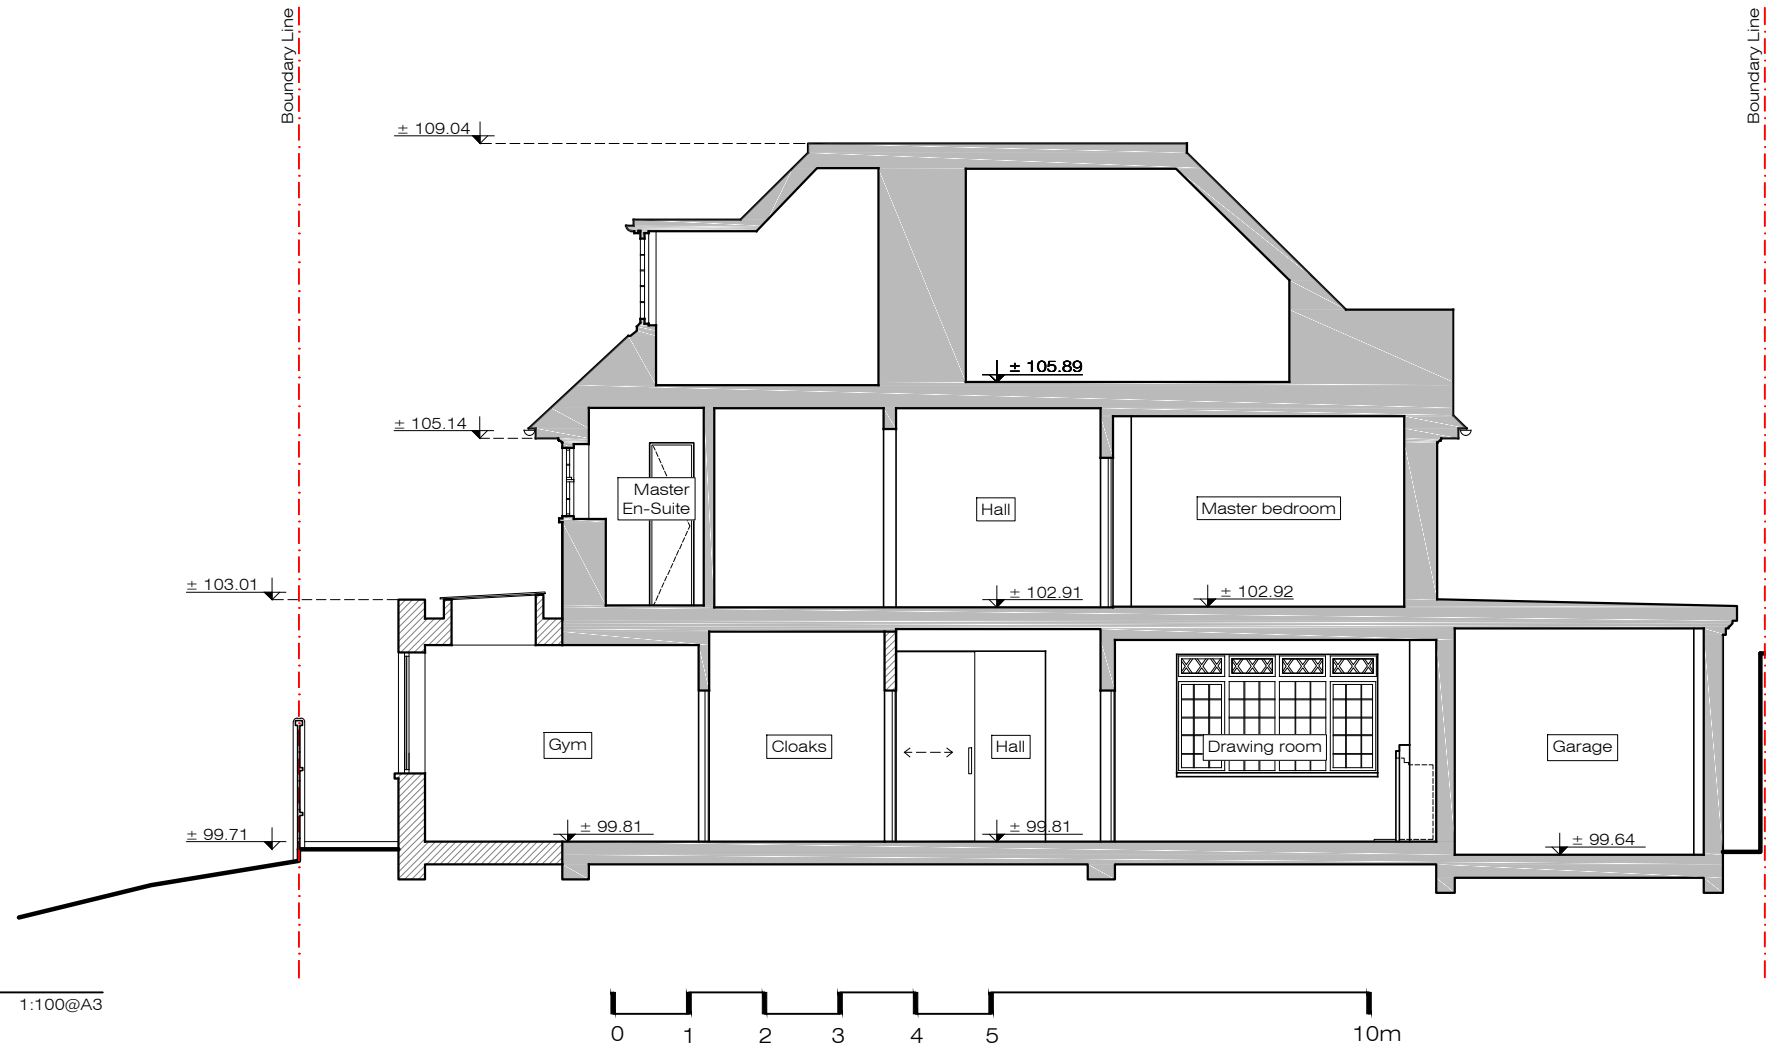

X PROPOSED
Section A-A
1:100@A3

PLEASE NOTE:

1. All dimensions to be checked on site before fabrication,
2. Contractor to refer to engineers drawings before proceeding with works.
3. All drawings and designs are covered by design right (intellectual property), and may not be distributed, copied or issued without written permission by the Architect.
4. All design concepts are the sole property of the Architect and no adaptations, reproductions or copies may be made without written permission of the Architect.
5. These drawings are subject to any variation required or recommendation by any statutory authority, or for the better carrying out of the works.
6. Samples to be provided by contractor for XUL Architecture's approval.
7. All finishes to XUL Architecture's satisfaction.
8. All drawings to be approved by XUL Architecture prior to construction.


ADDITIONAL NOTE:

Issue key: Tender (T)
Information (I) Construction (C)
Planning (P) As Built (B)


Project Address
46 Sheldon Avenue, London N6

EXISTING & PROPOSED
Section B-B

Scale 1:100@A3	Dwg. No. PA-07
Rev. Date 16.01.24	Rev. P-00
Drawn SZ	Project Number 23077
Checked FM	Issue For: PLANNING

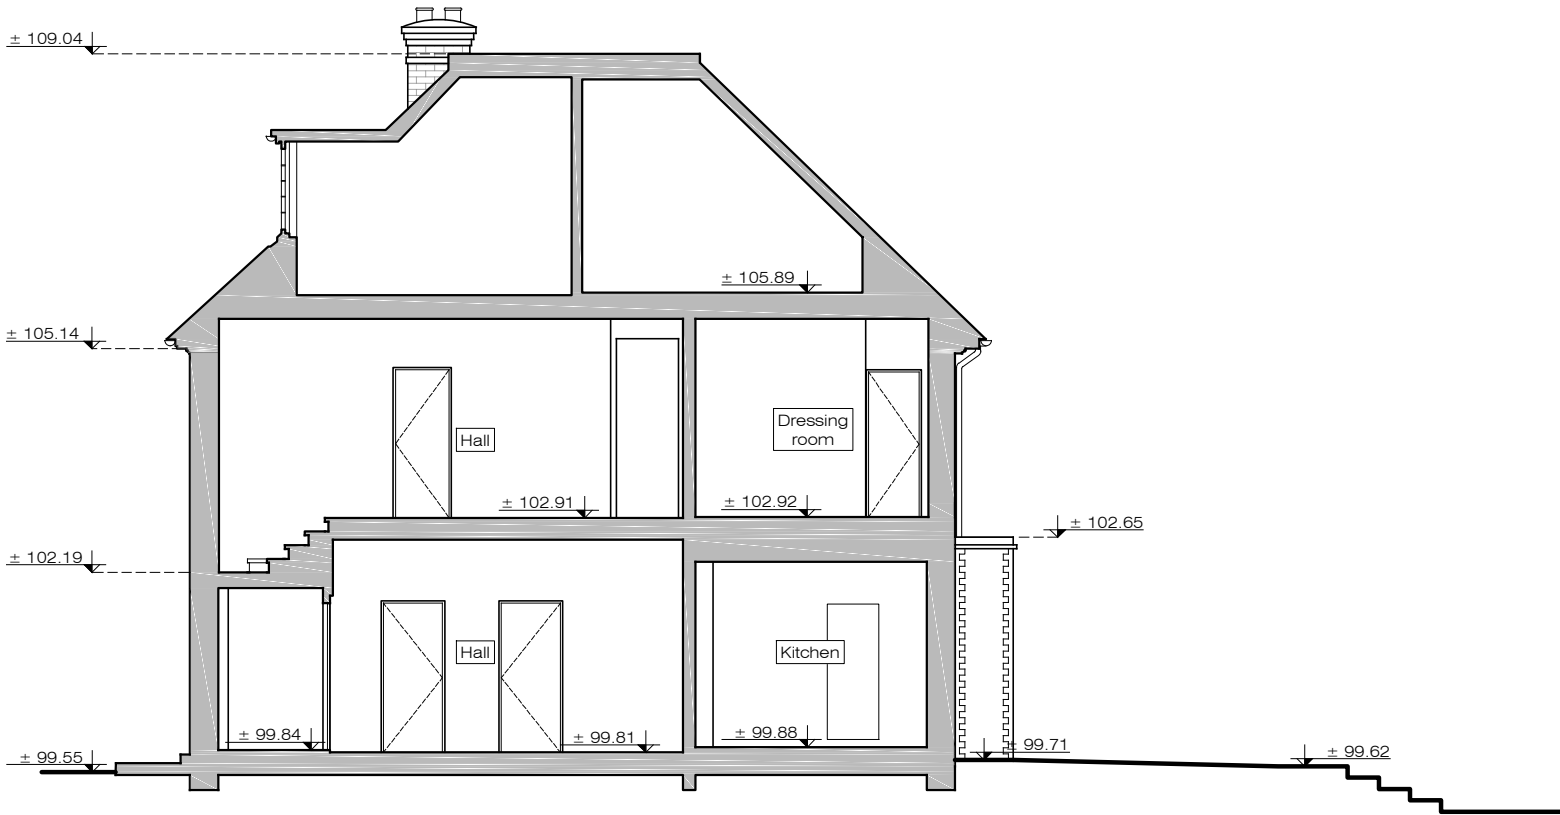

X EXISTING
Section B-B
1:100@A3

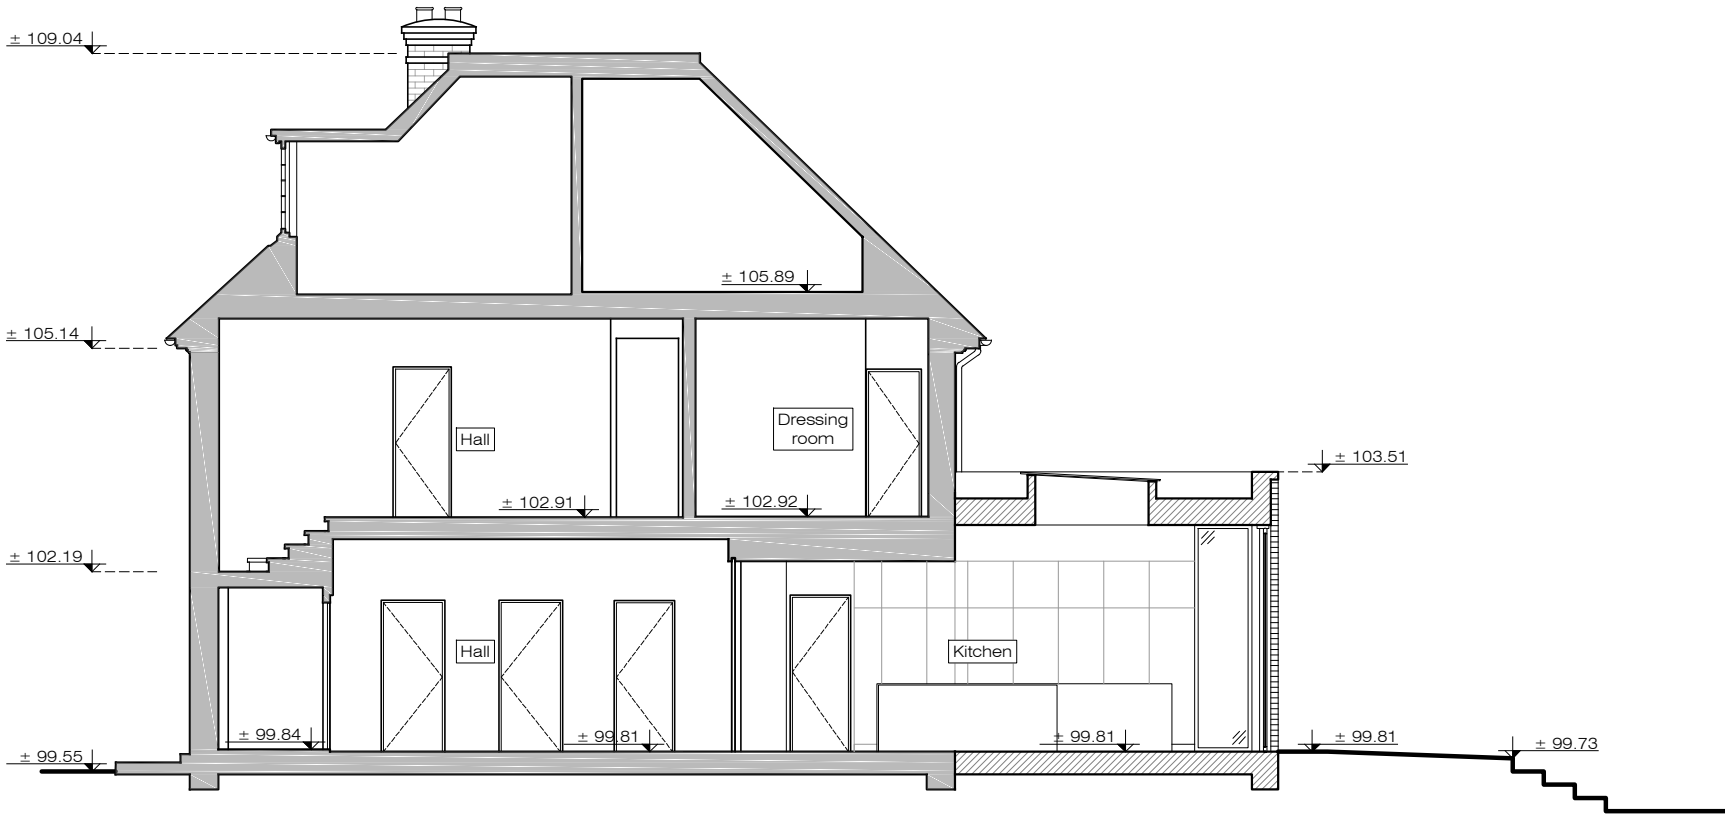

X PROPOSED
Section B-B
1:100@A3

