




EXISTING FRONT ELEVATION



EXISTING REAR ELEVATION





EXISTING SIDE ELEVATION

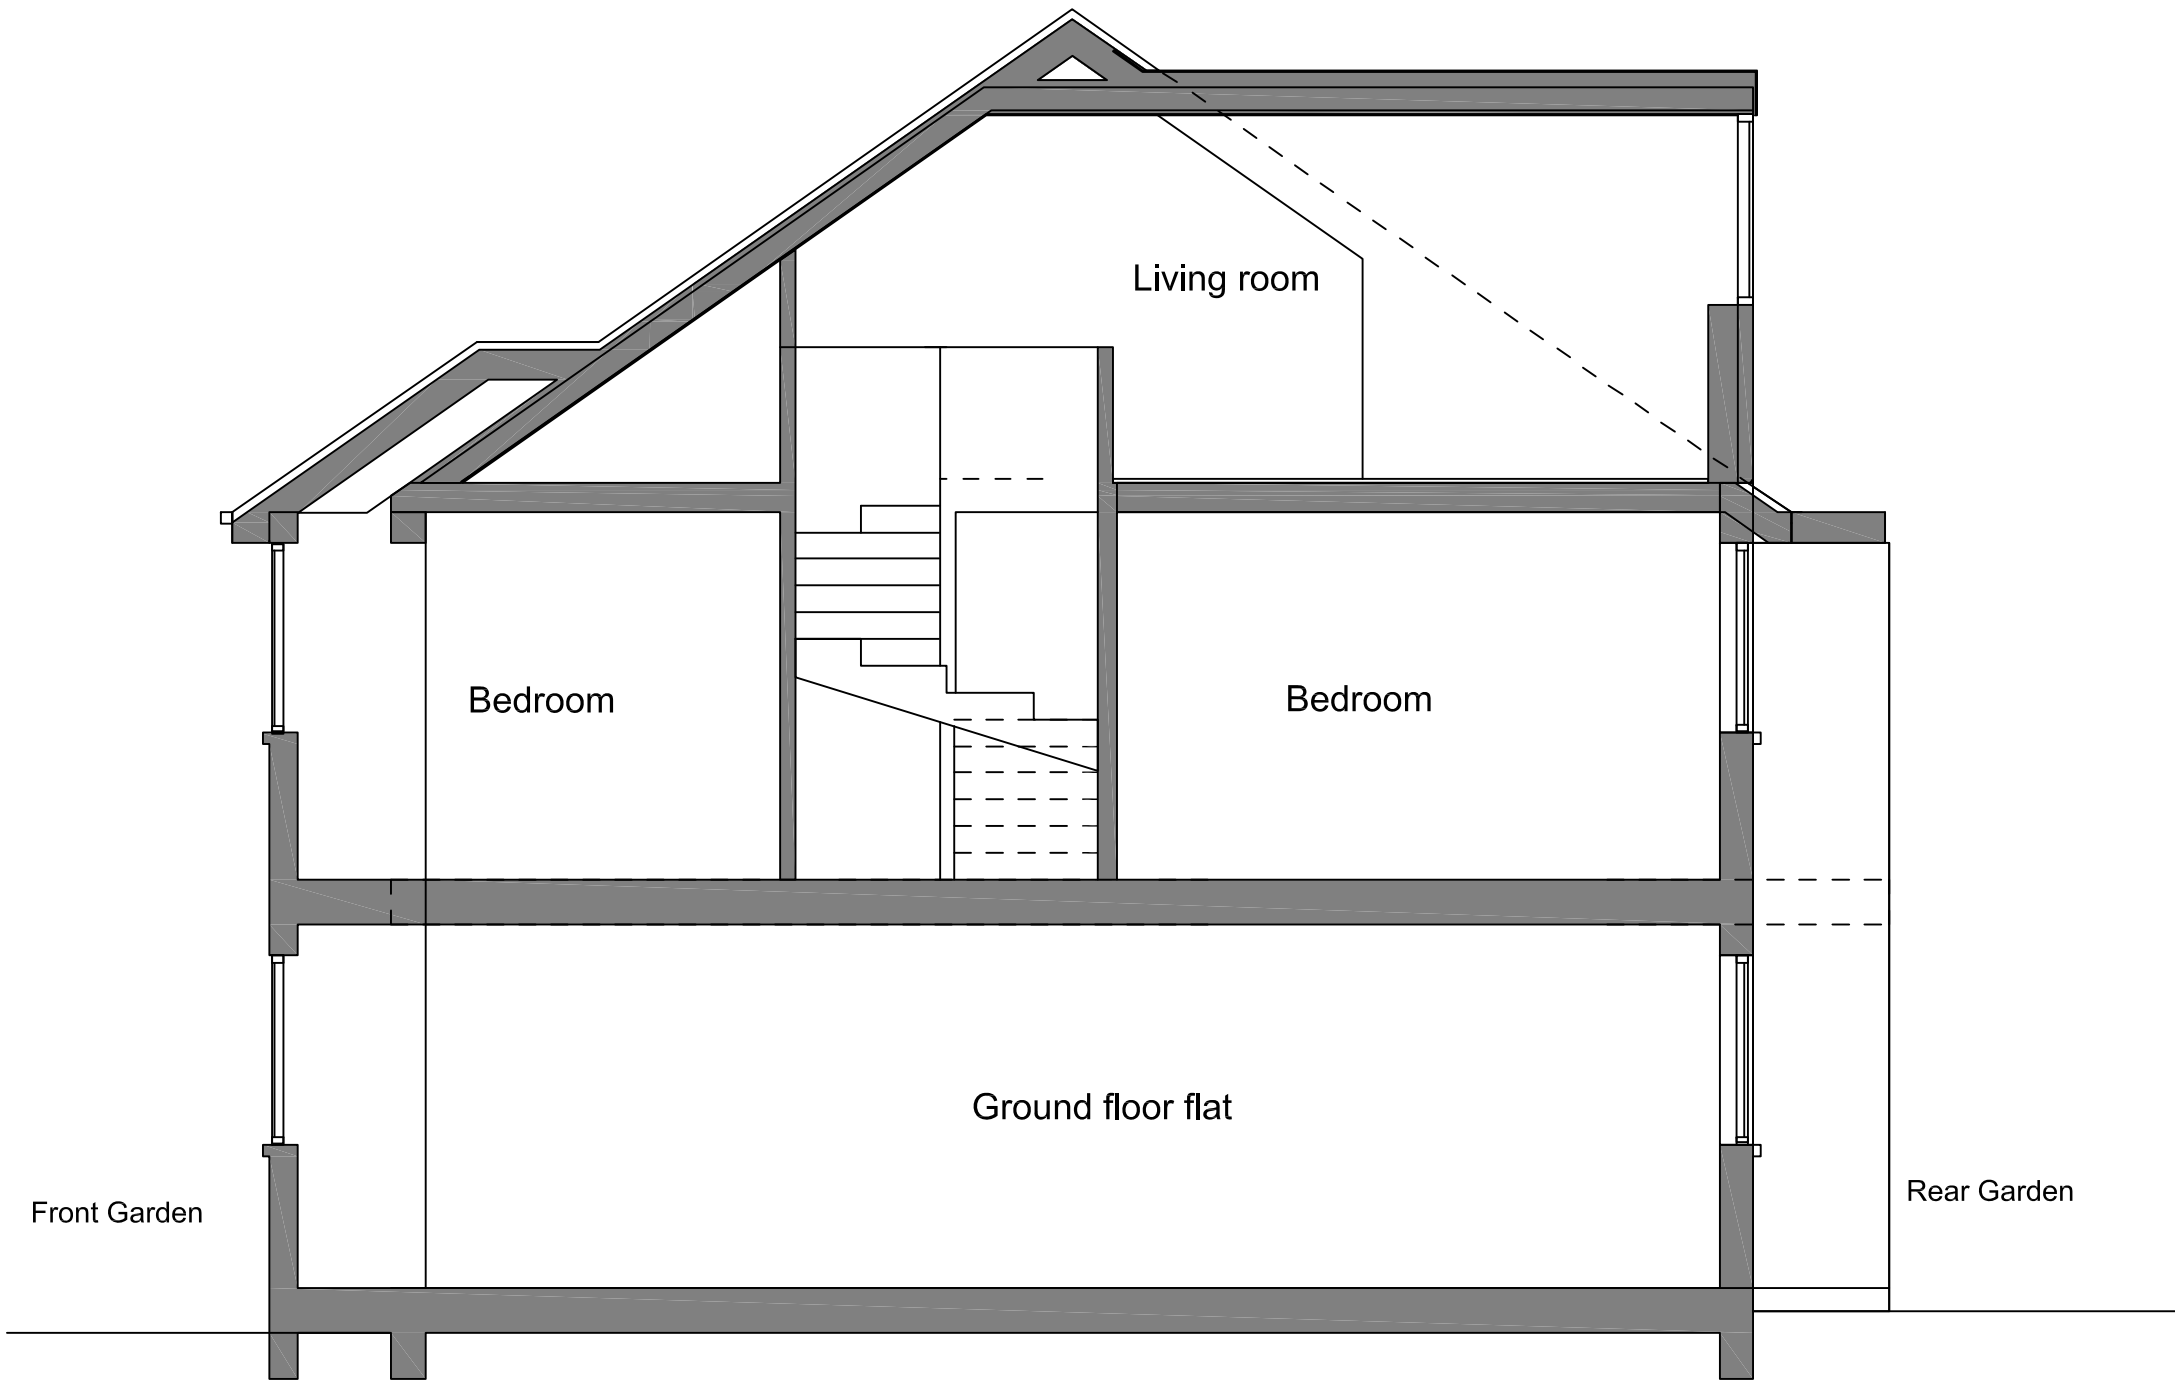

EXISTING SECTION A-A

DRAWINGS 1:50 @A1 / 1:100 @ A3

DRAFT

 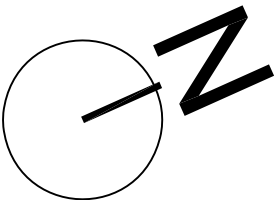

**DRAWING NOTES**

All dimensions to be checked on site prior to commencement of any works, and/or preparation of any shop drawings.

Sizes of and dimensions to any structural elements are indicative only. See structural engineers drawings for actual sizes/dimensions.

This drawing to be read in conjunction with all other Architect's drawings, specifications and other Consultants' information.

All proprietary systems shown on this drawing are to be installed strictly in accordance with the Manufacturers/Suppliers recommended details.

Any discrepancies between information shown on this drawing and any other contract information or manufacturers/suppliers recommendations is to be brought to the attention of the Architect.

Please note before building works commence it is the responsibility of builder or owners to serve Party wall notices to all neighbours.

**DO NOT SCALE FROM THIS DRAWING.**

| ref   | revision                                               | date                             | drawn                                                                   |
|---|--------------------------------------------------------|----------------------------------|-------------------------------------------------------------------------|
| SKUARCHITECTS<br>27 Pymmes Green Road, London N11 1DE T +44 (0)7754206424 samli@skuarchitects.co.uk                                                                         |                                                        |                                  |                                                                         |
| client:   | CHRISTINA_SAEZ                                         |                                  |                                                                         |
| project title:   | 2 Hermlston Court,<br>Hermlston Avenue, Hornsey N8 8NL |                                  |                                                                         |
| drawing title:   | EXISTING DRAWINGS                                      |                                  |                                                                         |
| drawn by:   | date: 15.10.23                                         | scale: 1:50@A1/1:100@A3          |                                                                         |
| checked by:   | date: -                                                |                                  |                                                                         |
| issue status:   | design: <input checked="" type="checkbox"/>            | B of Q: <input type="checkbox"/> | construction: <input type="checkbox"/> record: <input type="checkbox"/> |
| drawing number:   | SKUA/2023/16/SK04                                      |                                  | revision: -                                                             |
| Information on this drawing is the sole copyright of SKU Architects Ltd and is not to be reproduced without their permission. No dimensions to be scaled from this drawing. |                                                        |                                  |                                                                         |