

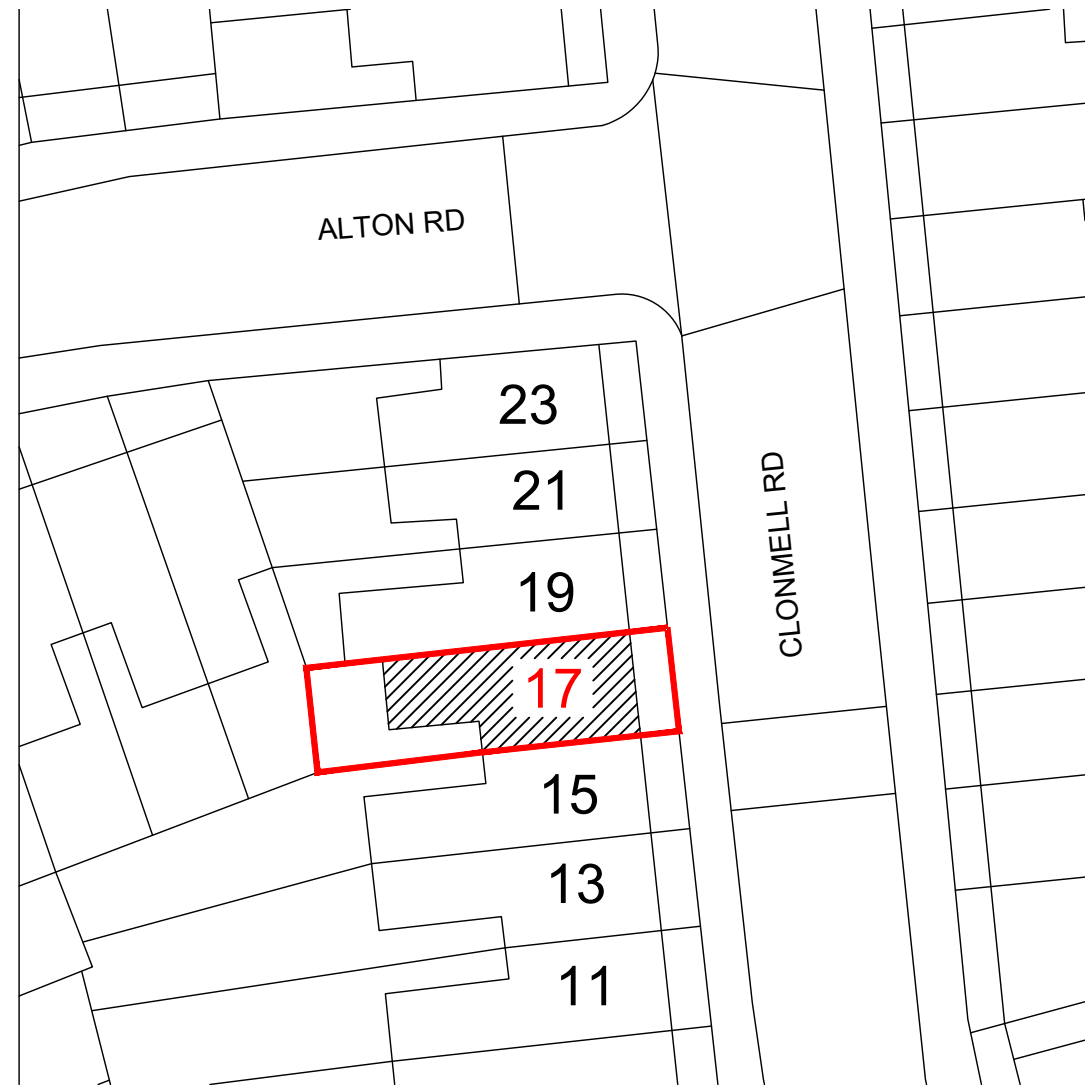
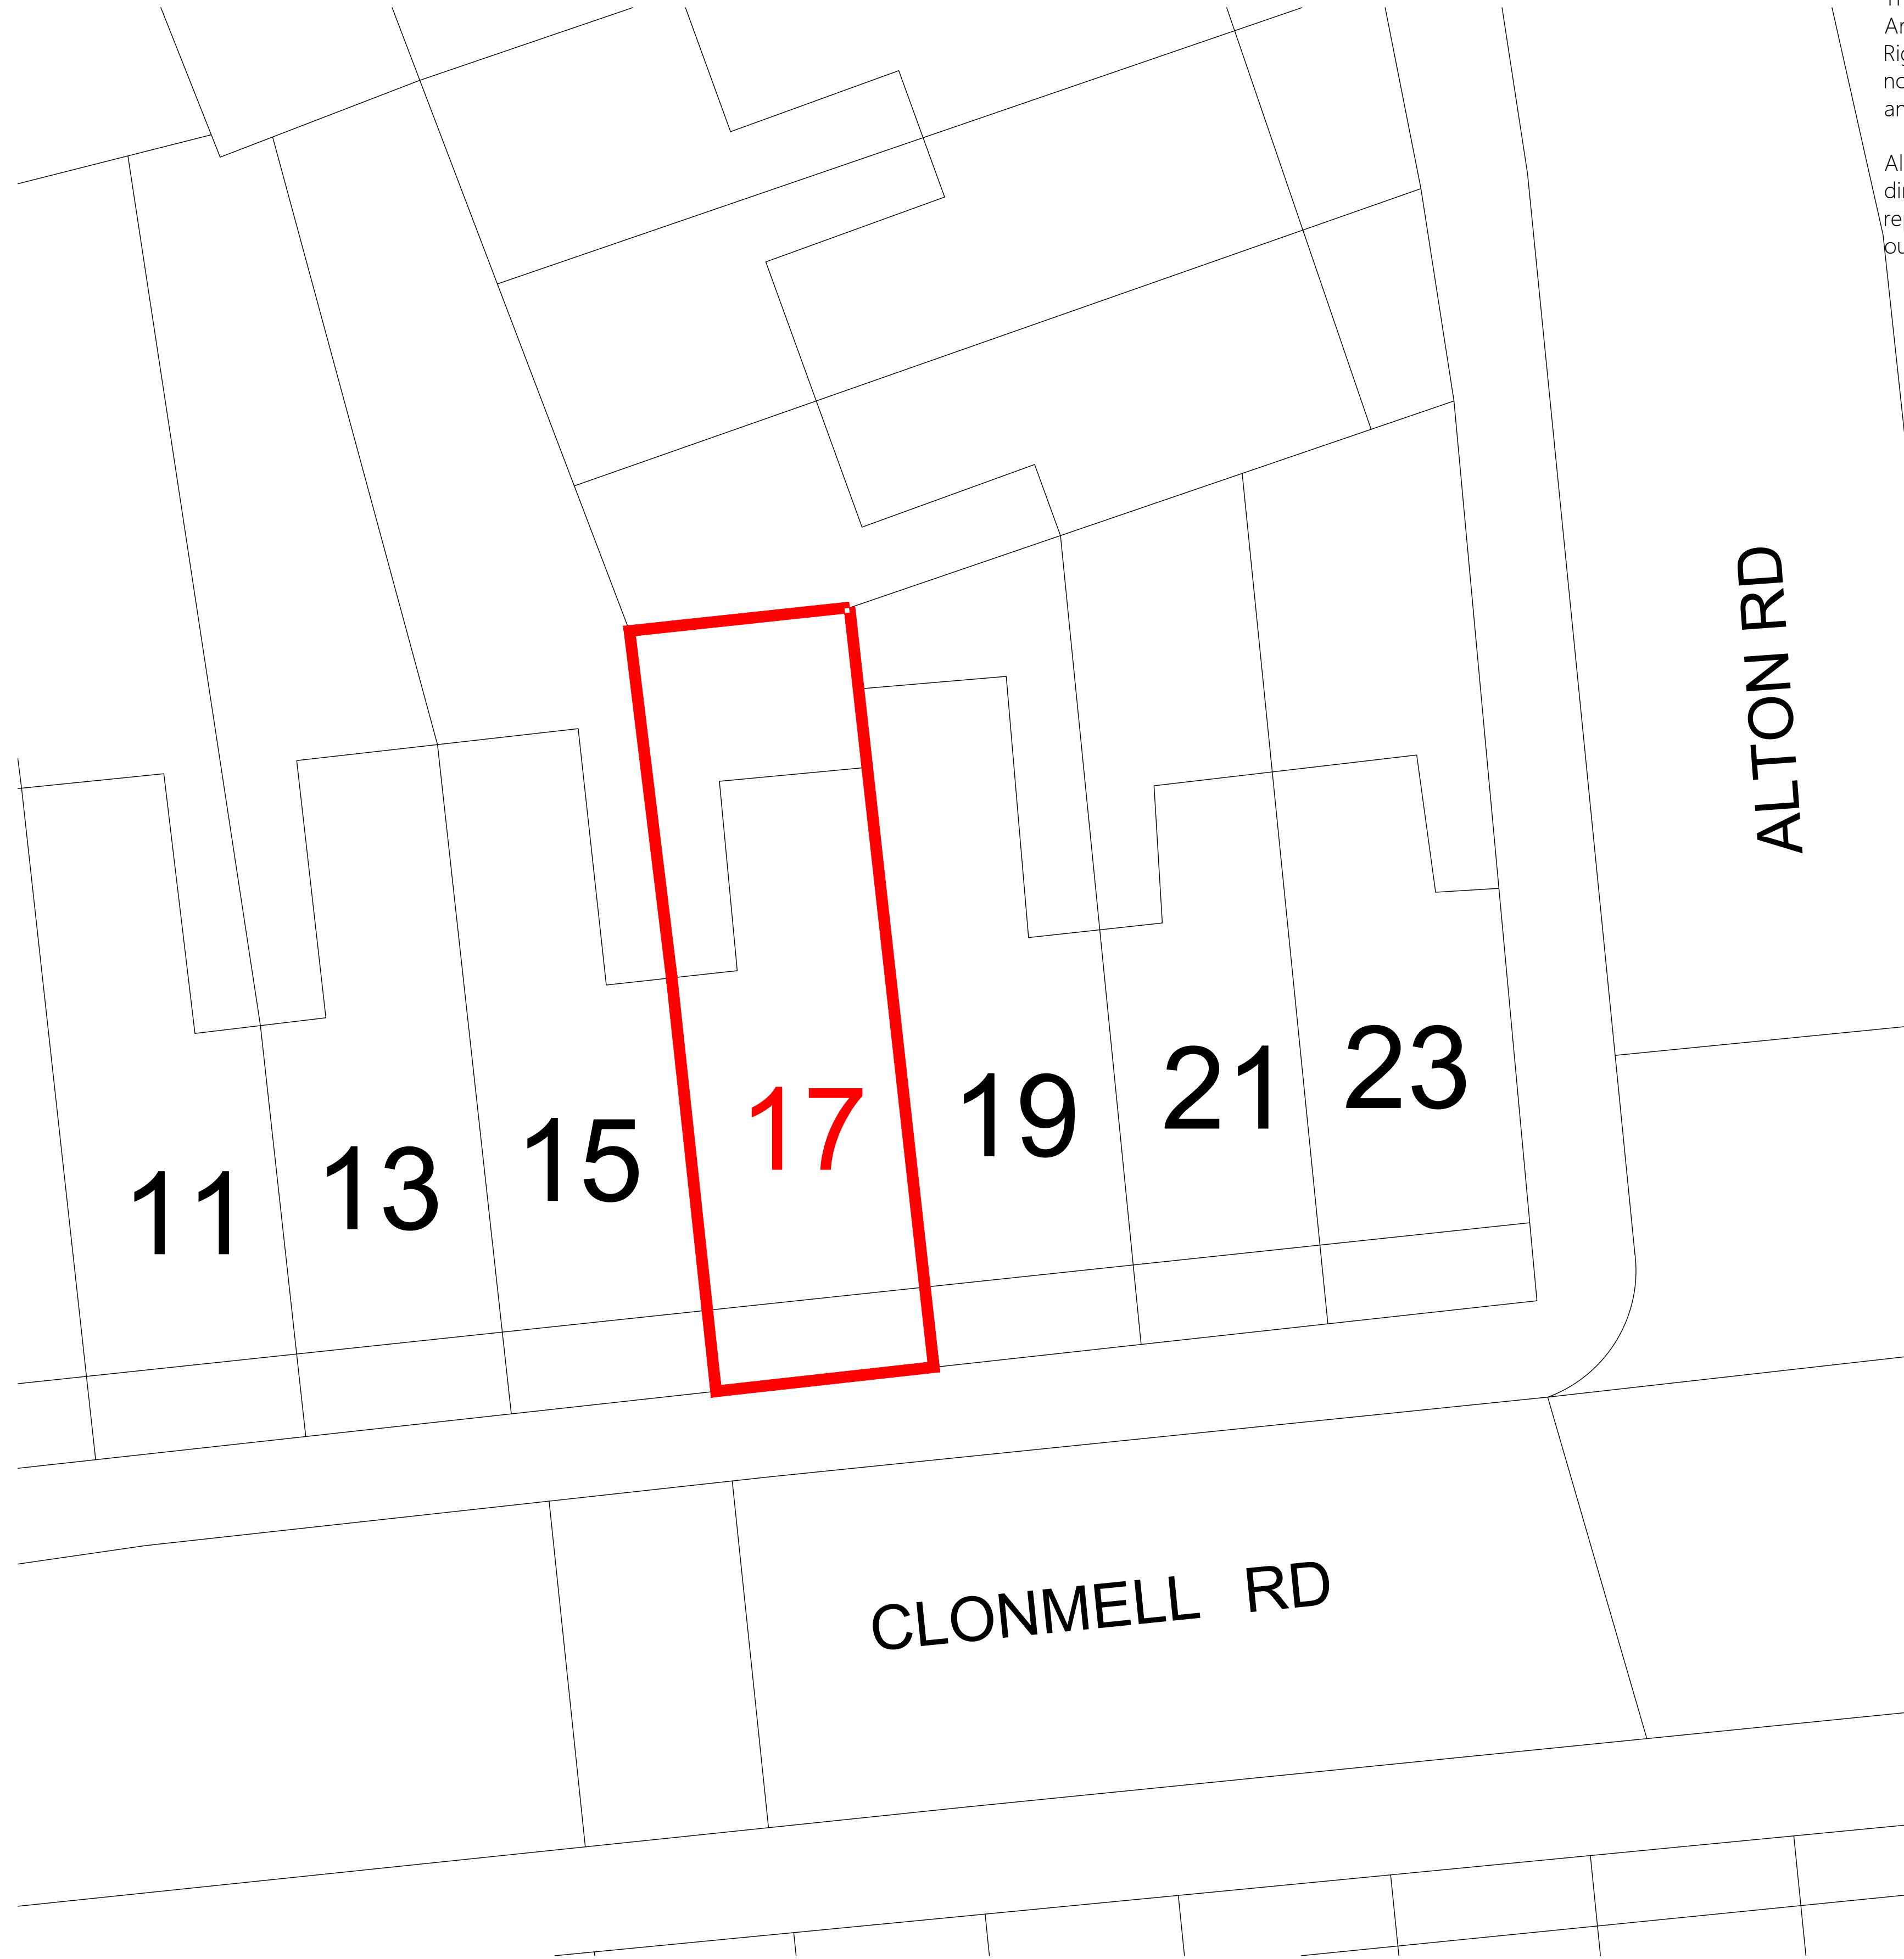


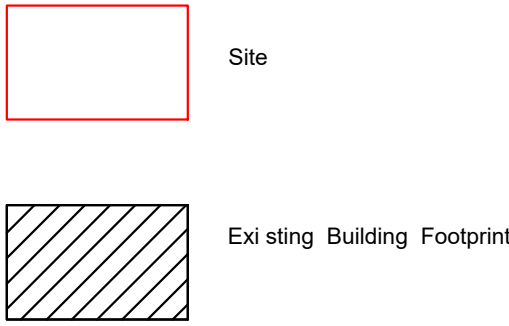

SITE LOCATION PLAN
scale NTS

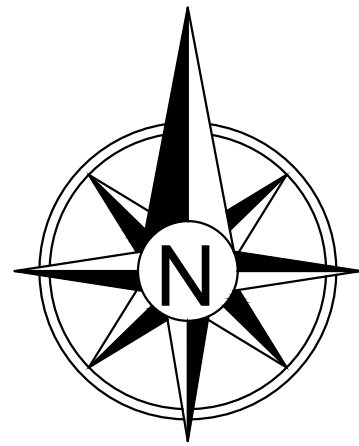


EXISTING BLOCK PLAN

Copyright (c) Virtue Architecture

This drawing which is the property of Virtue Architecture is the subject of Intellectual Property Rights including copyright and design right and shall not be reproduced, copied, loaned or submitted to any other party without the consent of the Architect.

All drawing must be drawn to scale. Only figured dimensions to be taken. Any discrepancies to be reported to the Virtue Architecture prior to setting out or ordering of any materials.

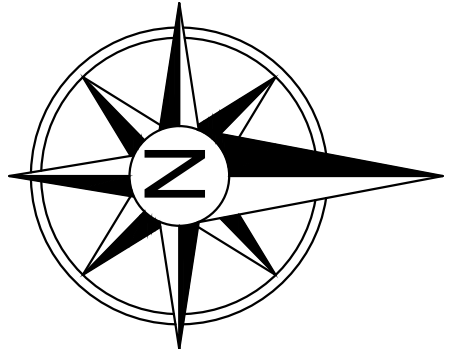

Project
17 Clonmell Road
17 Clonmell Road
London,
N17 6JY

Client
SITE LOCATION PLAN
EXISTING BLOCK PLAN


Drawing Title

Scale	Drawn RGE	Checked	Authorised
Drawing Number 45_RA_PA_01			Rev


Copyright (c) Virtue Architecture

This drawing which is the property of Virtue Architecture is the subject of Intellectual Property Rights including copyright and design right and shall not be reproduced, copied, loaned or submitted to any other party without the consent of the Architect.


All drawing must be drawn to scale. Only figured dimensions to be taken. Any discrepancies to be reported to the Virtue Architecture prior to setting out or ordering of any materials.

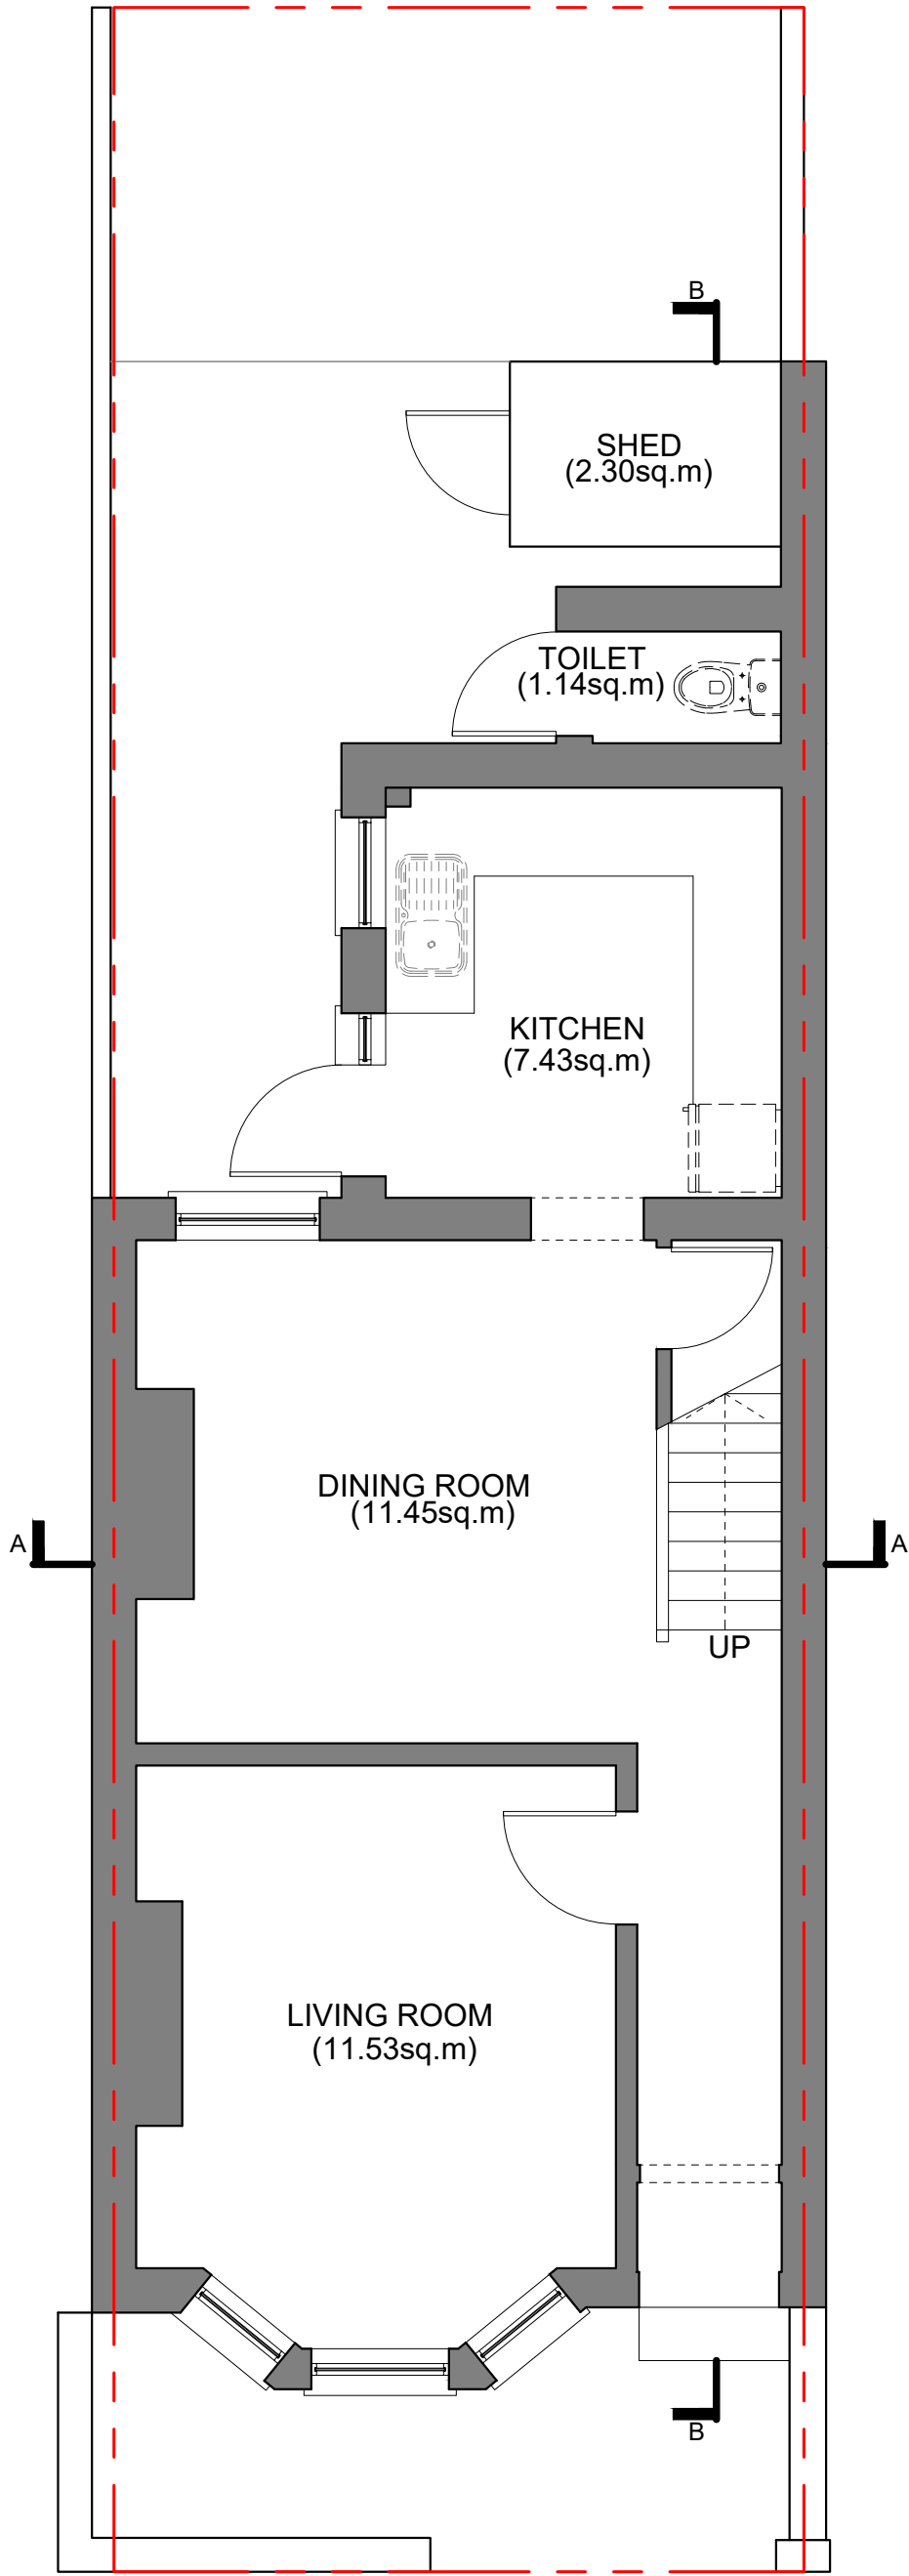


EXISTING GROUND FLOOR PLAN

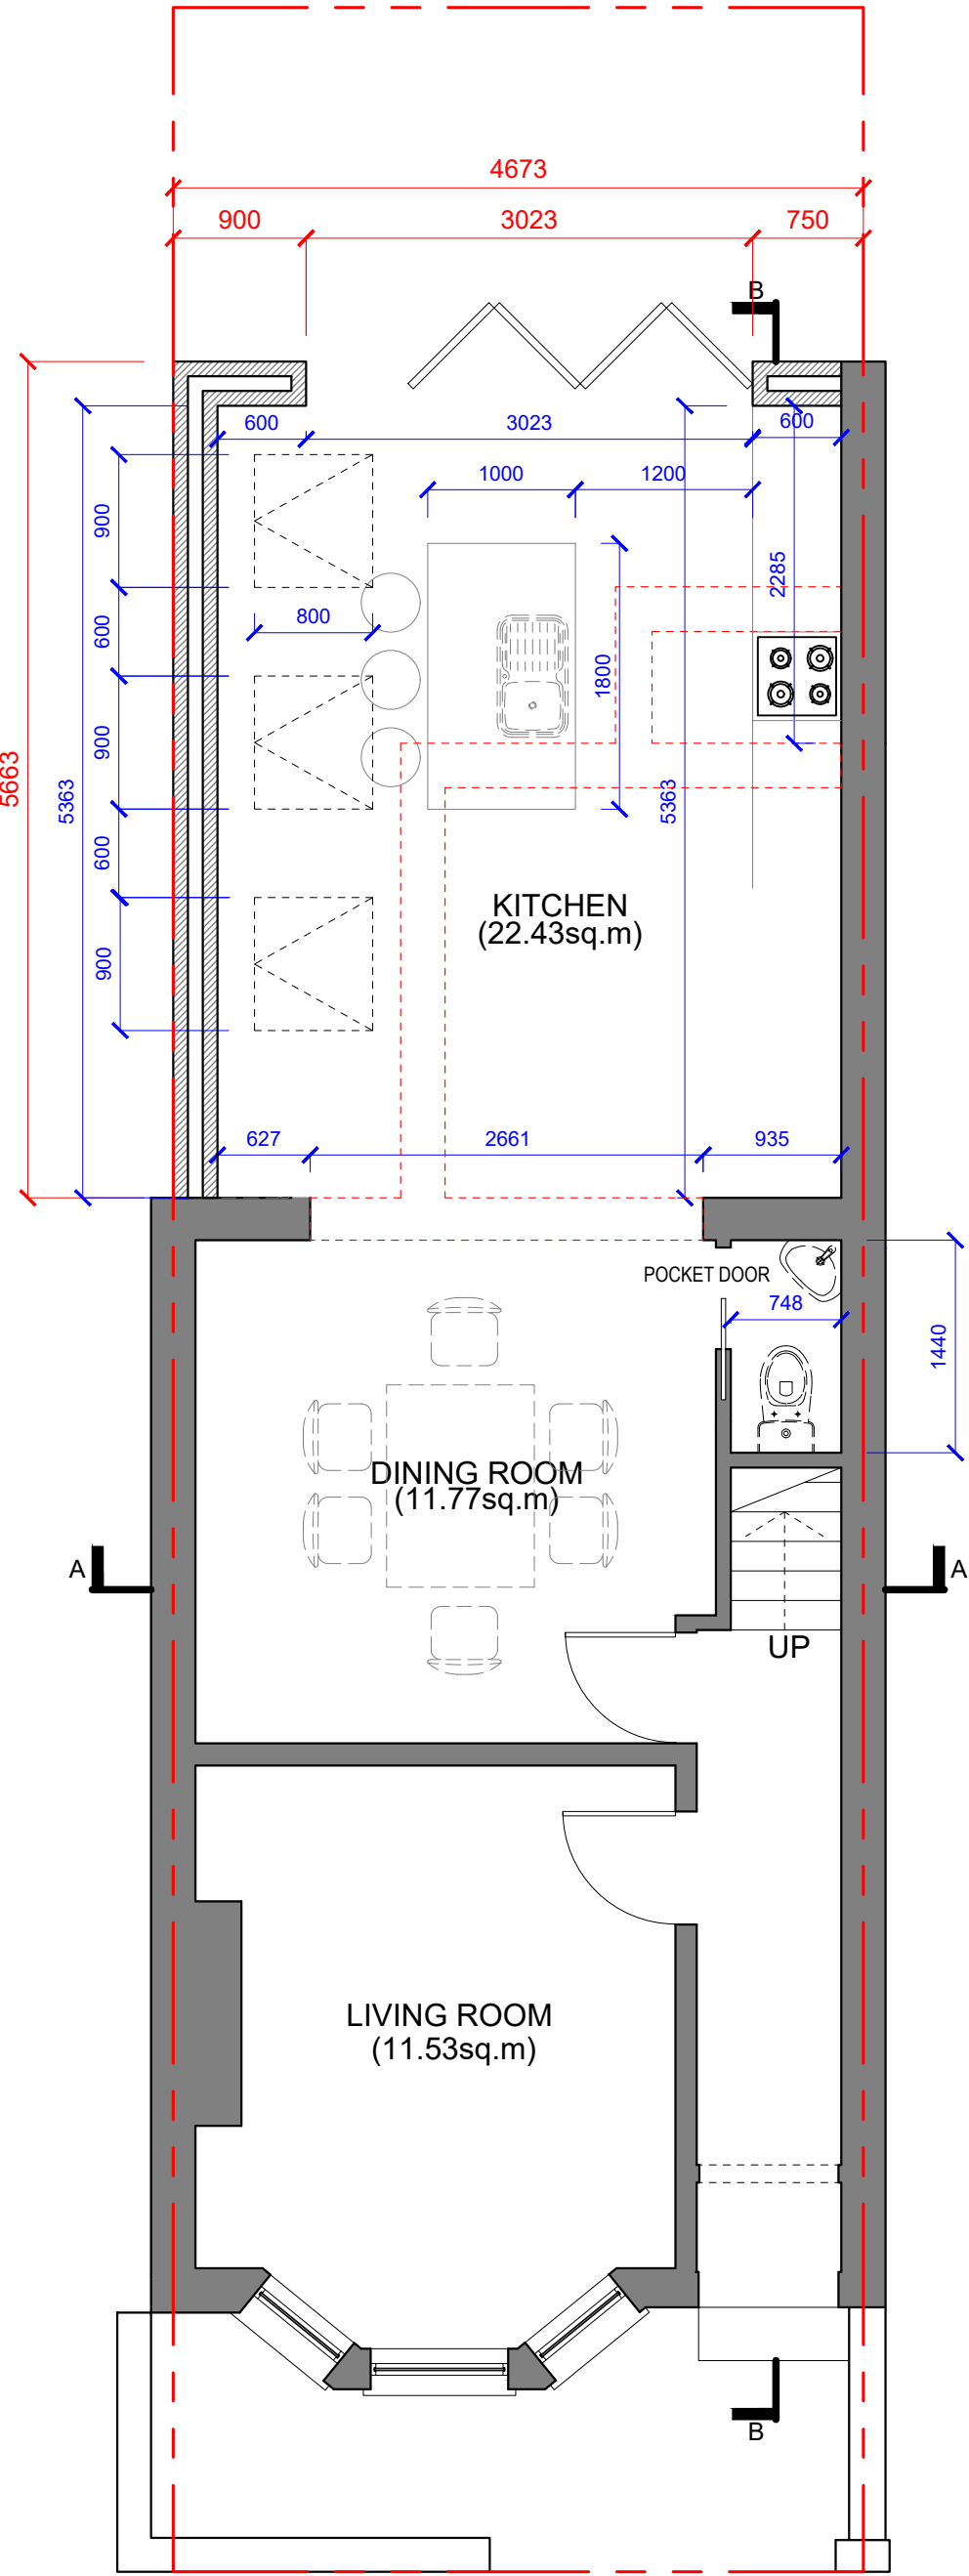


PROPOSED GROUND FLOOR PLAN

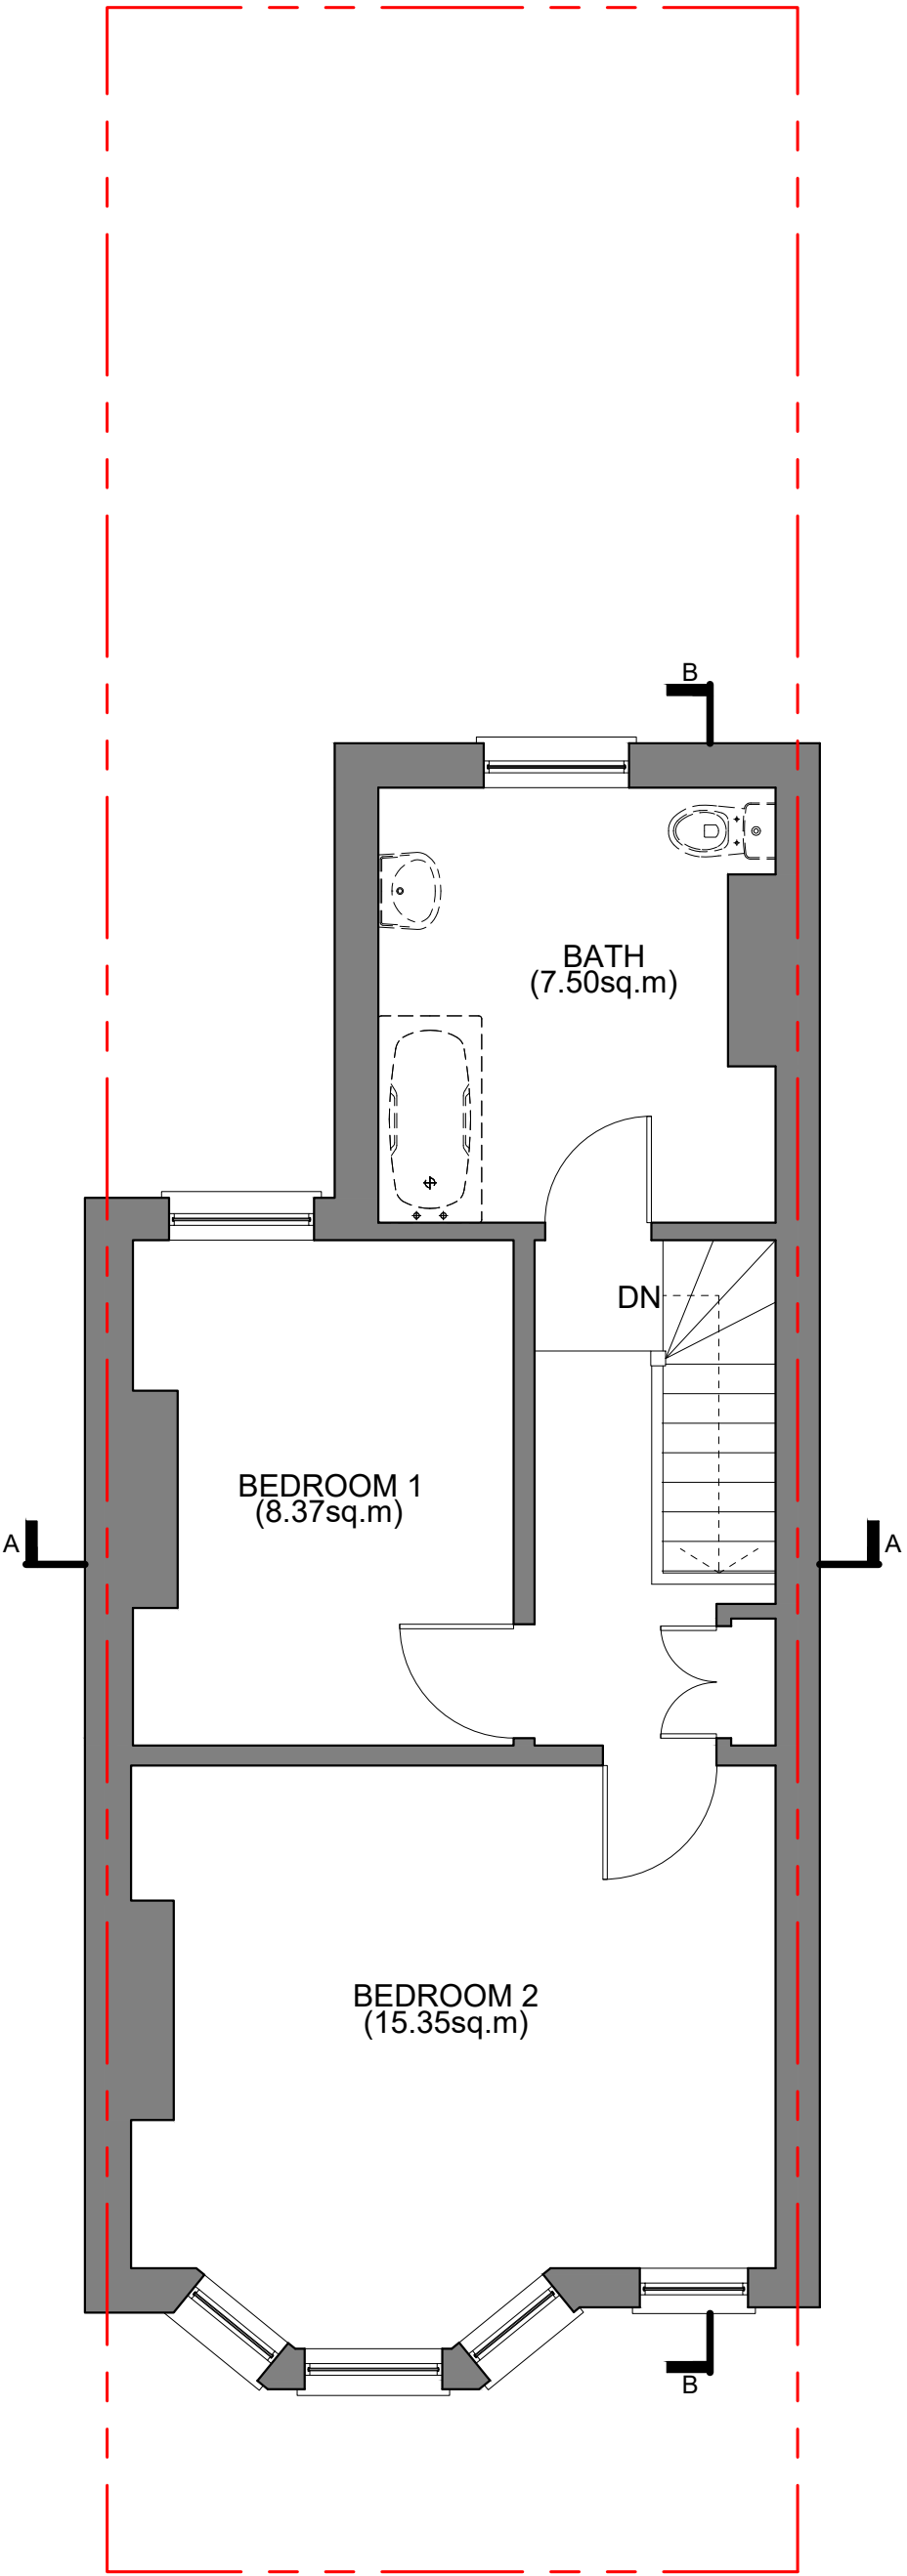

EXISTING FIRST FLOOR PLAN

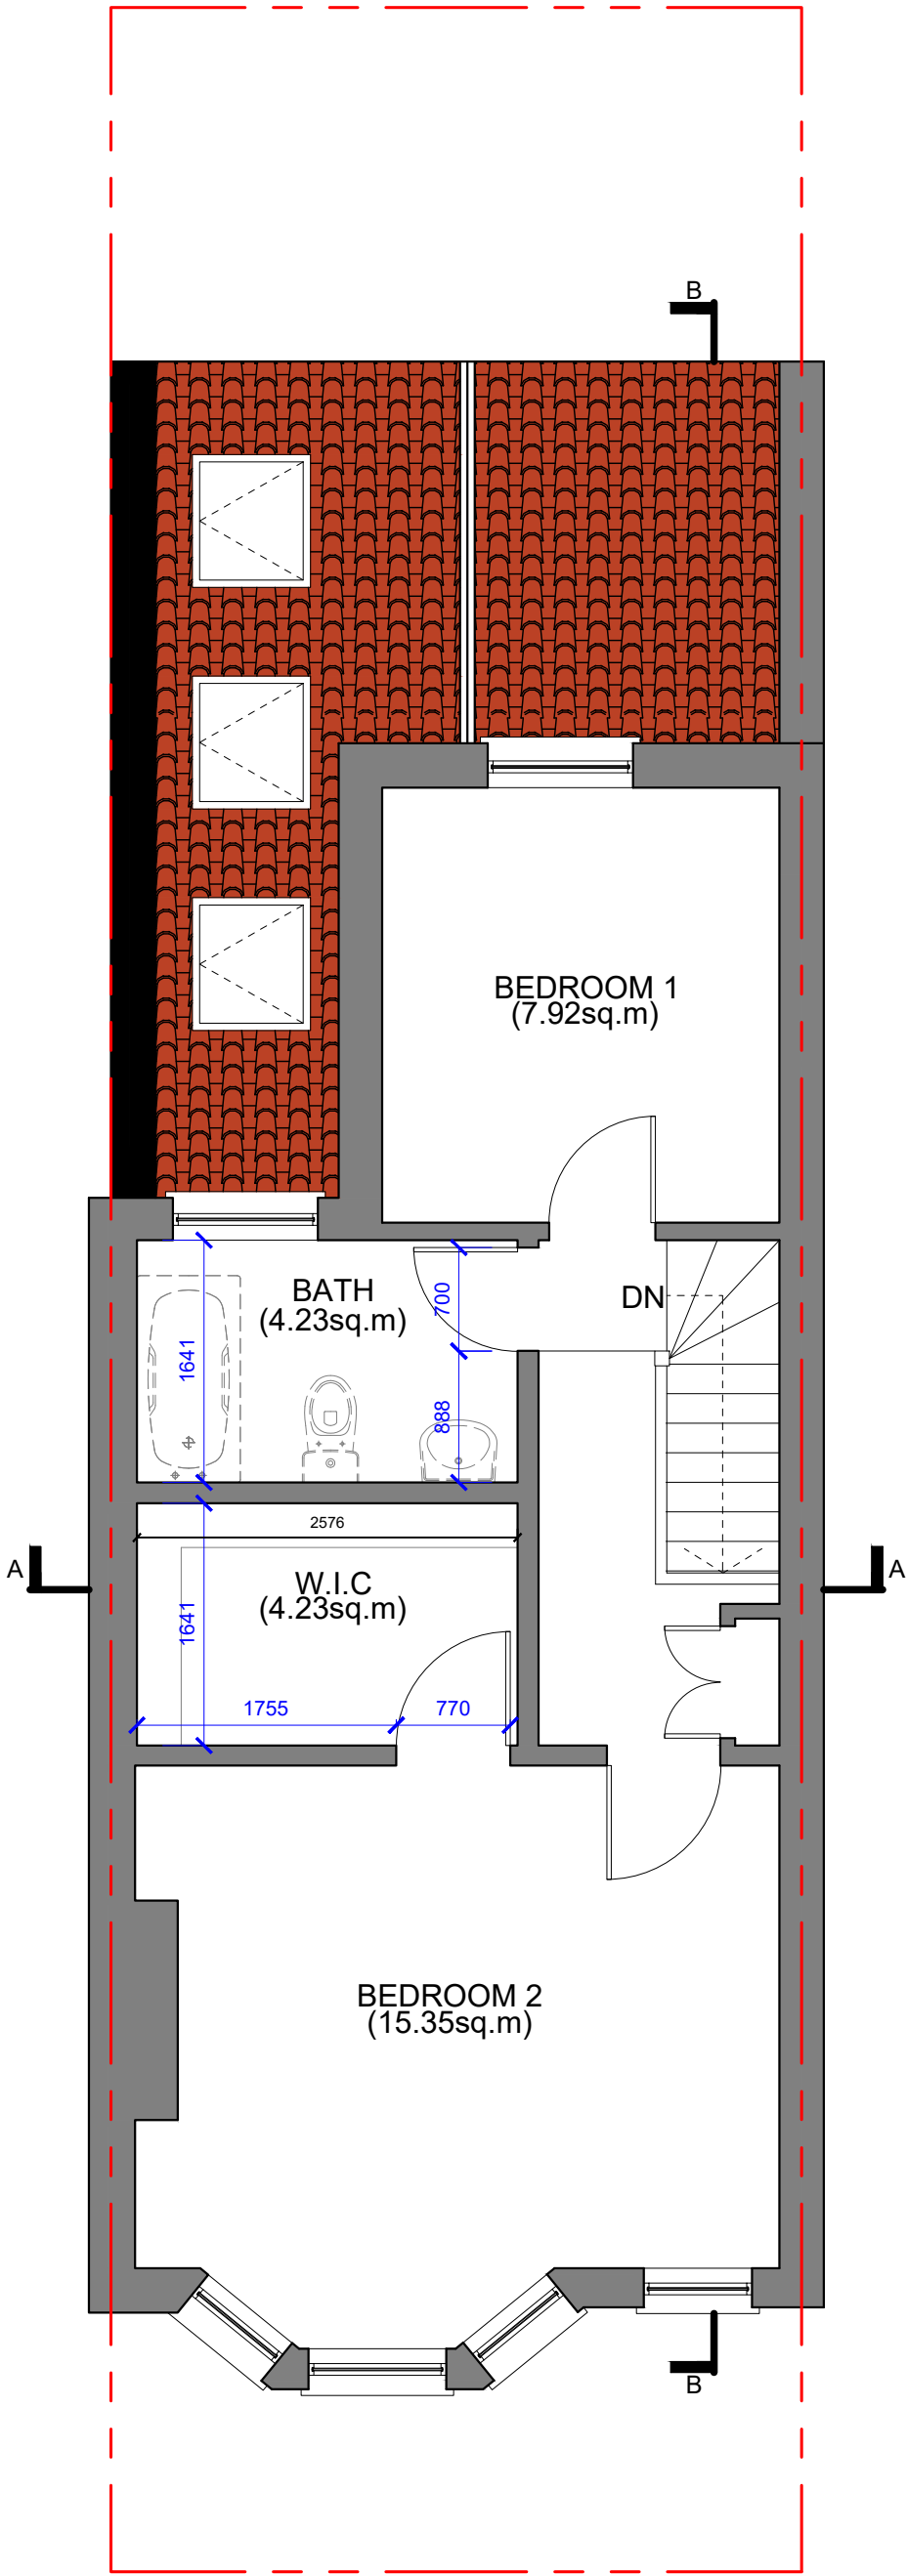

PROPOSED FIRST FLOOR PLAN

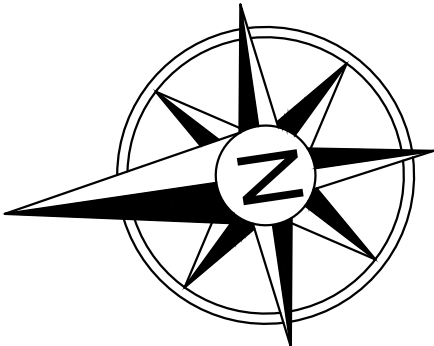

Project
17 Clonmell Road
17 Clonmell Road
London,
N17 6JY

Client



Drawing Title
EXISTING GROUND FLOOR PLAN
EXISTING FIRST FLOOR PLAN
EXISTING ROOF PLAN

Scale 1:50 @ A1	Drawn RGE	Checked	Authorised
Drawing Number 45_RA_PA_02			Rev


Copyright (c) Virtue Architecture

This drawing which is the property of Virtue Architecture is the subject of Intellectual Property Rights including copyright and design right and shall not be reproduced, copied, loaned or submitted to any other party without the consent of the Architect.

All drawing must be drawn to scale. Only figured dimensions to be taken. Any discrepancies to be reported to the Virtue Architecture prior to setting out or ordering of any materials.

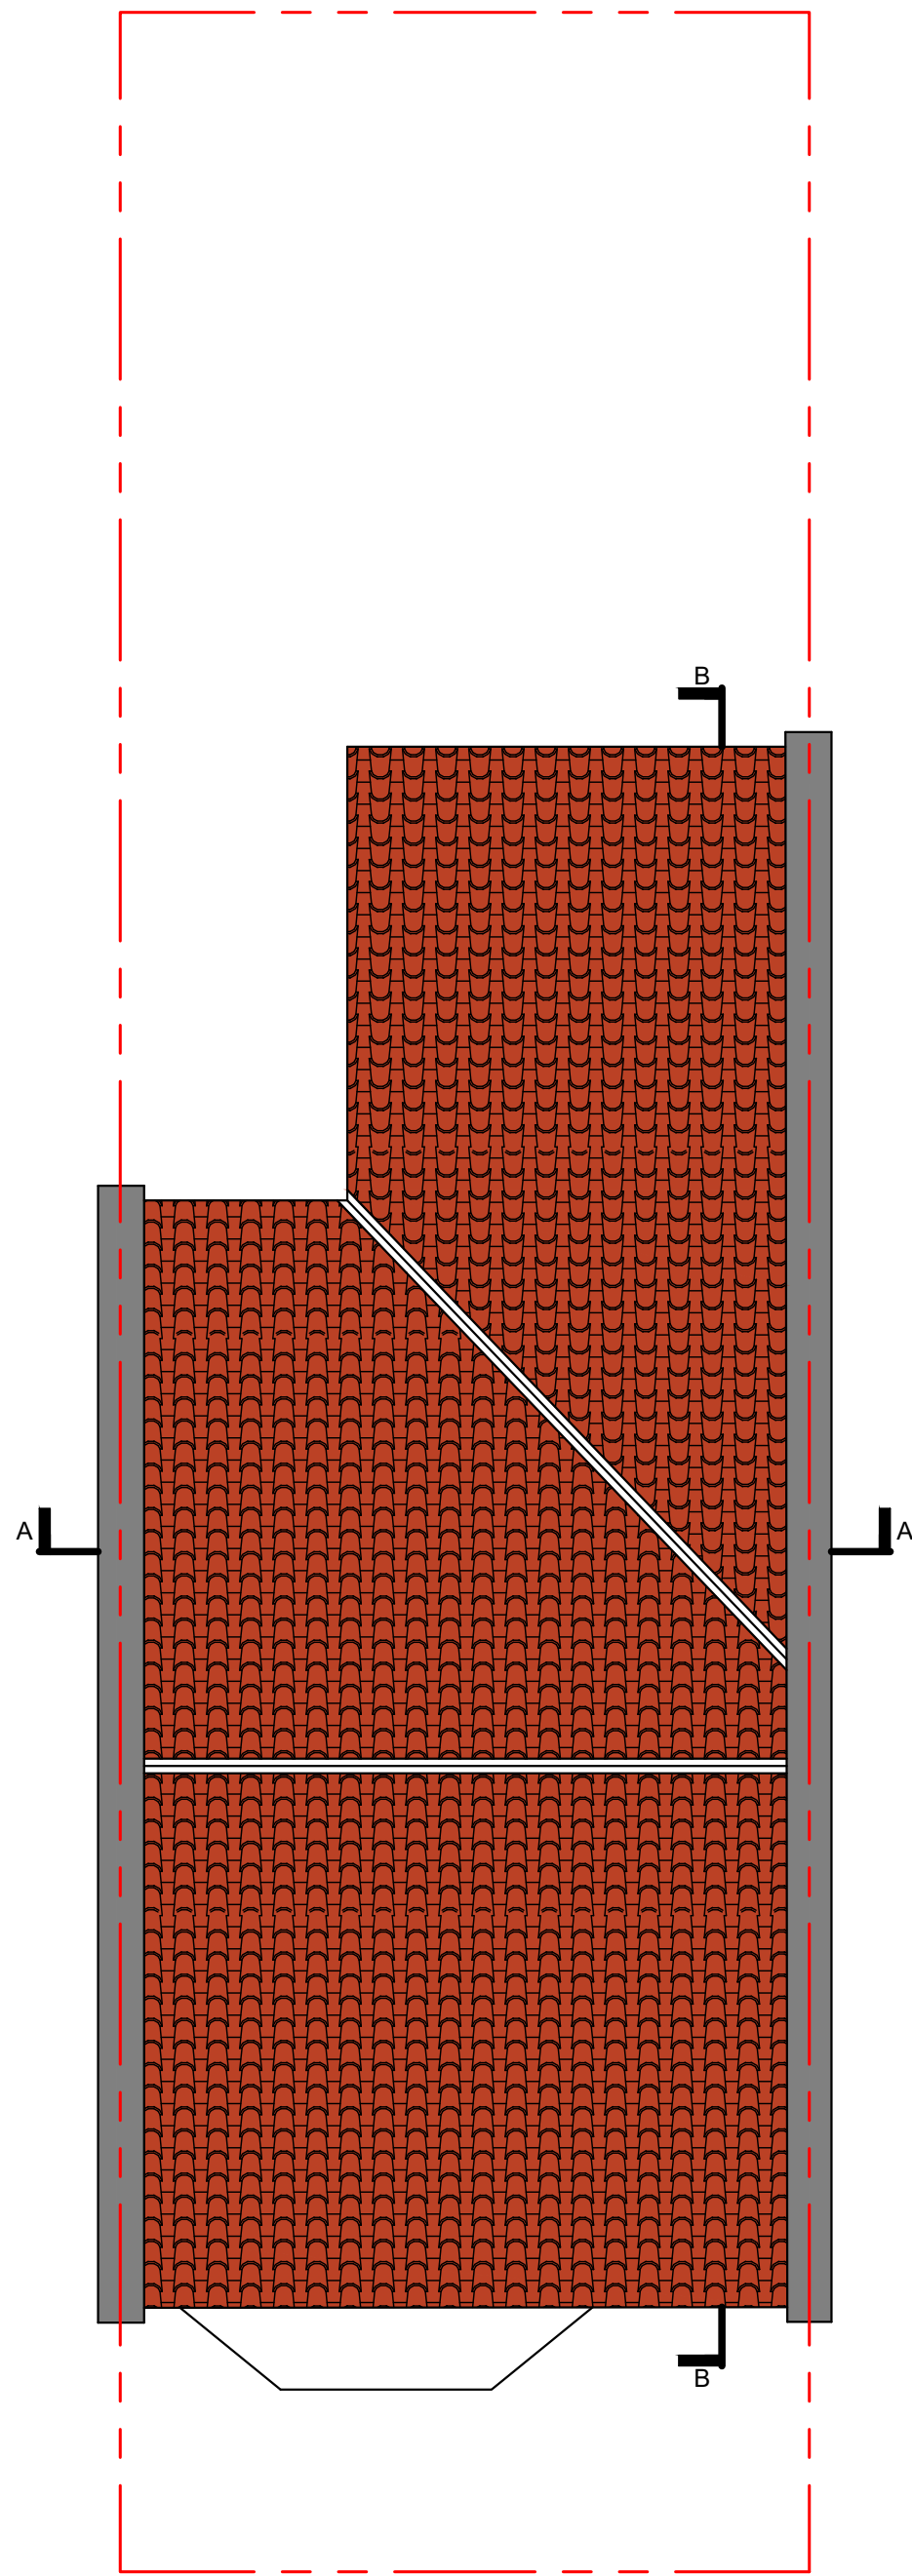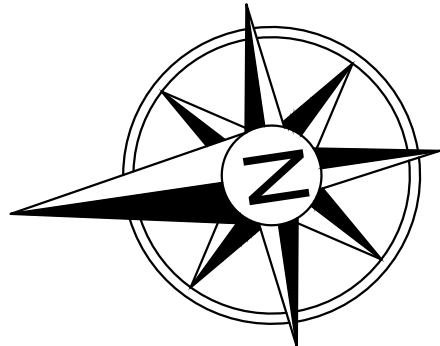

EXISTING ROOF PLAN

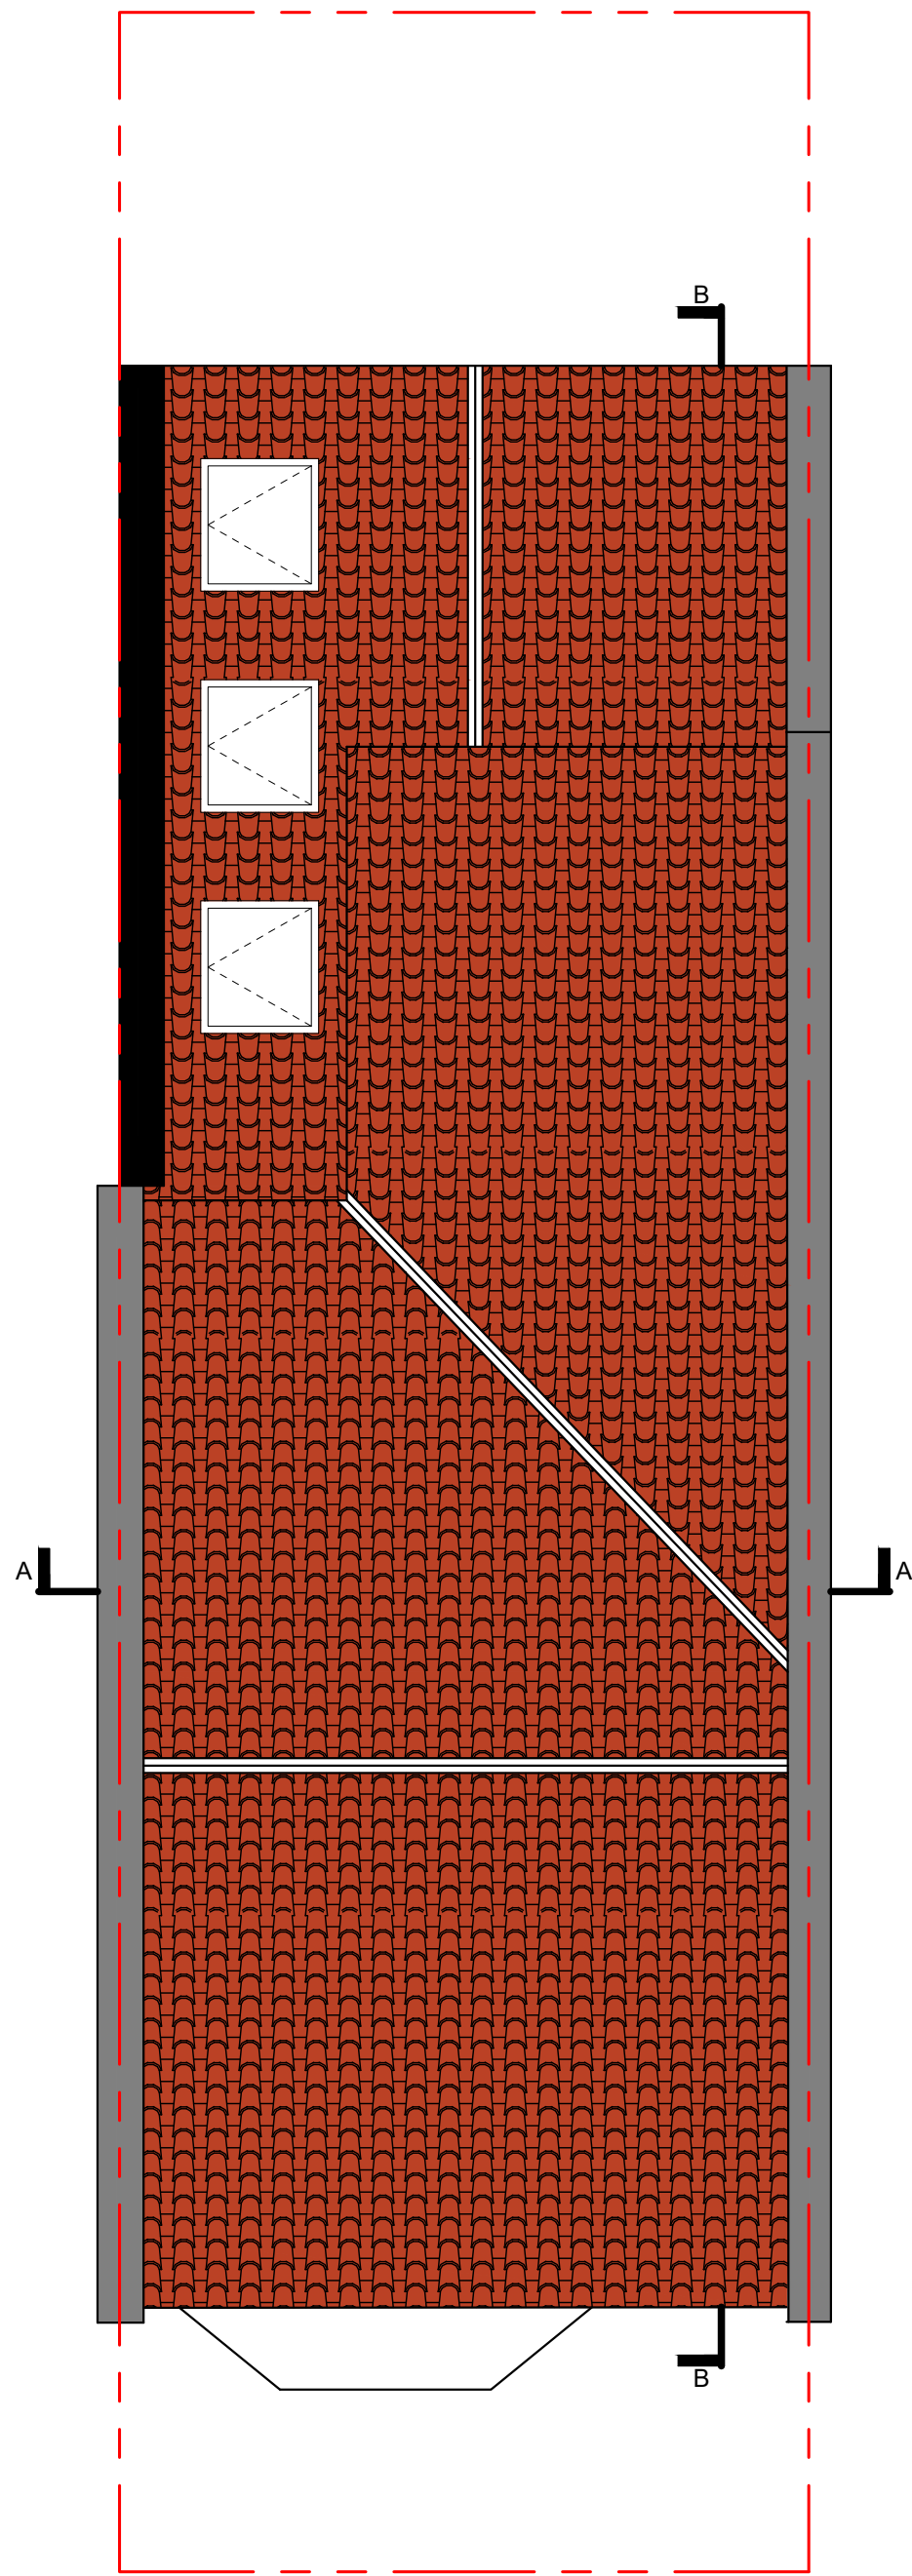

PROPOSED ROOF PLAN



Project
17 Clonmell Road
17 Clonmell Road
London,
N17 6JY

Client


Drawing Title
PROPOSED GROUND FLOOR PLAN
PROPOSED FIRST FLOOR PLAN
PROPOSED ROOF PLAN

Scale 1:50 @ A1	Drawn RGE	Checked	Authorised
Drawing Number 45_RA_PA_03			Rev

Copyright (c) Virtue Architecture


This drawing which is the property of Virtue Architecture is the subject of Intellectual Property Rights including copyright and design right and shall not be reproduced, copied, loaned or submitted to any other party without the consent of the Architect.

All drawing must be drawn to scale. Only figured dimensions to be taken. Any discrepancies to be reported to the Virtue Architecture prior to setting out or ordering of any materials.

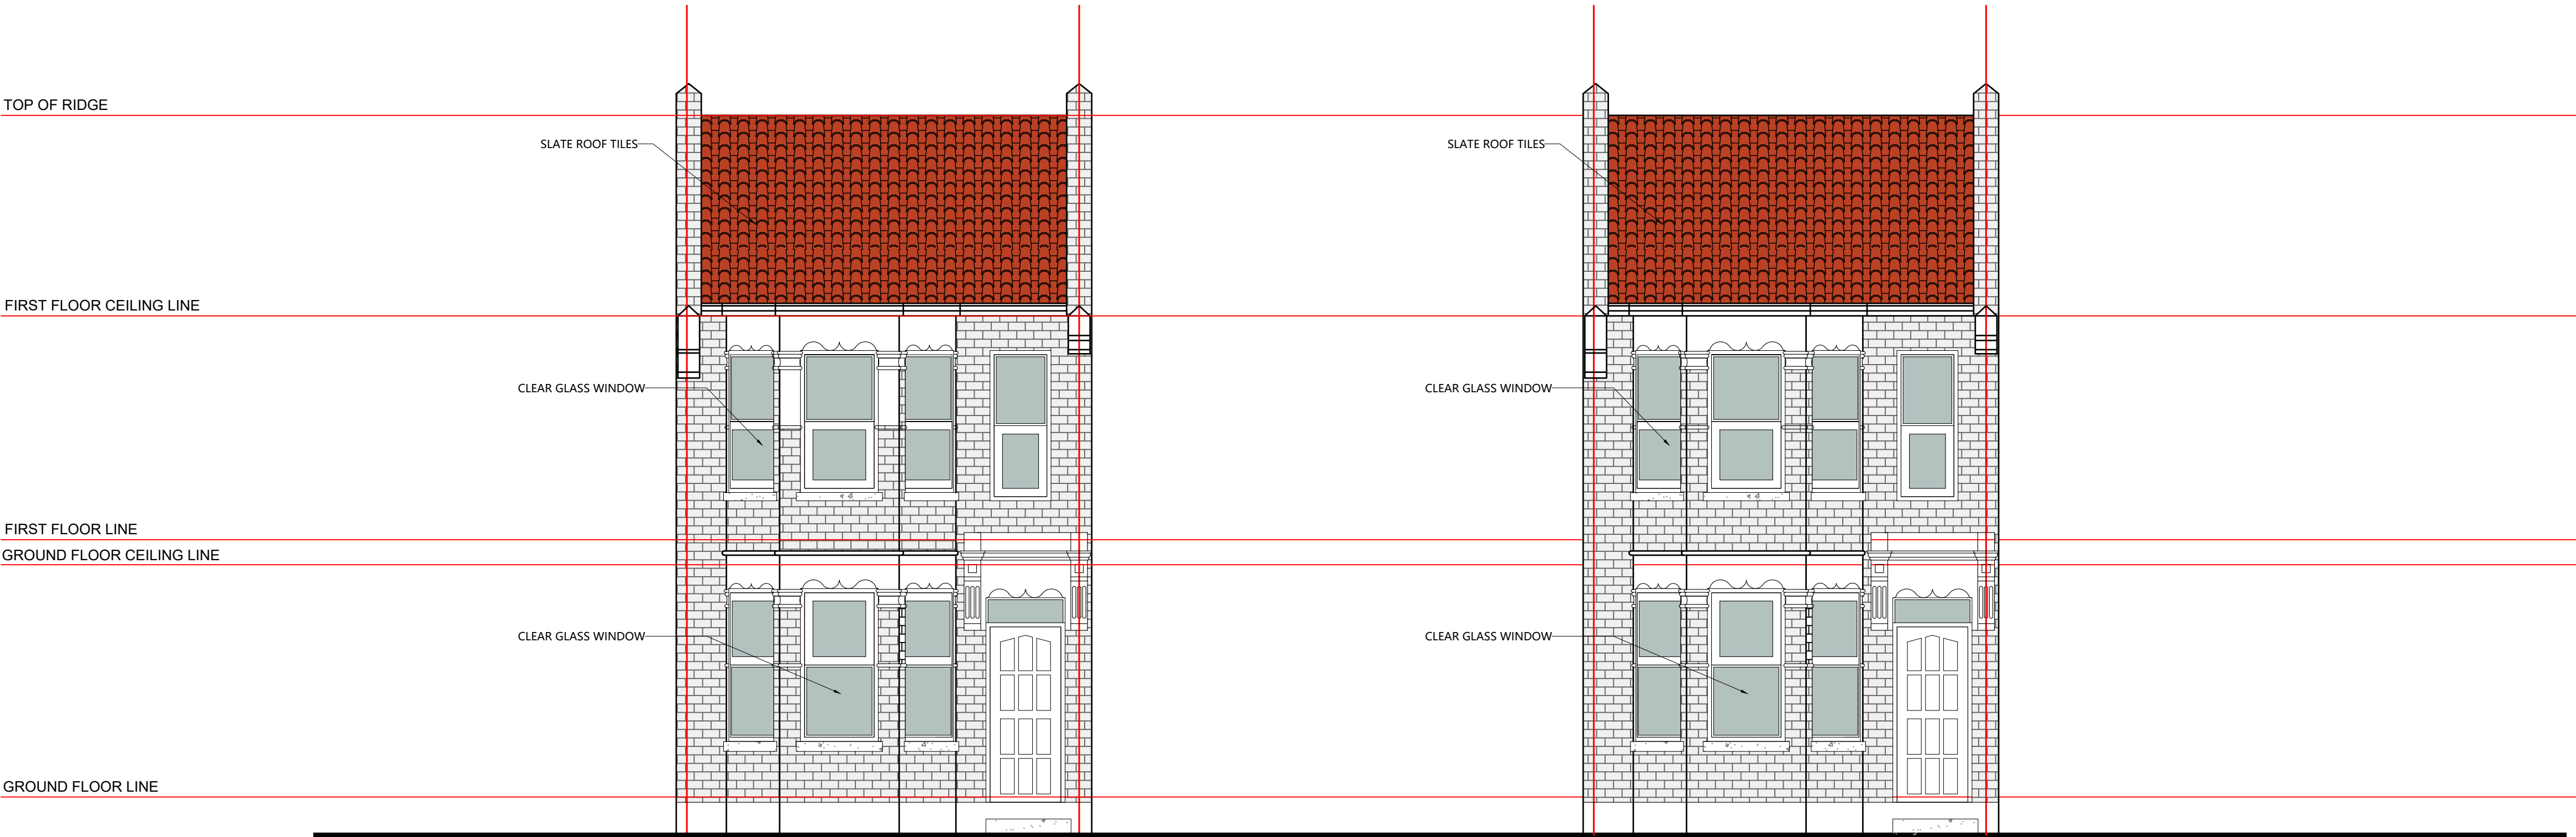

EXISTING FRONT ELEVATION

PROPOSED FRONT ELEVATION

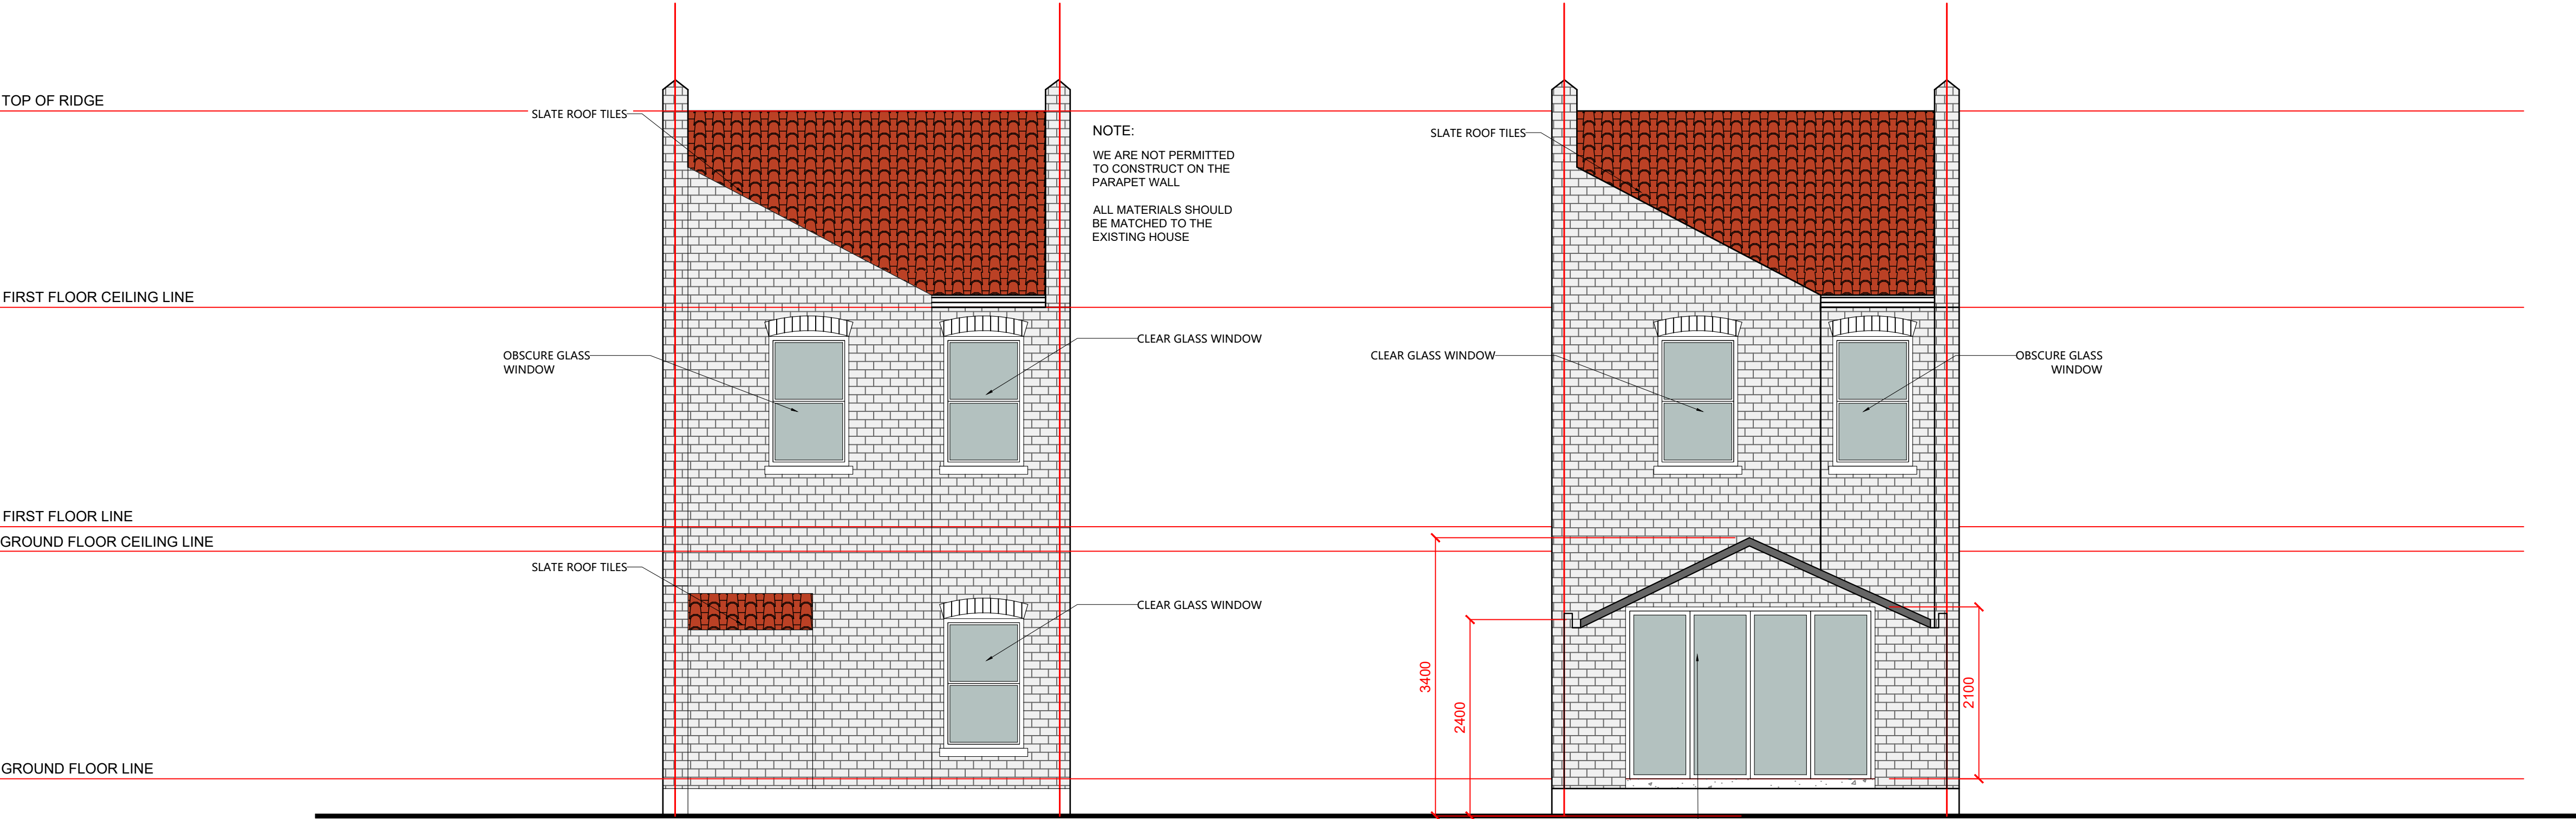

EXISTING REAR ELEVATION

PROPOSED REAR ELEVATION



Project
17 Clonmell Road
London,
N17 6JY

Client


Drawing Title
EXISTING FRONT ELEVATION
EXISTING RIGHT-SIDE ELEVATION
EXISTING REAR ELEVATION
EXISTING LEFT-SIDE ELEVATION

Scale 1:50 @ A1	Drawn RGE	Checked	Authorised
Drawing Number 45_RA_PA_04			Rev

Copyright (c) Virtue Architecture


This drawing which is the property of Virtue Architecture is the subject of Intellectual Property Rights including copyright and design right and shall not be reproduced, copied, loaned or submitted to any other party without the consent of the Architect.

All drawing must be drawn to scale. Only figured dimensions to be taken. Any discrepancies to be reported to the Virtue Architecture prior to setting out or ordering of any materials.

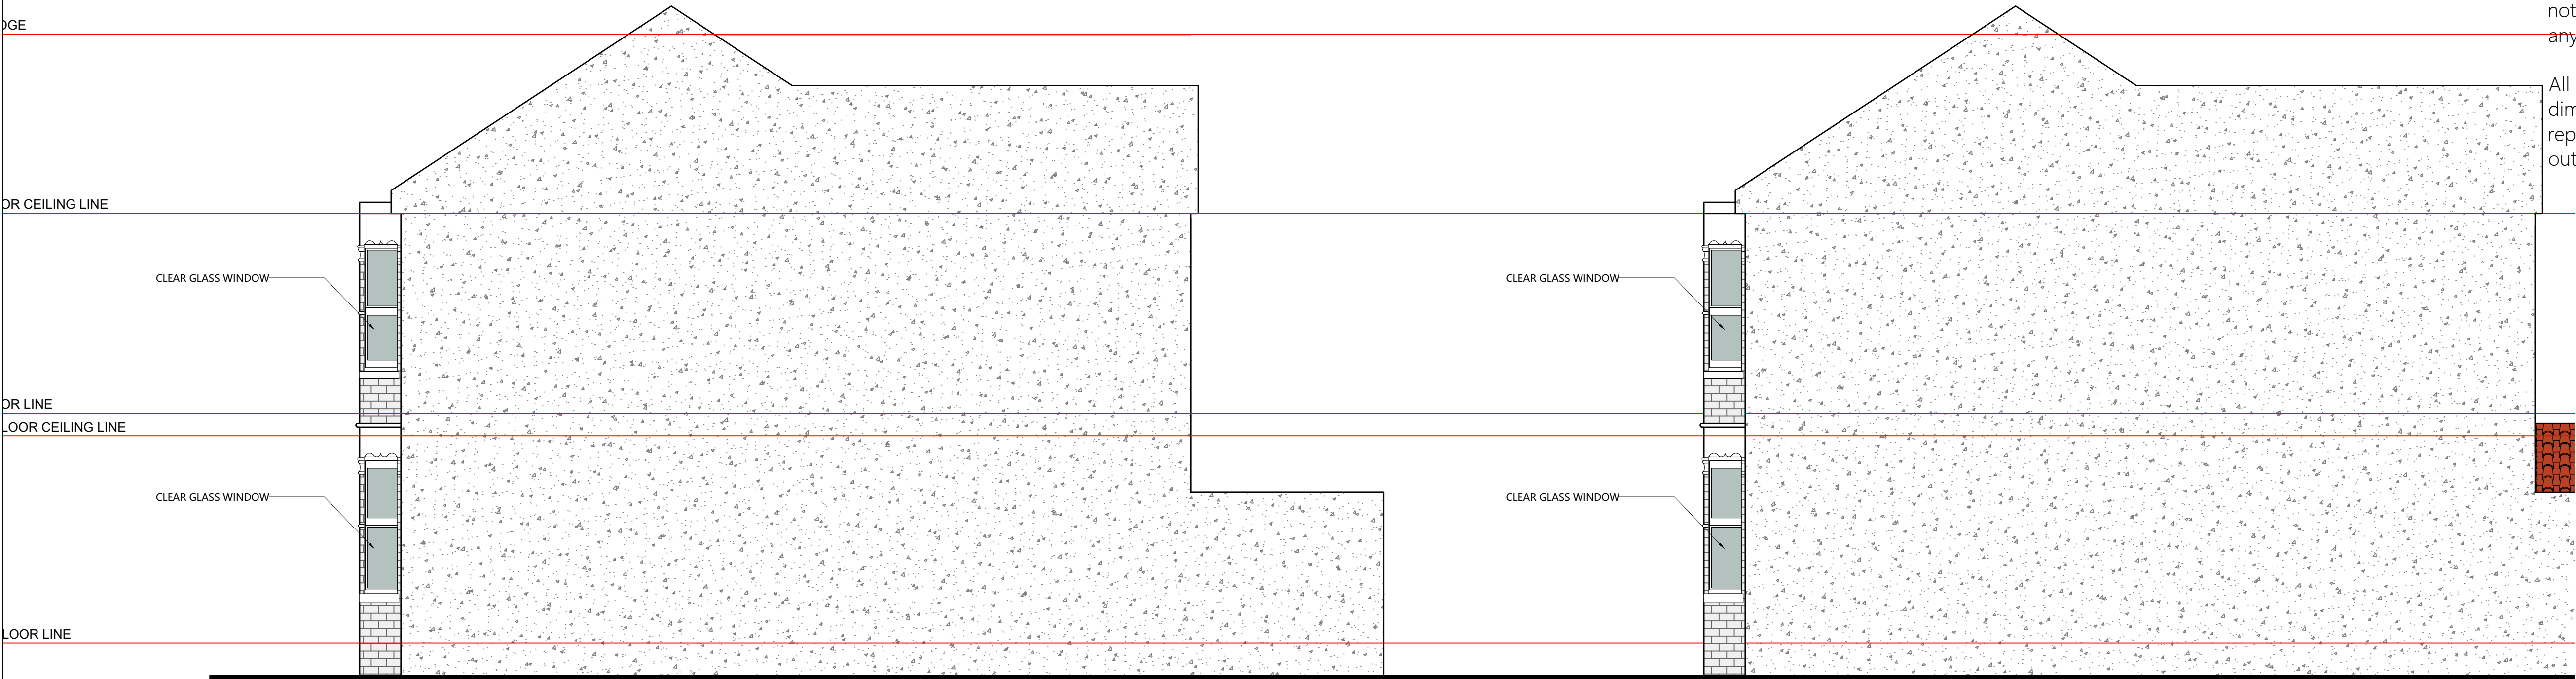

EXISTING LEFT-SIDE ELEVATION

PROPOSED LEFT-SIDE ELEVATION

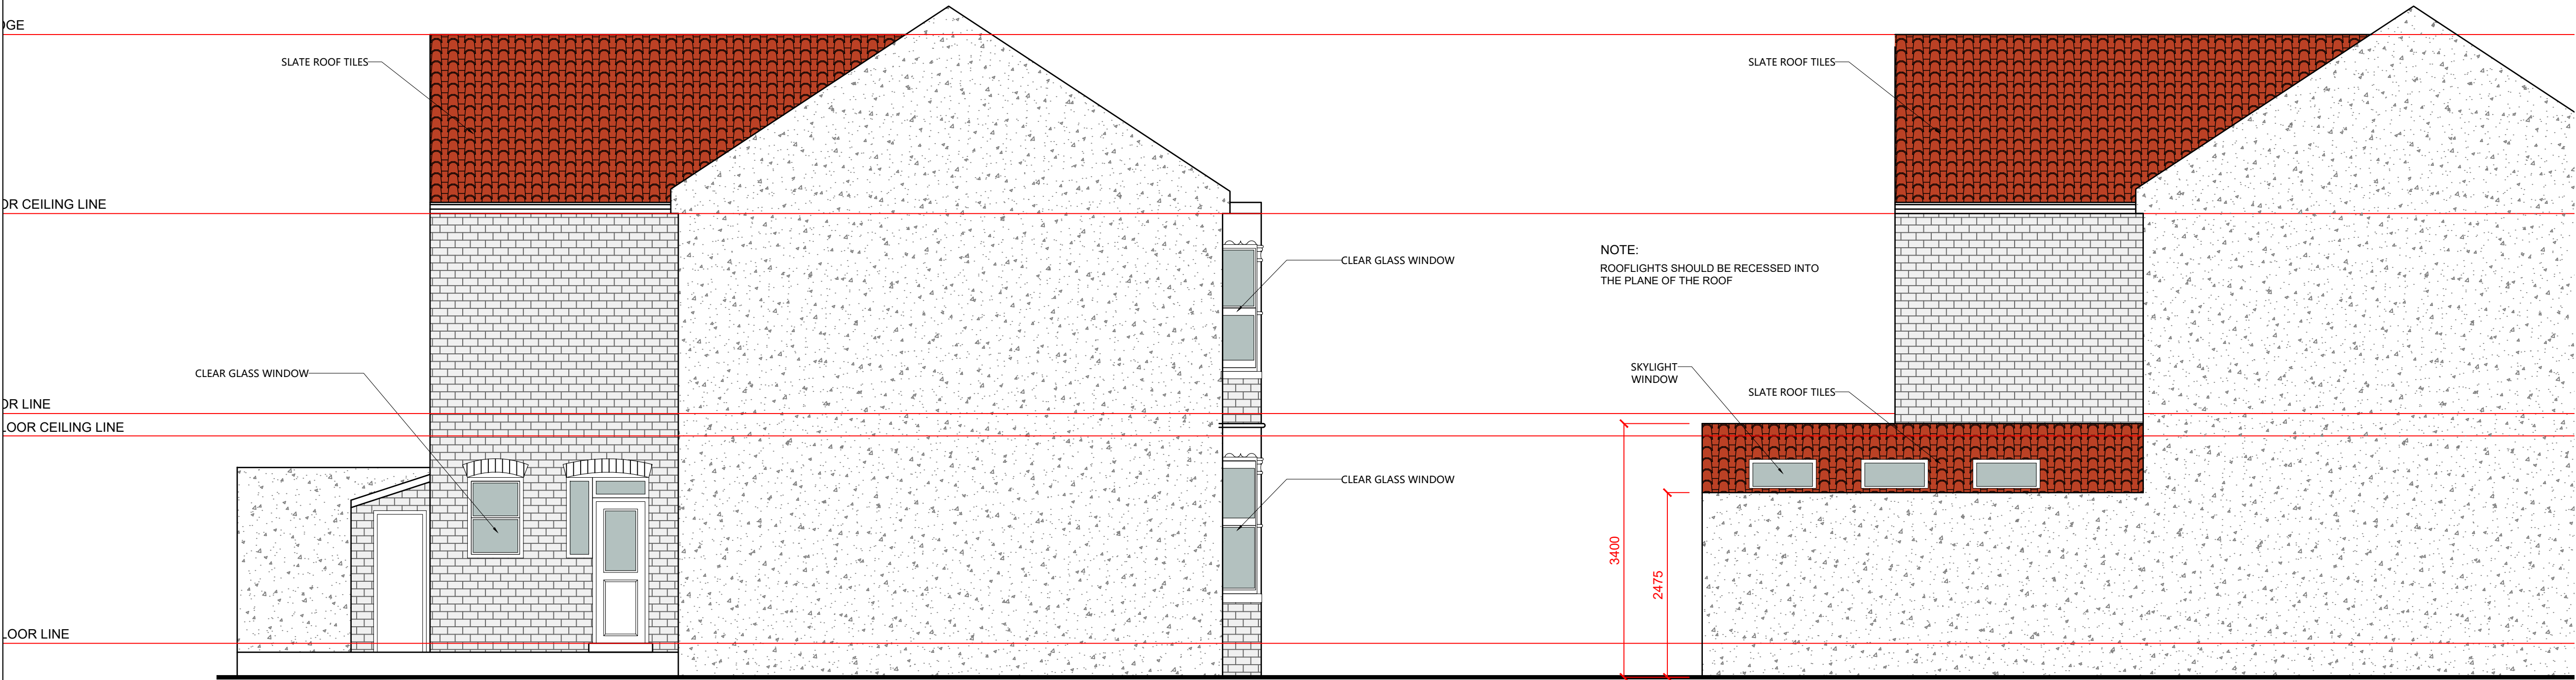

EXISTING RIGHT SIDE ELEVATION

PROPOSED RIGHT SIDE ELEVATION



Project
17 Clonmell Road
17 Clonmell Road
London,
N17 6JY

Client


Drawing Title
PROPOSED FRONT ELEVATION
PROPOSED RIGHT-SIDE ELEVATION
PROPOSED REAR ELEVATION
PROPOSED LEFT-SIDE ELEVATION

Scale 1:50 @ A1	Drawn RGE	Checked	Authorised
Drawing Number 45_RA_PA_05			Rev

Copyright (c) Virtue Architecture


This drawing which is the property of Virtue Architecture is the subject of Intellectual Property Rights including copyright and design right and shall not be reproduced, copied, loaned or submitted to any other party without the consent of the Architect.

All drawing must be drawn to scale. Only figured dimensions to be taken. Any discrepancies to be reported to the Virtue Architecture prior to setting out or ordering of any materials.

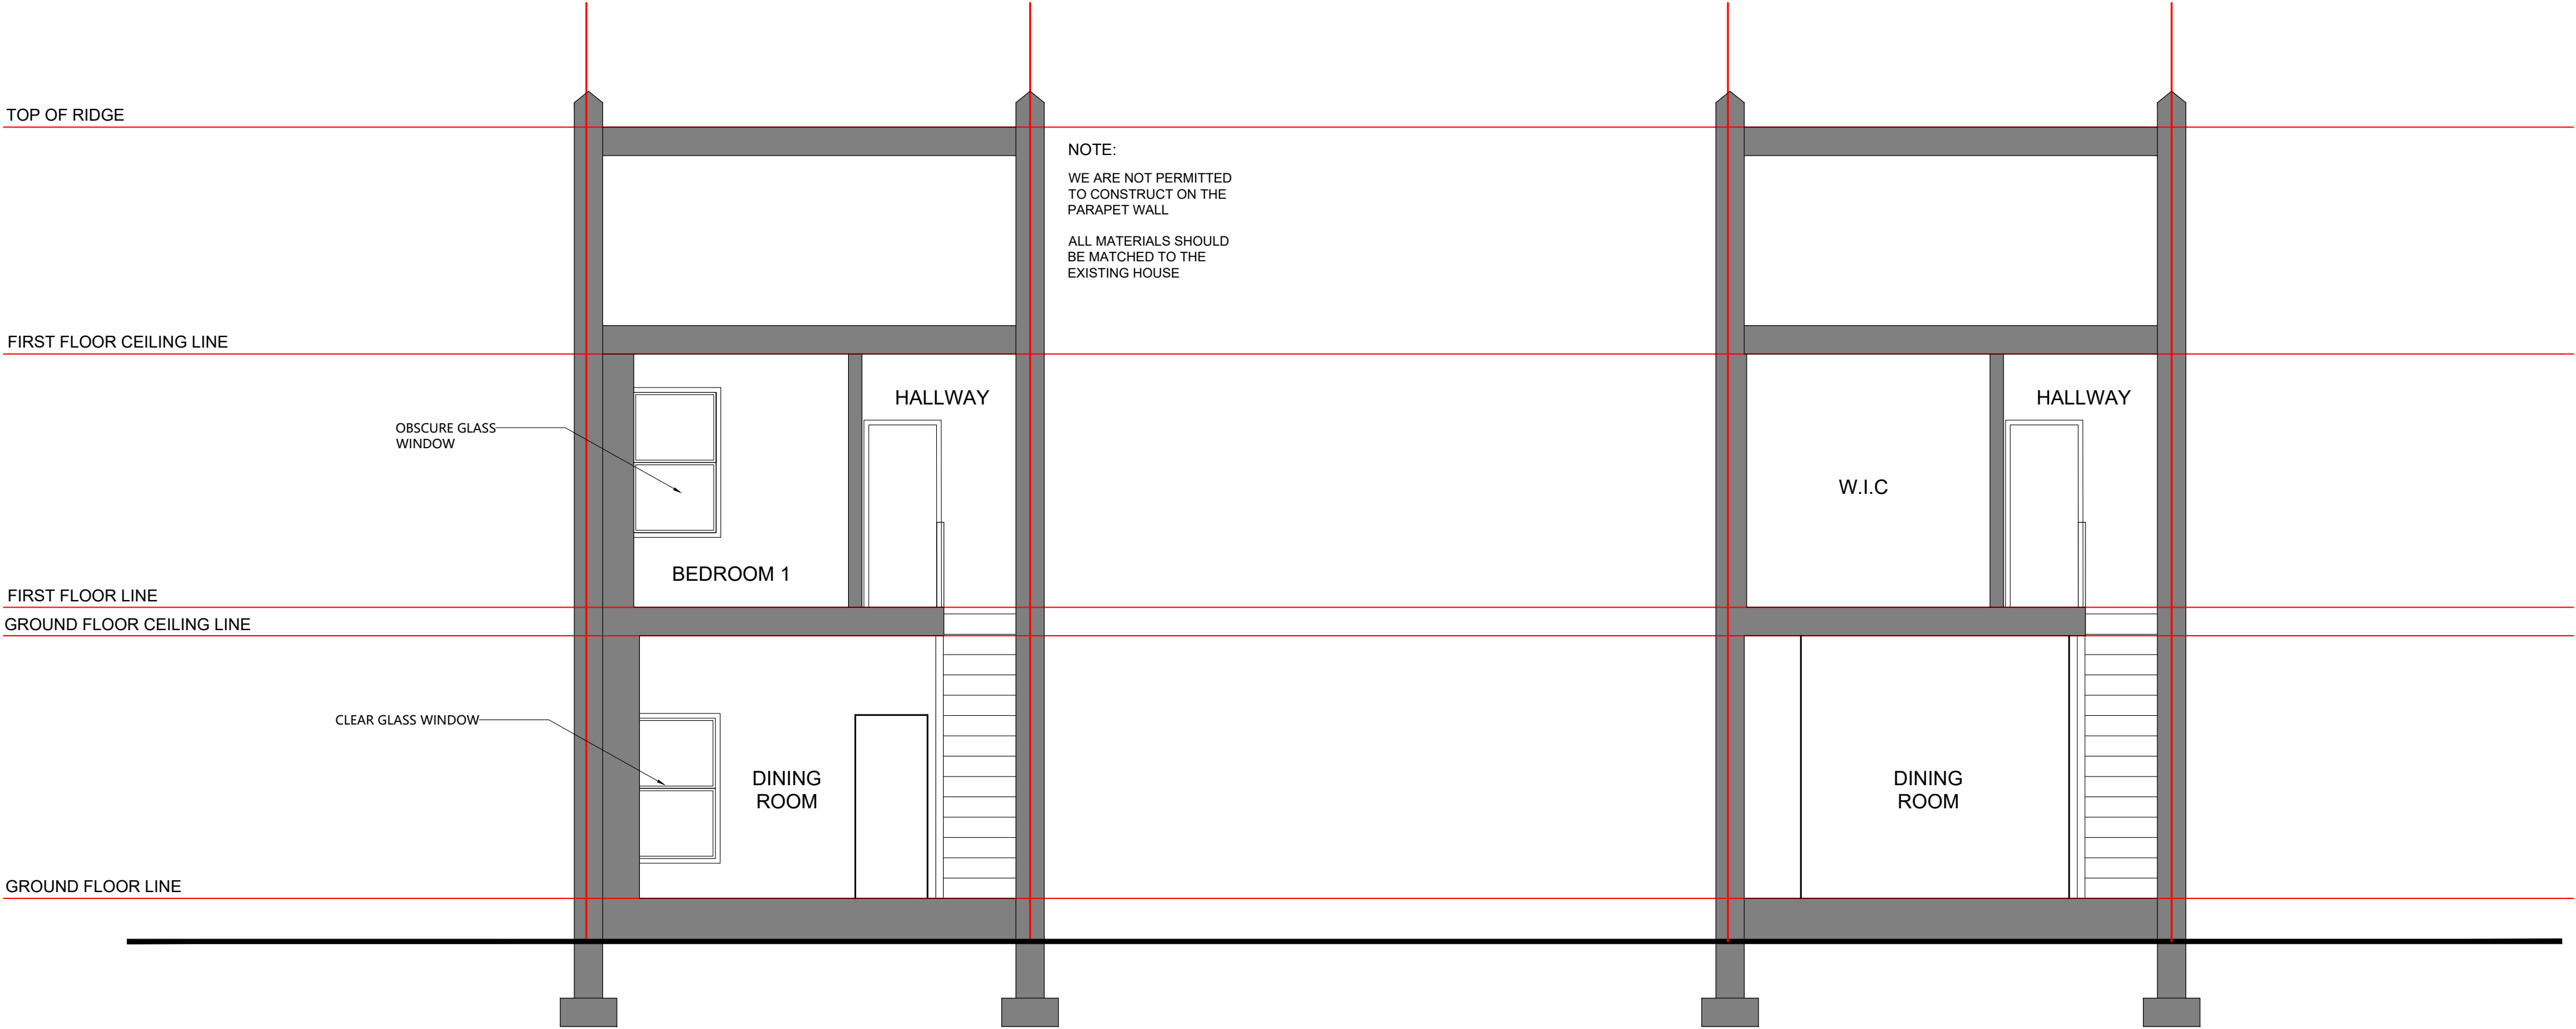

EXISTING CROSS SECTION

PROPOSED CROSS SECTION

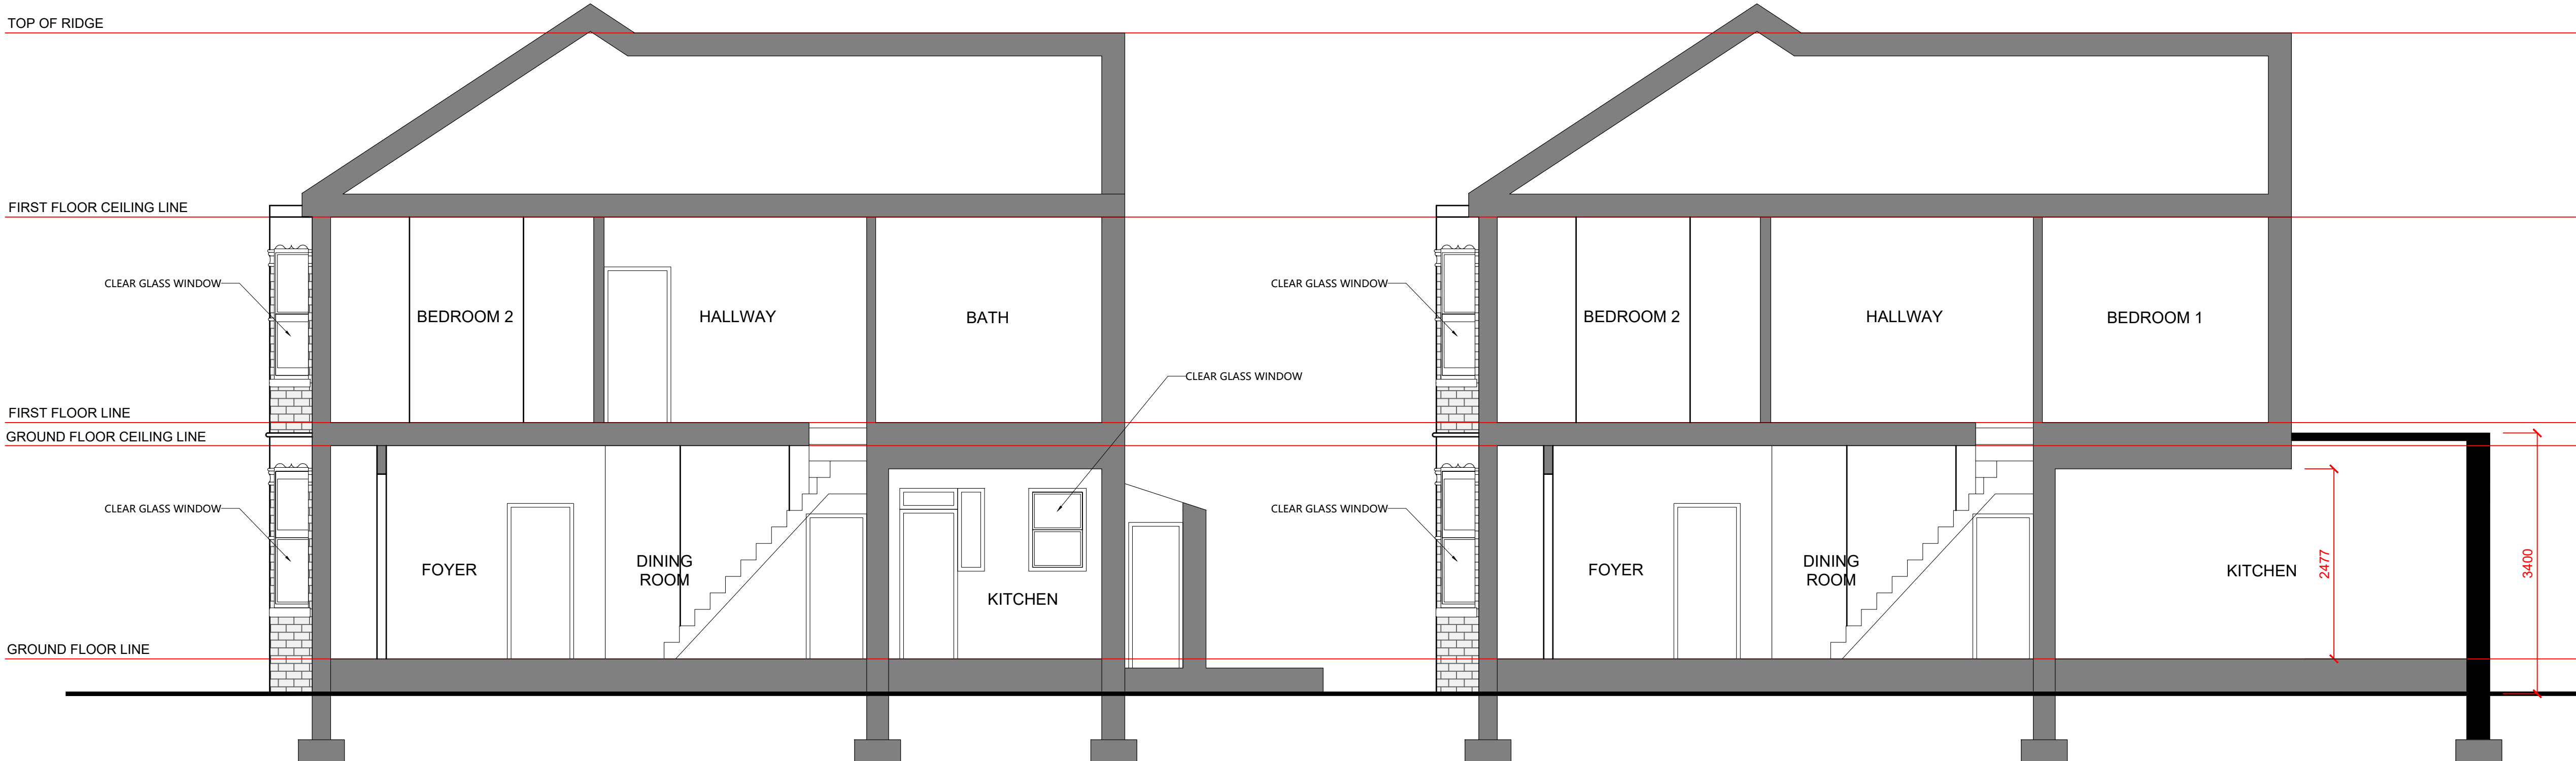

EXISTING LONGITUDINAL SECTION

PROPOSED LONGITUDINAL SECTION



Project
17 Clonmell Road
London,
N17 6JY

Client

Drawing Title
EXISTING CROSS SECTION
EXISTING LONGITUDINAL SECTION

Scale 1:50 @ A1	Drawn RGE	Checked	Authorised
Drawing Number 45_RA_PA_06			Rev