


Copyright (c) Virtue Architecture


This drawing which is the property of Virtue Architecture is the subject of Intellectual Property Rights including copyright and design right and shall not be reproduced, copied, loaned or submitted to any other party without the consent of the Architect.

All drawing must be drawn to scale. Only figured dimensions to be taken. Any discrepancies to be reported to the Virtue Architecture prior to setting out or ordering of any materials.

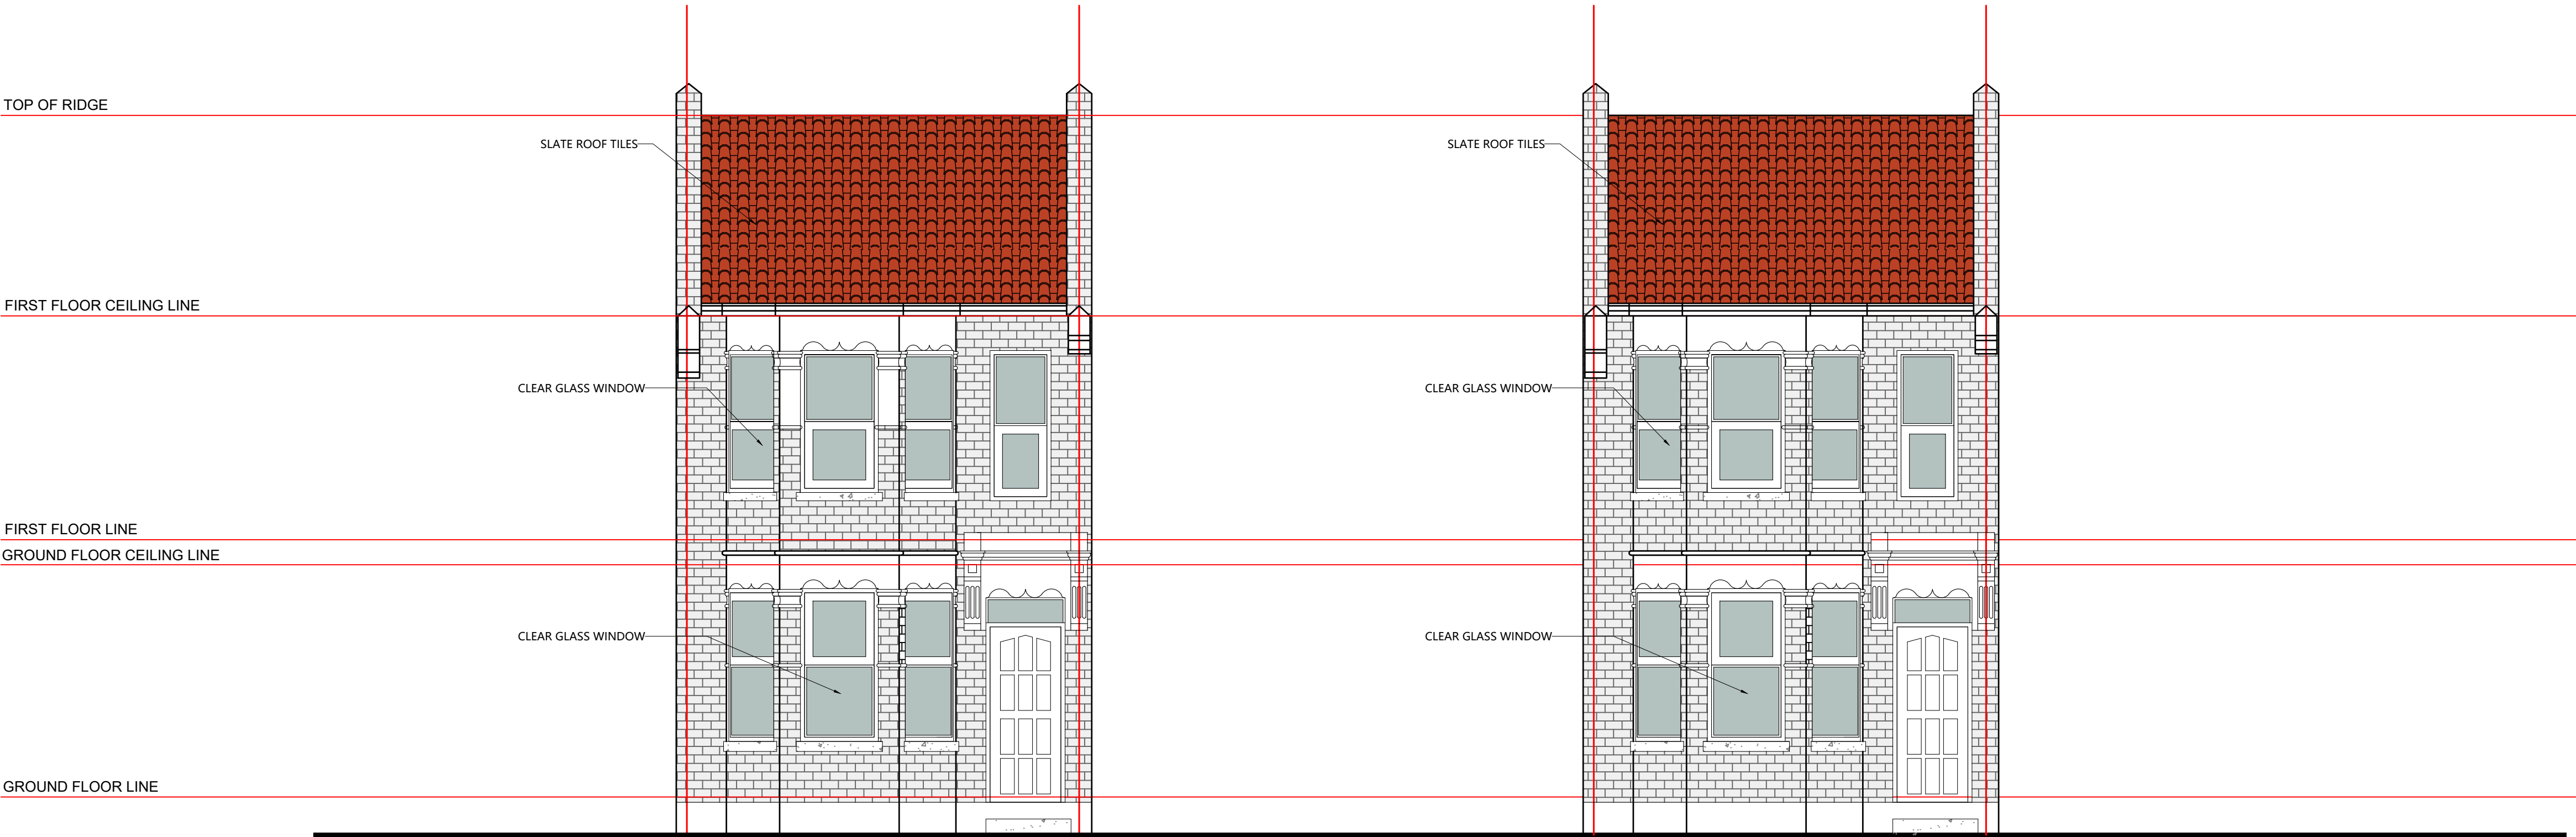

EXISTING FRONT ELEVATION

PROPOSED FRONT ELEVATION

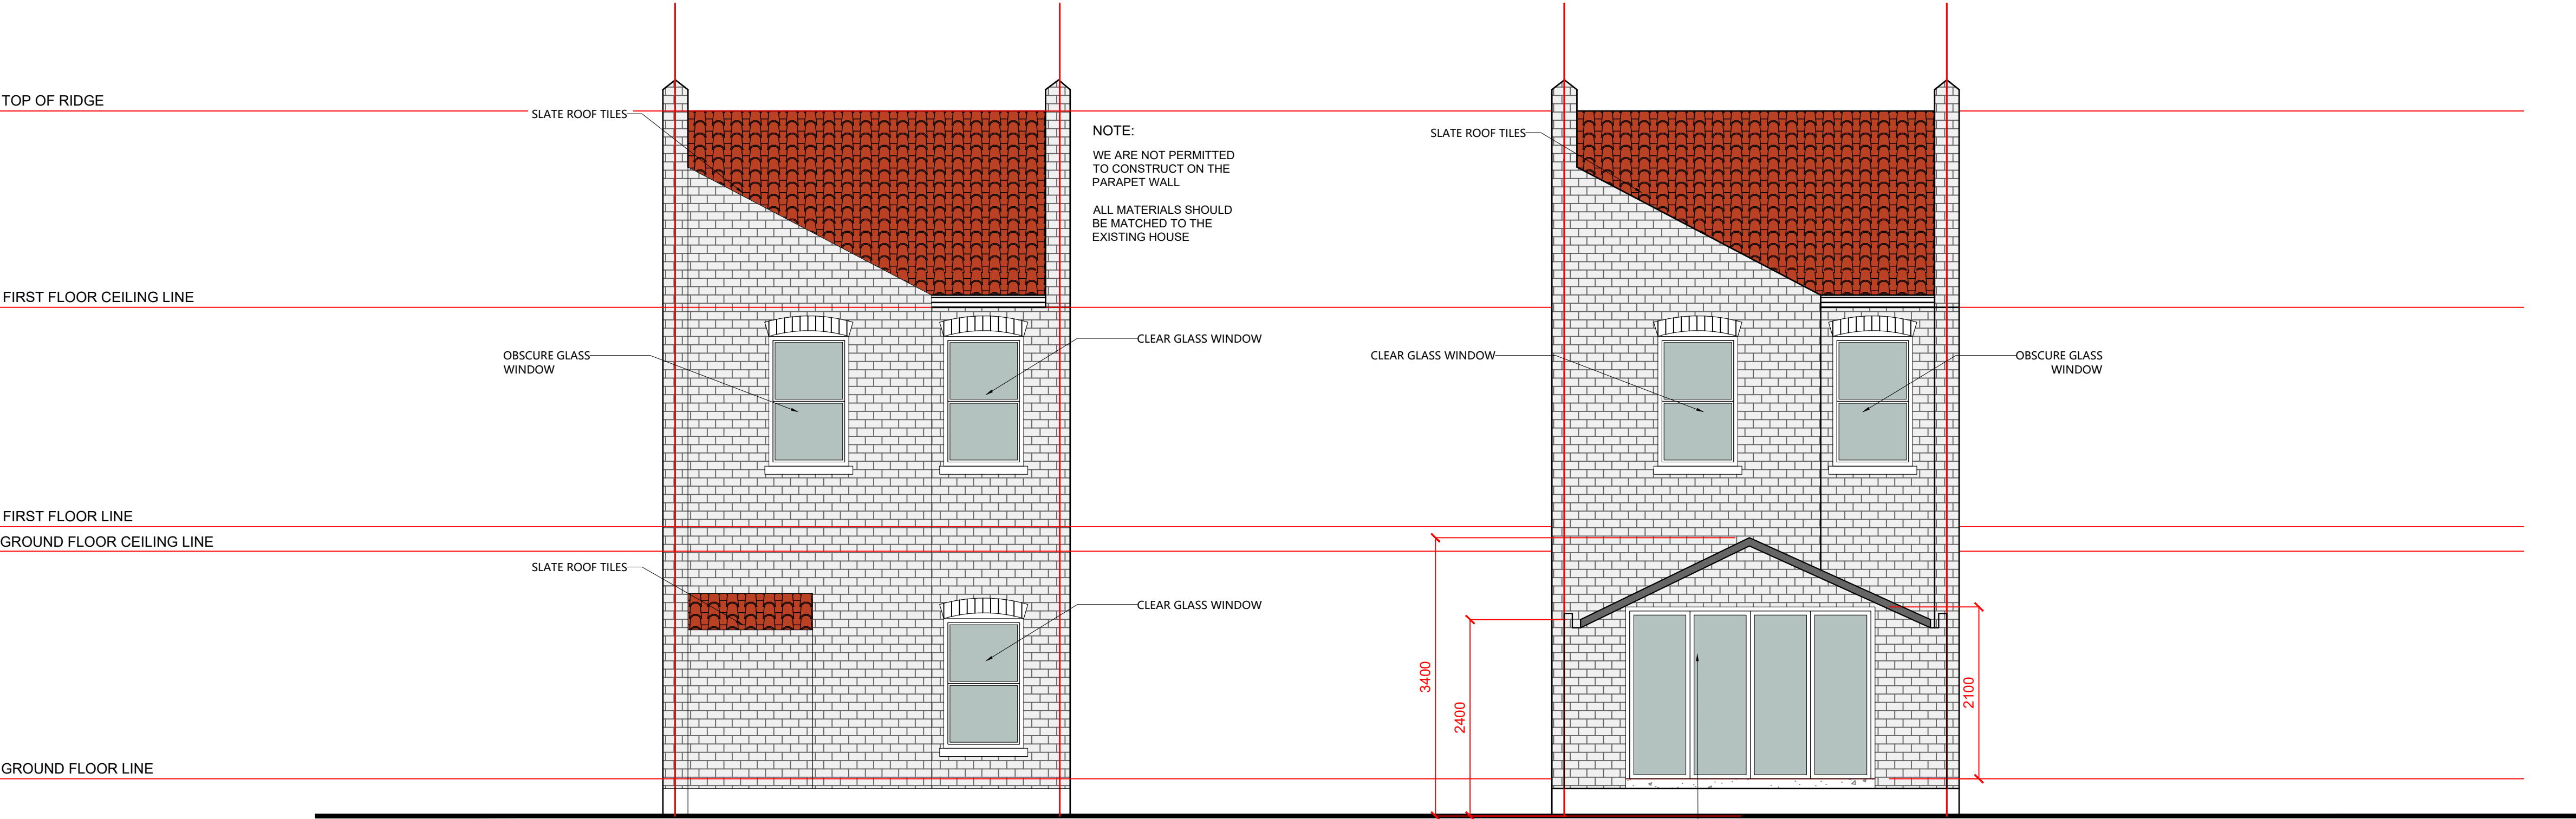

EXISTING REAR ELEVATION

PROPOSED REAR ELEVATION



Project
17 Clonmell Road
London,
N17 6JY

Client

Drawing Title
EXISTING FRONT ELEVATION
EXISTING RIGHT-SIDE ELEVATION
EXISTING REAR ELEVATION
EXISTING LEFT-SIDE ELEVATION

Scale 1:50 @ A1	Drawn RGE	Checked	Authorised
Drawing Number 45_RA_PA_04			Rev