




MATERIALS USED IN EXTERIOR
WORK TO BE SIMILAR IN
APPEARANCE TO THOSE OF THE
EXTERIOR OF THE EXISTING HOUSE.

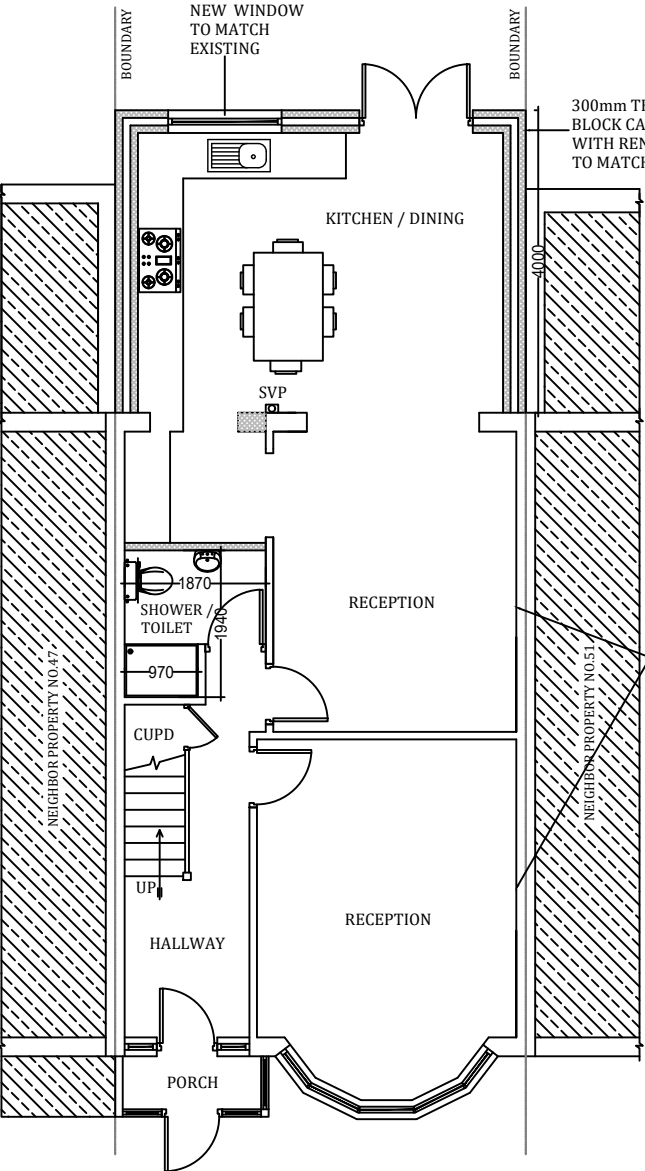

PROPOSED GROUND FLOOR PLAN

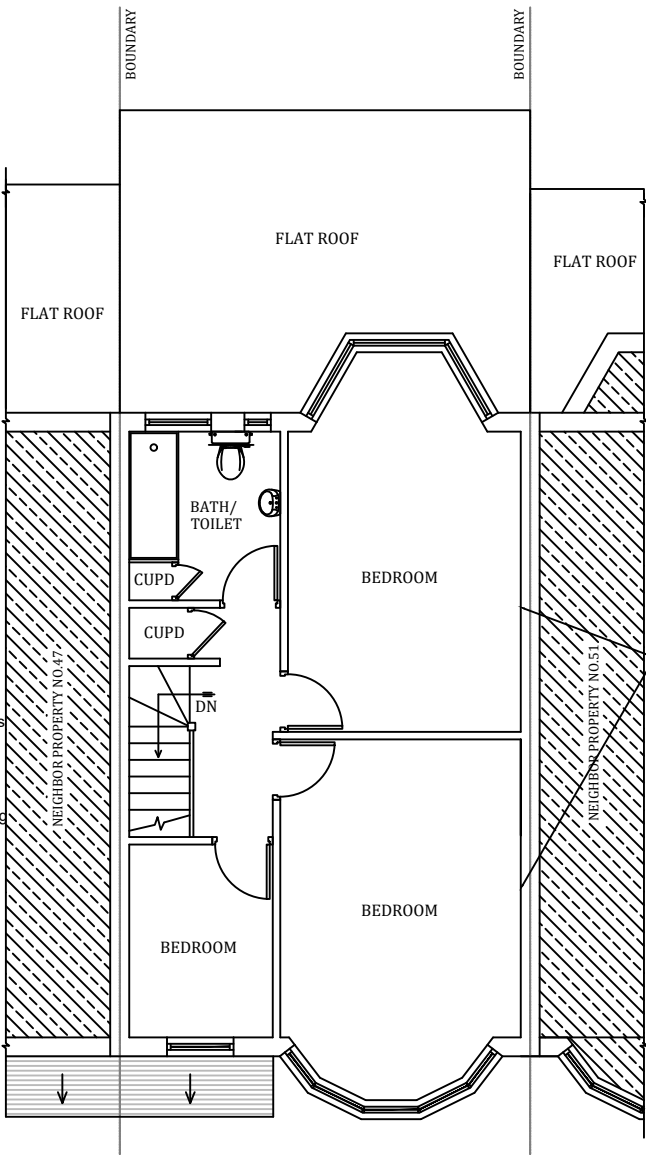

PROPOSED FIRST FLOOR PLAN

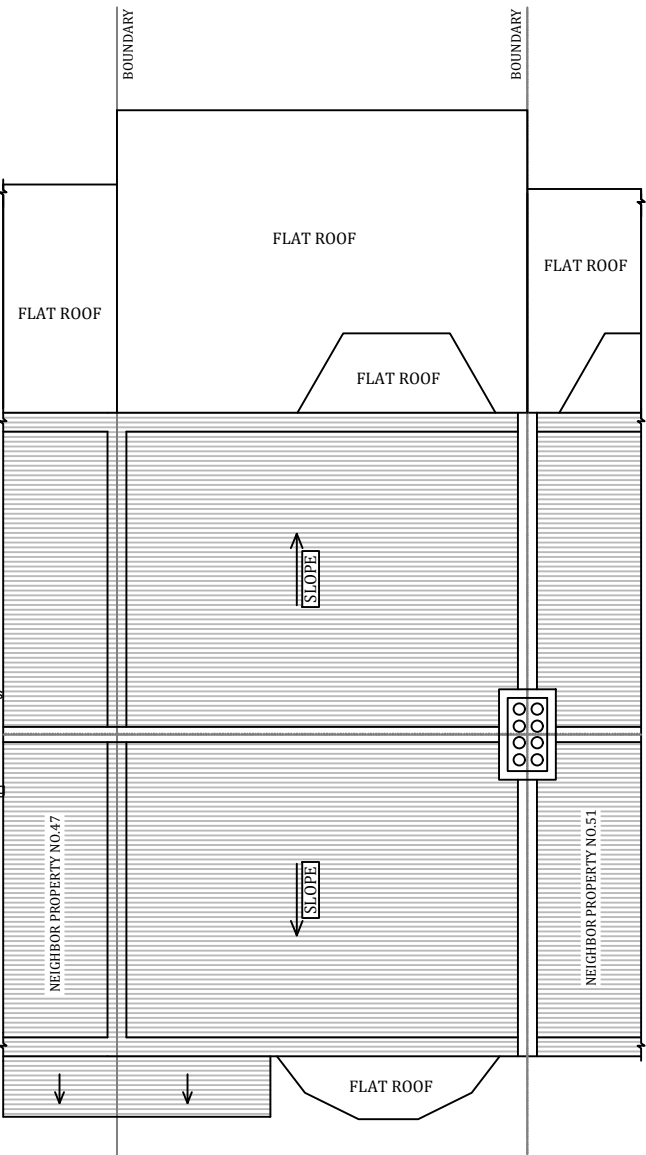

PROPOSED ROOF PLAN

Chimney Breast will be removed from ground and 1st floor and the stack will be supported on gallows brackets with 10-12mm steel plate, bit wider than the width of the chimney. 12mm bolts to hold the bracket to be driven into the 100mm party wall. The work needs to be observed and approved by Building Control.

Chimney Breast will be removed from ground and 1st floor and the stack will be supported on gallows brackets with 10-12mm steel plate, bit wider than the width of the chimney. 12mm bolts to hold the bracket to be driven into the 100mm party wall. The work needs to be observed and approved by Building Control.



UK ARCHITECTURAL SERVICES LTD
[310 CHADWELL HEATH LANE, RM6 4YH]

PH: 07503257938 Email:shazu.cee@gmail.com

PROJECT:
49 PARK ROAD, LONDON, N11 2QE
DWG TITLE:
SINGLE REAR EXTENSION

CLIENT:
MR MAHESH TAILOR

DWG NO:
DHA/339/02

SCALE 1:100 @ A3	DATE JAN 2024	DRAWN BY M . AHMED MSc Engr
----------------------------	-------------------------	--