


Note: All doors on to the stairway must be FD30 rated fire doors to BS 476-22:1987 except bathroom and toilet doors.

Dormer face to be set back by at least 200mm from face of rear wall.

All glazing in 'critical' locations (i.e below 1500mm for doors and 800mm for windows, to internal and external walls) is to be safety glazing. If laminate or toughened glass is to be used it should be in accordance with BS6206, if to provide containment. This includes roof lights at low level.

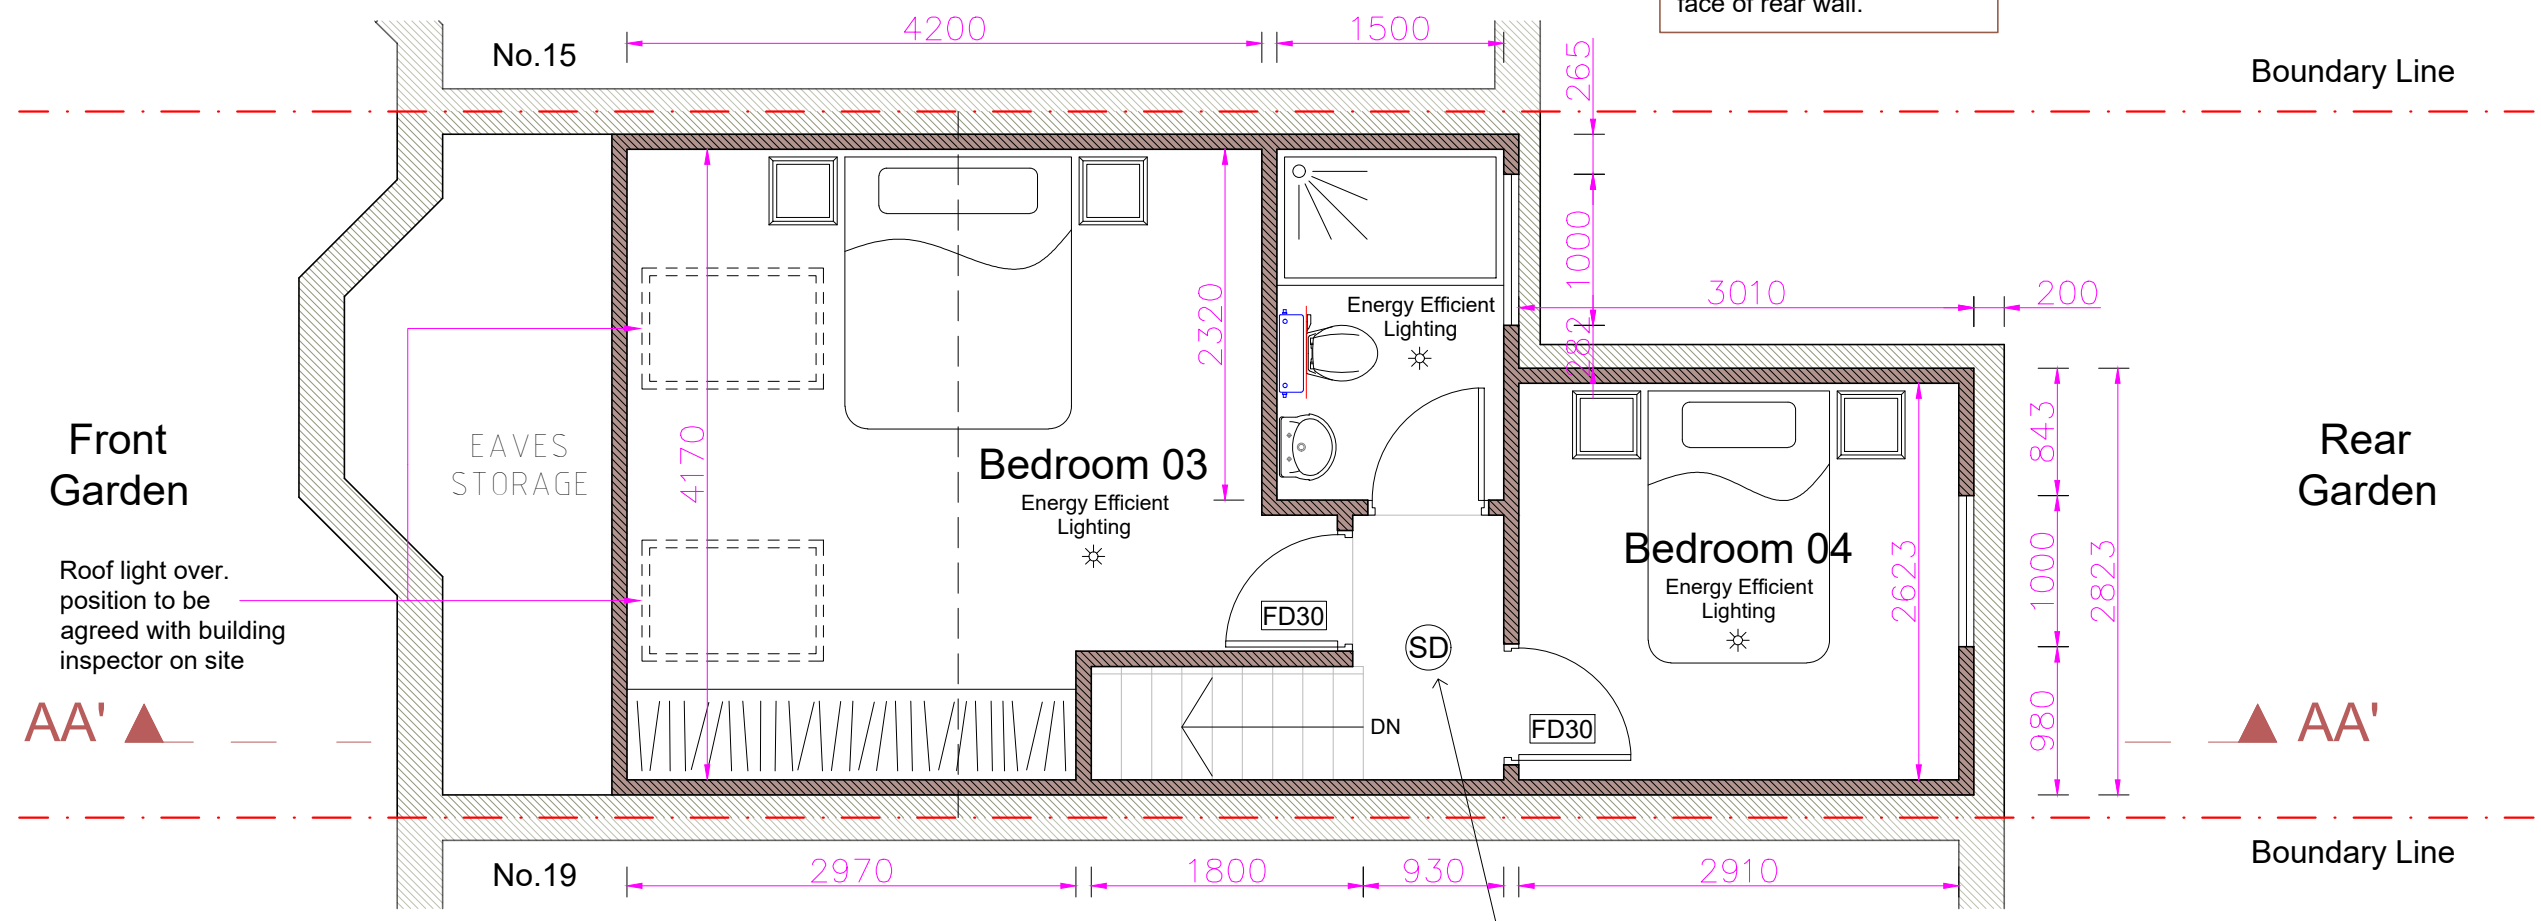


Proposed Second Floor Plan 1:50

Mains Operated Smoke Alarm System. Ensure that the mains operated, battery back-up, interlinked smoke alarm system is installed in accordance with BS5839: Part 6.

A	17.01.24	DA ISSUE	BL
ISSUE DATE		AMENDMENT	BY

Proposed Plan
Proposed Loft Conversion

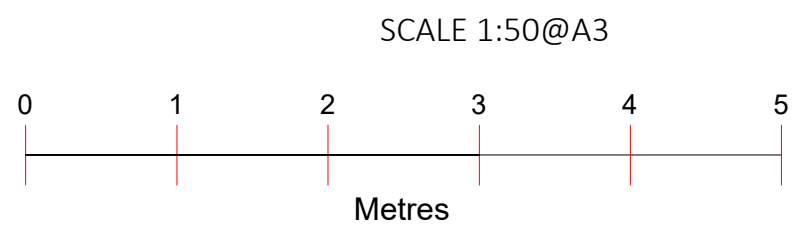

Project : Proposed Loft Conversion
Address : 17 CLONMELL ROAD
LONDON
N17 6JY

Drawing no : 17_CR_PD_04
Issue :
Date : 17/01/24

