




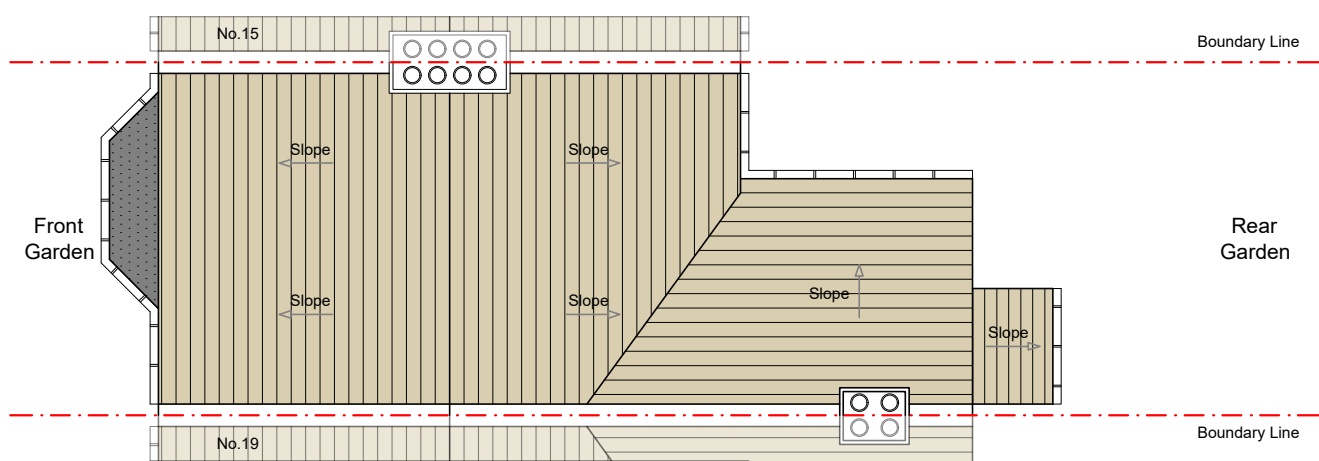

Existing Roof Plan 1:100

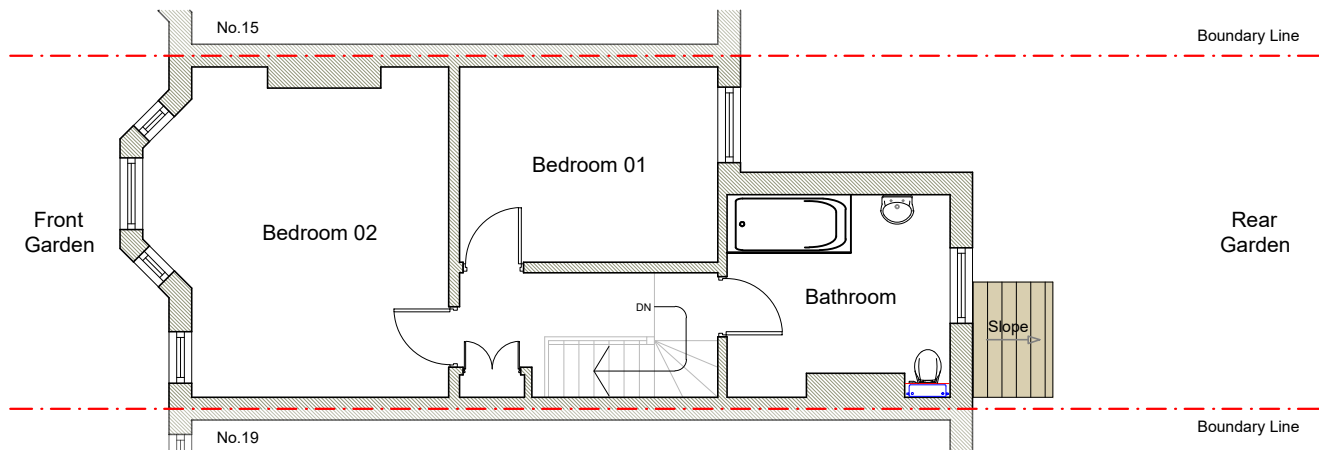


Existing First Floor Plan 1:100

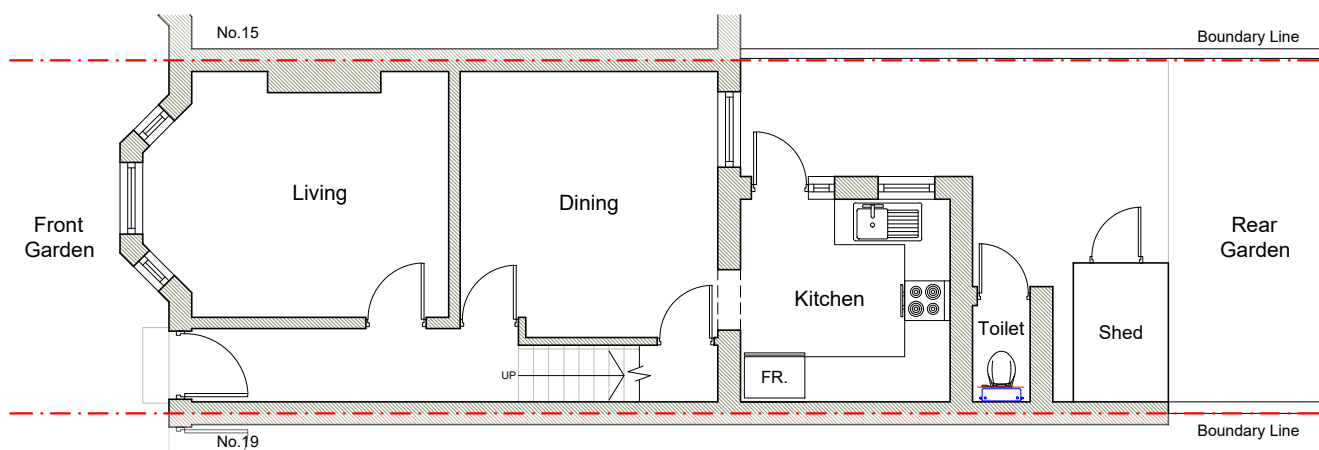


Existing Ground Floor Plan 1:100



Existing Front Elevation 1:100

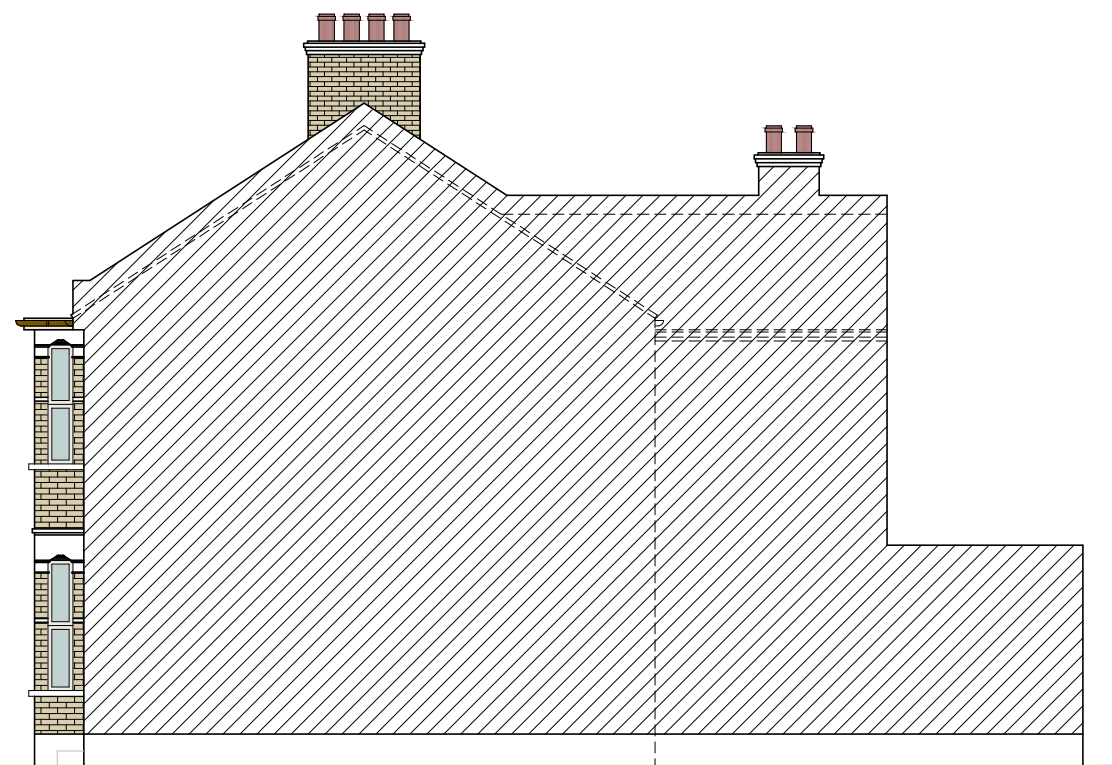

Existing Flank Elevation(1) 1:100

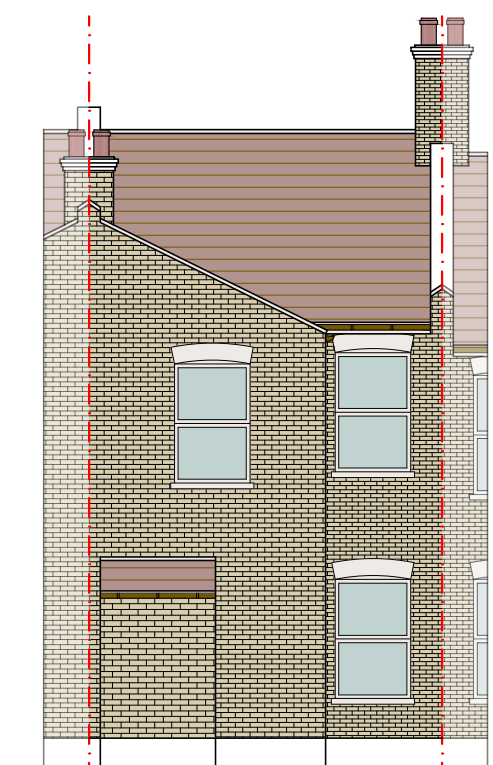

Existing Rear Elevation 1:100




Existing Flank Elevation(2) 1:100

A	17.01.24	DA ISSUE	BL
ISSUE DATE		AMENDMENT	BY

Existing Plans
Proposed Loft Conversion

SCALE 1:100@A3

 

Project : Proposed Loft Conversion
Address : 17 CLONMELL ROAD
LONDON
N17 6JY

Drawing no : 17_CR_PD_01
Issue :
Date : 17/01/24

