




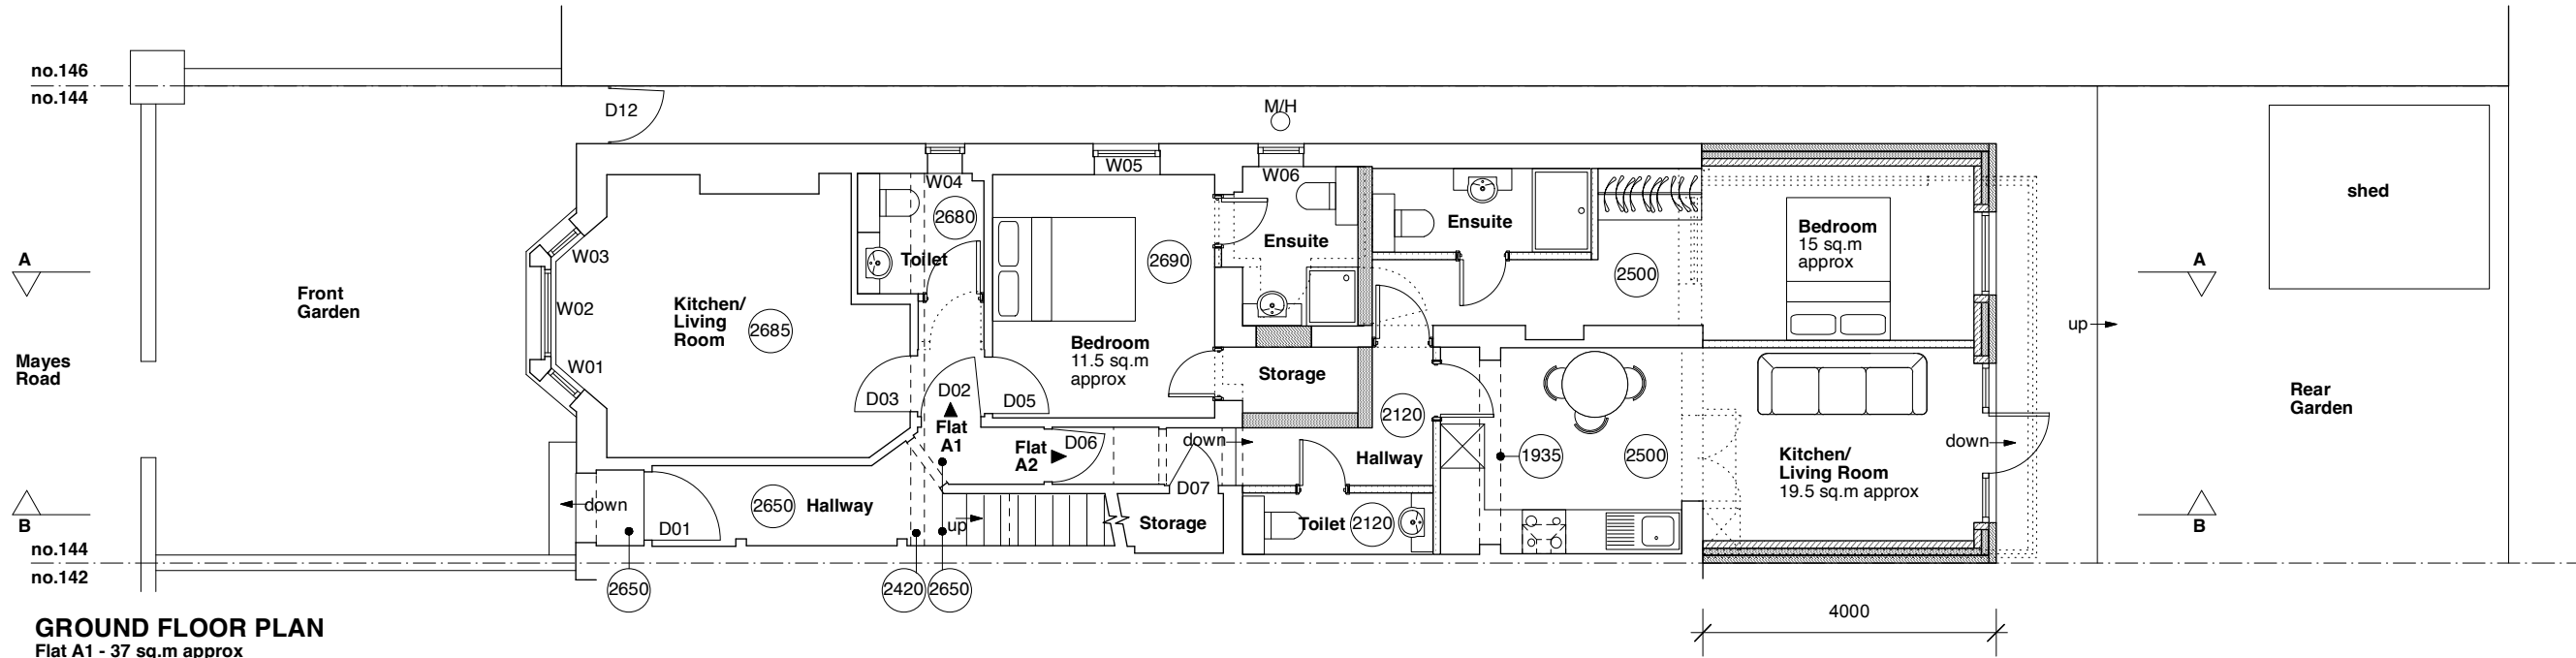

GROUND FLOOR PLAN
Flat A1 - 37 sq.m approx
Flat A2 - 49 sq.m approx

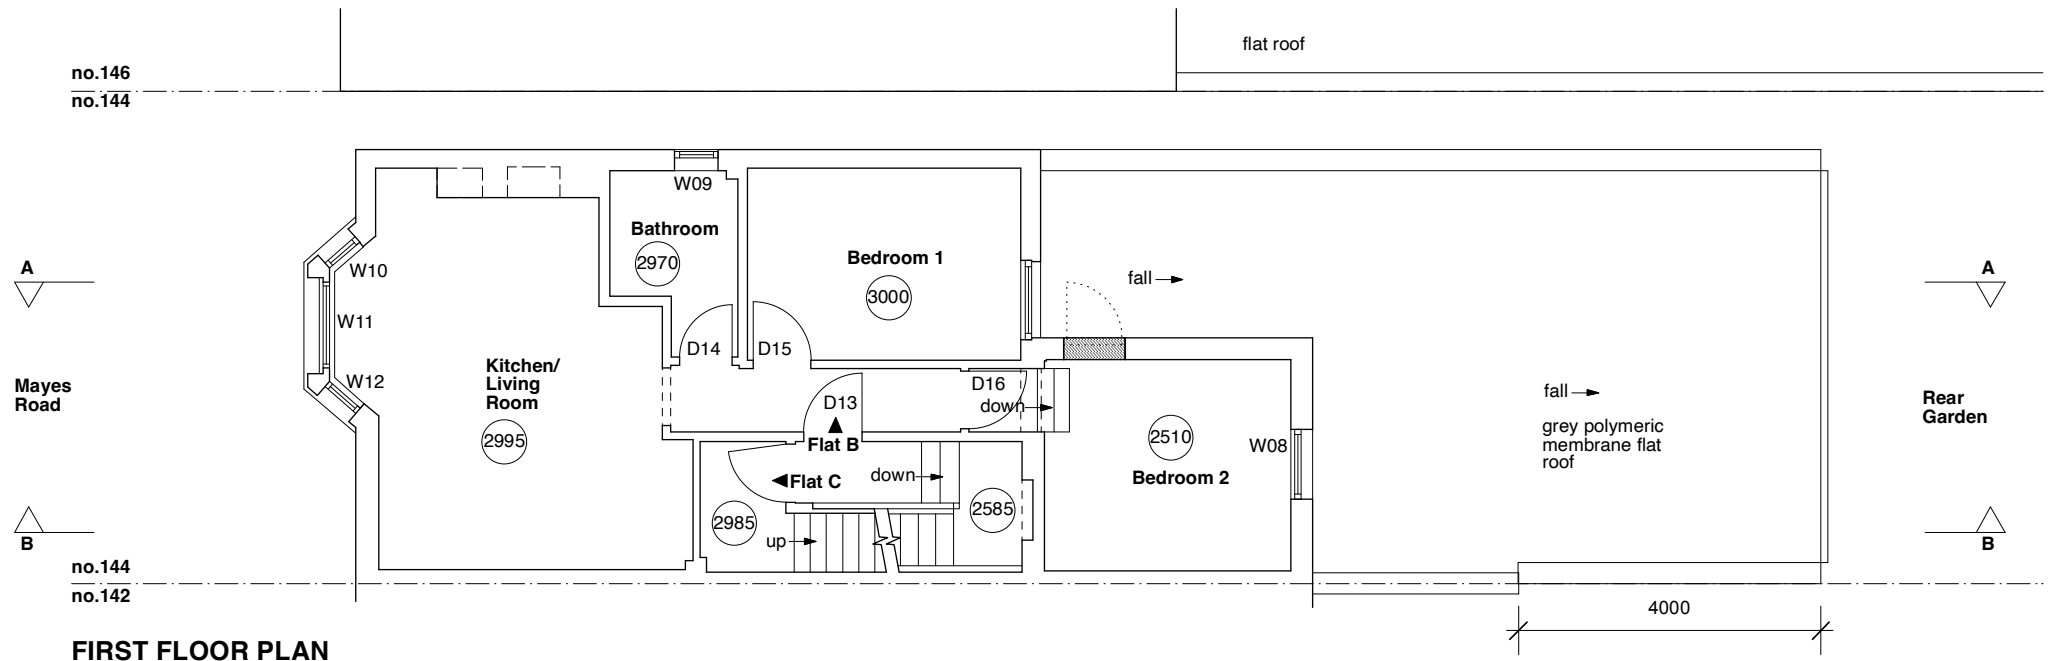

FIRST FLOOR PLAN

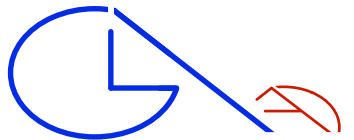

GLA Architecture and Design

Southgate Office Village, Block E,
286A Chase Road, London, N14 6HF
T 020 8886 5100 E g@glaad.co.uk

Client S.Y. PROPERTIES LTD.		
Main Contractor		
Project PROPOSED GROUND FLOOR EXTENSION AND FLATS' ALTERATIONS TO NO. 144 MAYES ROAD, LONDON N22 6SY		
Drawing Title PROPOSED GROUND & FIRST FLOOR PLANS		
Scale 1:100 @ A3	Date December 2023	Drawn By DK
Project No. 2329	Drawing No. 09	Rev. A-
DO NOT SCALE THIS DRAWING. ALL DIMENSIONS TO BE CHECKED ON SITE		
© Copyright This drawing is the copyright of GLA Architecture and Design Ltd. This drawings and any works executed from this drawing shall, unless otherwise agreed in writing by GLA Architecture and Design Ltd, remain the property of the architect.		
DRAWING STATUS A SCHEME - Outline/Scheme drawings for proposals, budgets, etc. B DESIGN DEVELOPMENT - Evolving final design drawings for approvals, tenders, billing etc. C CONSTRUCTION - Fully developed drawings issued under instruction for construction.		
ONLY STATUS 'C' DRAWINGS TO BE USED FOR CONSTRUCTION PURPOSES		




PROPOSED GROUND & FIRST FLOOR PLANS


scale 1:100
0 1 2 3 4 M

KEY:


M/H - Manhole
(2750) - Ceiling Height
W07 - Window Number
D03 - Door Number

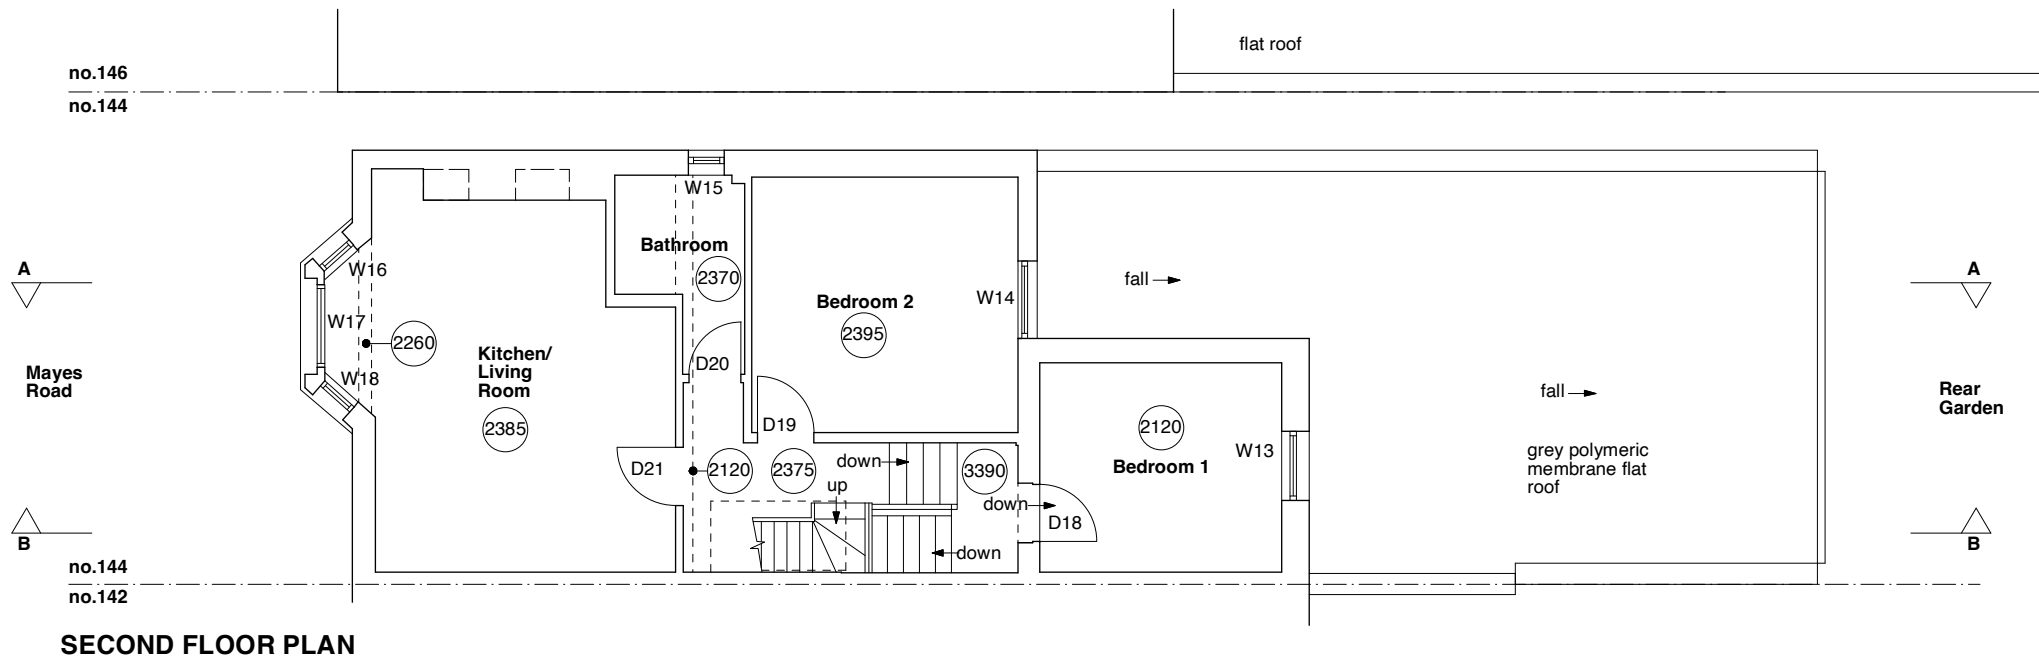

SECOND FLOOR PLAN

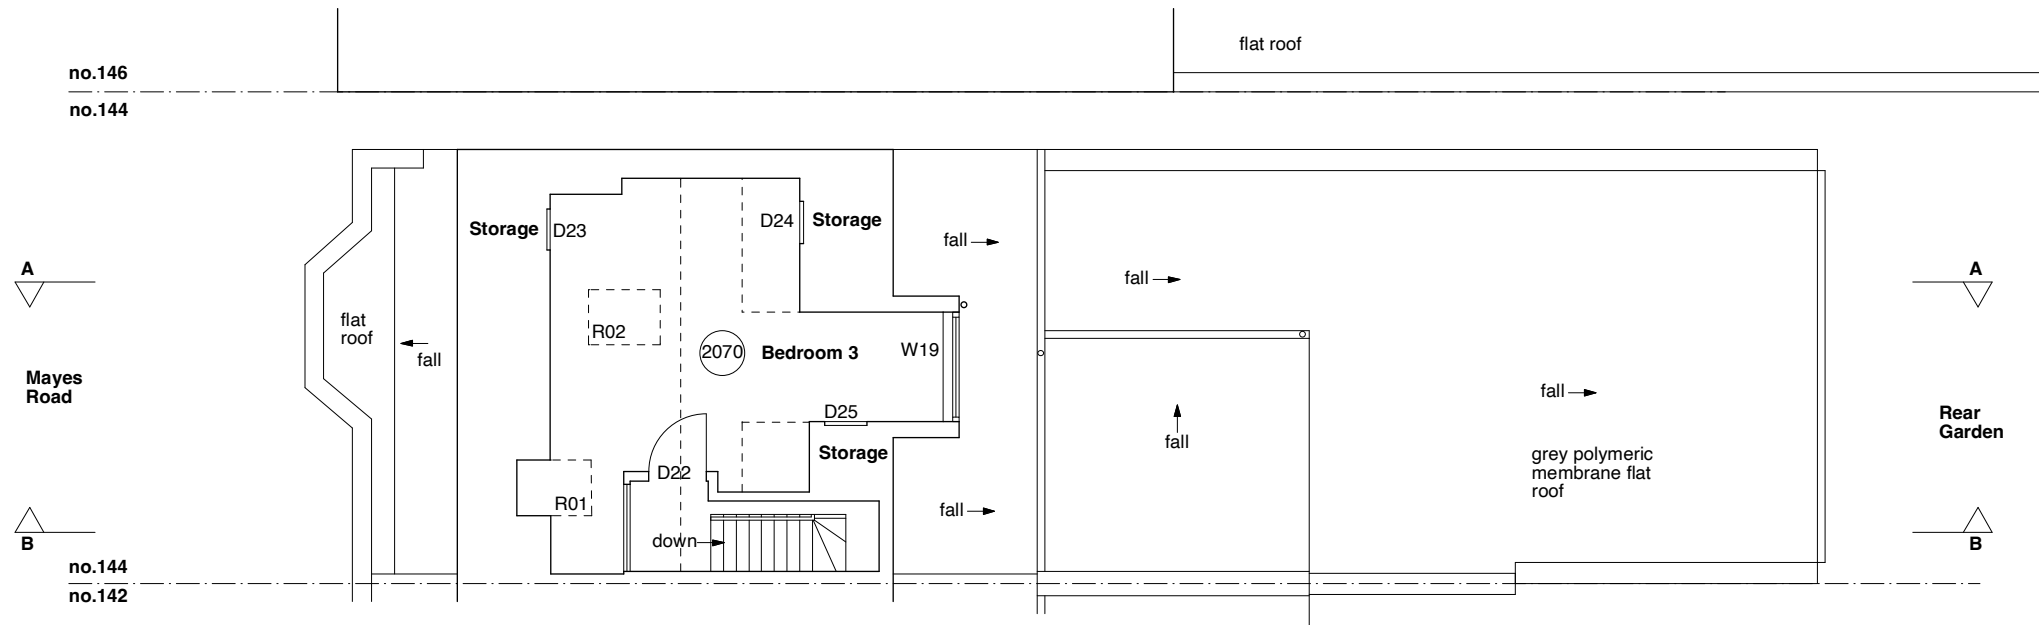


LOFT FLOOR PLAN

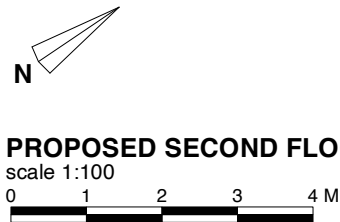



PROPOSED SECOND FLOOR & LOFT PLANS
scale 1:100

KEY:	
R01	- Rooflight Number
2750	- Ceiling Height
W07	- Window Number
D03	- Door Number

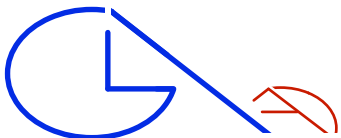


GLA Architecture and Design
Southgate Office Village, Block E,
286A Chase Road, London, N14 6HF
T 020 8886 5100 E g@glaad.co.uk

Client S.Y. PROPERTIES LTD.		
Main Contractor		
Project PROPOSED CONVERSION OF UNITS AT UPPER FLOORS TO NO. 144 MAYES ROAD, LONDON N22 6SY		
Drawing Title PROPOSED SECOND FLOOR & LOFT PLANS		
Scale 1:100 @ A3	Date January 2024	Drawn By DK
Project No. 2329	Drawing No. 10	Rev. A-
DO NOT SCALE THIS DRAWING. ALL DIMENSIONS TO BE CHECKED ON SITE		
© Copyright This drawing is the copyright of GLA Architecture and Design Ltd. This drawings and any works executed from this drawing shall, unless otherwise agreed in writing by GLA Architecture and Design Ltd, remain the property of the architect.		
DRAWING STATUS A SCHEME - Outline/Scheme drawings for proposals, budgets, etc. B DESIGN DEVELOPMENT - Evolving final design drawings for approvals, tenders, billing etc. C CONSTRUCTION - Fully developed drawings issued under instruction for construction.		
ONLY STATUS 'C' DRAWINGS TO BE USED FOR CONSTRUCTION PURPOSES		


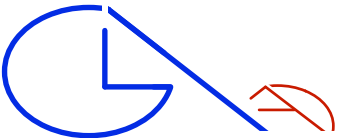
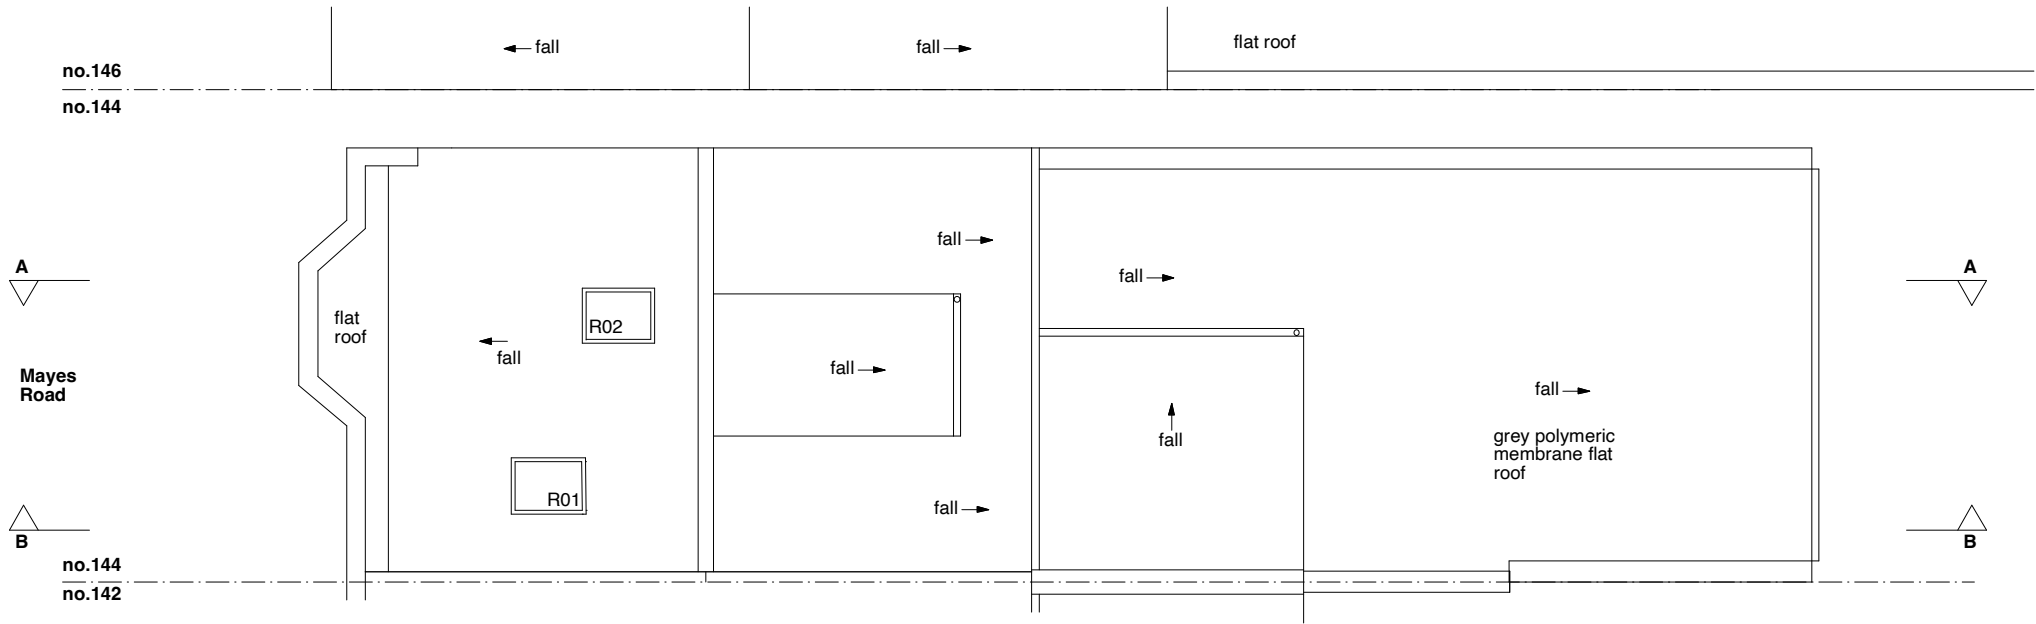


GLA Architecture and Design
Southgate Office Village, Block E,
286A Chase Road, London, N14 6HF
T 020 8886 5100 E g@glaad.co.uk

Client S.Y. PROPERTIES LTD.		
Main Contractor		
Project PROPOSED CONVERSION OF UNITS AT UPPER FLOORS TO NO. 144 MAYES ROAD, LONDON N22 6SY		
Drawing Title PROPOSED ROOF PLAN		
Scale 1:100 @ A3	Date January 2024	Drawn By DK
Project No. 2329	Drawing No. 11	Rev. A-
DO NOT SCALE THIS DRAWING. ALL DIMENSIONS TO BE CHECKED ON SITE		
© Copyright This drawing is the copyright of GLA Architecture and Design Ltd. This drawings and any works executed from this drawing shall, unless otherwise agreed in writing by GLA Architecture and Design Ltd, remain the property of the architect.		
DRAWING STATUS A SCHEME - Outline/Scheme drawings for proposals, budgets, etc. B DESIGN DEVELOPMENT - Evolving final design drawings for approvals, tenders, billing etc. C CONSTRUCTION - Fully developed drawings issued under instruction for construction.		
ONLY STATUS 'C' DRAWINGS TO BE USED FOR CONSTRUCTION PURPOSES		

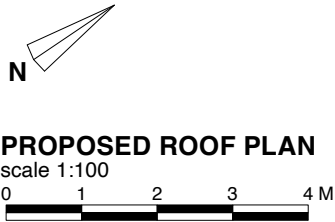

KEY:
R01 - Rooflight Number

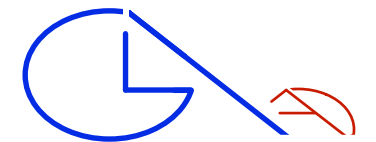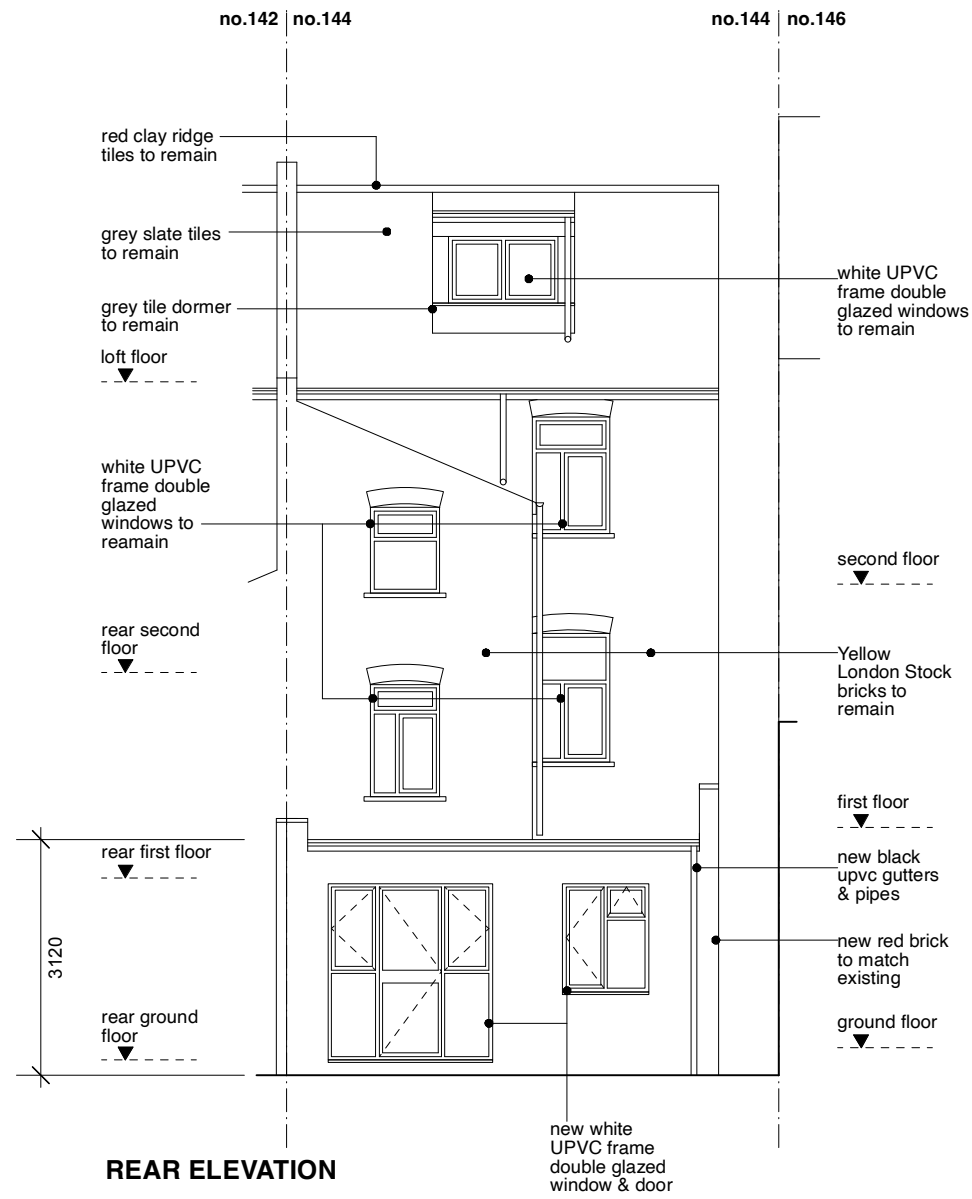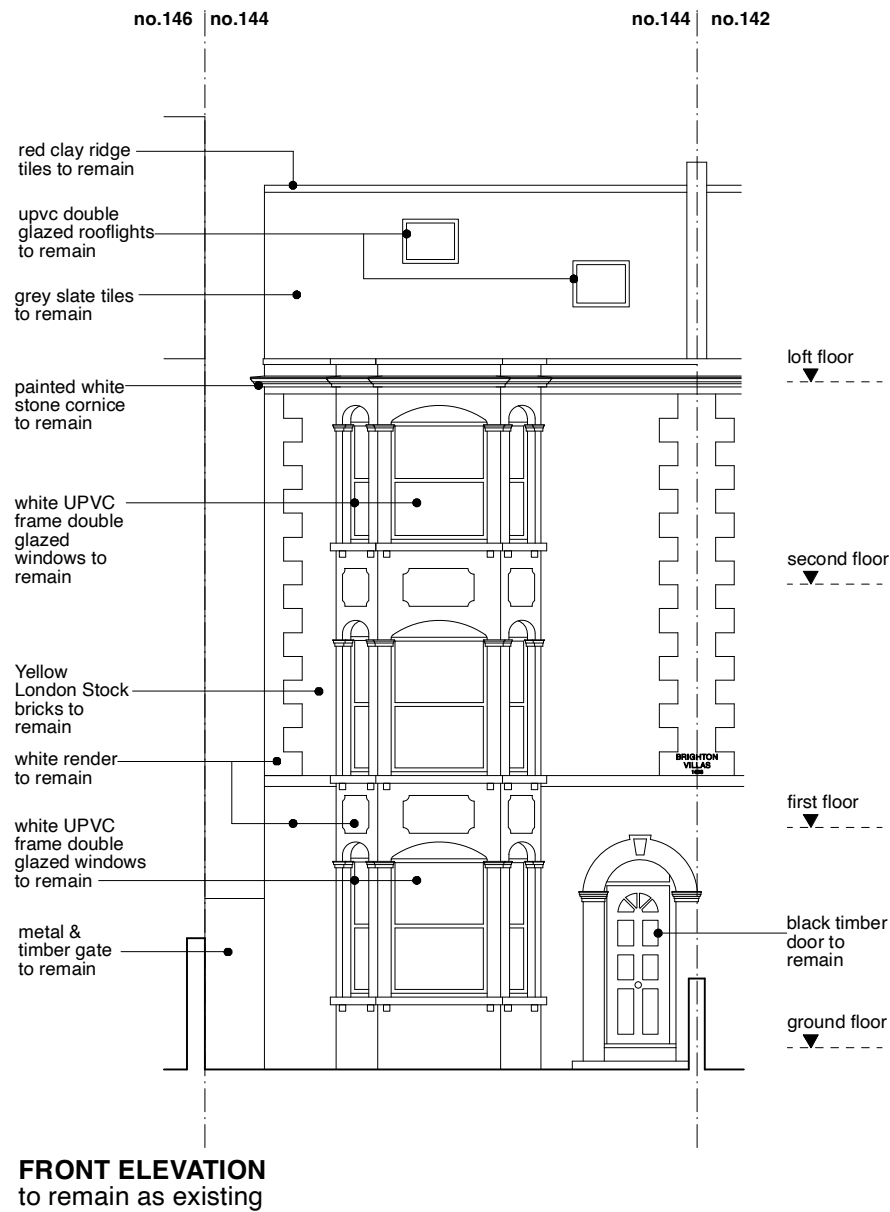



GLA Architecture and Design

Southgate Office Village, Block E,
286A Chase Road, London, N14 6HF
T 020 8886 5100 E g@glaad.co.uk

Client S.Y. PROPERTIES LTD.		
Main Contractor		
Project PROPOSED GROUND FLOOR EXTENSION AND FLATS' ALTERATIONS TO NO. 144 MAYES ROAD, LONDON N22 6SY		
Drawing Title PROPOSED FRONT & REAR ELEVATIONS		
Scale 1:100 @ A3	Date January 2024	Drawn By DK
Project No. 2329	Drawing No. 12	Rev. A-
DO NOT SCALE THIS DRAWING. ALL DIMENSIONS TO BE CHECKED ON SITE		
© Copyright This drawing is the copyright of GLA Architecture and Design Ltd. This drawings and any works executed from this drawing shall, unless otherwise agreed in writing by GLA Architecture and Design Ltd, remain the property of the architect.		
DRAWING STATUS A SCHEME - Outline/Scheme drawings for proposals, budgets, etc. B DESIGN DEVELOPMENT - Evolving final design drawings for approvals, tenders, billing etc. C CONSTRUCTION - Fully developed drawings issued under instruction for construction.		
ONLY STATUS 'C' DRAWINGS TO BE USED FOR CONSTRUCTION PURPOSES		

PROPOSED FRONT & REAR ELEVATIONS
scale 1:100

 


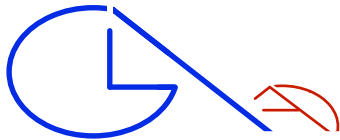

GLA Architecture and Design


Southgate Office Village, Block E,
286A Chase Road, London, N14 6HF
T 020 8886 5100 E g@glaad.co.uk

Client S.Y. PROPERTIES LTD.		
Main Contractor		
Project PROPOSED GROUND FLOOR EXTENSION AND FLATS' ALTERATIONS TO NO. 144 MAYES ROAD, LONDON N22 6SY		
Drawing Title PROPOSED SIDE ELEVATION		
Scale 1:100 @ A3	Date January 2024	Drawn By DK
Project No. 2329	Drawing No. 13	Rev. A-
DO NOT SCALE THIS DRAWING. ALL DIMENSIONS TO BE CHECKED ON SITE		
© Copyright This drawing is the copyright of GLA Architecture and Design Ltd. This drawings and any works executed from this drawing shall, unless otherwise agreed in writing by GLA Architecture and Design Ltd, remain the property of the architect.		
DRAWING STATUS A SCHEME - Outline/Scheme drawings for proposals, budgets, etc. B DESIGN DEVELOPMENT - Evolving final design drawings for approvals, tenders, billing etc. C CONSTRUCTION - Fully developed drawings issued under instruction for construction. ONLY STATUS 'C' DRAWINGS TO BE USED FOR CONSTRUCTION PURPOSES		

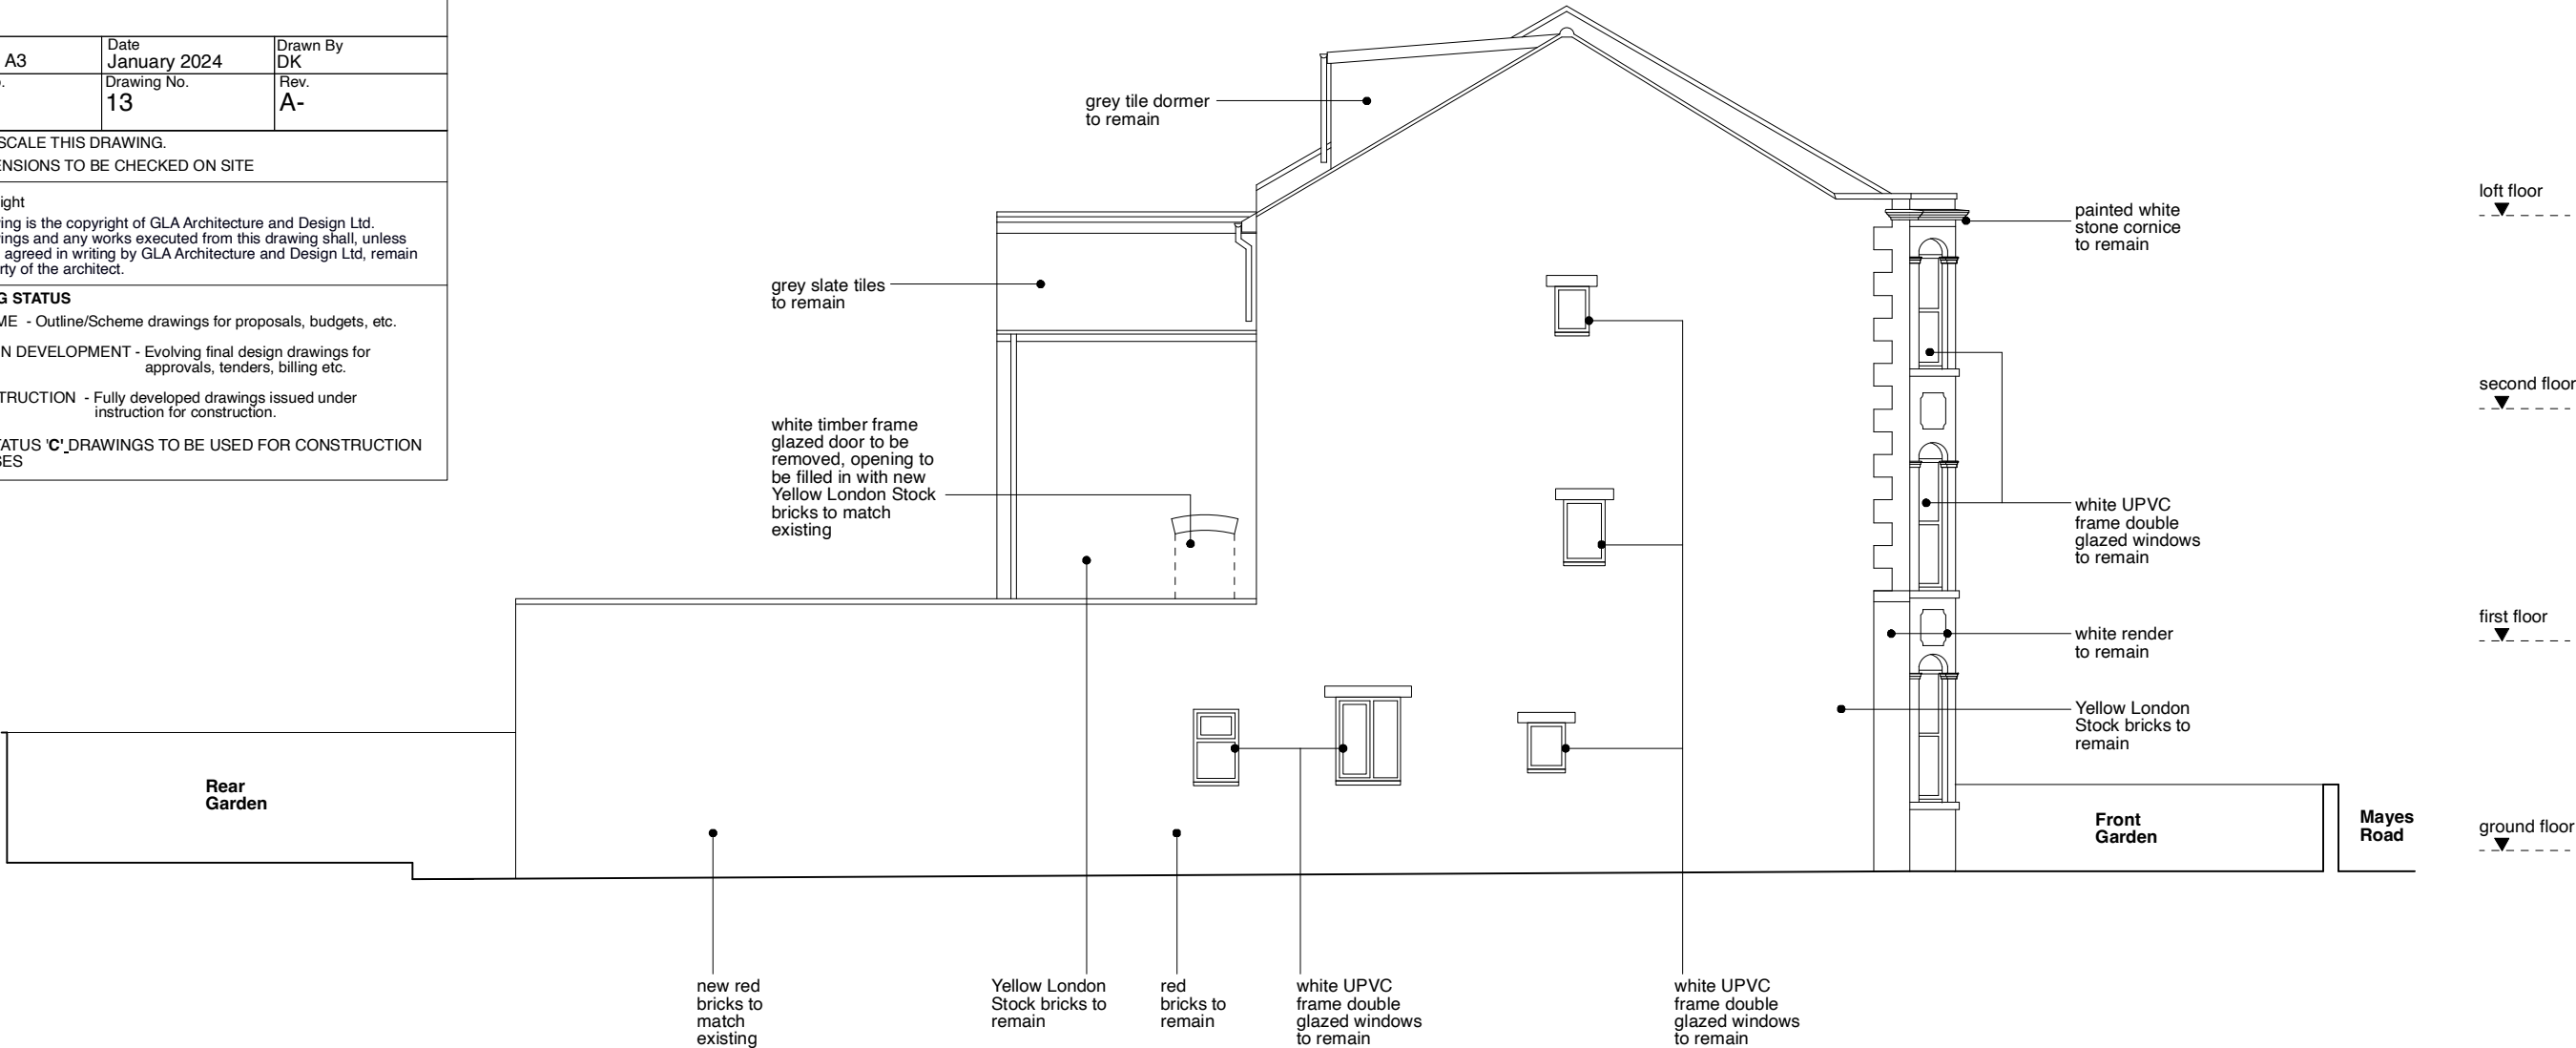

PROPOSED SIDE ELEVATION


scale 1:100
0 1 2 3 4 M

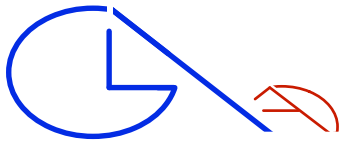

GLA Architecture and Design


Southgate Office Village, Block E,
286A Chase Road, London, N14 6HF
T 020 8886 5100 E g@glaad.co.uk

Client S.Y. PROPERTIES LTD.		
Main Contractor		
Project PROPOSED GROUND FLOOR EXTENSION AND FLATS' ALTERATIONS TO NO. 144 MAYES ROAD, LONDON N22 6SY		
Drawing Title PROPOSED SECTION AA		
Scale 1:100 @ A3	Date August 2023	Drawn By DK
Project No. 2329	Drawing No. 14	Rev. A-
DO NOT SCALE THIS DRAWING. ALL DIMENSIONS TO BE CHECKED ON SITE		
© Copyright This drawing is the copyright of GLA Architecture and Design Ltd. This drawings and any works executed from this drawing shall, unless otherwise agreed in writing by GLA Architecture and Design Ltd, remain the property of the architect.		
DRAWING STATUS A SCHEME - Outline/Scheme drawings for proposals, budgets, etc. B DESIGN DEVELOPMENT - Evolving final design drawings for approvals, tenders, billing etc. C CONSTRUCTION - Fully developed drawings issued under instruction for construction.		
ONLY STATUS 'C'_DRAWINGS TO BE USED FOR CONSTRUCTION PURPOSES		

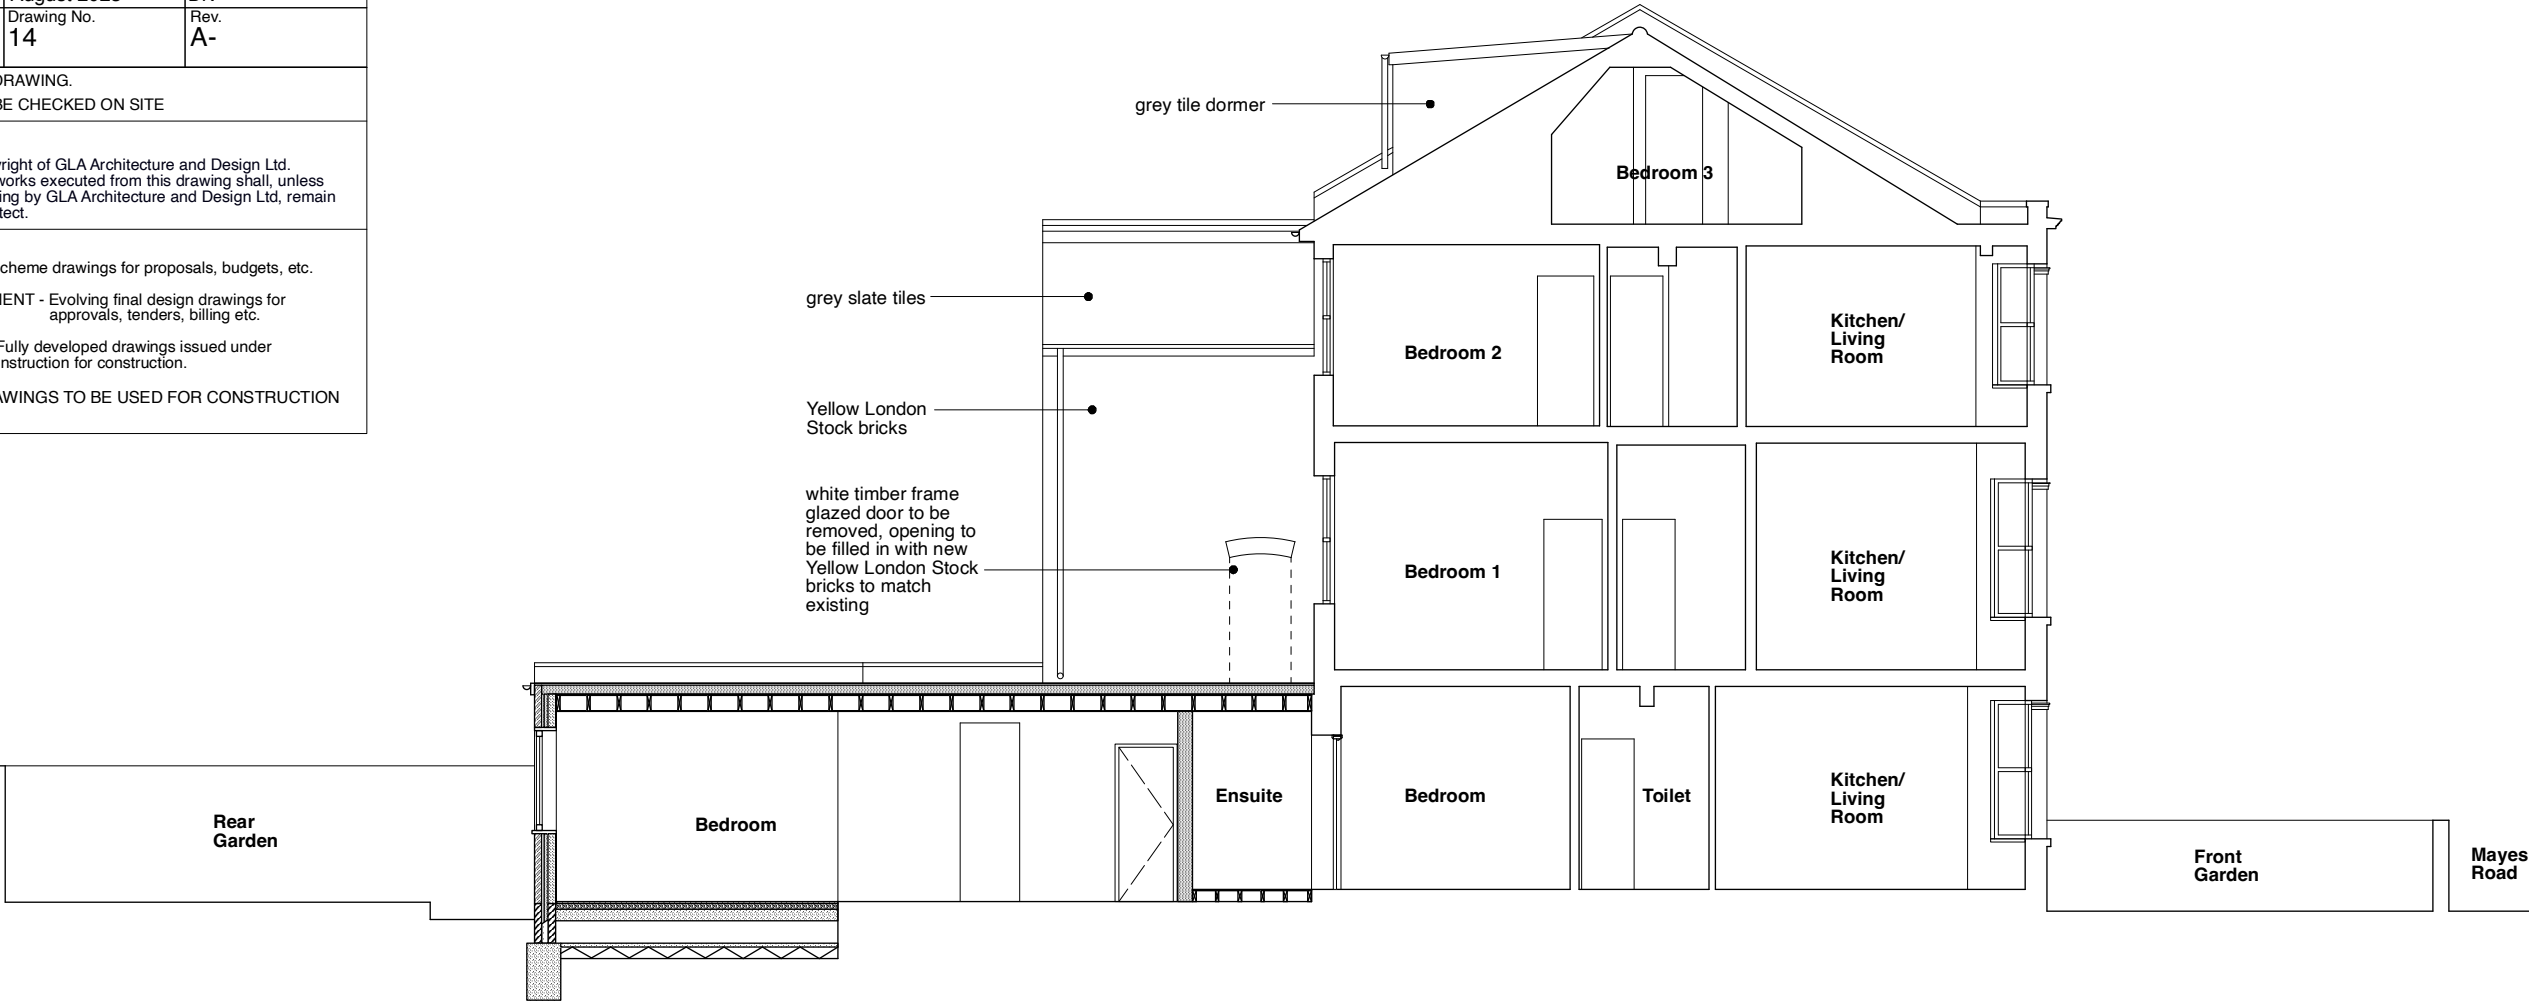

PROPOSED SECTION AA


scale 1:100
0 1 2 3 4 M

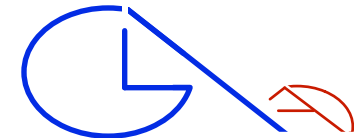

GLA Architecture and Design

Southgate Office Village, Block E,
286A Chase Road, London, N14 6HF
T 020 8886 5100 E g@glaad.co.uk

Client S.Y. PROPERTIES LTD.		
Main Contractor		
Project PROPOSED GROUND FLOOR EXTENSION AND FLATS' ALTERATIONS TO NO. 144 MAYES ROAD, LONDON N22 6SY		
Drawing Title PROPOSED SECTION BB		
Scale 1:100 @ A3	Date January 2024	Drawn By DK
Project No. 2329	Drawing No. 15	Rev. A-
DO NOT SCALE THIS DRAWING. ALL DIMENSIONS TO BE CHECKED ON SITE		
© Copyright This drawing is the copyright of GLA Architecture and Design Ltd. This drawings and any works executed from this drawing shall, unless otherwise agreed in writing by GLA Architecture and Design Ltd, remain the property of the architect.		
DRAWING STATUS A SCHEME - Outline/Scheme drawings for proposals, budgets, etc. B DESIGN DEVELOPMENT - Evolving final design drawings for approvals, tenders, billing etc. C CONSTRUCTION - Fully developed drawings issued under instruction for construction. ONLY STATUS 'C'_DRAWINGS TO BE USED FOR CONSTRUCTION PURPOSES		

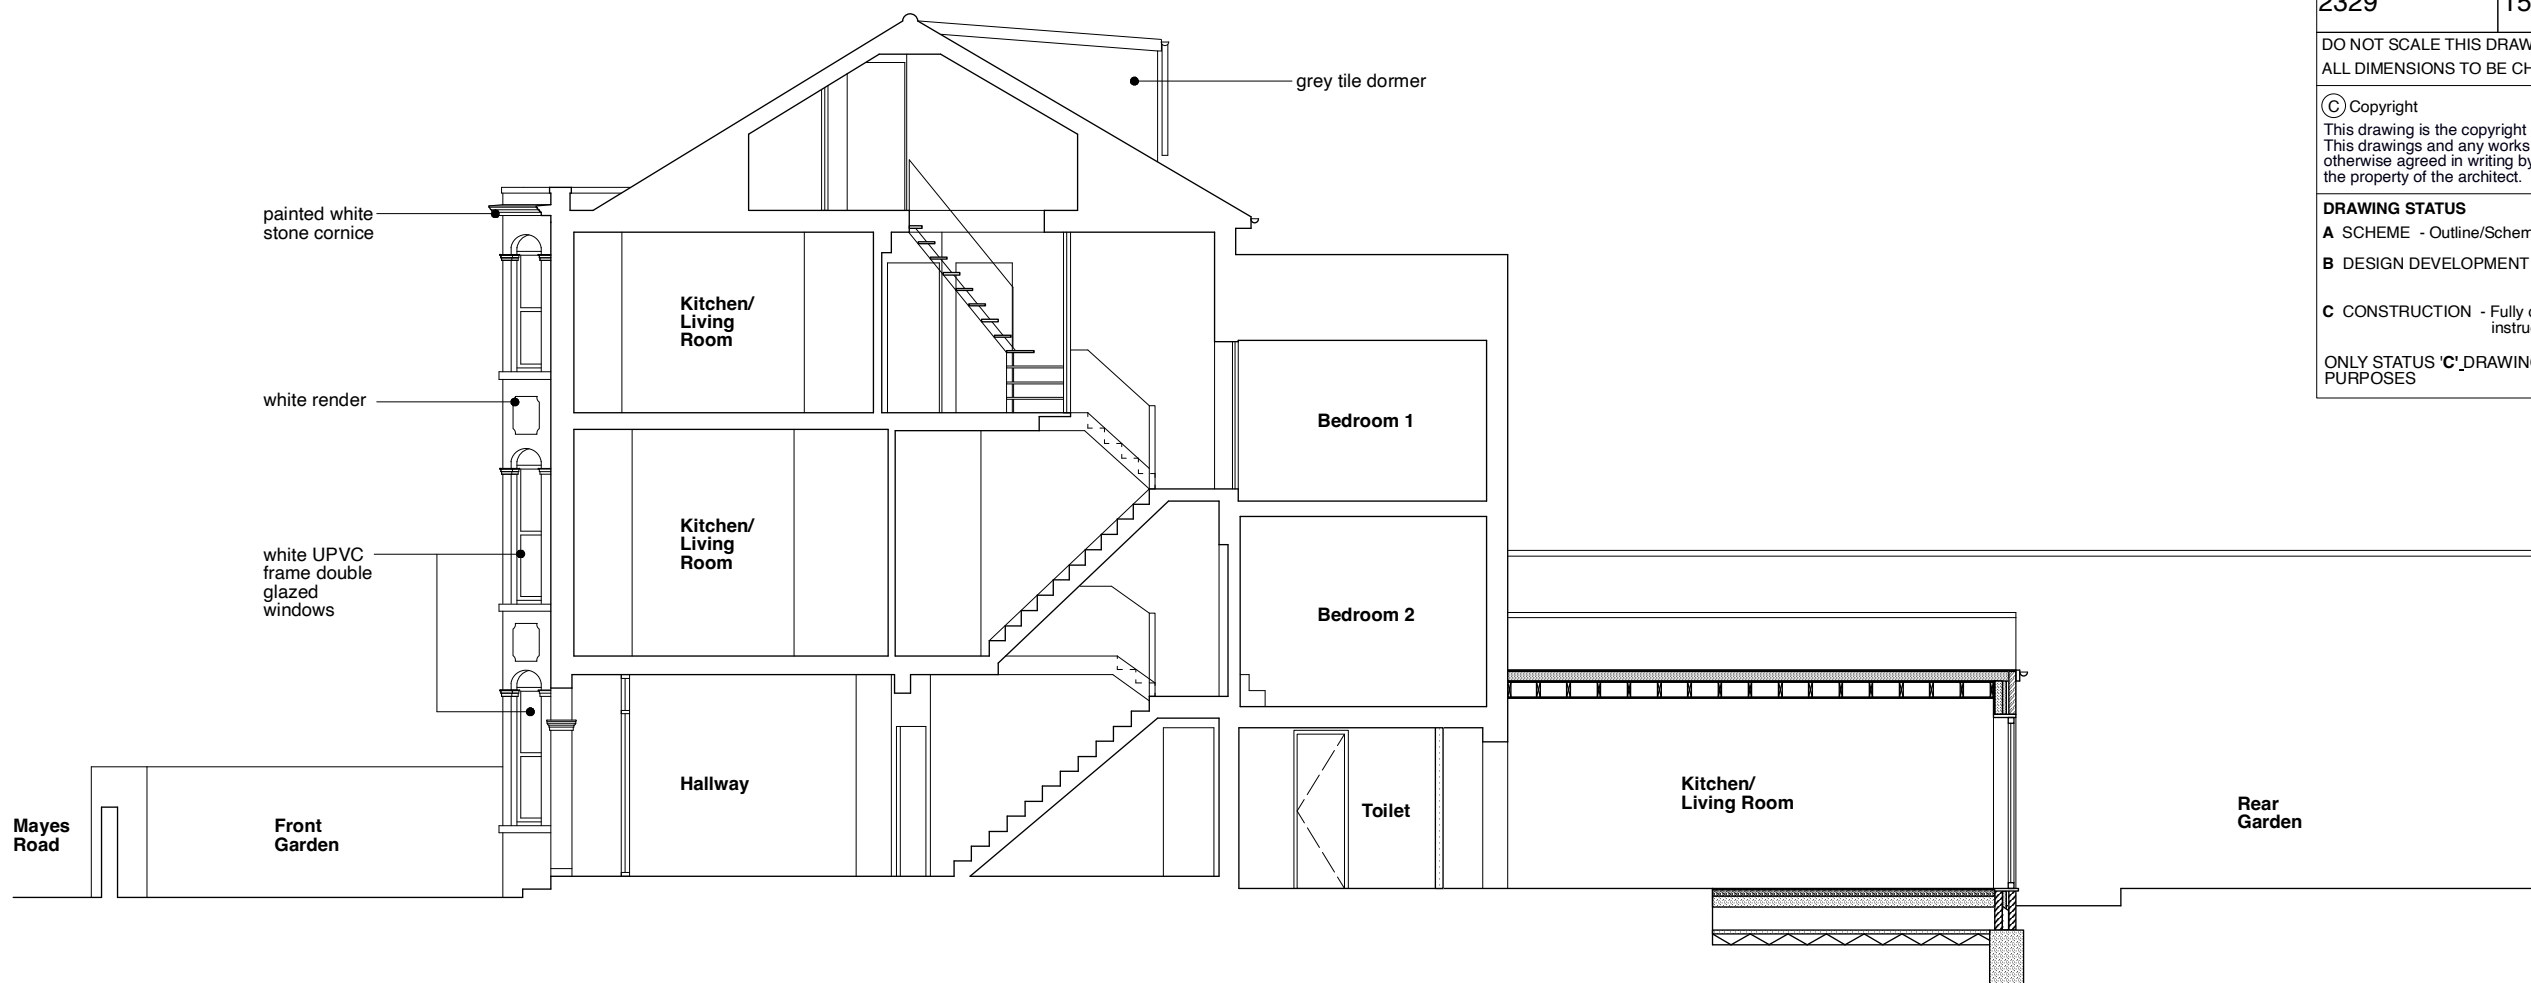

PROPOSED SECTION BB
scale 1:100
0 1 2 3 4 M