



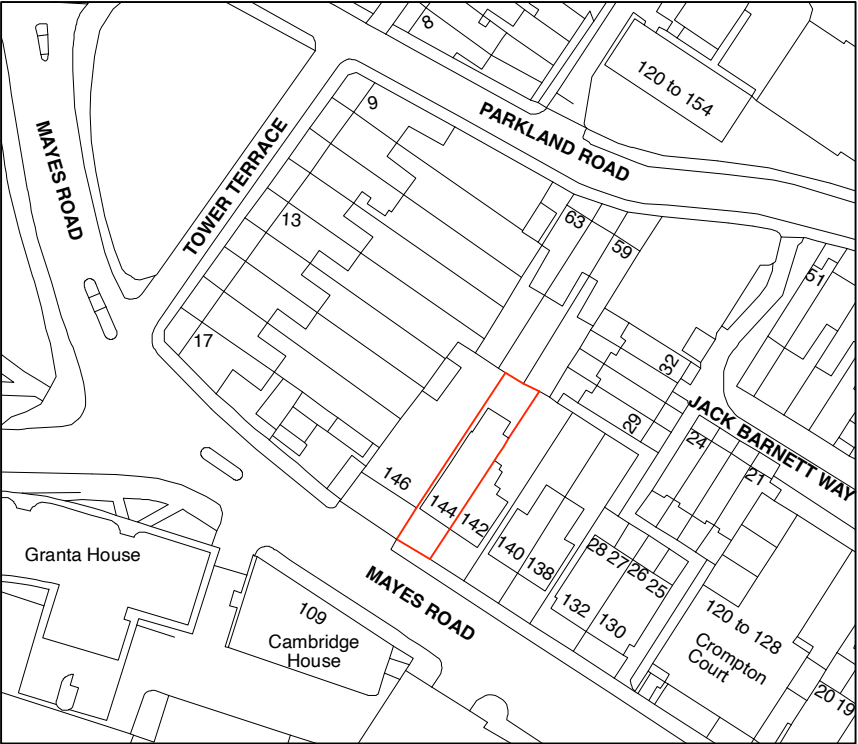

EXISTING SITE PLAN
scale 1:1250
0 10 20 30 40 50 M

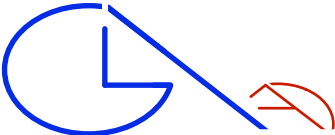

GLA Architecture and Design
Southgate Office Village, Block E,
286A Chase Road, London, N14 6HF
T 020 8886 5100 E g@glaad.co.uk

Client S.Y. PROPERTIES LTD.		
Main Contractor		
Project PROPOSED GROUND FLOOR EXTENSION AND FLATS' ALTERATIONS TO NO. 144 MAYES ROAD, LONDON N22 6SY		
Drawing Title EXISTING SITE PLAN		
Scale 1:1250 @ A3	Date July 2023	Drawn By DK
Project No. 2329	Drawing No. 01	Rev. A-
DO NOT SCALE THIS DRAWING. ALL DIMENSIONS TO BE CHECKED ON SITE		
© Copyright This drawing is the copyright of GLA Architecture and Design Ltd. This drawings and any works executed from this drawing shall, unless otherwise agreed in writing by GLA Architecture and Design Ltd, remain the property of the architect.		
DRAWING STATUS A SCHEME - Outline/Scheme drawings for proposals, budgets, etc. B DESIGN DEVELOPMENT - Evolving final design drawings for approvals, tenders, billing etc. C CONSTRUCTION - Fully developed drawings issued under instruction for construction. ONLY STATUS 'C' DRAWINGS TO BE USED FOR CONSTRUCTION PURPOSES		