




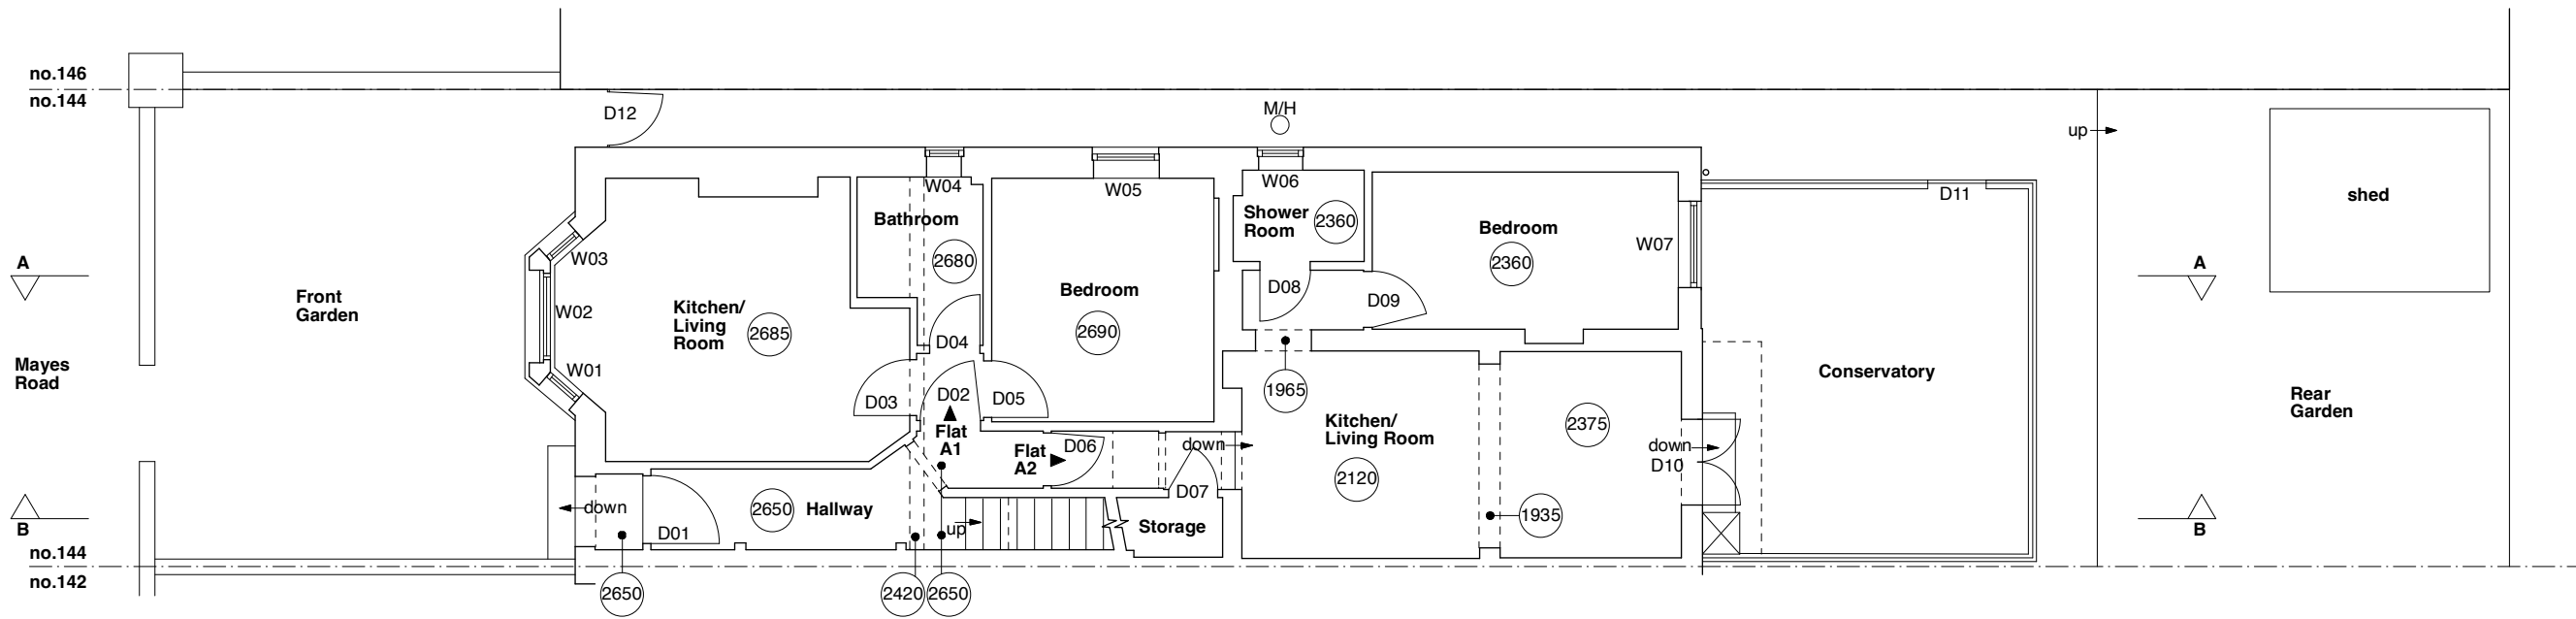

GROUND FLOOR PLAN

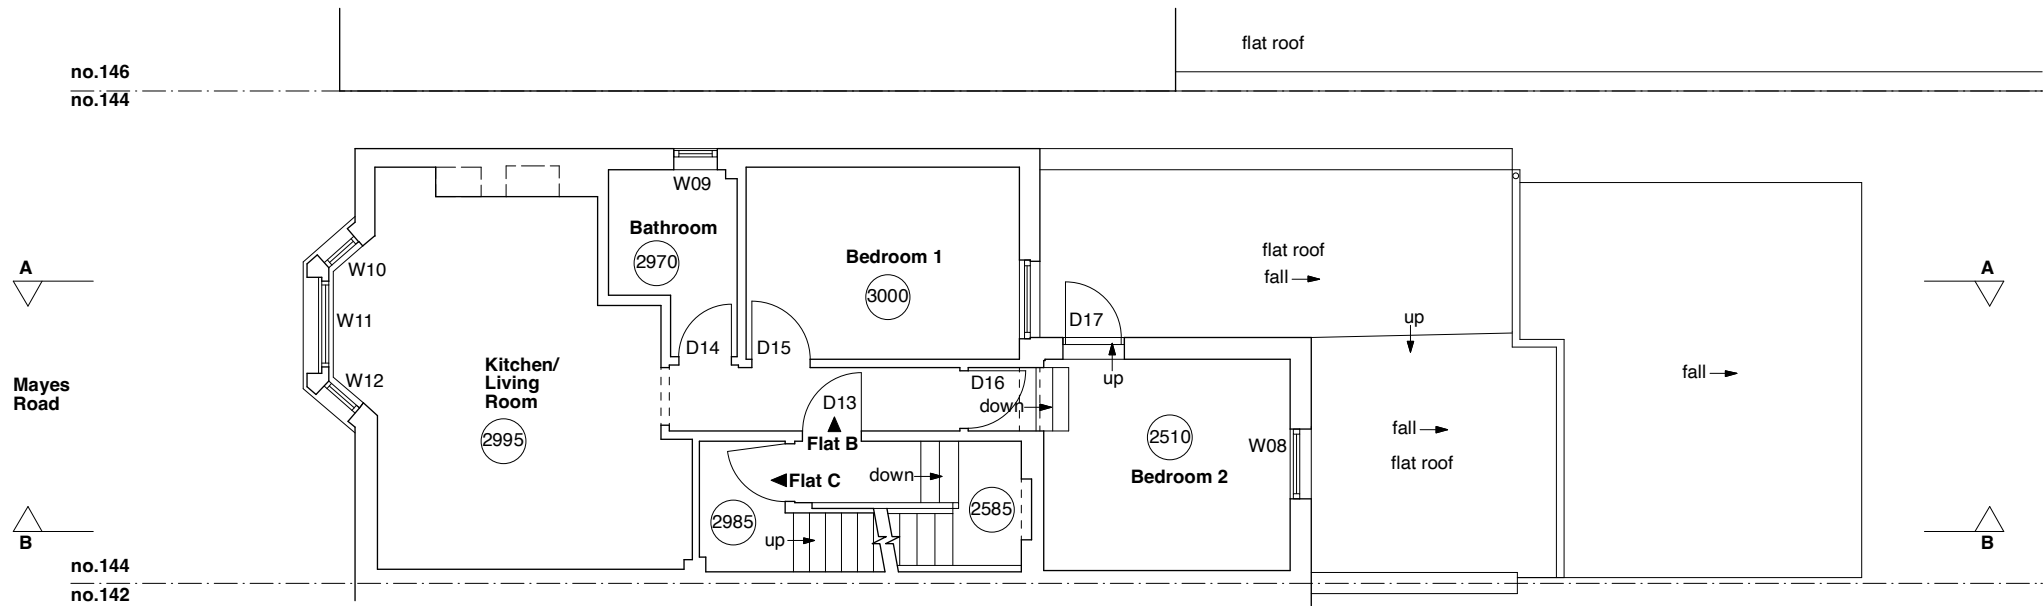

FIRST FLOOR PLAN

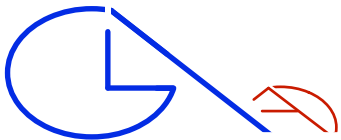

GLA Architecture and Design
Southgate Office Village, Block E,
286A Chase Road, London, N14 6HF
T 020 8886 5100 E g@glaad.co.uk


Client S.Y. PROPERTIES LTD.		
Main Contractor		
Project PROPOSED GROUND FLOOR EXTENSION AND FLATS' ALTERATIONS TO NO. 144 MAYES ROAD, LONDON N22 6SY		
Drawing Title EXISTING GROUND & FIRST FLOOR PLANS		
Scale 1:100 @ A3	Date July 2023	Drawn By DK
Project No. 2329	Drawing No. 02	Rev. A-
DO NOT SCALE THIS DRAWING. ALL DIMENSIONS TO BE CHECKED ON SITE		
© Copyright This drawing is the copyright of GLA Architecture and Design Ltd. This drawings and any works executed from this drawing shall, unless otherwise agreed in writing by GLA Architecture and Design Ltd, remain the property of the architect.		
DRAWING STATUS A SCHEME - Outline/Scheme drawings for proposals, budgets, etc. B DESIGN DEVELOPMENT - Evolving final design drawings for approvals, tenders, billing etc. C CONSTRUCTION - Fully developed drawings issued under instruction for construction.		
ONLY STATUS 'C' DRAWINGS TO BE USED FOR CONSTRUCTION PURPOSES		




EXISTING GROUND & FIRST FLOOR PLANS

scale 1:100
0 1 2 3 4 M

KEY:
M/H - Manhole
(2750) - Ceiling Height
W07 - Window Number
D03 - Door Number

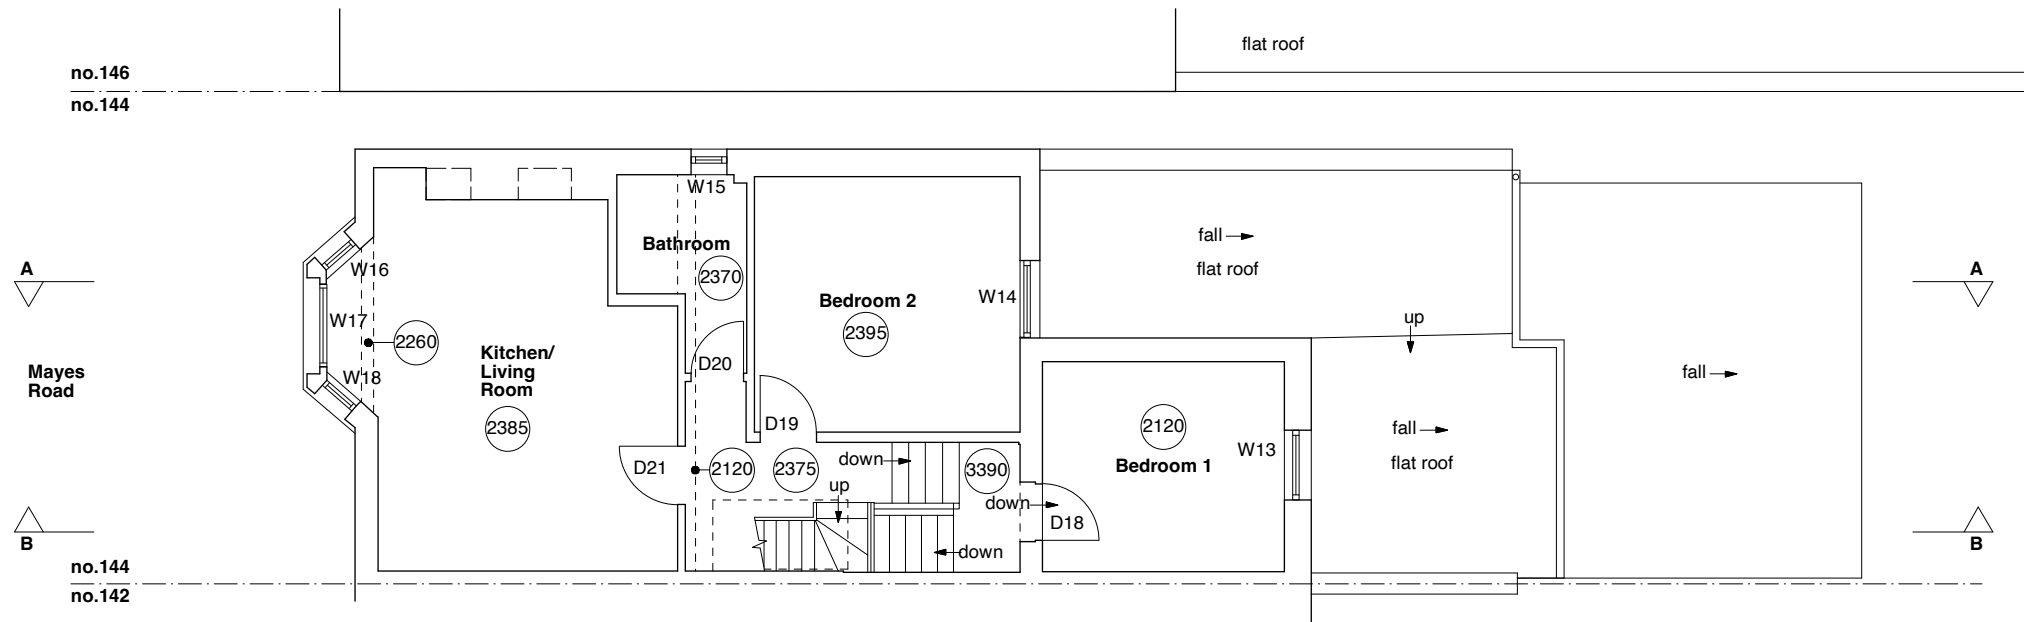

SECOND FLOOR PLAN

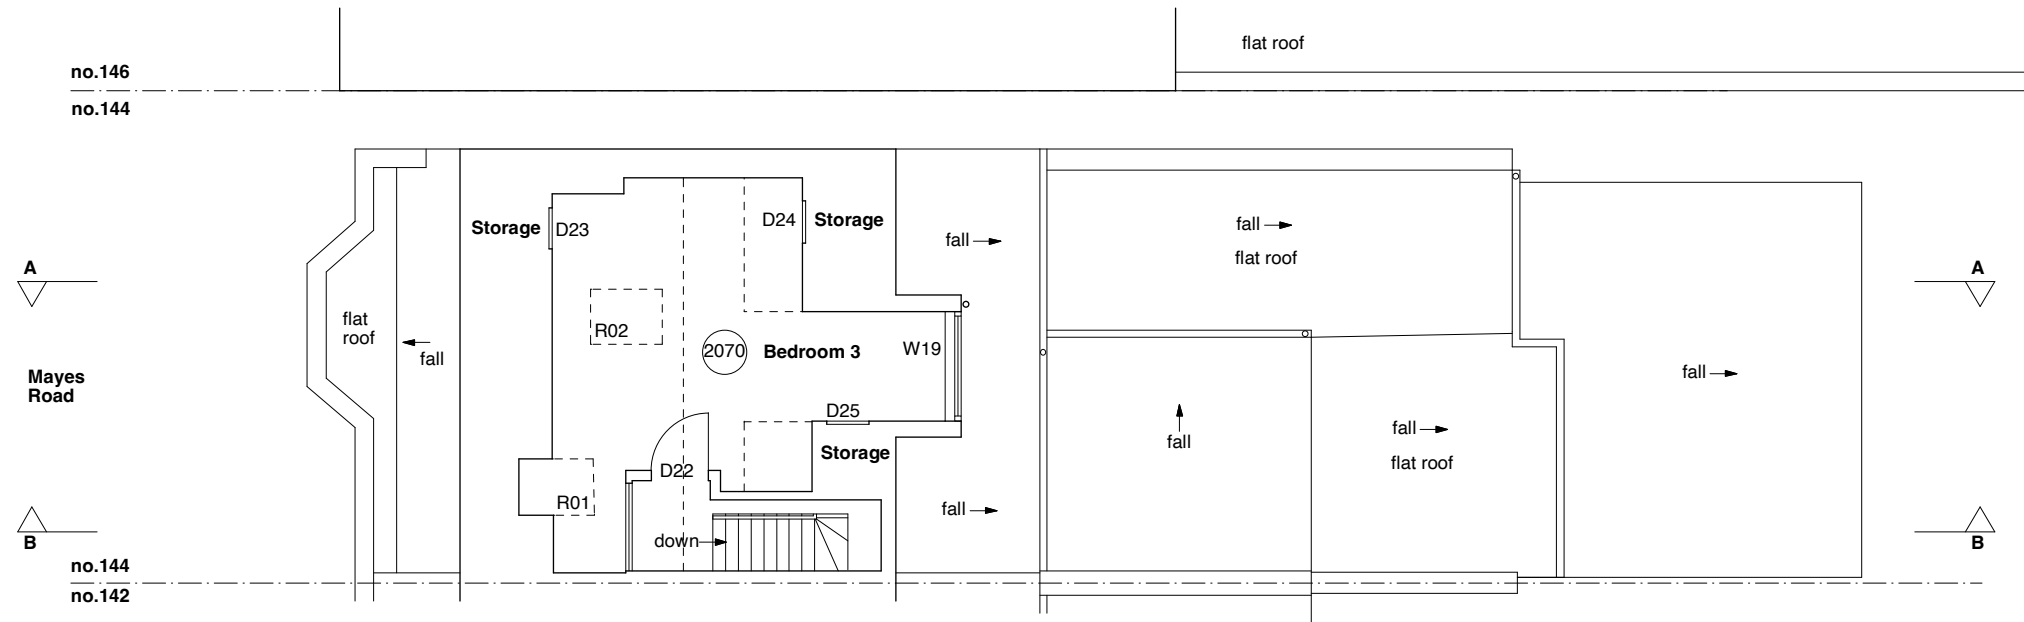


LOFT FLOOR PLAN




EXISTING SECOND FLOOR & LOFT PLANS
scale 1:100
0 1 2 3 4 M

KEY:	
R01	- Rooflight Number
(2750)	- Ceiling Height
W07	- Window Number
D03	- Door Number

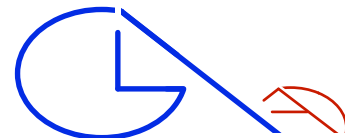

GLA Architecture and Design
Southgate Office Village, Block E,
286A Chase Road, London, N14 6HF
T 020 8886 5100 E g@glaad.co.uk

Client S.Y. PROPERTIES LTD.		
Main Contractor		
Project PROPOSED GROUND FLOOR EXTENSION AND FLATS' ALTERATIONS TO NO. 144 MAYES ROAD, LONDON N22 6SY		
Drawing Title EXISTING SECOND FLOOR & LOFT PLANS		
Scale 1:100 @ A3	Date July 2023	Drawn By DK
Project No. 2329	Drawing No. 03	Rev. A-
DO NOT SCALE THIS DRAWING. ALL DIMENSIONS TO BE CHECKED ON SITE		
© Copyright This drawing is the copyright of GLA Architecture and Design Ltd. This drawings and any works executed from this drawing shall, unless otherwise agreed in writing by GLA Architecture and Design Ltd, remain the property of the architect.		
DRAWING STATUS A SCHEME - Outline/Scheme drawings for proposals, budgets, etc. B DESIGN DEVELOPMENT - Evolving final design drawings for approvals, tenders, billing etc. C CONSTRUCTION - Fully developed drawings issued under instruction for construction.		
ONLY STATUS 'C' DRAWINGS TO BE USED FOR CONSTRUCTION PURPOSES		

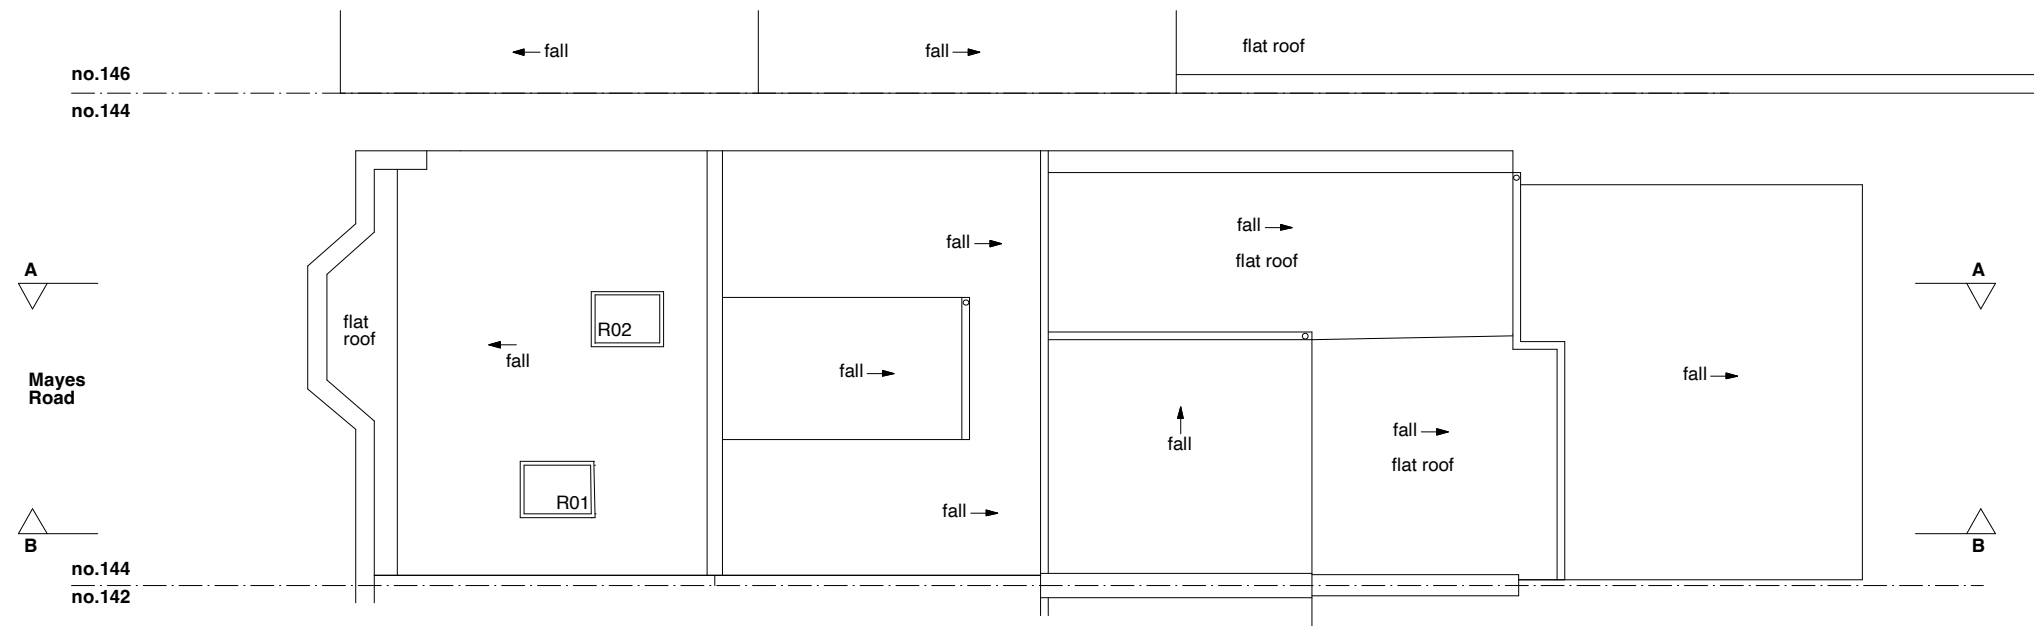




GLA Architecture and Design
Southgate Office Village, Block E,
286A Chase Road, London, N14 6HF
T 020 8886 5100 E g@glaad.co.uk

Client S.Y. PROPERTIES LTD.		
Main Contractor		
Project PROPOSED GROUND FLOOR EXTENSION AND FLATS' ALTERATIONS TO NO. 144 MAYES ROAD, LONDON N22 6SY		
Drawing Title EXISTING ROOF PLAN		
Scale 1:100 @ A3	Date July 2023	Drawn By DK
Project No. 2329	Drawing No. 04	Rev. A-
DO NOT SCALE THIS DRAWING. ALL DIMENSIONS TO BE CHECKED ON SITE		
© Copyright This drawing is the copyright of GLA Architecture and Design Ltd. This drawings and any works executed from this drawing shall, unless otherwise agreed in writing by GLA Architecture and Design Ltd, remain the property of the architect.		
DRAWING STATUS A SCHEME - Outline/Scheme drawings for proposals, budgets, etc. B DESIGN DEVELOPMENT - Evolving final design drawings for approvals, tenders, billing etc. C CONSTRUCTION - Fully developed drawings issued under instruction for construction. ONLY STATUS 'C' DRAWINGS TO BE USED FOR CONSTRUCTION PURPOSES		

KEY:
R01 - Rooflight Number



EXISTING ROOF PLAN
scale 1:100
0 1 2 3 4 M

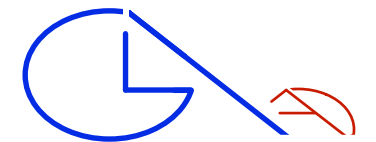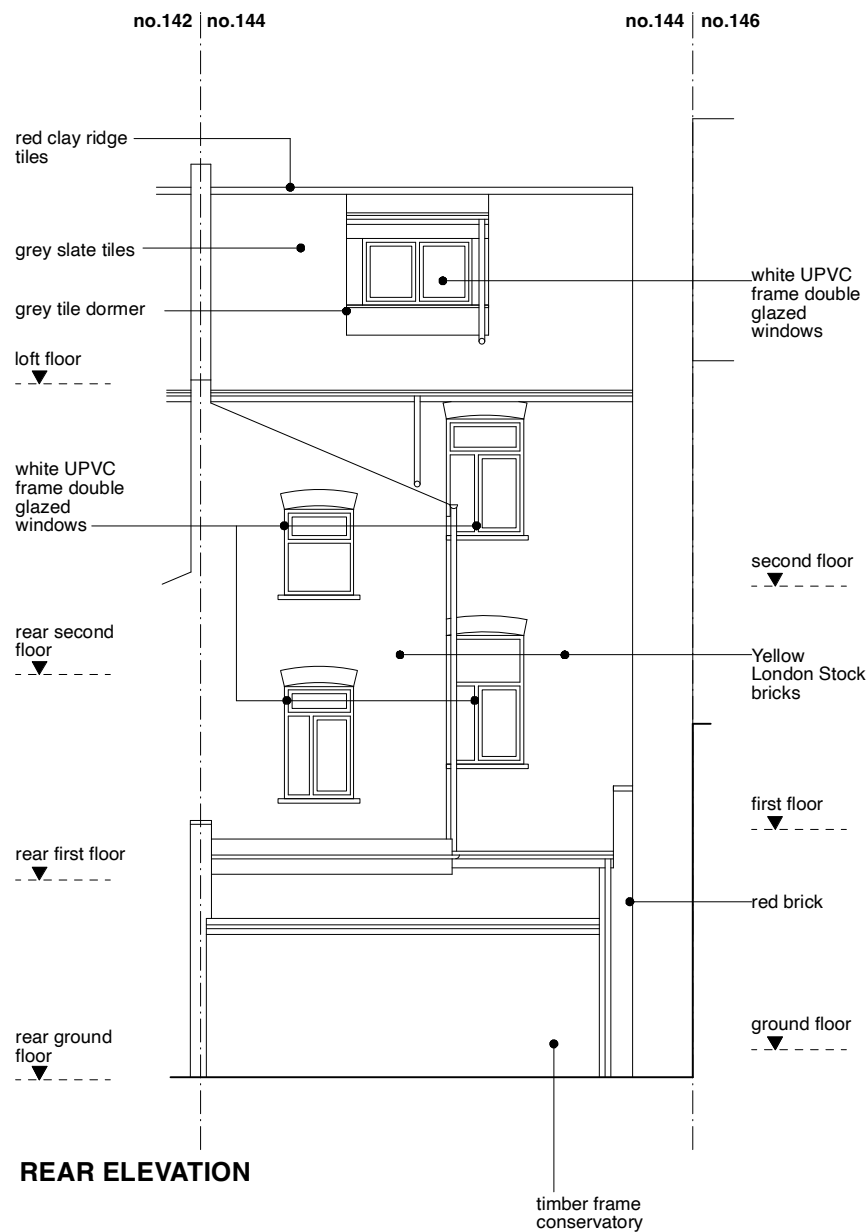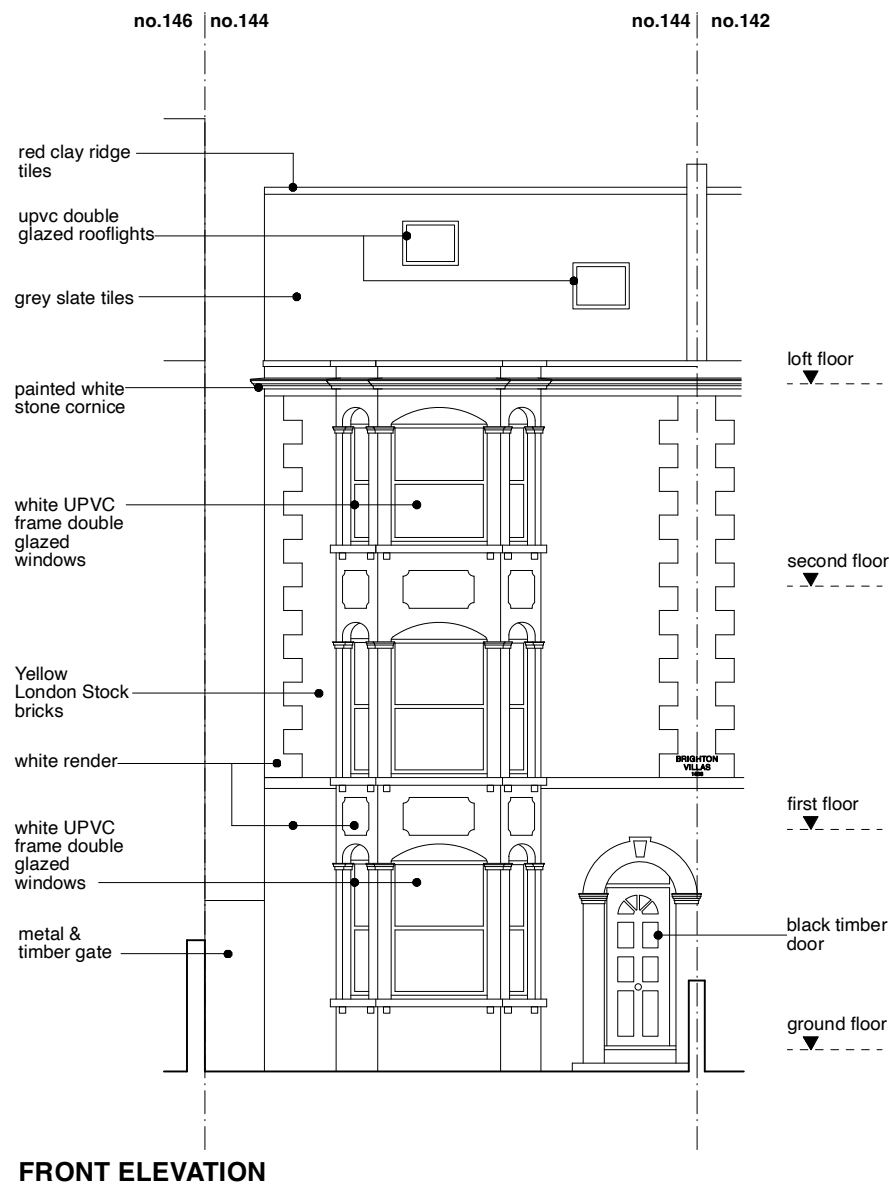


GLA Architecture and Design

Southgate Office Village, Block E,
286A Chase Road, London, N14 6HF
T 020 8886 5100 E g@glaad.co.uk

Client S.Y. PROPERTIES LTD.		
Main Contractor		
Project PROPOSED GROUND FLOOR EXTENSION AND FLATS' ALTERATIONS TO NO. 144 MAYES ROAD, LONDON N22 6SY		
Drawing Title EXISTING FRONT & REAR ELEVATIONS		
Scale 1:100 @ A3	Date August 2023	Drawn By DK
Project No. 2329	Drawing No. 05	Rev. A-
DO NOT SCALE THIS DRAWING. ALL DIMENSIONS TO BE CHECKED ON SITE		
© Copyright This drawing is the copyright of GLA Architecture and Design Ltd. This drawings and any works executed from this drawing shall, unless otherwise agreed in writing by GLA Architecture and Design Ltd, remain the property of the architect.		
DRAWING STATUS		
A SCHEME - Outline/Scheme drawings for proposals, budgets, etc.		
B DESIGN DEVELOPMENT - Evolving final design drawings for approvals, tenders, billing etc.		
C CONSTRUCTION - Fully developed drawings issued under instruction for construction.		
ONLY STATUS 'C' DRAWINGS TO BE USED FOR CONSTRUCTION PURPOSES		

EXISTING FRONT & REAR ELEVATIONS

scale 1:100

 



© Copyright

This drawing is the copyright of GLA Architecture and Design Ltd. This drawings and any works executed from this drawing shall, unless otherwise agreed in writing by GLA Architecture and Design Ltd, remain the property of the architect.


DRAWING STATUS

A SCHEME - Outline/Scheme drawings for proposals, budgets, etc.

B DESIGN DEVELOPMENT - Evolving final design drawings for approvals, tenders, billing etc.

C CONSTRUCTION - Fully developed drawings issued under instruction for construction.


ONLY STATUS 'C' DRAWINGS TO BE USED FOR CONSTRUCTION PURPOSES

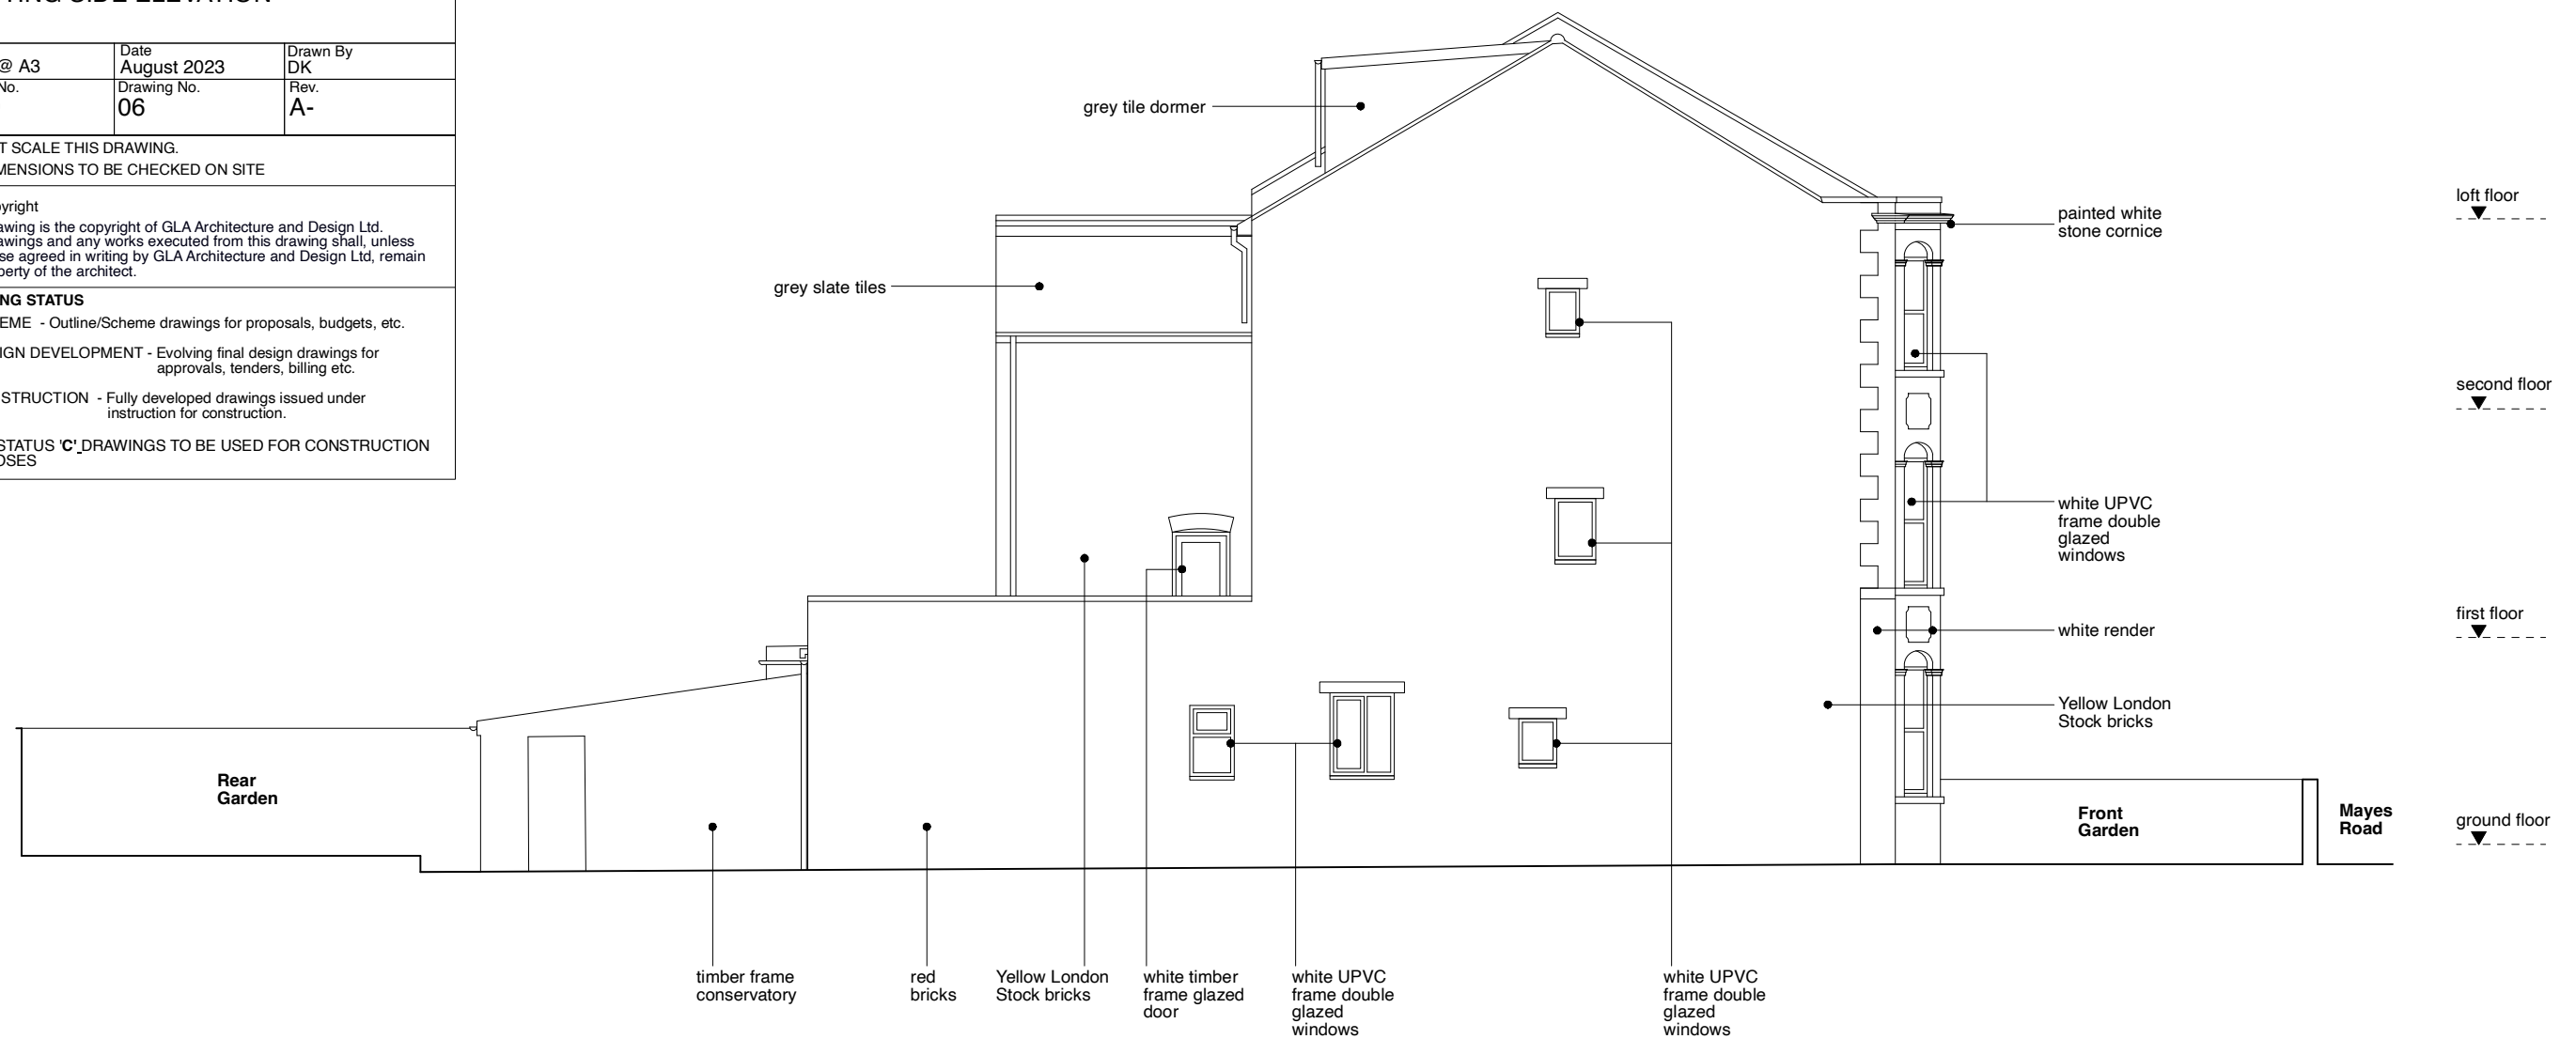

scale 1:100

0 1 2 3 4 M


A horizontal scale bar with alternating black and white segments. It is marked with numbers 0, 1, 2, 3, and 4, followed by the letter 'M' for meters. The total length of the bar represents 4 meters.

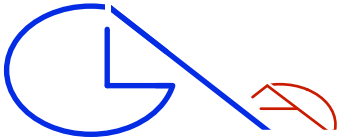

GLA Architecture and Design


Southgate Office Village, Block E,
286A Chase Road, London, N14 6HF
T 020 8886 5100 E g@glaad.co.uk

Client S.Y. PROPERTIES LTD.		
Main Contractor		
Project PROPOSED GROUND FLOOR EXTENSION AND FLATS' ALTERATIONS TO NO. 144 MAYES ROAD, LONDON N22 6SY		
Drawing Title EXISTING SECTION AA		
Scale 1:100 @ A3	Date August 2023	Drawn By DK
Project No. 2329	Drawing No. 07	Rev. A-
DO NOT SCALE THIS DRAWING. ALL DIMENSIONS TO BE CHECKED ON SITE		
© Copyright This drawing is the copyright of GLA Architecture and Design Ltd. This drawings and any works executed from this drawing shall, unless otherwise agreed in writing by GLA Architecture and Design Ltd, remain the property of the architect. DRAWING STATUS A SCHEME - Outline/Scheme drawings for proposals, budgets, etc. B DESIGN DEVELOPMENT - Evolving final design drawings for approvals, tenders, billing etc. C CONSTRUCTION - Fully developed drawings issued under instruction for construction. ONLY STATUS 'C'_DRAWINGS TO BE USED FOR CONSTRUCTION PURPOSES		

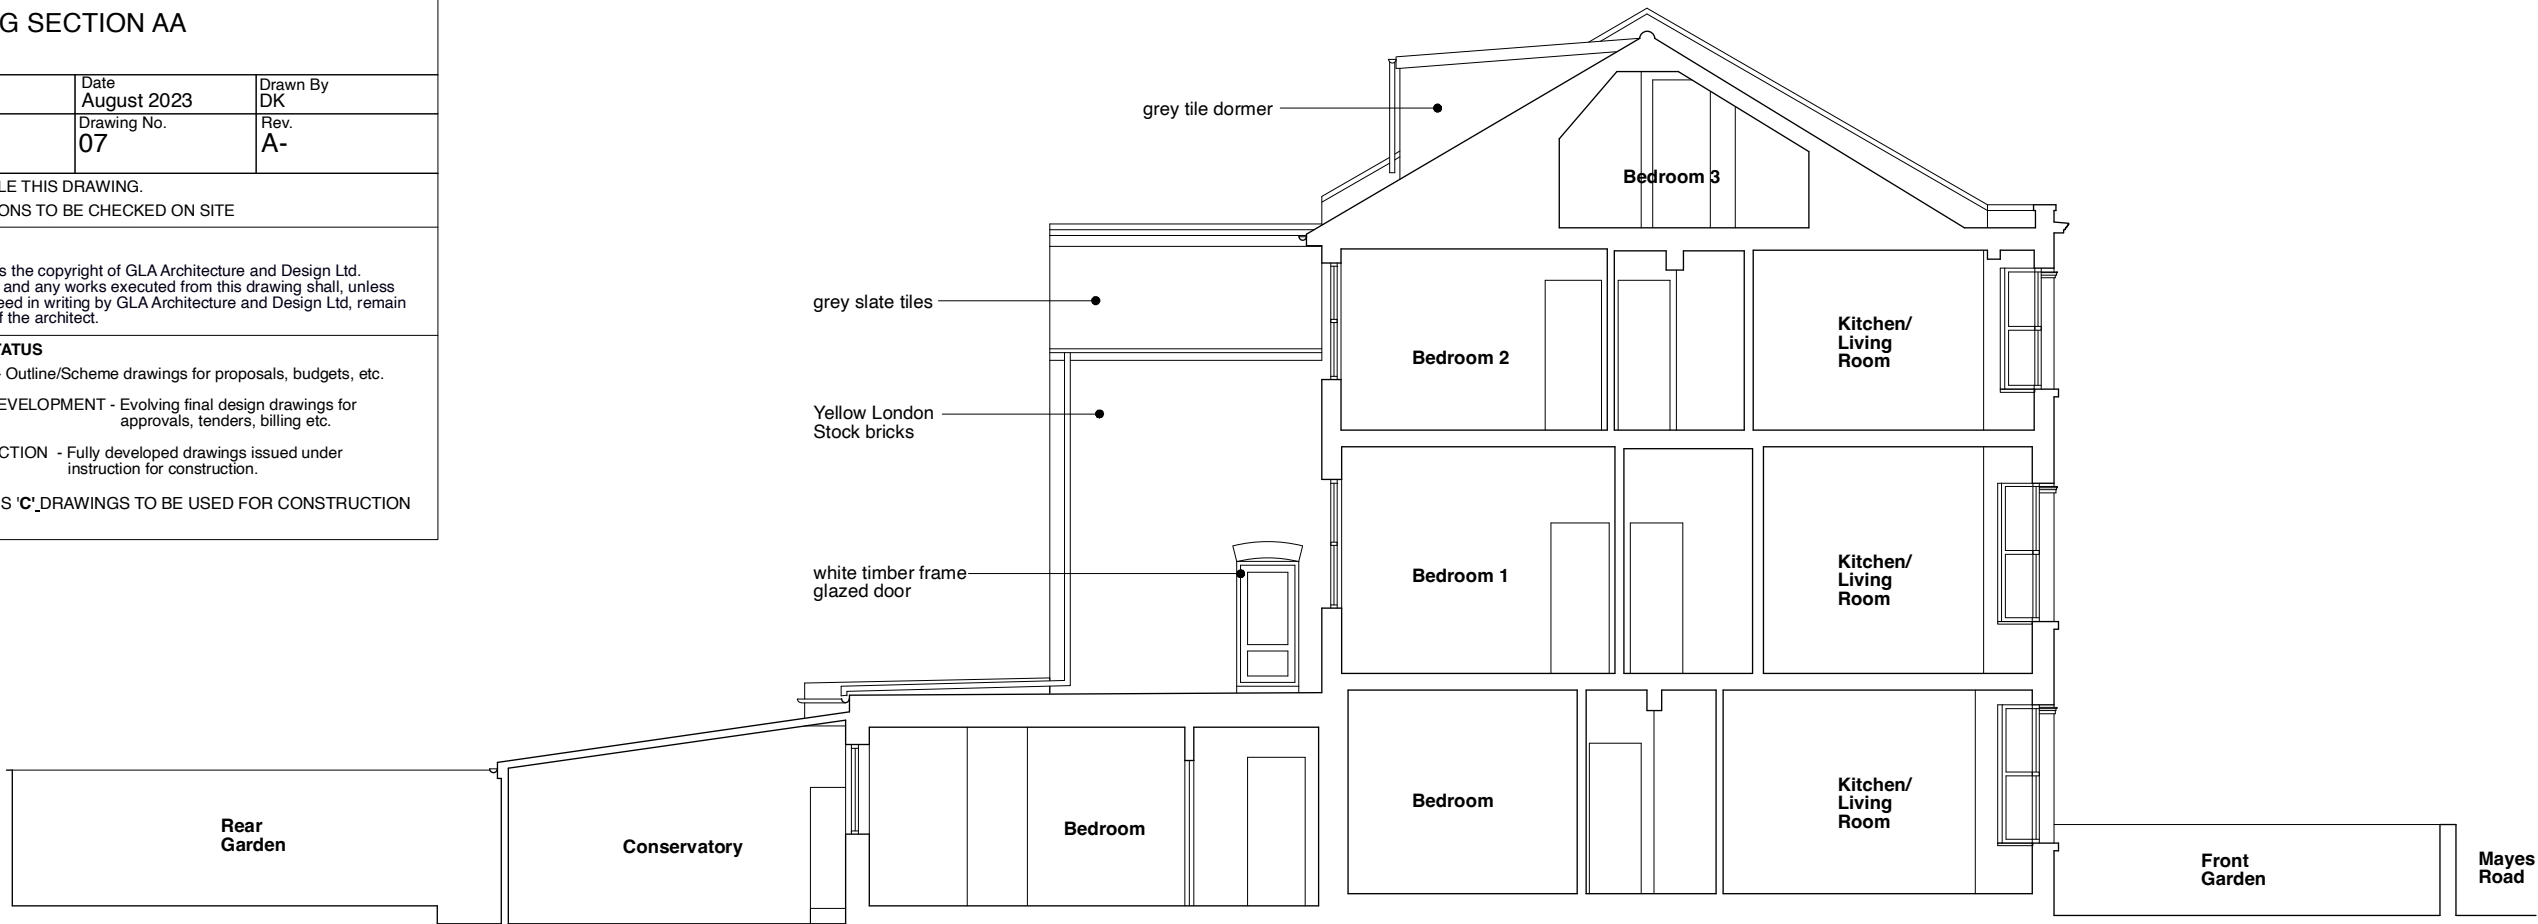


EXISTING SECTION AA

scale 1:100
0 1 2 3 4 M

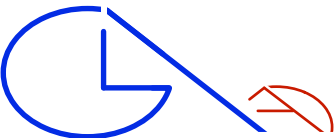

GLA Architecture and Design
Southgate Office Village, Block E,
286A Chase Road, London, N14 6HF
T 020 8886 5100 E g@glaad.co.uk

Client S.Y. PROPERTIES LTD.		
Main Contractor		
Project PROPOSED GROUND FLOOR EXTENSION AND FLATS' ALTERATIONS TO NO. 144 MAYES ROAD, LONDON N22 6SY		
Drawing Title EXISTING SECTION BB		
Scale 1:100 @ A3	Date August 2023	Drawn By DK
Project No. 2329	Drawing No. 08	Rev. A-
DO NOT SCALE THIS DRAWING. ALL DIMENSIONS TO BE CHECKED ON SITE		
© Copyright This drawing is the copyright of GLA Architecture and Design Ltd. This drawings and any works executed from this drawing shall, unless otherwise agreed in writing by GLA Architecture and Design Ltd, remain the property of the architect.		
DRAWING STATUS A SCHEME - Outline/Scheme drawings for proposals, budgets, etc. B DESIGN DEVELOPMENT - Evolving final design drawings for approvals, tenders, billing etc. C CONSTRUCTION - Fully developed drawings issued under instruction for construction. ONLY STATUS 'C' DRAWINGS TO BE USED FOR CONSTRUCTION PURPOSES		

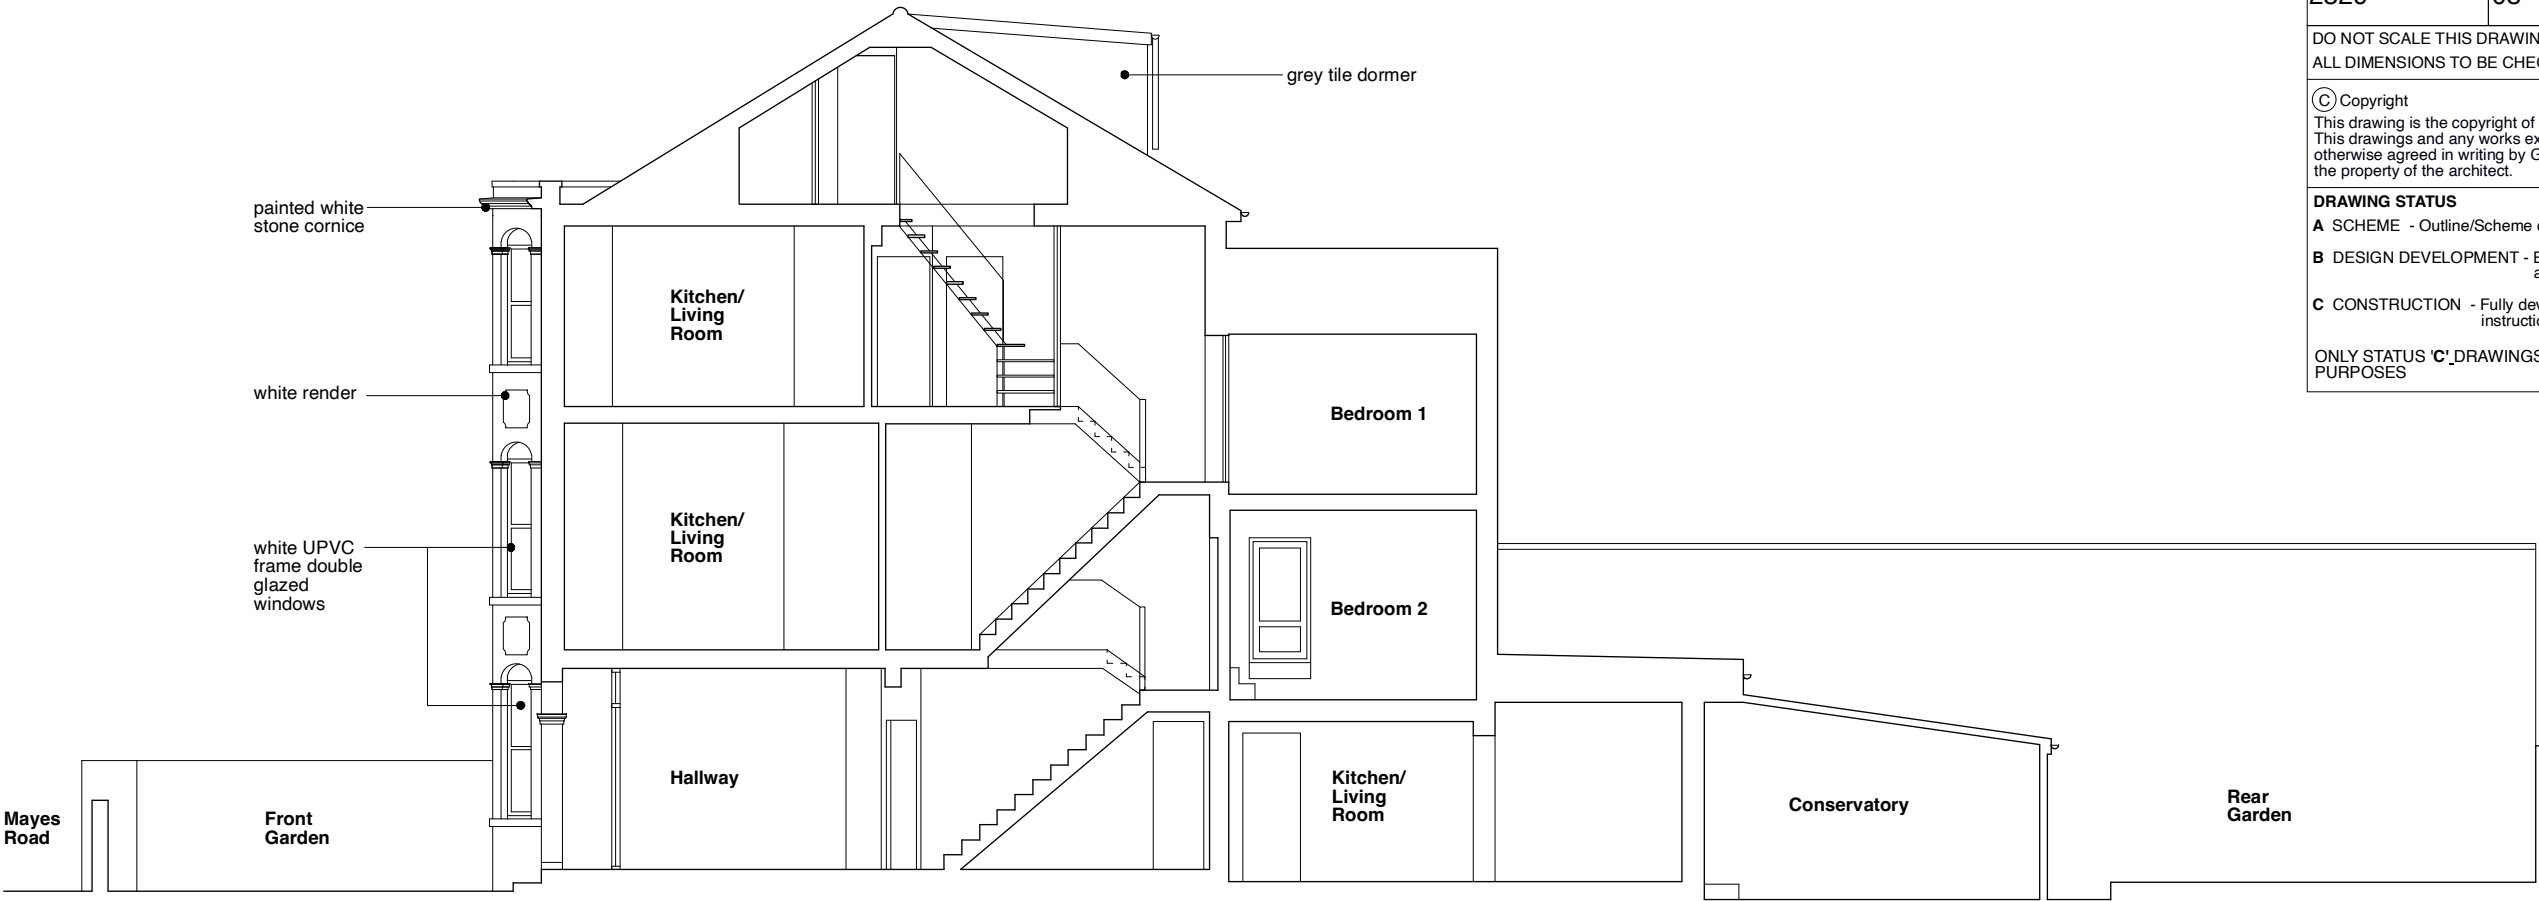

EXISTING SECTION BB
scale 1:100
0 1 2 3 4 M