





EXISTING FRONT ELEVATION (Main House)
- PHOTO NTS




EXISTING REAR ELEVATION
(Main House) - PHOTO NTS

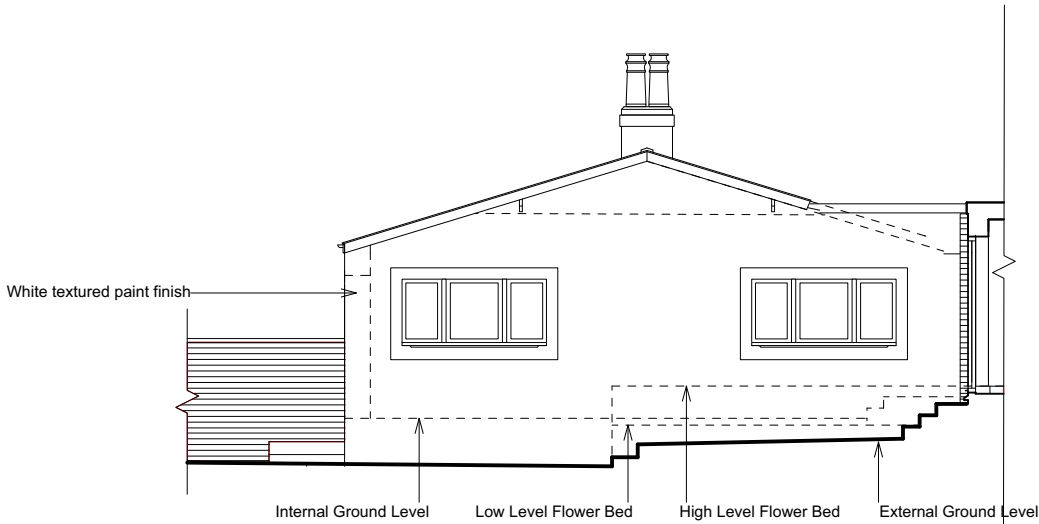


EXISTING FRONT ELEVATION (Cottage / Outbuilding)

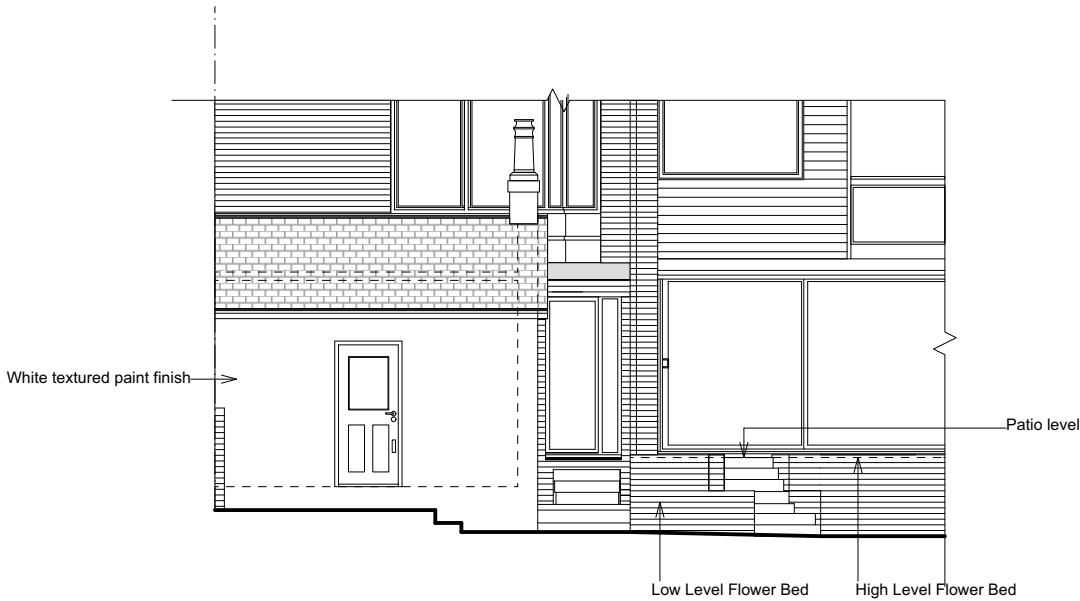

EXISTING SIDE ELEVATION (Cottage / Outbuilding)

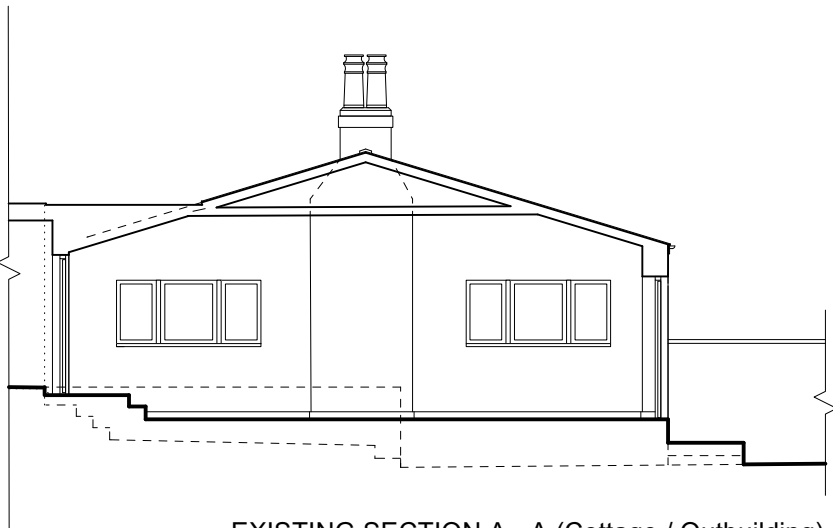

EXISTING SECTION A - A (Cottage / Outbuilding)

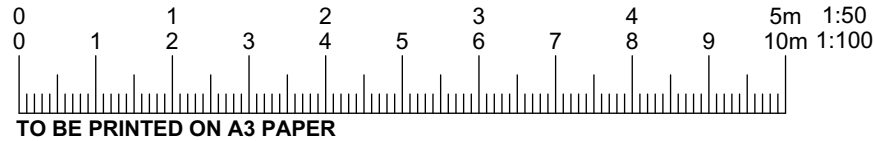

Rev	Description	Date

KEY:	
	Area to receive Under Floor Heating.
	External Insulation.
	100mm Insulated plaster board.
	Area to be blocked off.



66 Amberley Road
Bush Hill Park
Enfield
London
EN1 2QZ

Tel / Fax : +44 (0)208 447 55 45
Mobile : +44 (0) 790 015 56 05

Email : info@cube-architects.co.uk

Project:
RETROFIT OF EXISTING
COTTAGE / OUTBUILDING


47 JACKSONS LANE,
HARINGEY, LONDON, N6 5SR



Drawn By:	Date:
D D	02-02-24

Title:
EXISTING FRONT ELEVATION (Main House)
- PHOTO NTS.
EXISTING REAR ELEVATION - PHOTO NTS.
EXISTING FRONT ELEVATION - Cottage /
Outbuilding.
EXISTING SIDE ELEVATION - Cottage /
Outbuilding.
EXISTING SECTION A - A - Cottage /
Outbuilding.

Drawing No:	Scale:
DRG/002/020224/ AMD-a	1:100

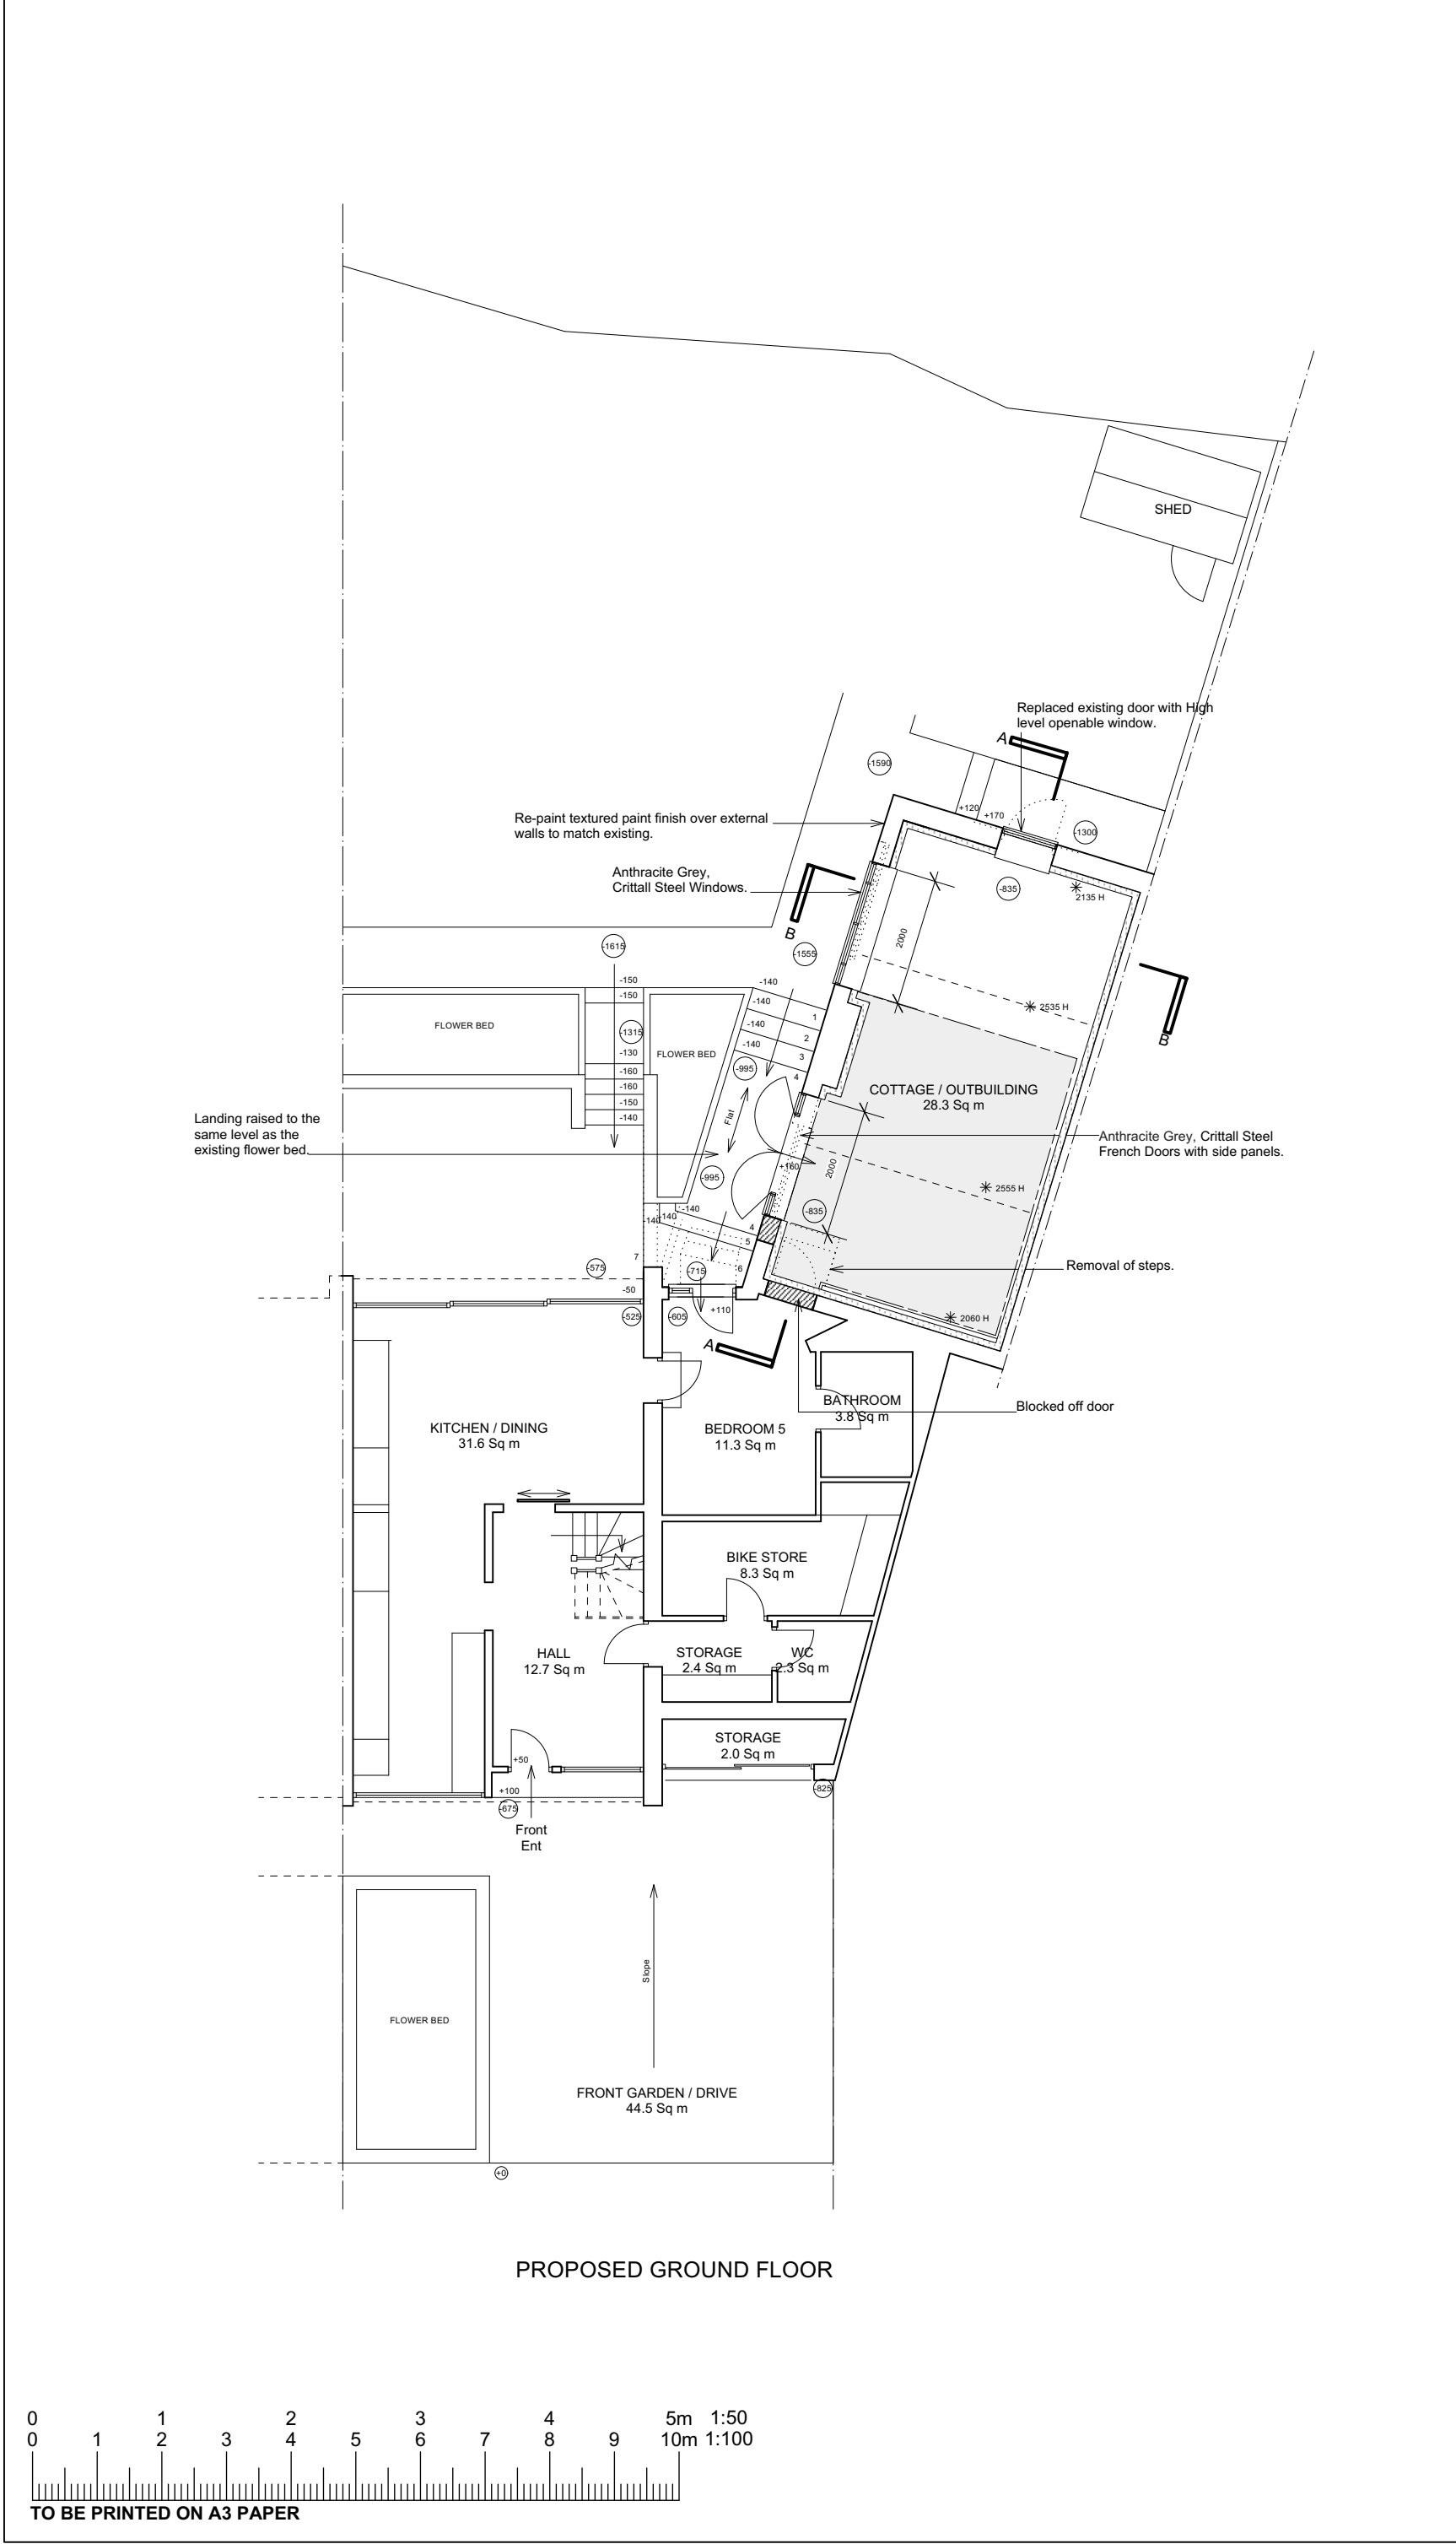

PROPOSED GROUND FLOOR

Rev	Description	Date
AMD-a	Re-paint textured paint finish over external walls to match existing.	02-02-24

KEY:	
	Area to receive Under Floor Heating.
	100mm Insulated plaster board.
	Area to be blocked off.



CUBE
Architects Ltd

66 Amberley Road
Bush Hill Park
Enfield
London
EN1 2QZ

Tel / Fax : +44 (0)208 447 55 45
Mobile : +44 (0) 790 015 56 05
Email : info@cube-architects.co.uk

Project:

RETROFIT OF EXISTING
COTTAGE / OUTBUILDING

47 JACKSONS LANE,
HARINGEY, LONDON, N6 5SR



Architects Registration Board
partner
LABC

Drawn By:	Date:
D D	02-02-24


Title:
PROPOSED GROUND FLOOR

Drawing No:	Scale:
DRG/003/020224/ AMD-a	1:100



PROPOSED FRONT ELEVATION (Main House)
- PHOTO NTS


Re-paint textured paint finish over external walls to match existing.
Anthracite Grey, Crittall Steel Windows.

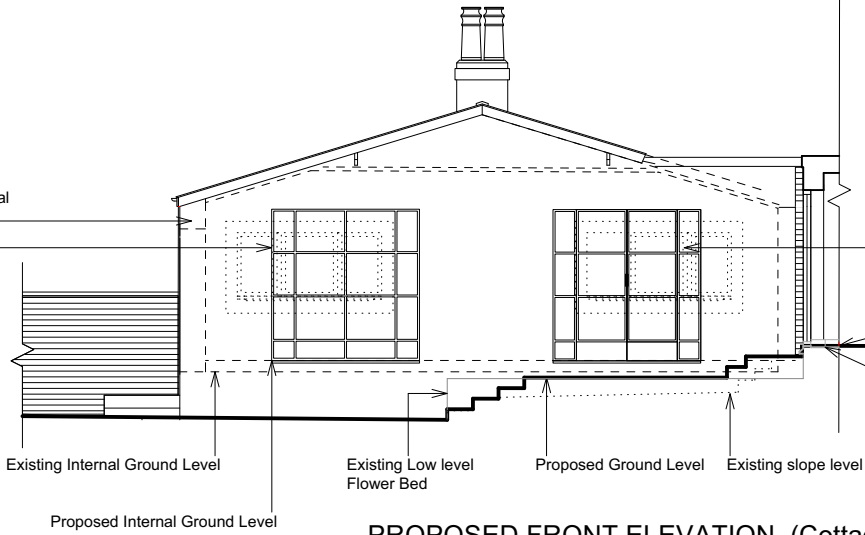

Anthracite Grey, Crittall Steel French Doors with side panels.
Existing Patio Level (Approx 20mm higher than Bedroom 5)
Bedroom 5 floor Level


PROPOSED FRONT ELEVATION (Cottage / Outbuilding)

Anthracite Grey, Crittall Steel Windows.
Re-paint textured paint finish over external walls to match existing.

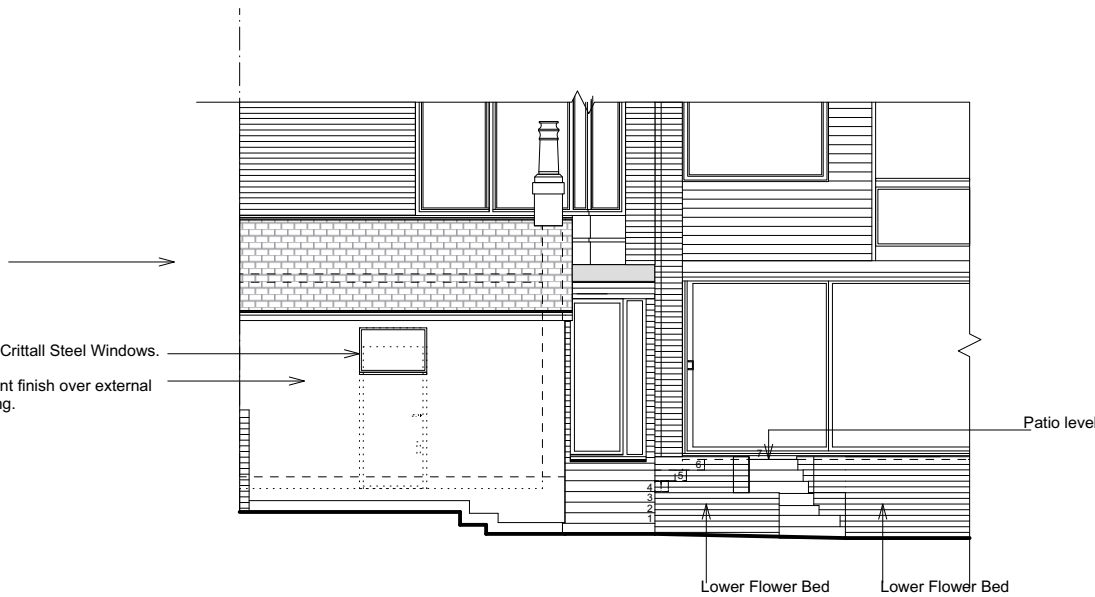


PROPOSED SIDE ELEVATION (Cottage / Outbuilding)


- KEY:**
- Area to receive Under Floor Heating.
 - 100mm Insulated plaster board.
 - Area to be blocked off.

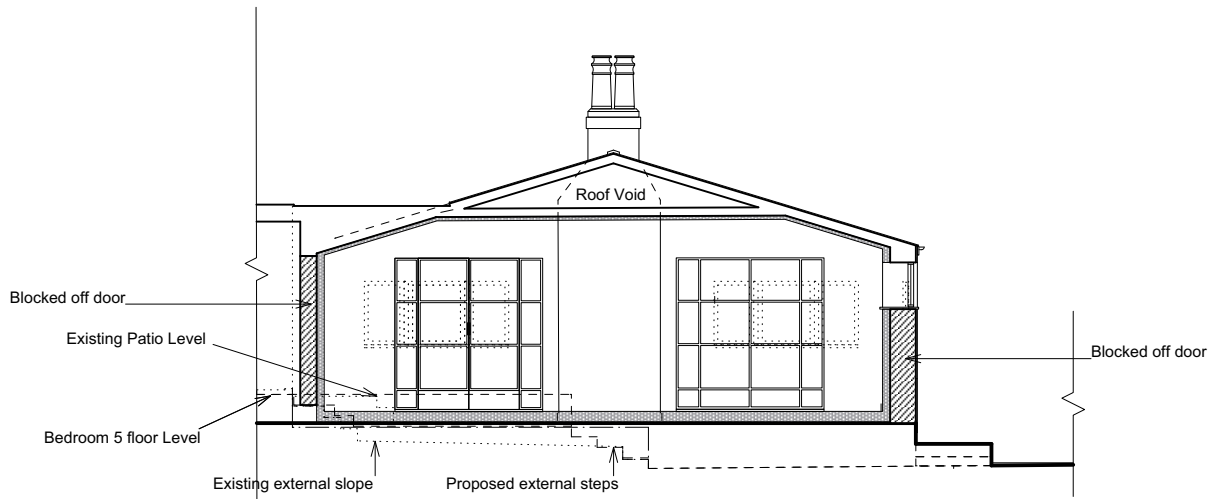

PROPOSED SECTION A - A - Cottage / Outbuilding

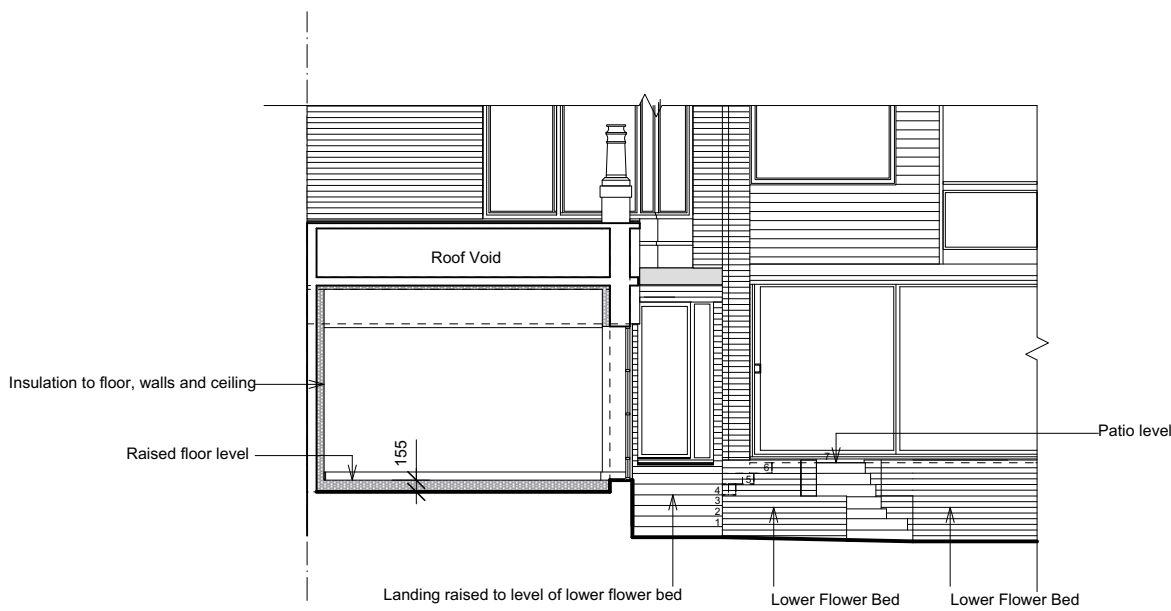

PROPOSED SECTION B - B (Cottage / Outbuilding)

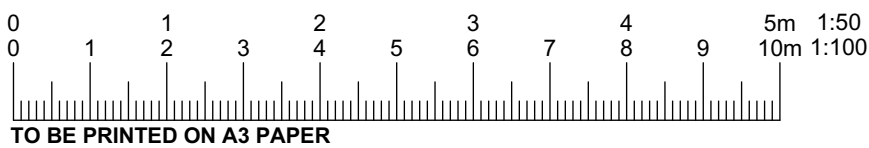

TO BE PRINTED ON A3 PAPER

Rev	Description	Date
AMD-a	Re-paint textured paint finish over external walls to match existing.	02-02-24



66 Amberley Road
Bush Hill Park
Enfield
London
EN1 2QZ

Tel / Fax : +44 (0)208 447 55 45
Mobile : +44 (0) 790 015 56 05

Email : info@cube-architects.co.uk

Project:
RETROFIT OF EXISTING
COTTAGE / OUTBUILDING

47 JACKSONS LANE,
HARINGEY, LONDON, N6 5SR



Drawn By: D D
Date: 02-02-24

Title: PROPOSED FRONT ELEVATION (Main House) - PHOTO NTS.
PROPOSED FRONT ELEVATION - (Cottage / Outbuilding).
PROPOSED SIDE ELEVATION - (Cottage / Outbuilding).
PROPOSED SECTION A - A - (Cottage / Outbuilding).
PROPOSED SECTION B - B - (Cottage / Outbuilding).

Drawing No: DRG/004/020224/
AMD-a
Scale: 1:100