

DRAWING STATUS:

PLANNING

REVISIONS:

NO.	DATE	DESCRIPTION	BY
P1	26/04/23	ISSUE FOR PLANNING	AW
P2	17/07/23	PARKING REMOVED	AW
P3	20/12/23	UPDATED PLANNING	AW
P4	31/01/24	UPDATED PLANNING	AW

NOTES:

ALL DRAWINGS TO BE READ IN CONJUNCTION WITH RELEVANT ARCHITECT AND CONSULTANT SPECIFICATION, AND DRAWINGS. NOT FOR CONSTRUCTION. DO NOT SCALE FROM THIS DRAWING. USE FIGURED DIMENSION ONLY. THE ARCHITECT SHALL BE NOTIFIED IN WRITING OF ANY DISCREPANCIES IMMEDIATELY. ALL DIMENSIONS TO BE CHECKED PRIOR TO COMMENCING THE WORKS BY THE CONTRACTOR AND SUCH DIMENSIONS TO BE THEIR RESPONSIBILITY. SITE LEVELS ARE MEASURED IN METRES ABOVE ORDNANCE DATUM.

KEY:

— SITE BOUNDARY



VPPR ARCHITECTS

22 PRINCE OF WALES ROAD LONDON NW5 3LG +44 2077296168 WWW.VPPR.CO.UK

ALL RIGHTS RESERVED—THESE DRAWINGS, CONCEPTS, DESIGNS AND IDEAS ARE THE PROPERTY OF VON PREUSSEN PEASE REYNOLDS ARCHITECTS LTD. THEY MAY NOT BE COPIED, REPRODUCED, DISCLOSED TO OTHERS OR USED IN CONNECTION WITH ANY WORK OTHER THAN SPECIFIED PROJECT FOR WHICH THEY WERE PREPARED, IN WHOLE OR IN PART, WITHOUT THE PRIOR WRITTEN AUTHORISATION OF VON PREUSSEN PEASE REYNOLDS ARCHITECTS LTD.

PROJECT:

OAK LANE
N11 2TL


DRAWING TITLE:

PROPOSED
SITE PLAN

DESIGN STAGE	—	3
DRAWN	—	AW
CHECKED	—	JR
DATE	—	20 DECEMBER 2023
SCALE	—	1:1000@A1 / 1:2000@A3

DRAWING NUMBER: REVISION:

178_A_00_01 P4

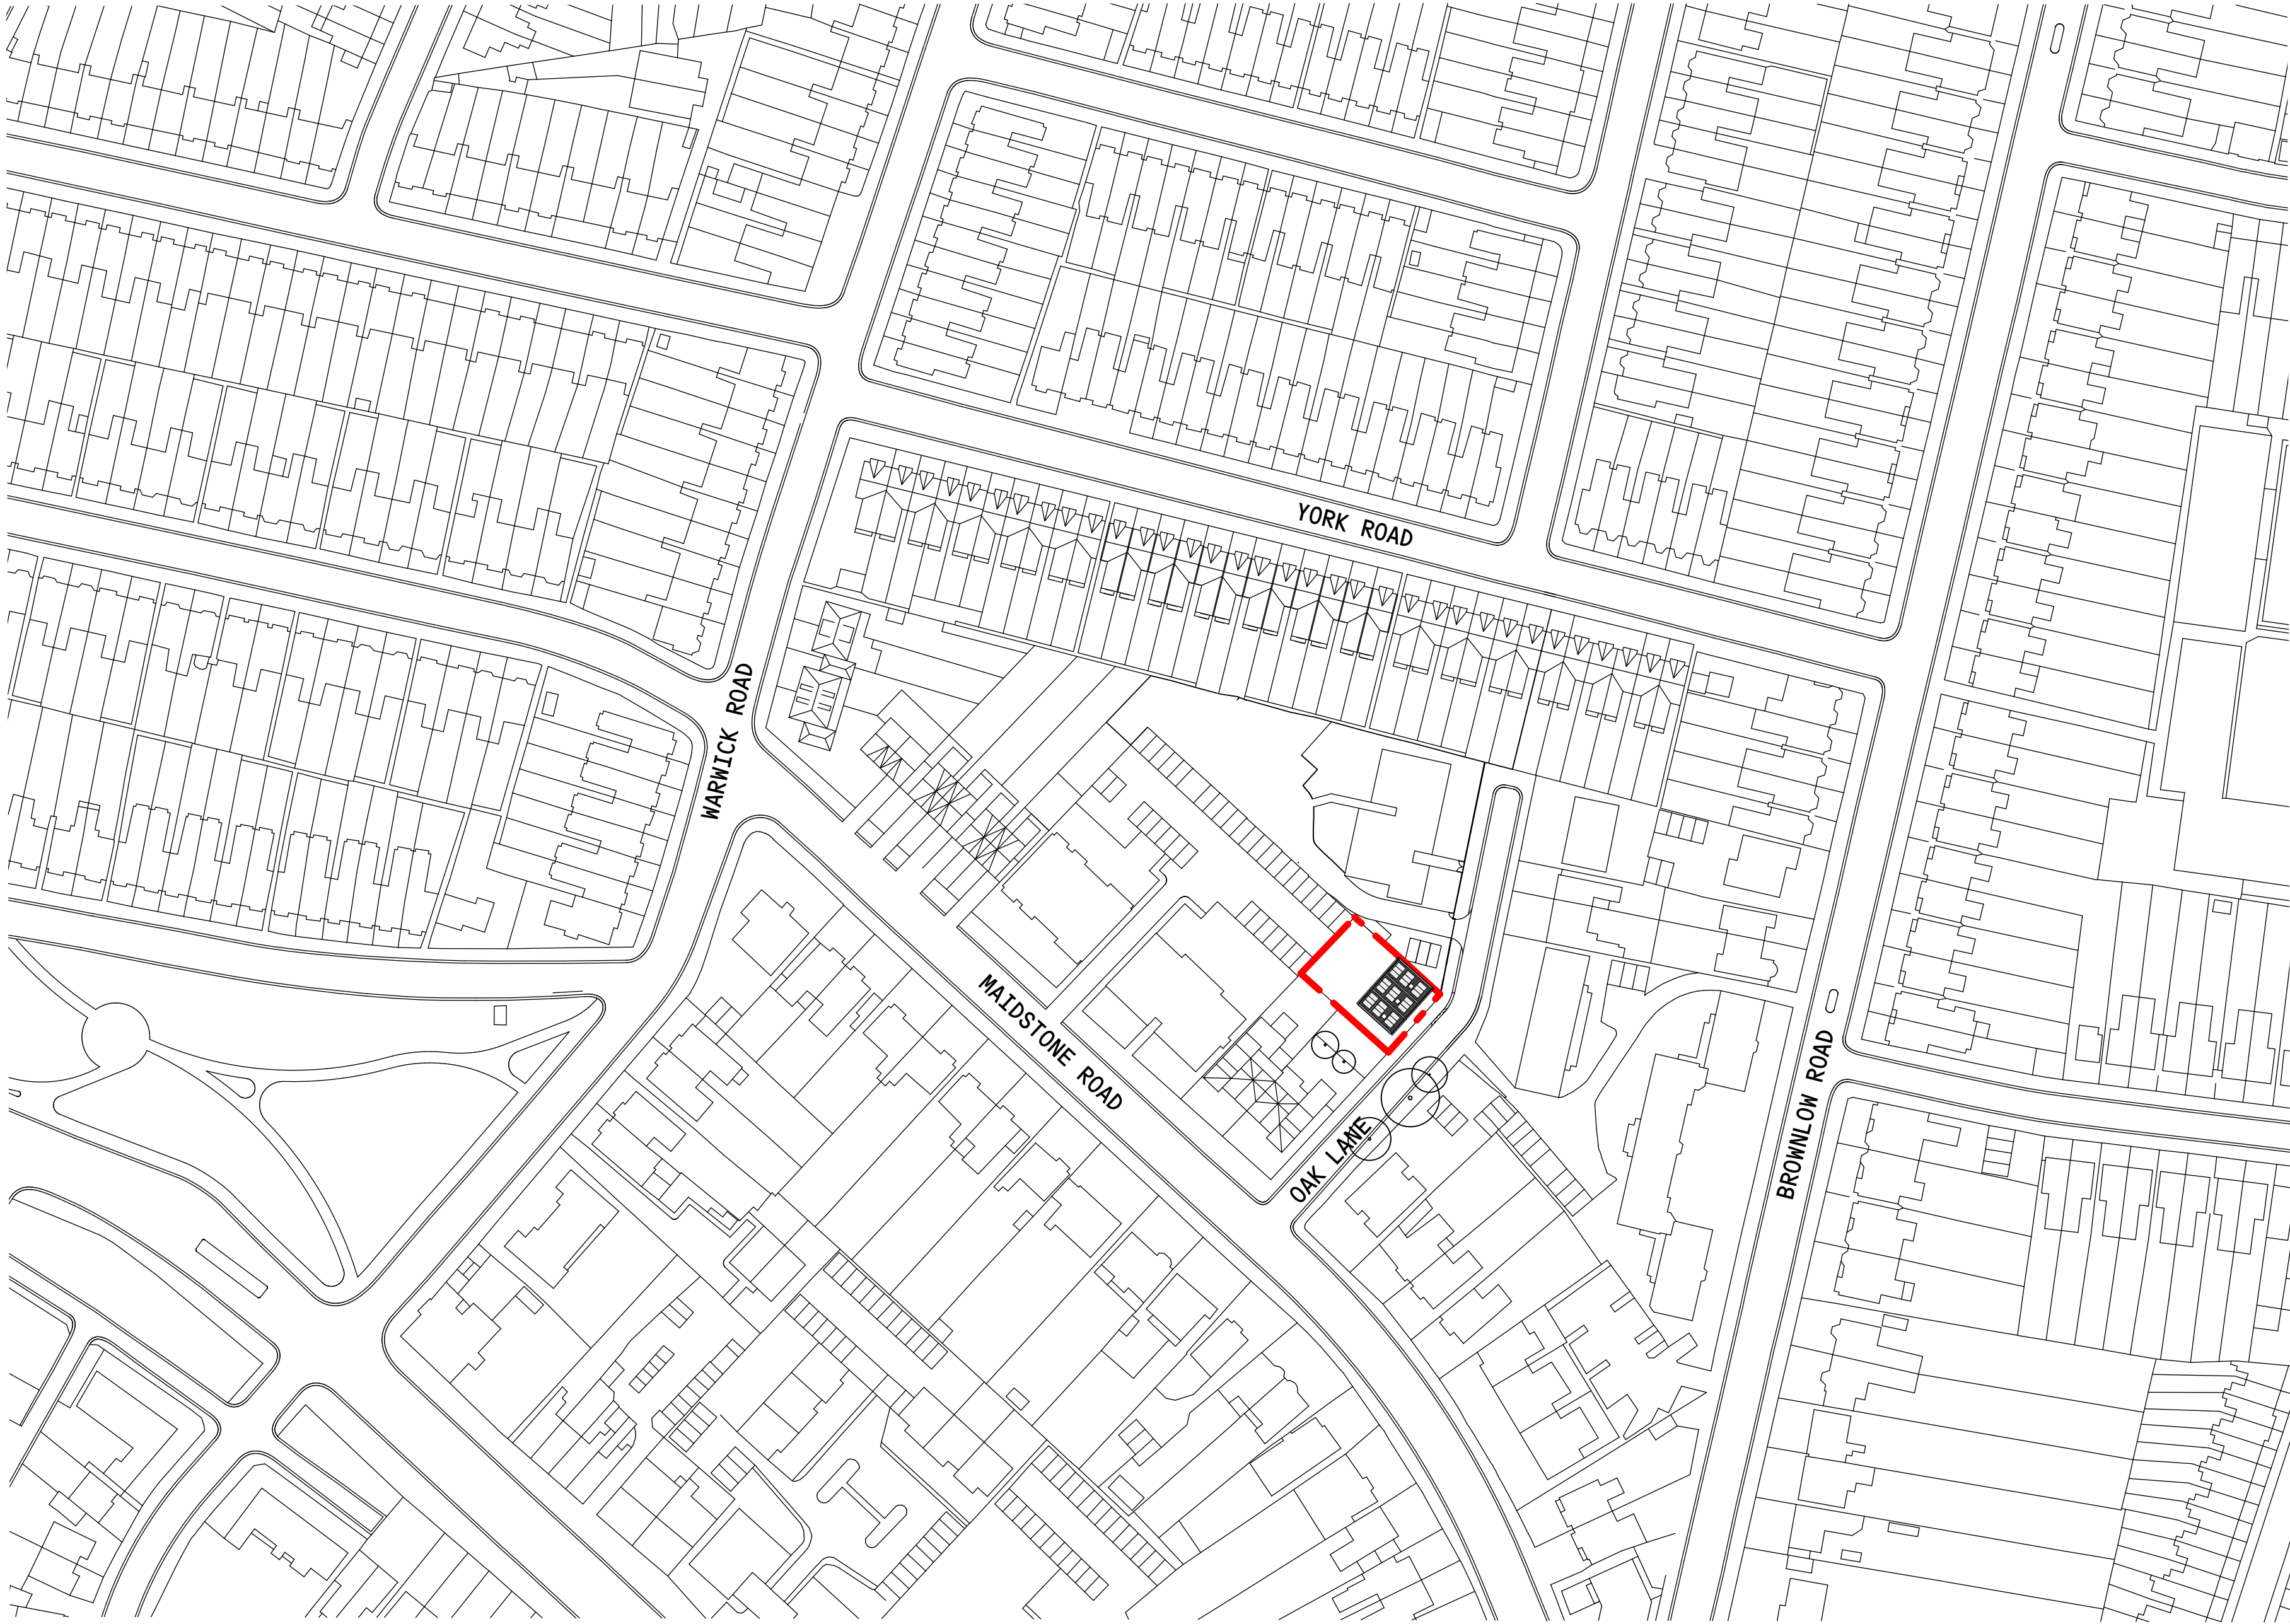

DRAWING STATUS:

PLANNING

REVISIONS:

NO.	DATE	DESCRIPTION	BY
P1	26/04/23	ISSUE FOR PLANNING	AW
P2	17/07/23	PARKING REMOVED	AW
P3	20/12/23	UPDATED PLANNING	AW
P4	31/01/24	UPDATED PLANNING	AW

NOTES:

ALL DRAWINGS TO BE READ IN CONJUNCTION WITH RELEVANT ARCHITECT AND CONSULTANT SPECIFICATION, AND DRAWINGS. NOT FOR CONSTRUCTION. DO NOT SCALE FROM THIS DRAWING. USE FIGURED DIMENSION ONLY. THE ARCHITECT SHALL BE NOTIFIED IN WRITING OF ANY DISCREPANCIES IMMEDIATELY. ALL DIMENSIONS TO BE CHECKED PRIOR TO COMMENCING THE WORKS BY THE CONTRACTOR AND SUCH DIMENSIONS TO BE THEIR RESPONSIBILITY. SITE LEVELS ARE MEASURED IN METRES ABOVE ORDNANCE DATUM.

KEY:

— SITE BOUNDARY



VPPR
ARCHITECTS

22 PRINCE OF WALES ROAD LONDON NW5 3LG +44 2077296168 WWW.VPPR.CO.UK

ALL RIGHTS RESERVED—THESE DRAWINGS, CONCEPTS, DESIGNS AND IDEAS ARE THE PROPERTY OF VON PREUSSEN PEASE REYNOLDS ARCHITECTS LTD. THEY MAY NOT BE COPIED, REPRODUCED, DISCLOSED TO OTHERS OR USED IN CONNECTION WITH ANY WORK OTHER THAN SPECIFIED PROJECT FOR WHICH THEY WERE PREPARED, IN WHOLE OR IN PART, WITHOUT THE PRIOR WRITTEN AUTHORISATION OF VON PREUSSEN PEASE REYNOLDS ARCHITECTS LTD.

PROJECT:

**OAK LANE
N11 2TL**

DRAWING TITLE:

**PROPOSED
BLOCK PLAN**

DESIGN STAGE — 3
DRAWN ——— AW
CHECKED ——— JR
DATE ——— 20 DECEMBER 2023
SCALE ——— 1:200&A1 / 1:400&A3

DRAWING NUMBER: REVISION:

178_A_00_02 P4

1 PROPOSED BLOCK PLAN
SCALE — 1:200&A1 / 1:400&A3

02_02
BB

3 No AIR SOURCE HEAT
PUMPS BELOW STAIR

STAIR CONNECTING
COURTYARD &
GARDEN

FRENCH
DOORS TO
COURTYARDS

DRAWING STATUS:

PLANNING

REVISIONS:

NO.	DATE	DESCRIPTION	BY
P1	26/04/23	ISSUE FOR PLANNING	AW
P2	17/07/23	PARKING REMOVED	AW
P3	20/12/23	UPDATED PLANNING	AW
P4	31/01/24	UPDATED PLANNING	AW

NOTES:

ALL DRAWINGS TO BE READ IN CONJUNCTION WITH RELEVANT ARCHITECT AND CONSULTANT SPECIFICATION, AND DRAWINGS. NOT FOR CONSTRUCTION. DO NOT SCALE FROM THIS DRAWING. USE FIGURED DIMENSION ONLY. THE ARCHITECT SHALL BE NOTIFIED IN WRITING OF ANY DISCREPANCIES IMMEDIATELY. ALL DIMENSIONS TO BE CHECKED PRIOR TO COMMENCING THE WORKS BY THE CONTRACTOR AND SUCH DIMENSIONS TO BE THEIR RESPONSIBILITY. SITE LEVELS ARE MEASURED IN METRES ABOVE ORDNANCE DATUM.

KEY:

— SITE BOUNDARY



VPPR
ARCHITECTS

22 PRINCE OF WALES ROAD +44 2077296168
LONDON NW5 3LG WWW.VPPR.CO.UK

ALL RIGHTS RESERVED—THESE DRAWINGS, CONCEPTS, DESIGNS AND IDEAS ARE THE PROPERTY OF VON PREUSSEN PEASE REYNOLDS ARCHITECTS LTD. THEY MAY NOT BE COPIED, REPRODUCED, DISCLOSED TO OTHERS OR USED IN CONNECTION WITH ANY WORK OTHER THAN SPECIFIED PROJECT FOR WHICH THEY WERE PREPARED, IN WHOLE OR IN PART, WITHOUT THE PRIOR WRITTEN AUTHORISATION OF VON PREUSSEN PEASE REYNOLDS ARCHITECTS LTD.

PROJECT:

OAK LANE
N11 2TL

DRAWING TITLE:
PROPOSED BASEMENT
FLOOR PLAN

DESIGN STAGE — 3
DRAWN — AW
CHECKED — JR
DATE — 20 DECEMBER 2023
SCALE — 1:50@A1 / 1:100@A3

DRAWING NUMBER: REVISION:

178_A_01_01 P4


02_01
AA

1 PROPOSED BASEMENT PLAN
SCALE — 1:50@A1/ 1:100@A3

UNIT 1
4B 6P

UNIT 2
4B 6P

UNIT 3
4B 6P

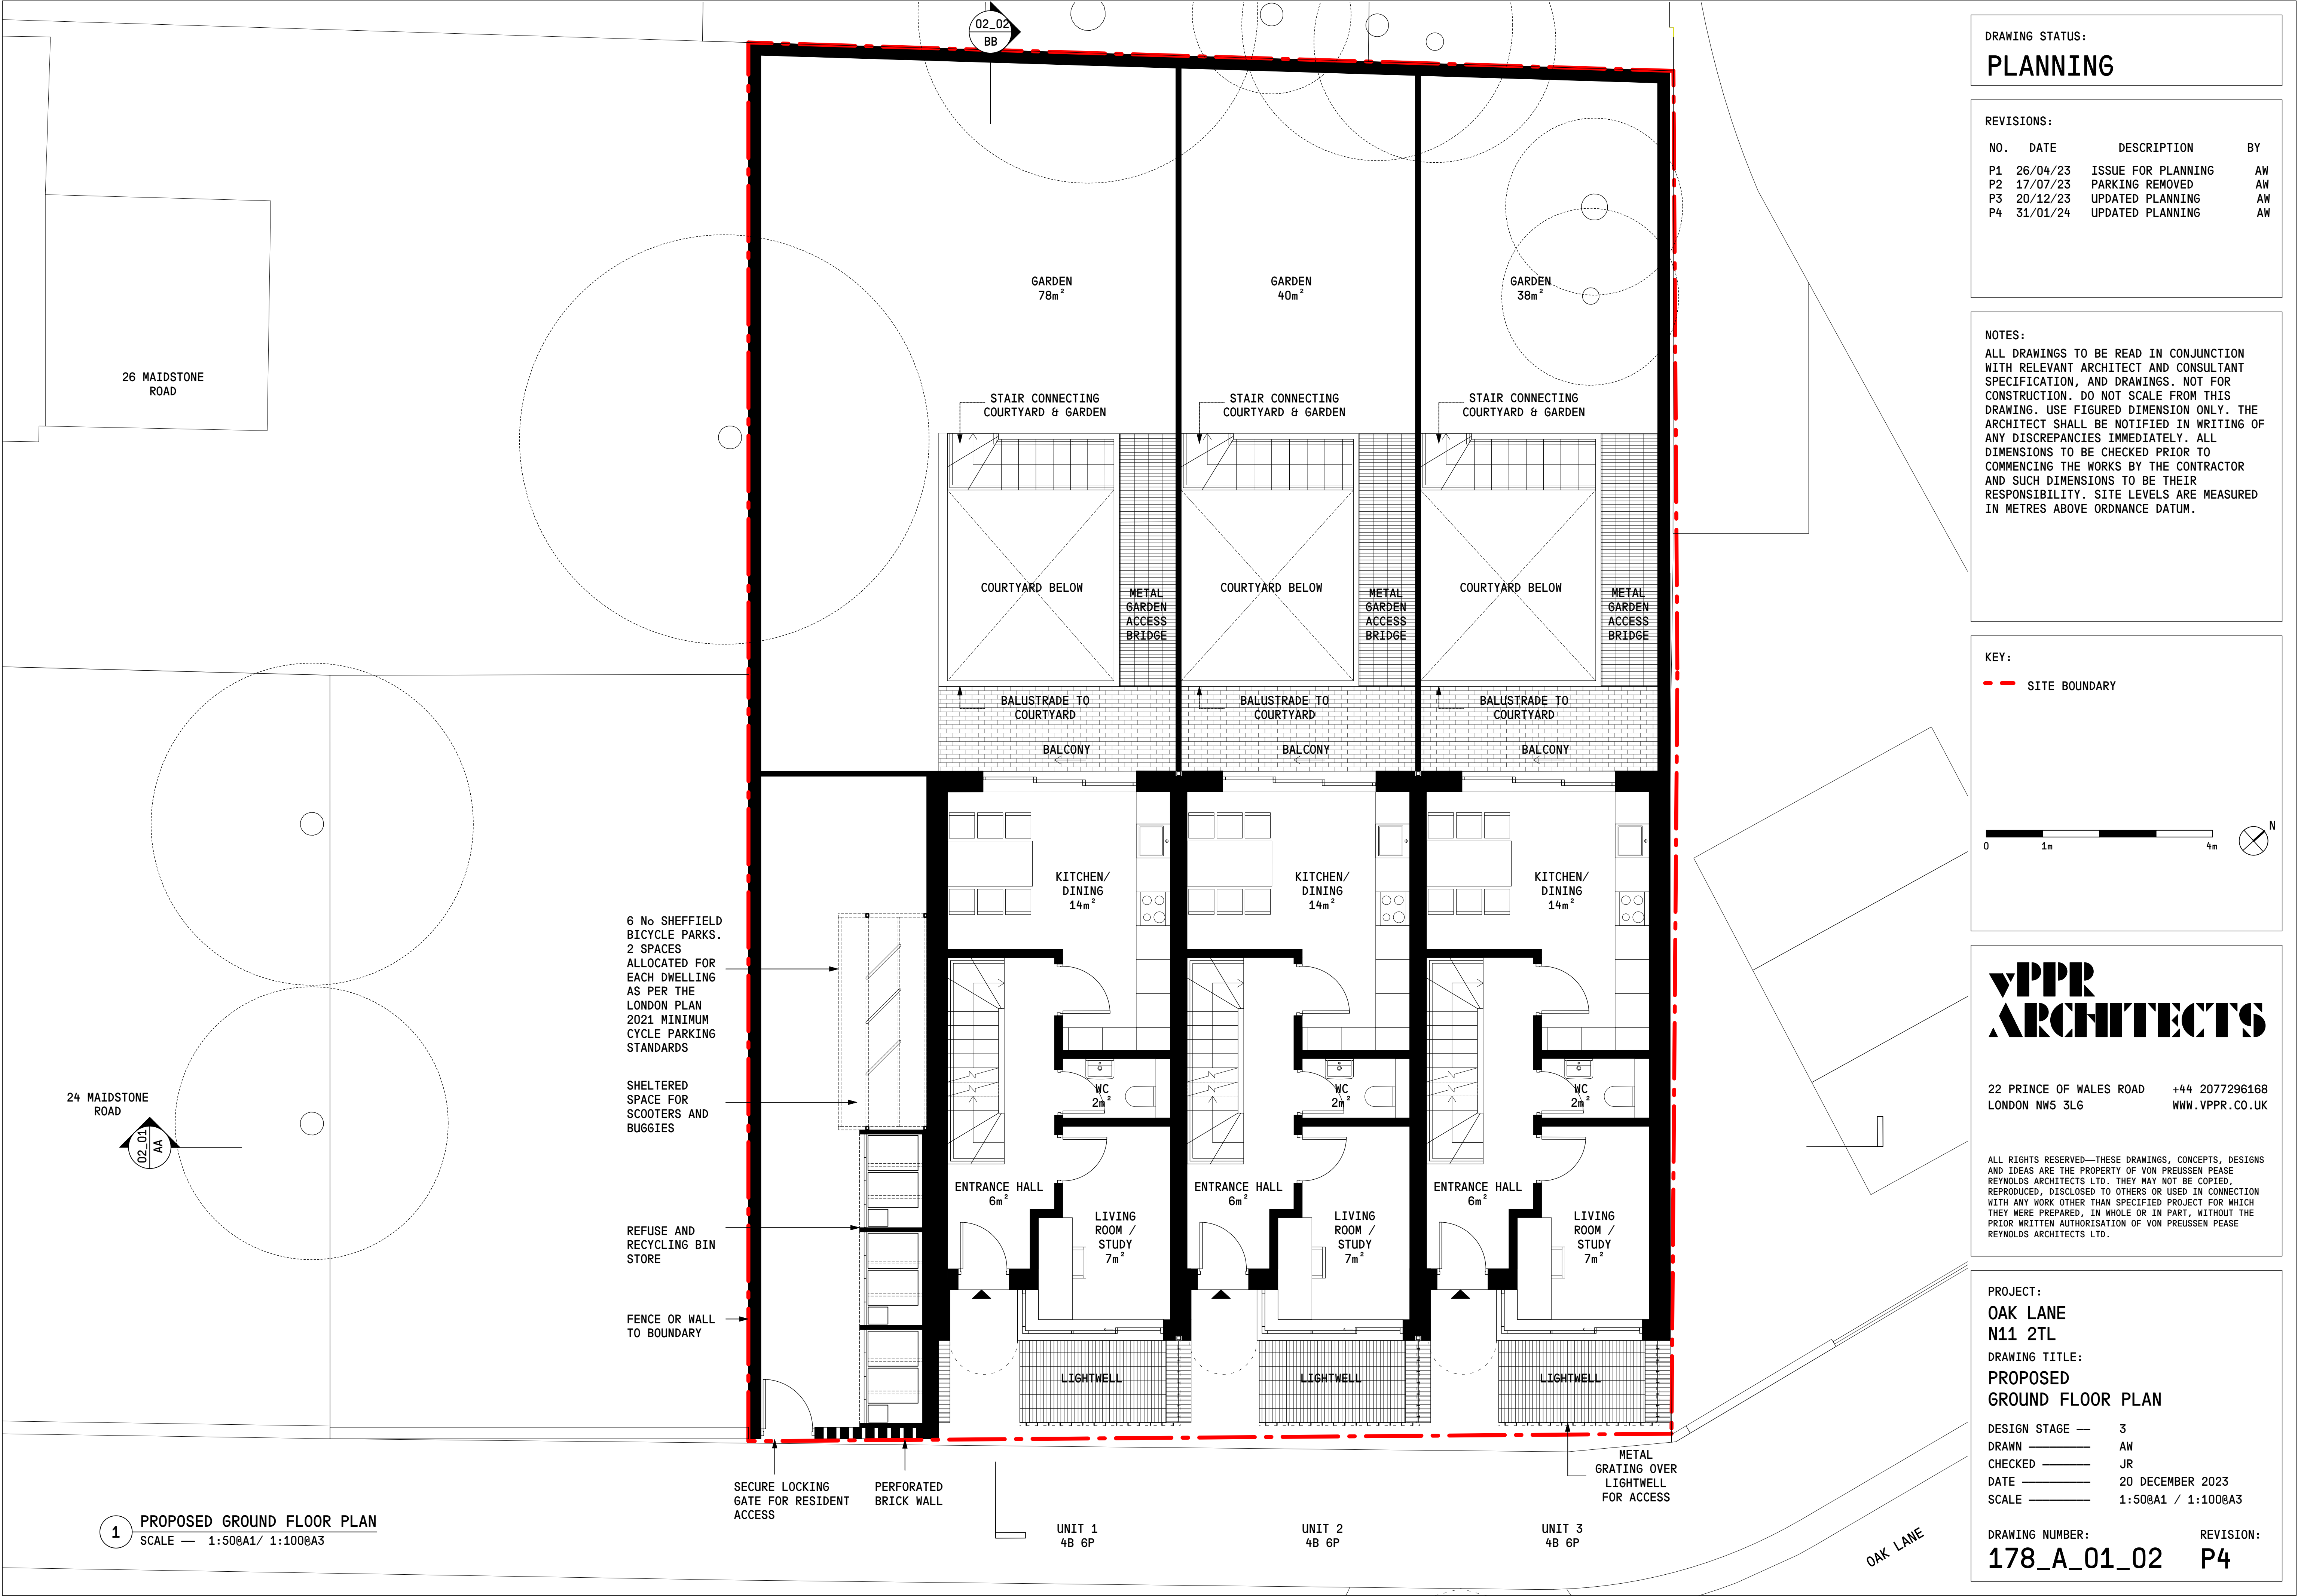

DRAWING STATUS:

PLANNING

REVISIONS:

NO.	DATE	DESCRIPTION	BY
P1	26/04/23	ISSUE FOR PLANNING	AW
P2	17/07/23	PARKING REMOVED	AW
P3	20/12/23	UPDATED PLANNING	AW
P4	31/01/24	UPDATED PLANNING	AW

NOTES:

ALL DRAWINGS TO BE READ IN CONJUNCTION WITH RELEVANT ARCHITECT AND CONSULTANT SPECIFICATION, AND DRAWINGS. NOT FOR CONSTRUCTION. DO NOT SCALE FROM THIS DRAWING. USE FIGURED DIMENSION ONLY. THE ARCHITECT SHALL BE NOTIFIED IN WRITING OF ANY DISCREPANCIES IMMEDIATELY. ALL DIMENSIONS TO BE CHECKED PRIOR TO COMMENCING THE WORKS BY THE CONTRACTOR AND SUCH DIMENSIONS TO BE THEIR RESPONSIBILITY. SITE LEVELS ARE MEASURED IN METRES ABOVE ORDNANCE DATUM.

KEY:

--- SITE BOUNDARY



VPPR ARCHITECTS

22 PRINCE OF WALES ROAD LONDON NW5 3LG +44 2077296168 WWW.VPPR.CO.UK

ALL RIGHTS RESERVED—THESE DRAWINGS, CONCEPTS, DESIGNS AND IDEAS ARE THE PROPERTY OF VON PREUSSEN PEASE REYNOLDS ARCHITECTS LTD. THEY MAY NOT BE COPIED, REPRODUCED, DISCLOSED TO OTHERS OR USED IN CONNECTION WITH ANY WORK OTHER THAN SPECIFIED PROJECT FOR WHICH THEY WERE PREPARED, IN WHOLE OR IN PART, WITHOUT THE PRIOR WRITTEN AUTHORISATION OF VON PREUSSEN PEASE REYNOLDS ARCHITECTS LTD.

PROJECT:

OAK LANE
N11 2TL


DRAWING TITLE:
PROPOSED
GROUND FLOOR PLAN

DESIGN STAGE	—	3
DRAWN	—	AW
CHECKED	—	JR
DATE	—	20 DECEMBER 2023
SCALE	—	1:50@A1 / 1:100@A3

DRAWING NUMBER: REVISION:

178_A_01_02 P4

1 PROPOSED GROUND FLOOR PLAN
SCALE — 1:50@A1/ 1:100@A3

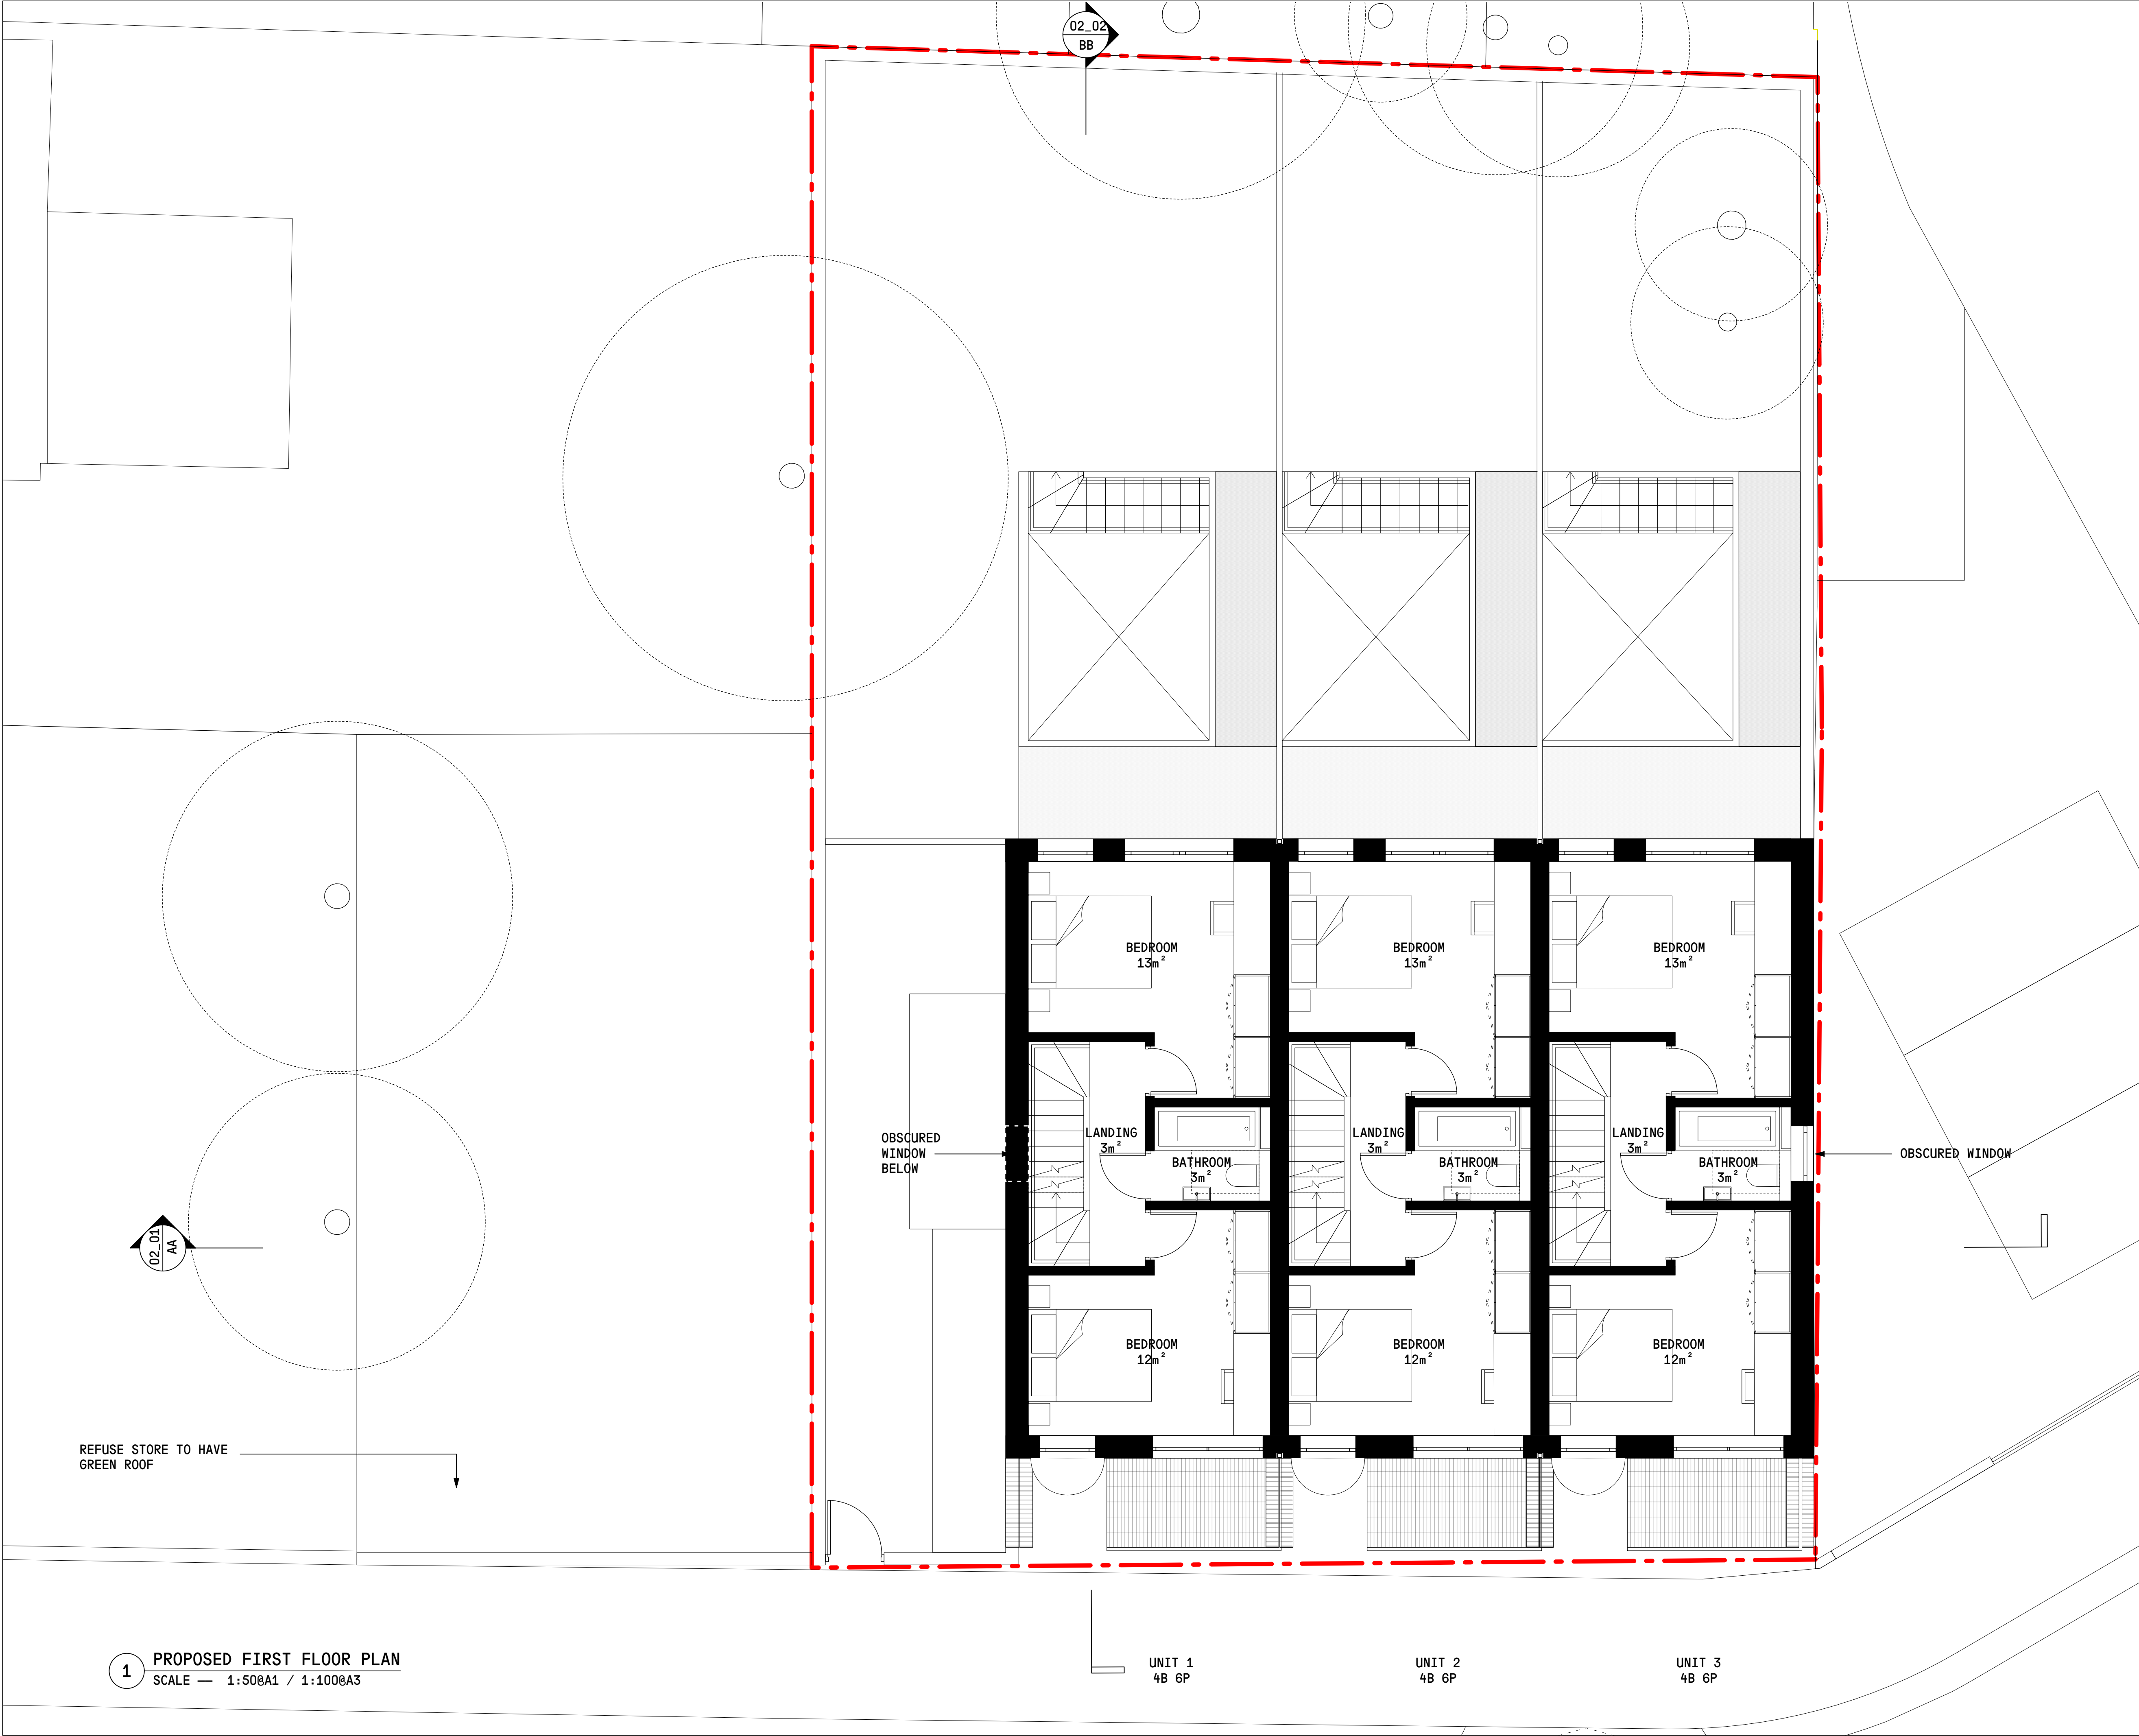

DRAWING STATUS:

PLANNING

REVISIONS:

NO.	DATE	DESCRIPTION	BY
P1	26/04/23	ISSUE FOR PLANNING	AW
P2	17/07/23	PARKING REMOVED	AW
P3	20/12/23	UPDATED PLANNING	AW
P4	31/01/24	UPDATED PLANNING	AW

NOTES:

ALL DRAWINGS TO BE READ IN CONJUNCTION WITH RELEVANT ARCHITECT AND CONSULTANT SPECIFICATION, AND DRAWINGS. NOT FOR CONSTRUCTION. DO NOT SCALE FROM THIS DRAWING. USE FIGURED DIMENSION ONLY. THE ARCHITECT SHALL BE NOTIFIED IN WRITING OF ANY DISCREPANCIES IMMEDIATELY. ALL DIMENSIONS TO BE CHECKED PRIOR TO COMMENCING THE WORKS BY THE CONTRACTOR AND SUCH DIMENSIONS TO BE THEIR RESPONSIBILITY. SITE LEVELS ARE MEASURED IN METRES ABOVE ORDNANCE DATUM.

KEY:

SITE BOUNDARY

01m4m

N

VPPR ARCHITECTS

22 PRINCE OF WALES ROAD
LONDON NW5 3LG

+44 2077296168
WWW.VPPR.CO.UK

ALL RIGHTS RESERVED—THESE DRAWINGS, CONCEPTS, DESIGNS AND IDEAS ARE THE PROPERTY OF VON PREUSSEN PEASE REYNOLDS ARCHITECTS LTD. THEY MAY NOT BE COPIED, REPRODUCED, DISCLOSED TO OTHERS OR USED IN CONNECTION WITH ANY WORK OTHER THAN SPECIFIED PROJECT FOR WHICH THEY WERE PREPARED, IN WHOLE OR IN PART, WITHOUT THE PRIOR WRITTEN AUTHORISATION OF VON PREUSSEN PEASE REYNOLDS ARCHITECTS LTD.

PROJECT:

OAK LANE
N11 2TL

DRAWING TITLE:

PROPOSED
FIRST FLOOR PLAN

DESIGN STAGE

3

DRAWN

AW

CHECKED

JR

DATE

20 DECEMBER 2023

SCALE

1:50@A1 / 1:100@A3

DRAWING NUMBER:

178_A_01_03

REVISION:

P4

1


PROPOSED FIRST FLOOR PLAN

SCALE — 1:50@A1 / 1:100@A3

UNIT 1
4B 6P

UNIT 2
4B 6P

UNIT 3
4B 6P

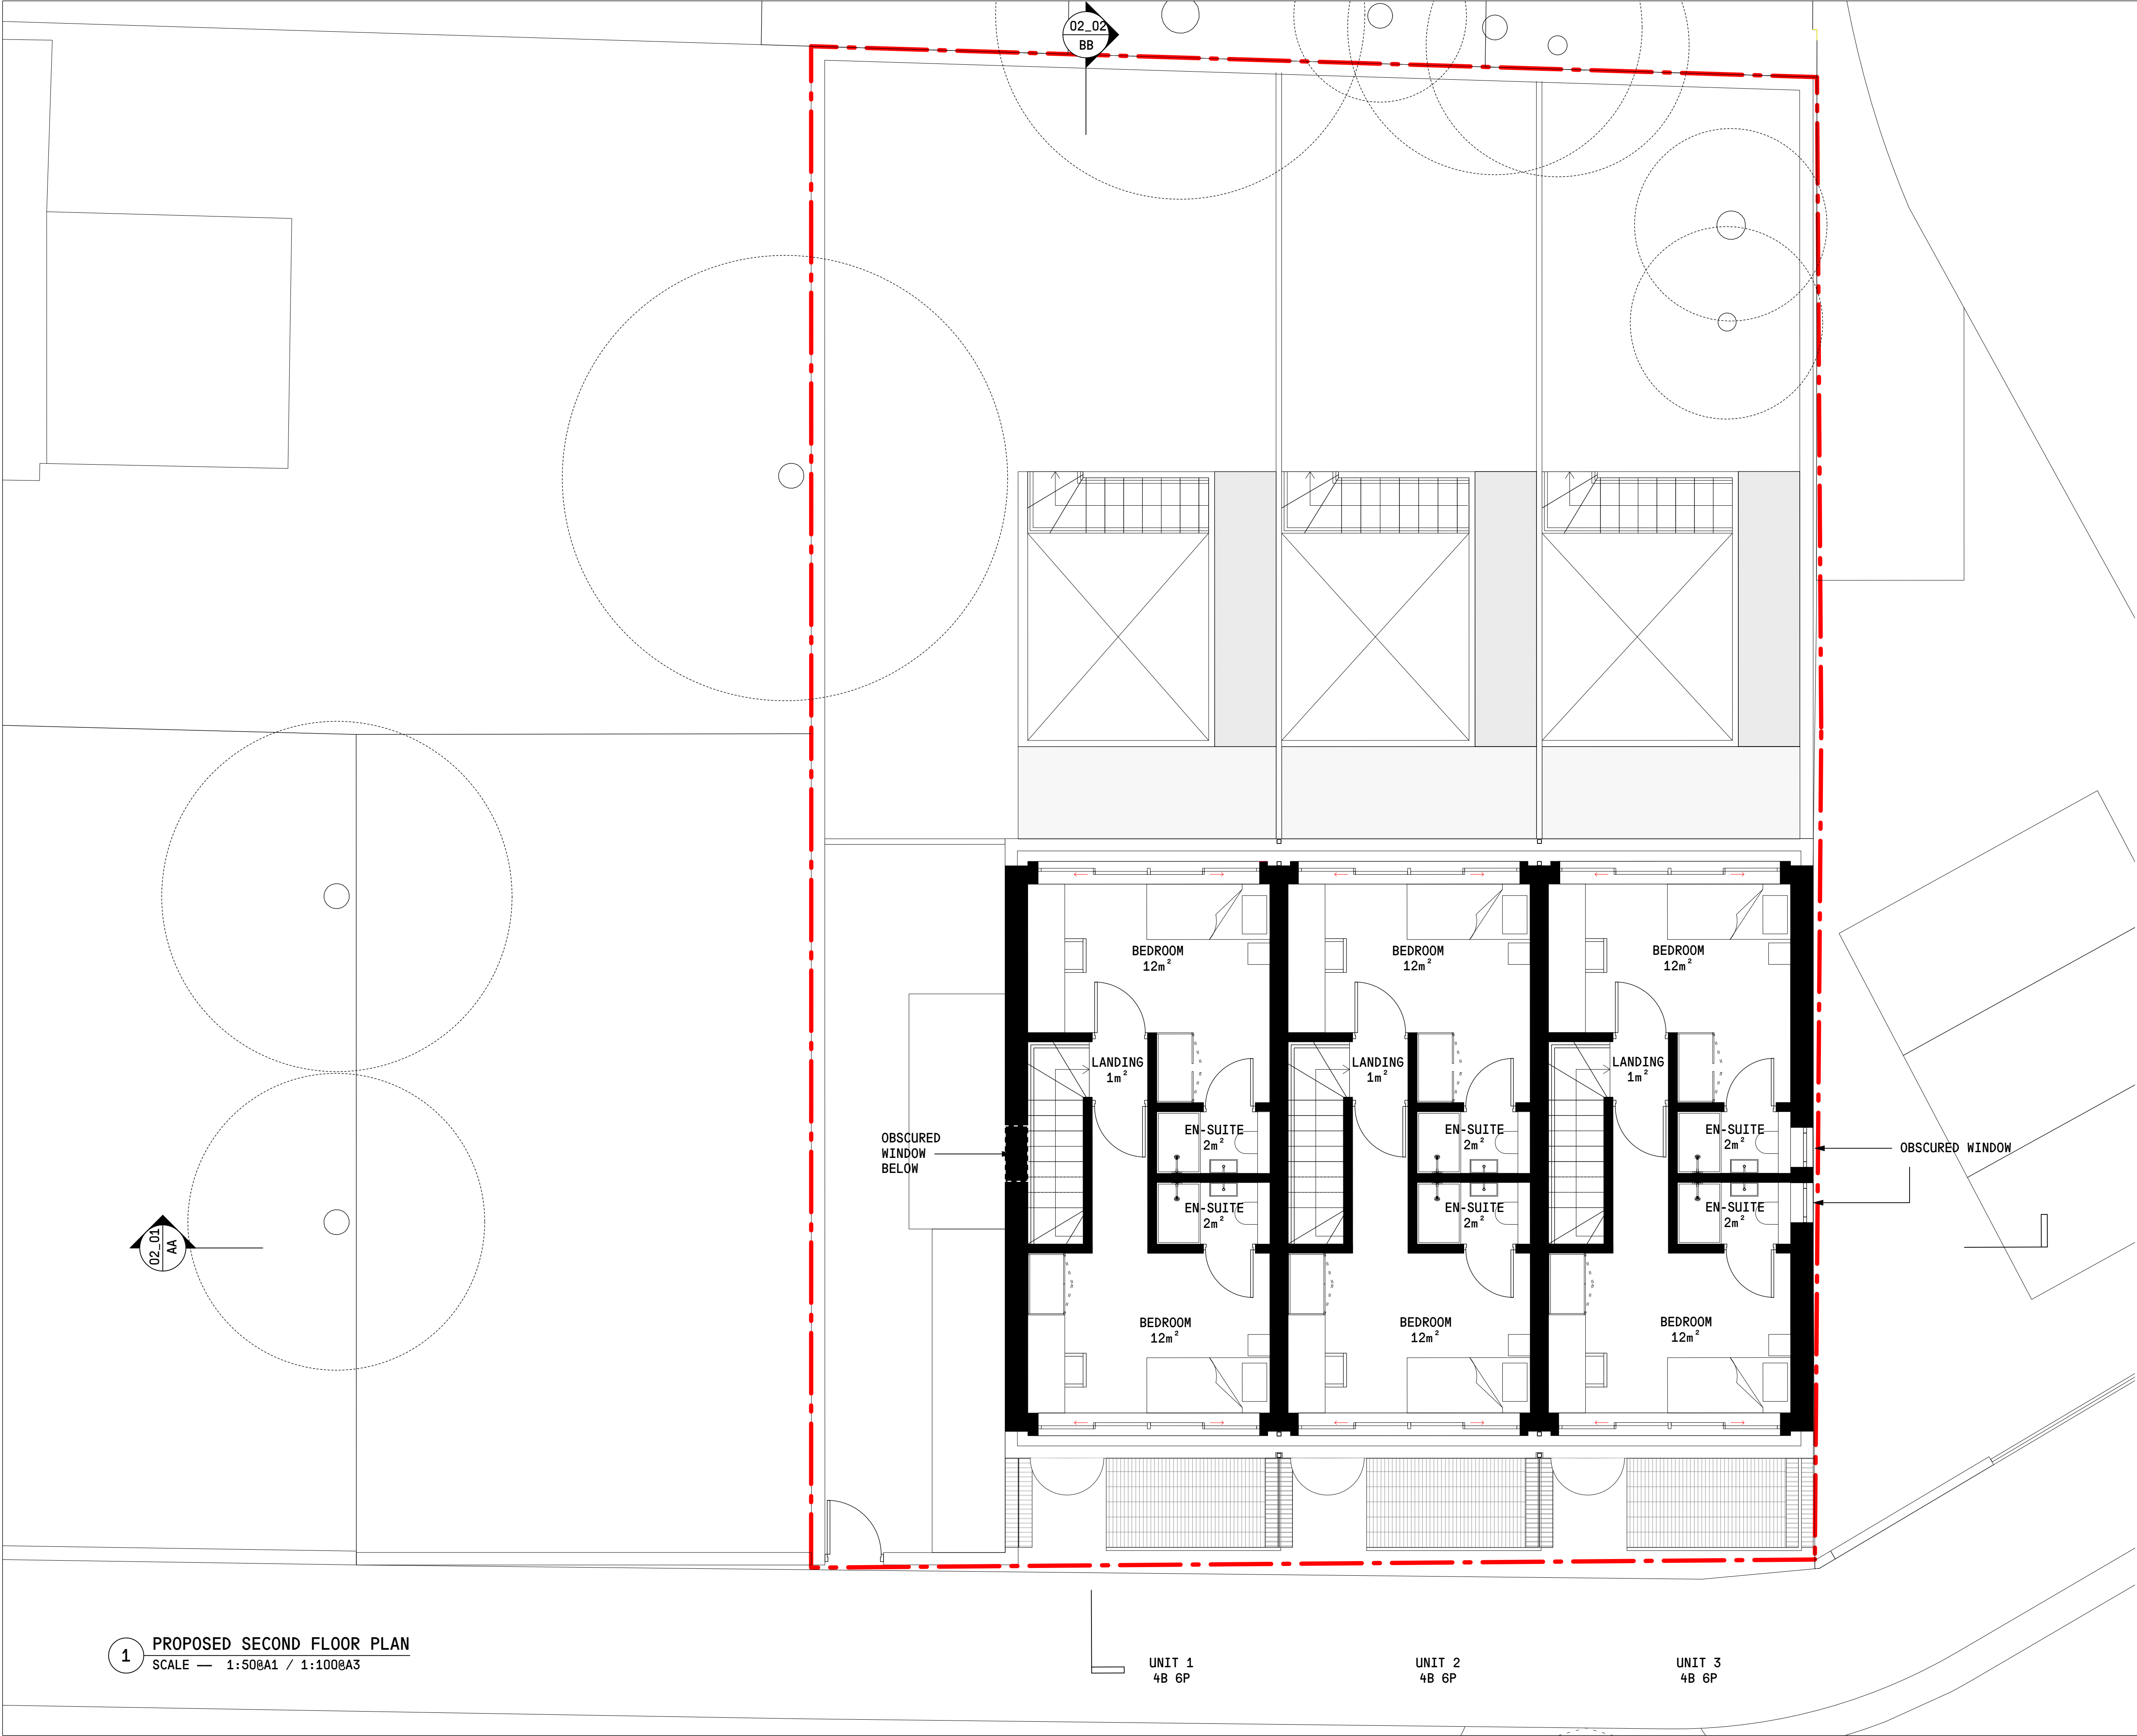

DRAWING STATUS:
PLANNING

REVISIONS:				
NO.	DATE	DESCRIPTION	BY	
P1	26/04/23	ISSUE FOR PLANNING	AW	
P2	17/07/23	PARKING REMOVED	AW	
P3	20/12/23	UPDATED PLANNING	AW	
P4	31/01/24	UPDATED PLANNING	AW	

NOTES:
ALL DRAWINGS TO BE READ IN CONJUNCTION WITH RELEVANT ARCHITECT AND CONSULTANT SPECIFICATION, AND DRAWINGS. NOT FOR CONSTRUCTION. DO NOT SCALE FROM THIS DRAWING. USE FIGURED DIMENSION ONLY. THE ARCHITECT SHALL BE NOTIFIED IN WRITING OF ANY DISCREPANCIES IMMEDIATELY. ALL DIMENSIONS TO BE CHECKED PRIOR TO COMMENCING THE WORKS BY THE CONTRACTOR AND SUCH DIMENSIONS TO BE THEIR RESPONSIBILITY. SITE LEVELS ARE MEASURED IN METRES ABOVE ORDNANCE DATUM.

KEY:
- - - SITE BOUNDARY



VPPR ARCHITECTS

22 PRINCE OF WALES ROAD LONDON NW5 3LG +44 2077296168 WWW.VPPR.CO.UK

ALL RIGHTS RESERVED—THESE DRAWINGS, CONCEPTS, DESIGNS AND IDEAS ARE THE PROPERTY OF VON PREUSSEN PEASE REYNOLDS ARCHITECTS LTD. THEY MAY NOT BE COPIED, REPRODUCED, DISCLOSED TO OTHERS OR USED IN CONNECTION WITH ANY WORK OTHER THAN SPECIFIED PROJECT FOR WHICH THEY WERE PREPARED, IN WHOLE OR IN PART, WITHOUT THE PRIOR WRITTEN AUTHORISATION OF VON PREUSSEN PEASE REYNOLDS ARCHITECTS LTD.


PROJECT:
**OAK LANE
N11 2TL**
DRAWING TITLE:
**PROPOSED
SECOND FLOOR PLAN**

DESIGN STAGE — 3
DRAWN — AW
CHECKED — JR
DATE — 20 DECEMBER 2023
SCALE — 1:50@A1 / 1:100@A3

DRAWING NUMBER:
178_A_01_04
REVISION:
P4

1 PROPOSED SECOND FLOOR PLAN
SCALE — 1:50@A1 / 1:100@A3

UNIT 1 4B 6P
UNIT 2 4B 6P
UNIT 3 4B 6P

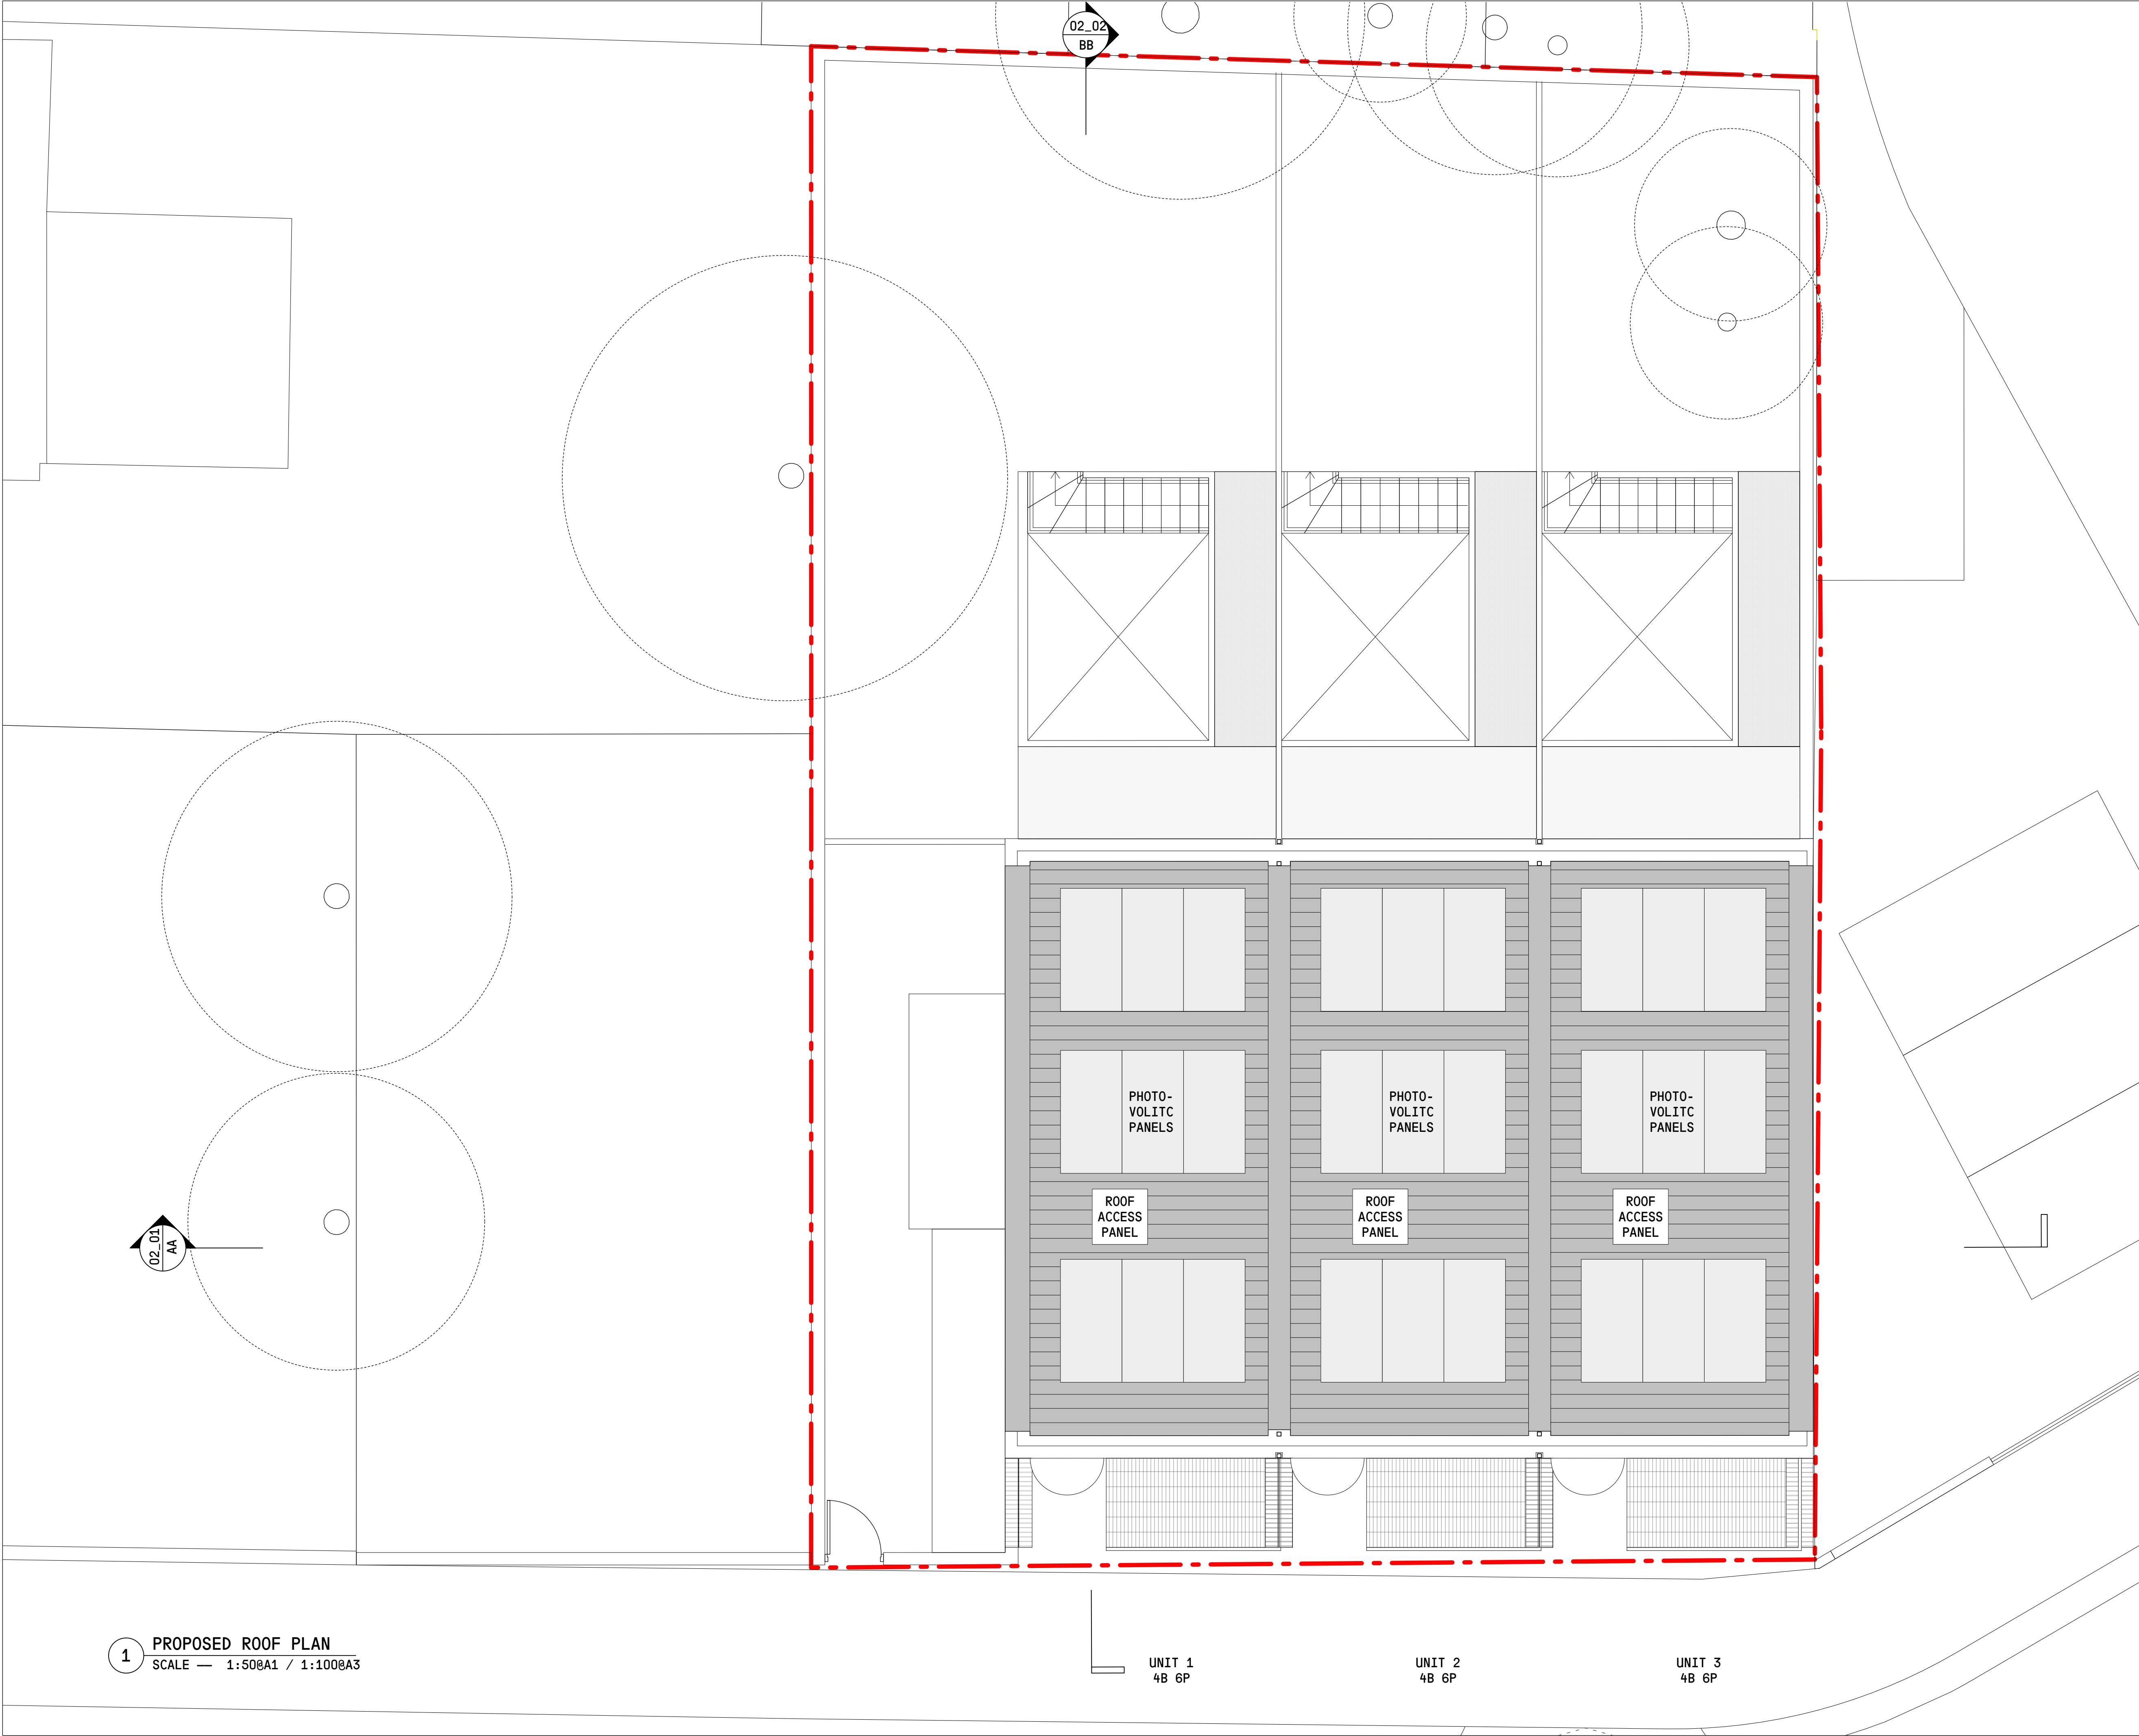

DRAWING STATUS:
PLANNING

REVISIONS:			
NO.	DATE	DESCRIPTION	BY
P1	26/04/23	ISSUE FOR PLANNING	AW
P2	17/07/23	PARKING REMOVED	AW
P3	20/12/23	UPDATED PLANNING	AW
P4	31/01/24	UPDATED PLANNING	AW

NOTES:
ALL DRAWINGS TO BE READ IN CONJUNCTION WITH RELEVANT ARCHITECT AND CONSULTANT SPECIFICATION, AND DRAWINGS. NOT FOR CONSTRUCTION. DO NOT SCALE FROM THIS DRAWING. USE FIGURED DIMENSION ONLY. THE ARCHITECT SHALL BE NOTIFIED IN WRITING OF ANY DISCREPANCIES IMMEDIATELY. ALL DIMENSIONS TO BE CHECKED PRIOR TO COMMENCING THE WORKS BY THE CONTRACTOR AND SUCH DIMENSIONS TO BE THEIR RESPONSIBILITY. SITE LEVELS ARE MEASURED IN METRES ABOVE ORDNANCE DATUM.

KEY:
- - - SITE BOUNDARY



vppr
ARCHITECTS

22 PRINCE OF WALES ROAD LONDON NW5 3LG +44 2077296168 WWW.VPPR.CO.UK

ALL RIGHTS RESERVED—THESE DRAWINGS, CONCEPTS, DESIGNS AND IDEAS ARE THE PROPERTY OF VON PREUSSEN PEASE REYNOLDS ARCHITECTS LTD. THEY MAY NOT BE COPIED, REPRODUCED, DISCLOSED TO OTHERS OR USED IN CONNECTION WITH ANY WORK OTHER THAN SPECIFIED PROJECT FOR WHICH THEY WERE PREPARED, IN WHOLE OR IN PART, WITHOUT THE PRIOR WRITTEN AUTHORISATION OF VON PREUSSEN PEASE REYNOLDS ARCHITECTS LTD.

PROJECT:
OAK LANE
N11 2TL
DRAWING TITLE:
PROPOSED
ROOF PLAN

DESIGN STAGE — 3
DRAWN ——— AW
CHECKED ——— JR
DATE ——— 20 DECEMBER 2023
SCALE ——— 1:50@A1 / 1:100@A3

DRAWING NUMBER:
178_A_01_04
REVISION:
P4

1 PROPOSED ROOF PLAN
SCALE — 1:50@A1 / 1:100@A3

UNIT 1
4B 6P

UNIT 2
4B 6P

UNIT 3
4B 6P

DRAWING STATUS:

PLANNING

REVISIONS:

NO.	DATE	DESCRIPTION	BY
P1	26/04/23	ISSUE FOR PLANNING	AW
P2	17/07/23	PARKING REMOVED	AW
P3	20/12/23	UPDATED PLANNING	AW
P4	31/01/24	UPDATED PLANNING	AW

NOTES:

ALL DRAWINGS TO BE READ IN CONJUNCTION WITH RELEVANT ARCHITECT AND CONSULTANT SPECIFICATION, AND DRAWINGS. NOT FOR CONSTRUCTION. DO NOT SCALE FROM THIS DRAWING. USE FIGURED DIMENSION ONLY. THE ARCHITECT SHALL BE NOTIFIED IN WRITING OF ANY DISCREPANCIES IMMEDIATELY. ALL DIMENSIONS TO BE CHECKED PRIOR TO COMMENCING THE WORKS BY THE CONTRACTOR AND SUCH DIMENSIONS TO BE THEIR RESPONSIBILITY. SITE LEVELS ARE MEASURED IN METRES ABOVE ORDNANCE DATUM.

KEY:

— SITE BOUNDARY

0 1m 4m

VPPR
ARCHITECTS

22 PRINCE OF WALES ROAD LONDON NW5 3LG +44 2077296168 WWW.VPPR.CO.UK

ALL RIGHTS RESERVED—THESE DRAWINGS, CONCEPTS, DESIGNS AND IDEAS ARE THE PROPERTY OF VON PREUSSEN PEASE REYNOLDS ARCHITECTS LTD. THEY MAY NOT BE COPIED, REPRODUCED, DISCLOSED TO OTHERS OR USED IN CONNECTION WITH ANY WORK OTHER THAN SPECIFIED PROJECT FOR WHICH THEY WERE PREPARED, IN WHOLE OR IN PART, WITHOUT THE PRIOR WRITTEN AUTHORISATION OF VON PREUSSEN PEASE REYNOLDS ARCHITECTS LTD.

PROJECT:

OAK LANE
N11 2TL

DRAWING TITLE:

PROPOSED
SECTIONS AA

DESIGN STAGE — 3
DRAWN — AW
CHECKED — JR
DATE — 20 DECEMBER 2023
SCALE — 1:50@A1 / 1:100@A3

DRAWING NUMBER: REVISION:

178_A_02_01 P4

APEX 9.0m
2ND FL FFL 5.6m
1ST FL FFL 2.8m
DATUM 0.0m
6F FFL
BM FFL -2.8m

1 PROPOSED SECTION AA
SCALE — 1:50@A1 / 1:100@A3

DRAWING STATUS:

PLANNING

REVISIONS:

NO.	DATE	DESCRIPTION	BY
P1	26/04/23	ISSUE FOR PLANNING	AW
P2	17/07/23	PARKING REMOVED	AW
P3	20/12/23	UPDATED PLANNING	AW
P4	31/01/24	UPDATED PLANNING	AW

NOTES:

ALL DRAWINGS TO BE READ IN CONJUNCTION WITH RELEVANT ARCHITECT AND CONSULTANT SPECIFICATION, AND DRAWINGS. NOT FOR CONSTRUCTION. DO NOT SCALE FROM THIS DRAWING. USE FIGURED DIMENSION ONLY. THE ARCHITECT SHALL BE NOTIFIED IN WRITING OF ANY DISCREPANCIES IMMEDIATELY. ALL DIMENSIONS TO BE CHECKED PRIOR TO COMMENCING THE WORKS BY THE CONTRACTOR AND SUCH DIMENSIONS TO BE THEIR RESPONSIBILITY. SITE LEVELS ARE MEASURED IN METRES ABOVE ORDNANCE DATUM.

KEY:

— SITE BOUNDARY



VPPR
ARCHITECTS

22 PRINCE OF WALES ROAD LONDON NW5 3LG +44 2077296168 WWW.VPPR.CO.UK

ALL RIGHTS RESERVED—THESE DRAWINGS, CONCEPTS, DESIGNS AND IDEAS ARE THE PROPERTY OF VON PREUSSEN PEASE REYNOLDS ARCHITECTS LTD. THEY MAY NOT BE COPIED, REPRODUCED, DISCLOSED TO OTHERS OR USED IN CONNECTION WITH ANY WORK OTHER THAN SPECIFIED PROJECT FOR WHICH THEY WERE PREPARED, IN WHOLE OR IN PART, WITHOUT THE PRIOR WRITTEN AUTHORISATION OF VON PREUSSEN PEASE REYNOLDS ARCHITECTS LTD.

PROJECT:

OAK LANE
N11 2TL


DRAWING TITLE:

PROPOSED
SECTIONS BB

DESIGN STAGE	—	3
DRAWN	—	AW
CHECKED	—	JR
DATE	—	20 DECEMBER 2023
SCALE	—	1:50@A1 / 1:100@A3

DRAWING NUMBER: REVISION:

178_A_02_01 P4

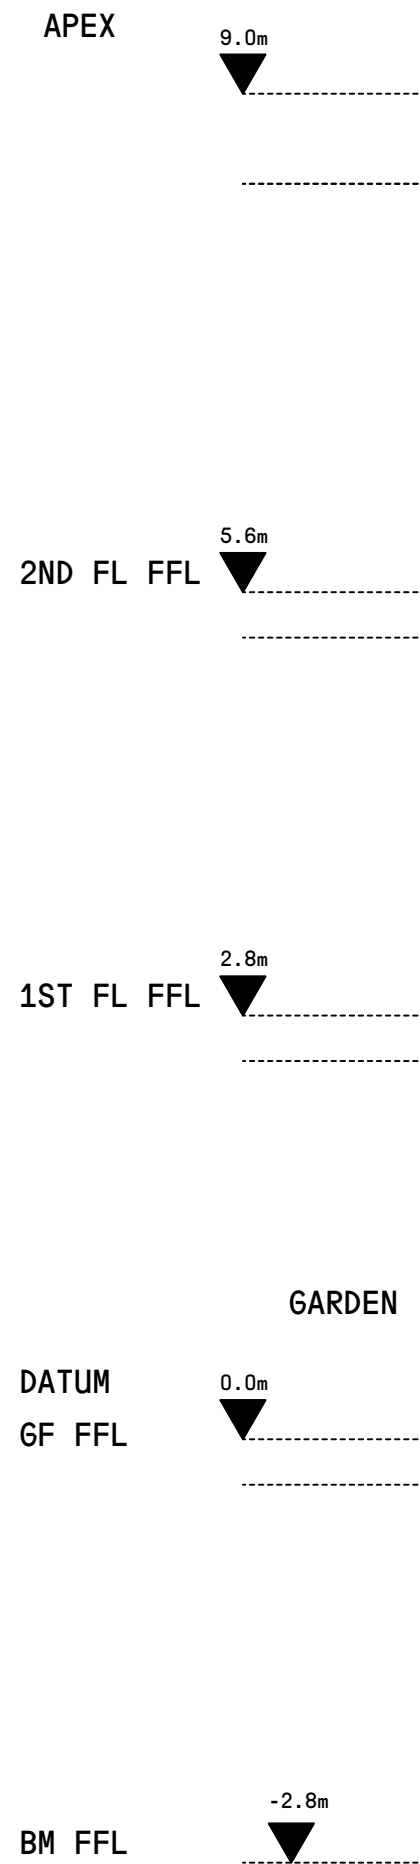

1 PROPOSED SECTION BB
SCALE — 1:50@A1 / 1:100@A3

DRAWING STATUS:

PLANNING

REVISIONS:

NO.	DATE	DESCRIPTION	BY
P1	26/04/23	ISSUE FOR PLANNING	AW
P2	17/07/23	PARKING REMOVED	AW
P3	20/12/23	UPDATED PLANNING	AW
P4	31/01/24	UPDATED PLANNING	AW

NOTES:

ALL DRAWINGS TO BE READ IN CONJUNCTION WITH RELEVANT ARCHITECT AND CONSULTANT SPECIFICATION, AND DRAWINGS. NOT FOR CONSTRUCTION. DO NOT SCALE FROM THIS DRAWING. USE FIGURED DIMENSION ONLY. THE ARCHITECT SHALL BE NOTIFIED IN WRITING OF ANY DISCREPANCIES IMMEDIATELY. ALL DIMENSIONS TO BE CHECKED PRIOR TO COMMENCING THE WORKS BY THE CONTRACTOR AND SUCH DIMENSIONS TO BE THEIR RESPONSIBILITY. SITE LEVELS ARE MEASURED IN METRES ABOVE ORDNANCE DATUM.

KEY:

— SITE BOUNDARY

0 1m 4m

VPPR
ARCHITECTS

22 PRINCE OF WALES ROAD +44 2077296168
LONDON NW5 3LG WWW.VPPR.CO.UK

ALL RIGHTS RESERVED—THESE DRAWINGS, CONCEPTS, DESIGNS AND IDEAS ARE THE PROPERTY OF VON PREUSSEN PEASE REYNOLDS ARCHITECTS LTD. THEY MAY NOT BE COPIED, REPRODUCED, DISCLOSED TO OTHERS OR USED IN CONNECTION WITH ANY WORK OTHER THAN SPECIFIED PROJECT FOR WHICH THEY WERE PREPARED, IN WHOLE OR IN PART, WITHOUT THE PRIOR WRITTEN AUTHORISATION OF VON PREUSSEN PEASE REYNOLDS ARCHITECTS LTD.

PROJECT:

OAK LANE
N11 2TL

DRAWING TITLE:
PROPOSED
FRONT ELEVATION

DESIGN STAGE — 3
DRAWN — AW
CHECKED — JR
DATE — 20 DECEMBER 2023
SCALE — 1:100@A1 / 1:200@A3

DRAWING NUMBER: 178_A_03_01
REVISION: P4



1 PROPOSED FRONT ELEVATION
SCALE — 1:100@A1 / 1:200@A3

DRAWING STATUS:

PLANNING

REVISIONS:

NO.	DATE	DESCRIPTION	BY
P1	26/04/23	ISSUE FOR PLANNING	AW
P2	17/07/23	PARKING REMOVED	AW
P3	20/12/23	UPDATED PLANNING	AW
P4	31/01/24	UPDATED PLANNING	AW

NOTES:

ALL DRAWINGS TO BE READ IN CONJUNCTION WITH RELEVANT ARCHITECT AND CONSULTANT SPECIFICATION, AND DRAWINGS. NOT FOR CONSTRUCTION. DO NOT SCALE FROM THIS DRAWING. USE FIGURED DIMENSION ONLY. THE ARCHITECT SHALL BE NOTIFIED IN WRITING OF ANY DISCREPANCIES IMMEDIATELY. ALL DIMENSIONS TO BE CHECKED PRIOR TO COMMENCING THE WORKS BY THE CONTRACTOR AND SUCH DIMENSIONS TO BE THEIR RESPONSIBILITY. SITE LEVELS ARE MEASURED IN METRES ABOVE ORDNANCE DATUM.

KEY:

--- SITE BOUNDARY



vppr
ARCHITECTS

22 PRINCE OF WALES ROAD LONDON NW5 3LG +44 2077296168 WWW.VPPR.CO.UK

ALL RIGHTS RESERVED—THESE DRAWINGS, CONCEPTS, DESIGNS AND IDEAS ARE THE PROPERTY OF VON PREUSSEN PEASE REYNOLDS ARCHITECTS LTD. THEY MAY NOT BE COPIED, REPRODUCED, DISCLOSED TO OTHERS OR USED IN CONNECTION WITH ANY WORK OTHER THAN SPECIFIED PROJECT FOR WHICH THEY WERE PREPARED, IN WHOLE OR IN PART, WITHOUT THE PRIOR WRITTEN AUTHORISATION OF VON PREUSSEN PEASE REYNOLDS ARCHITECTS LTD.

PROJECT:

OAK LANE
N11 2TL


DRAWING TITLE:

PROPOSED
REAR ELEVATION

DESIGN STAGE — 3
DRAWN ——— AW
CHECKED ——— JR
DATE ——— 20 DECEMBER 2023
SCALE ——— 1:100&A1 / 1:200&A3

DRAWING NUMBER: REVISION:

178_A_03_02 P4

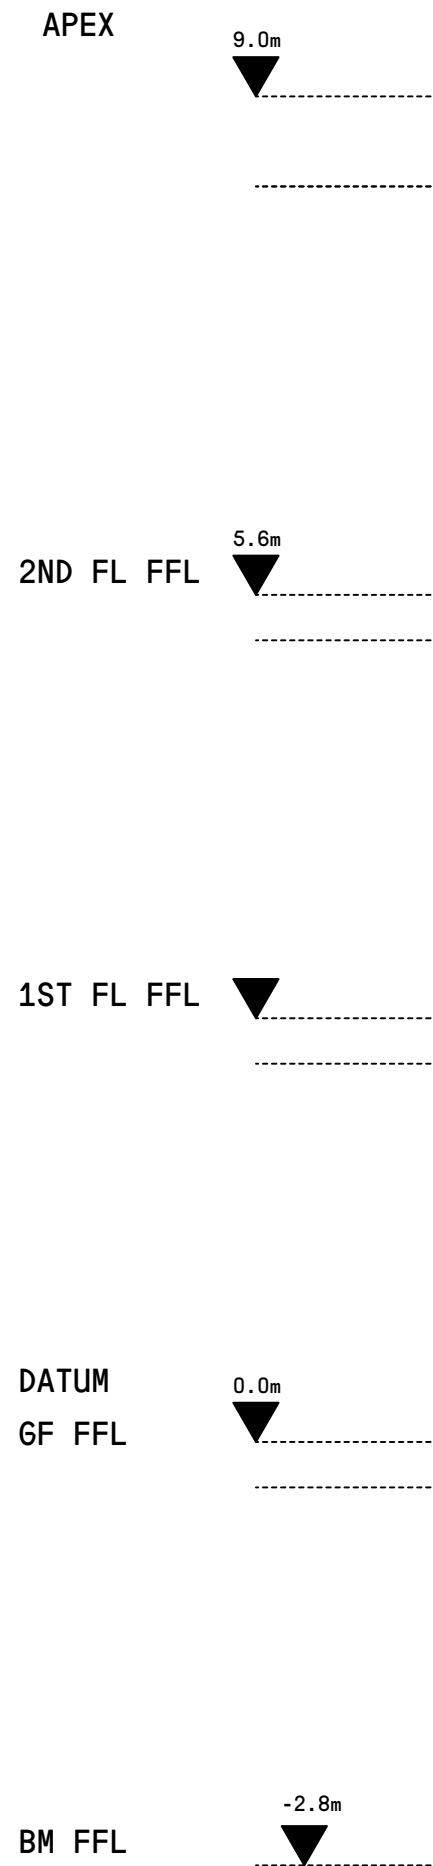

1 PROPOSED REAR ELEVATION
SCALE — 1:50&A1 / 1:100&A3

DRAWING STATUS:

PLANNING

REVISIONS:

NO.	DATE	DESCRIPTION	BY
P1	26/04/23	ISSUE FOR PLANNING	AW
P2	17/07/23	PARKING REMOVED	AW
P3	20/12/23	UPDATED PLANNING	AW
P4	31/01/24	UPDATED PLANNING	AW

NOTES:
ALL DRAWINGS TO BE READ IN CONJUNCTION WITH RELEVANT ARCHITECT AND CONSULTANT SPECIFICATION, AND DRAWINGS. NOT FOR CONSTRUCTION. DO NOT SCALE FROM THIS DRAWING. USE FIGURED DIMENSION ONLY. THE ARCHITECT SHALL BE NOTIFIED IN WRITING OF ANY DISCREPANCIES IMMEDIATELY. ALL DIMENSIONS TO BE CHECKED PRIOR TO COMMENCING THE WORKS BY THE CONTRACTOR AND SUCH DIMENSIONS TO BE THEIR RESPONSIBILITY. SITE LEVELS ARE MEASURED IN METRES ABOVE ORDNANCE DATUM.

KEY:
- - - SITE BOUNDARY



vppr
ARCHITECTS



22 PRINCE OF WALES ROAD +44 2077296168
LONDON NW5 3LG WWW.VPPR.CO.UK

ALL RIGHTS RESERVED—THESE DRAWINGS, CONCEPTS, DESIGNS AND IDEAS ARE THE PROPERTY OF VON PREUSSEN PEASE REYNOLDS ARCHITECTS LTD. THEY MAY NOT BE COPIED, REPRODUCED, DISCLOSED TO OTHERS OR USED IN CONNECTION WITH ANY WORK OTHER THAN SPECIFIED PROJECT FOR WHICH THEY WERE PREPARED, IN WHOLE OR IN PART, WITHOUT THE PRIOR WRITTEN AUTHORISATION OF VON PREUSSEN PEASE REYNOLDS ARCHITECTS LTD.

PROJECT:
OAK LANE
N11 2TL
DRAWING TITLE:
PROPOSED
NORTH & SOUTH ELEVATIONS

DESIGN STAGE — 3
DRAWN — AW
CHECKED — JR
DATE — 20 DECEMBER 2023
SCALE — 1:100@A1 / 1:200@A3

DRAWING NUMBER: **178_A_03_03** REVISION: **P4**

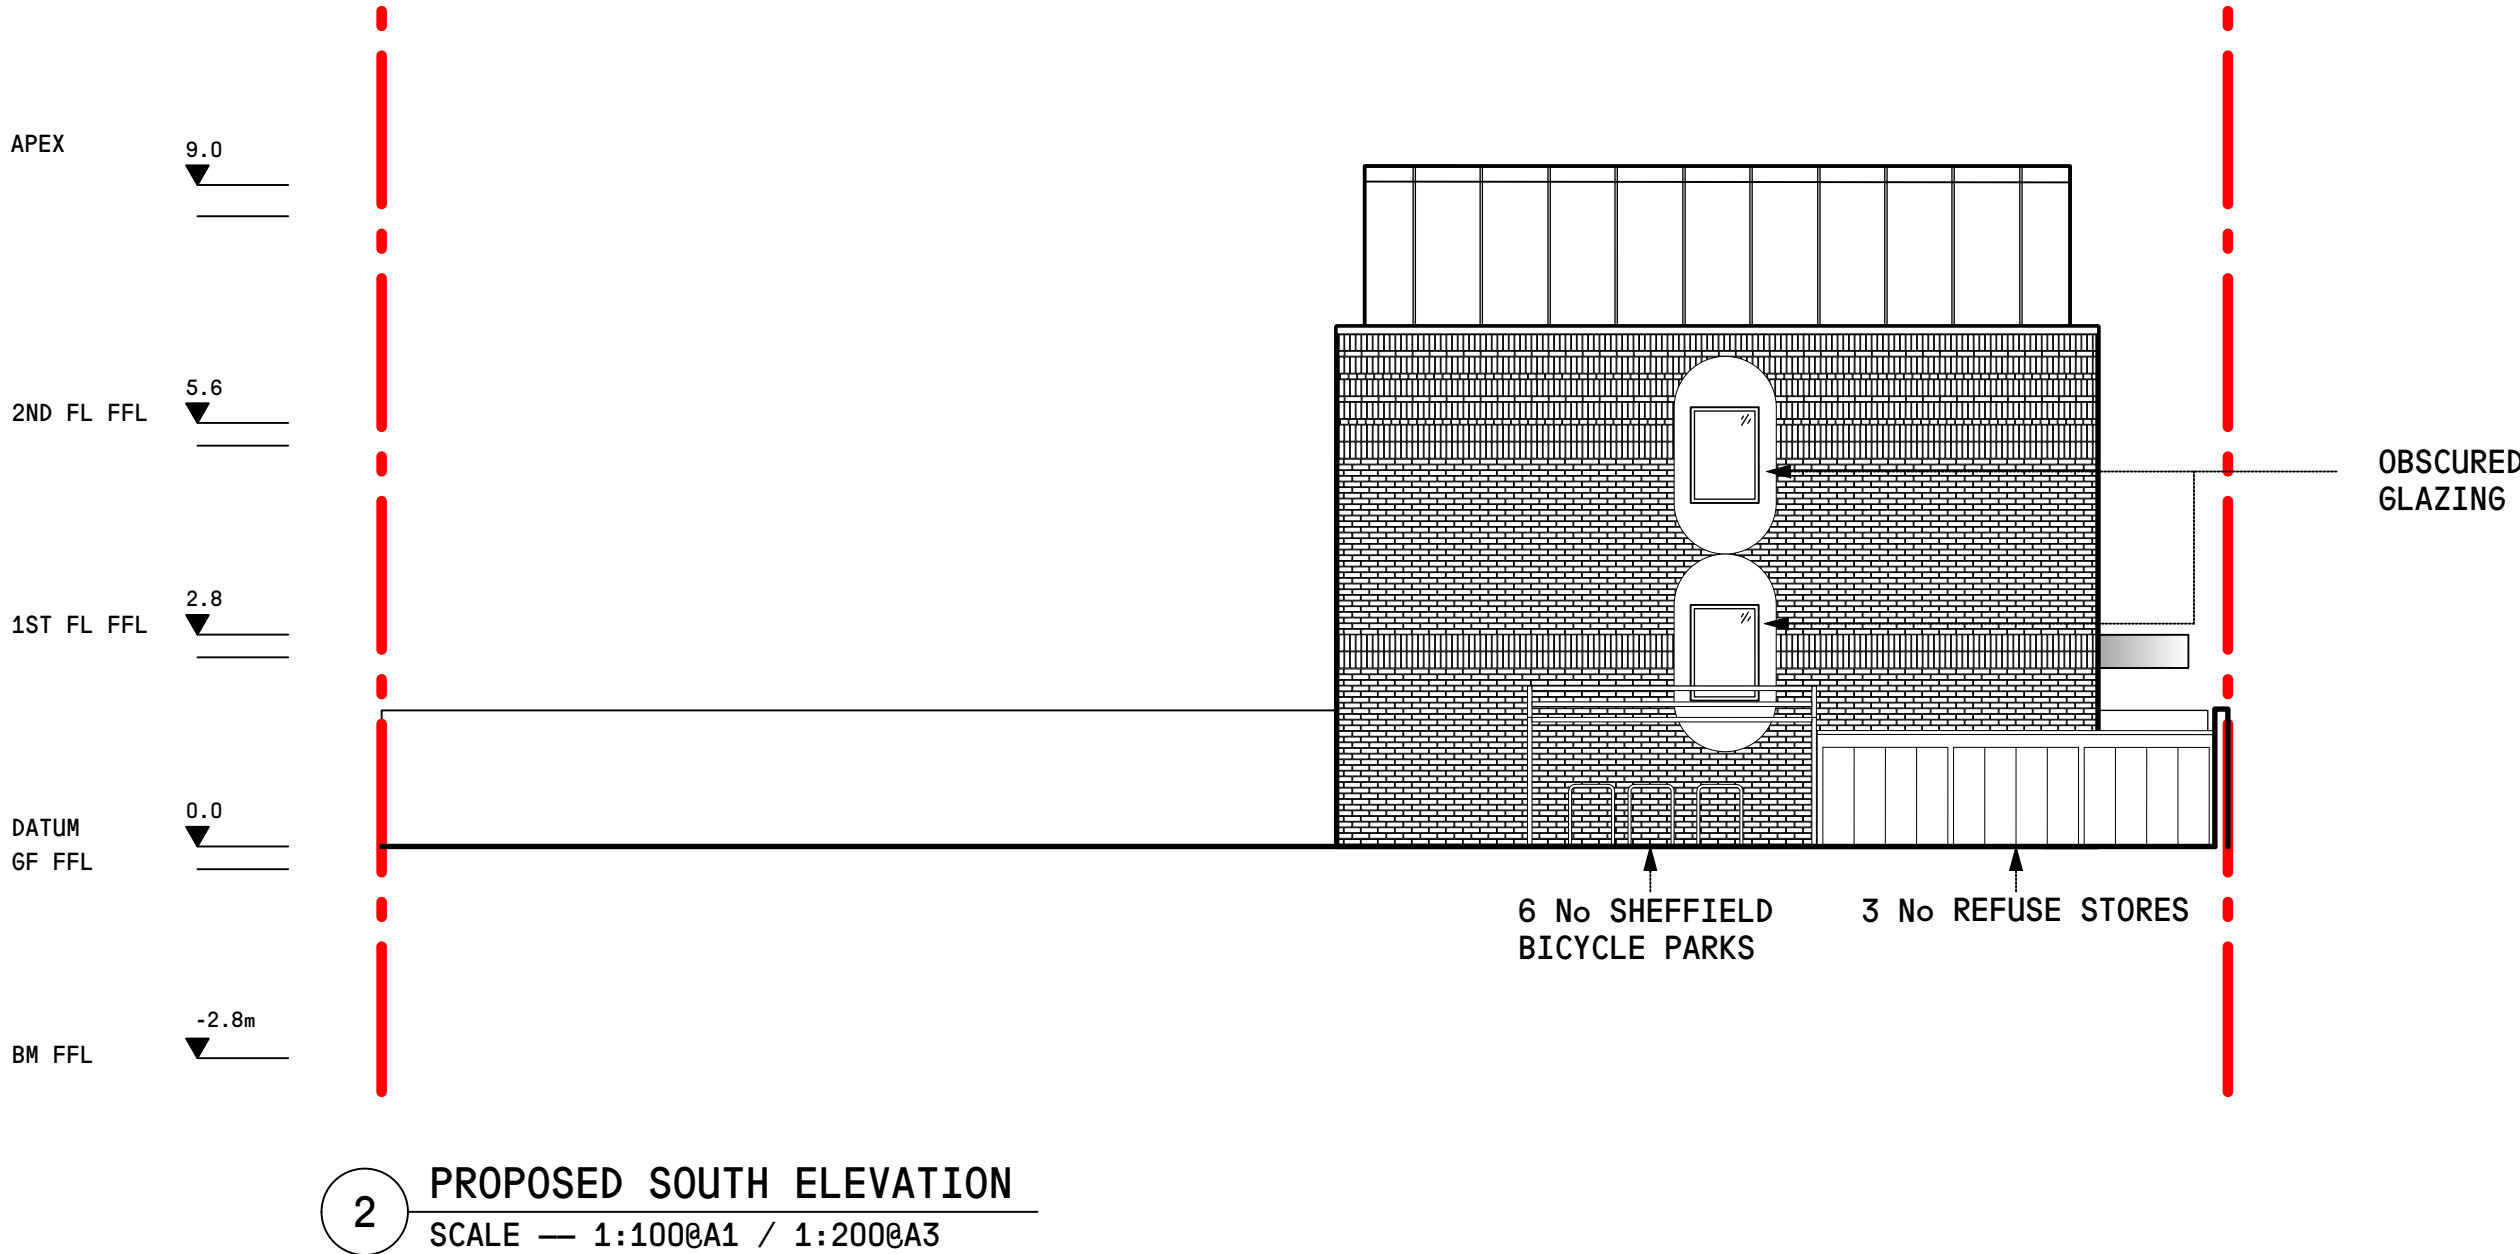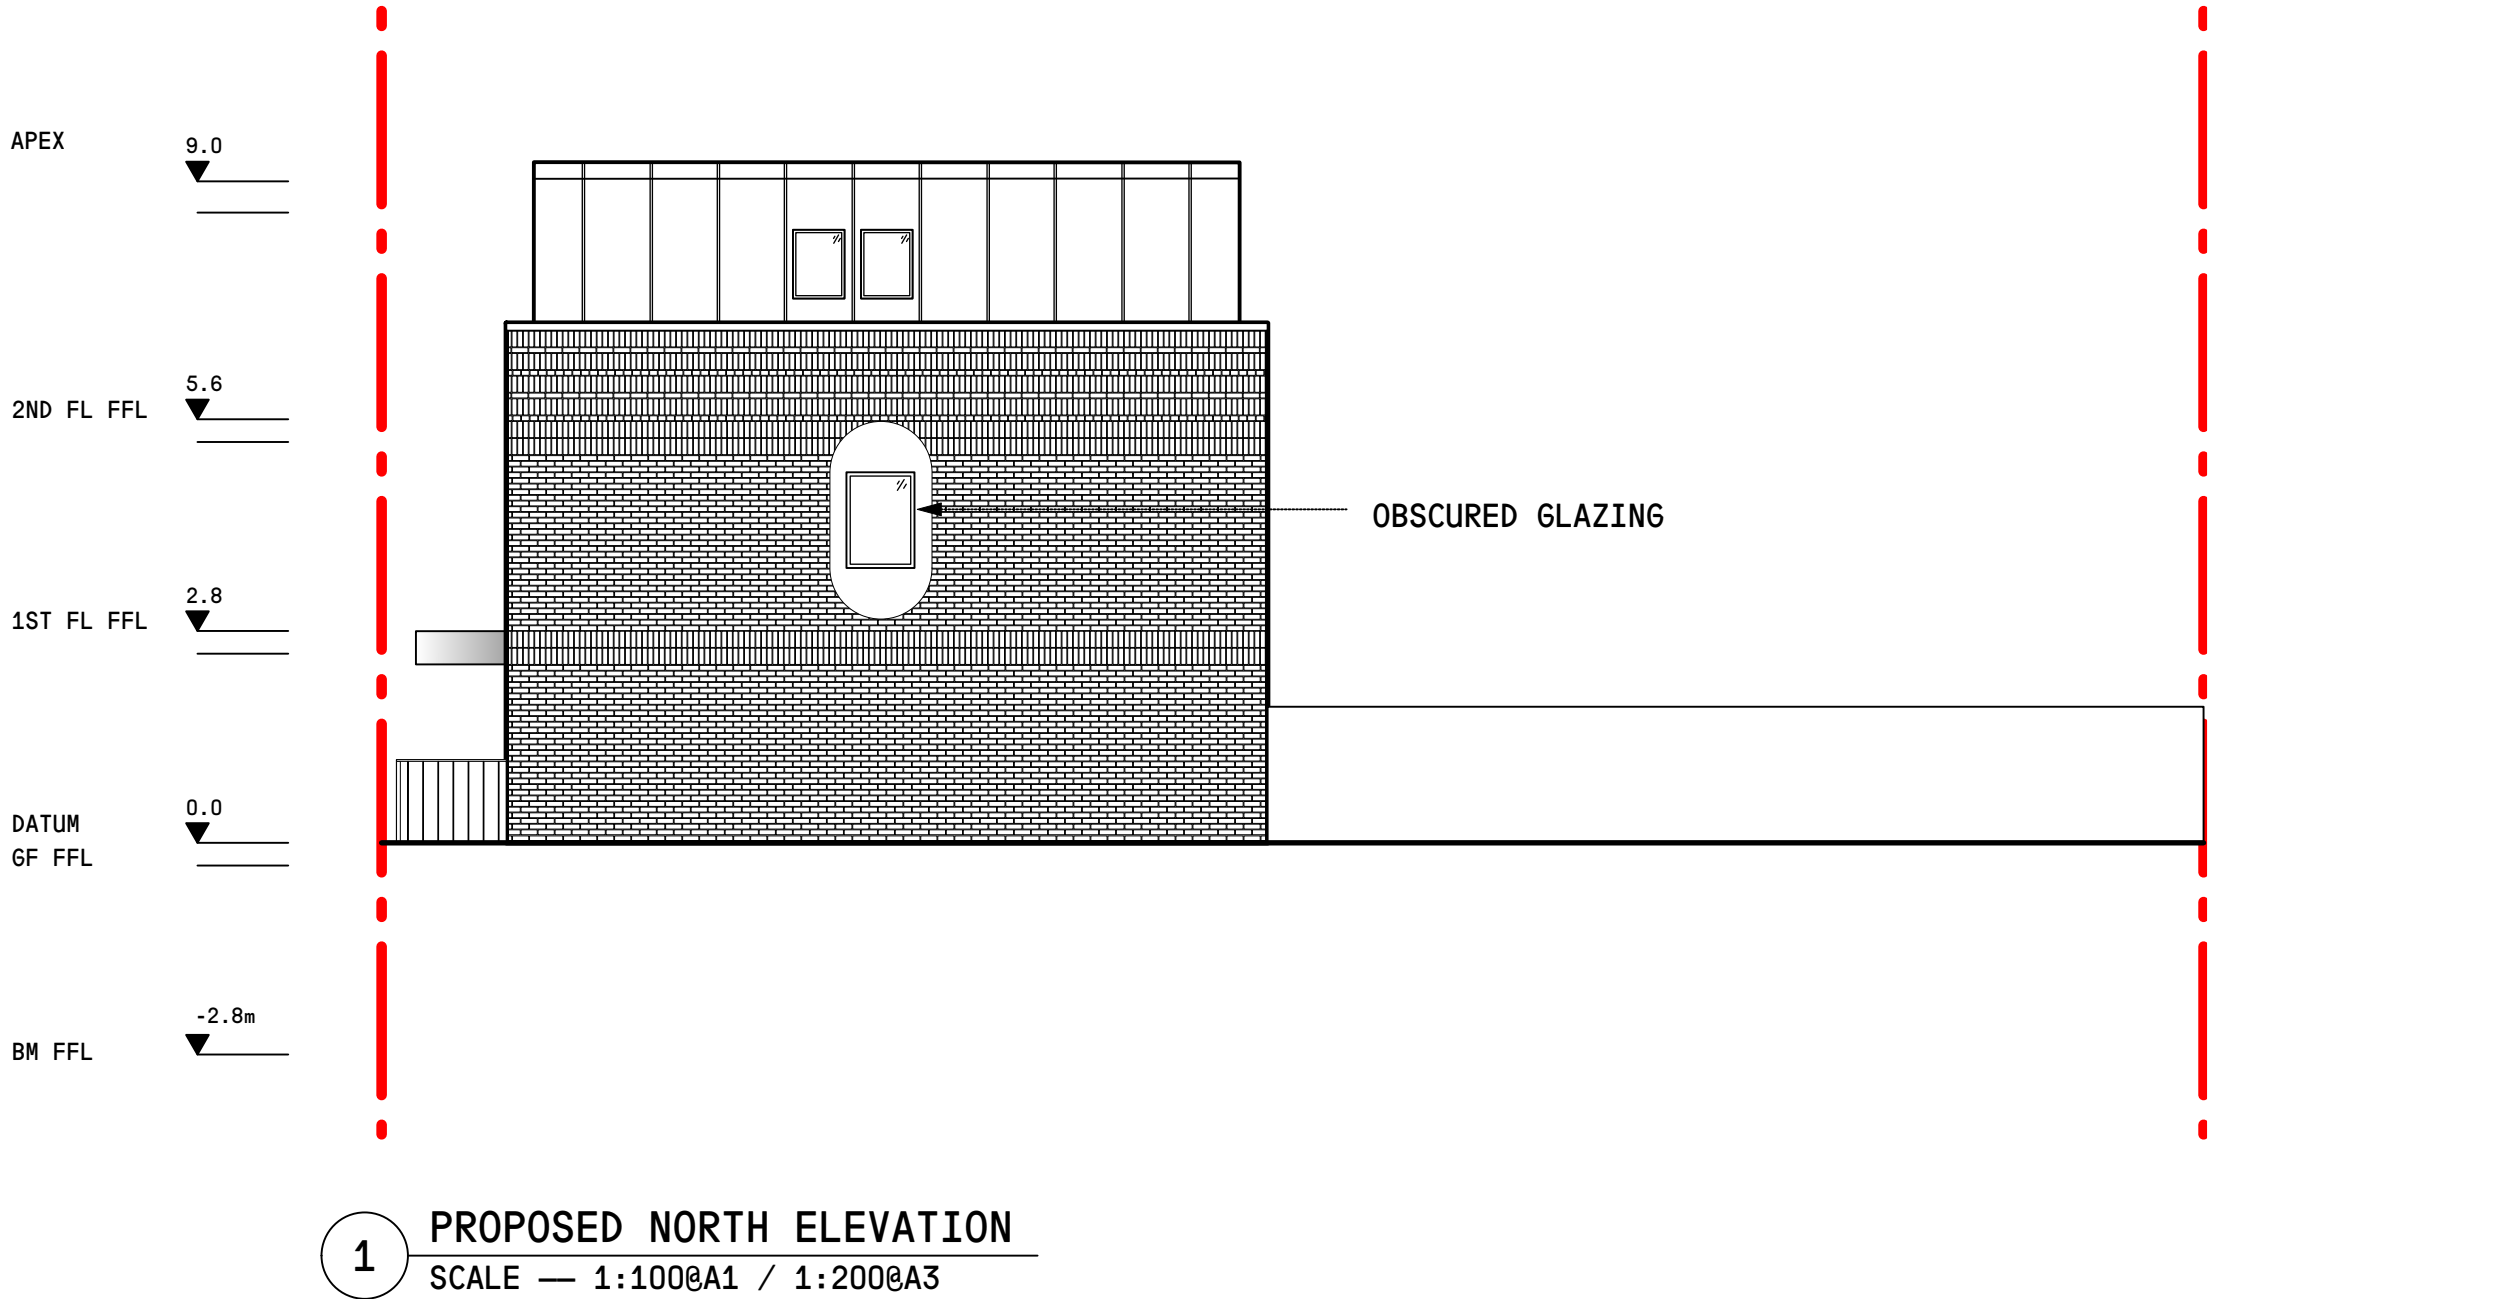

DRAWING STATUS:

PLANNING

REVISIONS:

NO.	DATE	DESCRIPTION	BY
P1	26/04/23	ISSUE FOR PLANNING	AW
P2	17/07/23	PARKING REMOVED	AW
P3	20/12/23	UPDATED PLANNING	AW
P4	31/01/24	UPDATED PLANNING	AW

NOTES:

ALL DRAWINGS TO BE READ IN CONJUNCTION WITH RELEVANT ARCHITECT AND CONSULTANT SPECIFICATION, AND DRAWINGS. NOT FOR CONSTRUCTION. DO NOT SCALE FROM THIS DRAWING. USE FIGURED DIMENSION ONLY. THE ARCHITECT SHALL BE NOTIFIED IN WRITING OF ANY DISCREPANCIES IMMEDIATELY. ALL DIMENSIONS TO BE CHECKED PRIOR TO COMMENCING THE WORKS BY THE CONTRACTOR AND SUCH DIMENSIONS TO BE THEIR RESPONSIBILITY. SITE LEVELS ARE MEASURED IN METRES ABOVE ORDNANCE DATUM.

KEY:

— SITE BOUNDARY

0 2m 8m



1

PROPOSED WEST ELEVATION

SCALE — 1:1000A1 / 1:2000A3

VPPR
ARCHITECTS

22 PRINCE OF WALES ROAD +44 2077296168
LONDON NW5 3LG WWW.VPPR.CO.UK

ALL RIGHTS RESERVED—THESE DRAWINGS, CONCEPTS, DESIGNS AND IDEAS ARE THE PROPERTY OF VON PREUSSEN PEASE REYNOLDS ARCHITECTS LTD. THEY MAY NOT BE COPIED, REPRODUCED, DISCLOSED TO OTHERS OR USED IN CONNECTION WITH ANY WORK OTHER THAN SPECIFIED PROJECT FOR WHICH THEY WERE PREPARED, IN WHOLE OR IN PART, WITHOUT THE PRIOR WRITTEN AUTHORISATION OF VON PREUSSEN PEASE REYNOLDS ARCHITECTS LTD.

PROJECT:

OAK LANE
N11 2TL

DRAWING TITLE:

PROPOSED
WEST ELEVATION

DESIGN STAGE — 3

DRAWN — AW

CHECKED — JR

DATE — 20 DECEMBER 2023

SCALE — 1:1000A1 / 1:2000A3

DRAWING NUMBER:

178_A_02_04

REVISION:

P4