




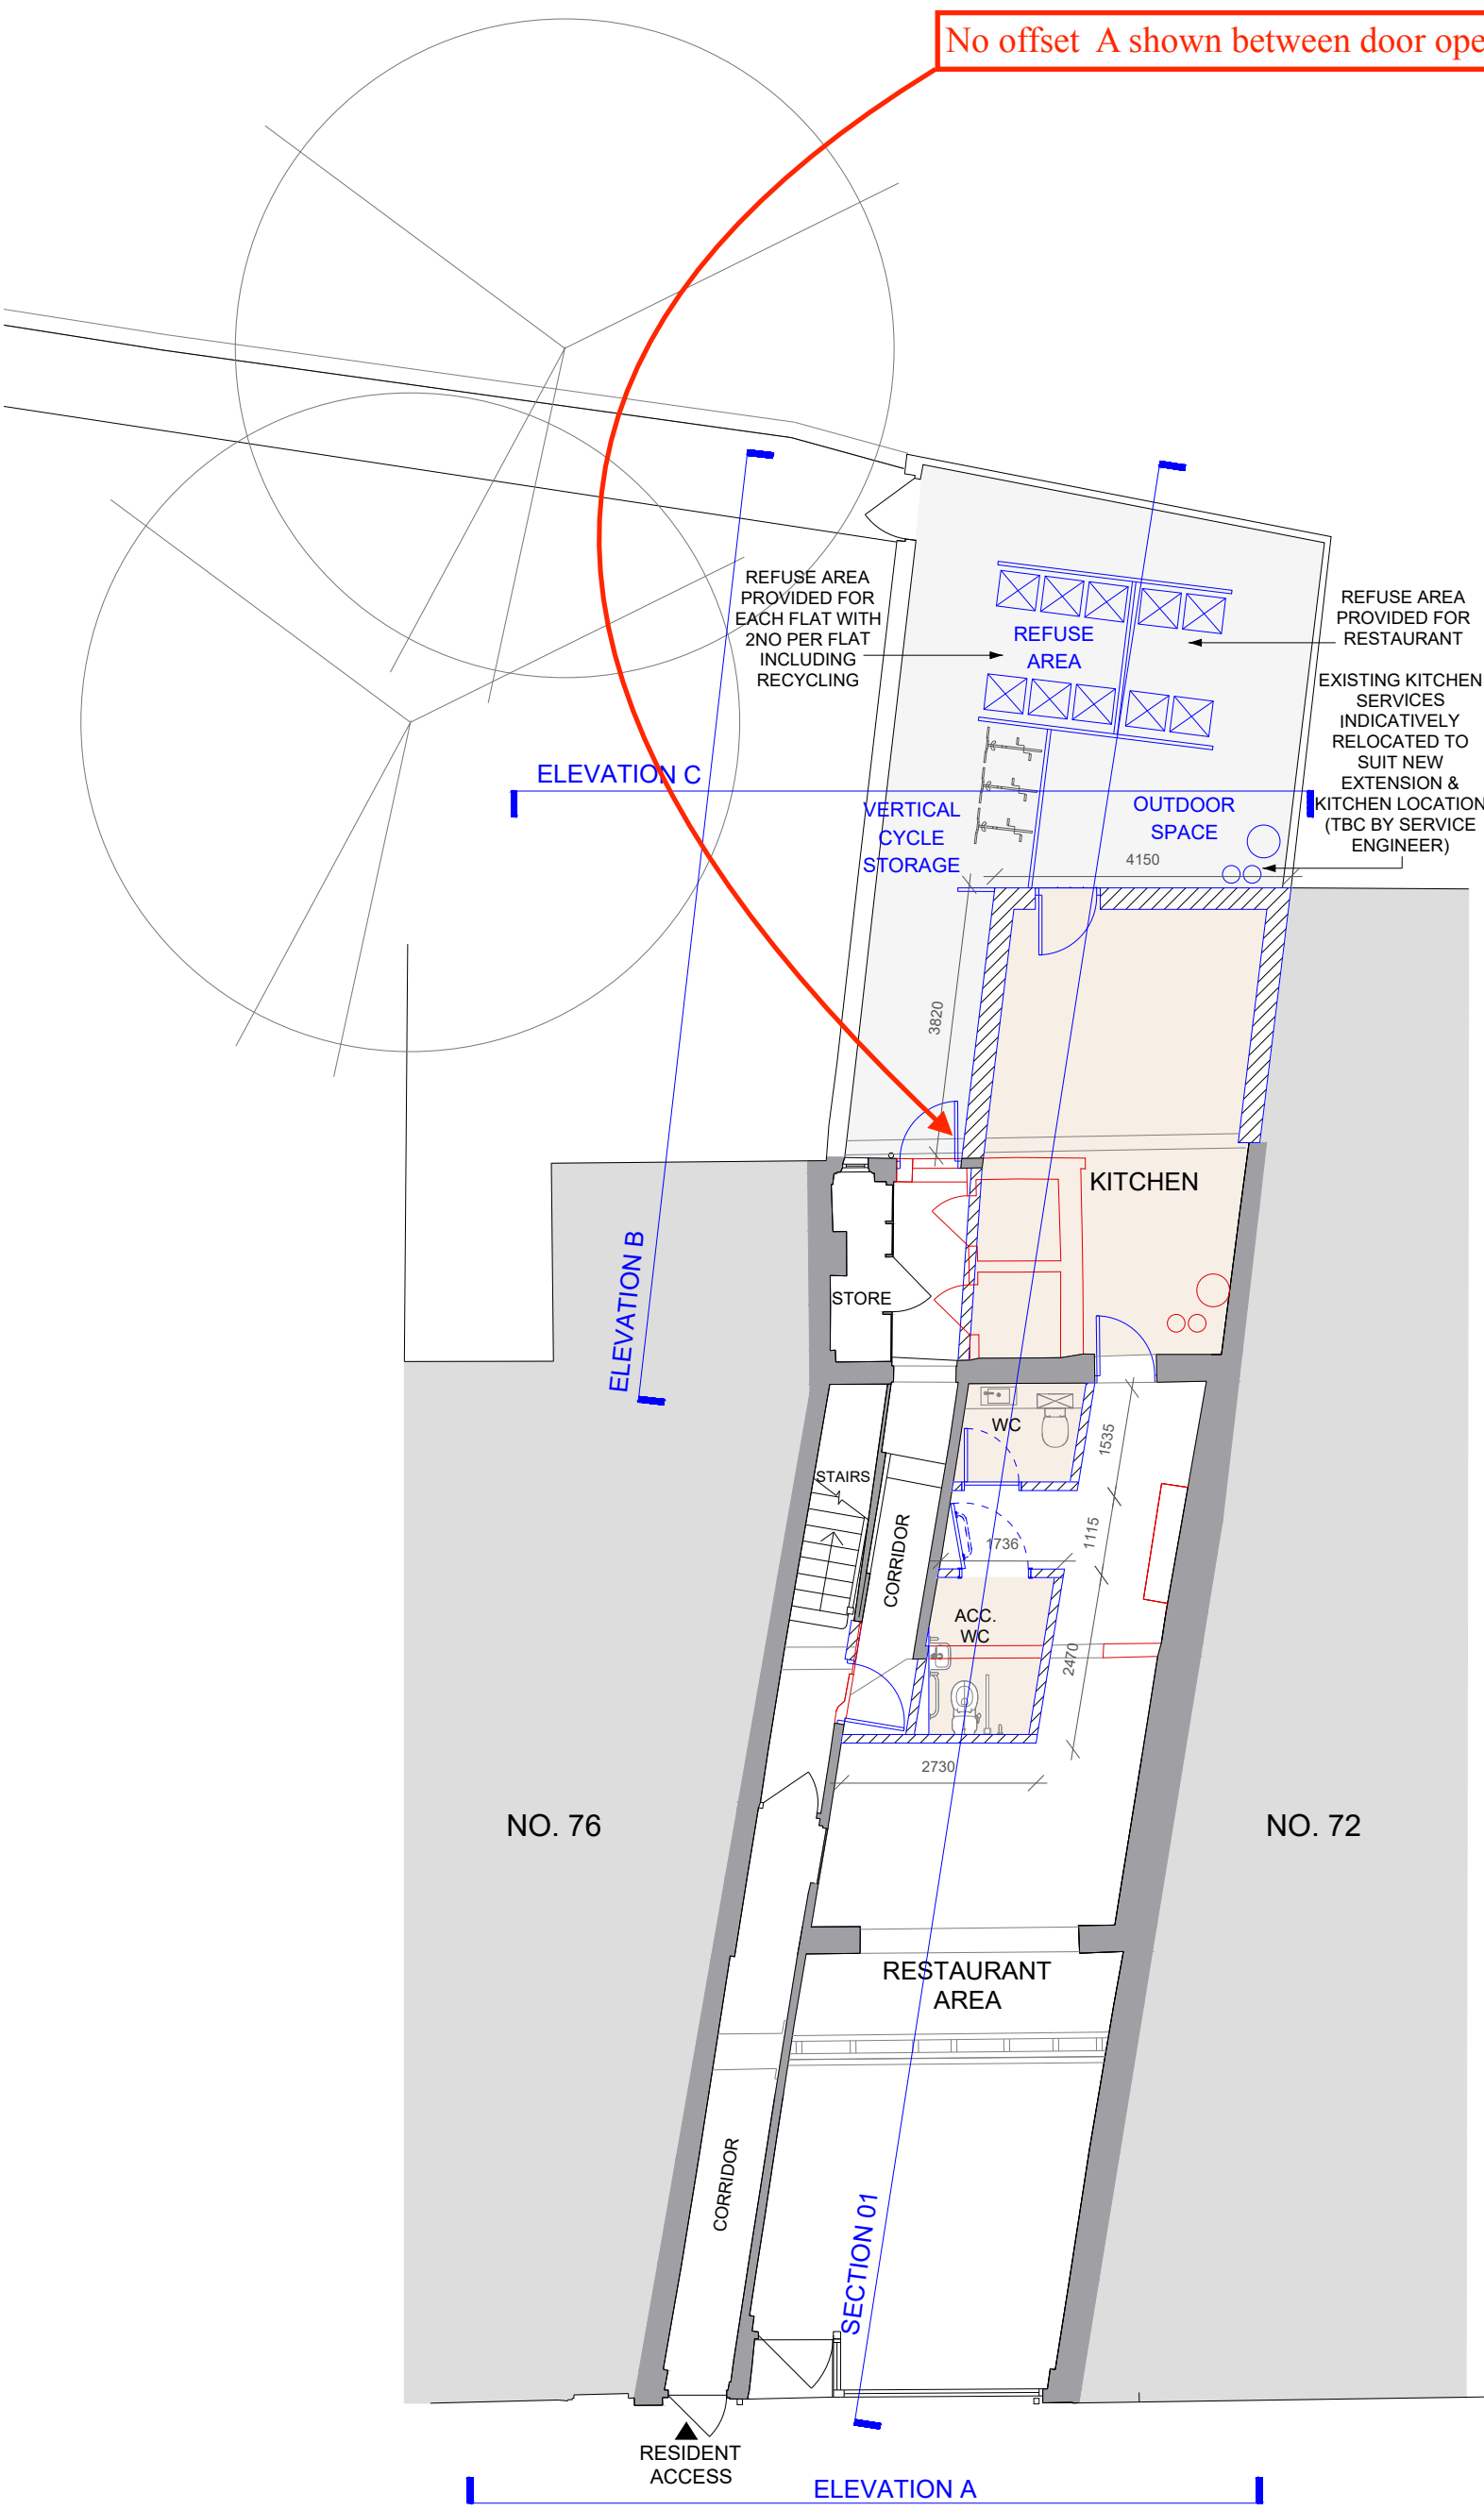


PROPOSED GROUND FLOOR PLAN

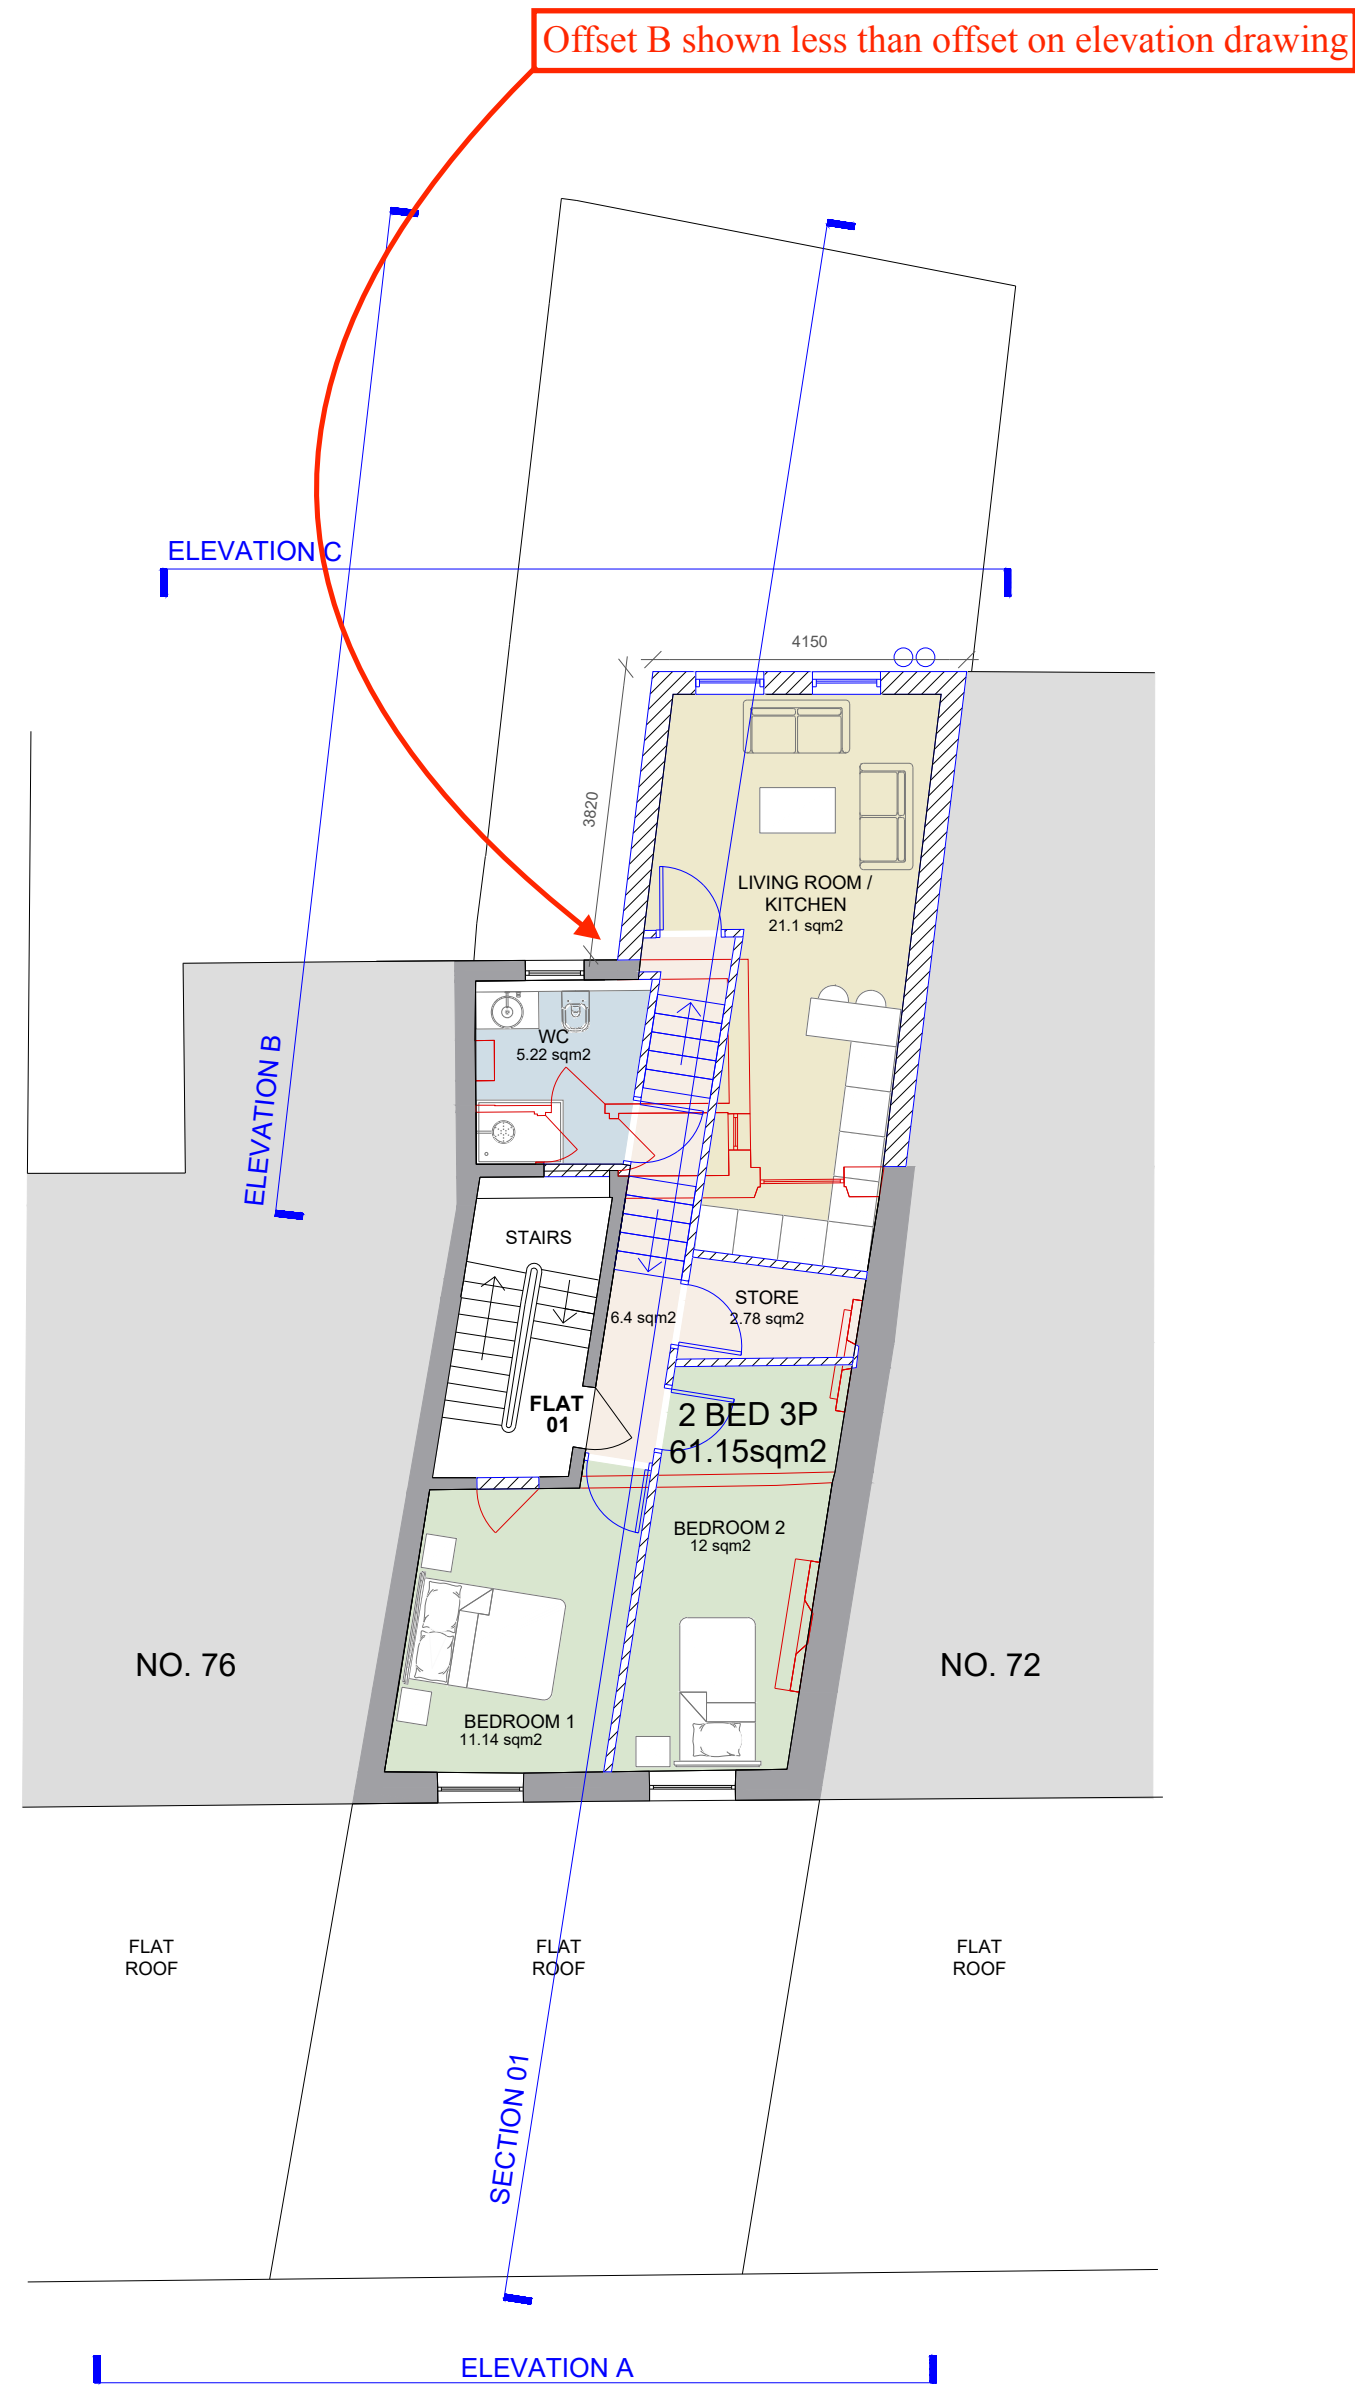


PROPOSED FIRST FLOOR PLAN

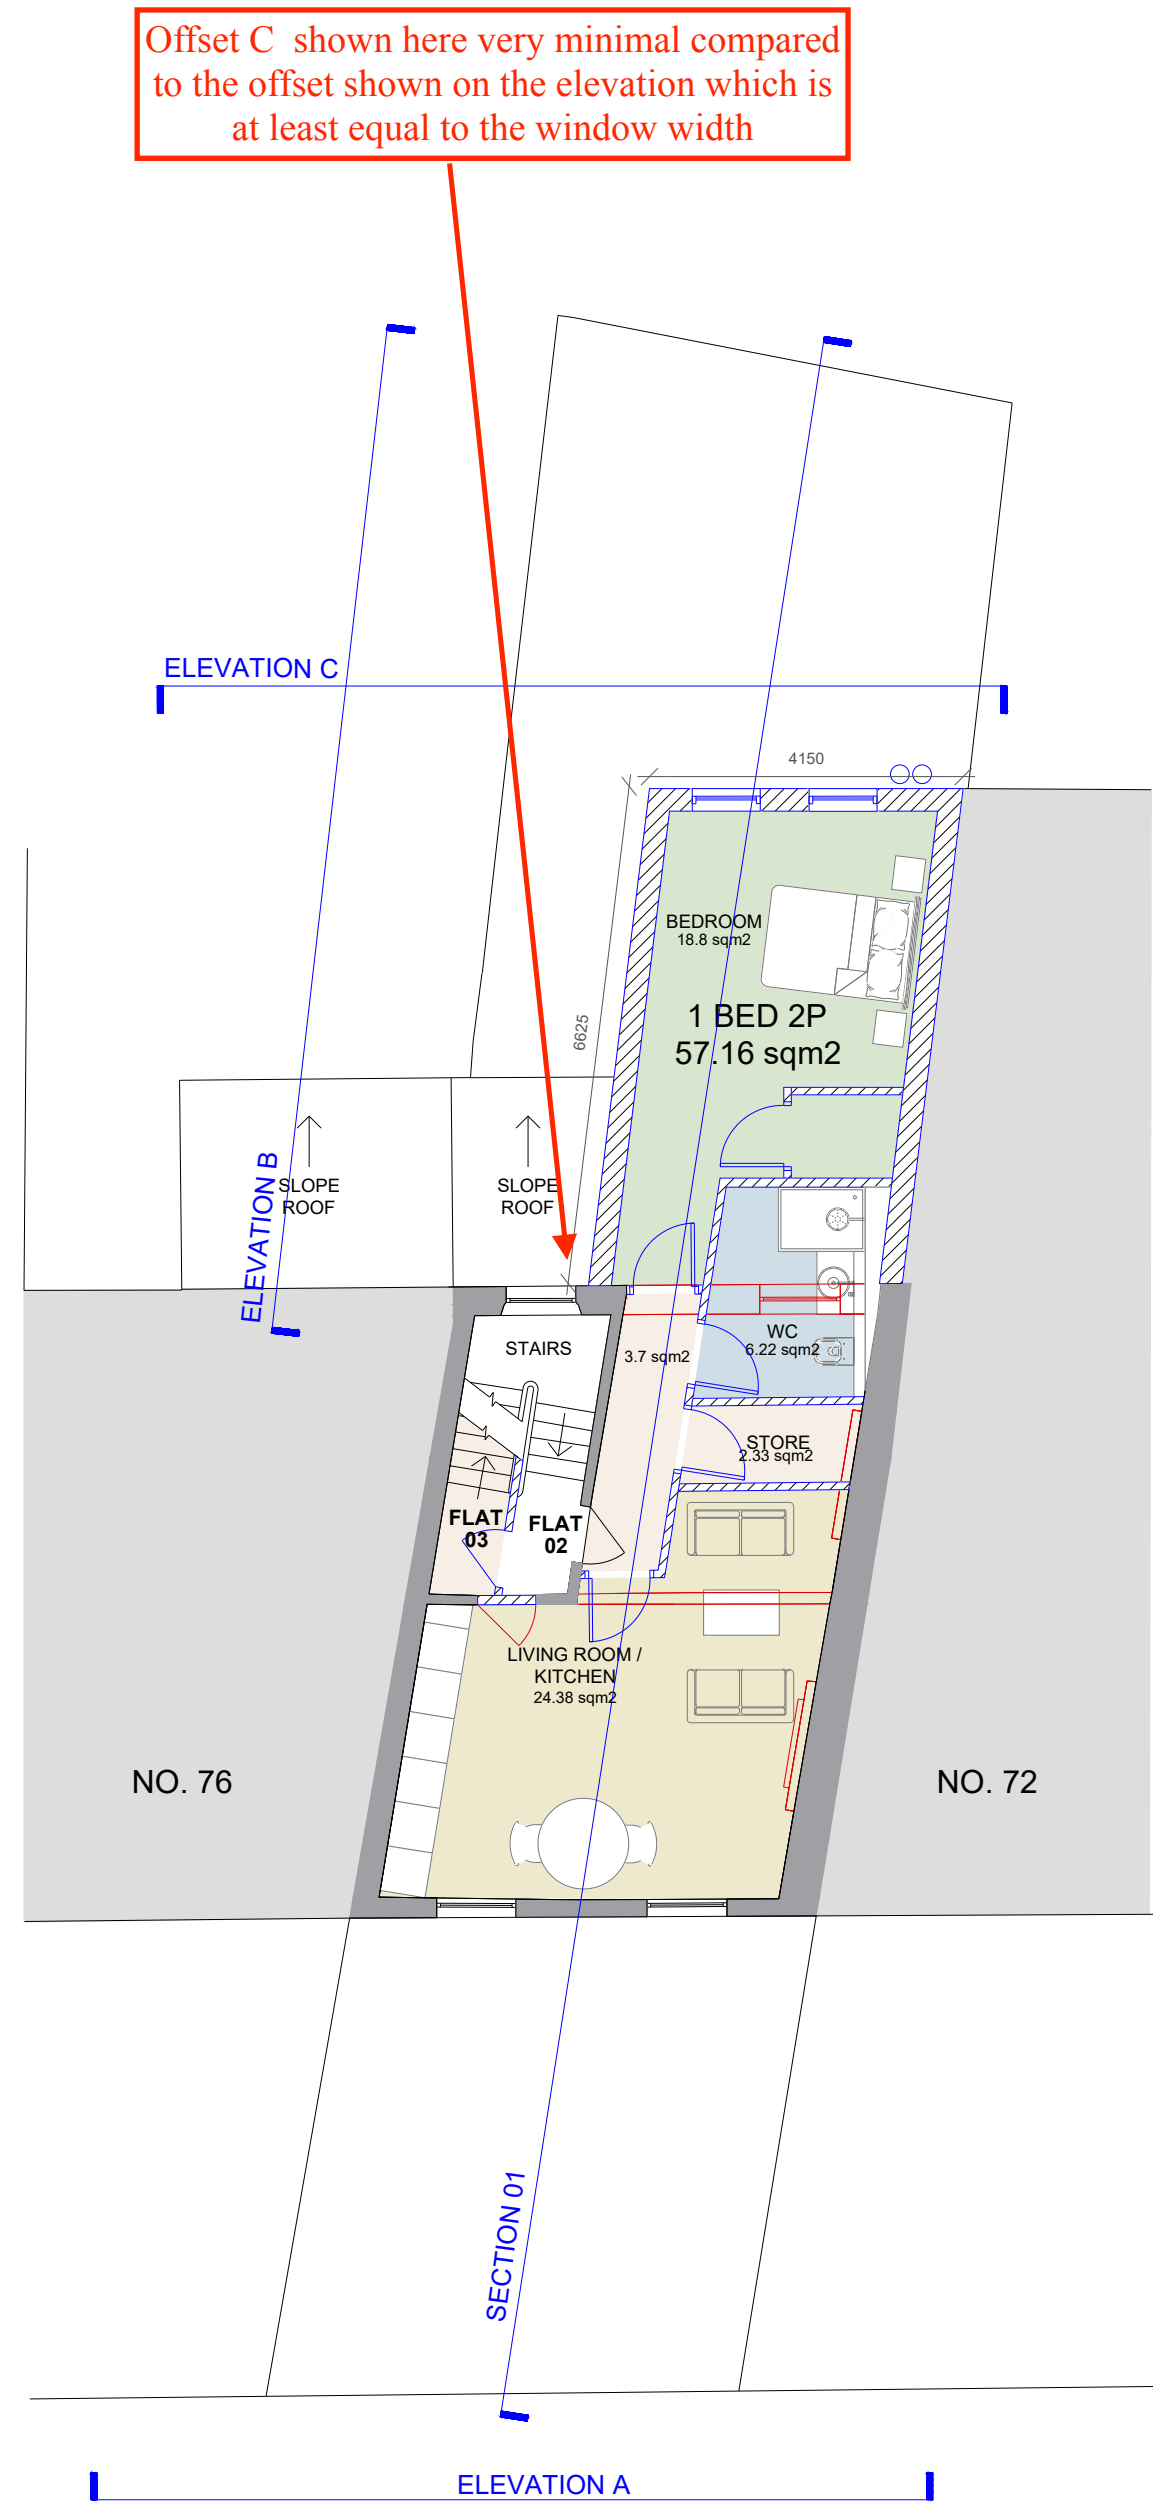

PROPOSED SECOND FLOOR PLAN

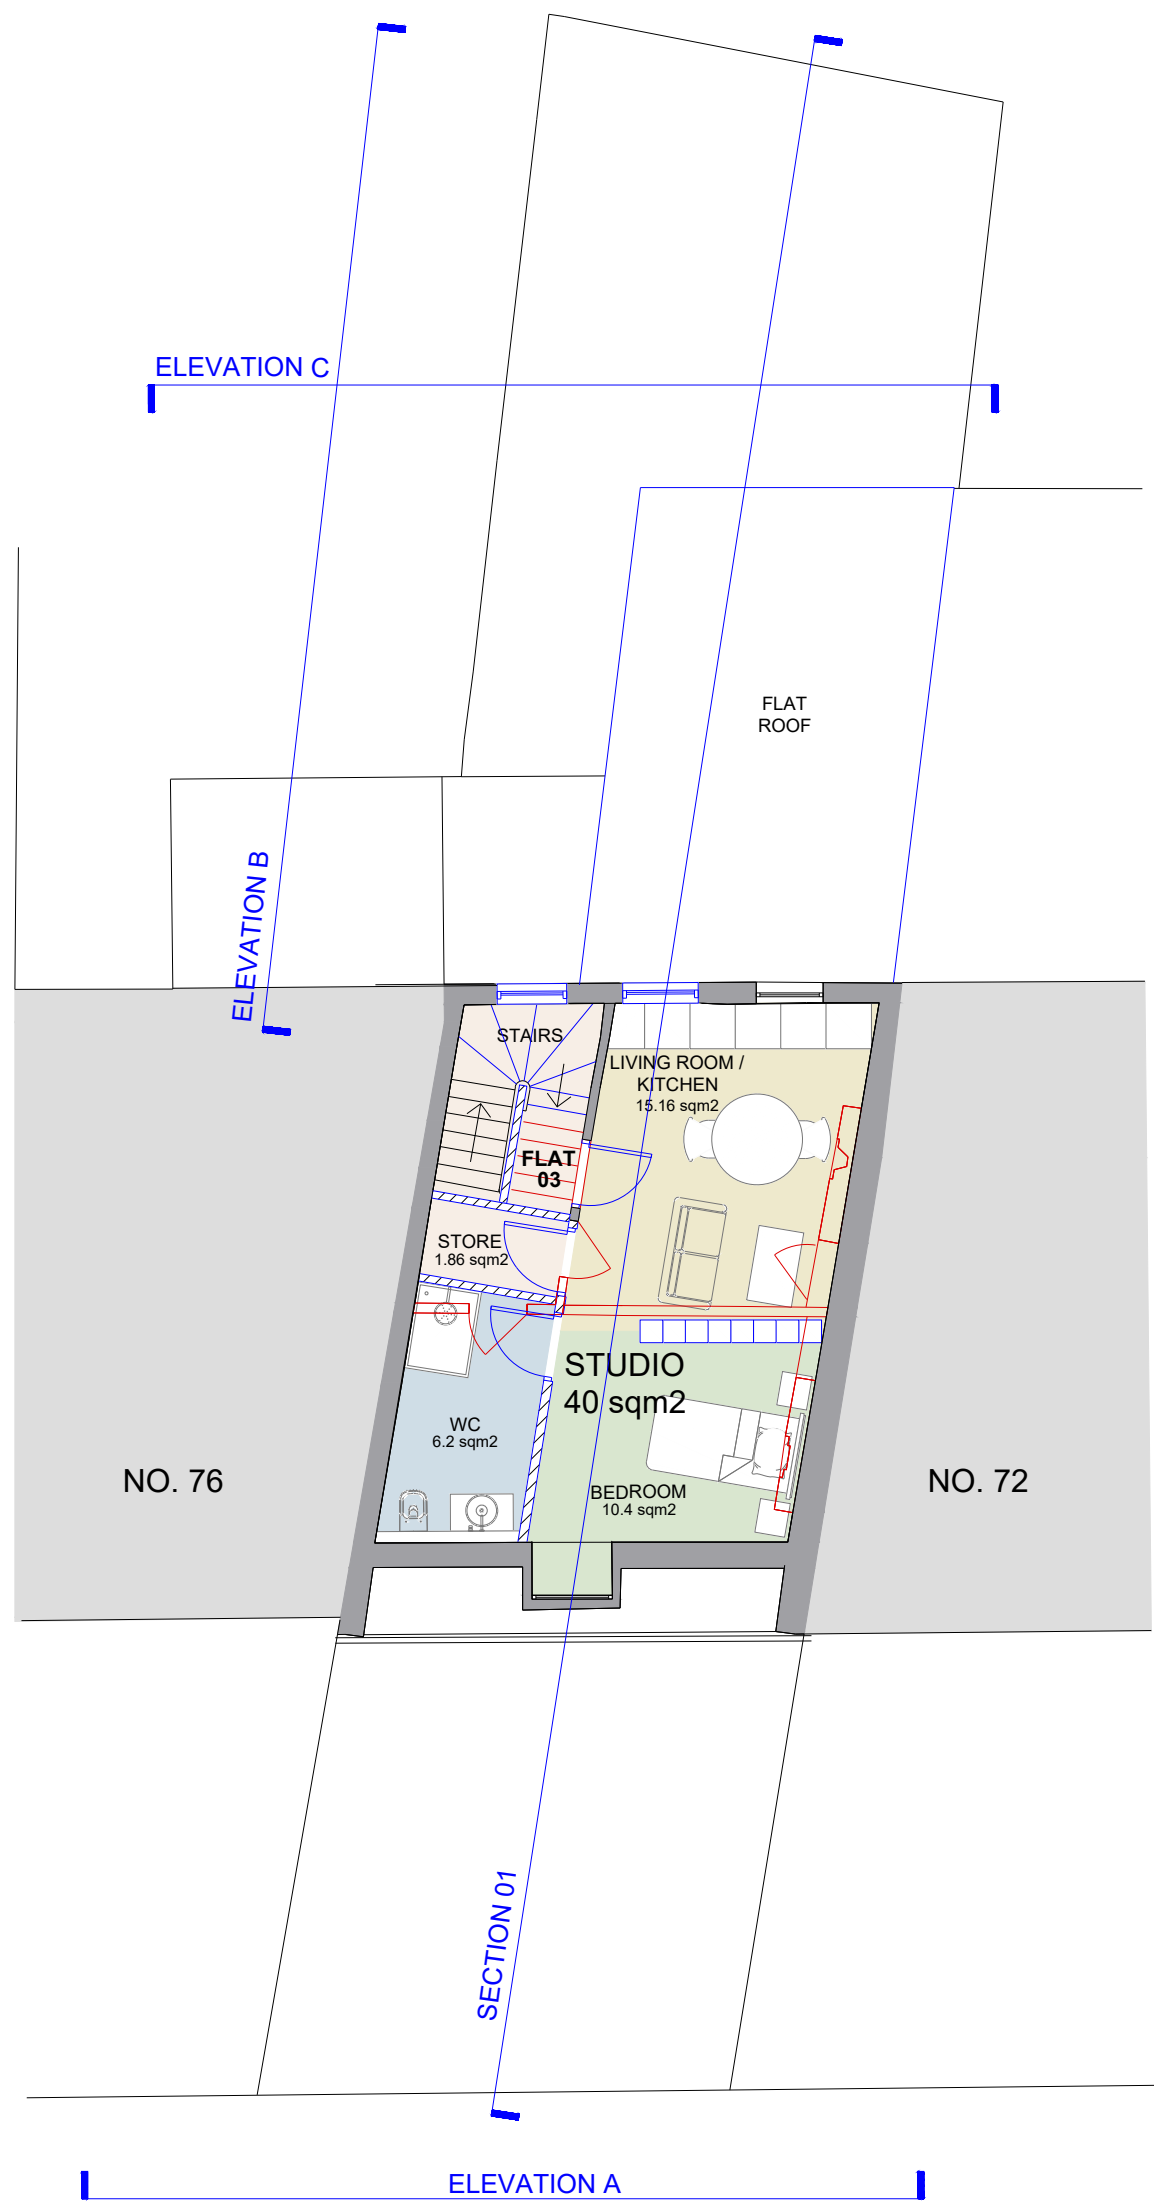

PROPOSED THIRD FLOOR PLAN

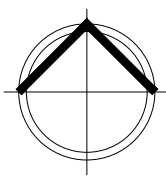

0m 2m 4m 6m 8m 10m
SCALE 1:100

KEY
— REMOVED / DEMOLITION
— PROPOSED

status **PLANNING**
notes
The copyright of this drawing belongs to Marrons and should not be copied or reproduced without written consent.
This drawing is for planning purposes only and is not to be used as a basis for construction.
Do not scale from this drawing - use figured dimensions only.

project title 74 Turnpike Lane
Wood Green, London
client Island Portfolio
Development Ltd
drawing title Proposed Floor Plans

drawing no. 2512389.2.11
scale 1:100 @ A1
date August 2023
drawn by ZH
checked by AC
revision -

Marrons
No.1 Colmore Square, Birmingham, B4 6AA
t: 0121 214 0001 w: www.marrons-planning.co.uk
e: info@marrons-planning.co.uk