


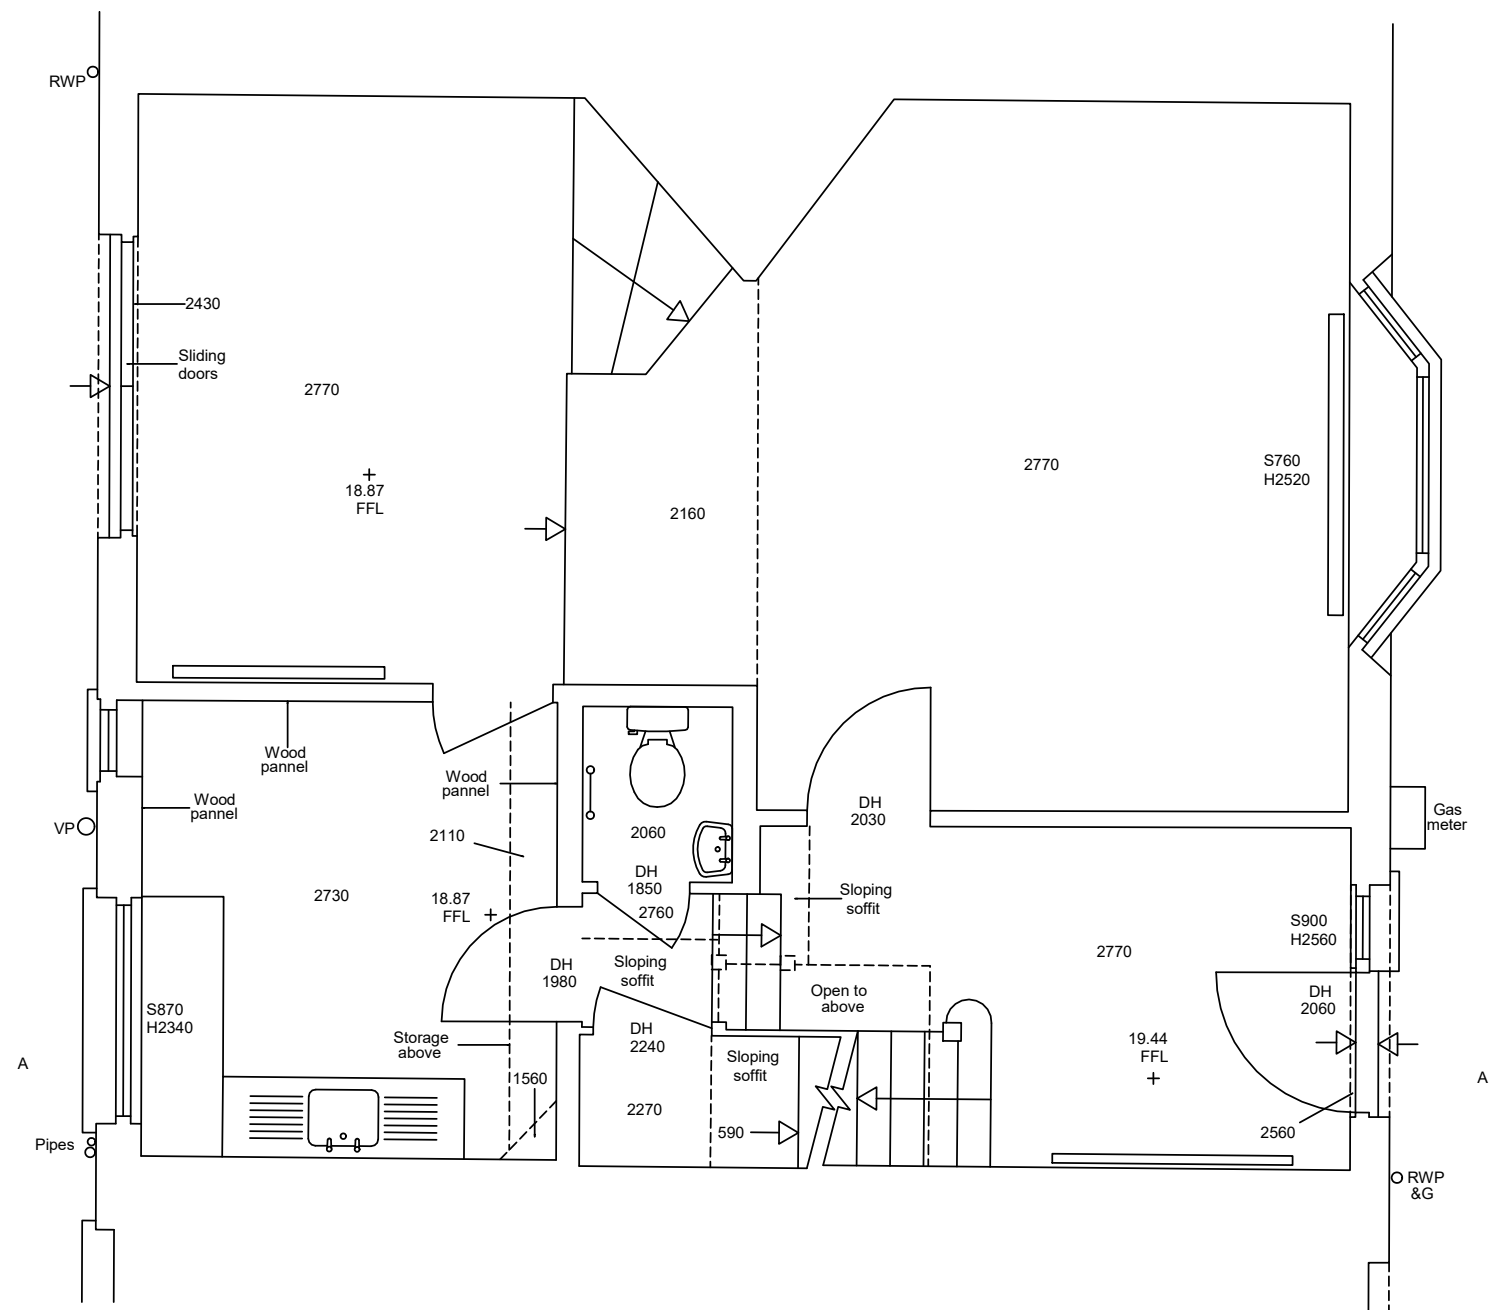

REVISION	DATE	COMMENTS	AUTHOR / CHECKED
----------	------	----------	------------------

TITLE
20 Priory Gardens, Highgate N6 5QT

DETAIL
EXISTING GROUND FLOOR PLAN

DATE 31/01/24	SCALE @ A3 1 : 50	
DRAWING No. P 010	REV.	AUTHOR / CHECKED OS RS

DRAWING STATUS **PLANNING**

www.brassarchitecture.com

CONTRACTORS MUST CHECK ALL DIMENSIONS ON SITE. ONLY FIGURED DIMENSIONS ARE TO BE WORKED FROM. DISCREPANCIES MUST BE REPORTED TO THE ARCHITECT BEFORE PROCEEDING. c THIS DRAWING IS COPYRIGHT.

GENERAL NOTES

- 1.DO NOT SCALE FROM THIS DRAWING.
- 2.THE DIMENSIONS SHOWN ON THIS DRAWING HAVE BEEN BASED ON THE DIMENSIONS TAKEN BY DATUM SURVEYS.
- 3.ALL LEVELS AND DIMENISONS TO BE CHECKED ON SITE AND ANY DISCREPENCIES NOTED TO THE ARCHITECT IMMEDIATELY.
- 4.THE DRAWINGS ARE TO BE READ IN CONJUNCTION WITH ALL RELEVANT CONSULTANTS' DRAWINGS AND SPECIFICATIONS.
- 5.THIS DRAWING IS COPYRIGHT AND MUST NOT BE REPRODUCED WITHOUT PRIOR WRITTEN AGREEMENT OF BRASS ARCHITECTURE.

