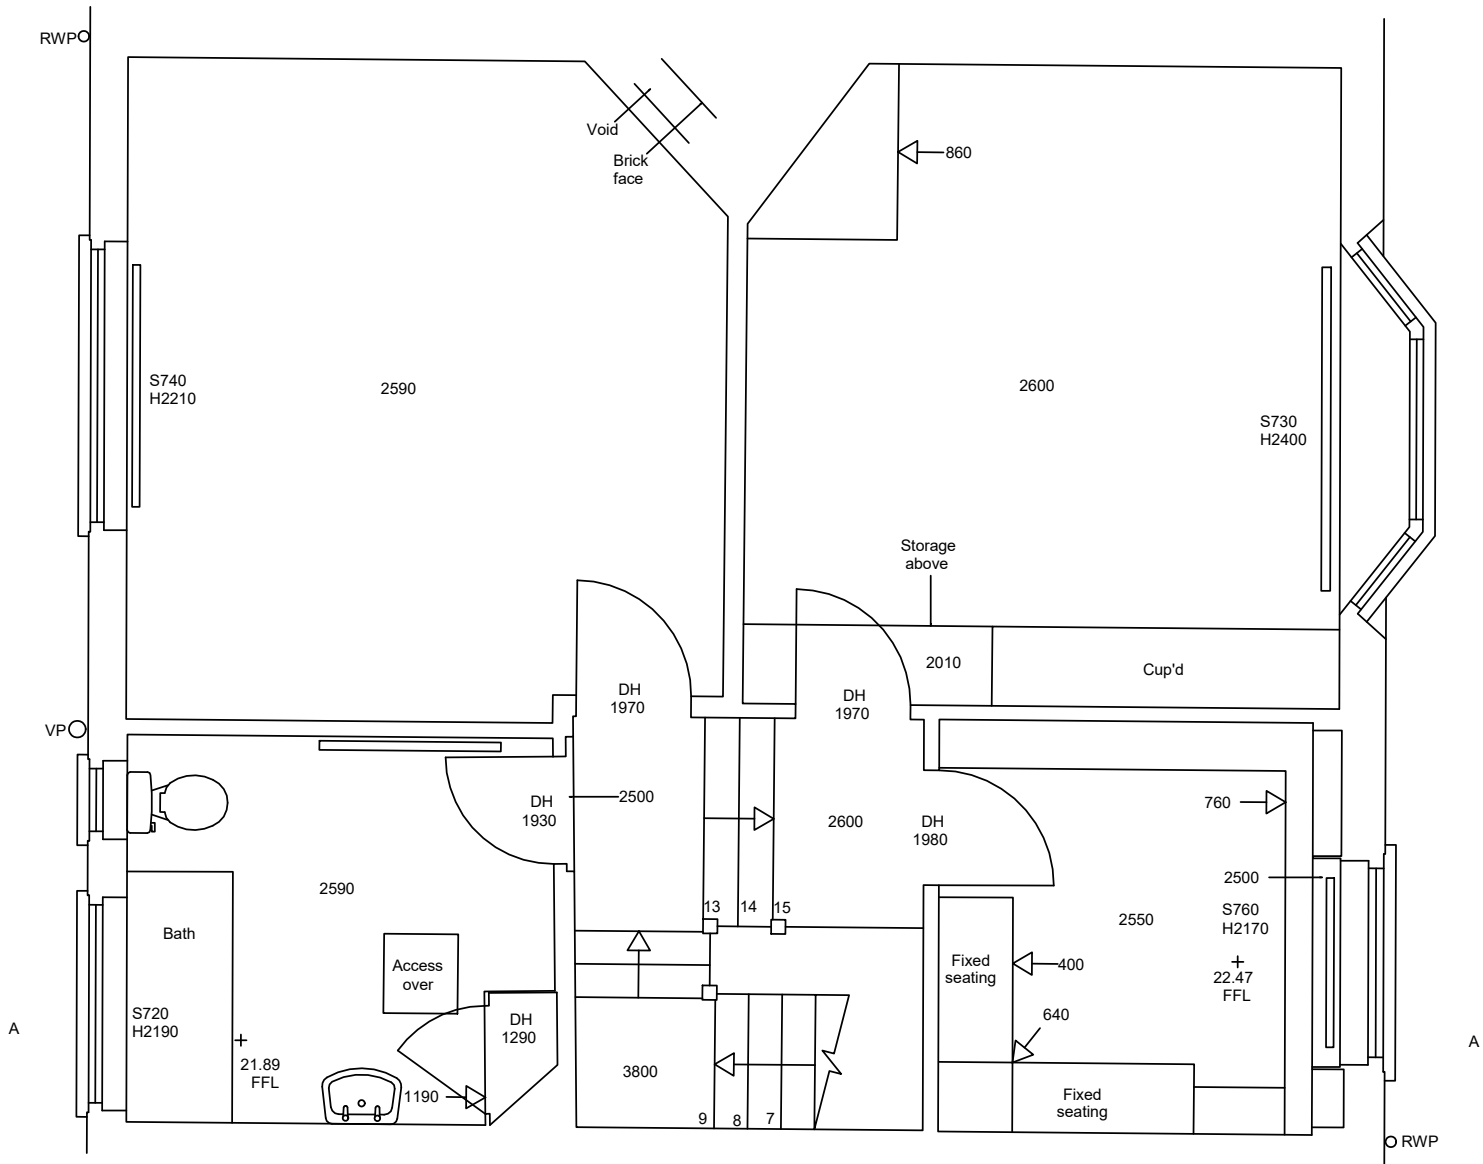


SCALE 1: 50

GENERAL NOTES

- DO NOT SCALE FROM THIS DRAWING.
- THE DIMENSIONS SHOWN ON THIS DRAWING HAVE BEEN BASED ON THE DIMENSIONS TAKEN BY DATUM SURVEYS.
- ALL LEVELS AND DIMENSIONS TO BE CHECKED ON SITE AND ANY DISCREPANCIES NOTED TO THE ARCHITECT IMMEDIATELY.
- THE DRAWINGS ARE TO BE READ IN CONJUNCTION WITH ALL RELEVANT CONSULTANTS' DRAWINGS AND SPECIFICATIONS.
- THIS DRAWING IS COPYRIGHT AND MUST NOT BE REPRODUCED WITHOUT PRIOR WRITTEN AGREEMENT OF BRASS ARCHITECTURE.

REVISION	DATE	COMMENTS	AUTHOR / CHECKED
----------	------	----------	------------------

TITLE
20 Priory Gardens, Highgate N6 5QT

DETAIL
EXISTING FIRST FLOOR PLAN

DATE 31/01/24	SCALE @ A3 1 : 50	
DRAWING No. P 011	REV.	AUTHOR / CHECKED OS RS

DRAWING STATUS PLANNING



www.brassarchitecture.com

CONTRACTORS MUST CHECK ALL DIMENSIONS ON SITE. ONLY FIGURED DIMENSIONS ARE TO BE WORKED FROM. DISCREPANCIES MUST BE REPORTED TO THE ARCHITECT BEFORE PROCEEDING. © THIS DRAWING IS COPYRIGHT.