



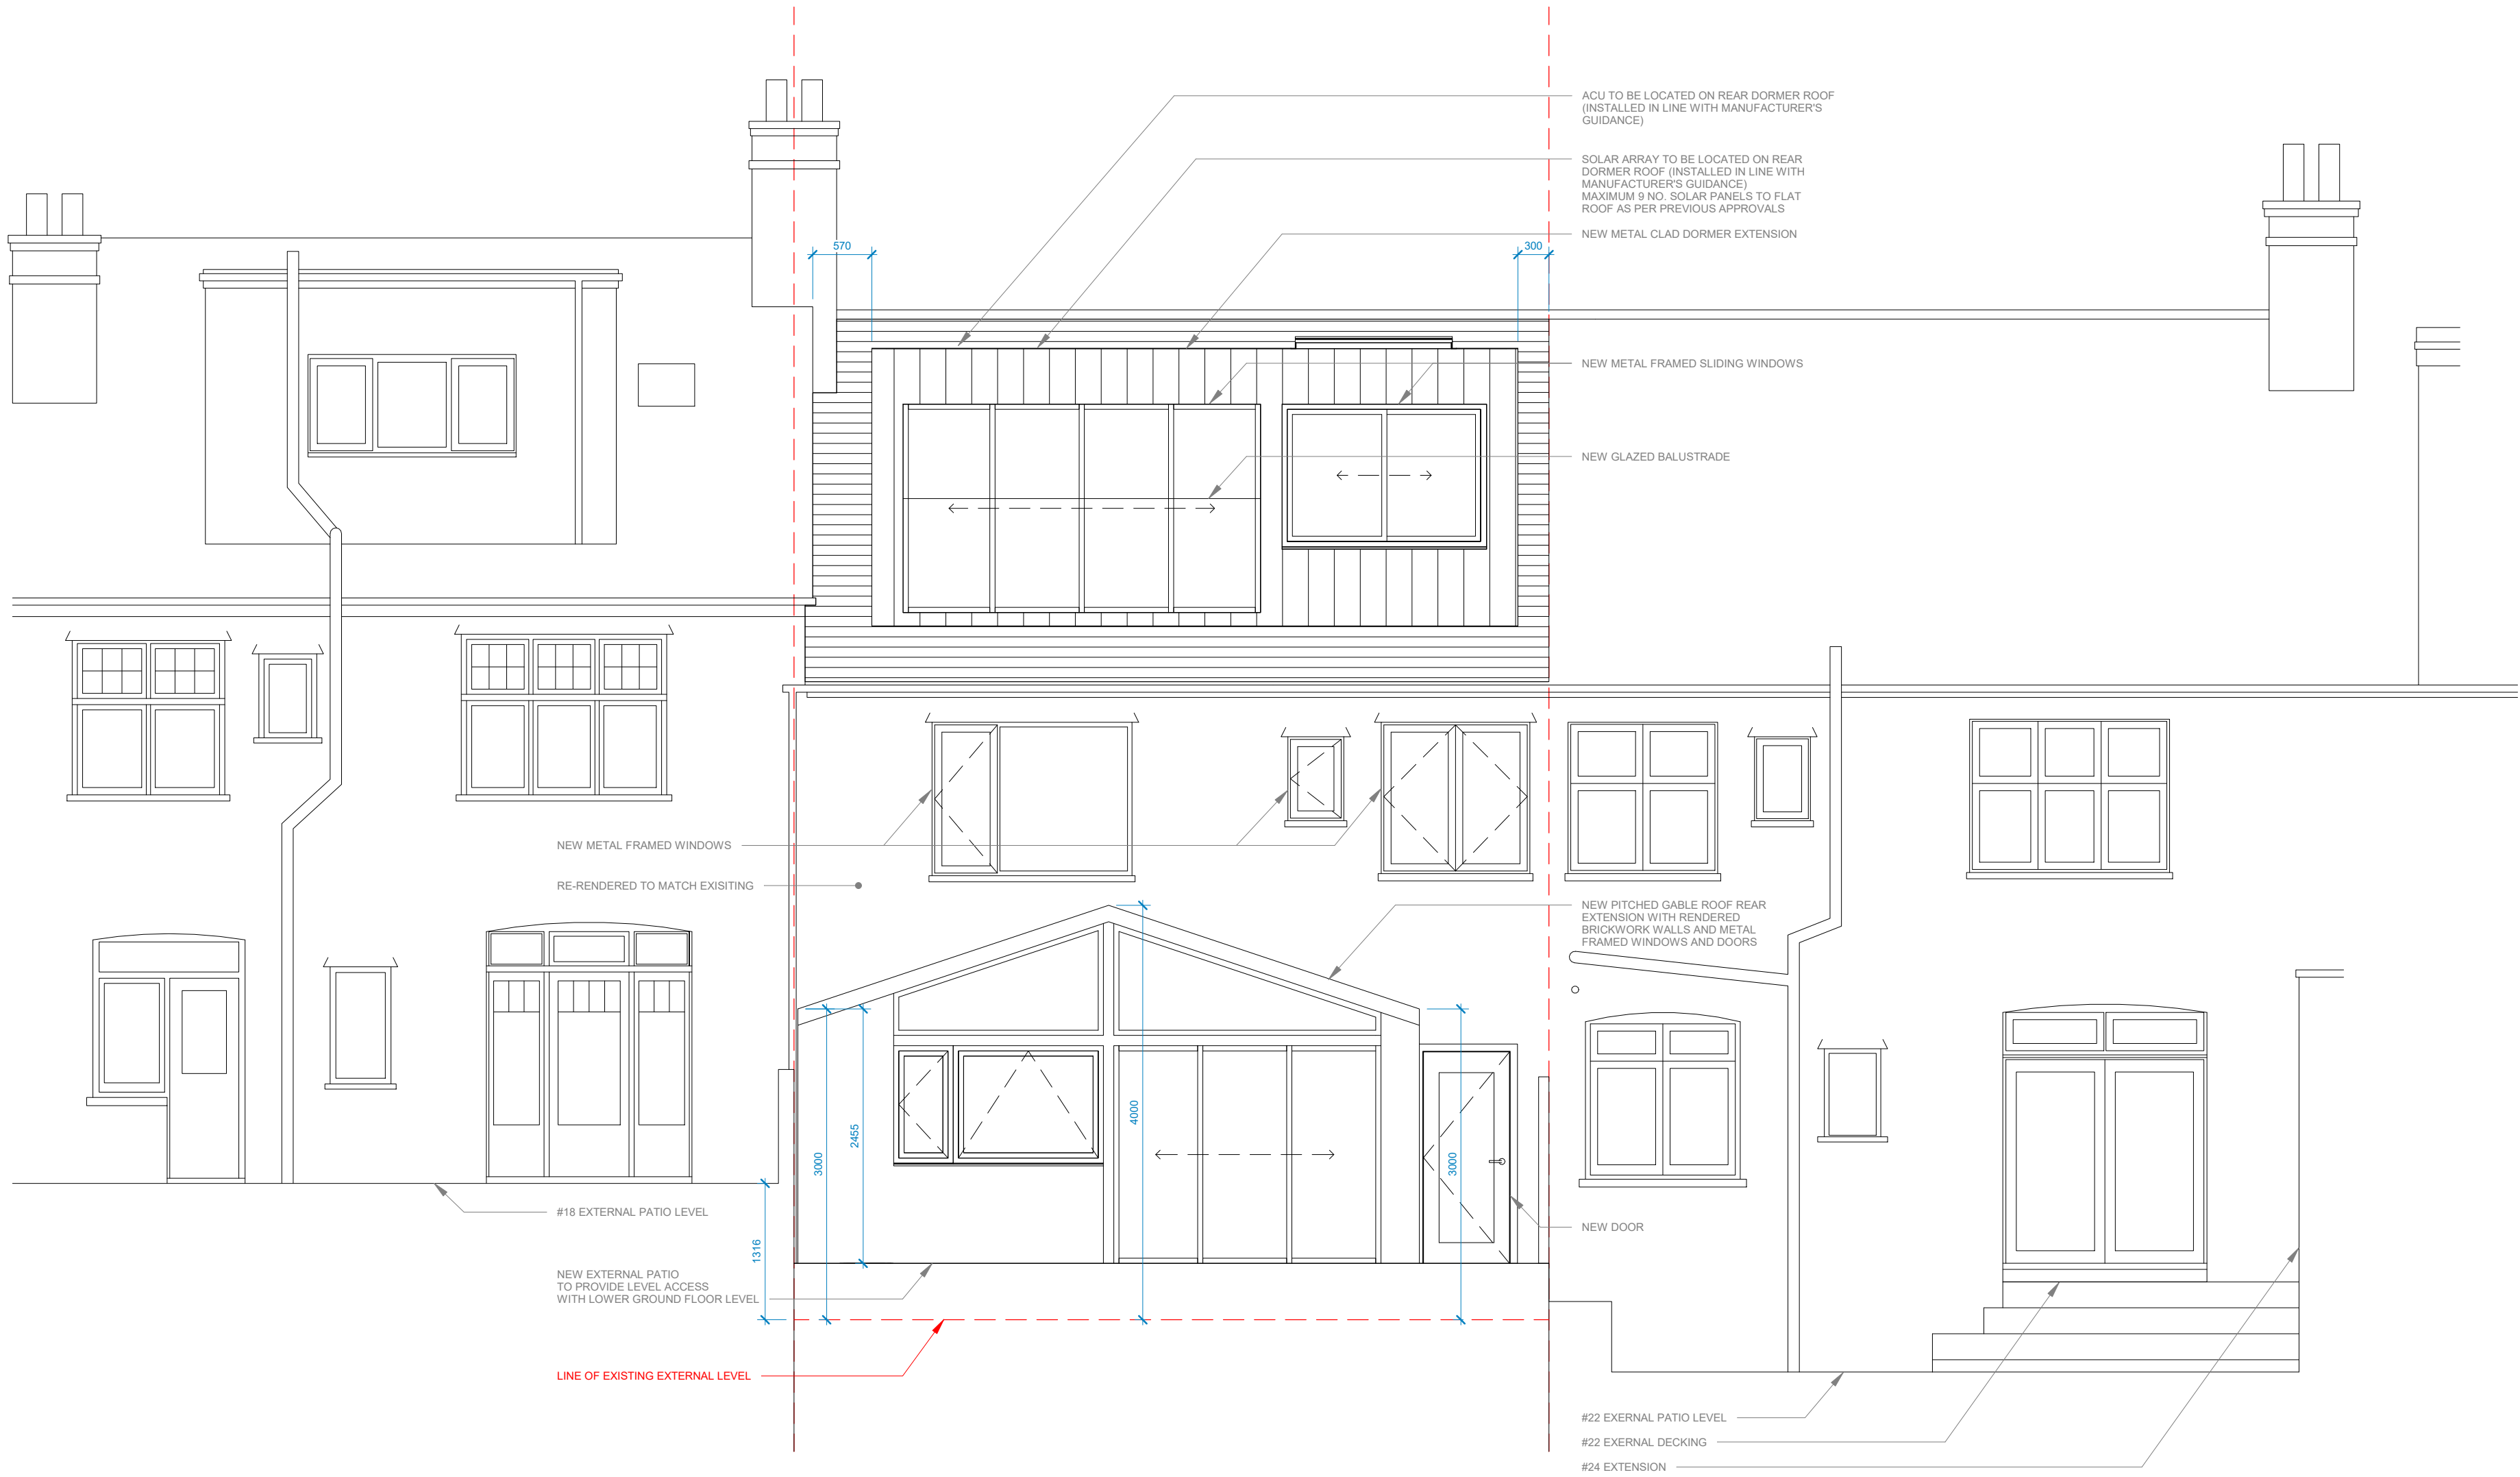

GENERAL NOTES

- 1.DO NOT SCALE FROM THIS DRAWING.
- 2.THE DIMENSIONS SHOWN ON THIS DRAWING HAVE BEEN BASED ON THE DIMENSIONS TAKEN BY DATUM SURVEYS.
- 3 ALL LEVELS AND DIMENSIONS TO BE CHECKED ON SITE AND ANY DISCREPENCIES NOTED TO THE ARCHITECT IMMEDIATELY.
- 4.THE DRAWINGS ARE TO BE READ IN CONJUNCTION WITH ALL RELEVANT CONSULTANTS' DRAWINGS AND SPECIFICATIONS.
- 5.THIS DRAWING IS COPYRIGHT AND MUST NOT BE REPRODUCED WITHOUT PRIOR WRITTEN AGREEMENT OF BRASS ARCHITECTURE.

 

www.brassarchitecture.com

CONTRACTORS MUST CHECK ALL DIMENSIONS ON SITE. ONLY FIGURED DIMENSIONS ARE TO BE WORKED FROM. DISCREPANCIES MUST BE REPORTED TO THE ARCHITECT BEFORE PROCEEDING. ©THIS DRAWING IS COPYRIGHT.

TITLE
20 Priory Gardens, Highgate N6 5QT

DETAIL
PROPOSED REAR ELEVATION

DATE
31/01/24

DRAWING No.
P 141

DRAWING STATUS
PLANNING

SCALE @ A2
1 : 50

REV.

AUTHOR / CHECKED
OS RS

AUTHOR / CHECKED