




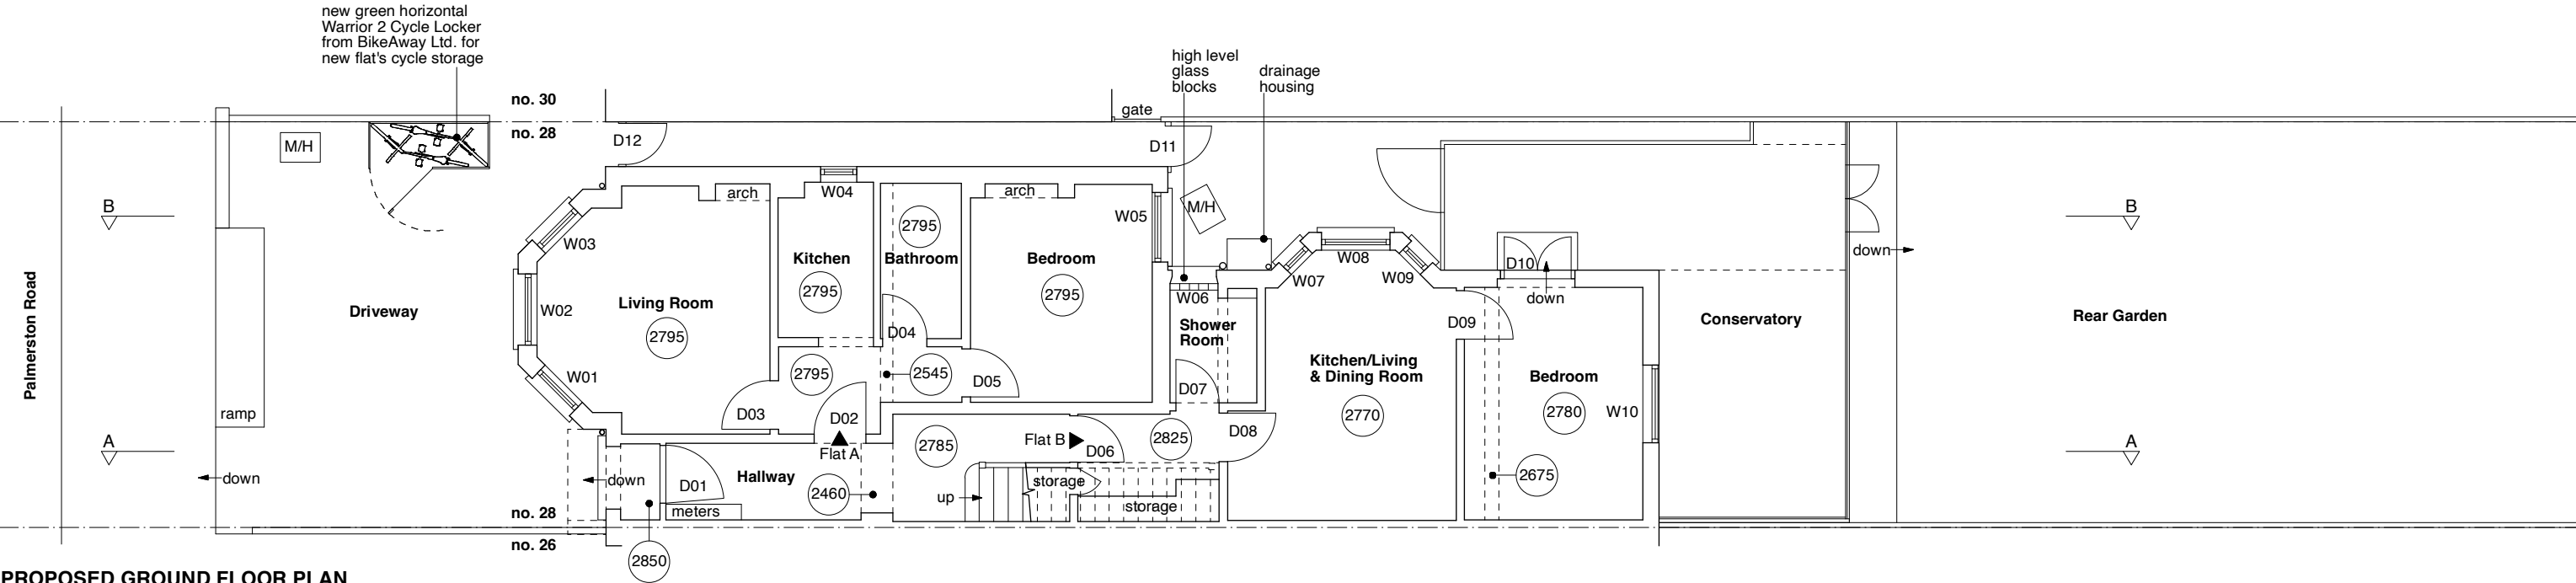

PROPOSED GROUND FLOOR PLAN

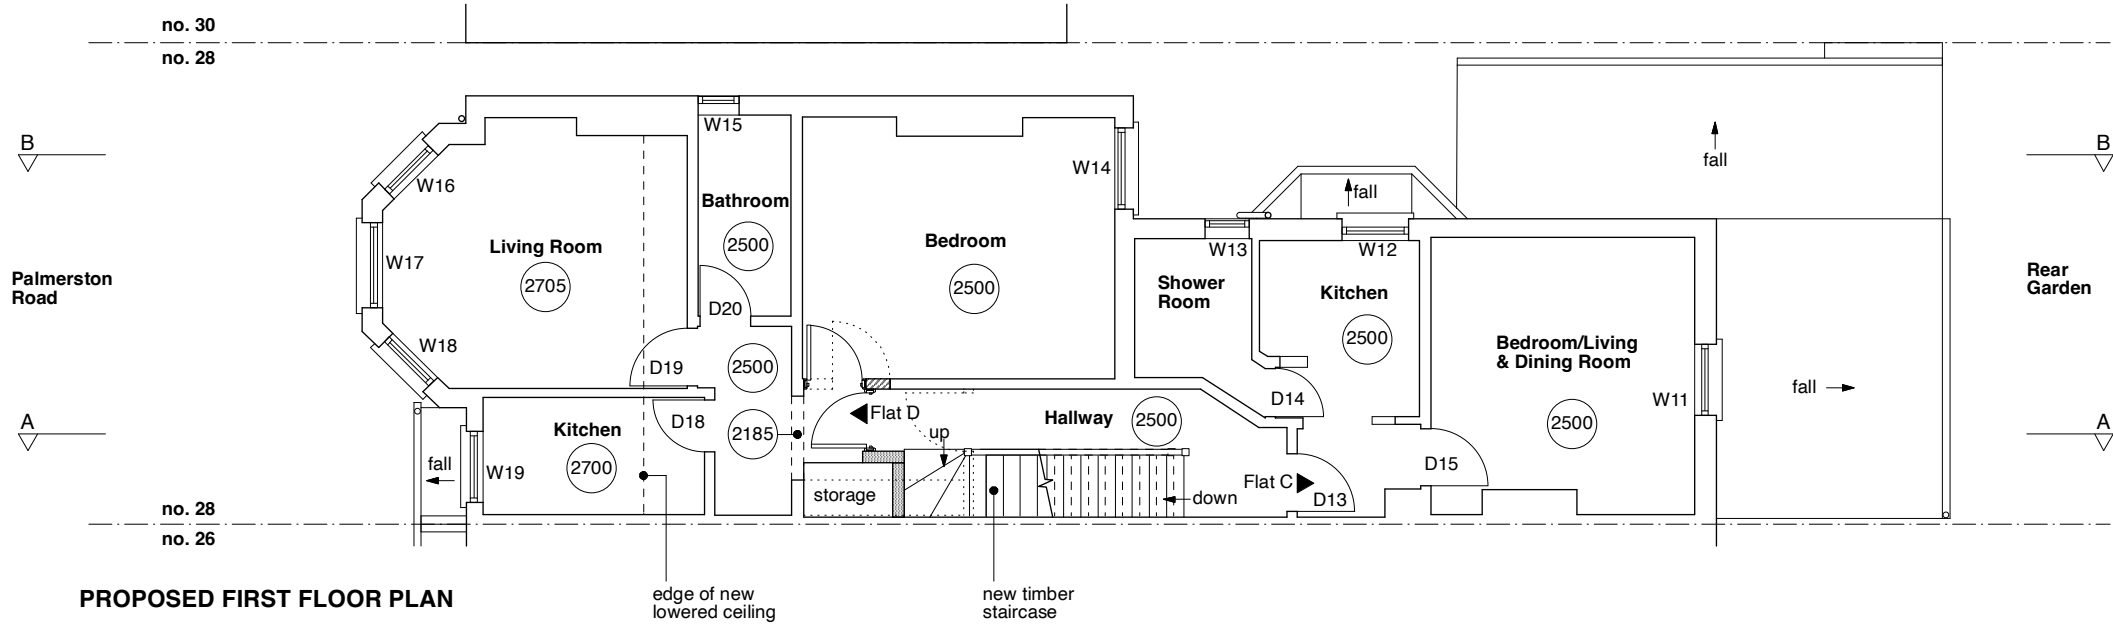

PROPOSED FIRST FLOOR PLAN

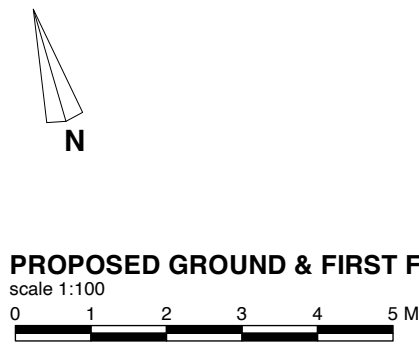


PROPOSED GROUND & FIRST FLOOR PLANS

scale 1:100



KEY		
D01 - Door Number		
W01 - Window Number		
2845 - Ceiling Height		
M/H - Manhole		


FLAT AREAS	
Flat A - 33.5 sq.m approx	
Flat B - 30.5 sq.m approx	
Flat C - 21 sq.m approx	
Flat D - reduced to 41 sq.m approx	
Flat E - 1 bedroom, 1 person 41 sq.m approx	

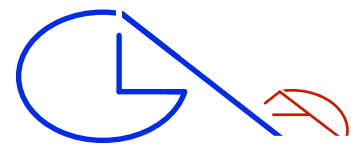


GLA Architecture and Design

Southgate Office Village, Block E,
286A Chase Road, London, N14 6HF
T 020 8886 5100 E g@glaad.co.uk


Client S.Y. PROPERTIES LTD.		
Main Contractor		
Project LOFT EXTENSION TO CREATE A SELF CONTAINED FLAT AND ALTERATIONS ON THE FIRST FLOOR FOR A NEW STAIRCASE TO NO. 28 PALMERSTON ROAD, LONDON N22 8RG		
Drawing Title PROPOSED GROUND & FIRST FLOOR PLANS		
Scale 1:100 @ A3	Date January 2024	Drawn By DK
Project No. 2332	Drawing No. 08	Rev. A-
DO NOT SCALE THIS DRAWING. ALL DIMENSIONS TO BE CHECKED ON SITE		
© Copyright This drawing is the copyright of GLA Architecture and Design Ltd. This drawings and any works executed from this drawing shall, unless otherwise agreed in writing by GLA Architecture and Design Ltd, remain the property of the architect.		
DRAWING STATUS A SCHEME - Outline/Scheme drawings for proposals, budgets, etc. B DESIGN DEVELOPMENT - Evolving final design drawings for approvals, tenders, billing etc. C CONSTRUCTION - Fully developed drawings issued under instruction for construction.		
ONLY STATUS 'C' DRAWINGS TO BE USED FOR CONSTRUCTION PURPOSES		

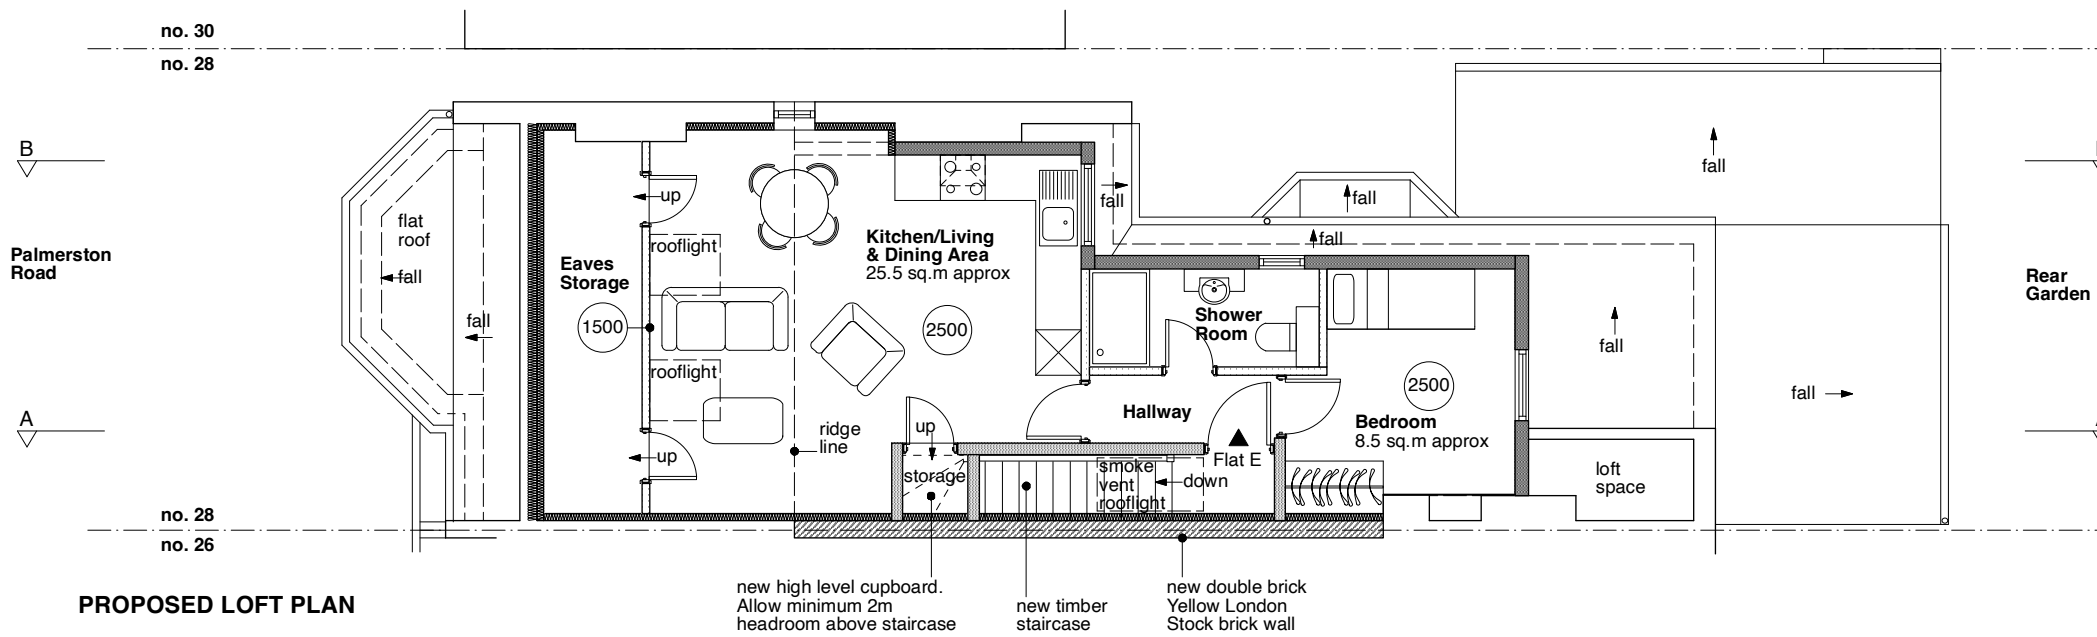

PROPOSED LOFT PLAN

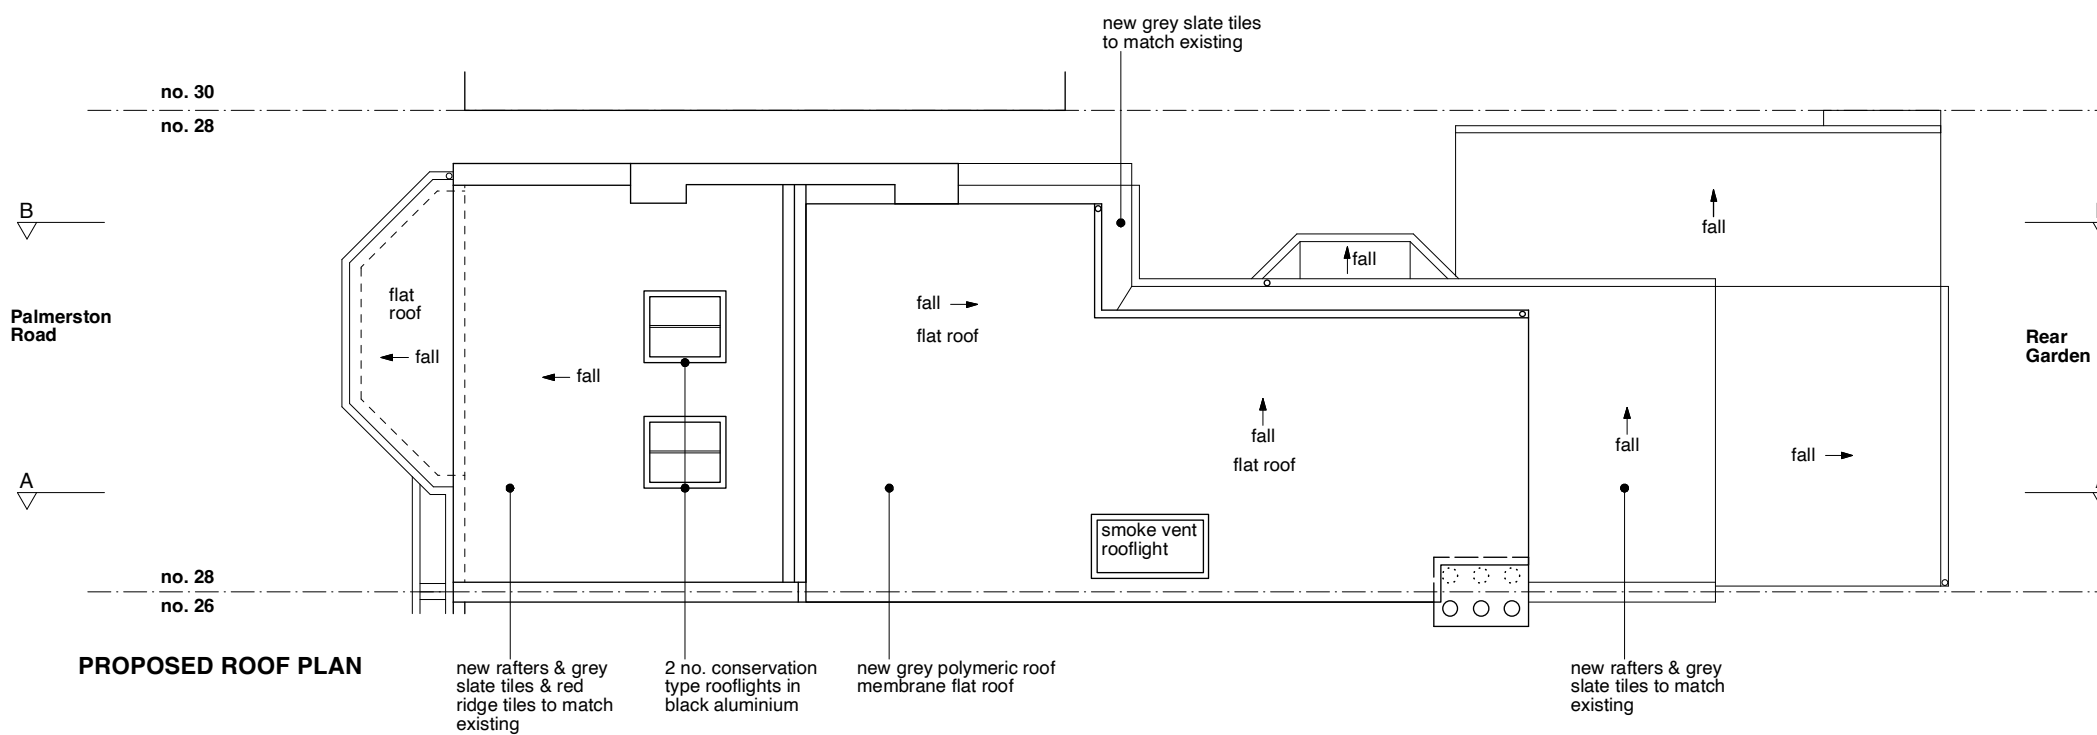


PROPOSED ROOF PLAN

 


FLAT AREAS

Flat E - 1 bedroom, 1 person 41 sq.m approx

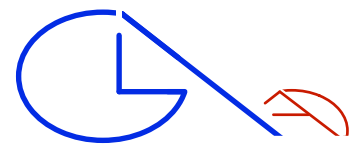


GLA Architecture and Design
Southgate Office Village, Block E,
286A Chase Road, London, N14 6HF
T 020 8886 5100 E g@glaad.co.uk


Client S.Y. PROPERTIES LTD.		
Main Contractor		
Project LOFT EXTENSION TO CREATE A SELF CONTAINED FLAT AND ALTERATIONS ON THE FIRST FLOOR FOR A NEW STAIRCASE TO NO. 28 PALMERSTON ROAD, LONDON N22 8RG		
Drawing Title PROPOSED LOFT & ROOF PLANS		
Scale 1:100 @ A3	Date January 2024	Drawn By DK
Project No. 2332	Drawing No. 09	Rev. A-
DO NOT SCALE THIS DRAWING. ALL DIMENSIONS TO BE CHECKED ON SITE		
© Copyright This drawing is the copyright of GLA Architecture and Design Ltd. This drawings and any works executed from this drawing shall, unless otherwise agreed in writing by GLA Architecture and Design Ltd, remain the property of the architect.		
DRAWING STATUS A SCHEME - Outline/Scheme drawings for proposals, budgets, etc. B DESIGN DEVELOPMENT - Evolving final design drawings for approvals, tenders, billing etc. C CONSTRUCTION - Fully developed drawings issued under instruction for construction.		
ONLY STATUS 'C' DRAWINGS TO BE USED FOR CONSTRUCTION PURPOSES		

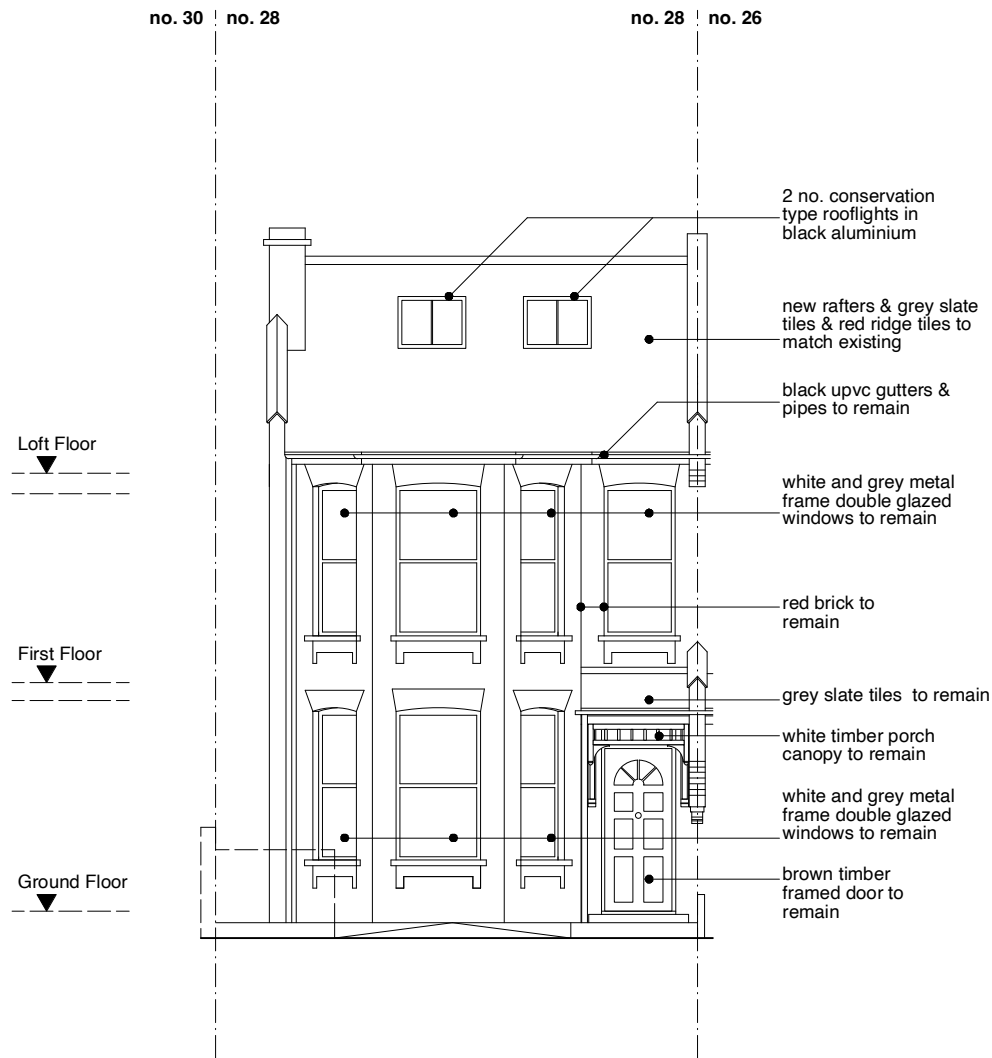

FRONT ELEVATION

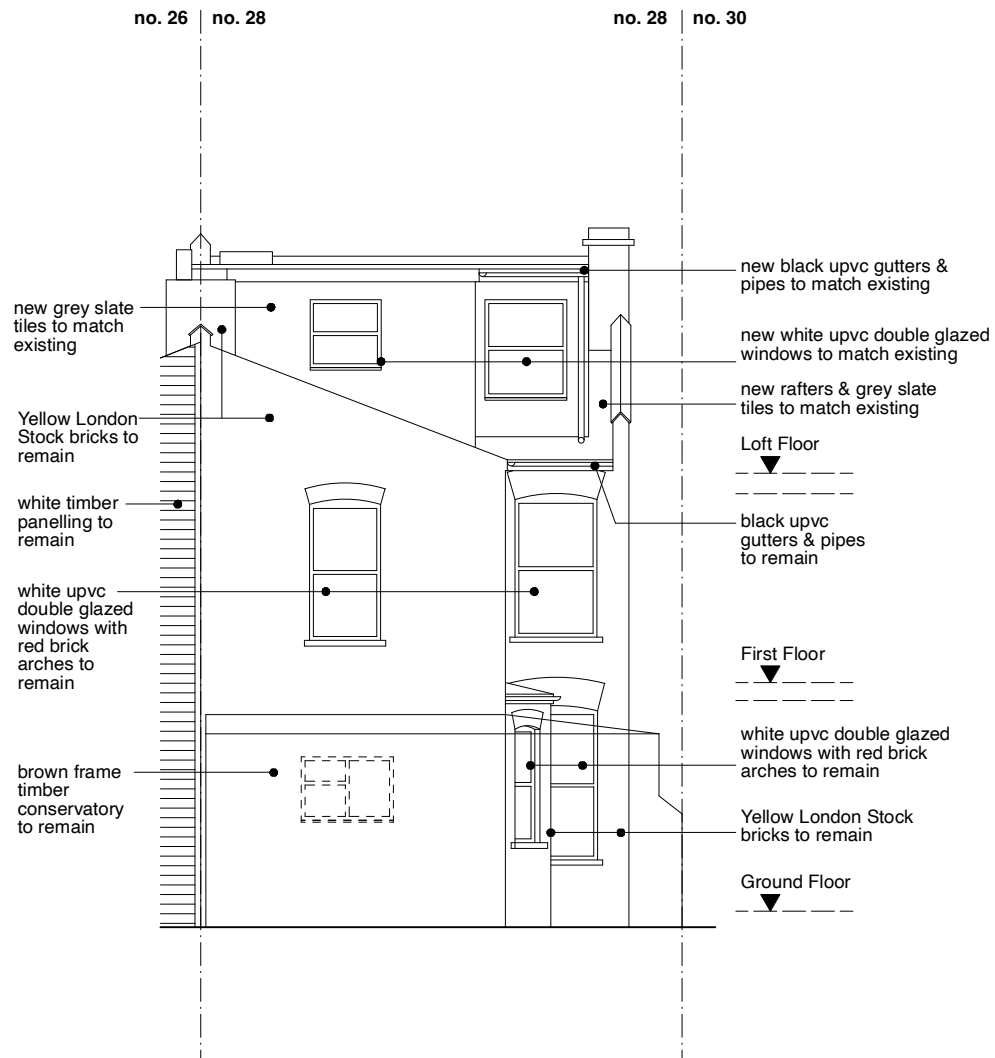


REAR ELEVATION

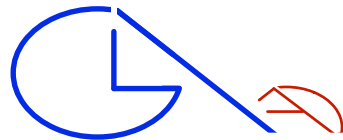

GLA Architecture and Design

Southgate Office Village, Block E,
286A Chase Road, London, N14 6HF
T 020 8886 5100 E g@glaad.co.uk

Client S.Y. PROPERTIES LTD.		
Main Contractor		
Project LOFT EXTENSION TO CREATE A SELF CONTAINED FLAT AND ALTERATIONS ON THE FIRST FLOOR FOR A NEW STAIRCASE TO NO. 28 PALMERSTON ROAD, LONDON N22 8RG		
Drawing Title PROPOSED FRONT & REAR ELEVATIONS		
Scale 1:100 @ A3	Date January 2024	Drawn By DK
Project No. 2332	Drawing No. 10	Rev. A-
DO NOT SCALE THIS DRAWING. ALL DIMENSIONS TO BE CHECKED ON SITE		
© Copyright This drawing is the copyright of GLA Architecture and Design Ltd. This drawings and any works executed from this drawing shall, unless otherwise agreed in writing by GLA Architecture and Design Ltd, remain the property of the architect.		
DRAWING STATUS A SCHEME - Outline/Scheme drawings for proposals, budgets, etc. B DESIGN DEVELOPMENT - Evolving final design drawings for approvals, tenders, billing etc. C CONSTRUCTION - Fully developed drawings issued under instruction for construction.		
ONLY STATUS 'C' DRAWINGS TO BE USED FOR CONSTRUCTION PURPOSES		

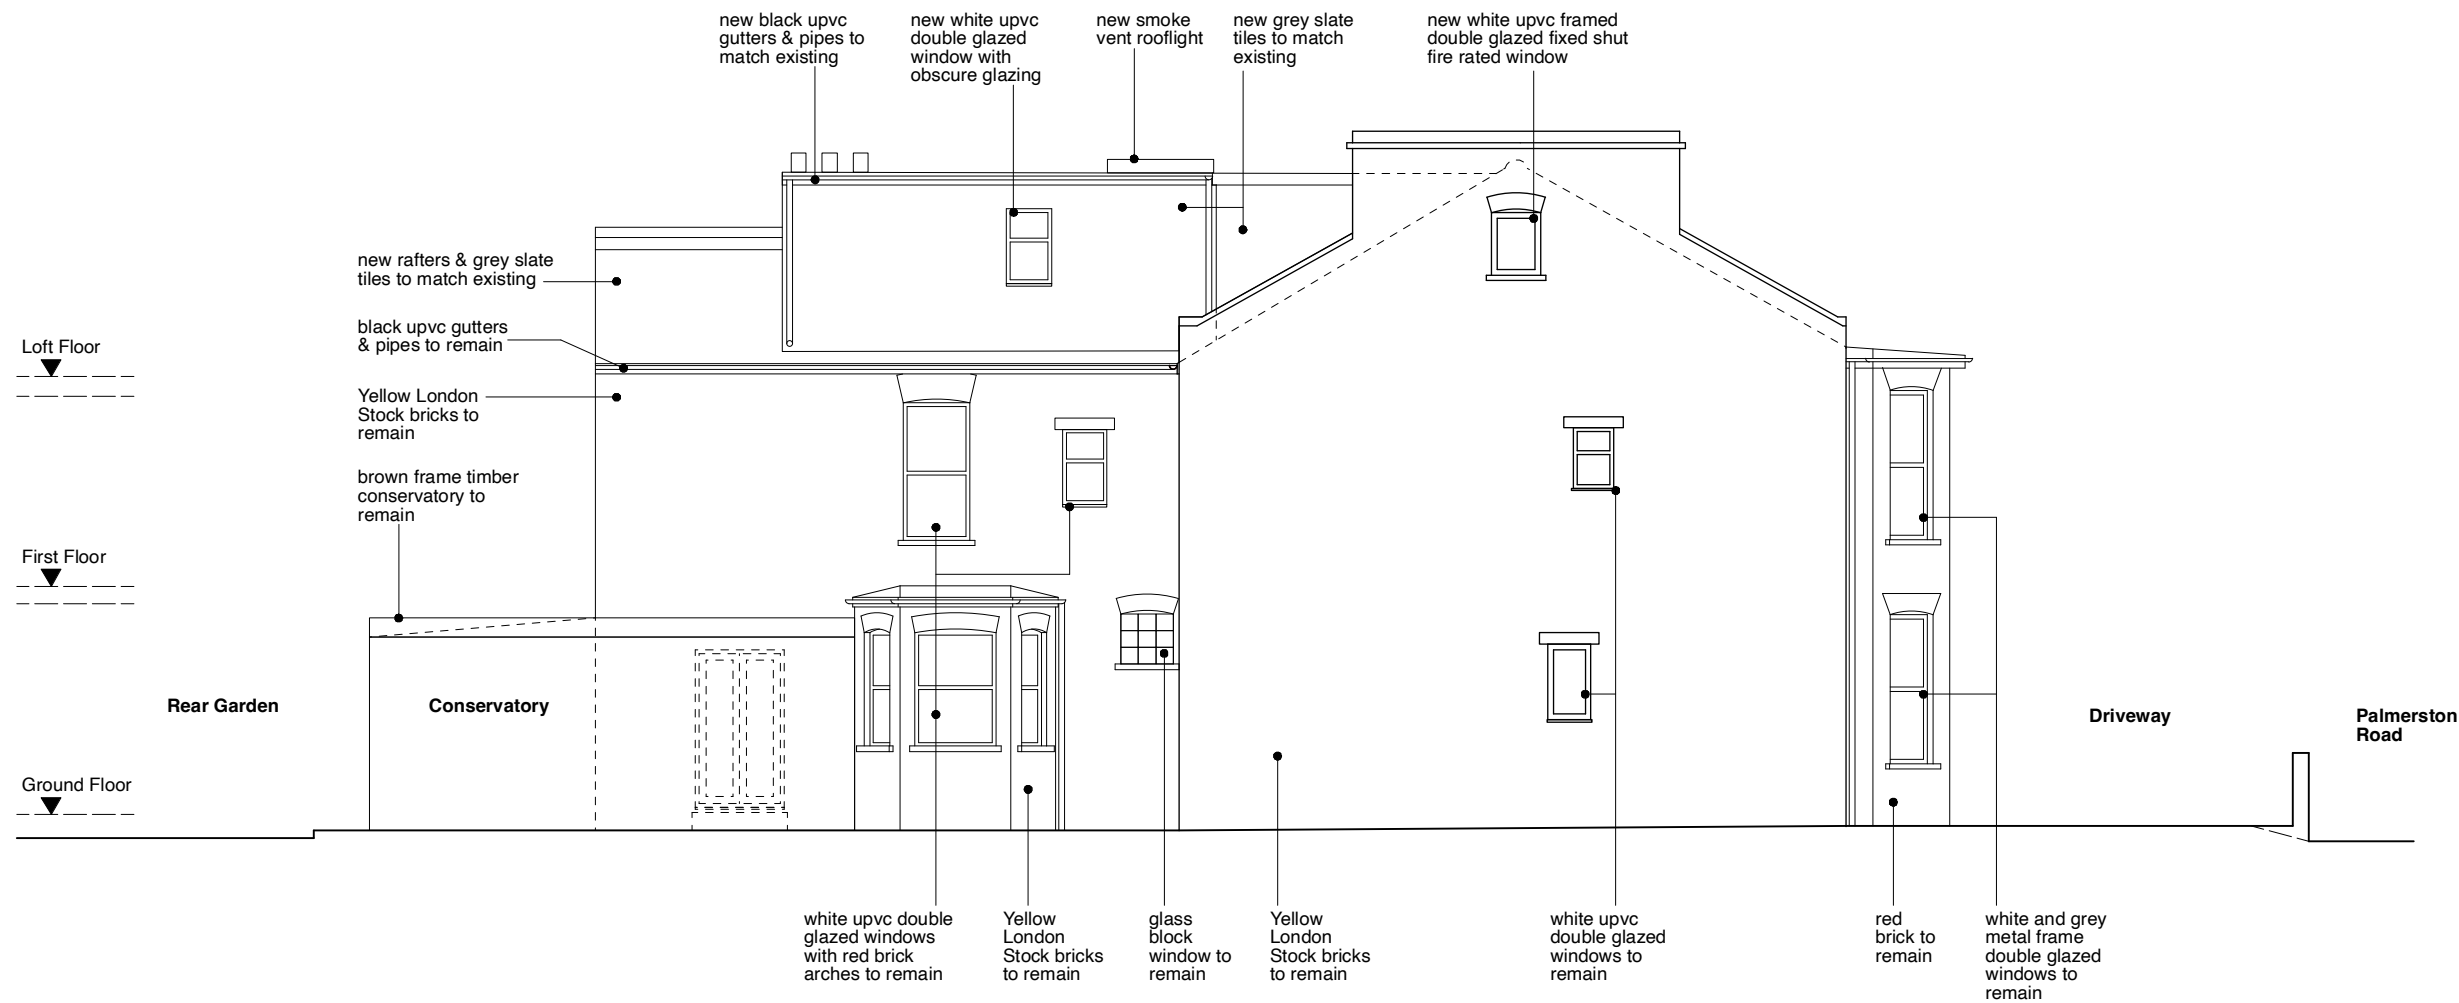

GLA Architecture and Design


Southgate Office Village, Block E,
286A Chase Road, London, N14 6HF
T 020 8886 5100 E g@glaad.co.uk

PROPOSED SIDE ELEVATION

scale 1:100



Client S.Y. PROPERTIES LTD.		
Main Contractor		
Project LOFT EXTENSION TO CREATE A SELF CONTAINED FLAT AND ALTERATIONS ON THE FIRST FLOOR FOR A NEW STAIRCASE TO NO. 28 PALMERSTON ROAD, LONDON N22 8RG		
Drawing Title PROPOSED SIDE ELEVATION		
Scale 1:100 @ A3	Date January 2024	Drawn By DK
Project No. 2332	Drawing No. 11	Rev. A-
DO NOT SCALE THIS DRAWING. ALL DIMENSIONS TO BE CHECKED ON SITE		
© Copyright This drawing is the copyright of GLA Architecture and Design Ltd. This drawings and any works executed from this drawing shall, unless otherwise agreed in writing by GLA Architecture and Design Ltd, remain the property of the architect.		
DRAWING STATUS A SCHEME - Outline/Scheme drawings for proposals, budgets, etc. B DESIGN DEVELOPMENT - Evolving final design drawings for approvals, tenders, billing etc. C CONSTRUCTION - Fully developed drawings issued under instruction for construction.		
ONLY STATUS 'C' DRAWINGS TO BE USED FOR CONSTRUCTION PURPOSES		

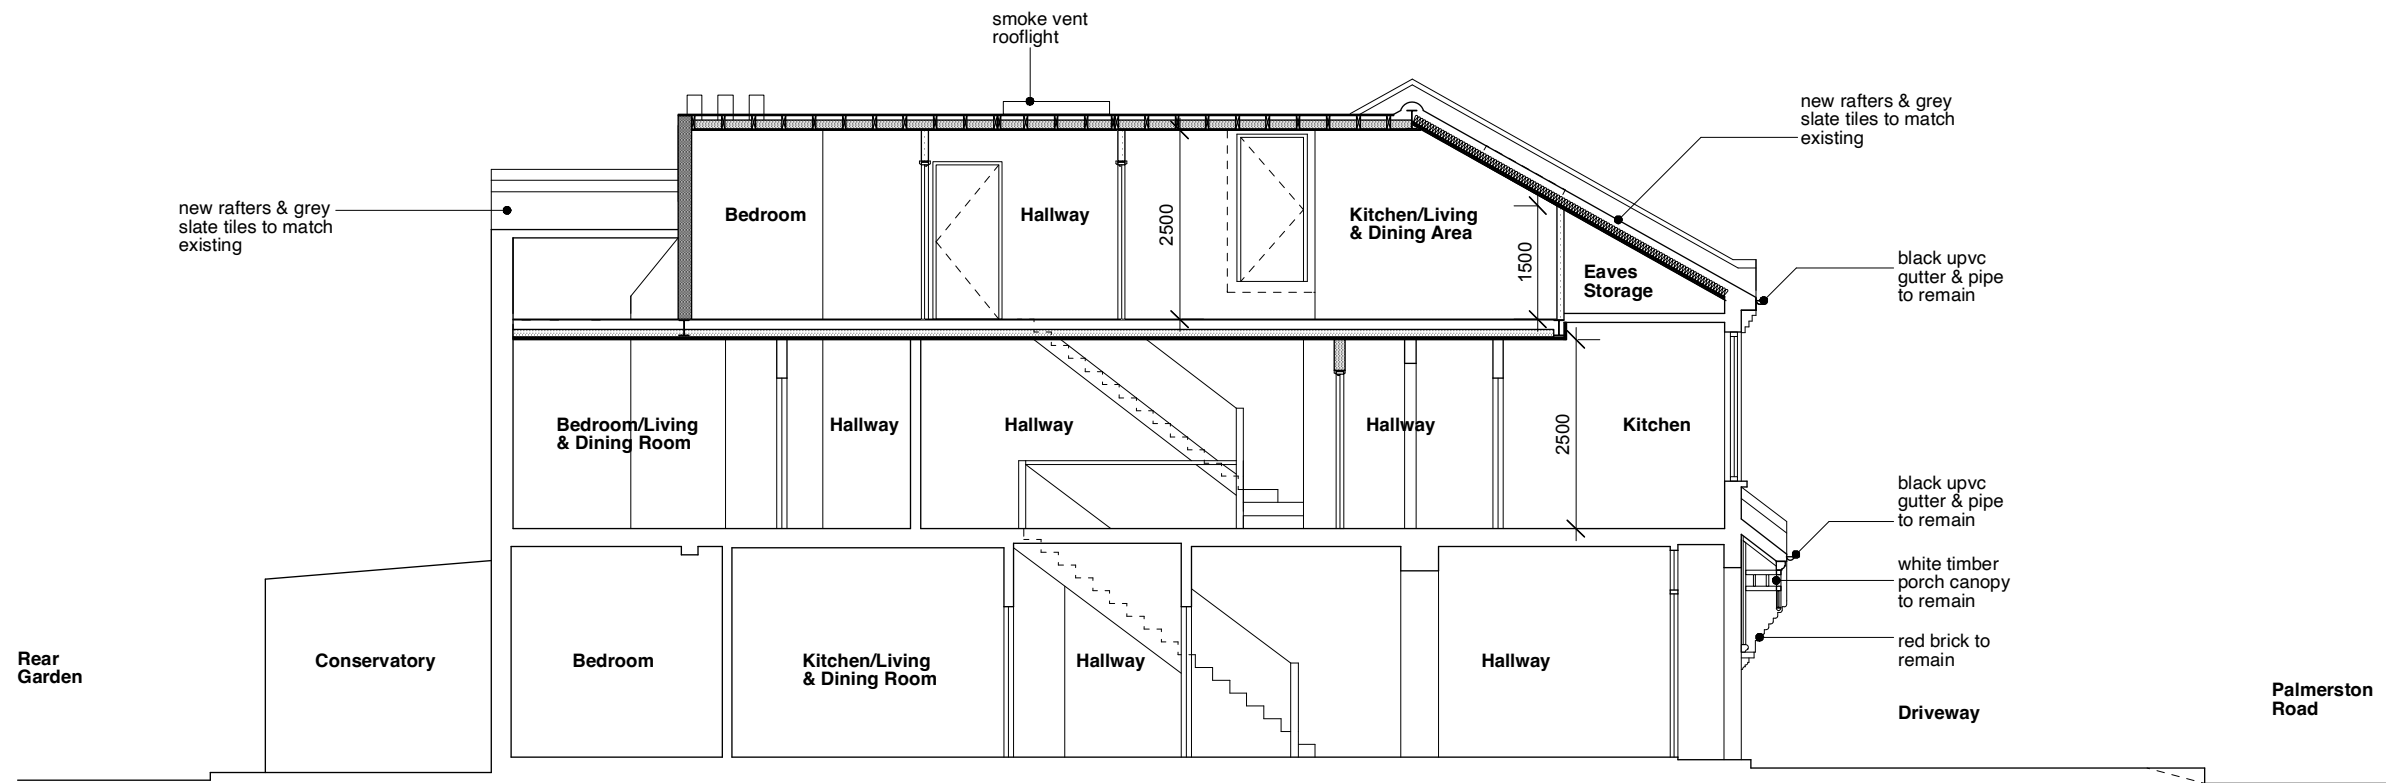

GLA Architecture and Design
Southgate Office Village, Block E,
286A Chase Road, London, N14 6HF
T 020 8886 5100 E g@glaad.co.uk

PROPOSED SECTION AA
scale 1:100
0 1 2 3 4 5 M

Client S.Y. PROPERTIES LTD.		
Main Contractor		
Project LOFT EXTENSION TO CREATE A SELF CONTAINED FLAT AND ALTERATIONS ON THE FIRST FLOOR FOR A NEW STAIRCASE TO NO. 28 PALMERSTON ROAD, LONDON N22 8RG		
Drawing Title PROPOSED SECTION AA		
Scale 1:100 @ A3	Date January 2024	Drawn By DK
Project No. 2332	Drawing No. 12	Rev. A-
DO NOT SCALE THIS DRAWING. ALL DIMENSIONS TO BE CHECKED ON SITE		
© Copyright This drawing is the copyright of GLA Architecture and Design Ltd. This drawings and any works executed from this drawing shall, unless otherwise agreed in writing by GLA Architecture and Design Ltd, remain the property of the architect.		
DRAWING STATUS A SCHEME - Outline/Scheme drawings for proposals, budgets, etc. B DESIGN DEVELOPMENT - Evolving final design drawings for approvals, tenders, billing etc. C CONSTRUCTION - Fully developed drawings issued under instruction for construction.		
ONLY STATUS 'C' DRAWINGS TO BE USED FOR CONSTRUCTION PURPOSES		

