




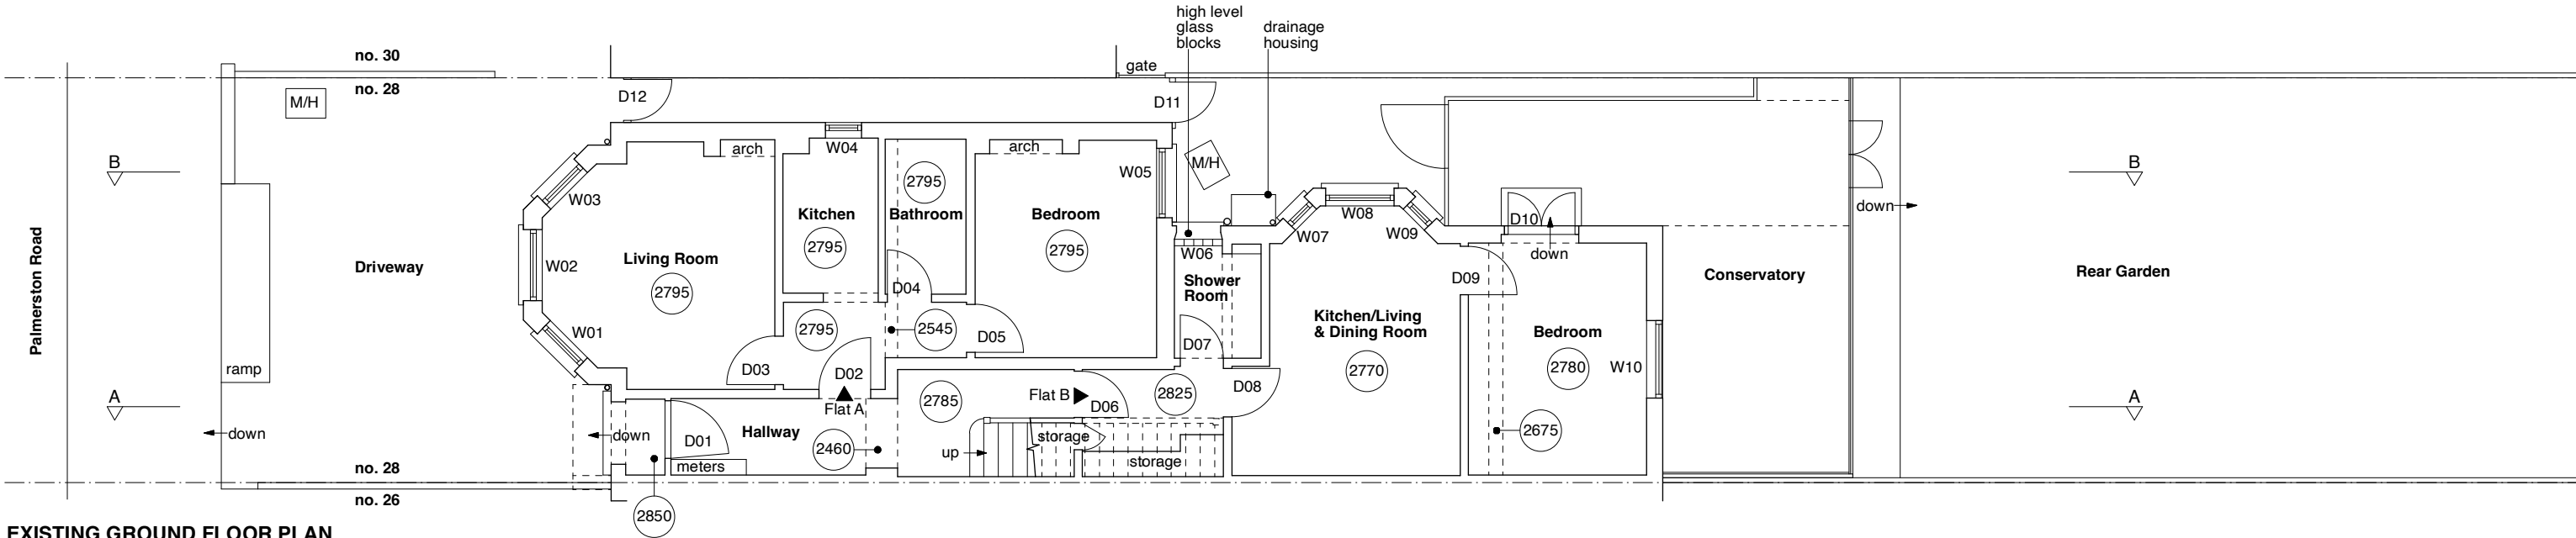


EXISTING GROUND FLOOR PLAN

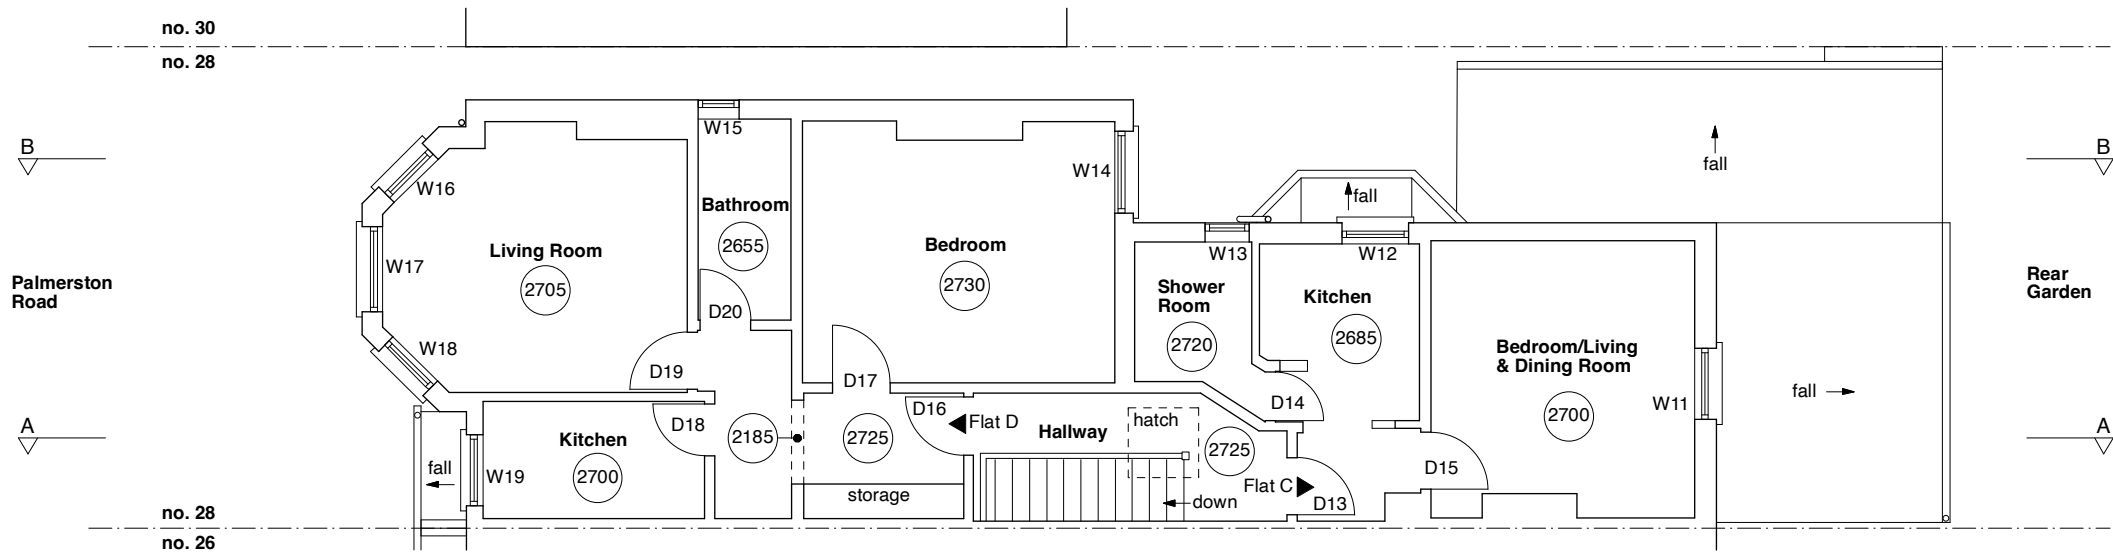

EXISTING FIRST FLOOR PLAN

 


EXISTING GROUND & FIRST FLOOR PLANS

 


| KEY    |                  |  |
|--------|------------------|--|
| D01    | - Door Number    |  |
| W01    | - Window Number  |  |
| (2845) | - Ceiling Height |  |
| M/H    | - Manhole        |  |

| FLAT AREAS |                    |  |
|------------|--------------------|--|
| Flat A     | - 33.5 sq.m approx |  |
| Flat B     | - 30.5 sq.m approx |  |
| Flat C     | - 21 sq.m approx   |  |
| Flat D     | - 43 sq.m approx   |  |

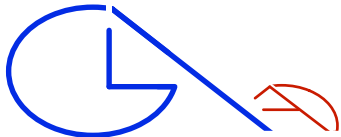


**GLA Architecture and Design**  
Southgate Office Village, Block E,  
286A Chase Road, London, N14 6HF  
T 020 8886 5100 E g@glaad.co.uk


|   |                      |                |
|---|----------------------|----------------|
| Client<br><b>S.Y. PROPERTIES LTD.</b>   |                      |                |
| Main Contractor   |                      |                |
| Project<br><b>LOFT EXTENSION TO CREATE A SELF<br/>CONTAINED FLAT AND ALTERATIONS ON<br/>THE FIRST FLOOR FOR A NEW STAIRCASE<br/>TO NO. 28 PALMERSTON ROAD,<br/>LONDON N22 8RG</b>   |                      |                |
| Drawing Title<br><b>EXISTING GROUND &amp; FIRST<br/>FLOOR PLANS</b>   |                      |                |
| Scale<br>1:100 @ A3   | Date<br>January 2024 | Drawn By<br>DK |
| Project No.<br>2332   | Drawing No.<br>02    | Rev.<br>A-     |
| DO NOT SCALE THIS DRAWING.<br>ALL DIMENSIONS TO BE CHECKED ON SITE   |                      |                |
| © Copyright<br>This drawing is the copyright of GLA Architecture and Design Ltd.<br>This drawings and any works executed from this drawing shall, unless<br>otherwise agreed in writing by GLA Architecture and Design Ltd, remain<br>the property of the architect.                                      |                      |                |
| <b>DRAWING STATUS</b><br><b>A</b> SCHEME - Outline/Scheme drawings for proposals, budgets, etc.<br><b>B</b> DESIGN DEVELOPMENT - Evolving final design drawings for<br>approvals, tenders, billing etc.<br><b>C</b> CONSTRUCTION - Fully developed drawings issued under<br>instruction for construction. |                      |                |
| <b>ONLY STATUS 'C' DRAWINGS TO BE USED FOR CONSTRUCTION<br/>PURPOSES</b>   |                      |                |

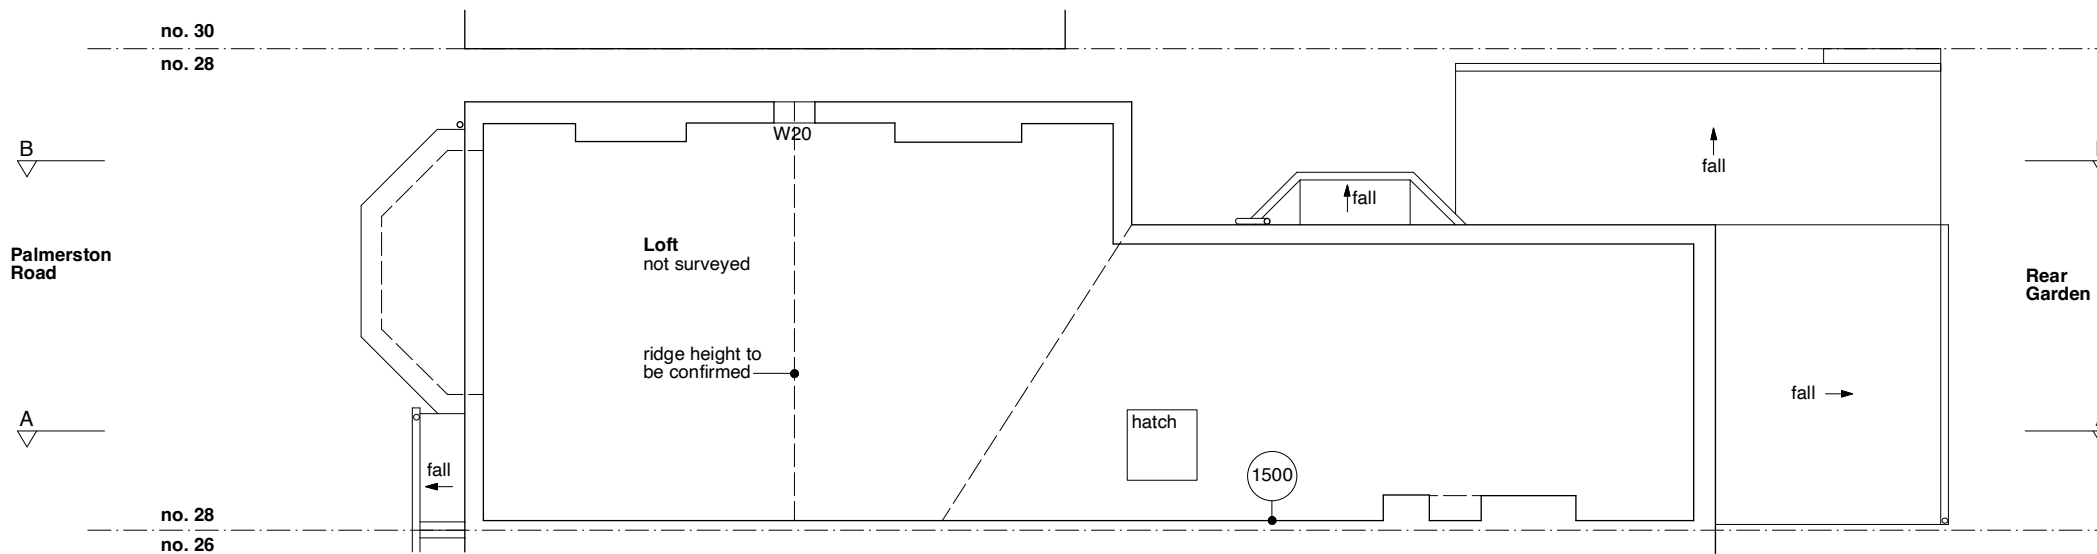


EXISTING LOFT PLAN

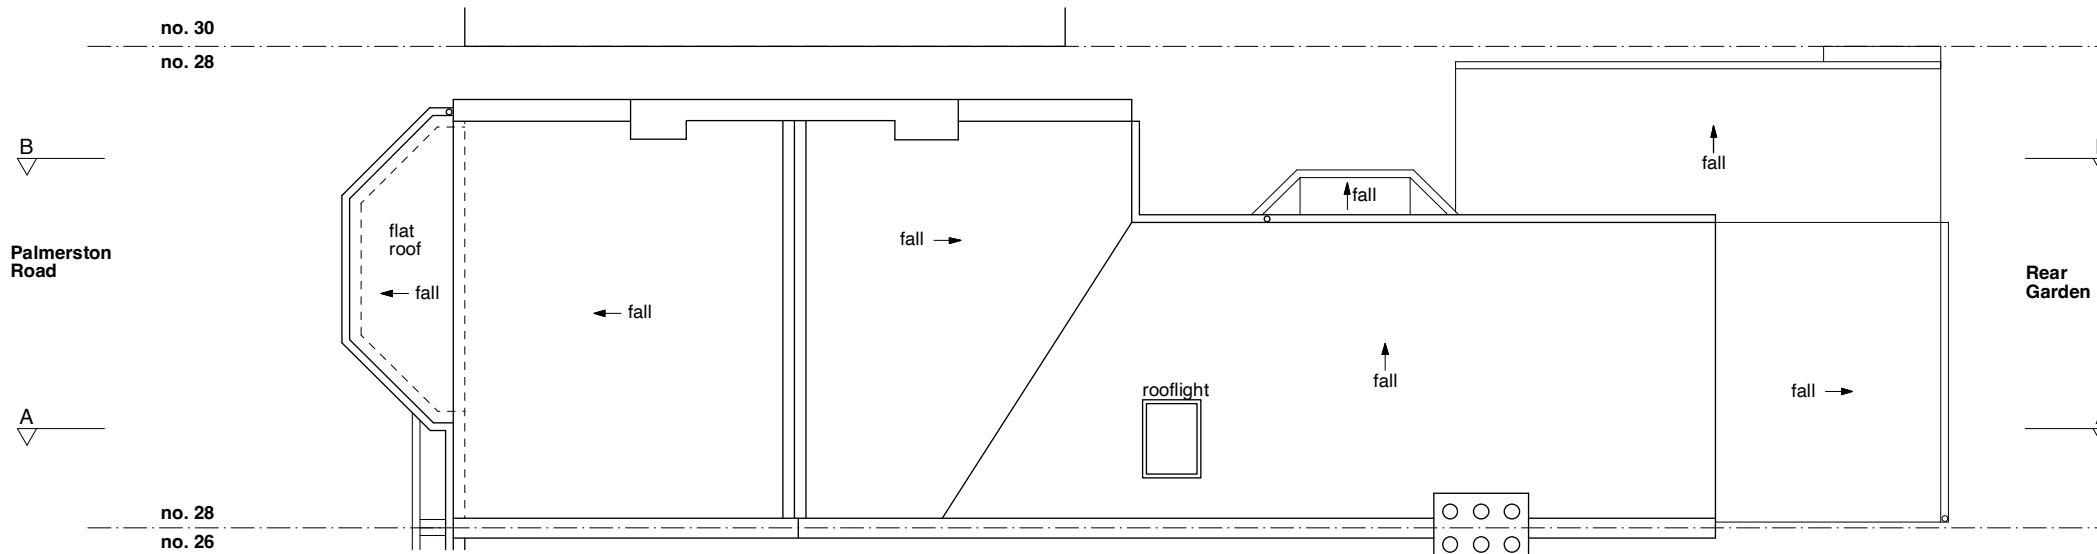

EXISTING ROOF PLAN

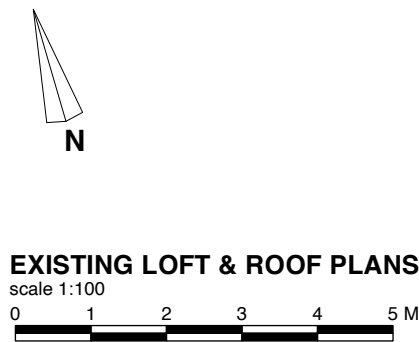


EXISTING LOFT & ROOF PLANS

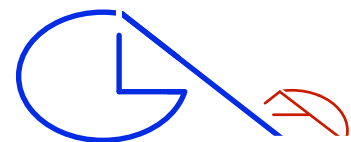


GLA Architecture and Design

Southgate Office Village, Block E,  
286A Chase Road, London, N14 6HF  
T 020 8886 5100 E g@glaad.co.uk


|   |                      |                |
|---|----------------------|----------------|
| Client<br>S.Y. PROPERTIES LTD.   |                      |                |
| Main Contractor   |                      |                |
| Project<br>LOFT EXTENSION TO CREATE A SELF<br>CONTAINED FLAT AND ALTERATIONS ON<br>THE FIRST FLOOR FOR A NEW STAIRCASE<br>TO NO. 28 PALMERSTON ROAD,<br>LONDON N22 8RG   |                      |                |
| Drawing Title<br>EXISTING LOFT & ROOF PLANS   |                      |                |
| Scale<br>1:100 @ A3   | Date<br>January 2024 | Drawn By<br>DK |
| Project No.<br>2332   | Drawing No.<br>03    | Rev.<br>A-     |
| DO NOT SCALE THIS DRAWING.<br>ALL DIMENSIONS TO BE CHECKED ON SITE   |                      |                |
| © Copyright<br>This drawing is the copyright of GLA Architecture and Design Ltd.<br>This drawings and any works executed from this drawing shall, unless<br>otherwise agreed in writing by GLA Architecture and Design Ltd, remain<br>the property of the architect.                                      |                      |                |
| <b>DRAWING STATUS</b><br><b>A</b> SCHEME - Outline/Scheme drawings for proposals, budgets, etc.<br><b>B</b> DESIGN DEVELOPMENT - Evolving final design drawings for<br>approvals, tenders, billing etc.<br><b>C</b> CONSTRUCTION - Fully developed drawings issued under<br>instruction for construction. |                      |                |
| ONLY STATUS 'C' DRAWINGS TO BE USED FOR CONSTRUCTION<br>PURPOSES   |                      |                |

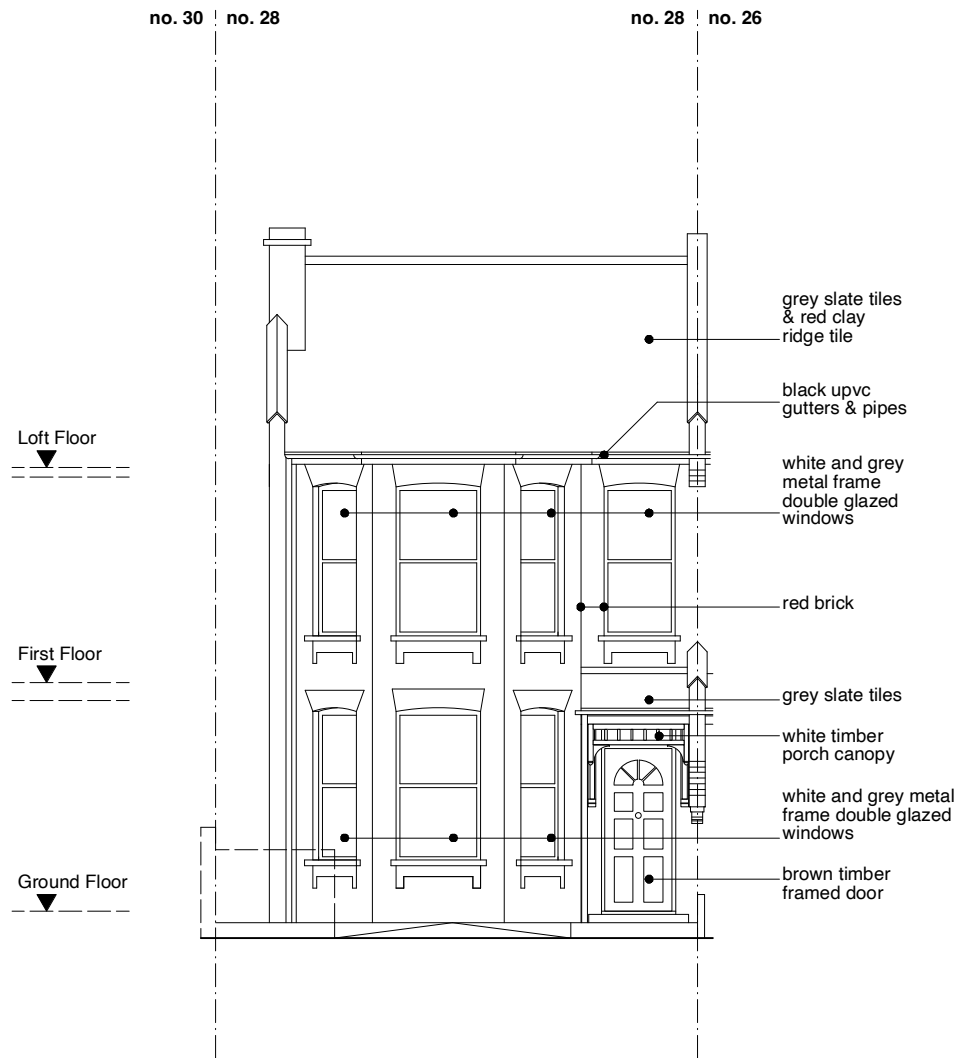

FRONT ELEVATION

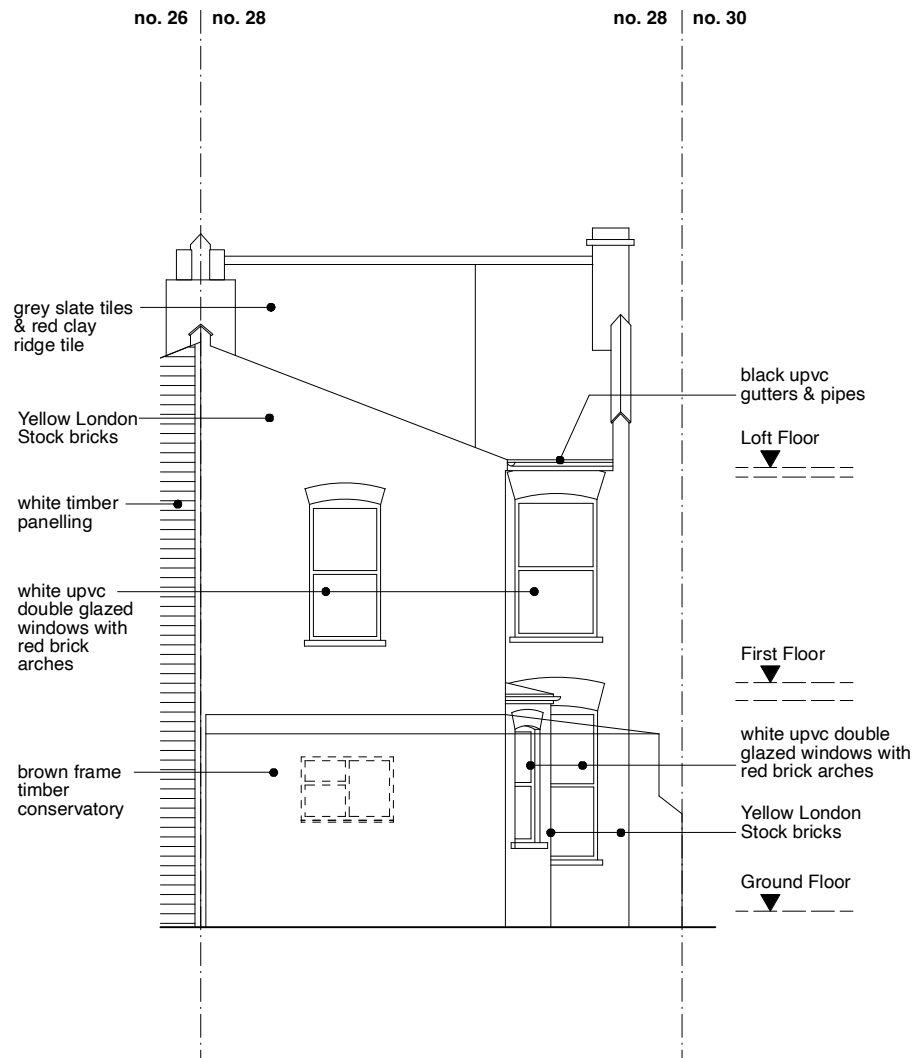

REAR ELEVATION

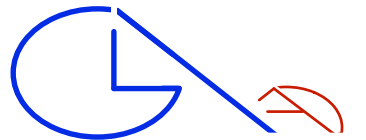



**GLA Architecture and Design**

Southgate Office Village, Block E,  
286A Chase Road, London, N14 6HF  
T 020 8886 5100 E g@glaad.co.uk

|   |                      |                |
|---|----------------------|----------------|
| Client<br><b>S.Y. PROPERTIES LTD.</b>   |                      |                |
| Main Contractor   |                      |                |
| Project<br><b>LOFT EXTENSION TO CREATE A SELF<br/>CONTAINED FLAT AND ALTERATIONS ON<br/>THE FIRST FLOOR FOR A NEW STAIRCASE<br/>TO NO. 28 PALMERSTON ROAD,<br/>LONDON N22 8RG</b>                                                                                    |                      |                |
| Drawing Title<br><b>EXISTING FRONT &amp; REAR ELEVATIONS</b>   |                      |                |
| Scale<br>1:100 @ A3   | Date<br>January 2024 | Drawn By<br>DK |
| Project No.<br>2332   | Drawing No.<br>04    | Rev.<br>A-     |
| DO NOT SCALE THIS DRAWING.<br>ALL DIMENSIONS TO BE CHECKED ON SITE   |                      |                |
| © Copyright<br>This drawing is the copyright of GLA Architecture and Design Ltd.<br>This drawings and any works executed from this drawing shall, unless<br>otherwise agreed in writing by GLA Architecture and Design Ltd, remain<br>the property of the architect. |                      |                |
| <b>DRAWING STATUS</b>   |                      |                |
| <b>A</b> SCHEME - Outline/Scheme drawings for proposals, budgets, etc.   |                      |                |
| <b>B</b> DESIGN DEVELOPMENT - Evolving final design drawings for<br>approvals, tenders, billing etc.   |                      |                |
| <b>C</b> CONSTRUCTION - Fully developed drawings issued under<br>instruction for construction.   |                      |                |
| ONLY STATUS 'C' DRAWINGS TO BE USED FOR CONSTRUCTION<br>PURPOSES   |                      |                |

**EXISTING FRONT & REAR ELEVATIONS**

scale 1:100  
0 1 2 3 4 5 M

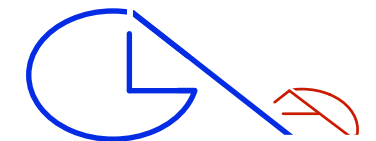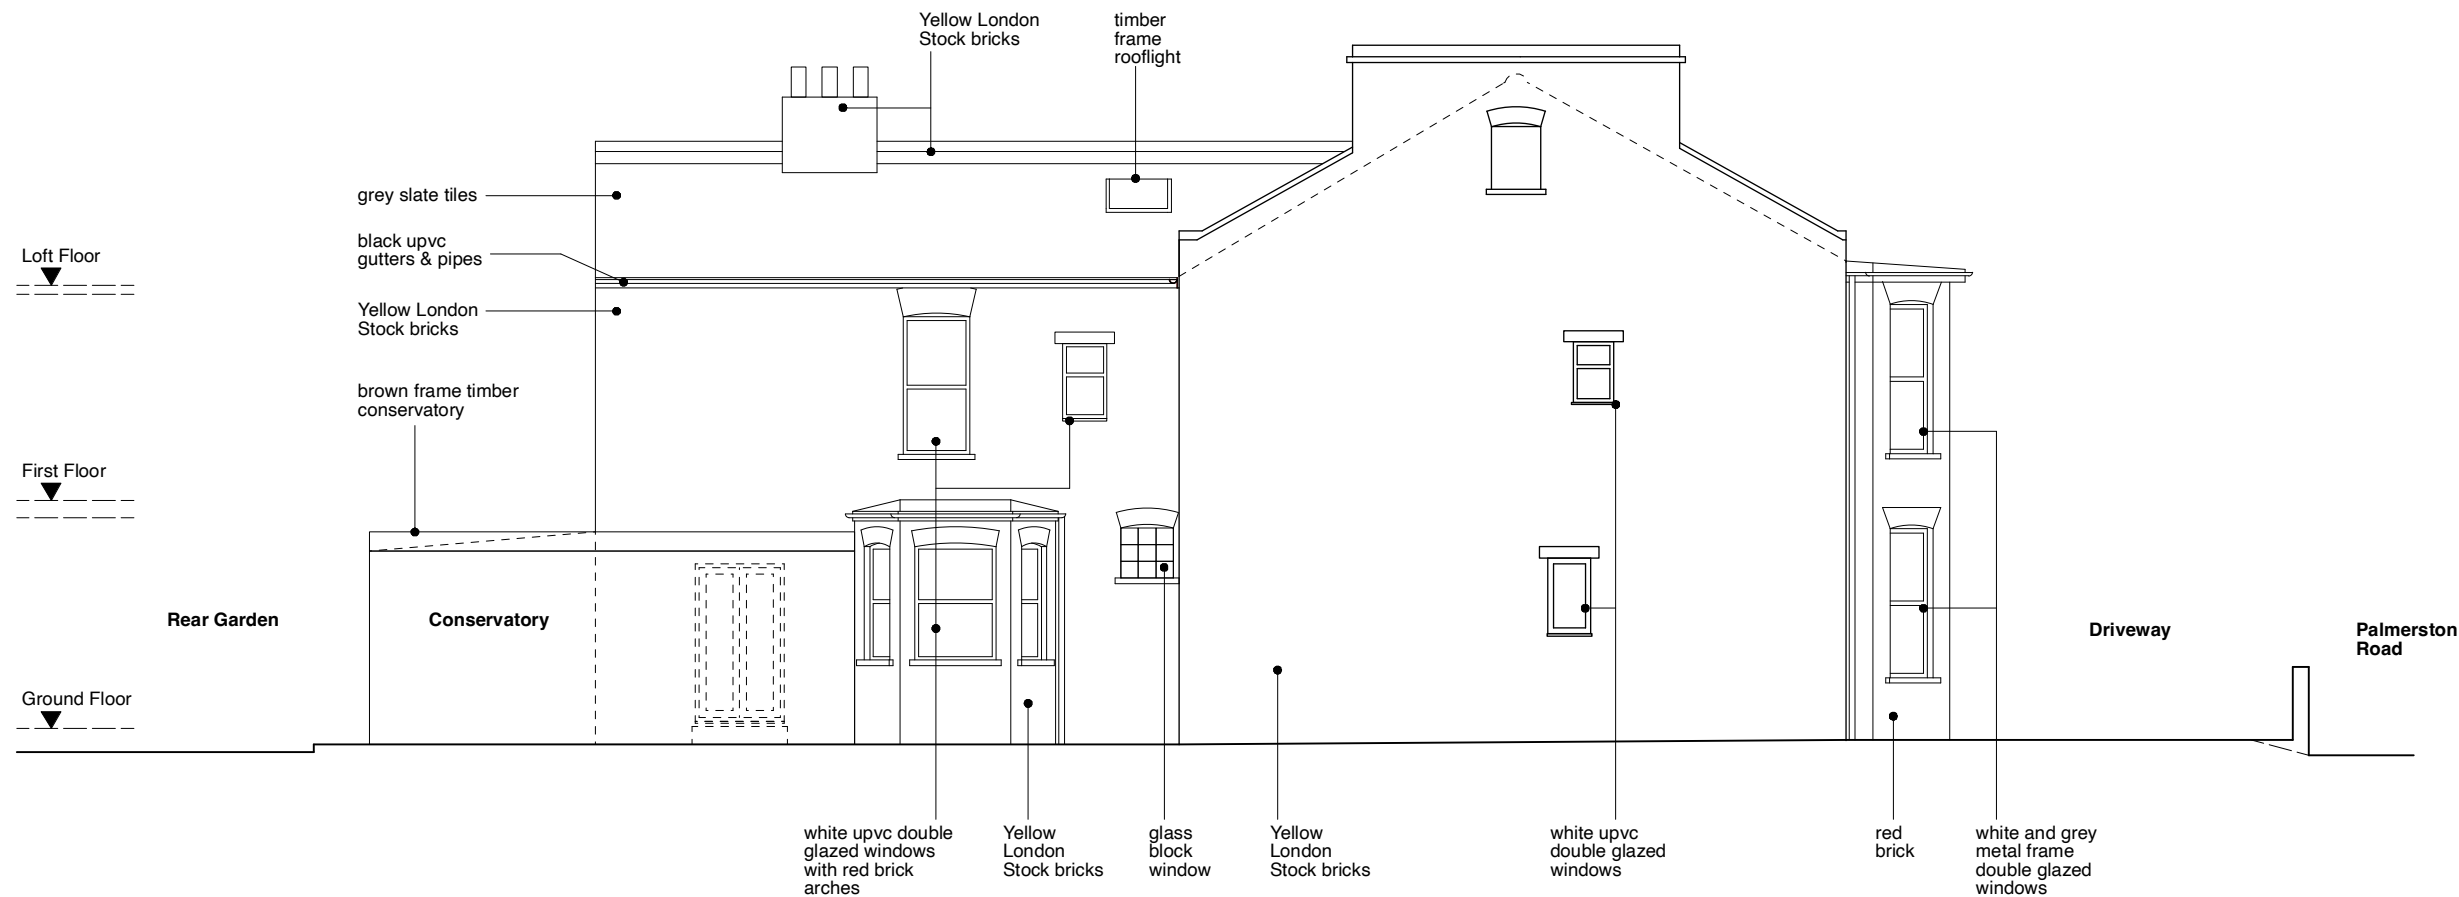

## GLA Architecture and Design



Southgate Office Village, Block E,  
286A Chase Road, London, N14 6HF  
T 020 8886 5100 E g@glaad.co.uk

|   |                      |                |
|---|----------------------|----------------|
| Client<br>S.Y. PROPERTIES LTD.   |                      |                |
| Main Contractor   |                      |                |
| Project<br>LOFT EXTENSION TO CREATE A SELF<br>CONTAINED FLAT AND ALTERATIONS ON<br>THE FIRST FLOOR FOR A NEW STAIRCASE<br>TO NO. 28 PALMERSTON ROAD,<br>LONDON N22 8RG   |                      |                |
| Drawing Title<br>EXISTING SIDE ELEVATION   |                      |                |
| Scale<br>1:100 @ A3   | Date<br>January 2024 | Drawn By<br>DK |
| Project No.<br>2332   | Drawing No.<br>05    | Rev.<br>A-     |
| DO NOT SCALE THIS DRAWING.<br>ALL DIMENSIONS TO BE CHECKED ON SITE   |                      |                |
| © Copyright<br>This drawing is the copyright of GLA Architecture and Design Ltd.<br>This drawings and any works executed from this drawing shall, unless<br>otherwise agreed in writing by GLA Architecture and Design Ltd, remain<br>the property of the architect.                                      |                      |                |
| <b>DRAWING STATUS</b><br><b>A</b> SCHEME - Outline/Scheme drawings for proposals, budgets, etc.<br><b>B</b> DESIGN DEVELOPMENT - Evolving final design drawings for<br>approvals, tenders, billing etc.<br><b>C</b> CONSTRUCTION - Fully developed drawings issued under<br>instruction for construction. |                      |                |
| ONLY STATUS 'C' DRAWINGS TO BE USED FOR CONSTRUCTION<br>PURPOSES   |                      |                |

## EXISTING SIDE ELEVATION

scale 1:100





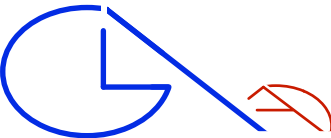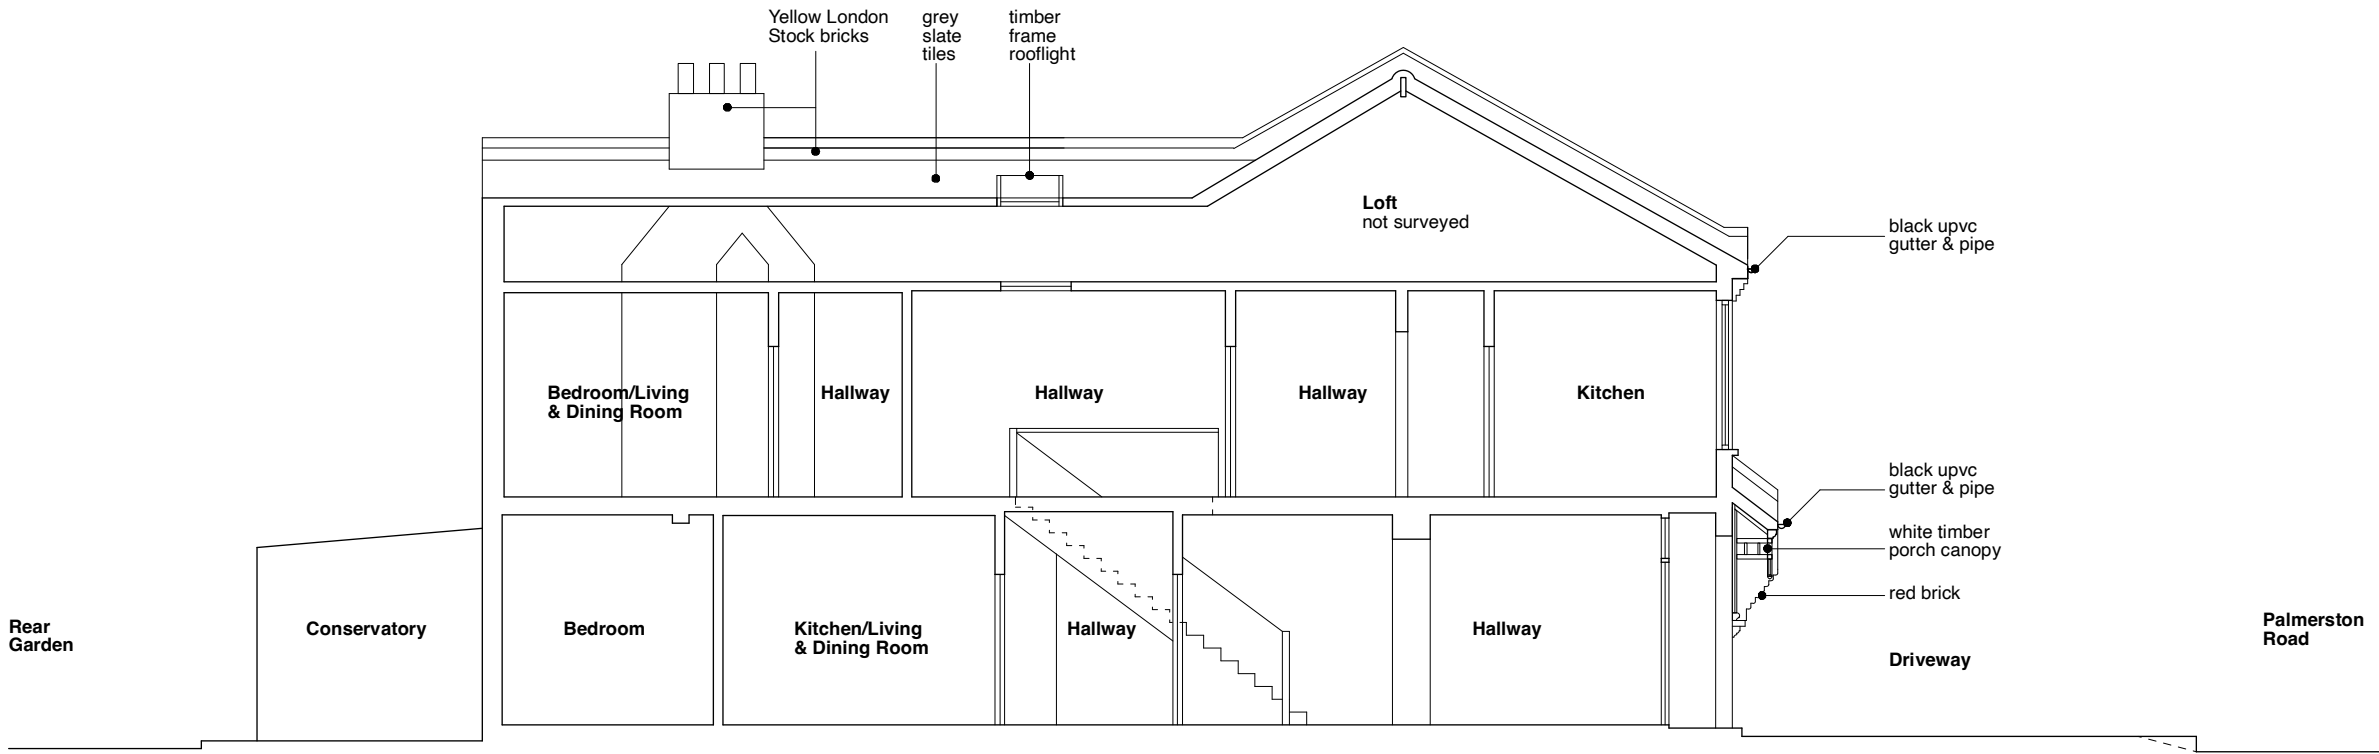

**GLA Architecture and Design**  
Southgate Office Village, Block E,  
286A Chase Road, London, N14 6HF  
T 020 8886 5100 E g@glaad.co.uk

**EXISTING SECTION AA**  
scale 1:100  
0 1 2 3 4 5 M

|   |                      |                |
|---|----------------------|----------------|
| Client<br>S.Y. PROPERTIES LTD.   |                      |                |
| Main Contractor   |                      |                |
| Project<br>LOFT EXTENSION TO CREATE A SELF<br>CONTAINED FLAT AND ALTERATIONS ON<br>THE FIRST FLOOR FOR A NEW STAIRCASE<br>TO NO. 28 PALMERSTON ROAD,<br>LONDON N22 8RG   |                      |                |
| Drawing Title<br>EXISTING SECTION AA   |                      |                |
| Scale<br>1:100 @ A3   | Date<br>January 2024 | Drawn By<br>DK |
| Project No.<br>2332   | Drawing No.<br>06    | Rev.<br>A-     |
| DO NOT SCALE THIS DRAWING.<br>ALL DIMENSIONS TO BE CHECKED ON SITE   |                      |                |
| © Copyright<br>This drawing is the copyright of GLA Architecture and Design Ltd.<br>This drawings and any works executed from this drawing shall, unless<br>otherwise agreed in writing by GLA Architecture and Design Ltd, remain<br>the property of the architect.                                      |                      |                |
| <b>DRAWING STATUS</b><br><b>A</b> SCHEME - Outline/Scheme drawings for proposals, budgets, etc.<br><b>B</b> DESIGN DEVELOPMENT - Evolving final design drawings for<br>approvals, tenders, billing etc.<br><b>C</b> CONSTRUCTION - Fully developed drawings issued under<br>instruction for construction. |                      |                |
| ONLY STATUS 'C' DRAWINGS TO BE USED FOR CONSTRUCTION<br>PURPOSES   |                      |                |

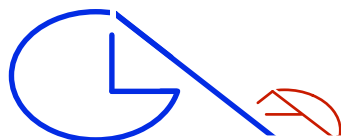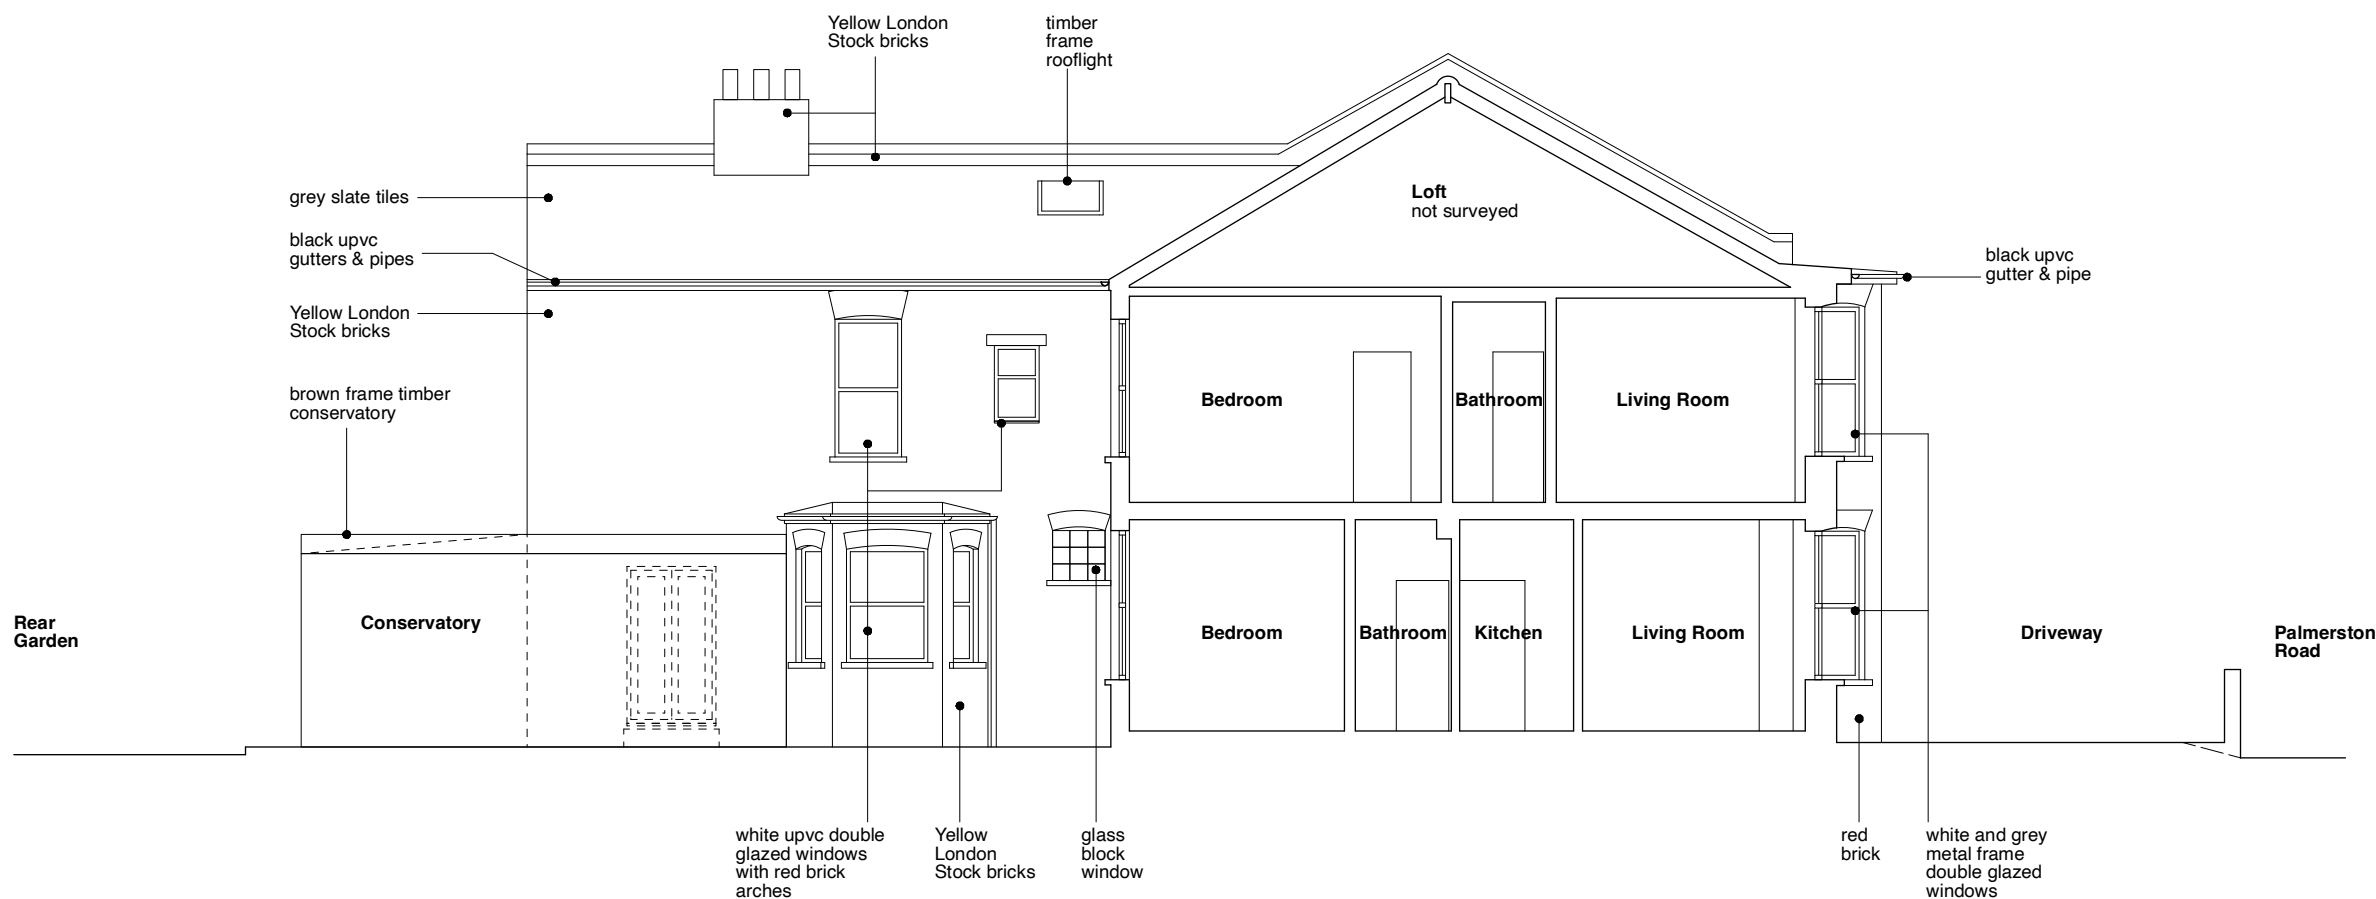

**GLA Architecture and Design**

Southgate Office Village, Block E,  
286A Chase Road, London, N14 6HF  
T 020 8886 5100 E g@glaad.co.uk

**EXISTING SECTION BB**  
scale 1:100

|   |                      |                |
|---|----------------------|----------------|
| Client<br>S.Y. PROPERTIES LTD.   |                      |                |
| Main Contractor   |                      |                |
| Project<br>LOFT EXTENSION TO CREATE A SELF<br>CONTAINED FLAT AND ALTERATIONS ON<br>THE FIRST FLOOR FOR A NEW STAIRCASE<br>TO NO. 28 PALMERSTON ROAD,<br>LONDON N22 8RG   |                      |                |
| Drawing Title<br>EXISTING SECTION BB   |                      |                |
| Scale<br>1:100 @ A3   | Date<br>January 2024 | Drawn By<br>DK |
| Project No.<br>2332   | Drawing No.<br>07    | Rev.<br>A-     |
| DO NOT SCALE THIS DRAWING.<br>ALL DIMENSIONS TO BE CHECKED ON SITE   |                      |                |
| © Copyright<br>This drawing is the copyright of GLA Architecture and Design Ltd.<br>This drawings and any works executed from this drawing shall, unless<br>otherwise agreed in writing by GLA Architecture and Design Ltd, remain<br>the property of the architect.                                      |                      |                |
| <b>DRAWING STATUS</b><br><b>A</b> SCHEME - Outline/Scheme drawings for proposals, budgets, etc.<br><b>B</b> DESIGN DEVELOPMENT - Evolving final design drawings for<br>approvals, tenders, billing etc.<br><b>C</b> CONSTRUCTION - Fully developed drawings issued under<br>instruction for construction. |                      |                |
| ONLY STATUS 'C' DRAWINGS TO BE USED FOR CONSTRUCTION<br>PURPOSES   |                      |                |