


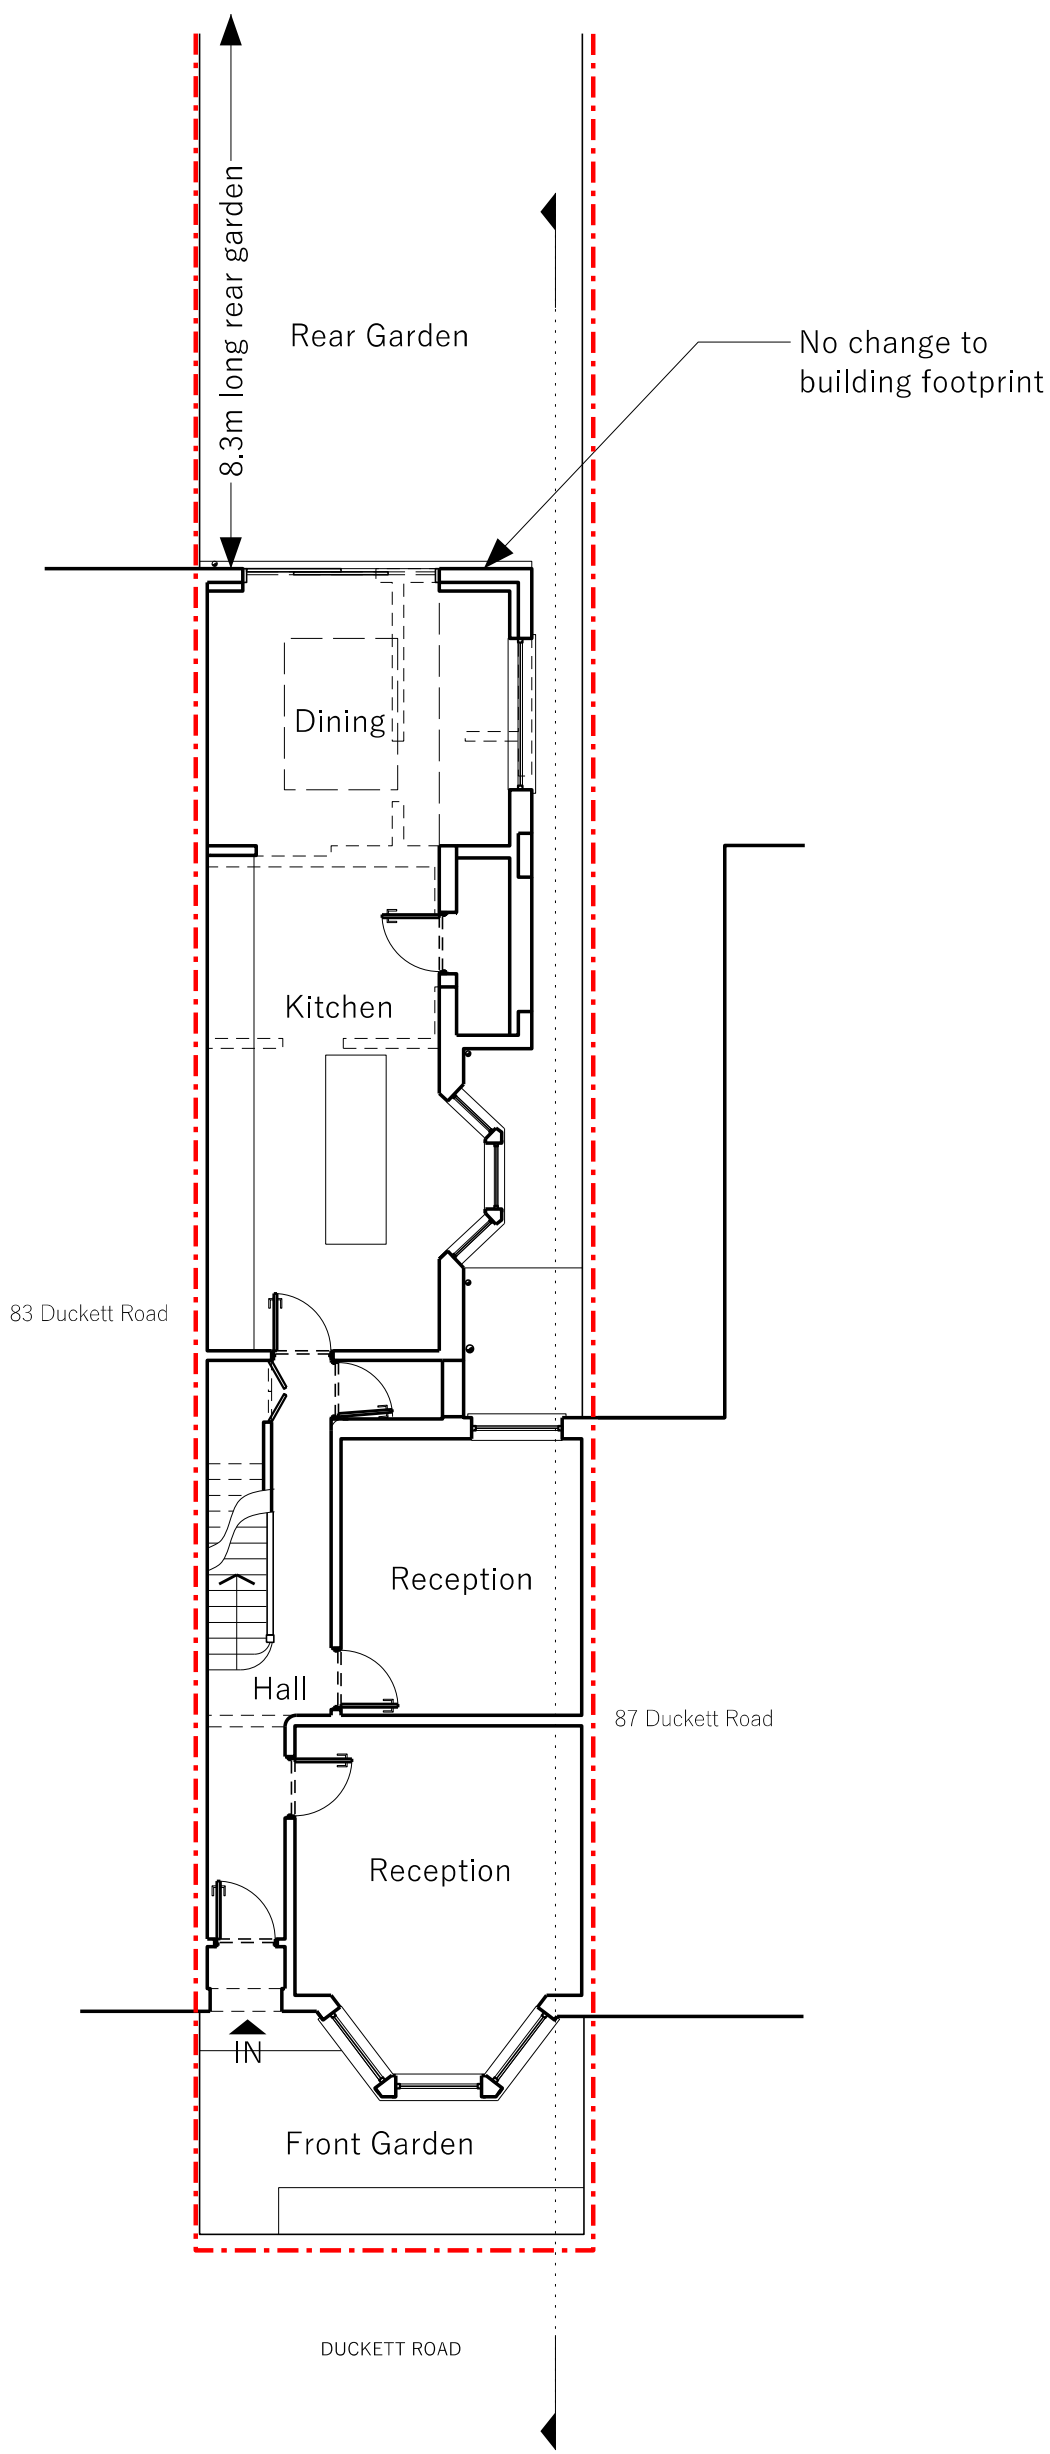
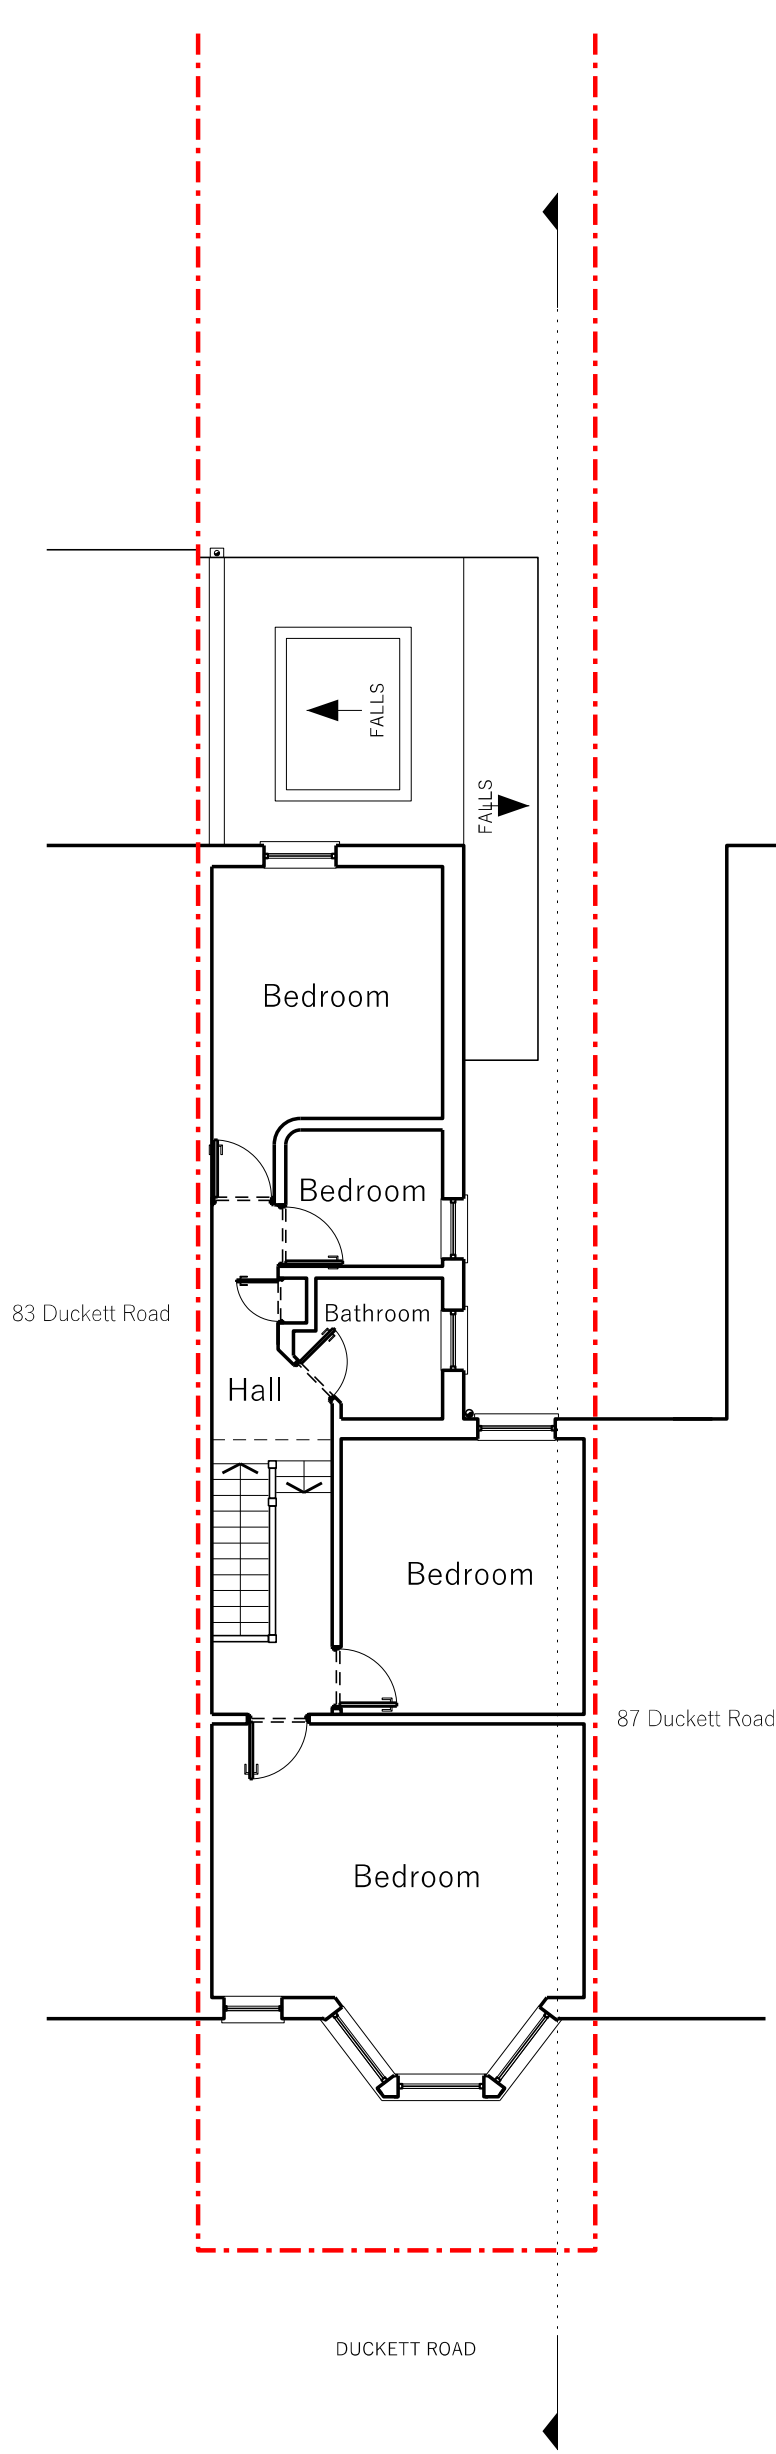


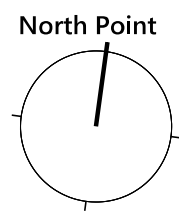

Proposed Ground Floor Plan

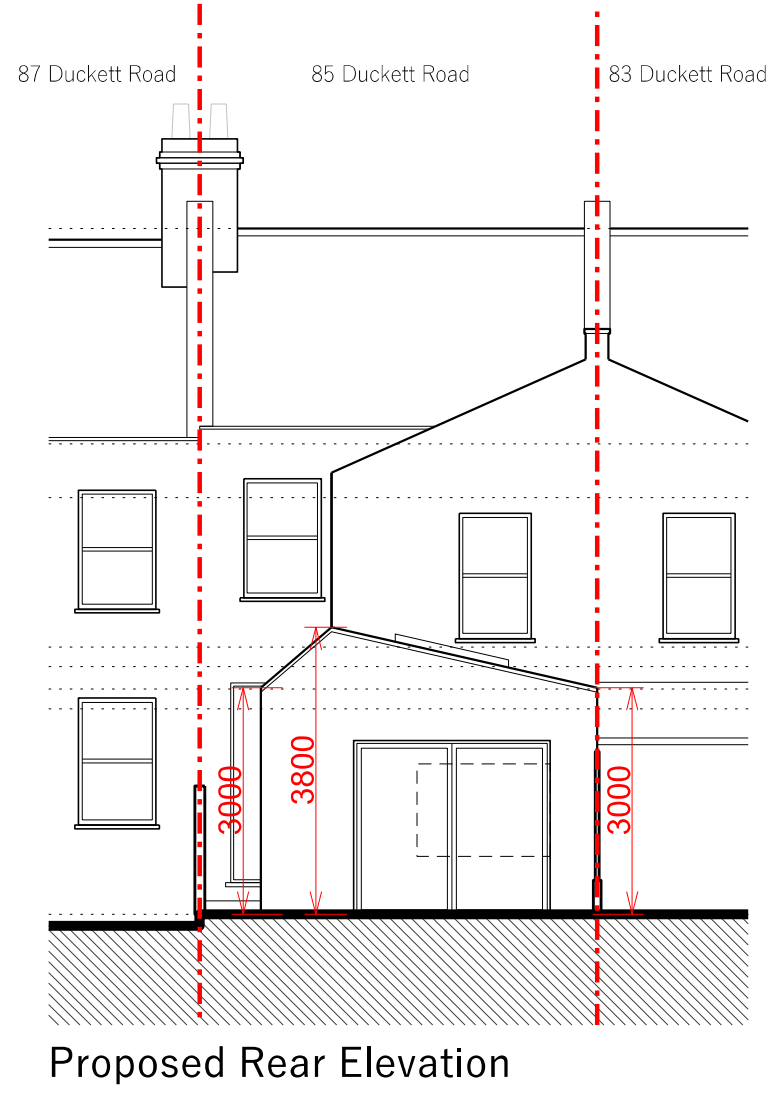

Proposed First Floor Plan

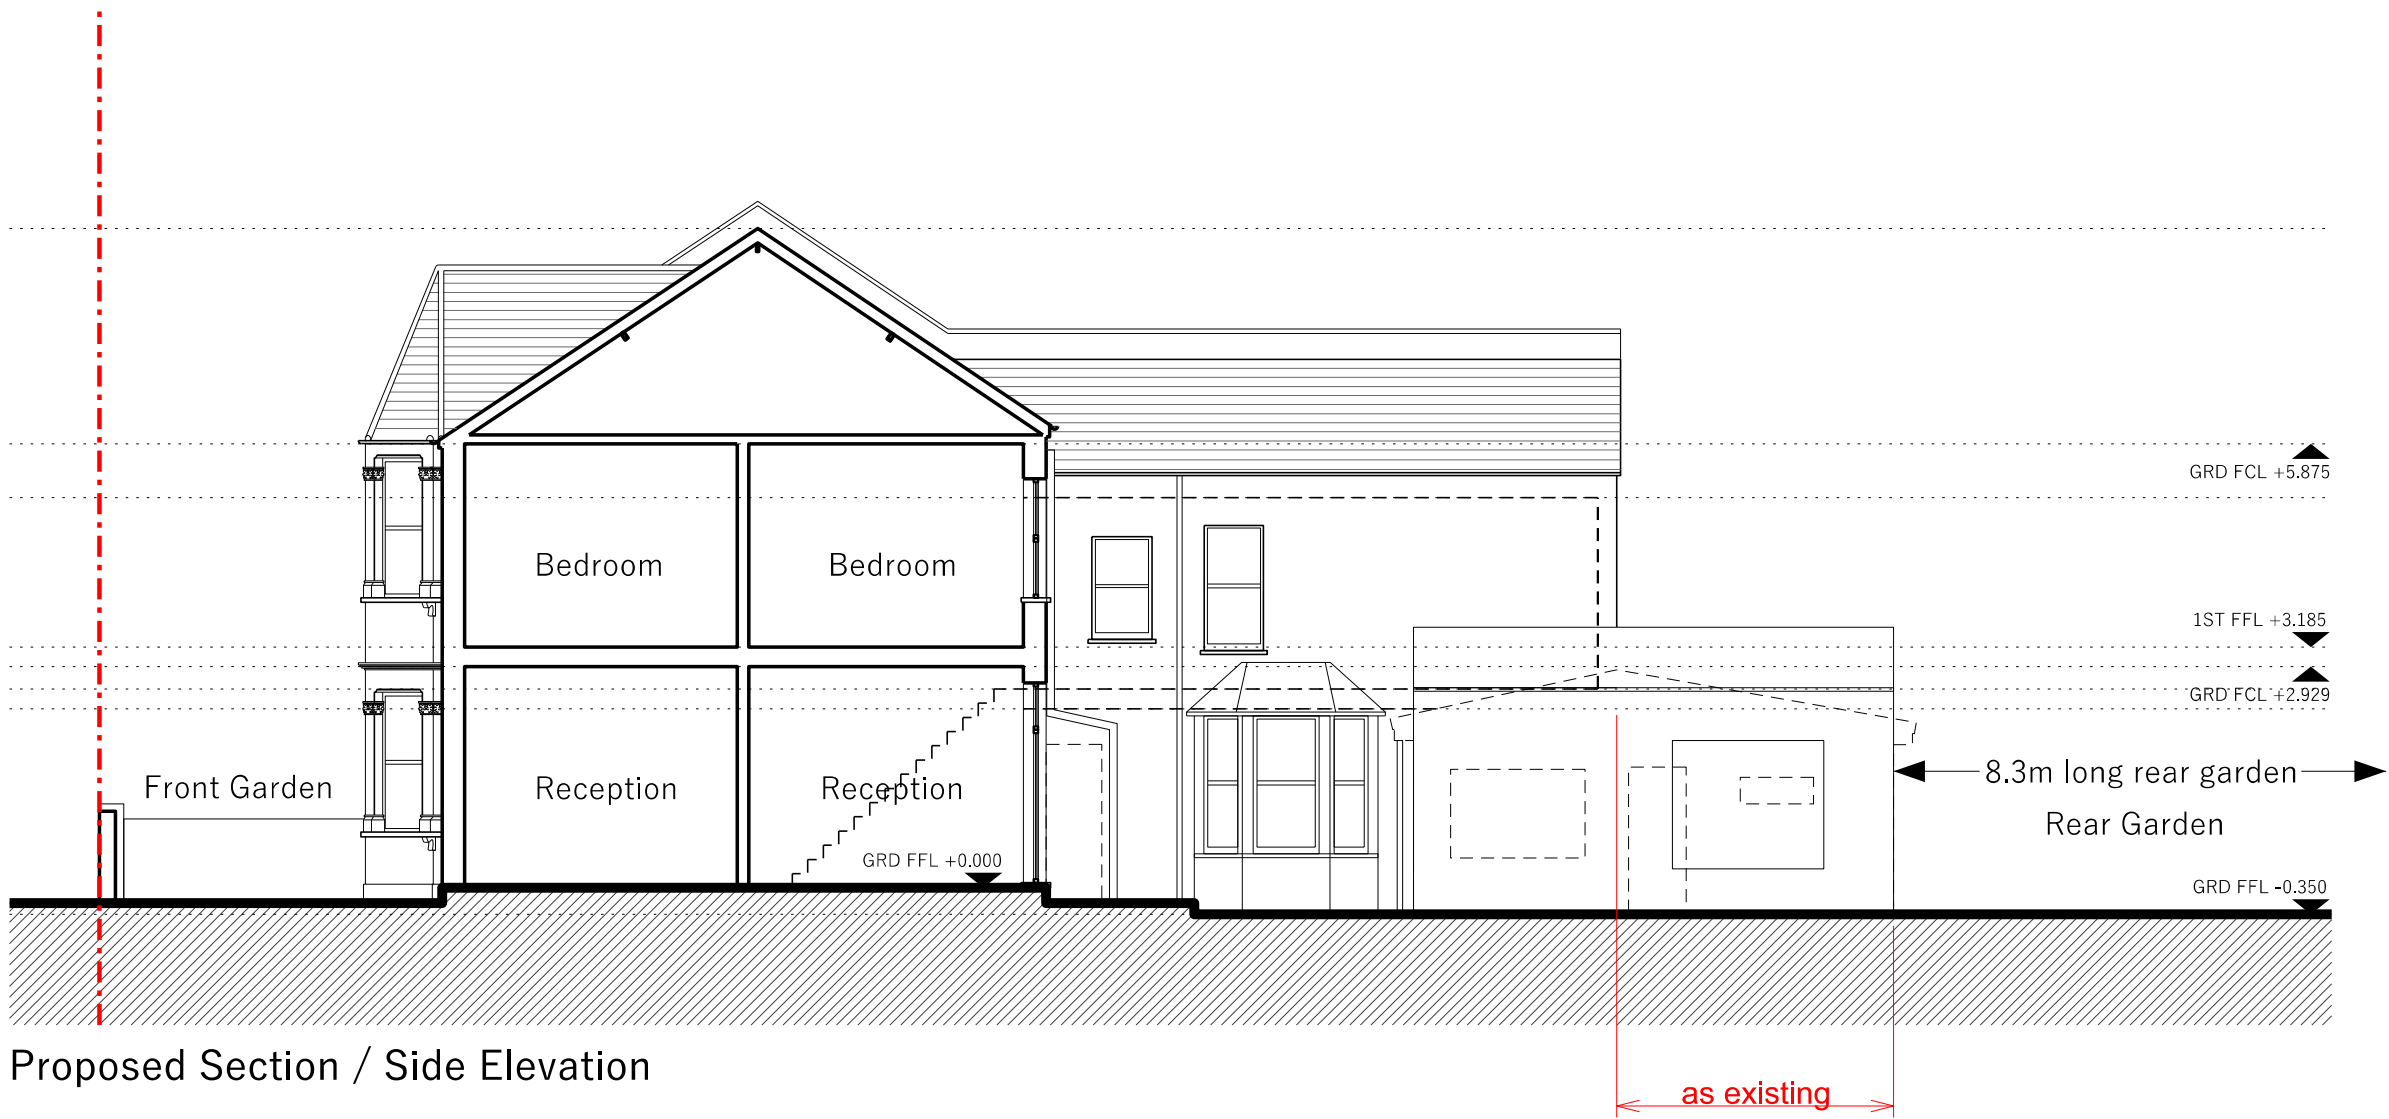

PLANNING

General Arrangement

Rev.	Date	Notes
P-A	19.10.2023	FIRST ISSUE
P-B	20.11.2023	UPDATE
P-C	09.01.2024	UPDATE
P-D	26.01.2024	UPDATE
P-E	02.02.2024	UPDATE

Project address	Drawing number	Revision
85 Duckett Road, London, N4 1BL	377_003	P-E

Drawing title	Scale
Proposed drawings	1:100 @ A1, 1:200 @ A3