




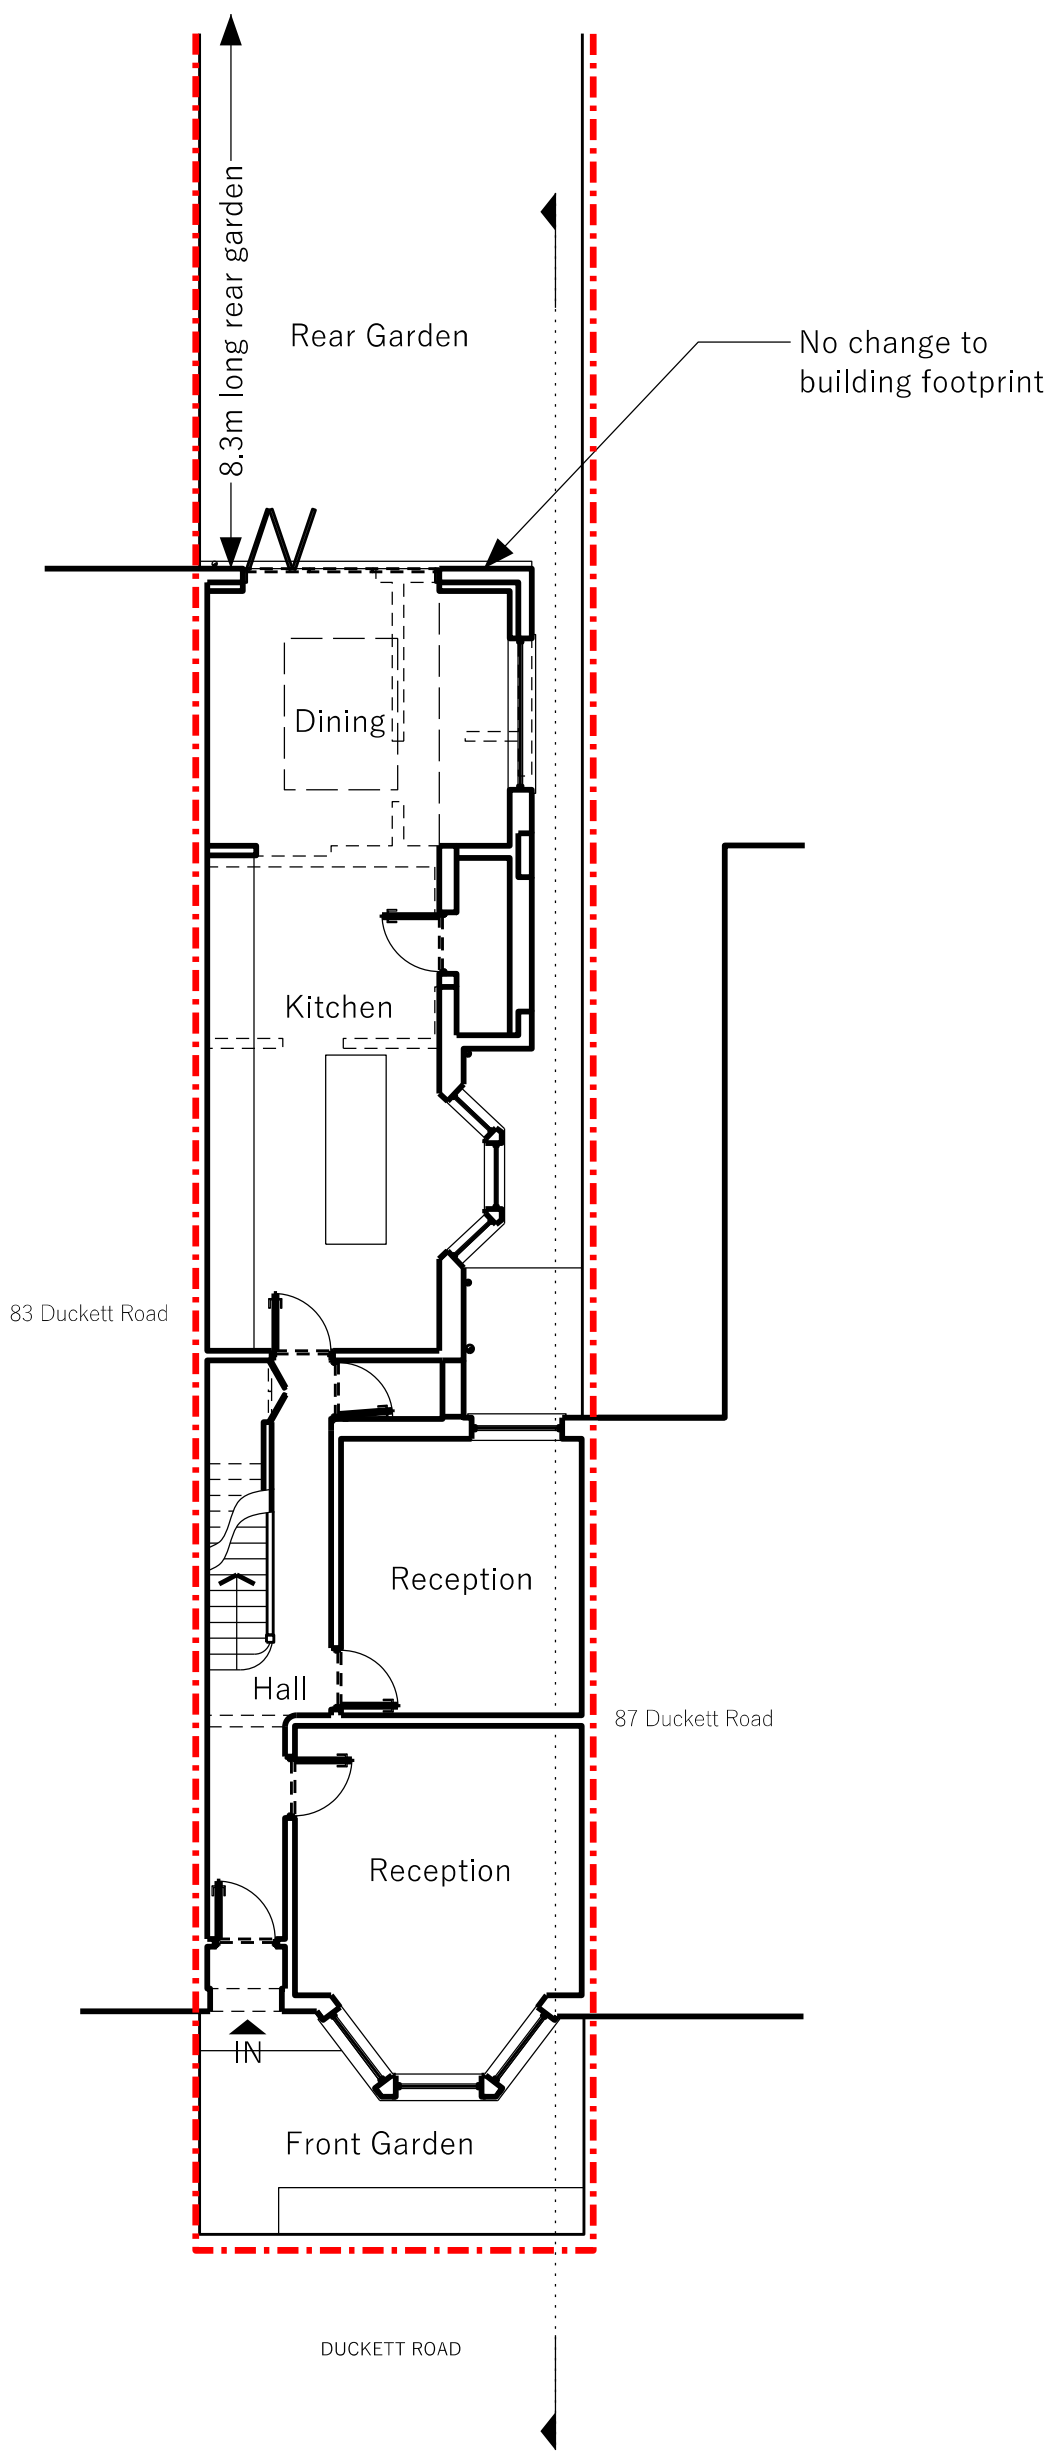


Proposed Ground Floor Plan

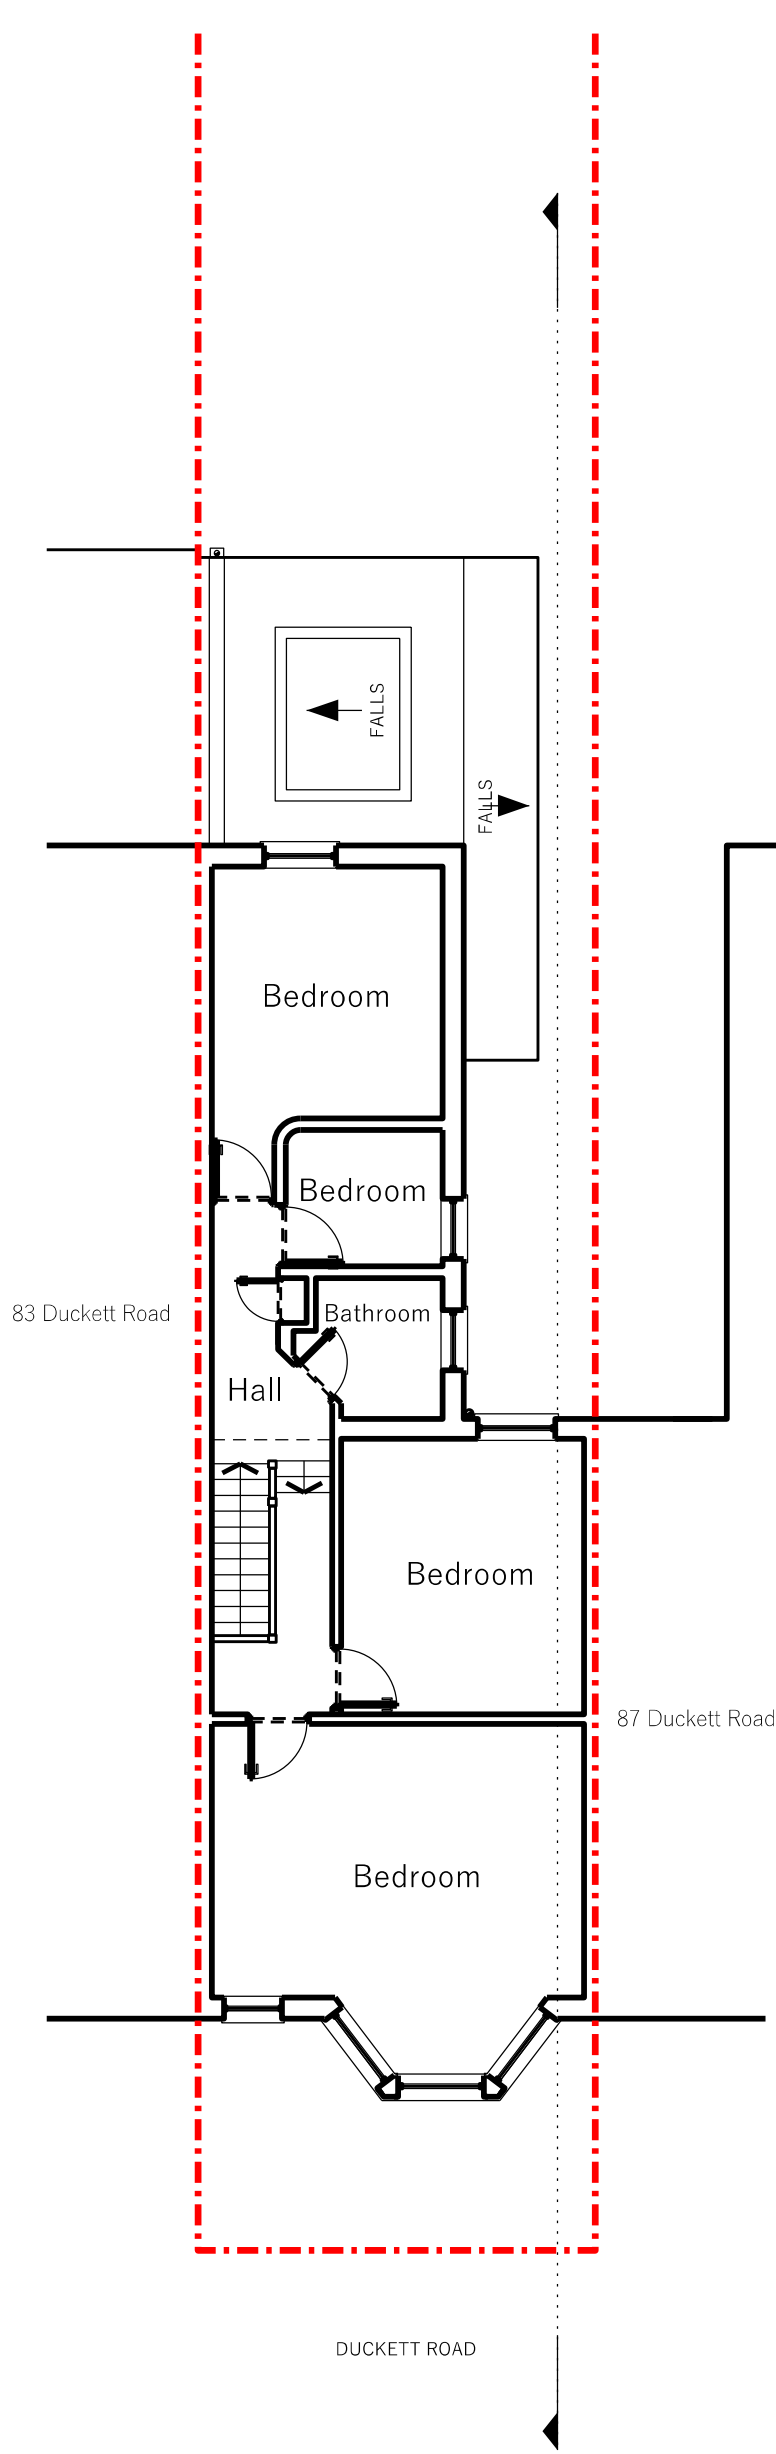

Proposed First Floor Plan

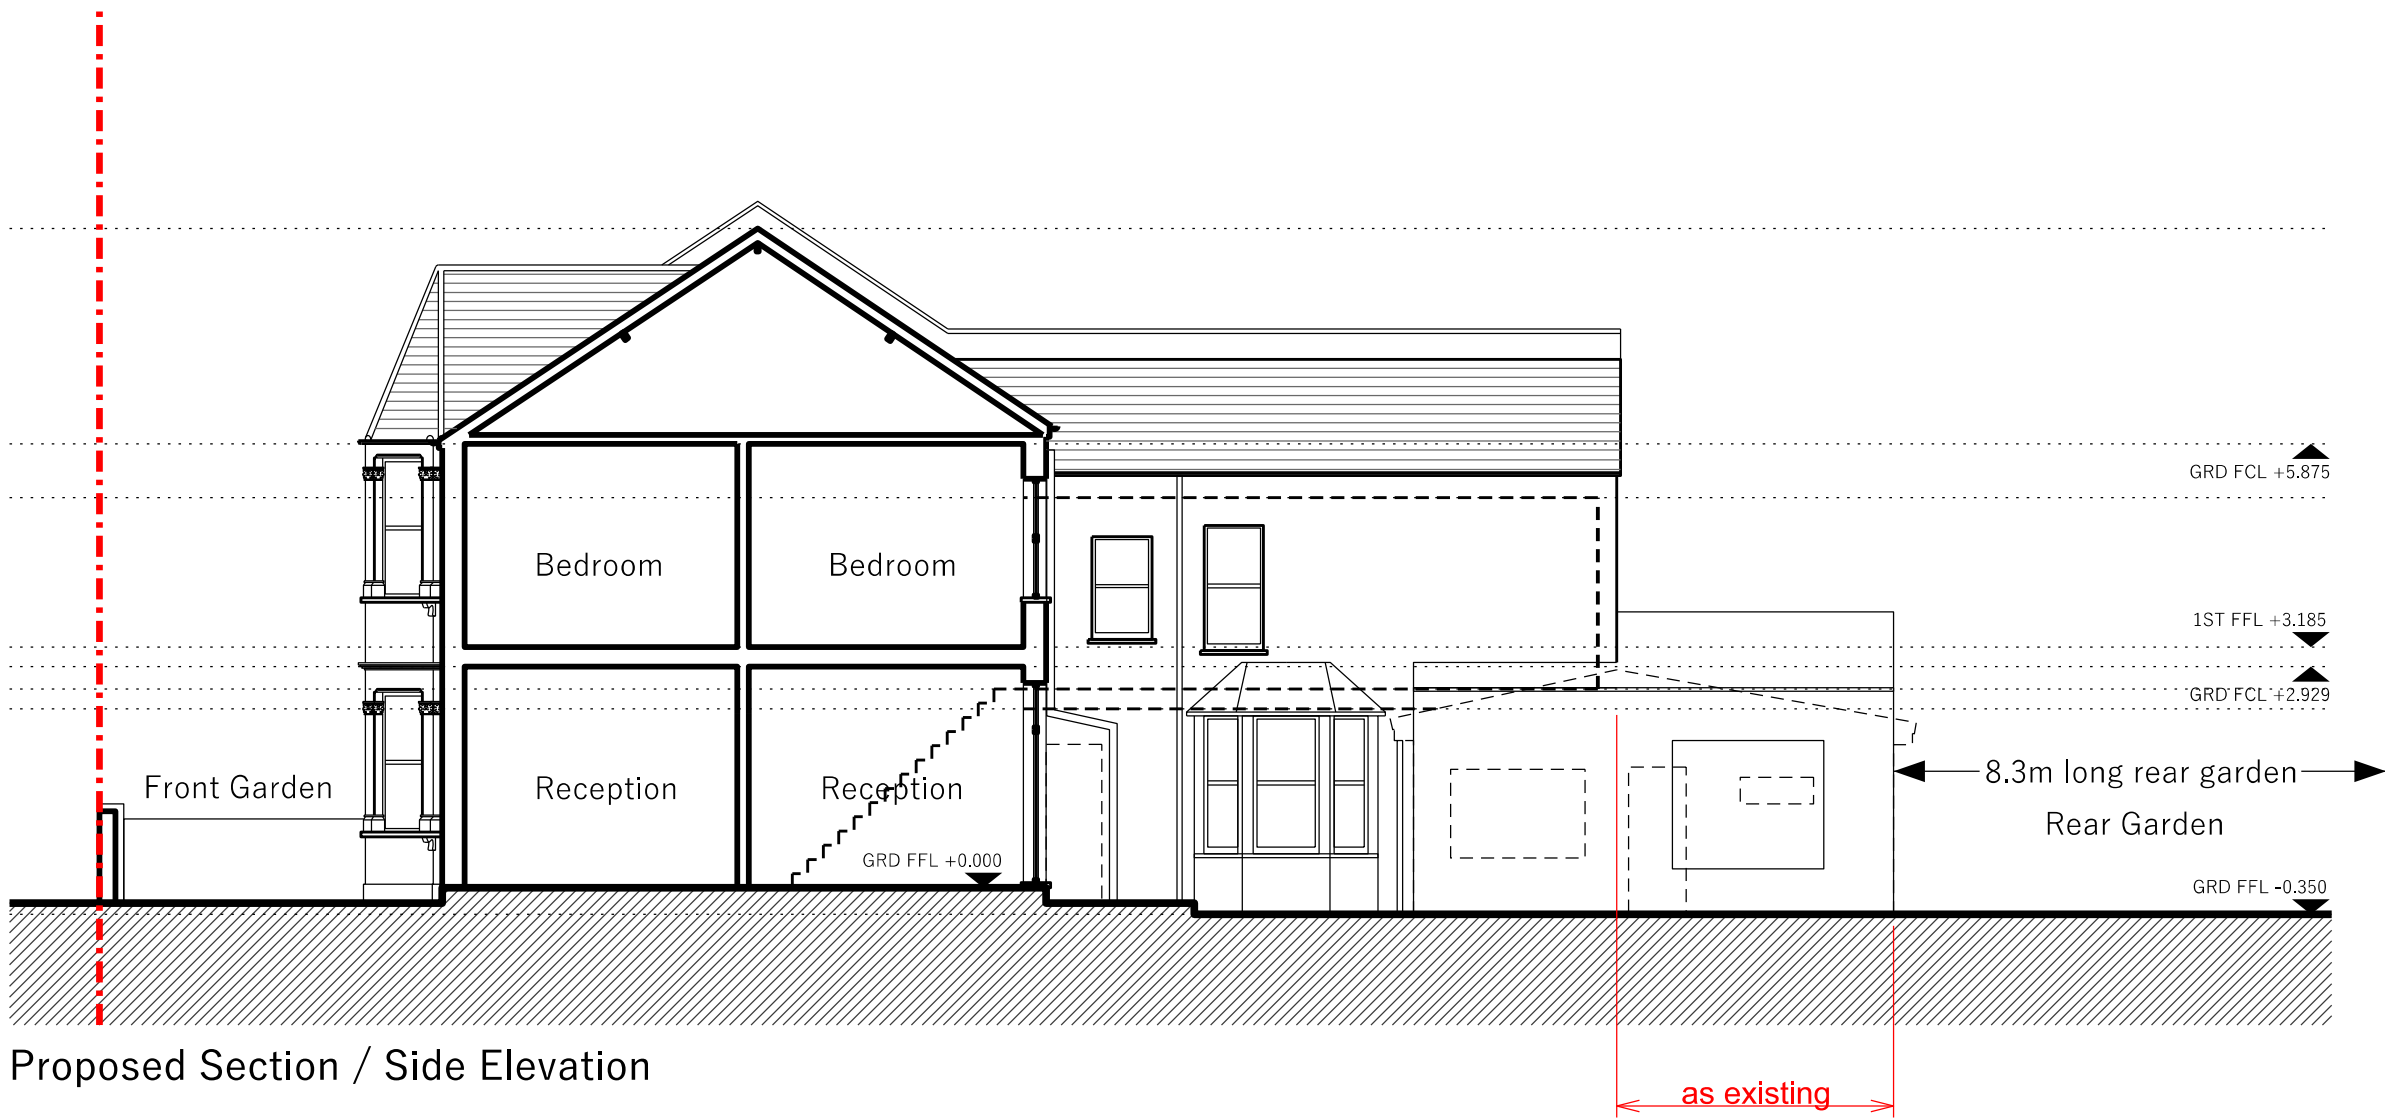

Proposed Section / Side Elevation

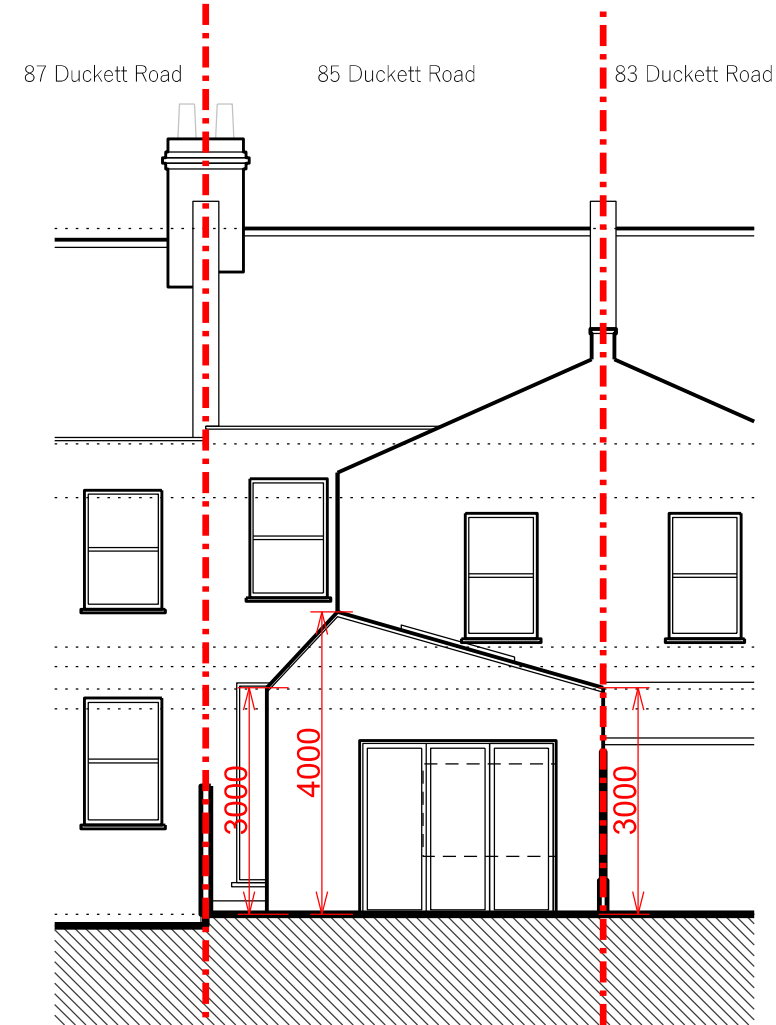

Proposed Rear Elevation


General Notes

This drawing should be read in conjunction with all other Crafted Architecture & Planning Ltd (CAP's) drawings and accompanying written information. Any discrepancies in the drawn or written information to be reported to Crafted Architecture & Planning Ltd (CAP) without delay. It is the contractor's responsibility to ensure that all built works are constructed in line with the latest UK Building Regulations.

CRAFTED ARCHITECTURE + PLANNING
020 8050 1781 / studio@capltd.co.uk / www.capltd.co.uk


Copyright © Crafted Architecture & Planning Ltd 2023

North Point

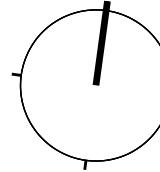

Scale

1:100 @ A1, 1:200 @ A3

 

Use figured dimensions only. Confirm all dimensions on site.

Legend

--- Site boundary line

PLANNING
General Arrangement

Rev.	Date	Notes
P-A	19.10.2023	FIRST ISSUE
P-B	20.11.2023	UPDATE
P-C	09.01.2024	UPDATE

Scale	Drawing number	Revision
1:100 @ A1, 1:200 @ A3	377_003	P-C