



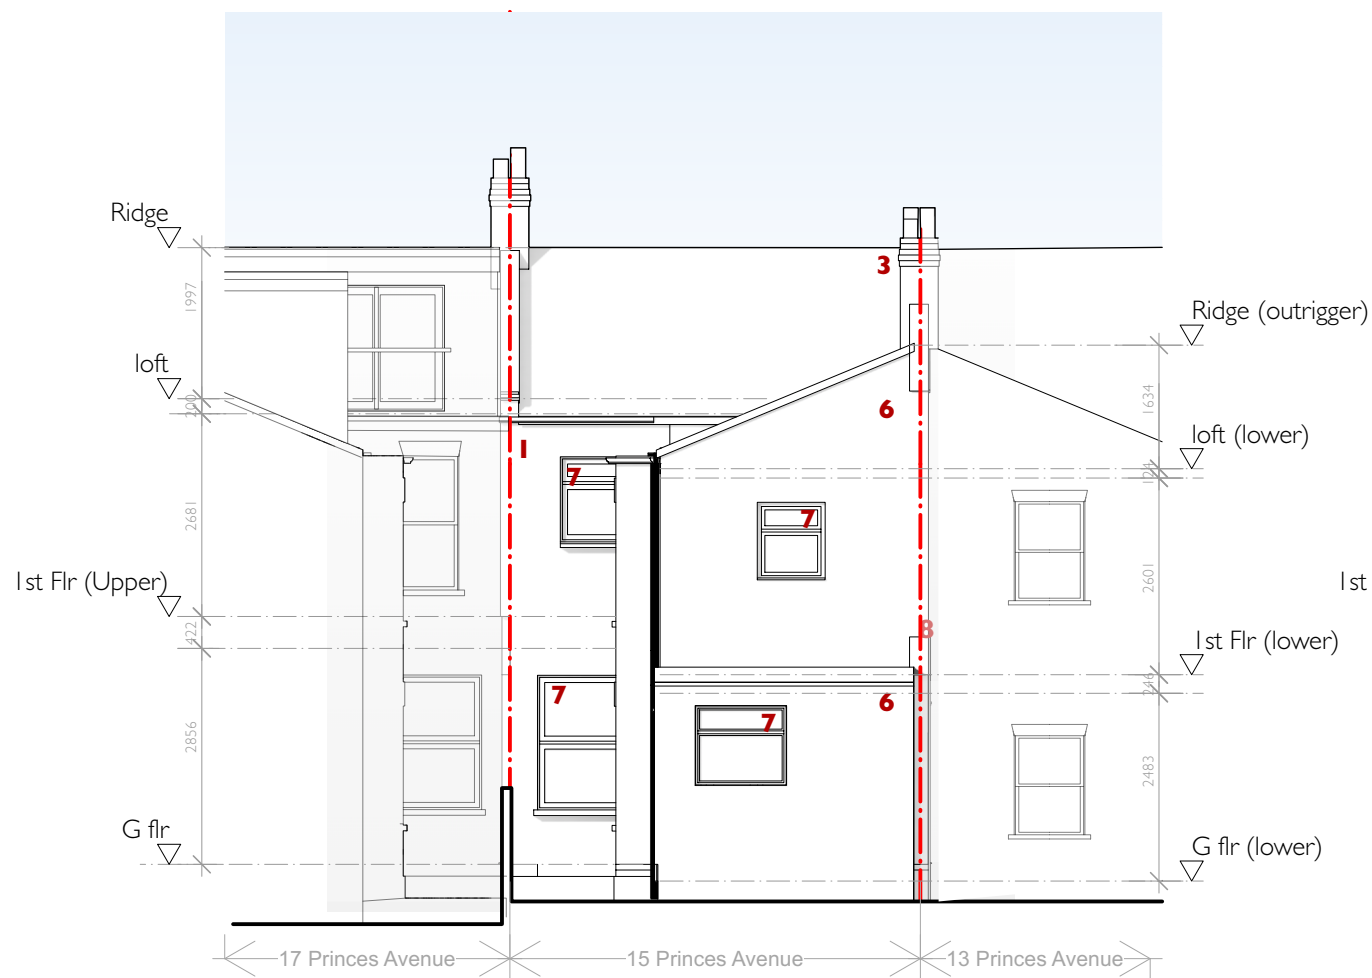

Existing west elevation - garden

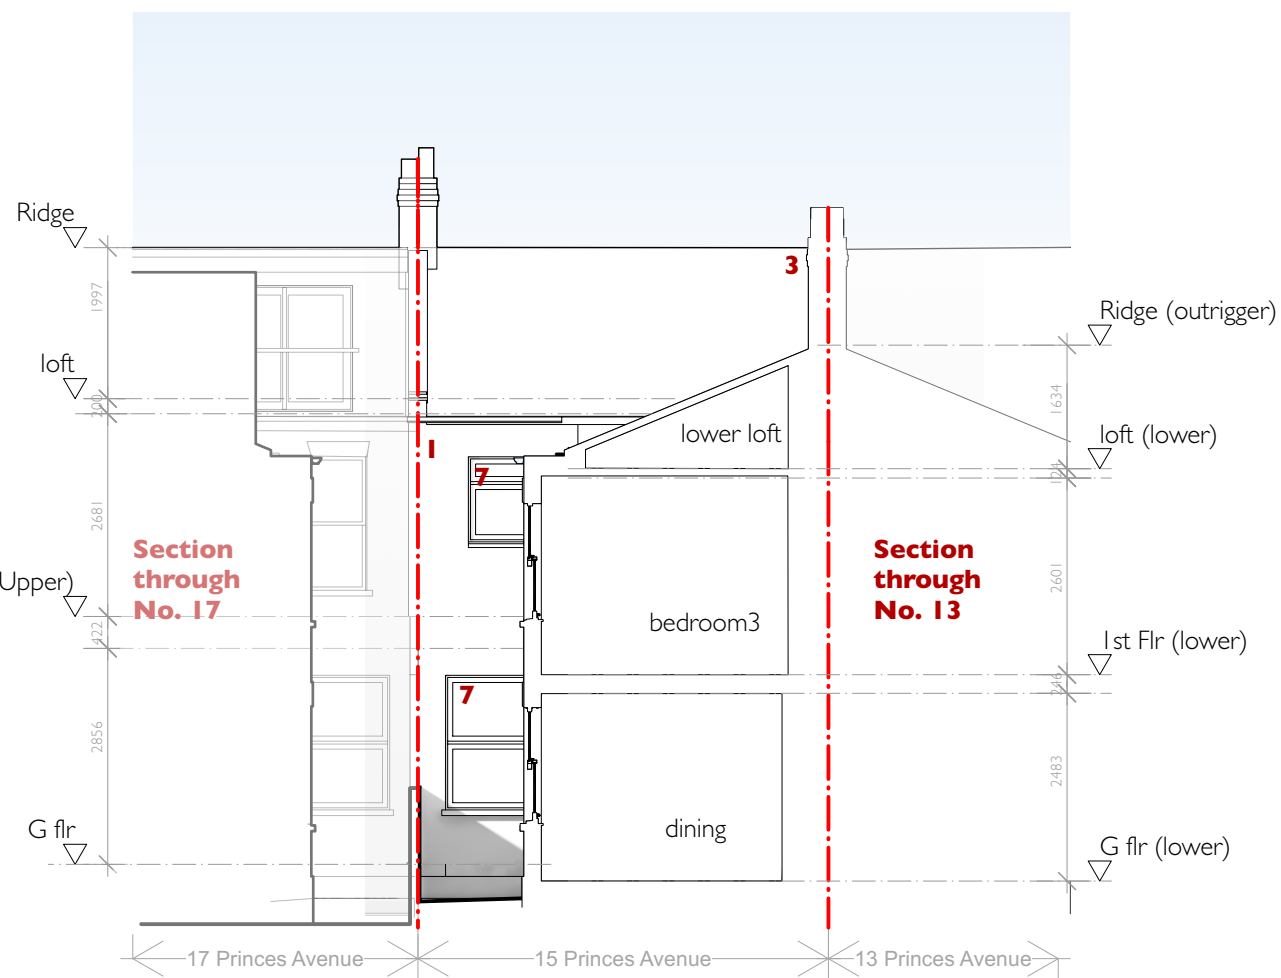


Section BB

- Materials**
- 1 - masonry walls
  - 2 - aluminium framed windows
  - 3 - tiled roof
  - 4 - painted timber fascia panel
  - 5 - felt roof
  - 6 - pebble dash render finish
  - 7 - UPVC windows
  - 8 - painted cast stone details
  - 9 - painted timber and glazed door



Section AA

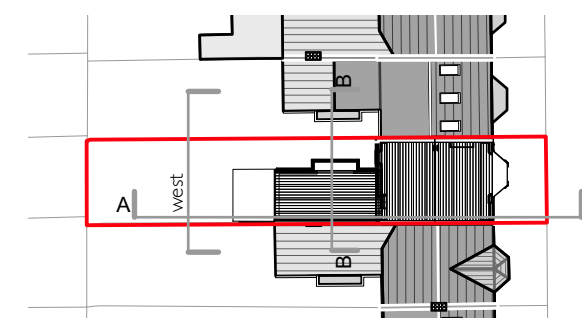

Section and elevation location plan  
1:500

Rev P1 Planning Issue Date 05.02.2024

**James Pooley**  
architecture

james@jamespooleyarchitecture.com 55 Goring Road N11 2BT  
www.jamespooleyarchitecture.com 07881 585857

15 Princes Avenue, London N22 7SB

Proposed Elevations and Sections 2

scale: 1:100 @ A3 Date: JANUARY 2024 Drawn by: JP

**PRI-005**

**PI**

PLANNING