




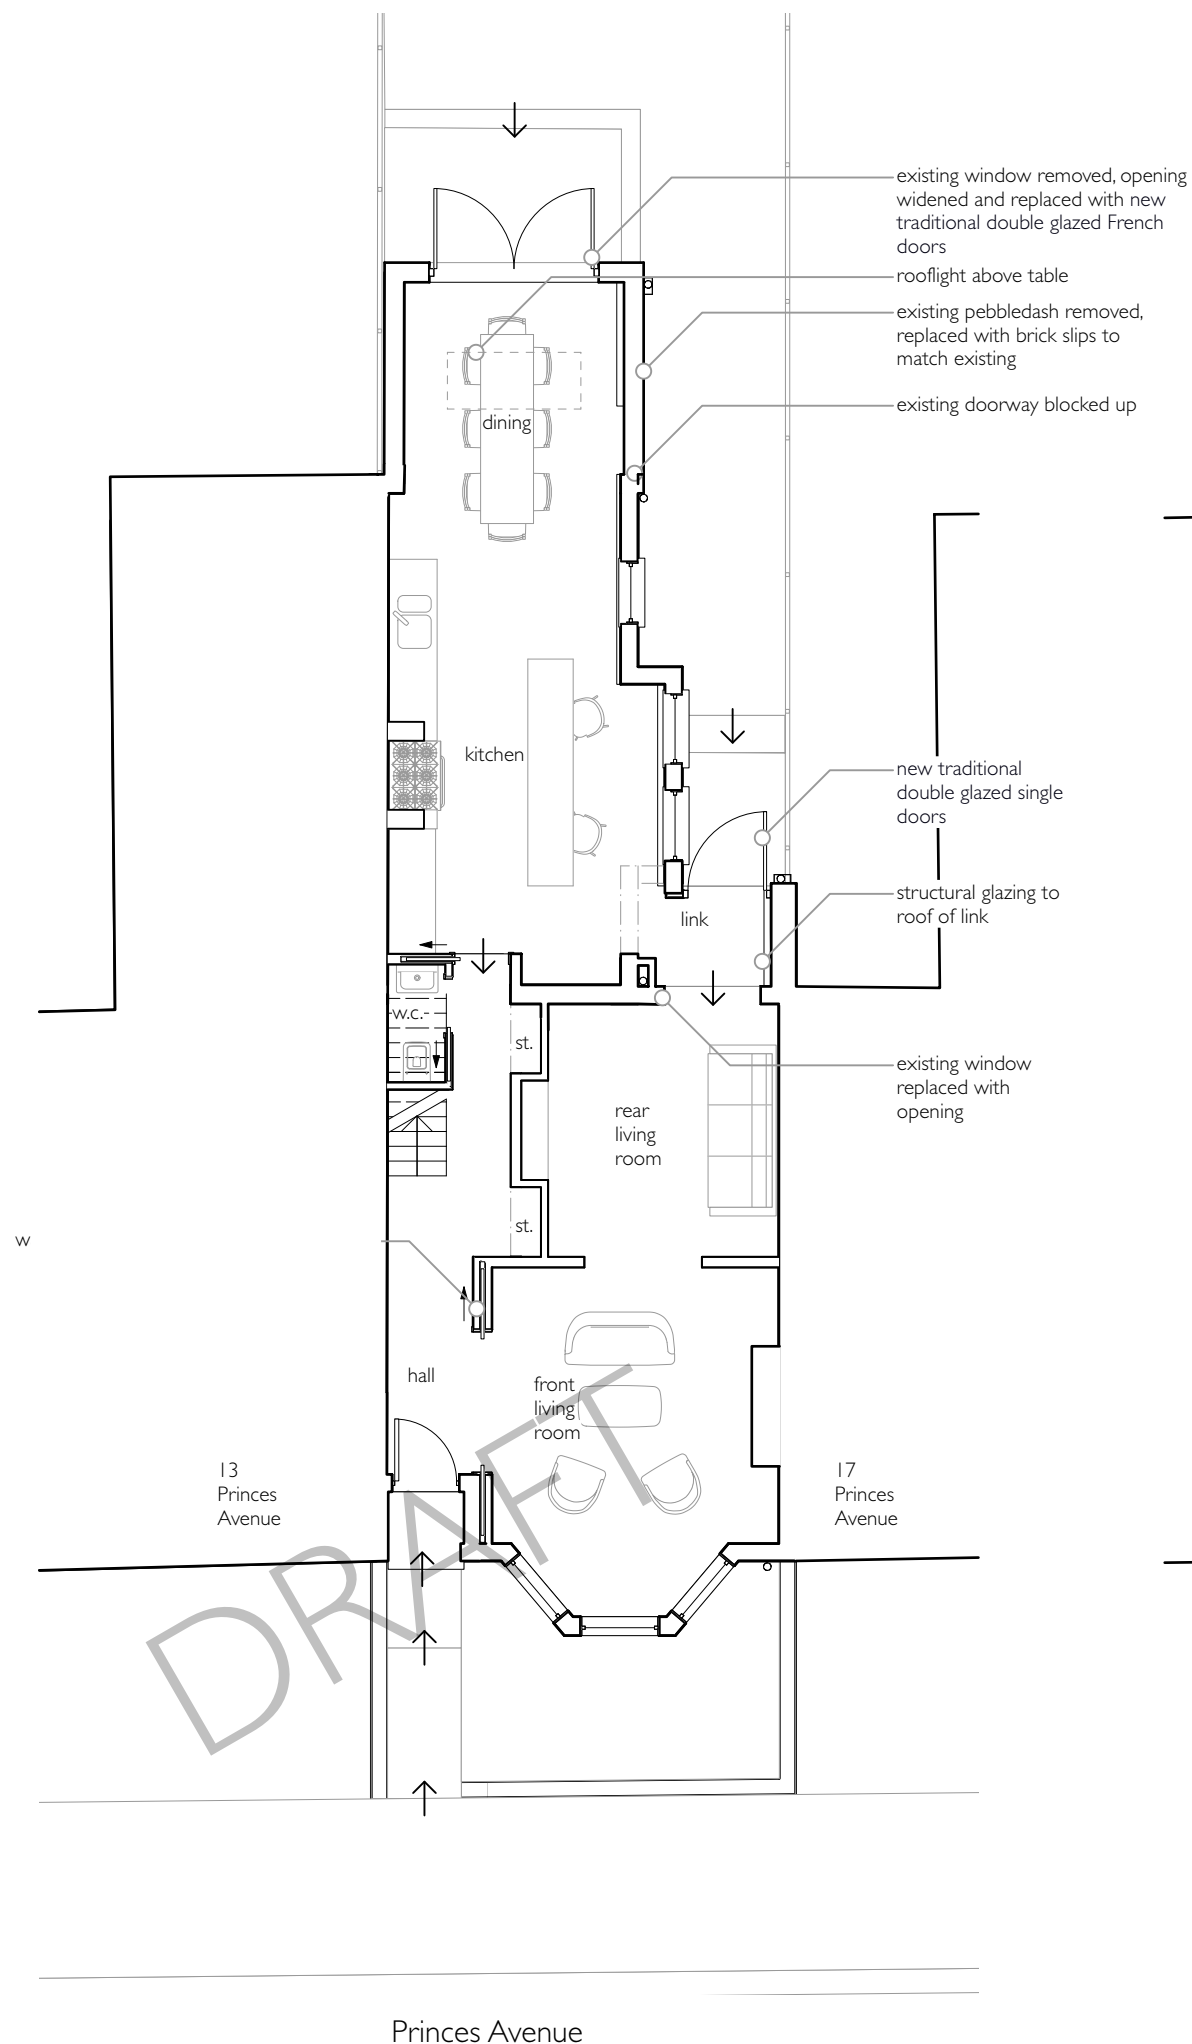


Ground Floor Plan

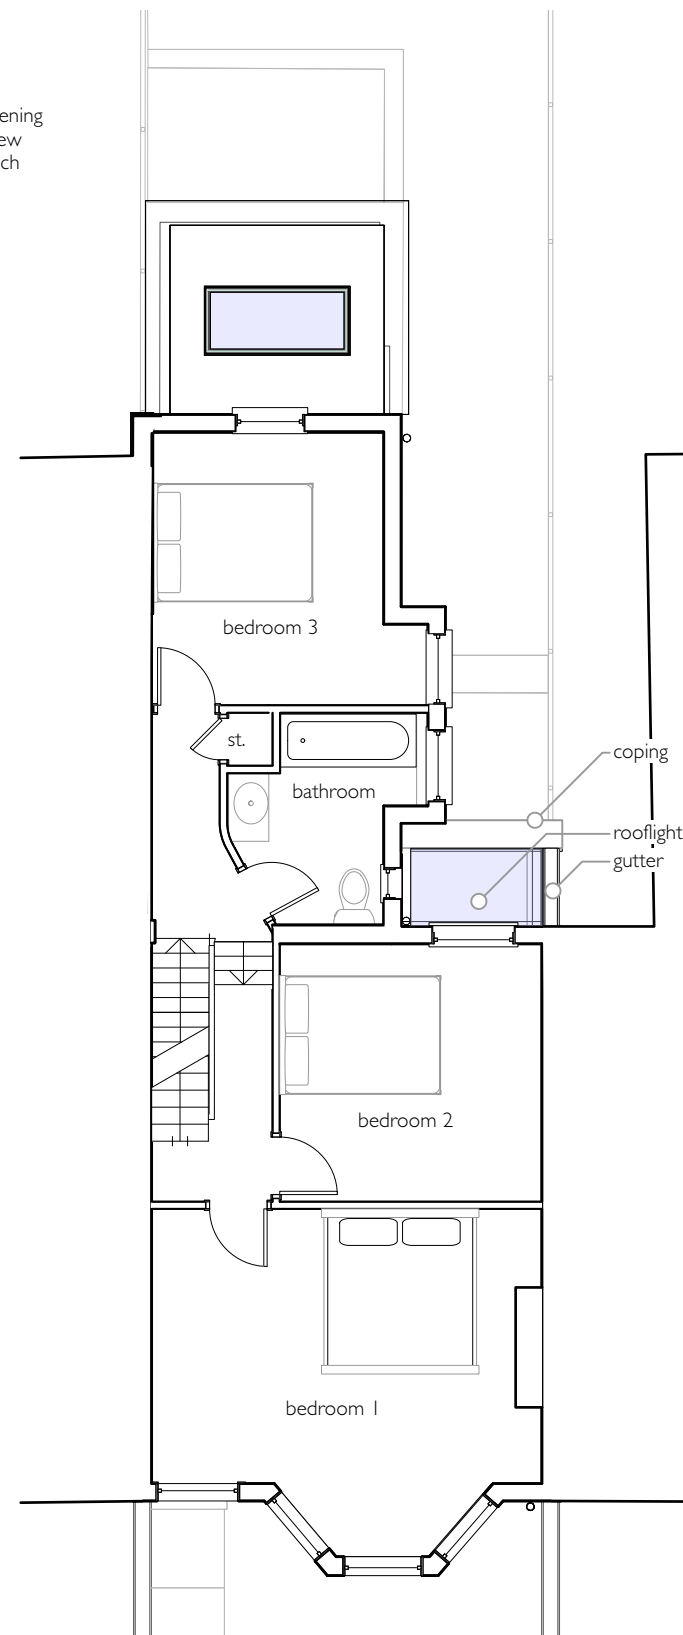

First Floor Plan

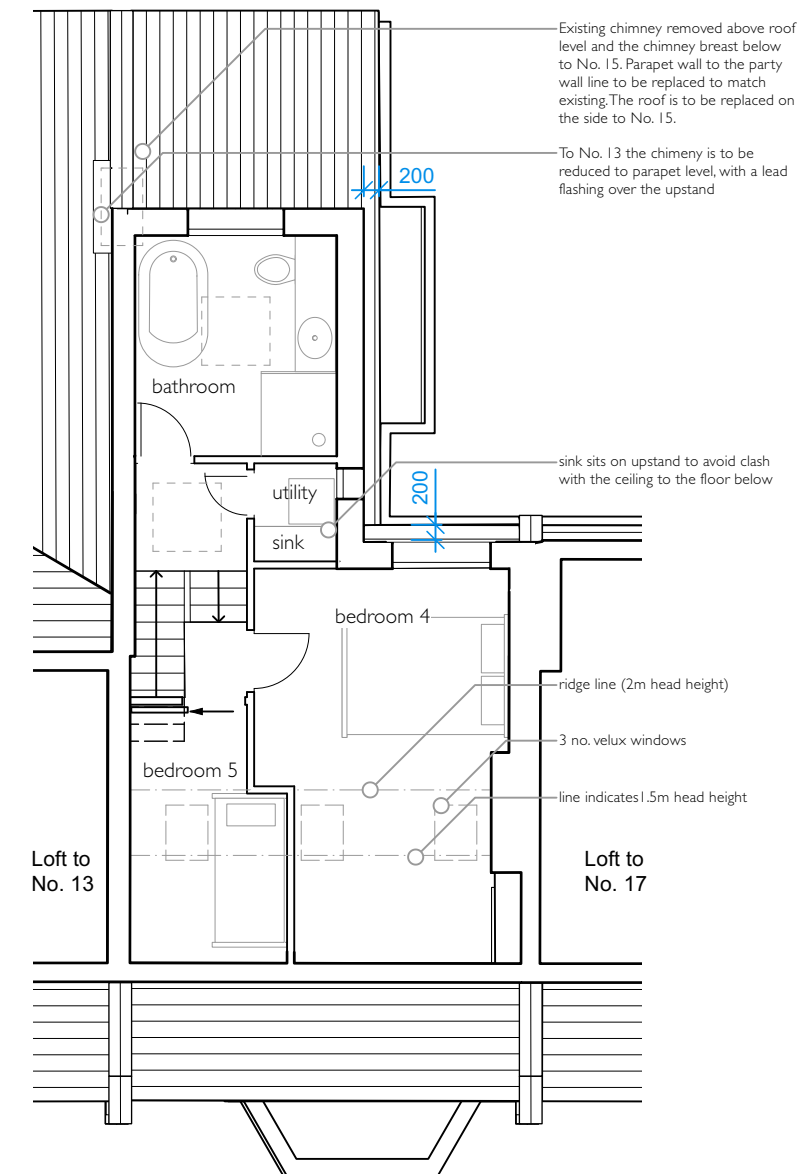

Second Floor Plan

 

Rev P1 Planning Issue Date 05.02.2024

James Pooley
architecture

james@jamespooleyarchitecture.com 55 Goring Road N11 2BT
www.jamespooleyarchitecture.com 07881 585857

15 Princes Avenue, London N22 7SB

Proposed Floor Plans

scale: 1:100 @ A3 Date: JANUARY 2024 Drawn by: JP

PRI-013 **PI**