



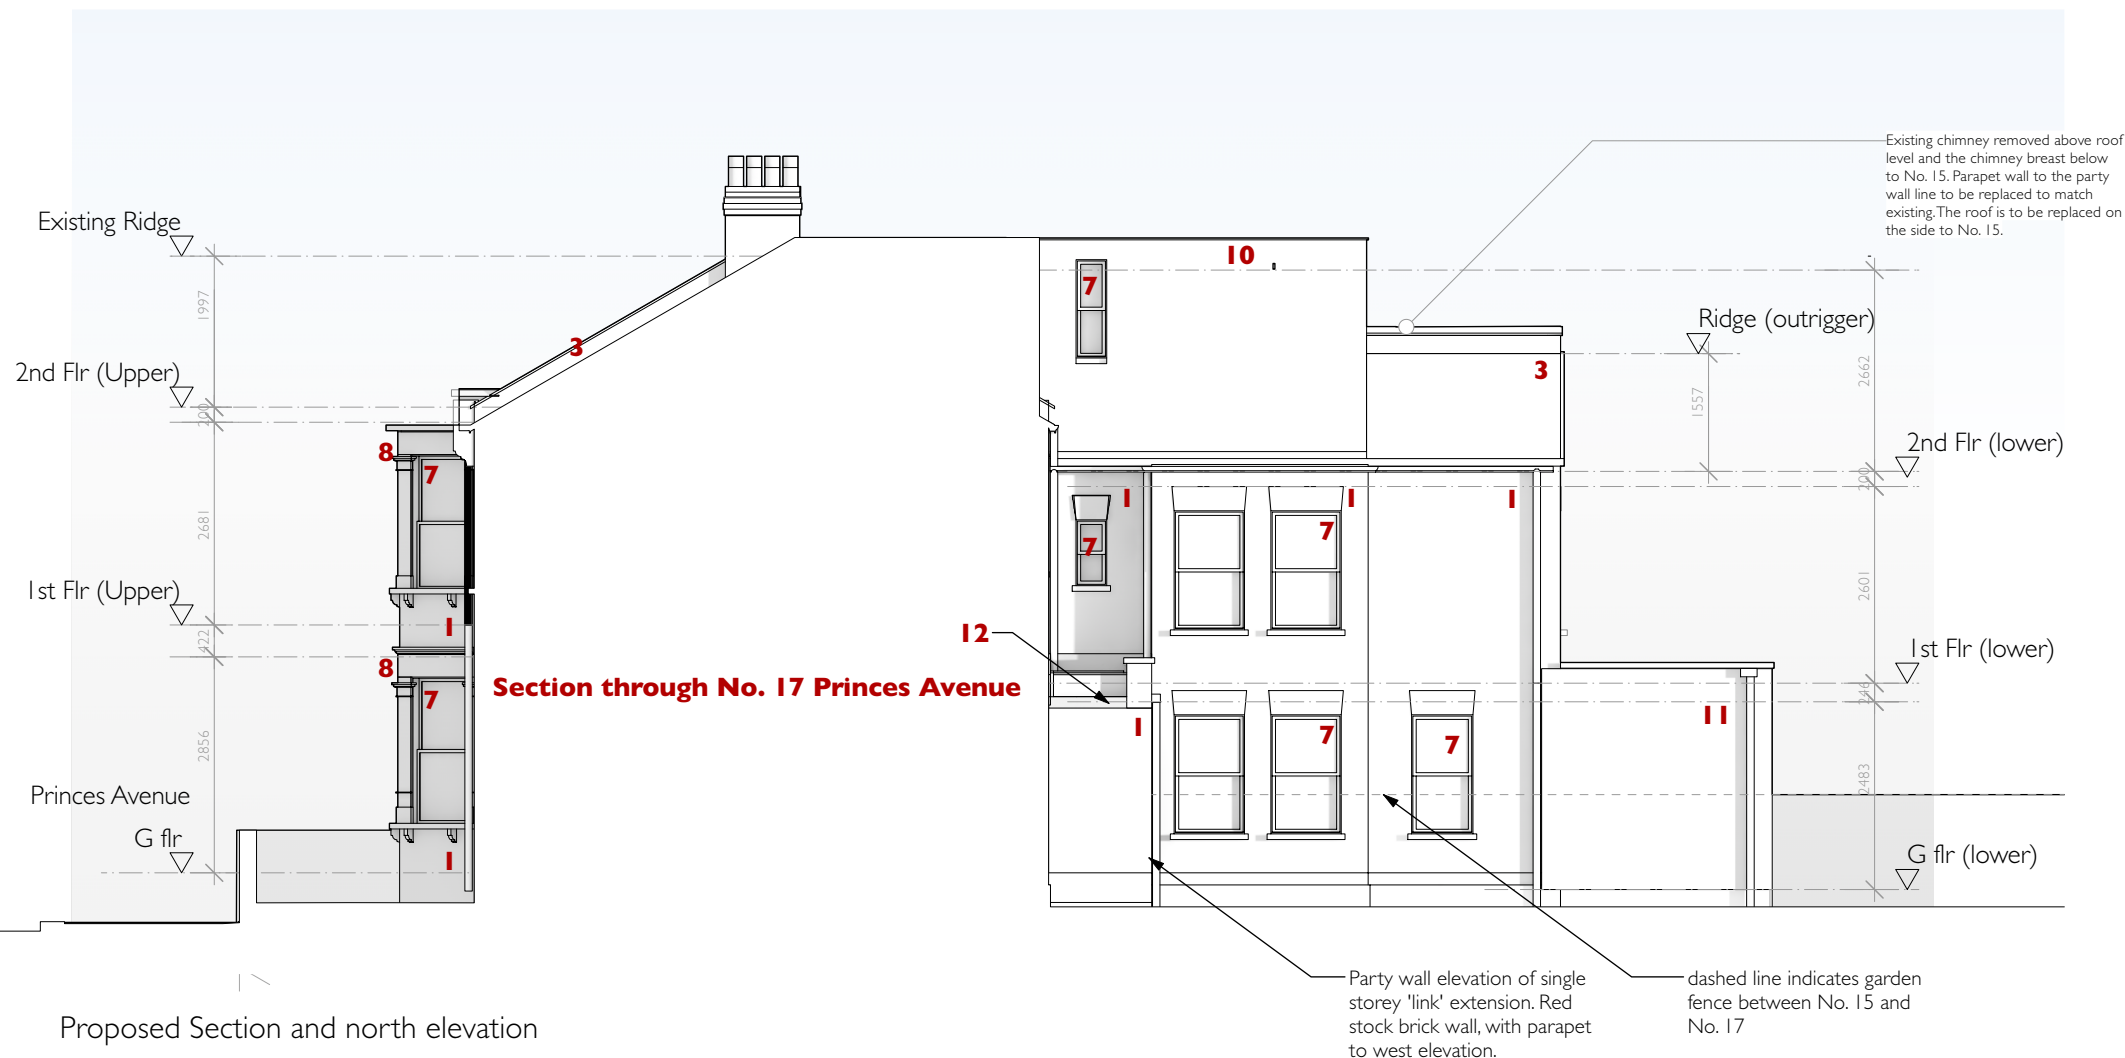

Proposed Section and north elevation

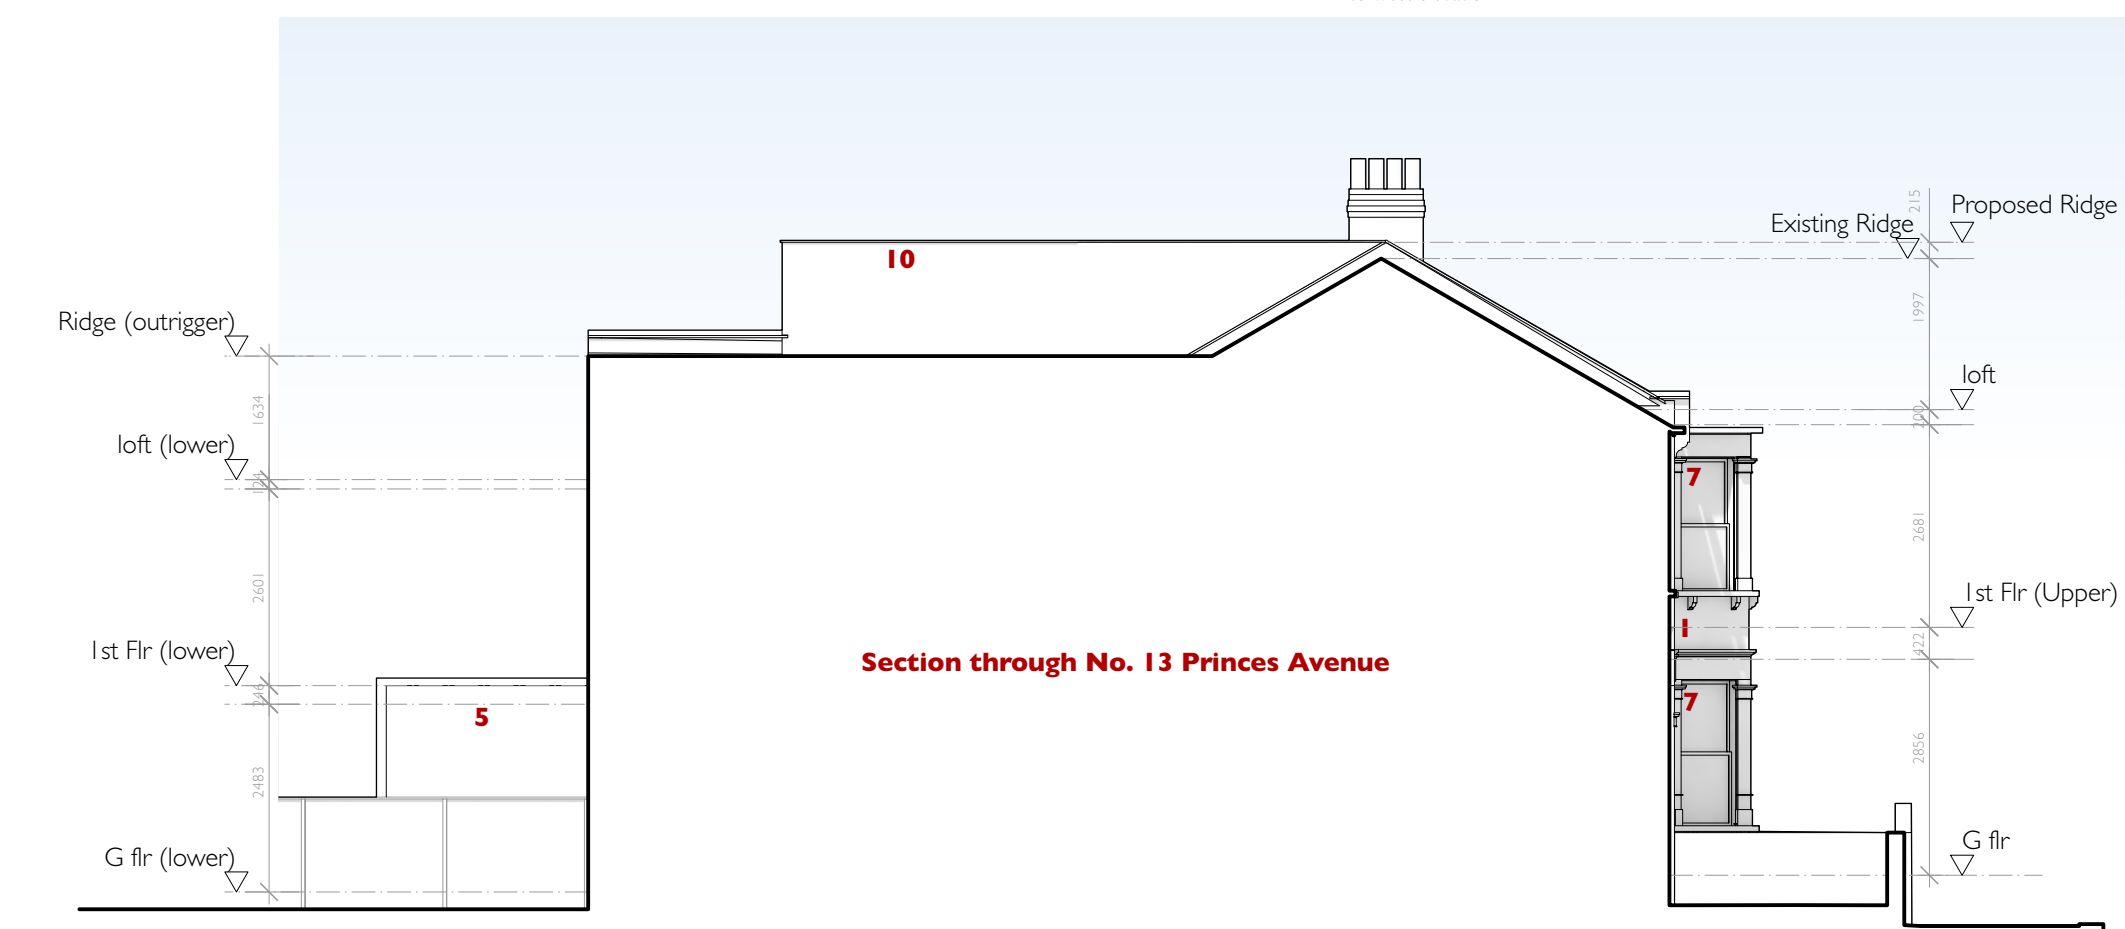


Existing east elevation - Princes Avenue



Materials

- 1 - masonry walls
- 2 - new traditional double glazed single doors
- 3 - slate roof
- 4 - painted timber fascia panel
- 5 - felt roof
- 6 - pebble dash render finish
- 7 - Double glazed sash windows
- 8 - painted cast stone details
- 9 - new traditional double glazed French doors
- 10 - slate cladding to dormer roof
- 11 - brick slips to match existing red stock bricks with stone coping to parapet
- 12 - Structural glazing to rooflight with metal gutter

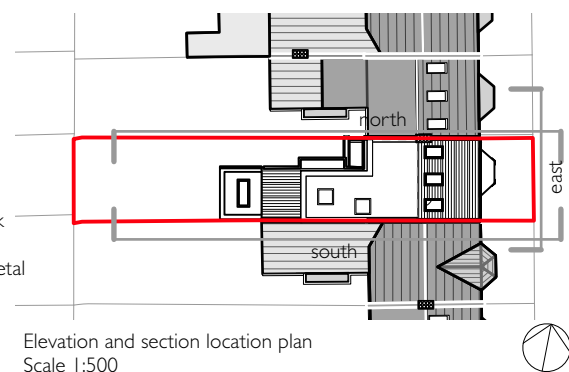

Rev
P1 Planning Issue

Date
05.02.2024

James Pooley
architecture

james@jamespooleyarchitecture.com
www.jamespooleyarchitecture.com

55 Goring Road N11 2BT
07881 585857

15 Princes Avenue, London N22 7SB

Proposed Elevations and Sections I


scale: 1:100 @ A3

Date: JANUARY 2024

Drawn by: JP

PRI-014

PI

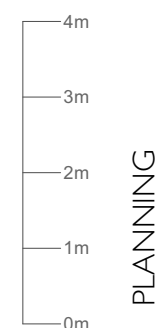

PLANNING