



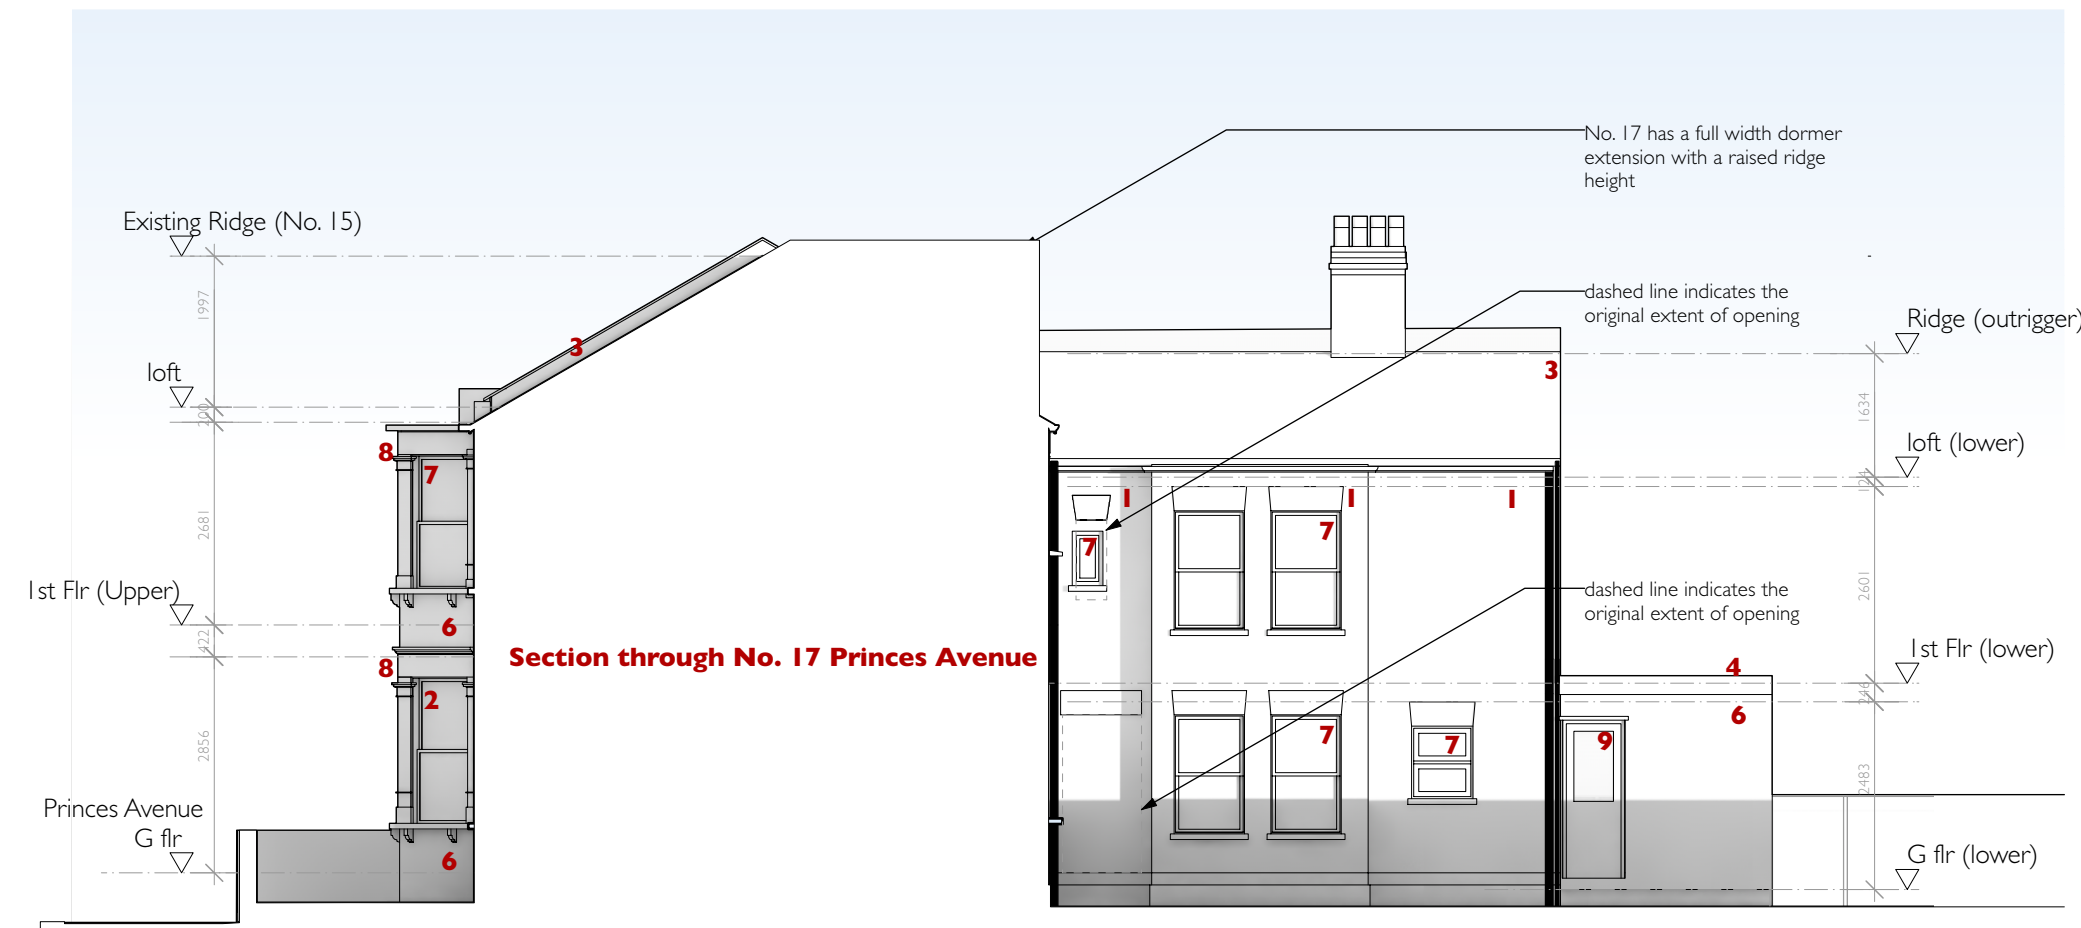

Existing north elevation




Existing east elevation - Princes Avenue

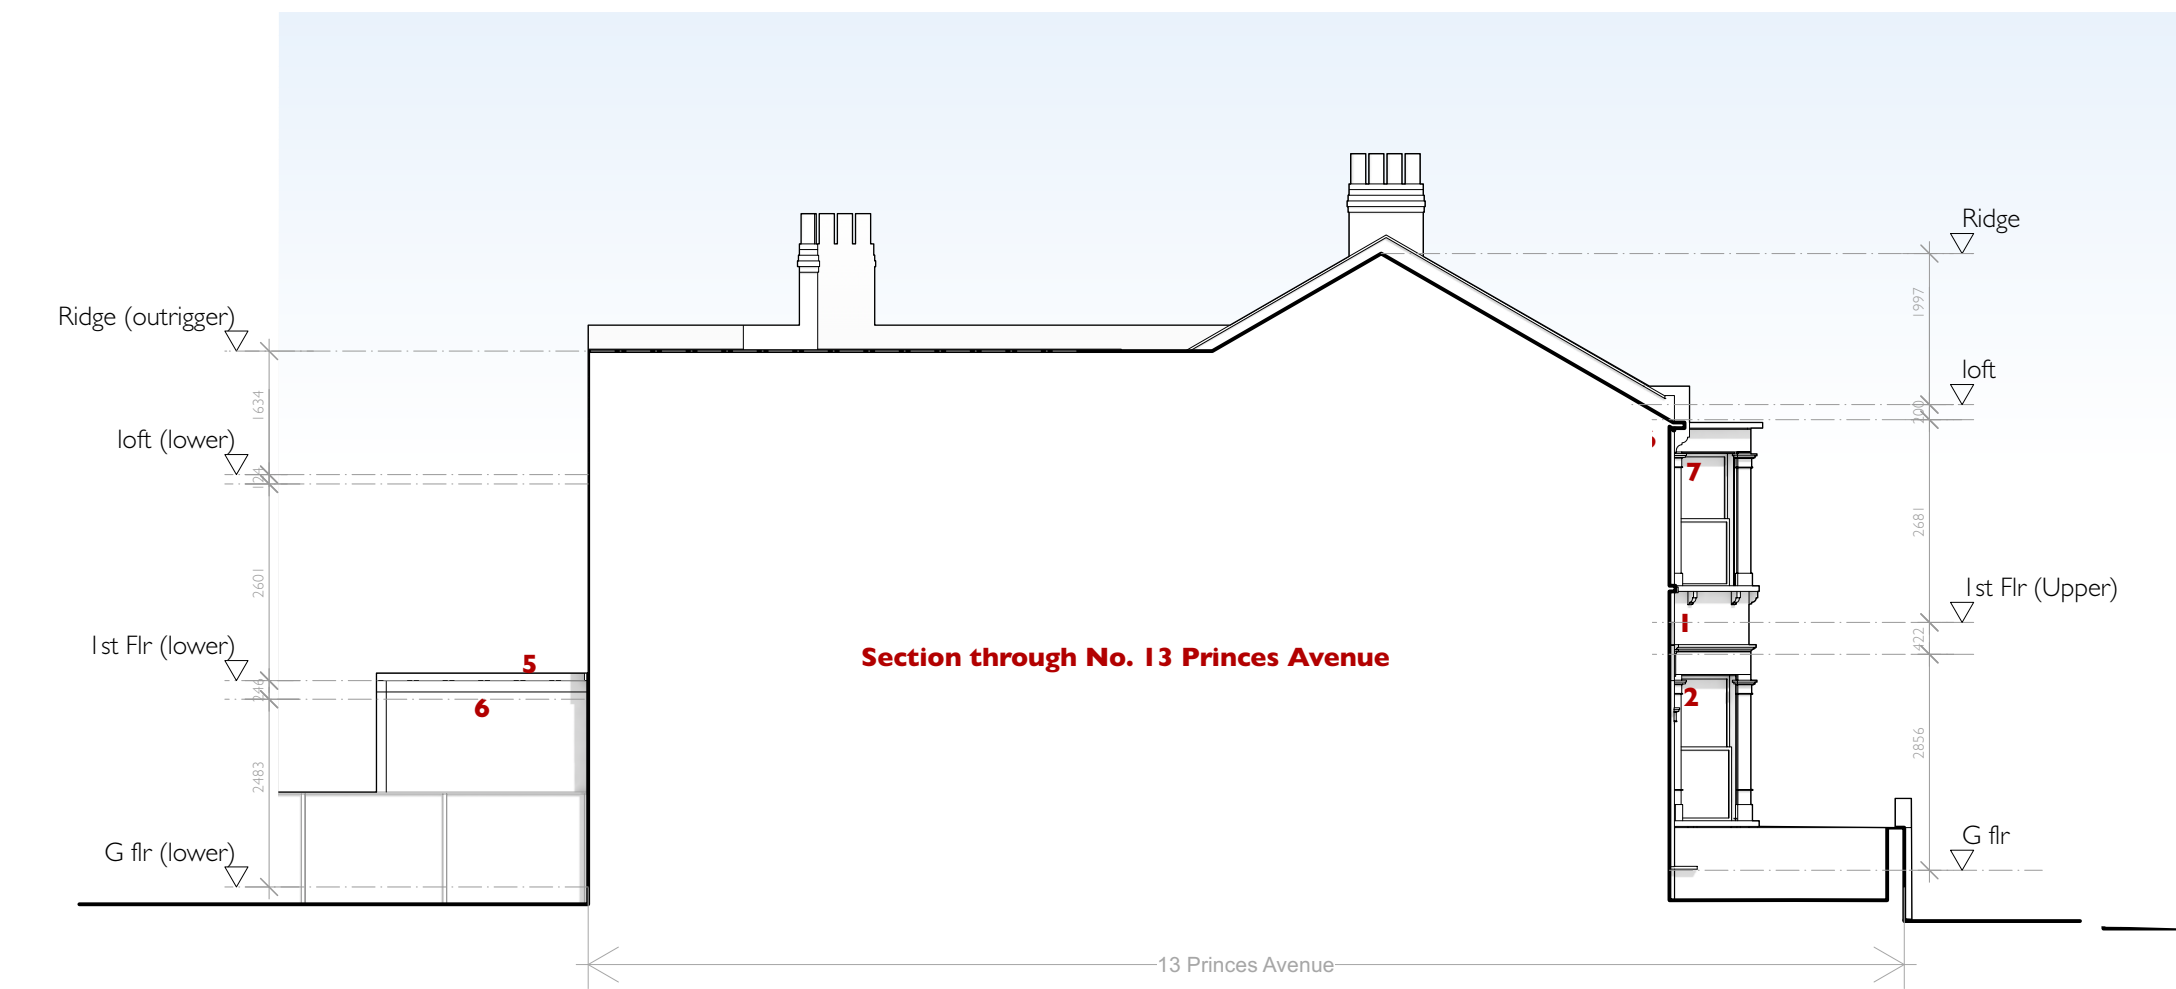

Existing south elevation

- Materials
- 1 - masonry walls
 - 2 - aluminium framed windows
 - 3 - tiled roof
 - 4 - painted timber fascia panel
 - 5 - felt roof
 - 6 - pebble dash render finish
 - 7 - UPVC windows
 - 8 - painted cast stone details
 - 9 - painted timber and glazed door

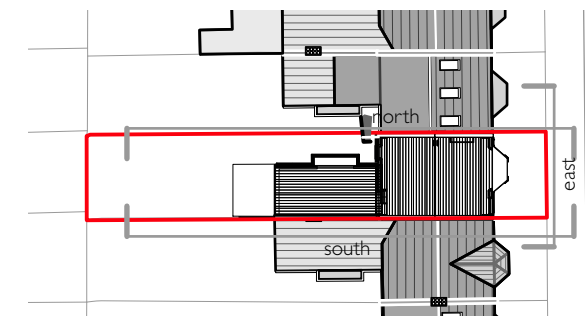

Section and elevation location plan
1:500

Rev P1 Planning Issue Date 05.02.2024

James Pooley
architecture

james@jamespooleyarchitecture.com 55 Goring Road N11 2BT
www.jamespooleyarchitecture.com 07881 585857

15 Princes Avenue, London N22 7SB

Proposed Elevations and Sections I

scale: 1:100 @ A3 Date: JANUARY 2024 Drawn by: JP

PRI-004

PI

PLANNING