





1 Existing West (Front) Elevation
1 : 100




2 Existing North Elevation
1 : 100

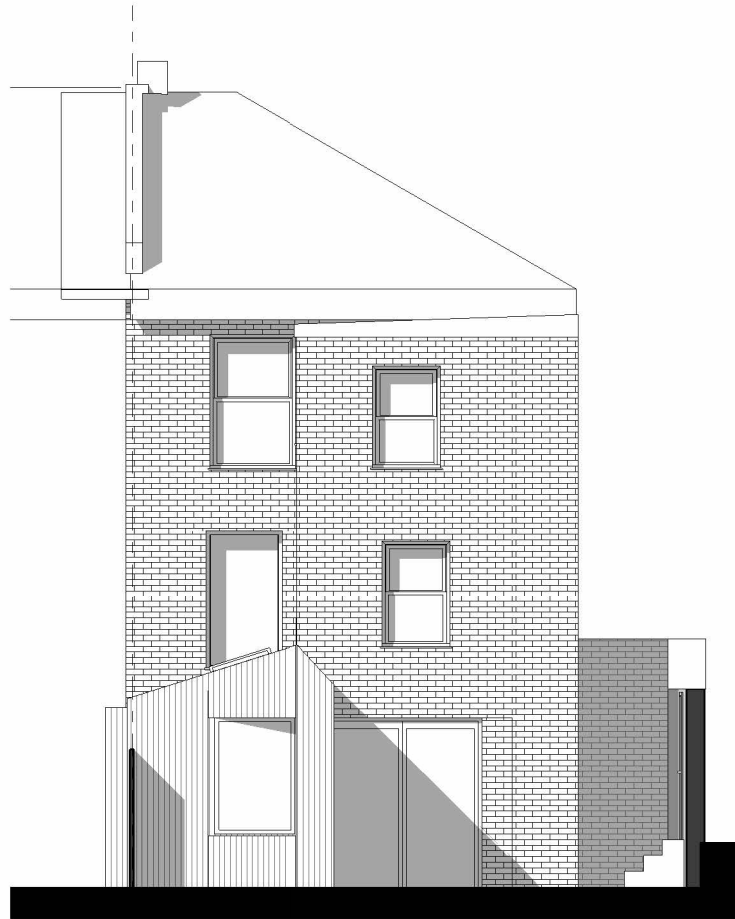

3 Existing East (Rear) Elevation
1 : 100

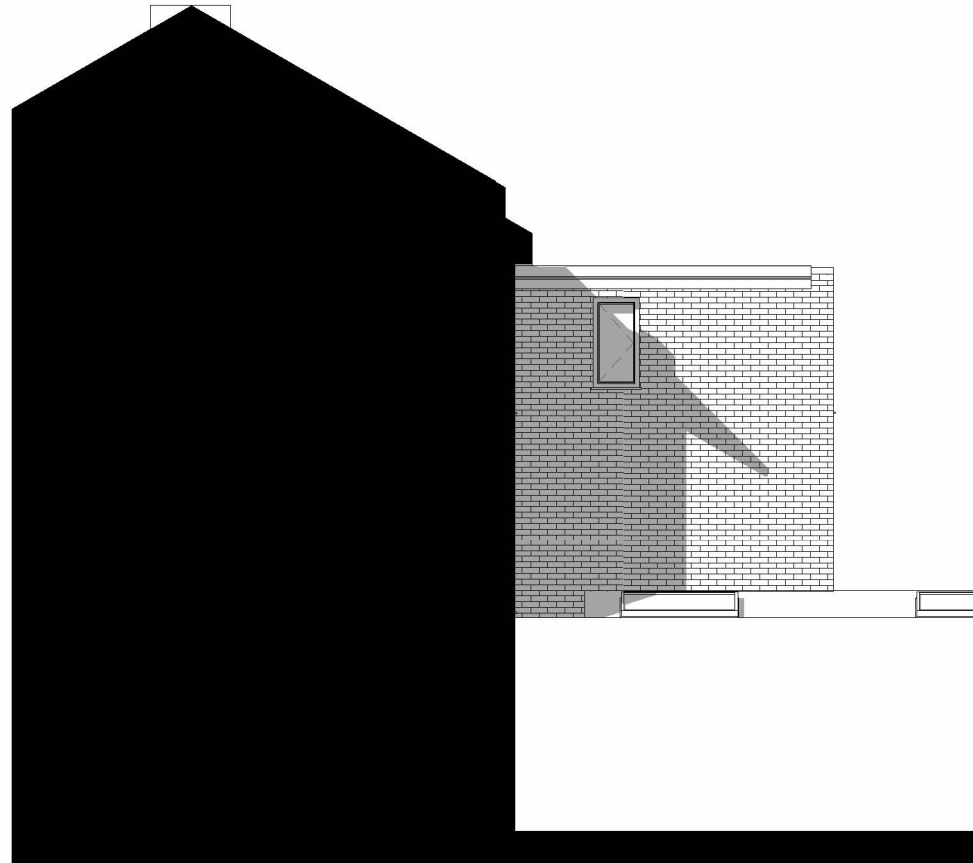

4 Existing South Elevation
1 : 100

 

04.08.23 A Revision to approved scheme HGY/2021/0234.

date	rev	note
------	-----	------

2005 10 Coningsby Road Loft

Status: PLANNING

Client: Ben James

First Issue Date: 28/08/20

Drawing: Existing Elevations

Drawing No. 2005-P005 Rev: A

Drawn By: JM Checked By: RM

Scale: 1 : 100 @ A3

Drawing Notes
1. Do not scale this drawing.
2. All dimensions must be checked on site and any discrepancies verified with the architect.
3. Unless shown otherwise, all dimensions are to structural surfaces.
4. All work must comply with relevant building Standards and Building Regulations requirements. Drawing errors and omissions to be reported to the architect.

THIS IS NOT A CONSTRUCTION DRAWING, IT IS UNSUITABLE FOR THE PURPOSE OF CONSTRUCTION AND MUST ON NO ACCOUNT BE USED AS SUCH.

MAP

MAP Architecture
144 Cambridge Heath Road
London, E1 5QJ
www.map-architecture.co.uk / tel: 020 7096 5007
email: studio@map-architecture.co.uk