



1 Existing Second Floor Plan
1 : 100

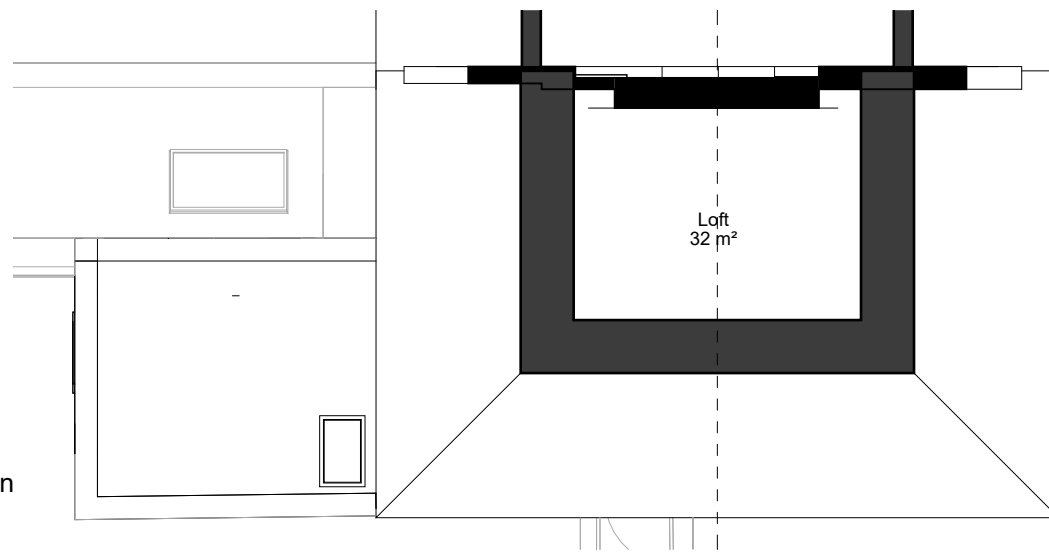


2 Approved Second Floor Plan
1 : 100

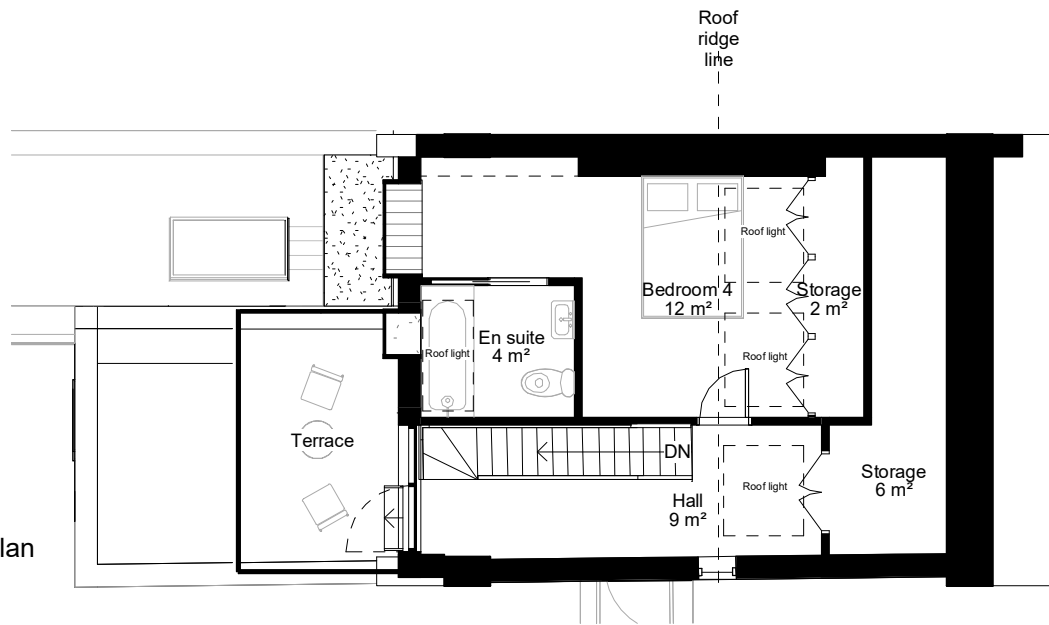



Approved application
HGY/2021/0234
For reference.

3 Proposed Second Floor Plan
1 : 100

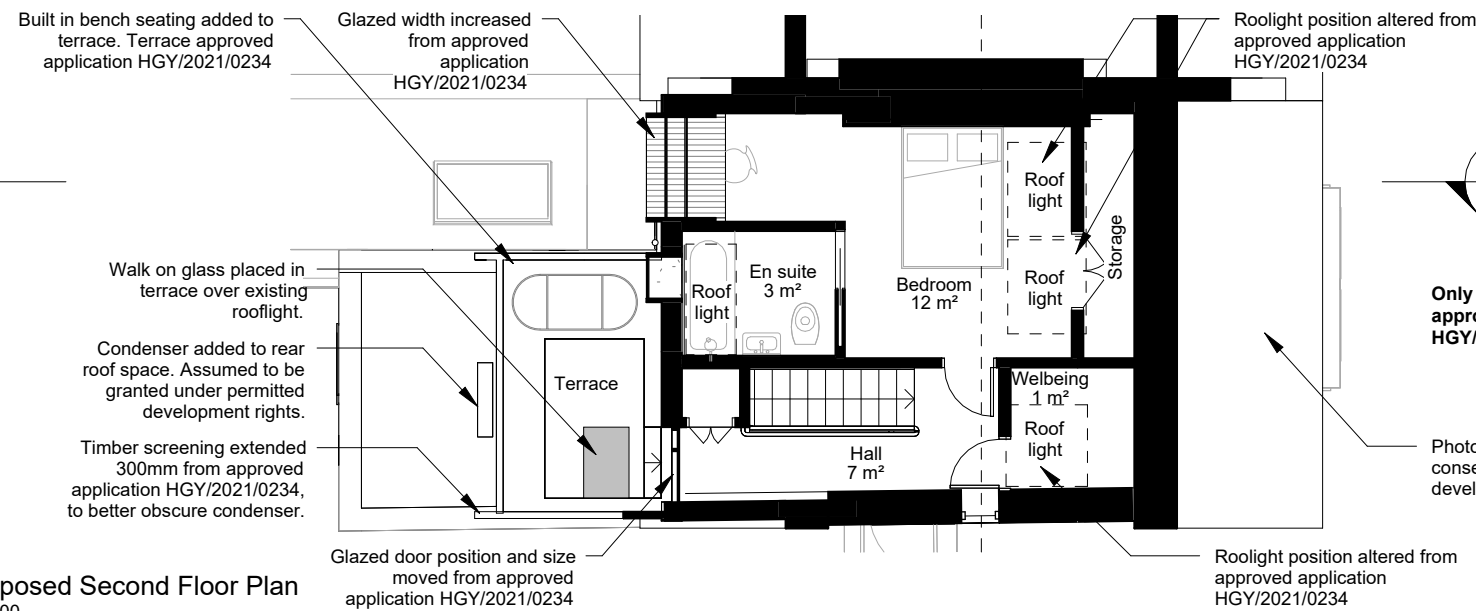

Only items noted alter the
approved application
HGY/2021/0234

Photovoltaic array deemed
consent under permitted
development rights.

 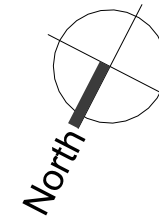

04.08.23 A Revision to approved
scheme HGY/2021/0234.

date	rev	note
------	-----	------

2005 10 Coningsby Road Loft

Status: PLANNING

Client: Ben James

First Issue Date: 28/08/20

Drawing: Existing and Proposed
Second Floor Plans

Drawing No. 2005-P003 Rev: A

Drawn By: JD Checked By: RM

Scale: As indicated @ A3

Drawing Notes
1. Do not scale this drawing.
2. All dimensions must be checked on site and any discrepancies verified with the architect.
3. Unless shown otherwise, all dimensions are to structural surfaces.
4. All work must comply with relevant building Standards and Building Regulations requirements. Drawing errors and omissions to be reported to the architect.

THIS IS NOT A CONSTRUCTION DRAWING, IT IS
UNSUITABLE FOR THE PURPOSE OF
CONSTRUCTION AND MUST ON NO ACCOUNT BE
USED AS SUCH.

MAP

MAP Architecture
144 Cambridge Heath Road
London, E1 5QJ
www.map-architecture.co.uk / tel: 020 7096 5007
email: studio@map-architecture.co.uk