


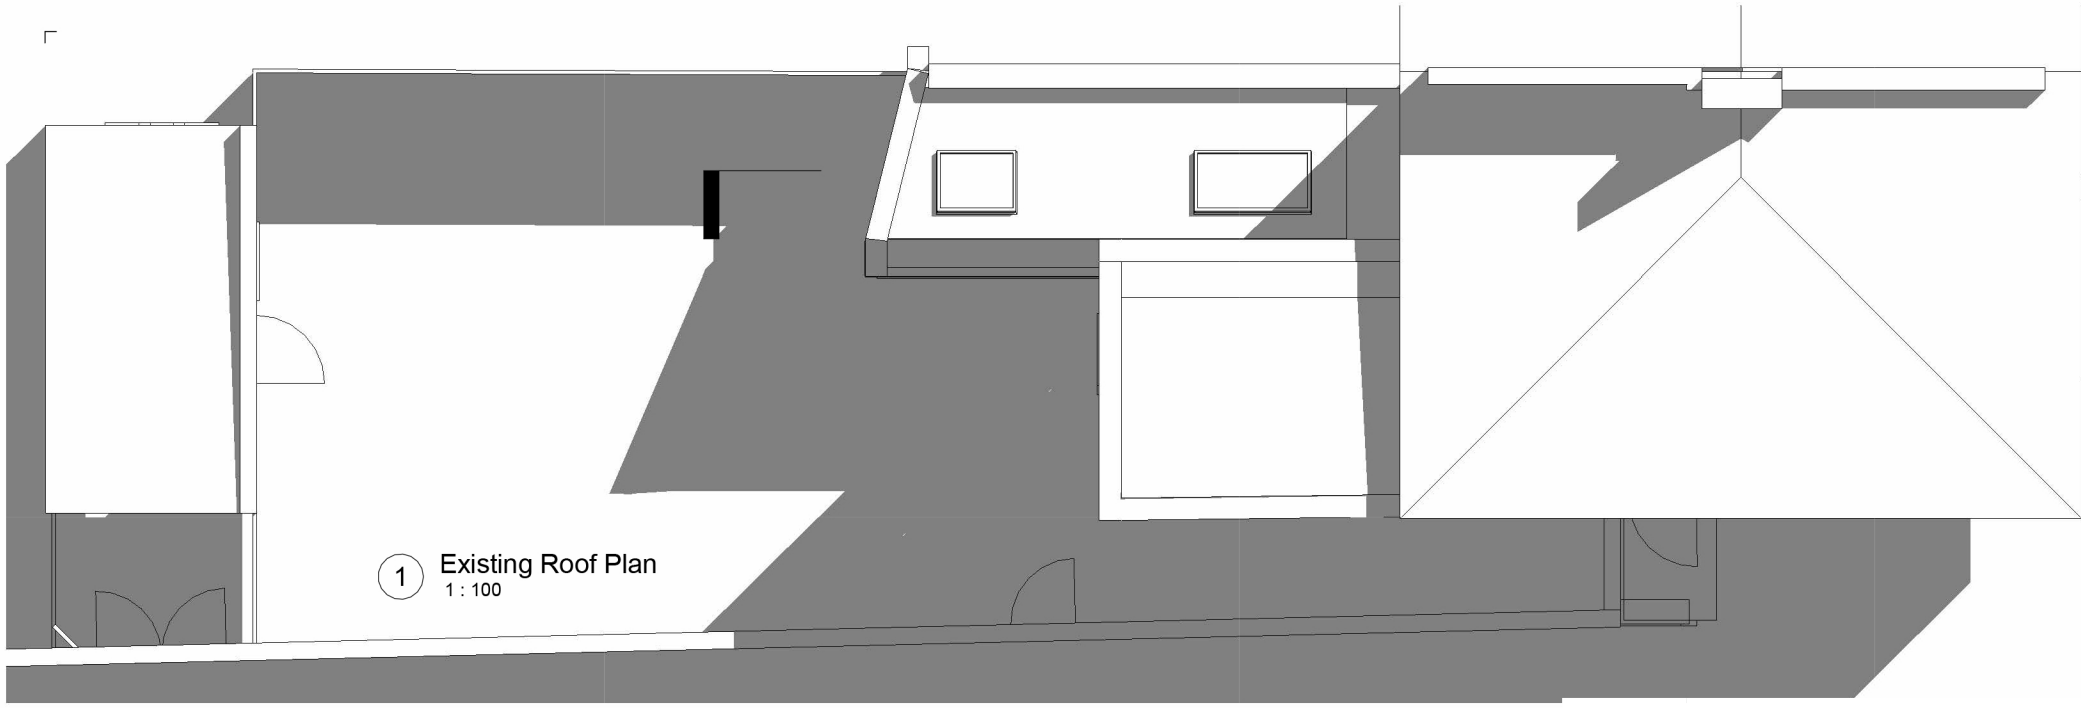
 


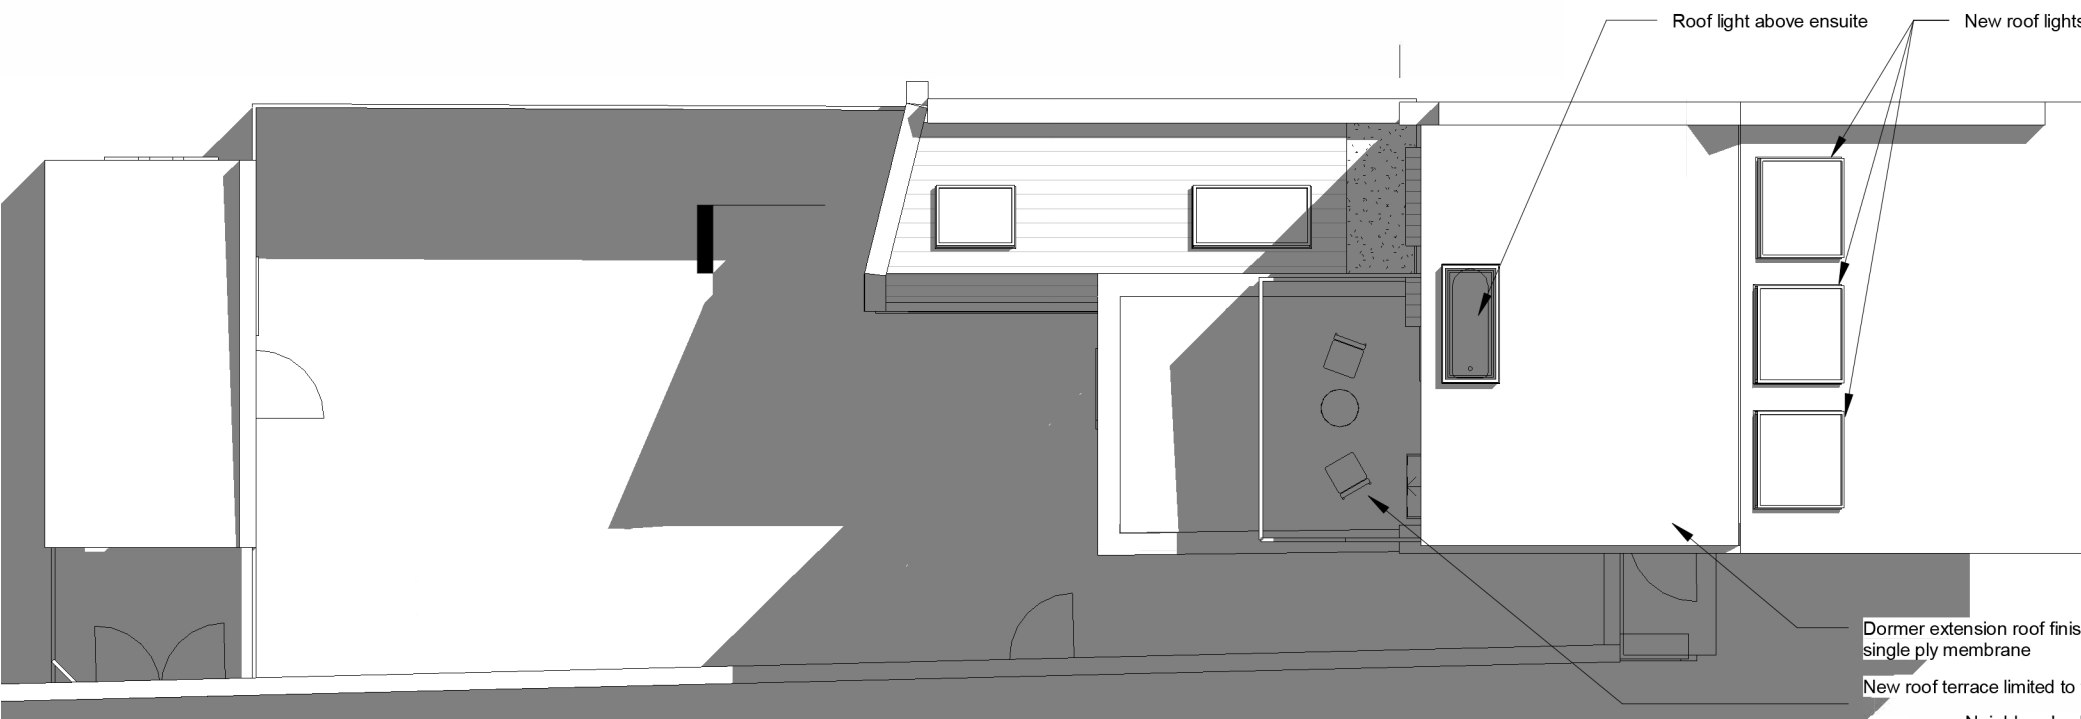


1 Existing Roof Plan
1 : 100

 

Approved application
HGY/2021/0234
For reference.

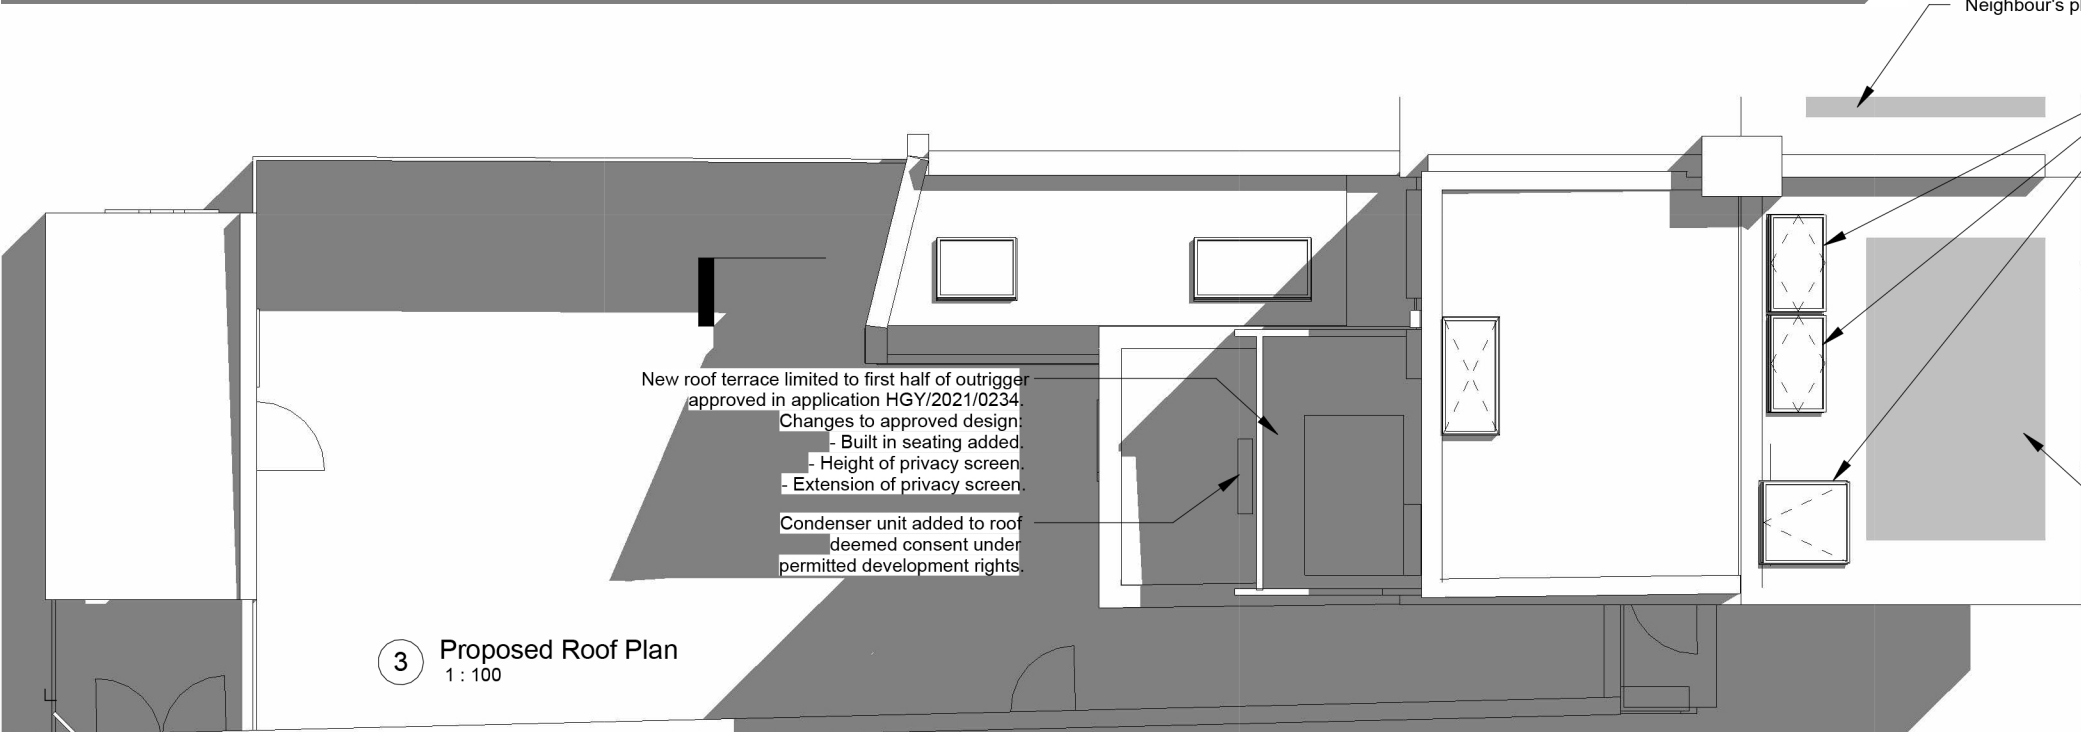

3 Proposed Roof Plan
1 : 100

 

Only items noted after the
approved application
HGY/2021/0234

04.08.23	A	Revision to approved scheme HGY/2021/0234.
date	rev	note

2005 10 Coningsby Road Loft

Status:	PLANNING
Client:	Ben James
First Issue Date:	28/08/20
Drawing:	Existing and Proposed Roof Plans
Drawing No.	2005-P004
Rev:	A
Drawn By:	JD
Checked By:	RM
Scale:	As indicated @ A3

Drawing Notes
1. Do not scale this drawing.
2. All dimensions must be checked on site and any discrepancies verified with the architect.
3. Unless shown otherwise, all dimensions are to structural surfaces.
4. All work must comply with relevant building Standards and Building Regulations requirements. Drawing errors and omissions to be reported to the architect.

THIS IS NOT A CONSTRUCTION DRAWING, IT IS UNSUITABLE FOR THE PURPOSE OF CONSTRUCTION AND MUST ON NO ACCOUNT BE USED AS SUCH.