


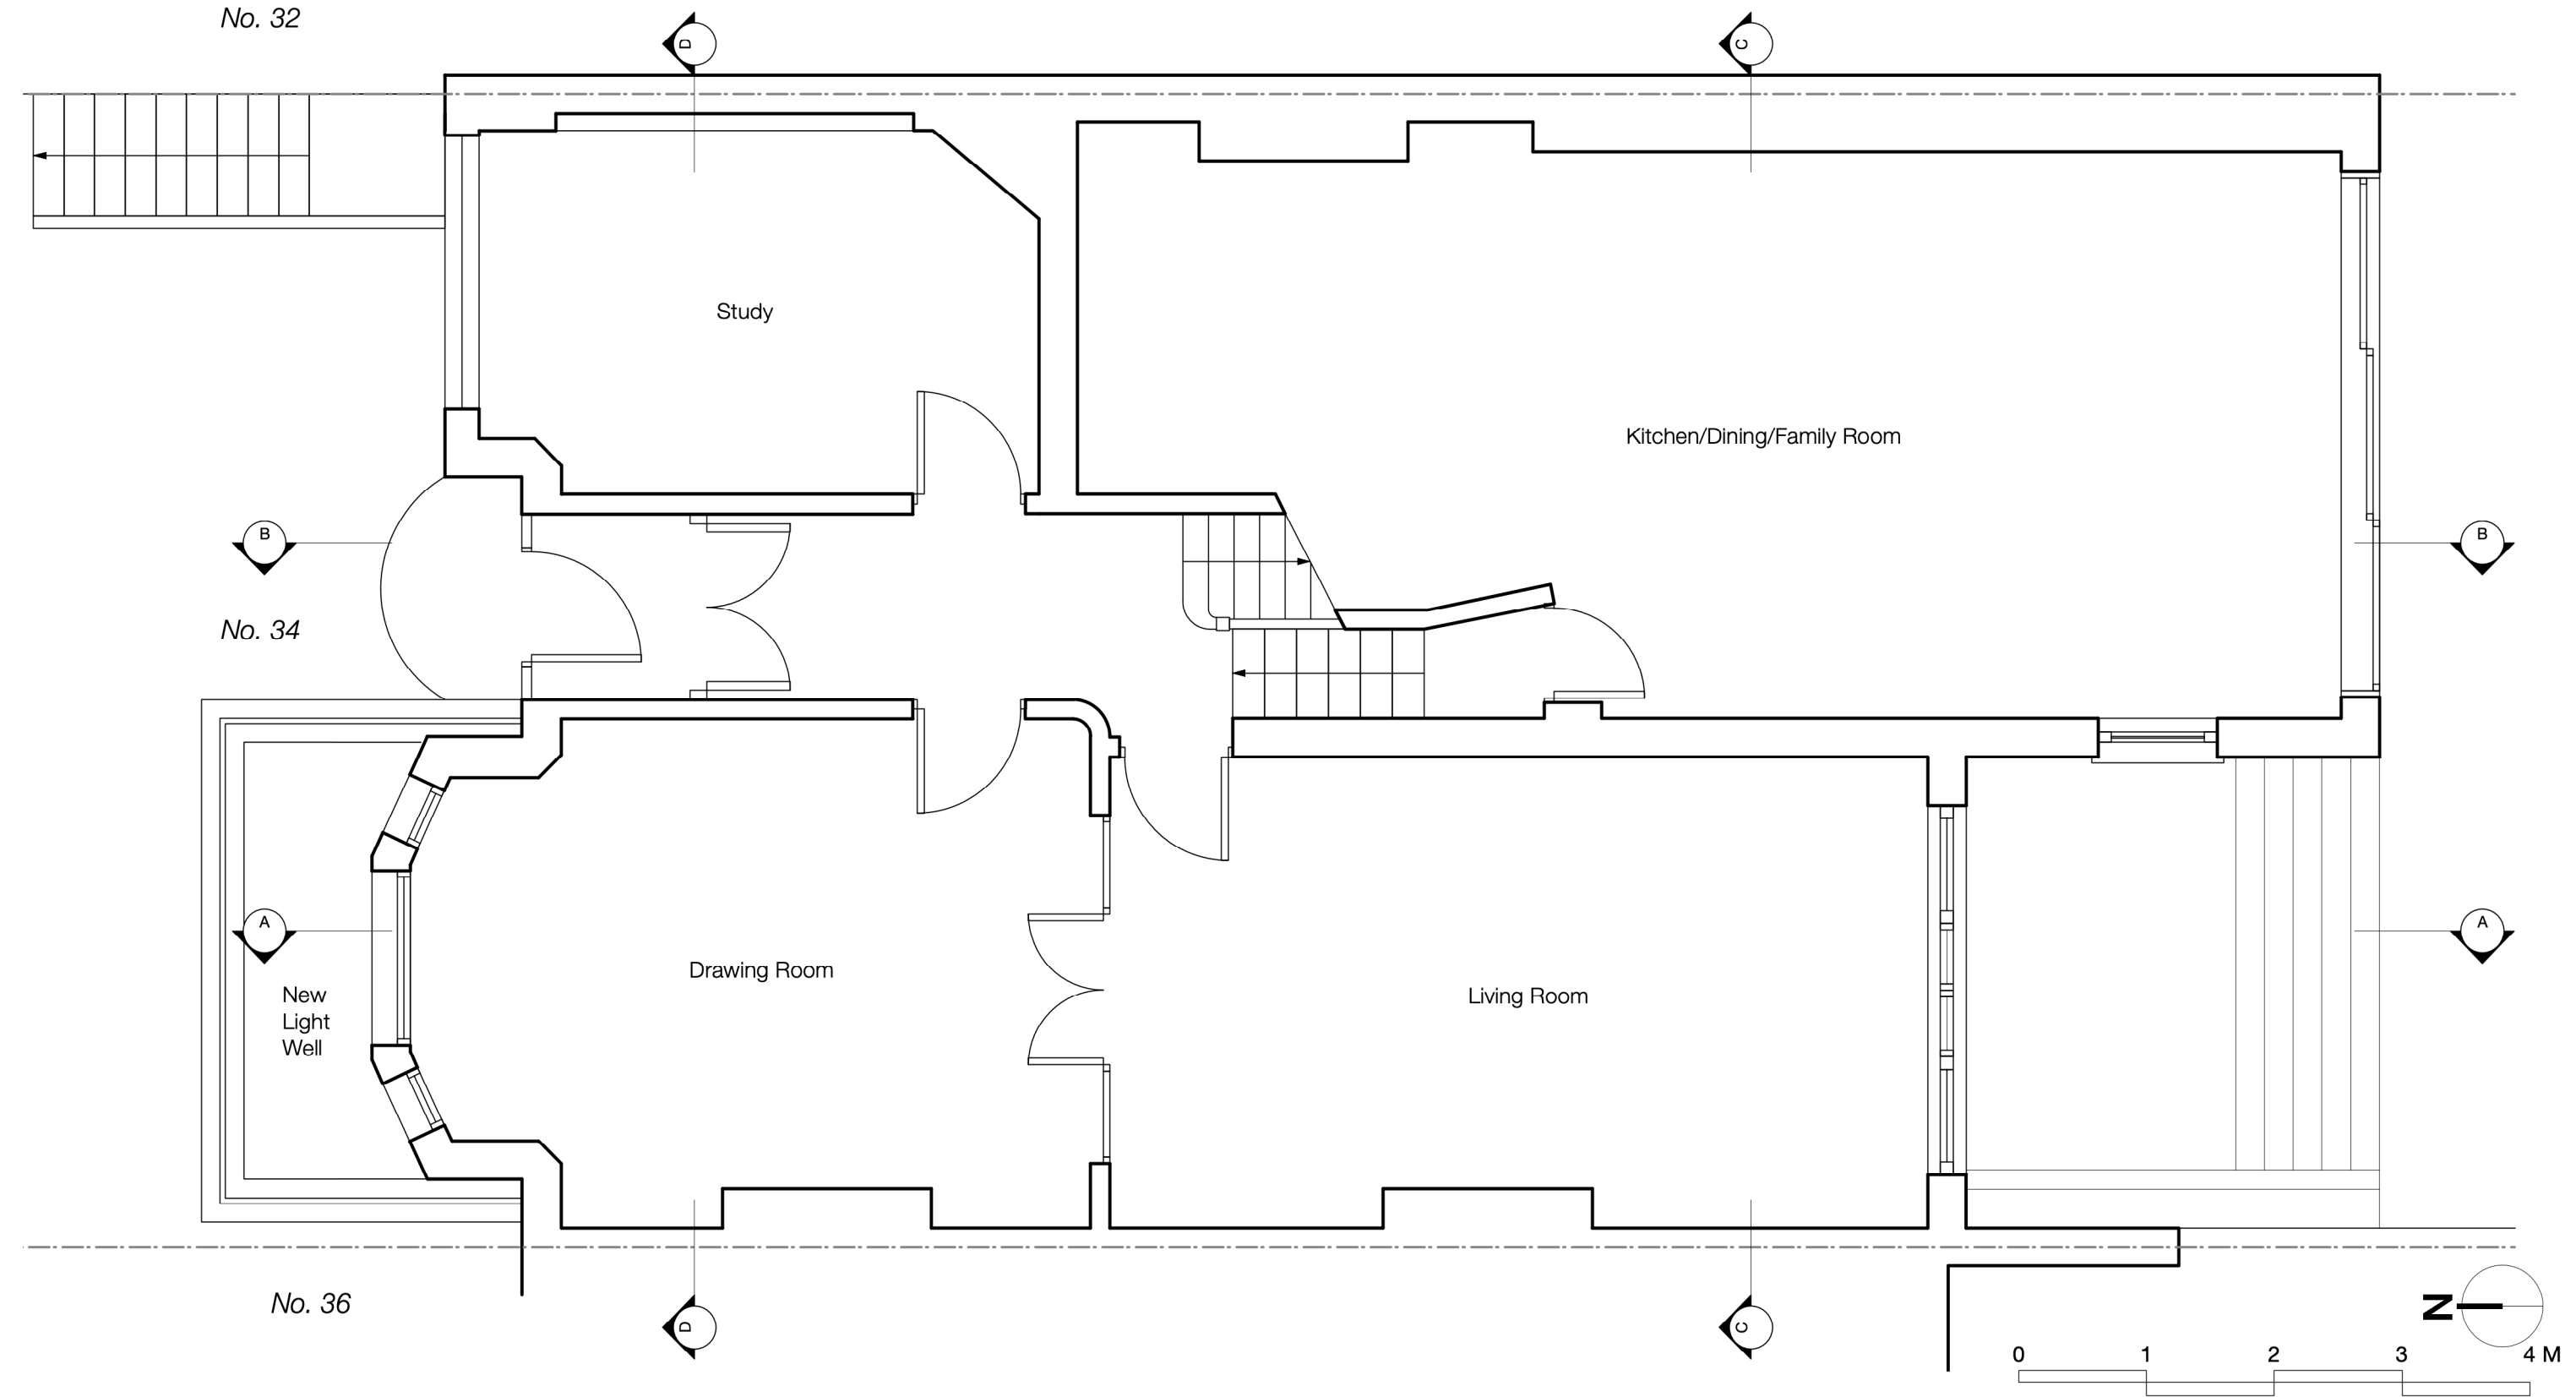

GENERAL NOTES			DRAWING ISSUE STATUS			REVISIONS			HAINES PHILLIPS ARCHITECTS			JOB TITLE		
1. This drawing is the copyright of Haines Phillips Architects.			P PL			1 05/02/24			Tankerton Works 12 Argyle Walk London WC1H 8HA t 020 7833 9324 f 020 7837 2864 e office@hainesphillips.co.uk			34 Grand Avenue N10 3BP		
2. Do not scale from this drawing. Use figured dimensions only.			BR T C									DRAWING TITLE		
3. This drawing must not be used for land transfer purposes, or for construction purposes unless accompanied by an Architect's Instruction.			FC L			Rear garden store omitted. Rear garden patio layout and external steps revised.						Proposed Ground Floor Plan		
</														